TransCanada Keystone Pipeline, L.P.
United States Department of State
Keystone XL Project
Appendix A
Pipeline Aerial Route Sheets

Morgan, Montana to Steele City, Nebraska

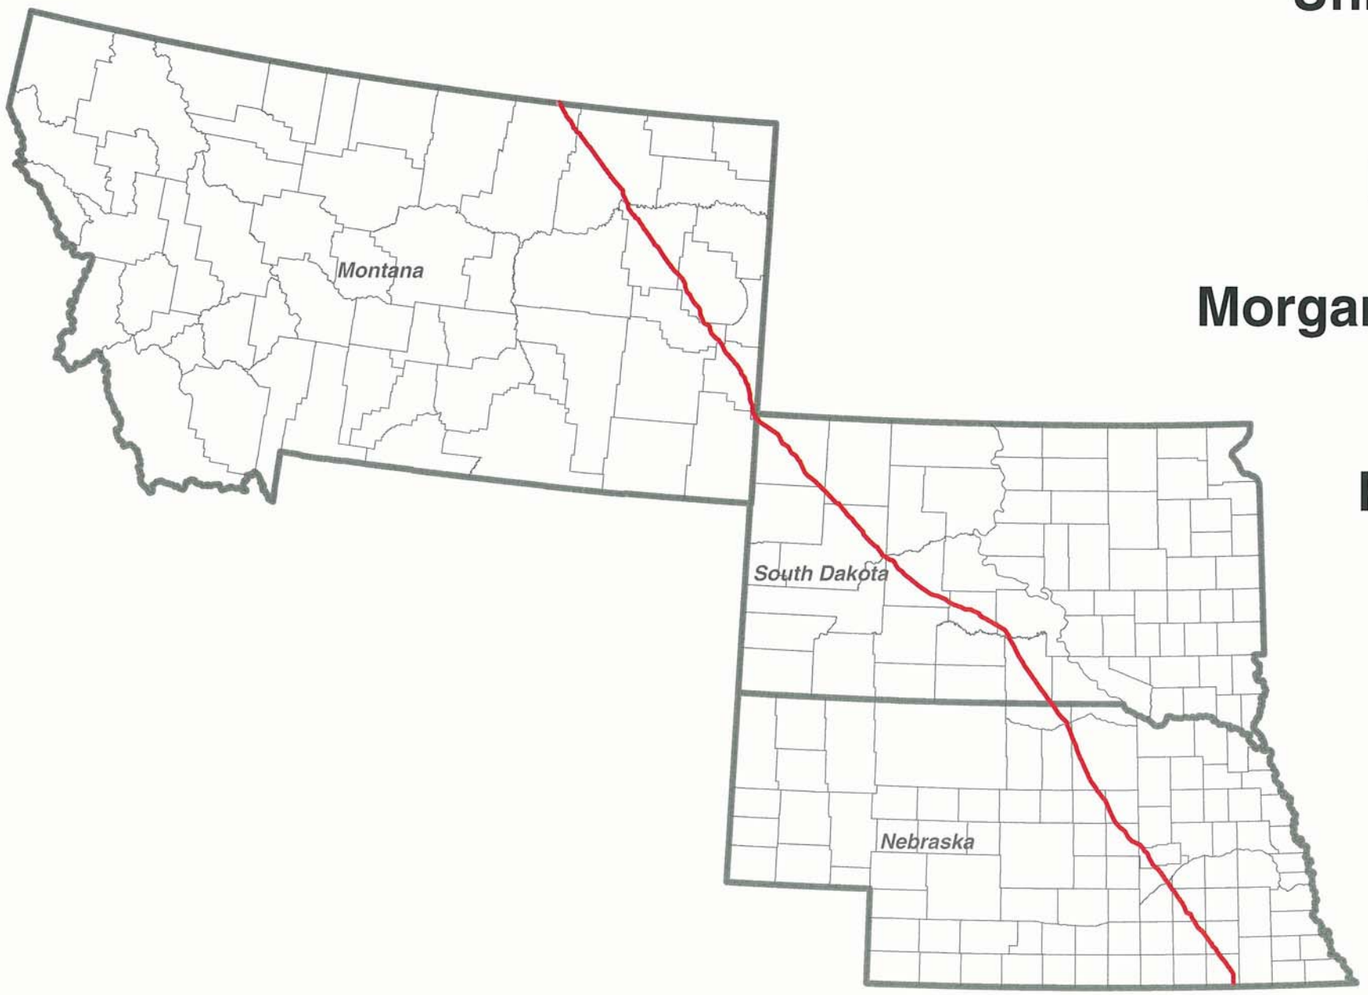

Pipe Yards, Contractor Yards, & Construction Camps

2/15/09 Centerline

TROW ENGINEERING CONSULTANTS, INC.
JULY 6, 2009
REVISION 1

PREPARED BY:
TROW ENGINEERING CONSULTANTS INC.
1300 Metropolitan Boulevard, Suite 200
Tallahassee, Florida , USA 32308
Phone: 1-850-385-5441
Fax: 1-850-385-5523
Trow

ConocoPhillips | TransCanada — In business to deliver

NO.	REVISION	DATE
1	ISSUED FOR SUPPLEMENTAL U.S DEPT. OF STATE FILING (2.15.09 CL)	7.6.09
0	ISSUED FOR UNITED STATES DEPARTMENT OF STATE (7.31.08 CL)	11.19.08

DRAWING NUMBER	DRAWN BY	CHECKED BY	APPROVED BY
XL-FIPS-ML-2002-P-000	GS	SS	RG

KEYSTONE XL PROJECT
ROUTE SHEETS

MAP PARAMETERS
PROJECTION: NAD83, UTM:13/14N
NTS

PROJECT: 50388X

SHEET: **COVER SHEET**

Rexhausen Rd

SEC 20
27N 42E

S River Rd

Valley
County

Rexhausen Rd

MADI

Nashua

SEC 29
27N 42E

SEC 28
27N 42E

SEC 33
27N 42E

Milk River

SEC 32
27N 42E

Missouri River

McCone
County

MP
89

MADI

SEC 30
27N 42E

MADI

MADI

MP
88

MADI

MADI

MADI

MADI

2/15/09 CENTERLINE
2006 AERIALS

0 250 500 1,000 1,500 2,000
Feet

Legend

- MILE POST
- 0.1 MILE TICK MARK
- VALVE
- KEYSTONE XL PROJECT
- PERMANENT EASEMENT
- TEMPORARY EASEMENT
- EXTRA WORKSPACE
- ACCESS ROAD
- TRANSMISSION LINE
- PUMP STATION
- STAGING AREA
- PIPE YARD
- CONTRACTOR YARD
- CONSTRUCTION CAMP
- WATER BODY
- WETLAND
- COUNTY LINE
- SECTION LINE

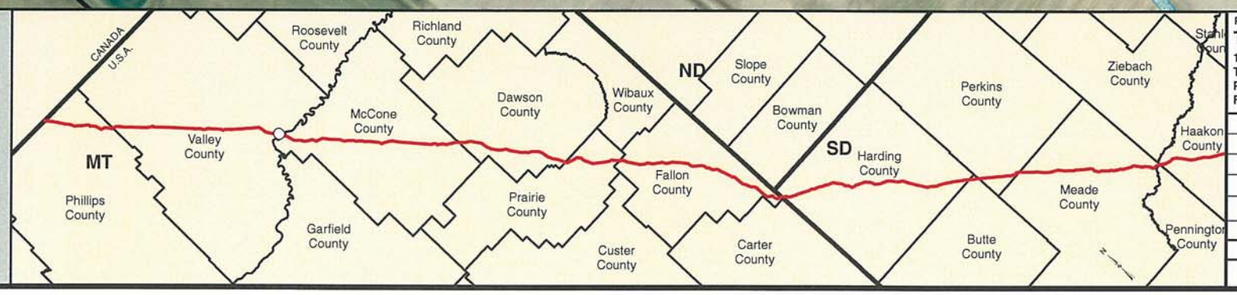

PREPARED BY:
TROW ENGINEERING CONSULTANTS INC.
1300 Metropolitan Boulevard, Suite 200
Tallahassee, Florida , USA 32308
Phone: 1-850-385-5441
Fax: 1-850-385-5523

Trow

ConocoPhillips

TransCanada
In business to deliver

NO.	REVISION	DATE
1	ISSUED FOR SUPPLEMENTAL U.S. DEPT. OF STATE FILING (2.15.09 CL)	7.6.09
0	ISSUED FOR UNITED STATES DEPARTMENT OF STATE (7.31.08 CL)	11.19.08

KEYSTONE XL PROJECT
ROUTE SHEETS
MORGAN, MONTANA TO STEELE CITY, NEBRASKA
VALLEY, MT

MAP PARAMETERS
PROJECTION: NAD83, UTM:13N
SCALE: 1: 6000 ; 1" = 500'

DRAWN BY	CHECKED BY	APPROVED BY	PROJECT:	DRAWING NUMBER	SHEET	REV.
GS	SS	RG	50388X	XL-30-ML-2002-P- 01 -A	01	1

Fallon County

SEC 11 7N 59E

SEC 13 7N 59E

SEC 14 7N 59E

SEC 10 7N 59E

SEC 15 7N 59E

SEC 24 7N 59E

SEC 23 7N 59E

Baker

Sandstone Creek

Custer Ave

Burlington Northern Railroad

Everett Ave

Vienna Ave

Ernestine Ave

Hospital Dr

W Kimball Ave

6th St W

5th St W

4th St W

W Wabasha Ave

W Kewanee Ave

Kewanee W

Sewall Ave

W Sewall Ave

Fallon Ave

W Fallon Ave

Lincoln Ave

3rd St W

Pleasant Ave

Main St

E Main St

W Center Ave

Center Ave

1st St W

2nd St W

George Ave

John Ave

Martin Ave

SR 7

US 12

Gregory Ave

Thomas

2/15/09 CENTERLINE
2006 AERIALS

0 250 500 1,000 1,500 2,000 Feet

Legend

- MILE POST
- 0.1 MILE TICK MARK
- VALVE
- KEYSTONE XL PROJECT
- PERMANENT EASEMENT
- TEMPORARY EASEMENT
- EXTRA WORKSPACE
- ACCESS ROAD
- TRANSMISSION LINE
- PUMP STATION
- STAGING AREA
- PIPE YARD
- CONTRACTOR YARD
- CONSTRUCTION CAMP
- WATER BODY
- WETLAND
- COUNTY LINE
- SECTION LINE

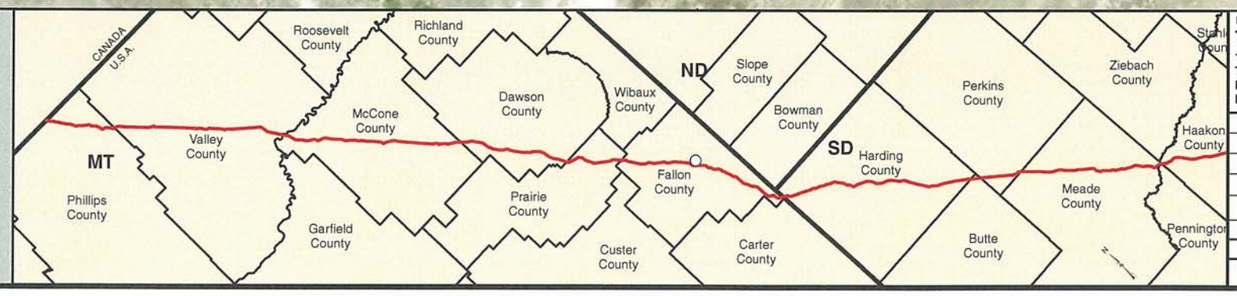

PREPARED BY:
TROW ENGINEERING CONSULTANTS INC.
1300 Metropolitan Boulevard, Suite 200
Tallahassee, Florida , USA 32308
Phone: 1-850-385-5441
Fax: 1-850-385-5523

Trow

ConocoPhillips

TransCanada
In business to deliver

NO.	REVISION	DATE
1	ISSUED FOR SUPPLEMENTAL U.S. DEPT. OF STATE FILING (2.15.09 CL)	7.6.09
0	ISSUED FOR UNITED STATES DEPARTMENT OF STATE (7.31.08 CL)	11.19.08

KEYSTONE XL PROJECT
ROUTE SHEETS
MORGAN, MONTANA TO STEELE CITY, NEBRASKA
FALLON, MT

MAP PARAMETERS
PROJECTION: NAD83, UTM:13N
SCALE: 1: 6000 ; 1" = 500'

DRAWN BY	CHECKED BY	APPROVED BY	PROJECT:	DRAWING NUMBER	SHEET	REV.
GS	SS	RG	50388X	XL-30-ML-2002-P- 02 -A	02	1

SEC 10
7N 12E

135th Pl

SEC 9
7N 12E

Meade
County

West Bull Creek

Union Center

CR Mc

SEC 15
7N 12E

SEC 16
7N 12E

SR 34

SEC 22
7N 12E

2/15/09 CENTERLINE
2008 AERIALS

0 250 500 1,000 1,500 2,000 Feet

Legend

- MILE POST
- 0.1 MILE TICK MARK
- VALVE
- KEYSTONE XL PROJECT
- PERMANENT EASEMENT
- TEMPORARY EASEMENT
- EXTRA WORKSPACE
- ACCESS ROAD
- TRANSMISSION LINE
- PUMP STATION
- STAGING AREA
- PIPE YARD
- CONTRACTOR YARD
- CONSTRUCTION CAMP
- WATER BODY
- WETLAND
- COUNTY LINE
- SECTION LINE

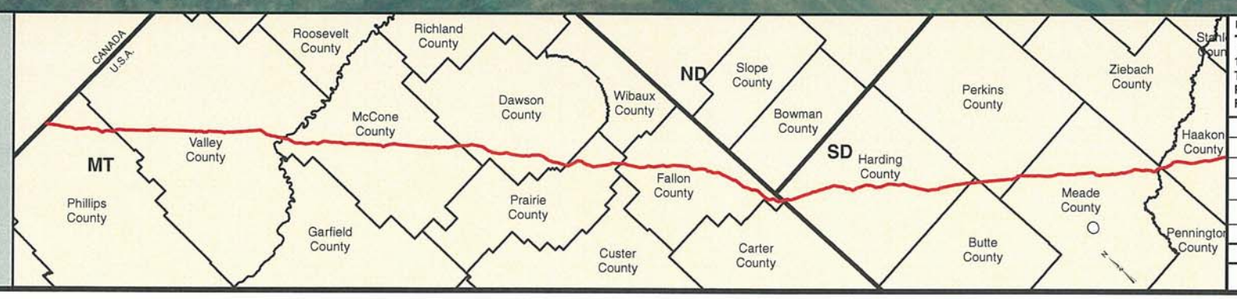

PREPARED BY:
TROW ENGINEERING CONSULTANTS INC.
1300 Metropolitan Boulevard, Suite 200
Tallahassee, Florida , USA 32308
Phone: 1-850-385-5441
Fax: 1-850-385-5523

Trow

ConocoPhillips

TransCanada
In business to deliver

NO.	REVISION	DATE
1	ISSUED FOR SUPPLEMENTAL U.S. DEPT. OF STATE FILING (2.15.09 CL)	7.6.09
0	ISSUED FOR UNITED STATES DEPARTMENT OF STATE (7.31.08 CL)	11.19.08

KEYSTONE XL PROJECT
ROUTE SHEETS
MORGAN, MONTANA TO STEELE CITY, NEBRASKA
MEADE, SD

MAP PARAMETERS
PROJECTION: NAD83, UTM:13N
SCALE: 1: 6000 ; 1" = 500'

DRAWN BY	CHECKED BY	APPROVED BY	PROJECT:	DRAWING NUMBER	SHEET	REV.
GS	SS	RG	50388X	XL-46-ML-2002-P-03-A	03	1

SEC 22
99N 76W

SEC 16
99N 76W

CR 3169

Airport Rd

Tripp
County

Winner

SEC 21
99N 76W

SEC 17
99N 76W

Cherry St

SR 44

Juniper St

277th St

Spruce St

Pine St

SEC 20
99N 76W

277th St

N Main St

E Tripp Ave

N Plum St

Pine St

E 5th St

2/15/09 CENTERLINE
2008 AERIALS

0 250 500 1,000 1,500 2,000 Feet

Legend

- MILE POST
- 0.1 MILE TICK MARK
- VALVE
- KEYSTONE XL PROJECT
- PERMANENT EASEMENT
- TEMPORARY EASEMENT
- EXTRA WORKSPACE
- ACCESS ROAD
- TRANSMISSION LINE
- PUMP STATION
- STAGING AREA
- PIPE YARD
- CONTRACTOR YARD
- CONSTRUCTION CAMP
- WATER BODY
- WETLAND
- COUNTY LINE
- SECTION LINE

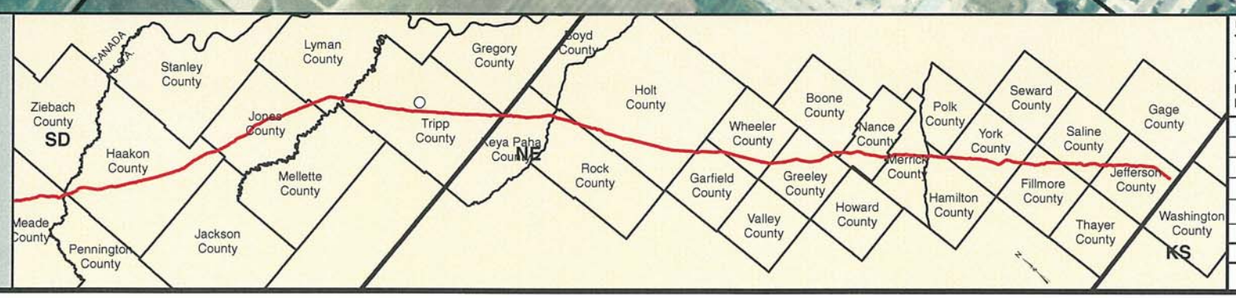

PREPARED BY:
TROW ENGINEERING CONSULTANTS INC.
1300 Metropolitan Boulevard, Suite 200
Tallahassee, Florida , USA 32308
Phone: 1-850-385-5441
Fax: 1-850-385-5523

Trow

ConocoPhillips

TransCanada
In business to deliver

NO.	REVISION	DATE
1	ISSUED FOR SUPPLEMENTAL U.S. DEPT. OF STATE FILING (2.15.09 CL)	7.6.09
0	ISSUED FOR UNITED STATES DEPARTMENT OF STATE (7.31.08 CL)	11.19.08

KEYSTONE XL PROJECT
ROUTE SHEETS
MORGAN, MONTANA TO STEELE CITY, NEBRASKA
TRIPP, SD

MAP PARAMETERS
PROJECTION: NAD83, UTM:14N
SCALE: 1: 6000 ; 1" = 500'

DRAWN BY	CHECKED BY	APPROVED BY	PROJECT:	DRAWING NUMBER	SHEET	REV.
GS	SS	RG	50388X	XL-46 -ML-2002-P- 04 -A	04	1