TransCanada Keystone Pipeline, L.P.
United States Department of State
Keystone XL Project
Appendix A
Pipeline Aerial Route Sheets

Morgan, Montana to Steele City, Nebraska

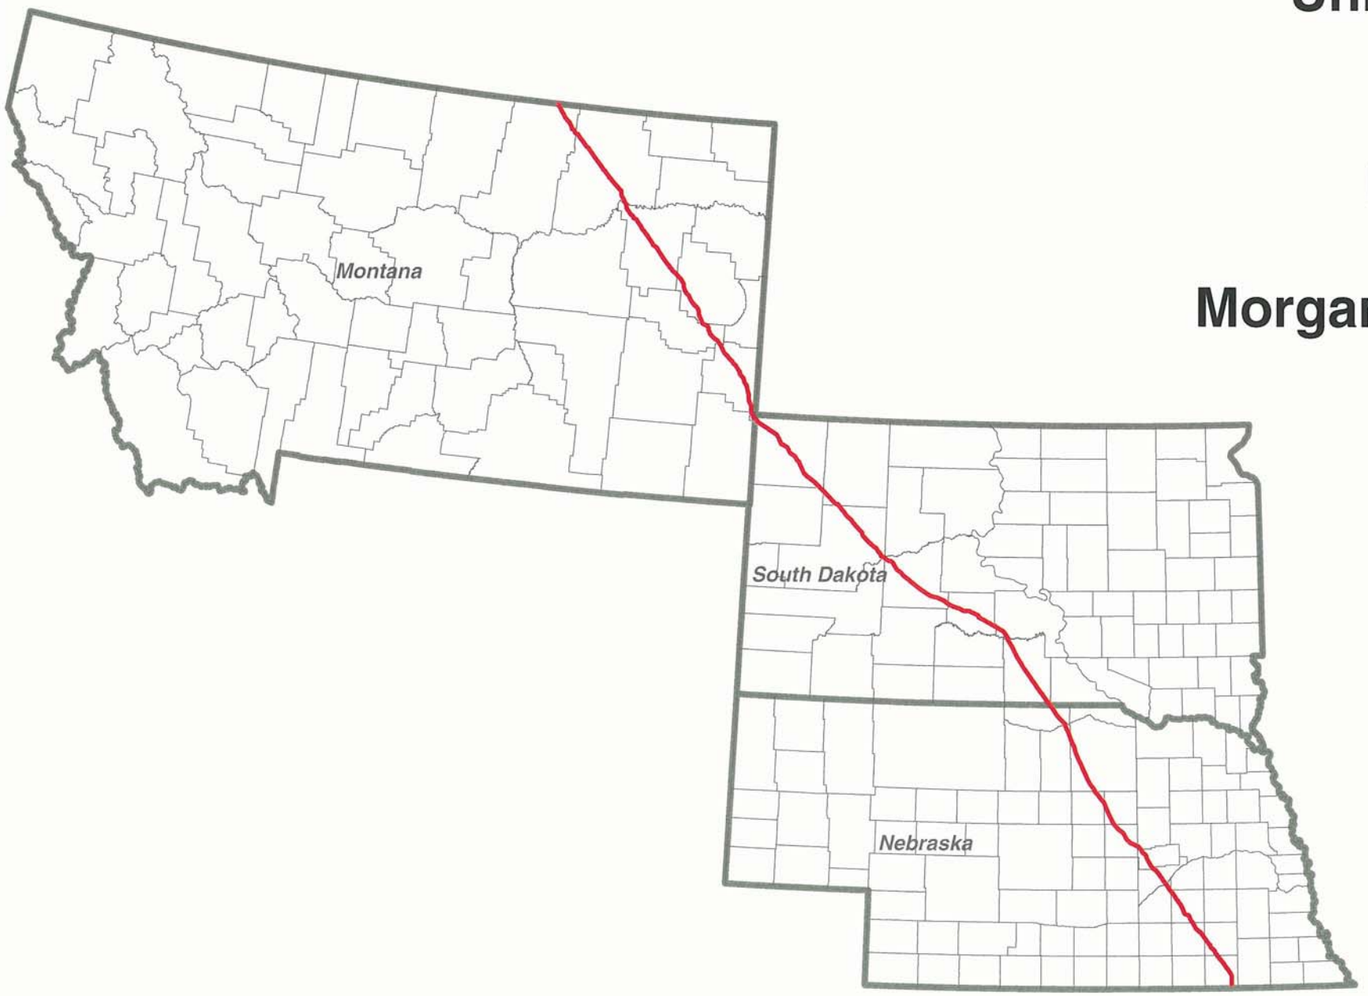

2/15/09 Centerline

TROW ENGINEERING CONSULTANTS, INC.
JULY 6, 2009
REVISION 1

PREPARED BY:
TROW ENGINEERING CONSULTANTS INC.
1300 Metropolitan Boulevard, Suite 200
Tallahassee, Florida , USA 32308
Phone: 1-850-385-5441
Fax: 1-850-385-5523

Trow

ConocoPhillips

TransCanada
In business to deliver

NO.	REVISION	DATE
1	ISSUED FOR SUPPLEMENTAL U.S DEPT. OF STATE FILING (2.15.09 CL)	7.6.09
0	ISSUED FOR UNITED STATES DEPARTMENT OF STATE (7.31.08 CL)	11.19.08

KEYSTONE XL PROJECT
ROUTE SHEETS

MAP PARAMETERS
PROJECTION: NAD83, UTM:13/14N
NTS

PROJECT: 50388X

SHEET: COVER SHEET

DRAWING NUMBER	DRAWN BY	CHECKED BY	APPROVED BY
XL-FIPS-ML-2002-P-000	GS	SS	RG

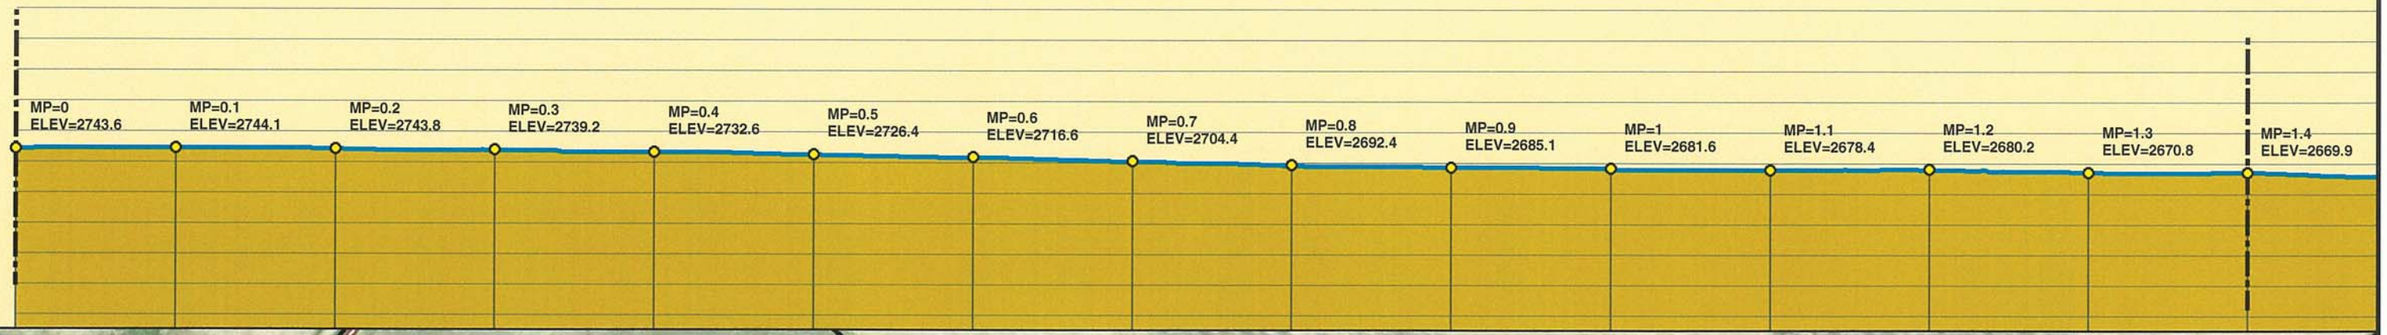

Legend

- MILE POST
- 0.1 MILE TICK MARK
- VALVE
- KEYSTONE XL PROJECT
- PERMANENT EASEMENT
- TEMPORARY EASEMENT
- EXTRA WORKSPACE
- ACCESS ROAD
- TRANSMISSION LINE
- PUMP STATION
- STAGING AREA
- PIPE YARD
- CONTRACTOR YARD
- WATER BODY
- WETLAND
- COUNTY LINE
- SECTION LINE

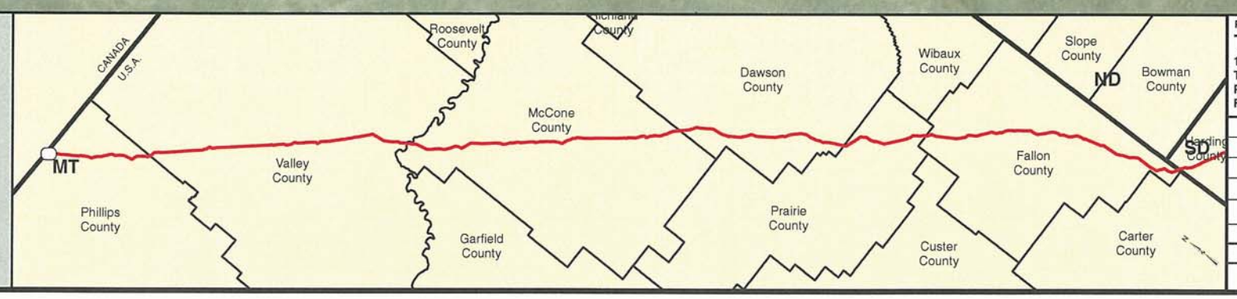

PREPARED BY:
TROW ENGINEERING CONSULTANTS INC.
1300 Metropolitan Boulevard, Suite 200
Tallahassee, Florida , USA 32308
Phone: 1-850-385-5441
Fax: 1-850-385-5523
Trow

NO.	REVISION	DATE
1	ISSUED FOR SUPPLEMENTAL U.S. DEPT. OF STATE FILING (2.15.09 CL)	7.6.09
0	ISSUED FOR UNITED STATES DEPARTMENT OF STATE (7.31.08 CL)	11.19.08

ConocoPhillips

TransCanada
In business to deliver

KEYSTONE XL PROJECT
ROUTE SHEETS
MORGAN, MONTANA TO STEELE CITY, NEBRASKA
PHILLIPS COUNTY, MONTANA

MAP PARAMETERS
PROJECTION: NAD83, UTM:13N
SCALE: 1: 6000 ; 1" = 500'

DRAWN BY	CHECKED BY	APPROVED BY	PROJECT:	DRAWING NUMBER	SHEET	REV.
GS	SS	RG	50388X	XL-30-ML-2002-P-001-A	001	1

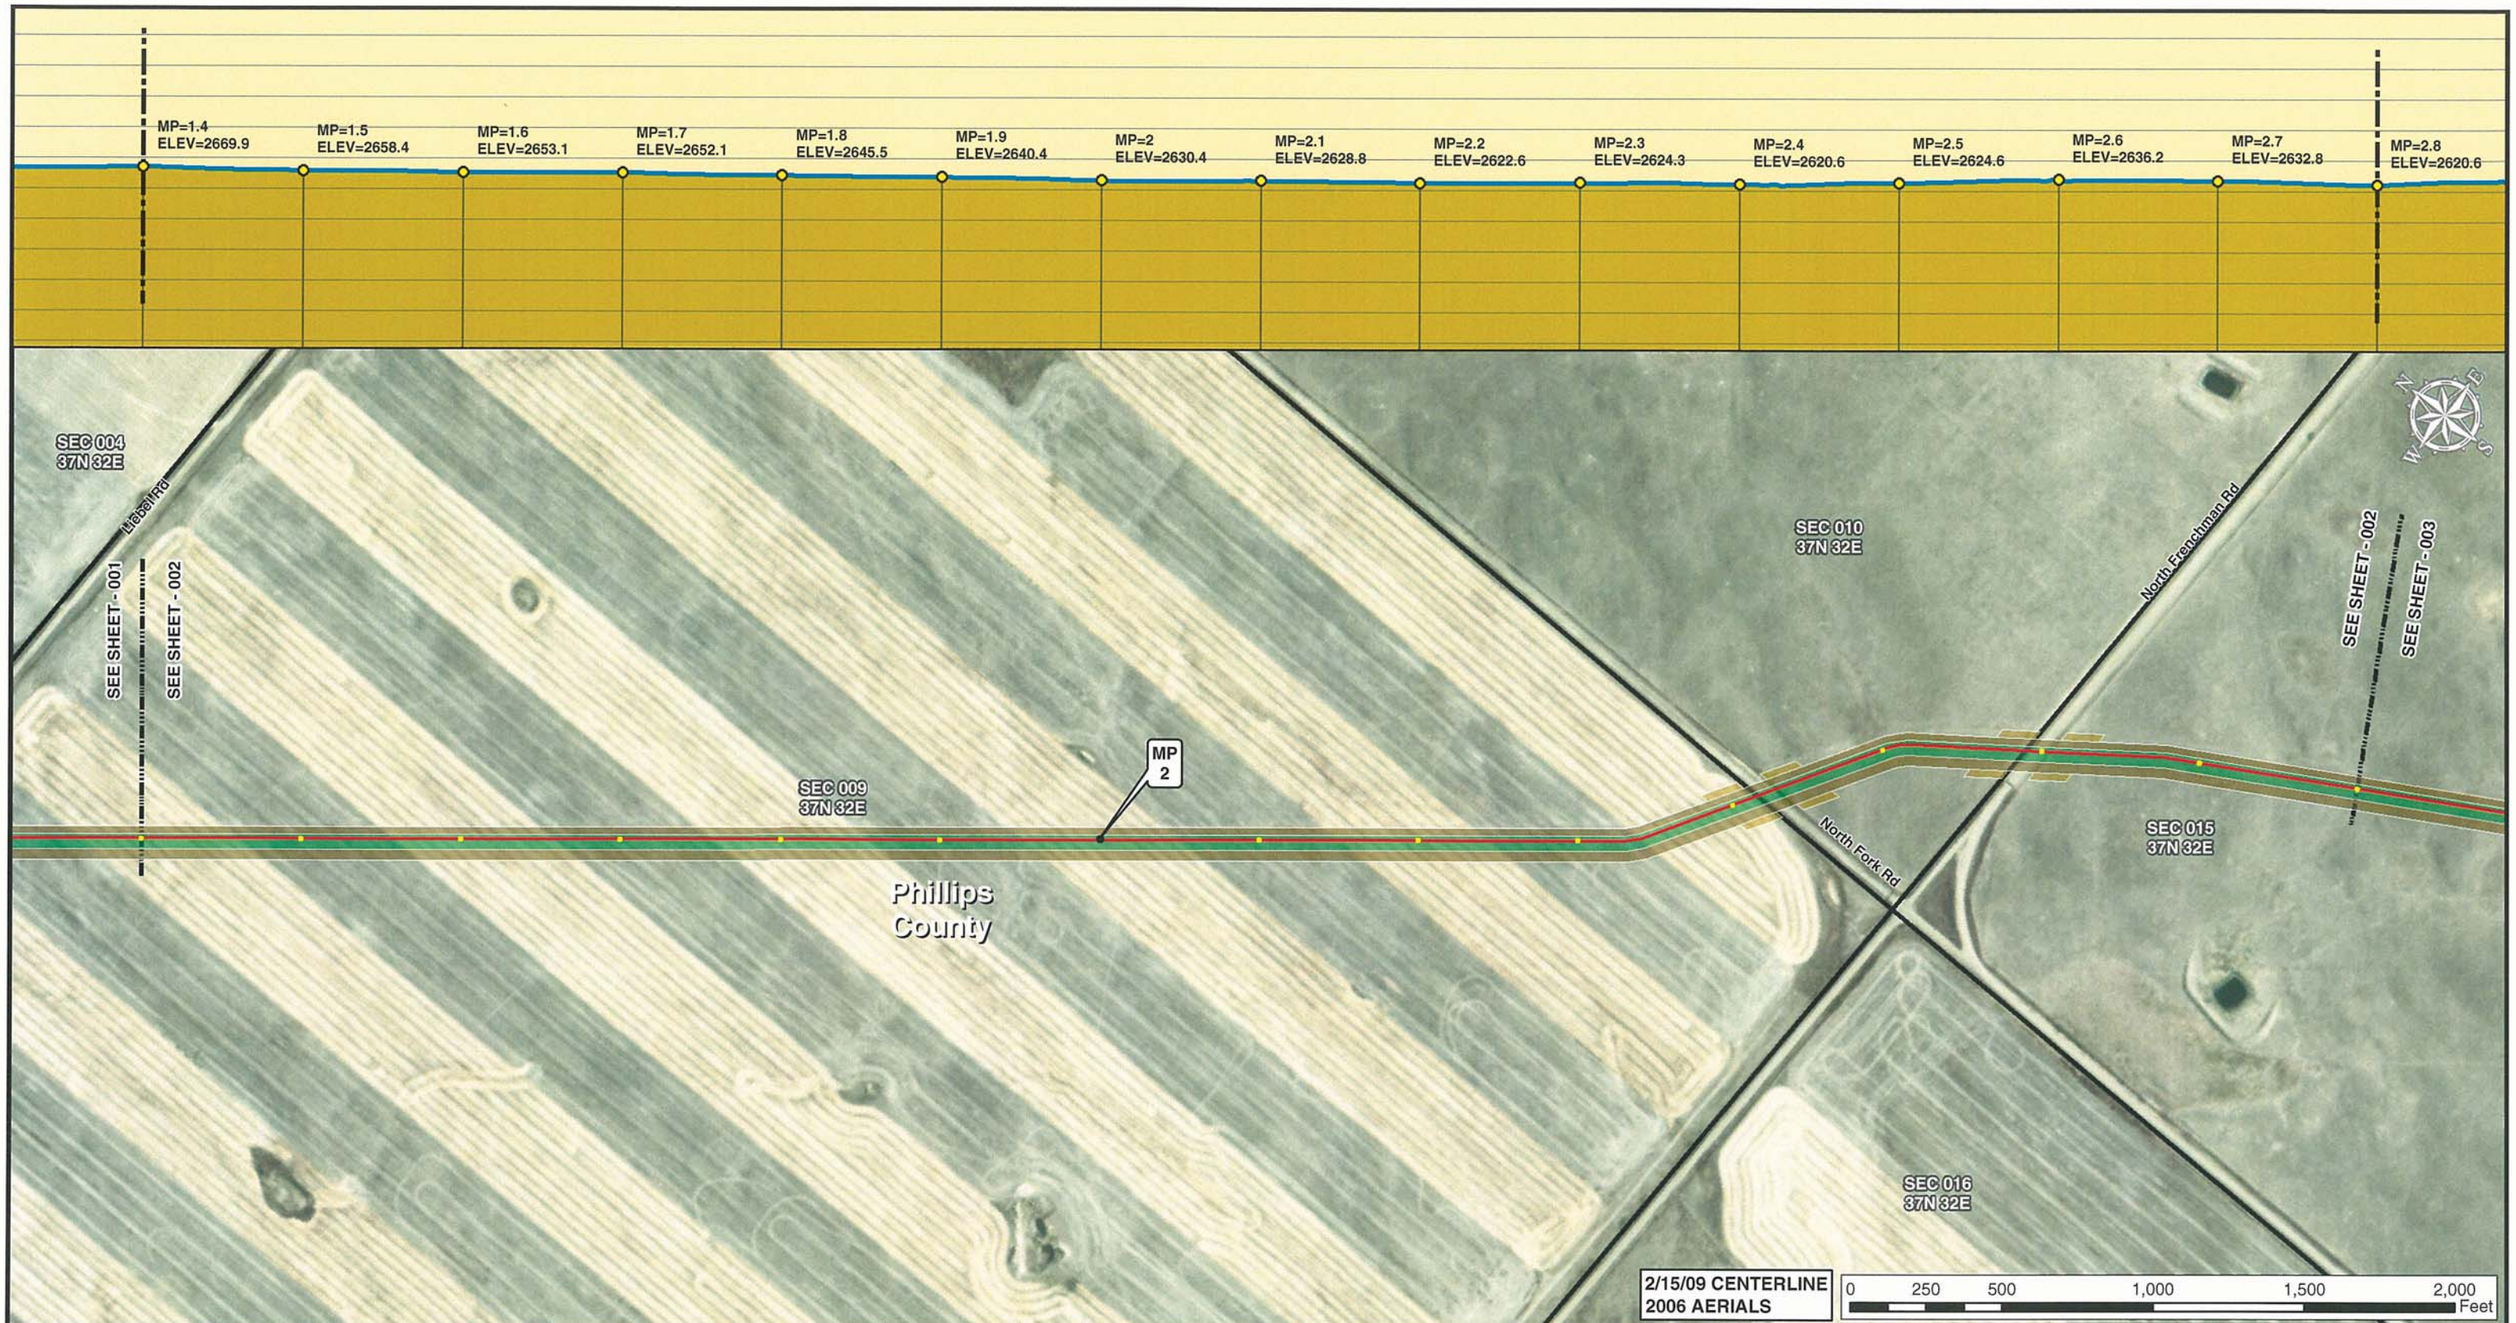

Legend

- MILE POST
- 0.1 MILE TICK MARK
- VALVE
- KEYSTONE XL PROJECT
- PERMANENT EASEMENT
- TEMPORARY EASEMENT
- EXTRA WORKSPACE
- ACCESS ROAD
- TRANSMISSION LINE
- PUMP STATION
- STAGING AREA
- PIPE YARD
- CONTRACTOR YARD
- WATER BODY
- WETLAND
- COUNTY LINE
- SECTION LINE

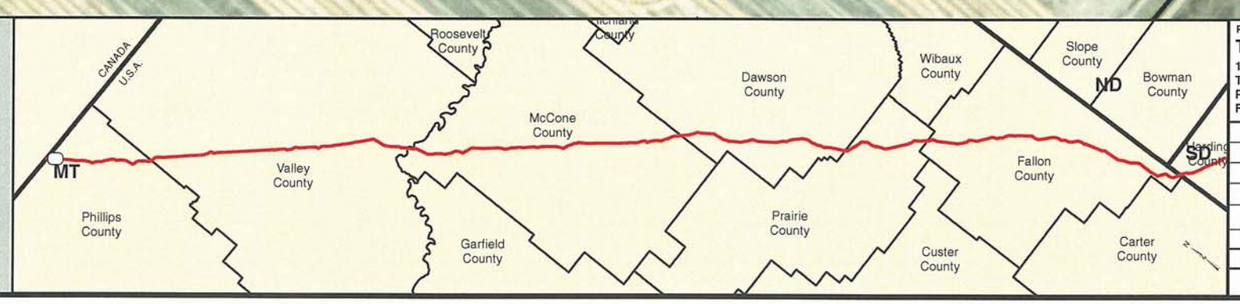

PREPARED BY:
TROW ENGINEERING CONSULTANTS INC.
1300 Metropolitan Boulevard, Suite 200
Tallahassee, Florida , USA 32308
Phone: 1-850-385-5441
Fax: 1-850-385-5523
Trow

NO.	REVISION	DATE
1	ISSUED FOR SUPPLEMENTAL U.S. DEPT. OF STATE FILING (2.15.09 CL)	7.6.09
0	ISSUED FOR UNITED STATES DEPARTMENT OF STATE (7.31.08 CL)	11.19.08

ConocoPhillips

TransCanada
In business to deliver

KEYSTONE XL PROJECT
ROUTE SHEETS
MORGAN, MONTANA TO STEELE CITY, NEBRASKA
PHILLIPS COUNTY, MONTANA

MAP PARAMETERS
PROJECTION: NAD83, UTM:13N
SCALE: 1: 6000 ; 1" = 500'

DRAWN BY	CHECKED BY	APPROVED BY	PROJECT:	DRAWING NUMBER	SHEET	REV.
GS	SS	RG	50388X	XL-30-ML-2002-P-002-A	002	1

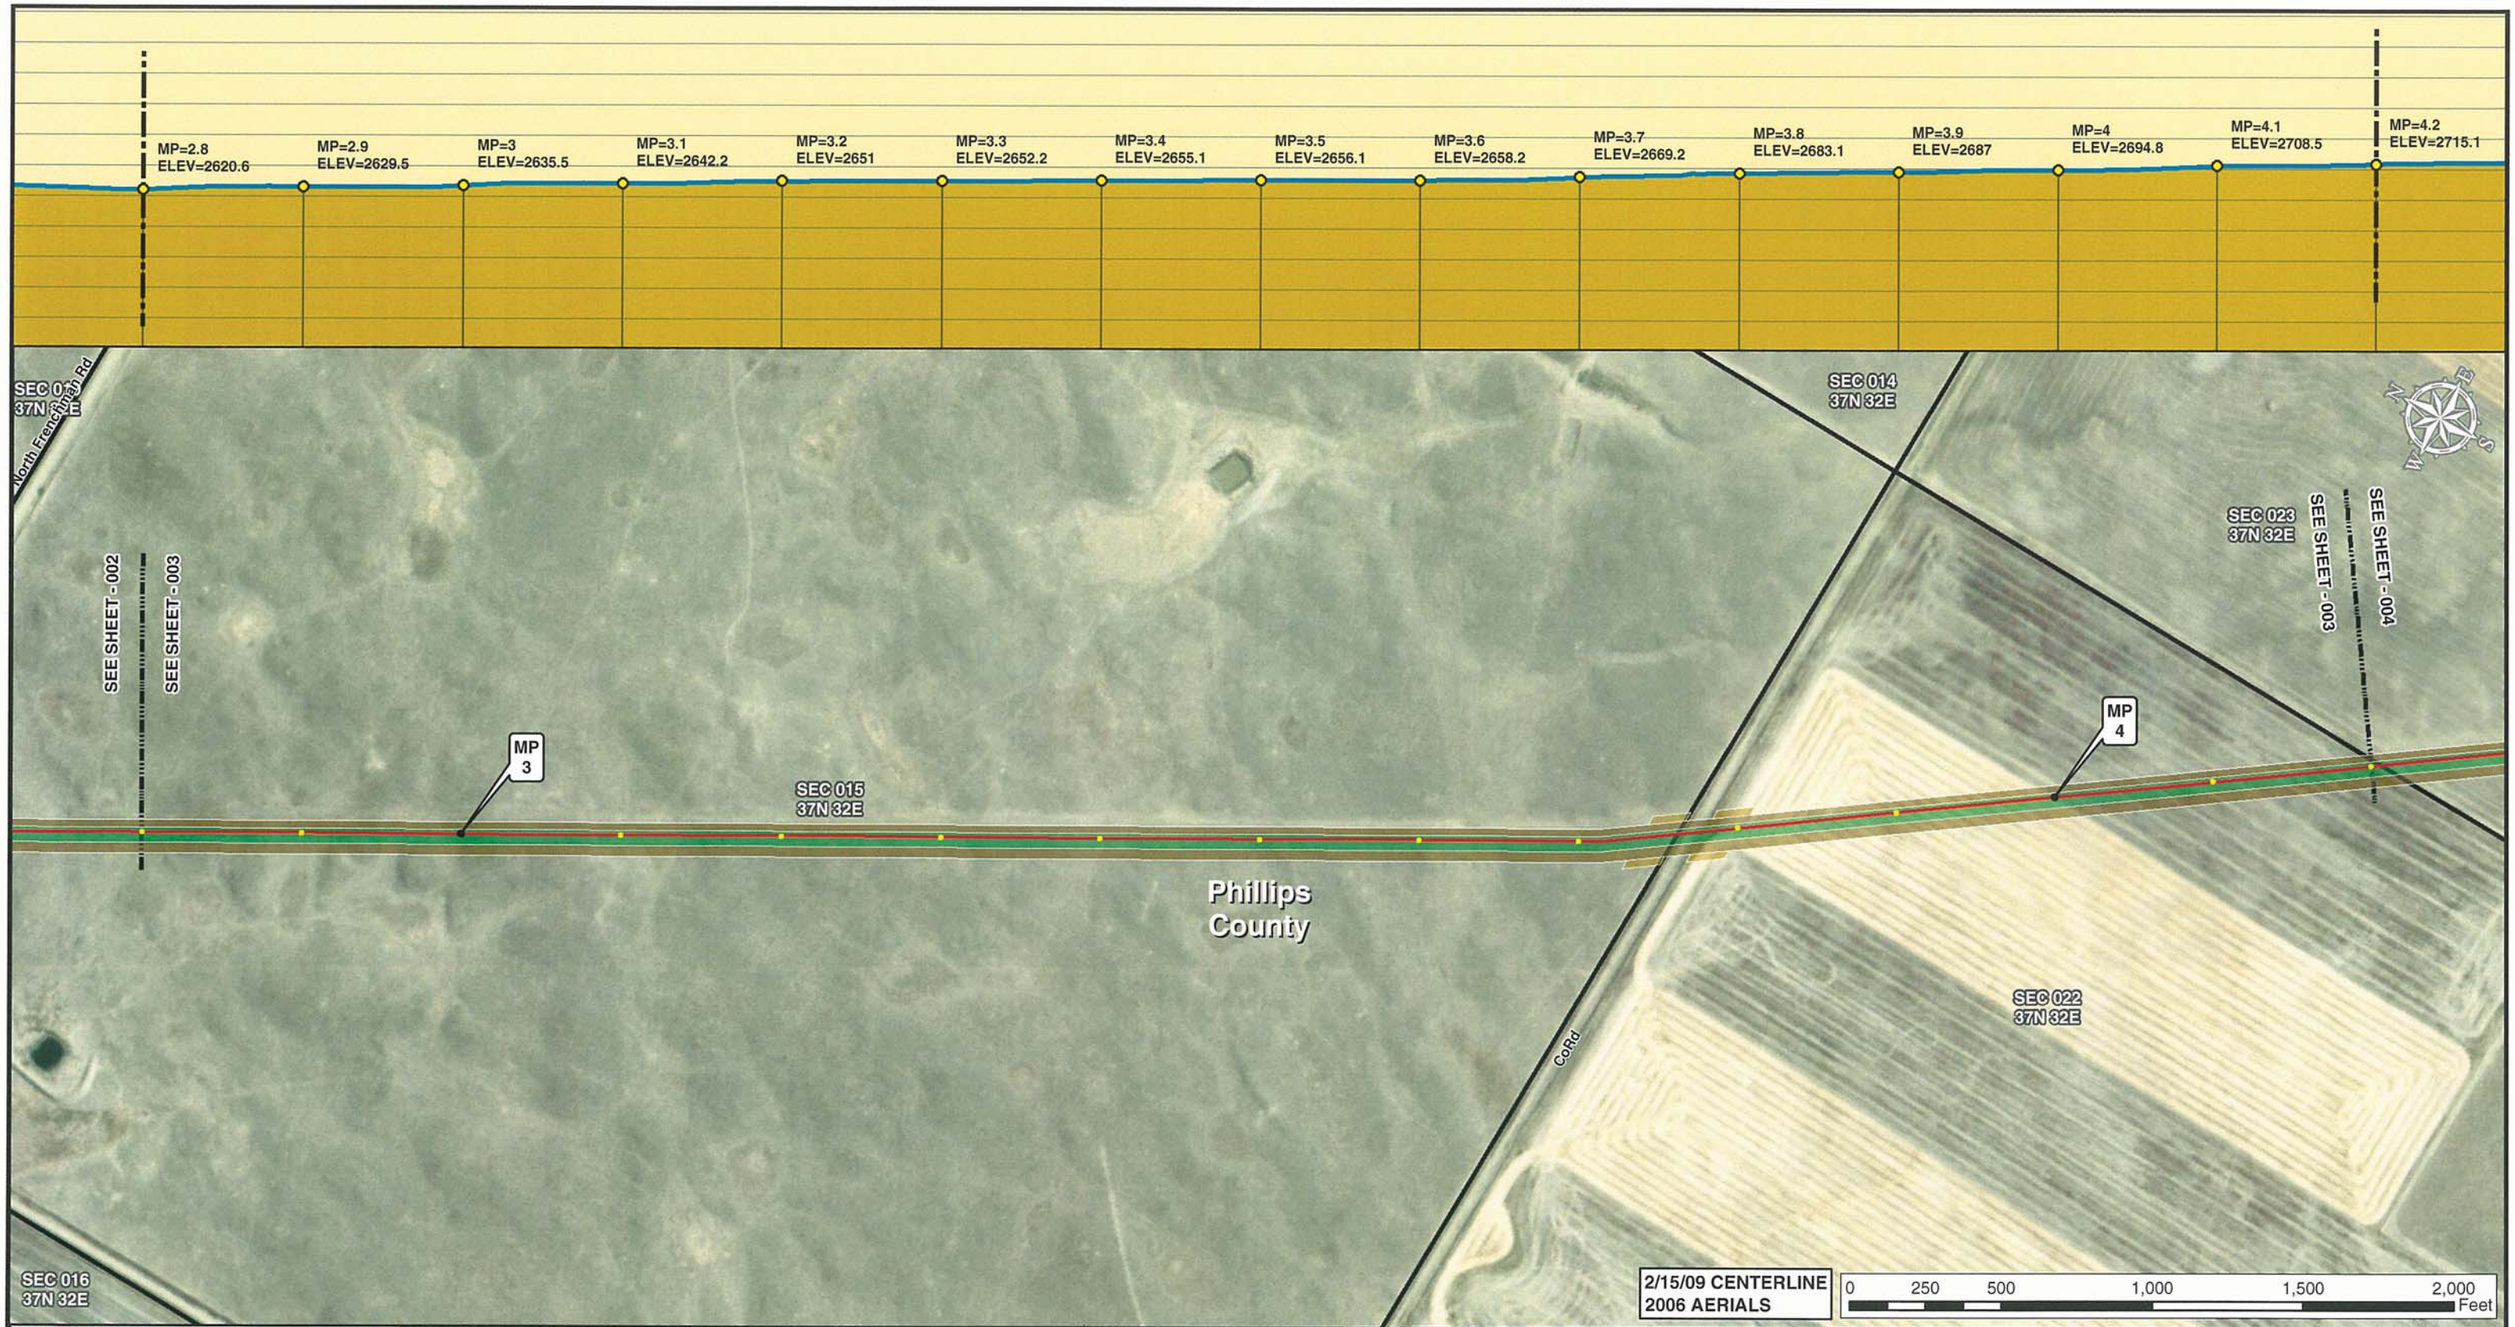

Legend

- MILE POST
- 0.1 MILE TICK MARK
- VALVE
- KEYSTONE XL PROJECT
- PERMANENT EASEMENT
- TEMPORARY EASEMENT
- EXTRA WORKSPACE
- ACCESS ROAD
- TRANSMISSION LINE
- PUMP STATION
- STAGING AREA
- PIPE YARD
- CONTRACTOR YARD
- WATER BODY
- WETLAND
- COUNTY LINE
- SECTION LINE

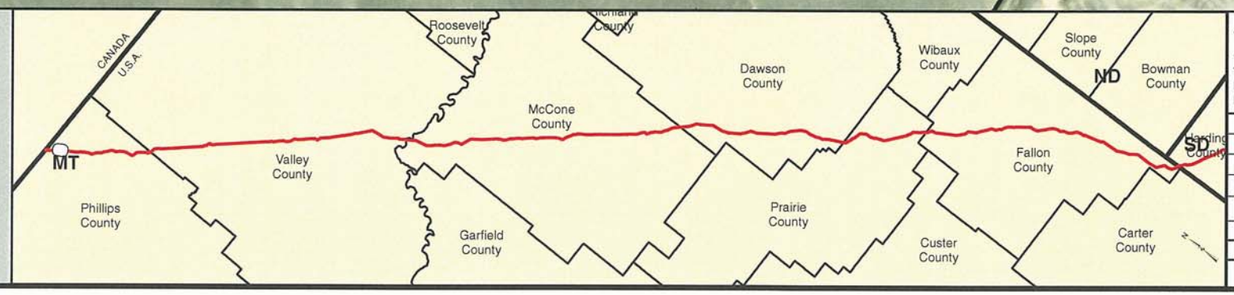

PREPARED BY:
TROW ENGINEERING CONSULTANTS INC.
1300 Metropolitan Boulevard, Suite 200
Tallahassee, Florida , USA 32308
Phone: 1-850-385-5441
Fax: 1-850-385-5523
Trow

ConocoPhillips

TransCanada
In business to deliver

NO.	REVISION	DATE
1	ISSUED FOR SUPPLEMENTAL U.S. DEPT. OF STATE FILING (2.15.09 CL)	7.6.09
0	ISSUED FOR UNITED STATES DEPARTMENT OF STATE (7.31.08 CL)	11.19.08

KEYSTONE XL PROJECT
ROUTE SHEETS
MORGAN, MONTANA TO STEELE CITY, NEBRASKA
PHILLIPS COUNTY, MONTANA

MAP PARAMETERS
PROJECTION: NAD83, UTM:13N
SCALE: 1: 6000 ; 1" = 500'

DRAWN BY	CHECKED BY	APPROVED BY	PROJECT:	DRAWING NUMBER	SHEET	REV.
GS	SS	RG	50388X	XL-30-ML-2002-P-003-A	003	1

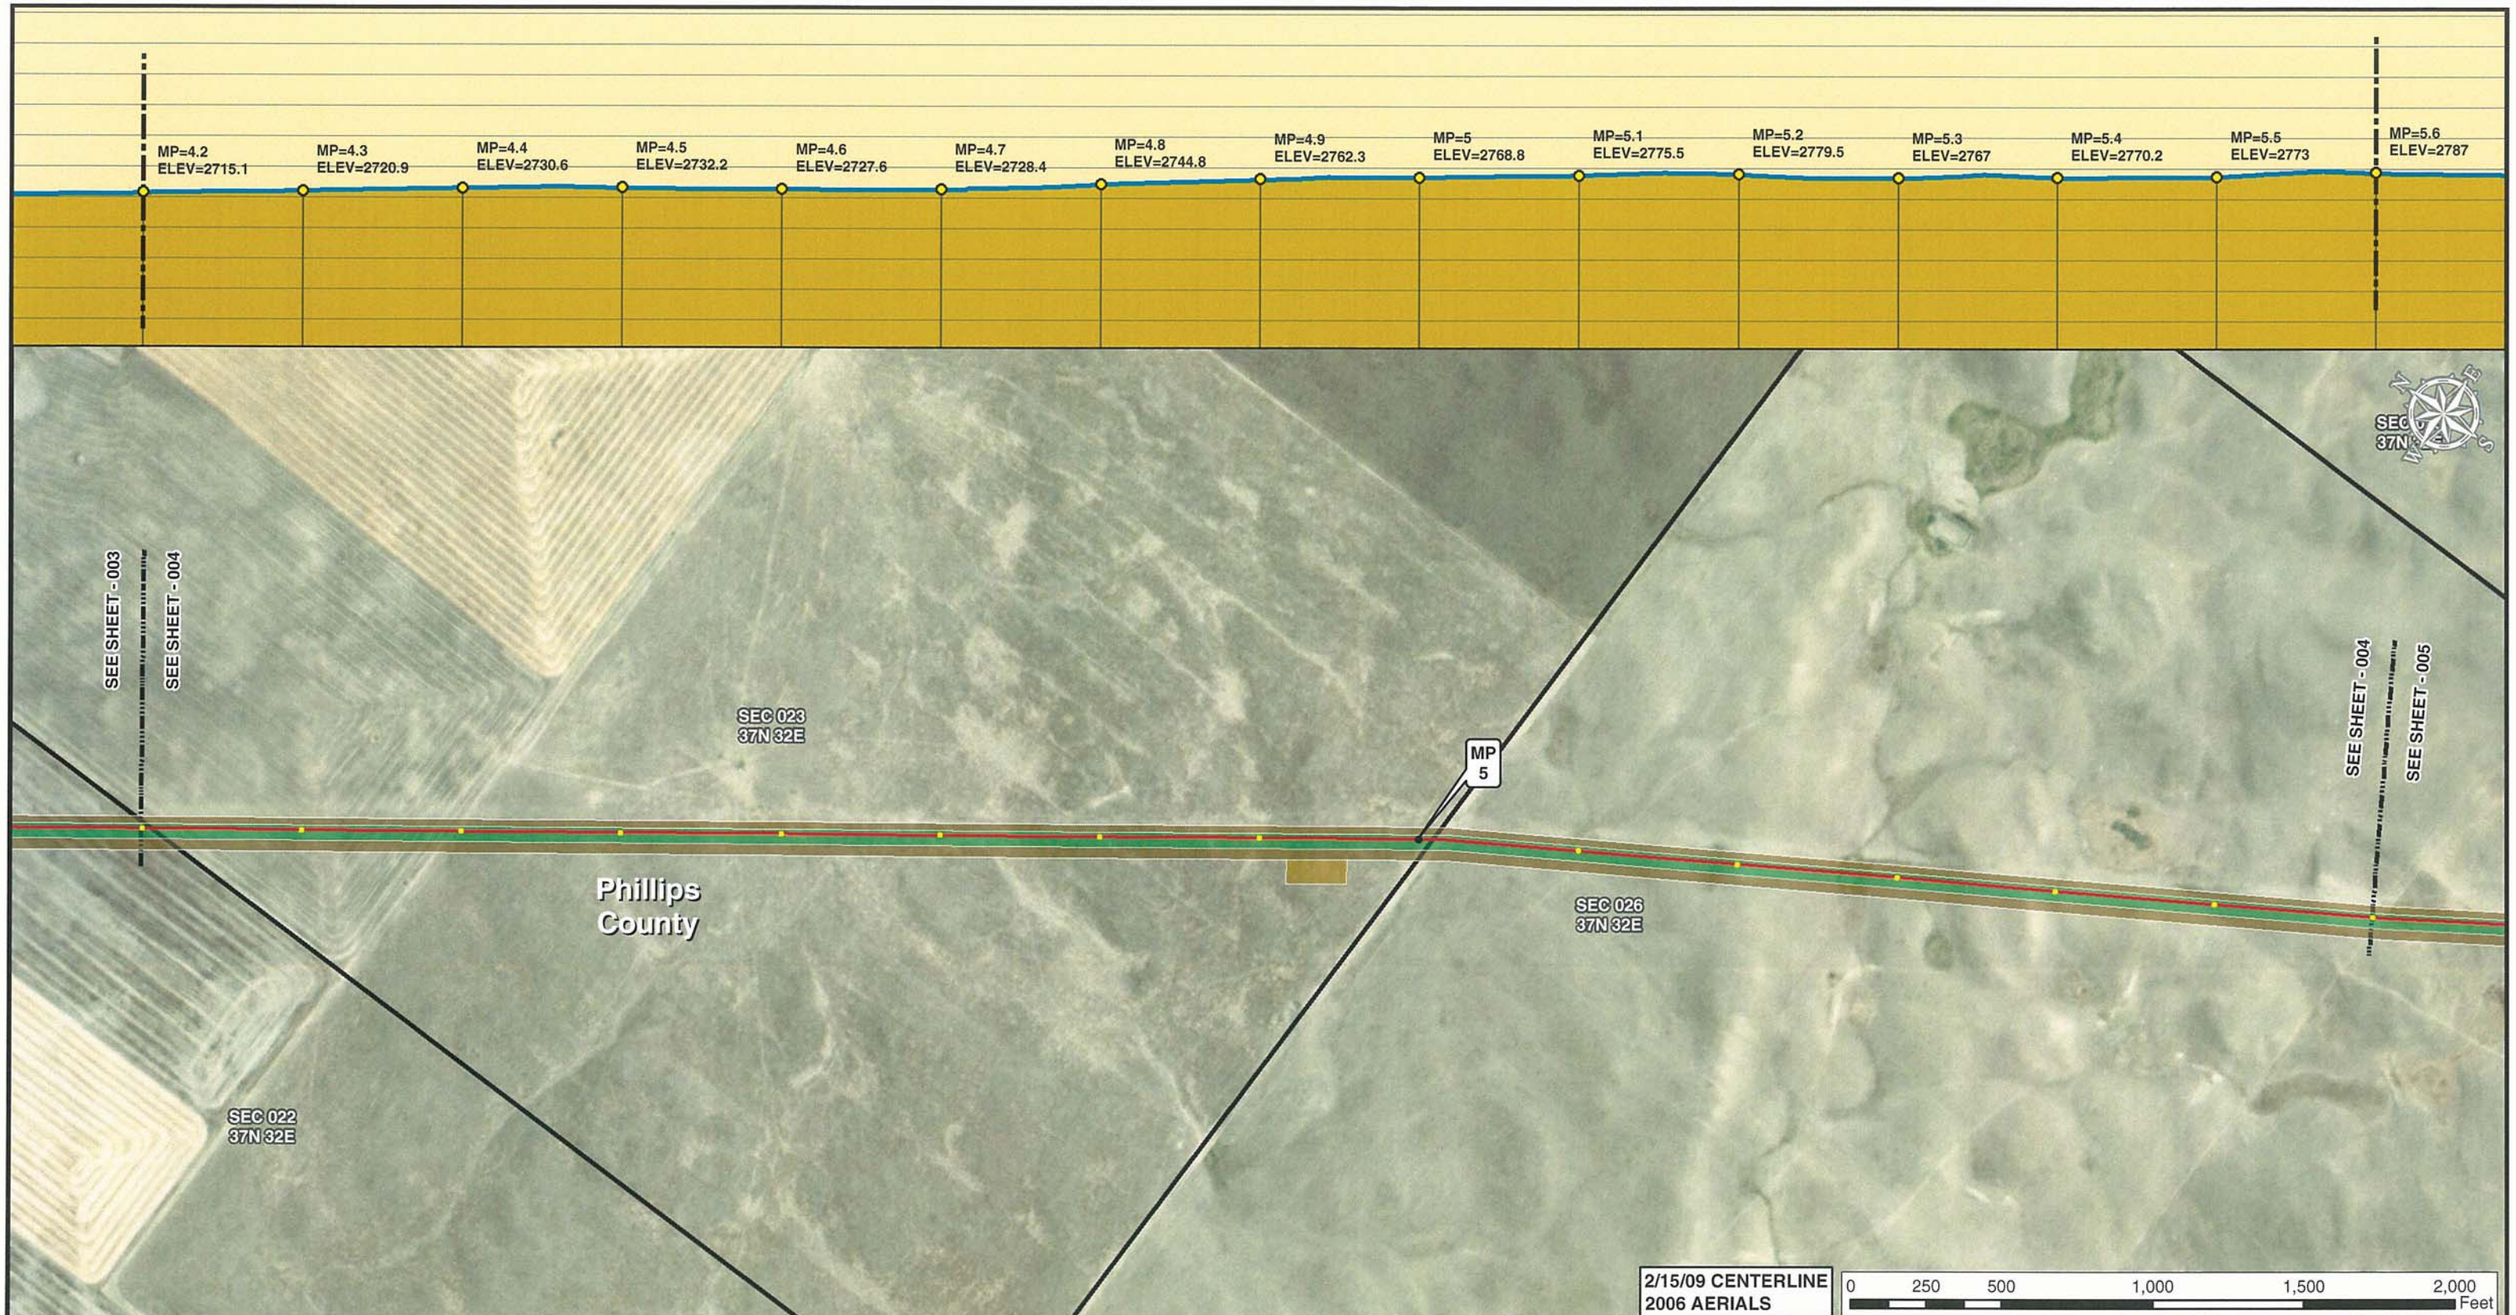

Legend

- MILE POST
- 0.1 MILE TICK MARK
- VALVE
- KEYSTONE XL PROJECT
- PERMANENT EASEMENT
- TEMPORARY EASEMENT
- EXTRA WORKSPACE
- ACCESS ROAD
- TRANSMISSION LINE
- PUMP STATION
- STAGING AREA
- PIPE YARD
- CONTRACTOR YARD
- WATER BODY
- WETLAND
- COUNTY LINE
- SECTION LINE

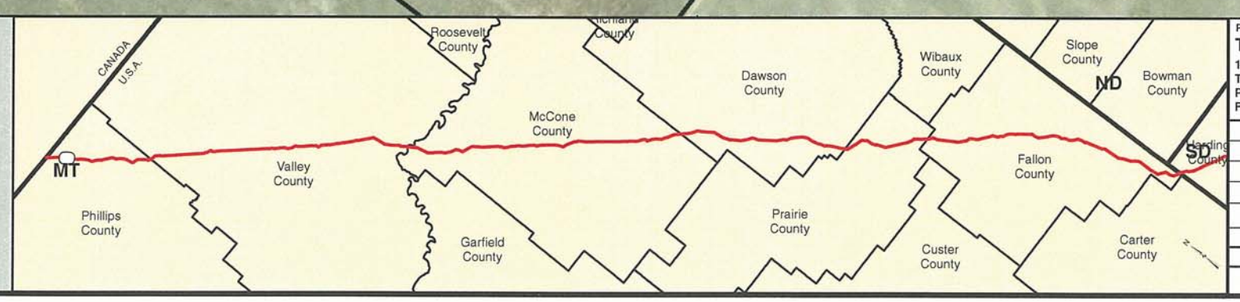

PREPARED BY:
TROW ENGINEERING CONSULTANTS INC.
1300 Metropolitan Boulevard, Suite 200
Tallahassee, Florida , USA 32308
Phone: 1-850-385-5441
Fax: 1-850-385-5523
Trow

NO.	REVISION	DATE
1	ISSUED FOR SUPPLEMENTAL U.S. DEPT. OF STATE FILING (2.15.09 CL)	7.6.09
0	ISSUED FOR UNITED STATES DEPARTMENT OF STATE (7.31.08 CL)	11.19.08

ConocoPhillips

TransCanada
In business to deliver

KEYSTONE XL PROJECT
ROUTE SHEETS
MORGAN, MONTANA TO STEELE CITY, NEBRASKA
PHILLIPS COUNTY, MONTANA

MAP PARAMETERS
PROJECTION: NAD83, UTM:13N
SCALE: 1: 6000 ; 1" = 500'

DRAWN BY	CHECKED BY	APPROVED BY	PROJECT:	DRAWING NUMBER	SHEET	REV.
GS	SS	RG	50388X	XL-30-ML-2002-P-004-A	004	1

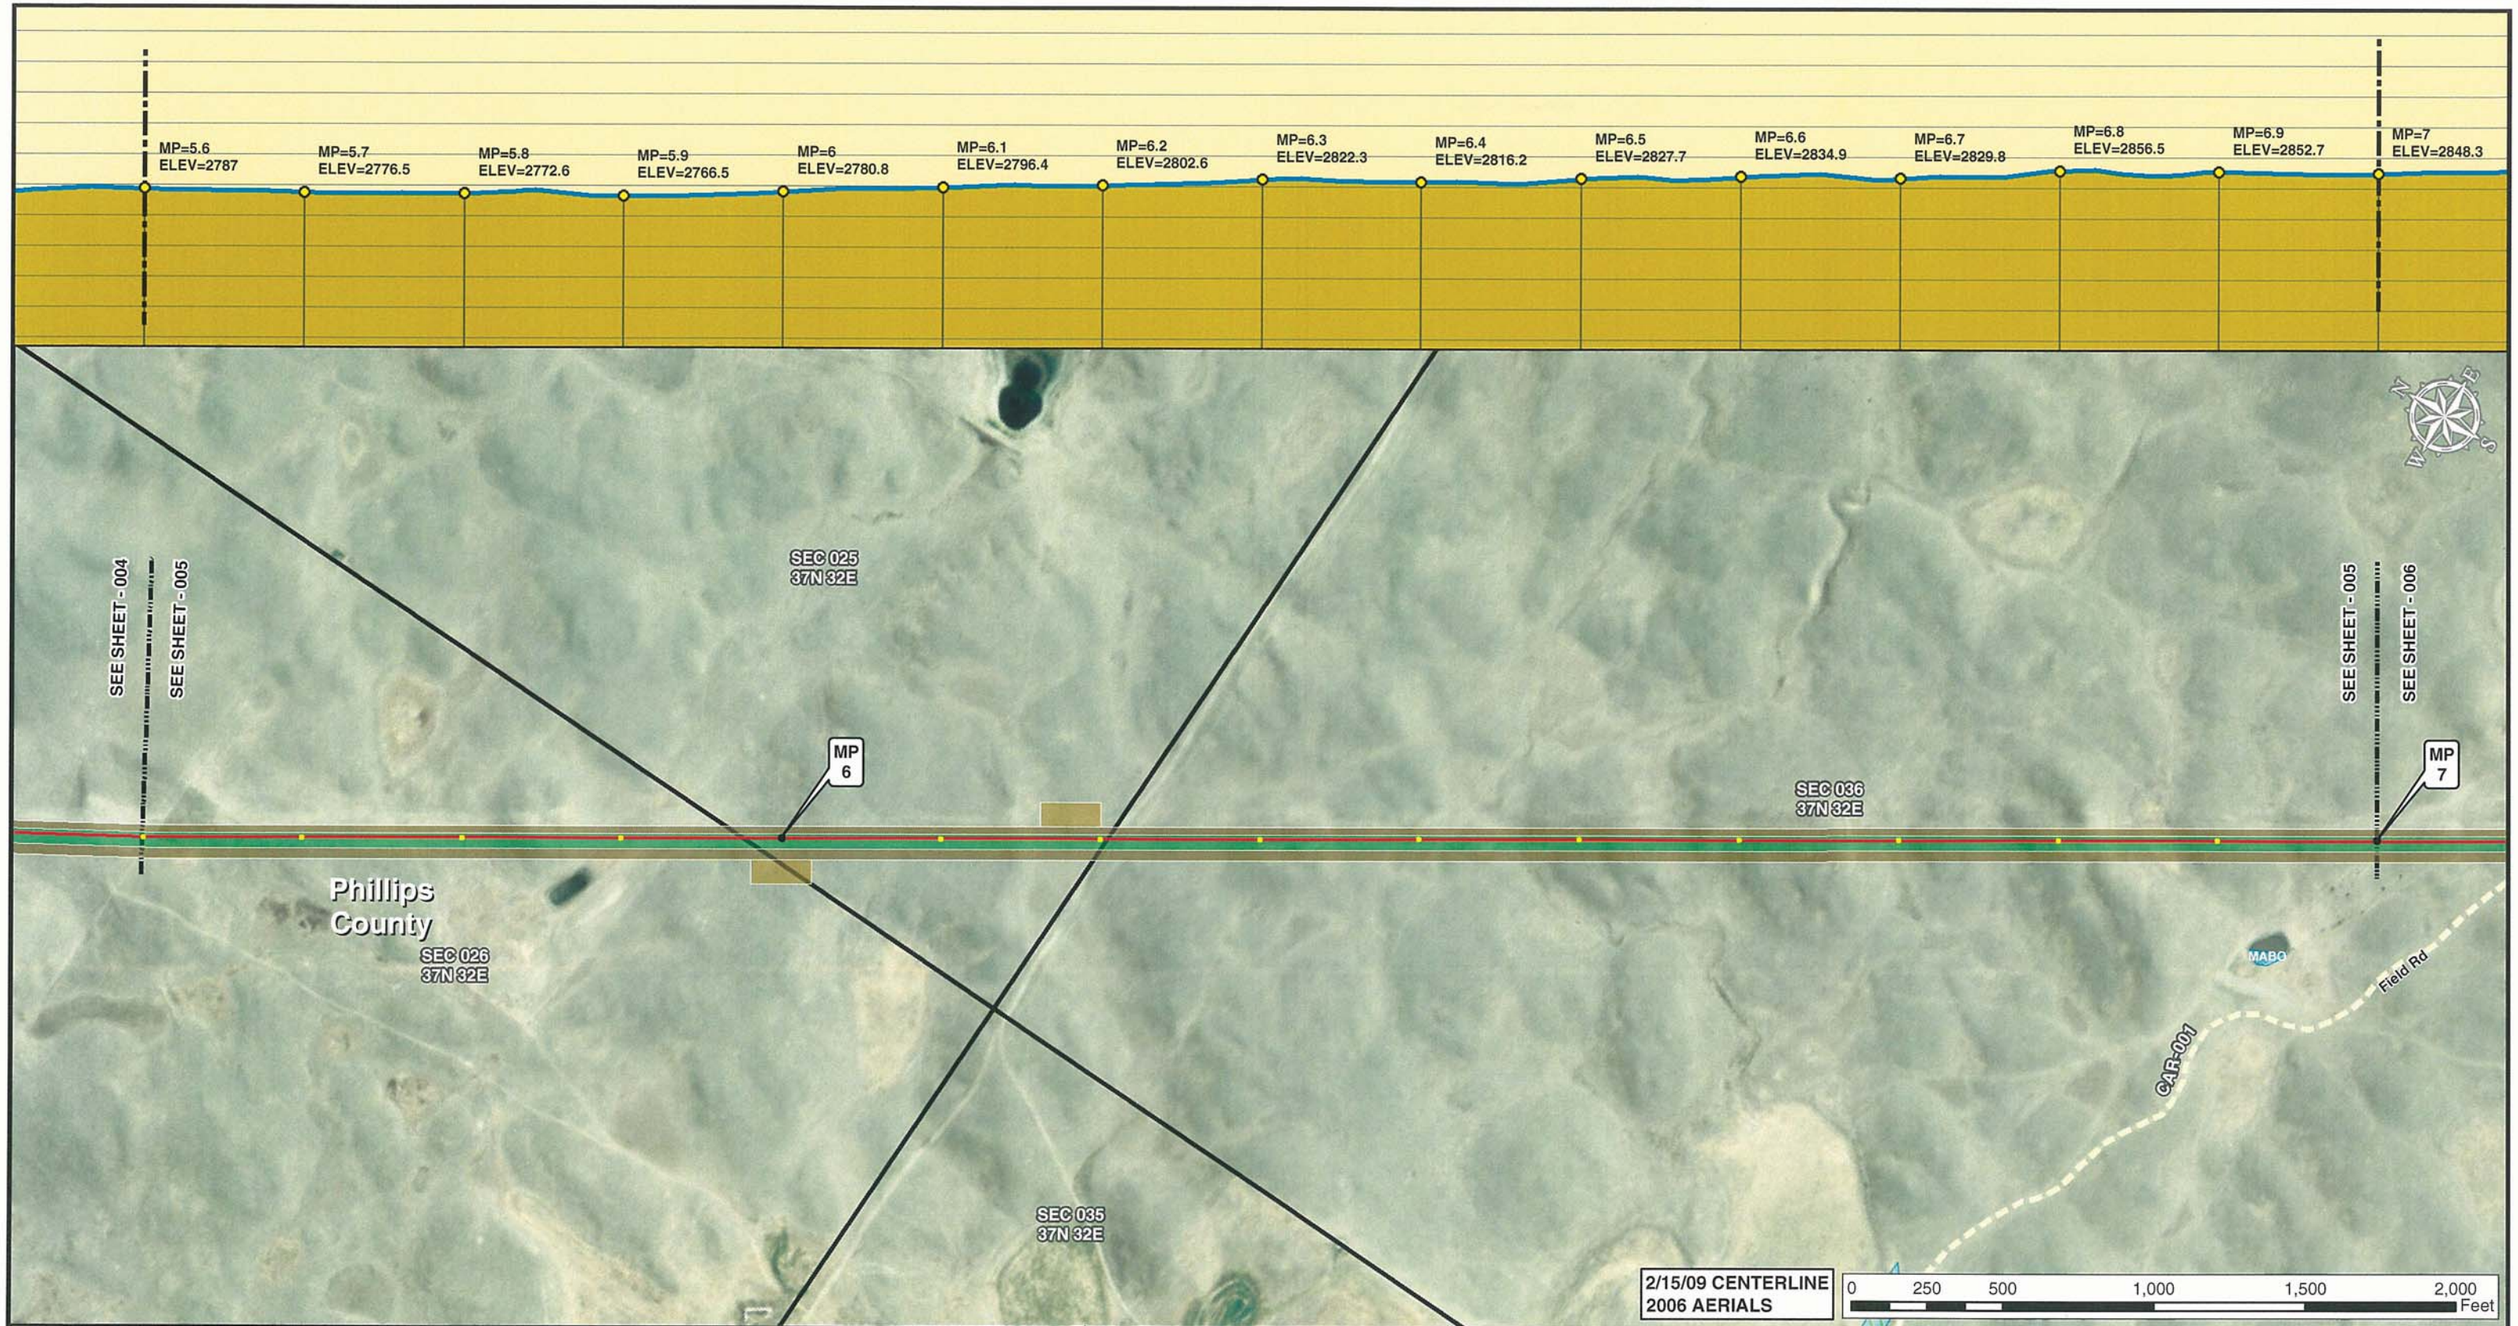

Legend

- MILE POST
- 0.1 MILE TICK MARK
- VALVE
- KEYSTONE XL PROJECT
- PERMANENT EASEMENT
- TEMPORARY EASEMENT
- EXTRA WORKSPACE
- ACCESS ROAD
- TRANSMISSION LINE
- PUMP STATION
- STAGING AREA
- PIPE YARD
- CONTRACTOR YARD
- WATER BODY
- WETLAND
- COUNTY LINE
- SECTION LINE

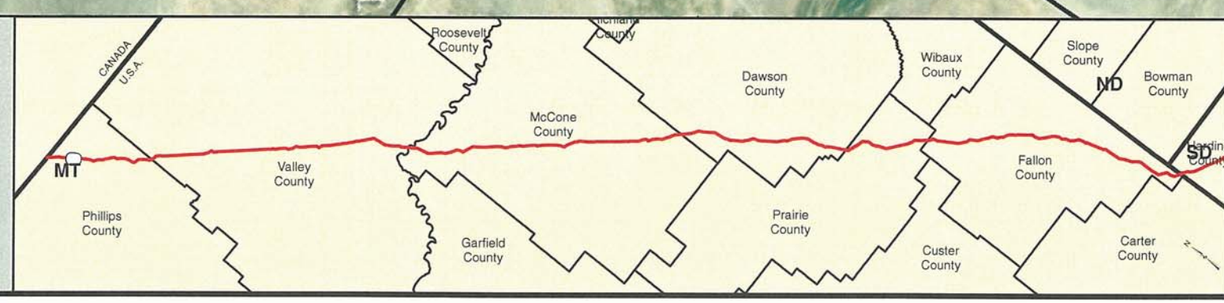

PREPARED BY:

TROW ENGINEERING CONSULTANTS INC.

1300 Metropolitan Boulevard, Suite 200
Tallahassee, Florida , USA 32308
Phone: 1-850-385-5441
Fax: 1-850-385-5523

Trow

ConocoPhillips | TransCanada — In business to deliver

NO.	REVISION	DATE
1	ISSUED FOR SUPPLEMENTAL U.S. DEPT. OF STATE FILING (2.15.09 CL)	7.6.09
0	ISSUED FOR UNITED STATES DEPARTMENT OF STATE (7.31.08 CL)	11.19.08

KEYSTONE XL PROJECT
ROUTE SHEETS
MORGAN, MONTANA TO STEELE CITY, NEBRASKA
PHILLIPS COUNTY, MONTANA

MAP PARAMETERS
PROJECTION: NAD83, UTM: 13N
SCALE: 1: 6000 ; 1" = 500'

DRAWN BY	CHECKED BY	APPROVED BY	PROJECT:	DRAWING NUMBER	SHEET	REV.
GS	SS	RG	50388X	XL-30-ML-2002-P-005-A	005	1

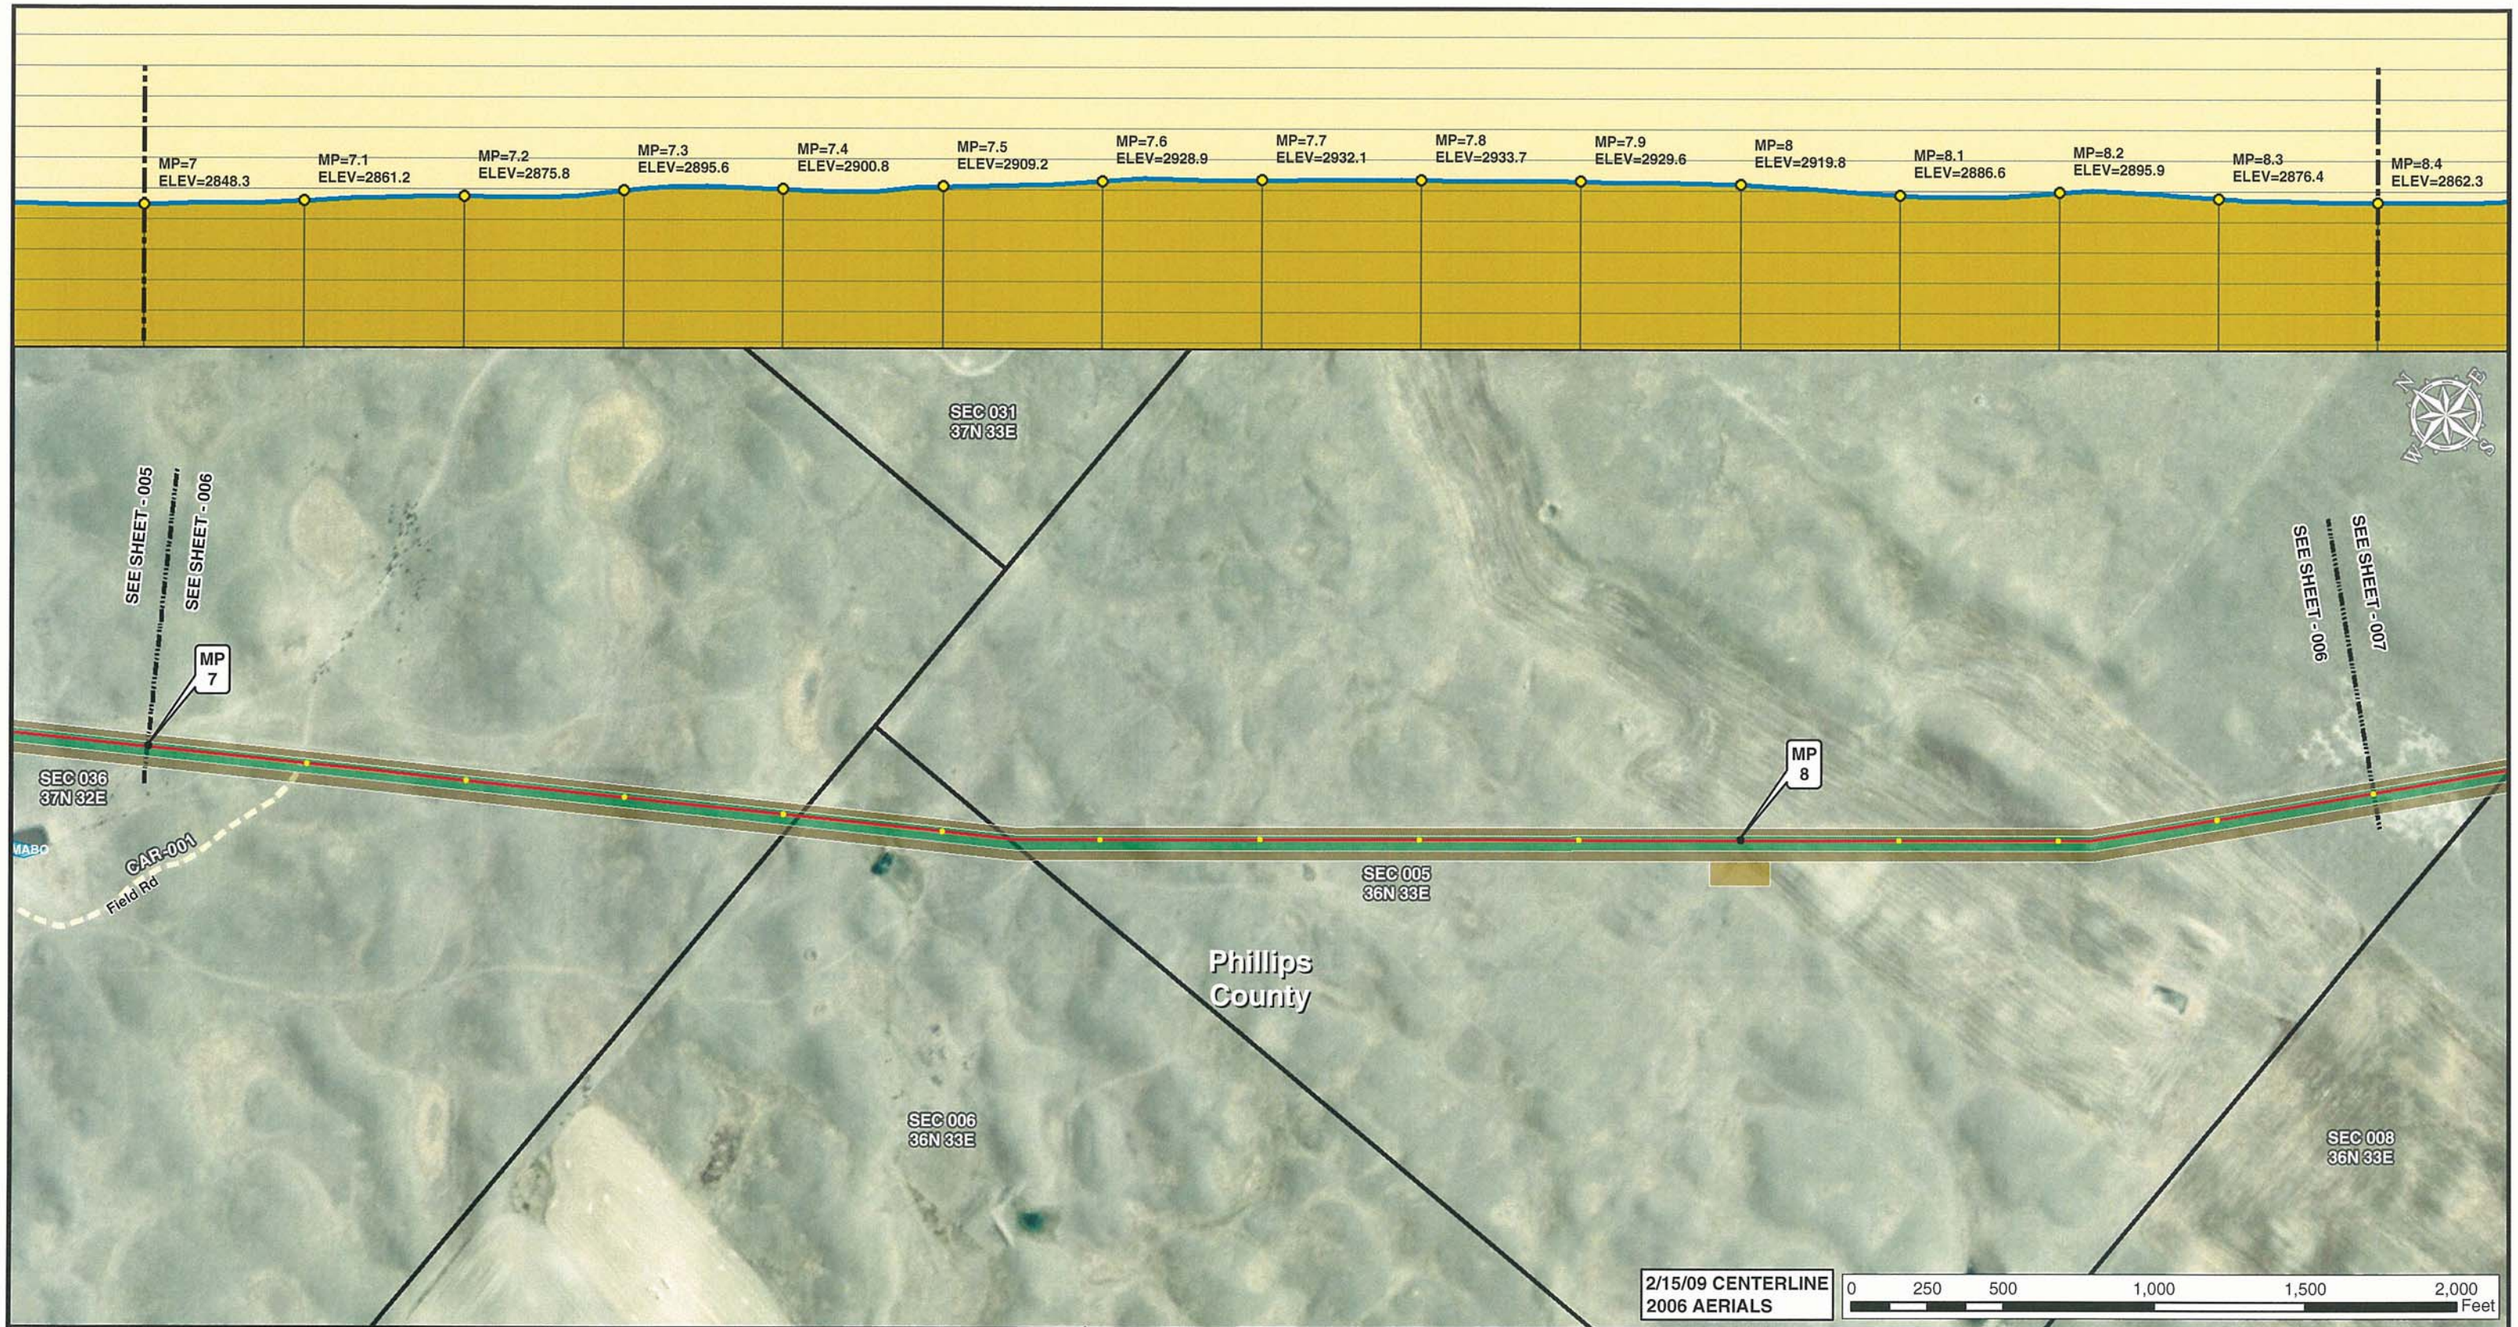

Legend

- MILE POST
- 0.1 MILE TICK MARK
- VALVE
- KEYSTONE XL PROJECT
- PERMANENT EASEMENT
- TEMPORARY EASEMENT
- EXTRA WORKSPACE
- ACCESS ROAD
- TRANSMISSION LINE
- PUMP STATION
- STAGING AREA
- PIPE YARD
- CONTRACTOR YARD
- WATER BODY
- WETLAND
- COUNTY LINE
- SECTION LINE

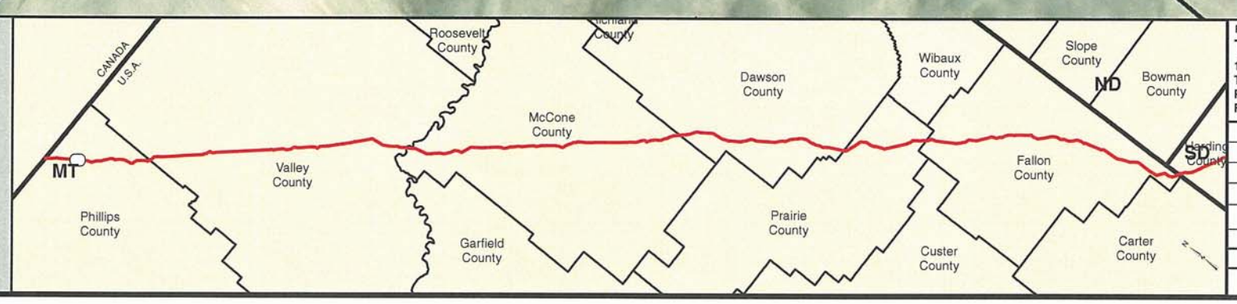

PREPARED BY:
TROW ENGINEERING CONSULTANTS INC.
1300 Metropolitan Boulevard, Suite 200
Tallahassee, Florida , USA 32308
Phone: 1-850-385-5441
Fax: 1-850-385-5523
Trow

ConocoPhillips

TransCanada
In business to deliver

NO.	REVISION	DATE
1	ISSUED FOR SUPPLEMENTAL U.S. DEPT. OF STATE FILING (2.15.09 CL)	7.6.09
0	ISSUED FOR UNITED STATES DEPARTMENT OF STATE (7.31.08 CL)	11.19.08

KEYSTONE XL PROJECT
ROUTE SHEETS
MORGAN, MONTANA TO STEELE CITY, NEBRASKA
PHILLIPS COUNTY, MONTANA

MAP PARAMETERS
PROJECTION: NAD83, UTM:13N
SCALE: 1: 6000 ; 1" = 500'

DRAWN BY	CHECKED BY	APPROVED BY	PROJECT:	DRAWING NUMBER	SHEET	REV.
GS	SS	RG	50388X	XL-30-ML-2002-P-006-A	006	1

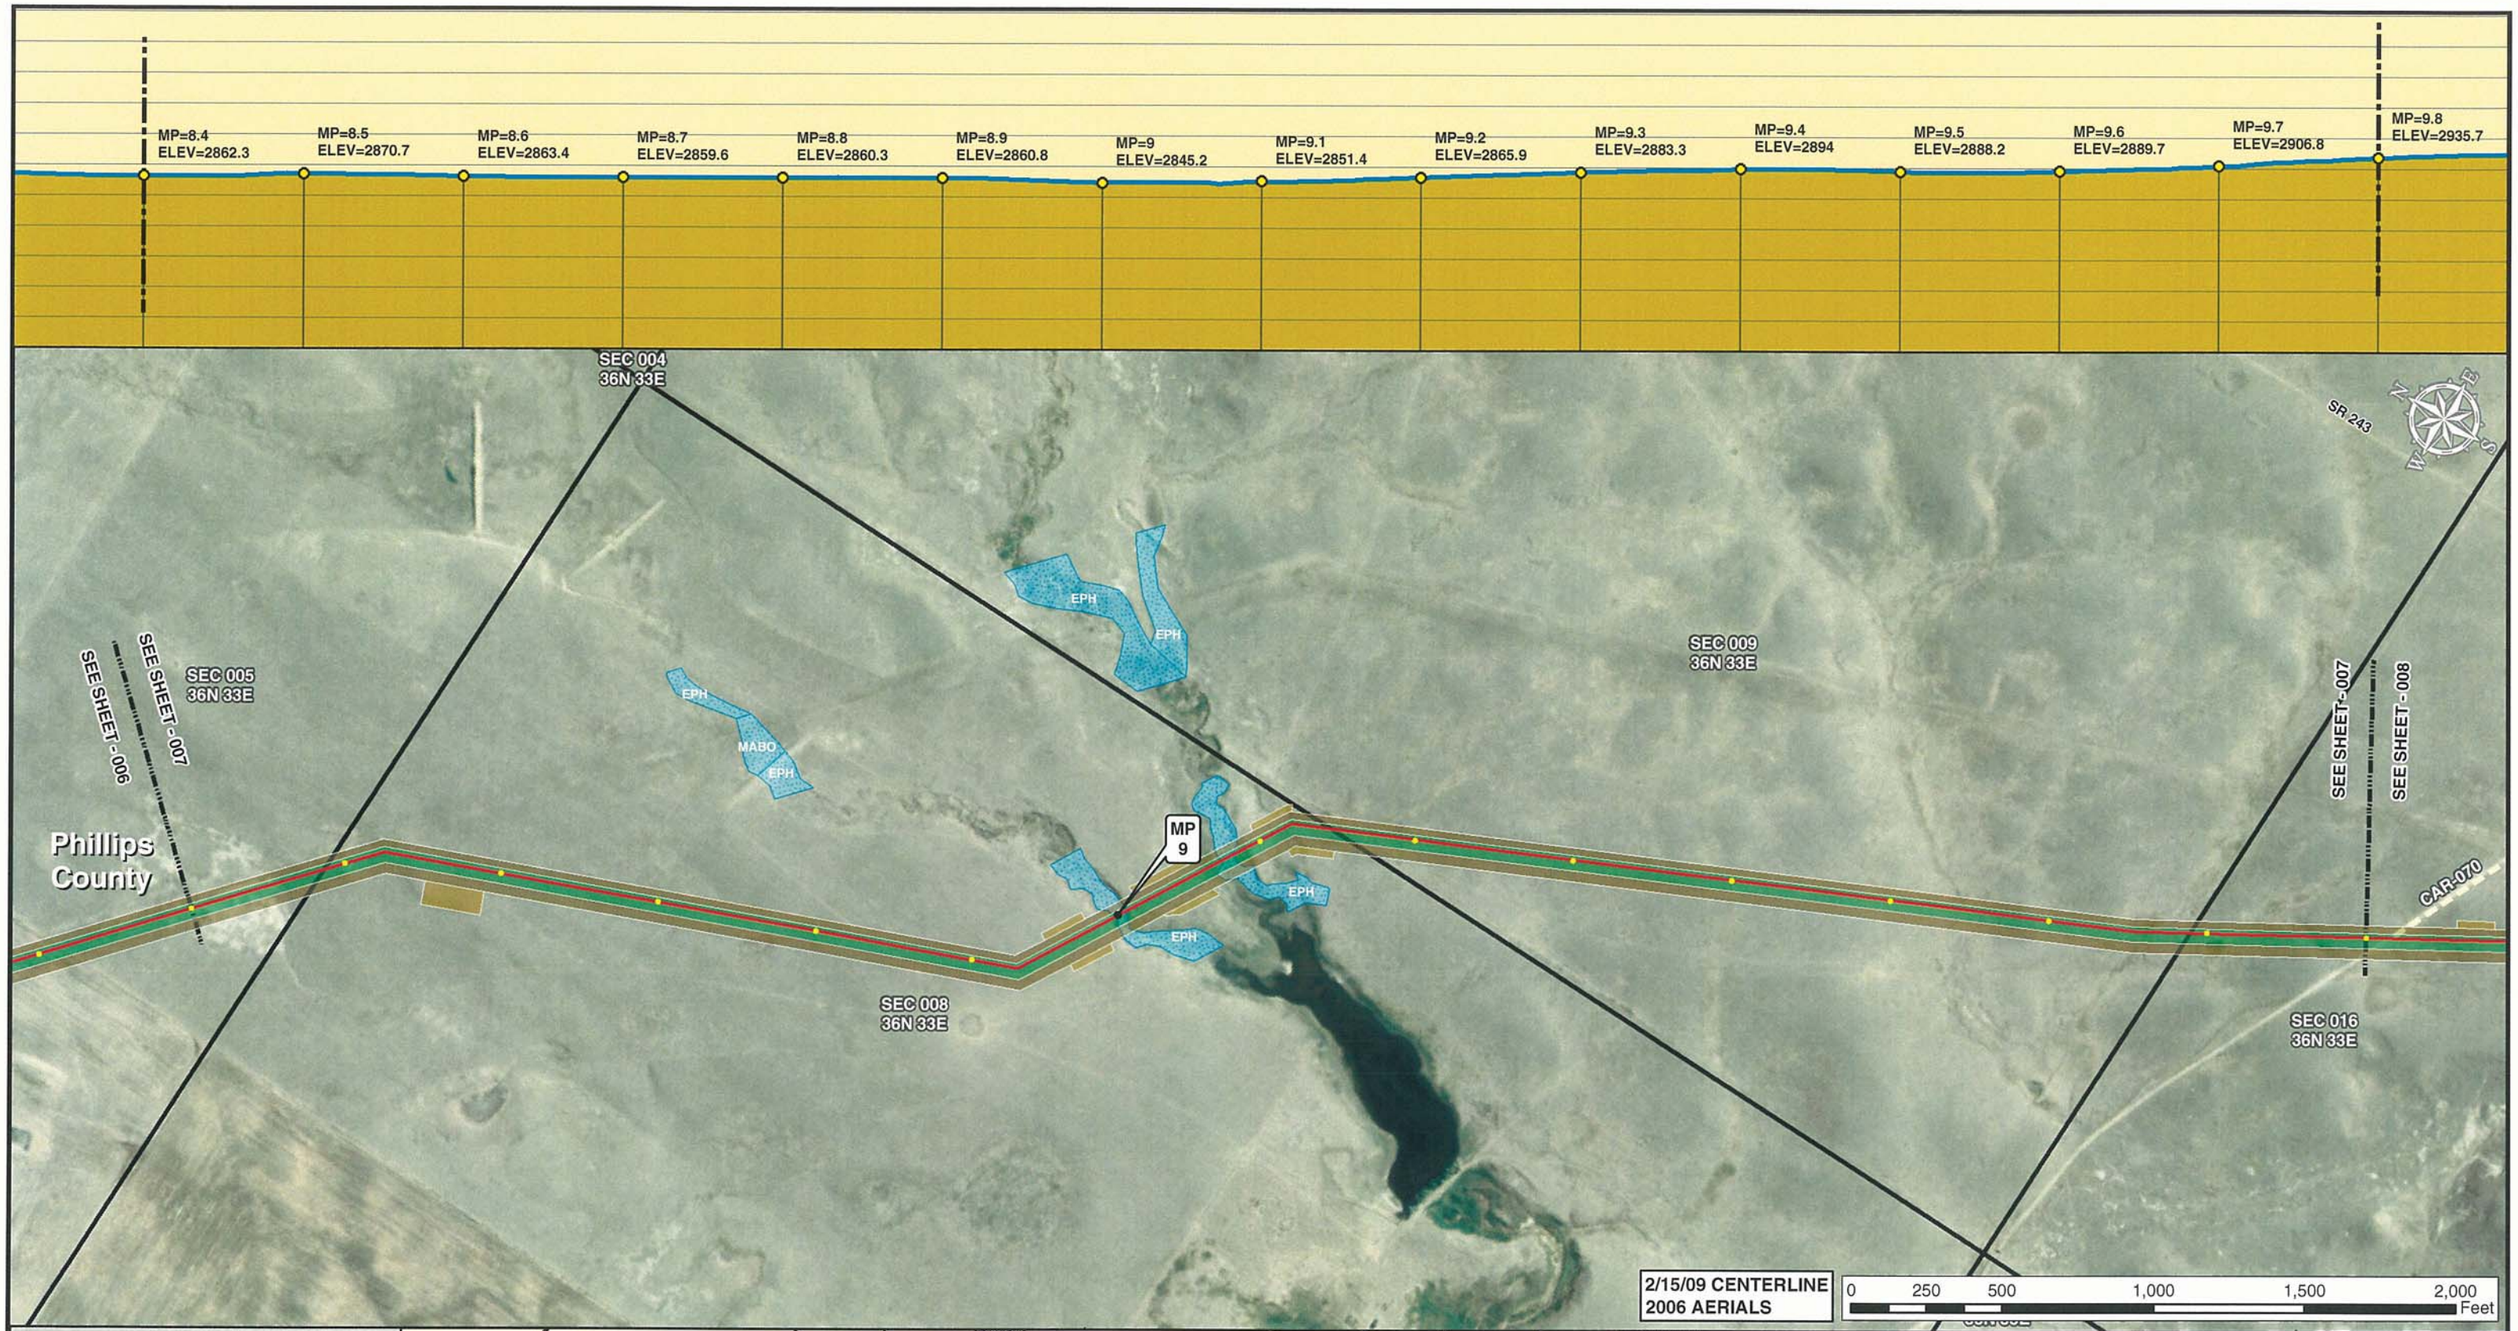

Legend

- MILE POST
- 0.1 MILE TICK MARK
- VALVE
- KEYSTONE XL PROJECT
- PERMANENT EASEMENT
- TEMPORARY EASEMENT
- EXTRA WORKSPACE
- ACCESS ROAD
- TRANSMISSION LINE
- PUMP STATION
- STAGING AREA
- PIPE YARD
- CONTRACTOR YARD
- WATER BODY
- WETLAND
- COUNTY LINE
- SECTION LINE

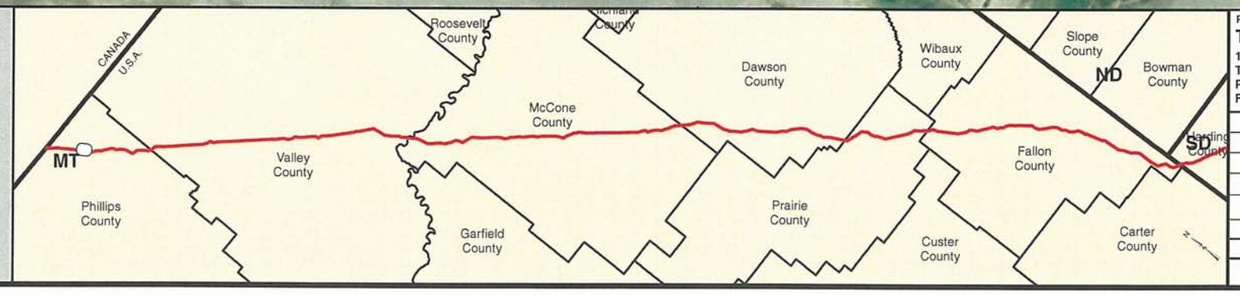

PREPARED BY:
TROW ENGINEERING CONSULTANTS INC.
1300 Metropolitan Boulevard, Suite 200
Tallahassee, Florida , USA 32308
Phone: 1-850-385-5441
Fax: 1-850-385-5523

Trow

NO.	REVISION	DATE
1	ISSUED FOR SUPPLEMENTAL U.S. DEPT. OF STATE FILING (2.15.09 CL)	7.6.09
0	ISSUED FOR UNITED STATES DEPARTMENT OF STATE (7.31.08 CL)	11.19.08

ConocoPhillips

TransCanada
In business to deliver

KEYSTONE XL PROJECT
ROUTE SHEETS
MORGAN, MONTANA TO STEELE CITY, NEBRASKA
PHILLIPS COUNTY, MONTANA

MAP PARAMETERS
PROJECTION: NAD83, UTM:13N
SCALE: 1: 6000 ; 1" = 500'

DRAWN BY	CHECKED BY	APPROVED BY	PROJECT:	DRAWING NUMBER	SHEET	REV.
GS	SS	RG	50388X	XL-30-ML-2002-P-007-A	007	1

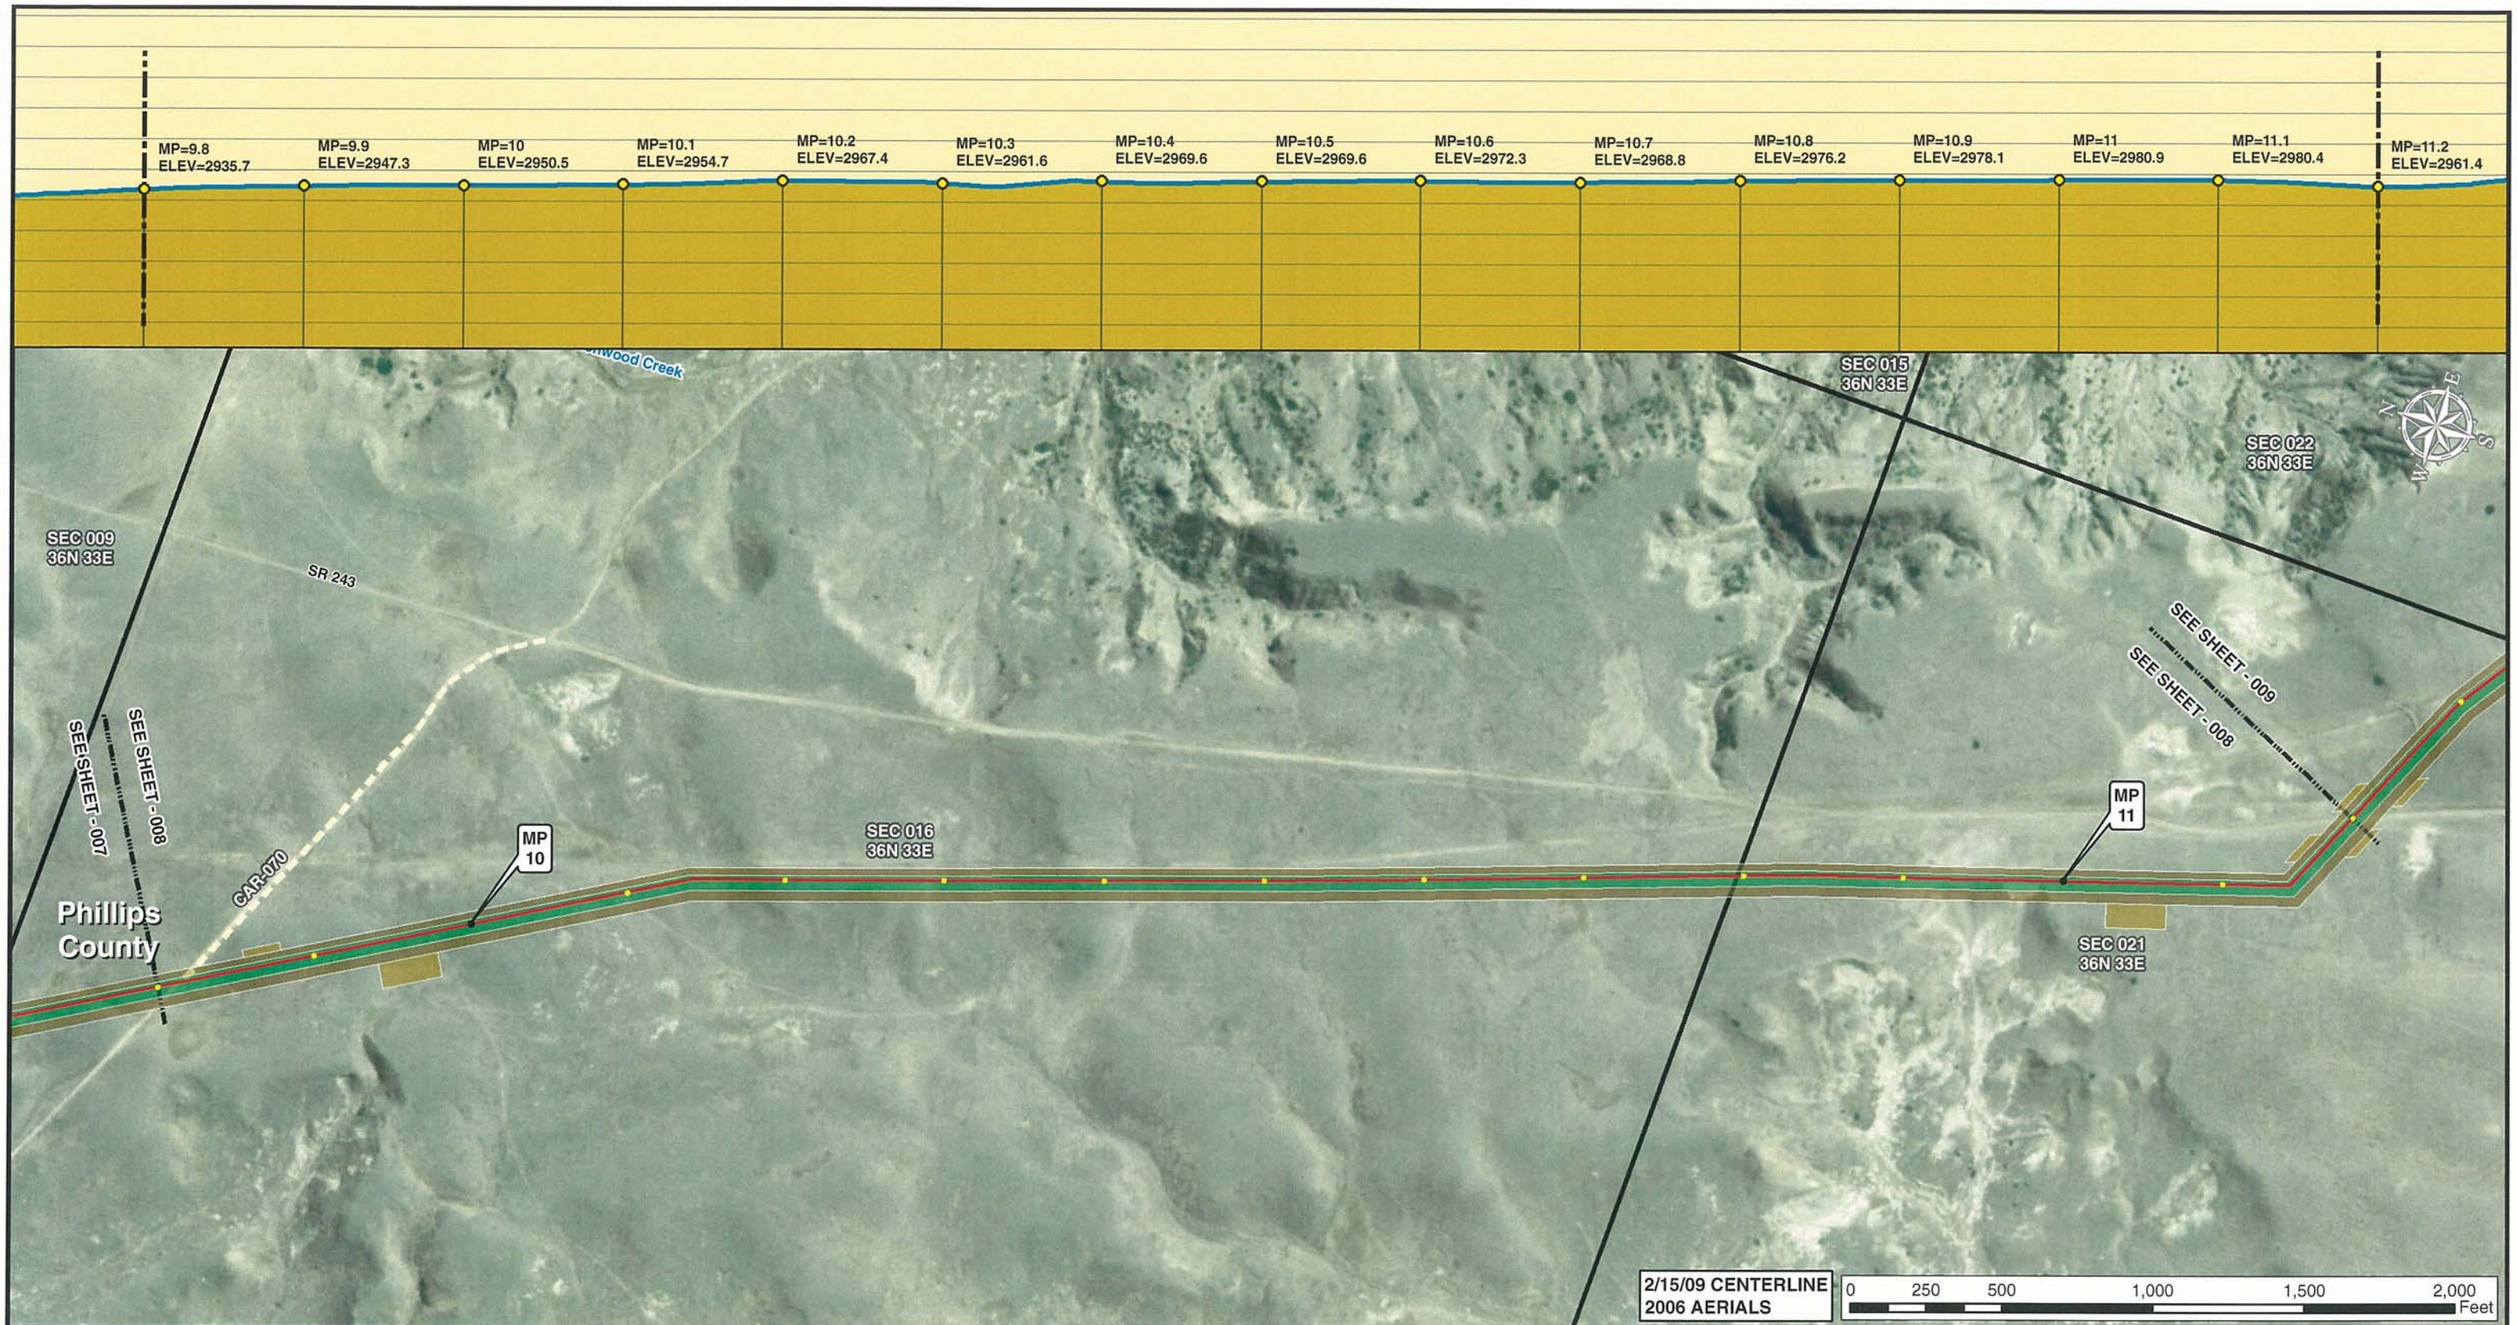

Legend

- MILE POST
- 0.1 MILE TICK MARK
- VALVE
- KEYSTONE XL PROJECT
- PERMANENT EASEMENT
- TEMPORARY EASEMENT
- EXTRA WORKSPACE
- ACCESS ROAD
- TRANSMISSION LINE
- PUMP STATION
- STAGING AREA
- PIPE YARD
- CONTRACTOR YARD
- WATER BODY
- WETLAND
- COUNTY LINE
- SECTION LINE

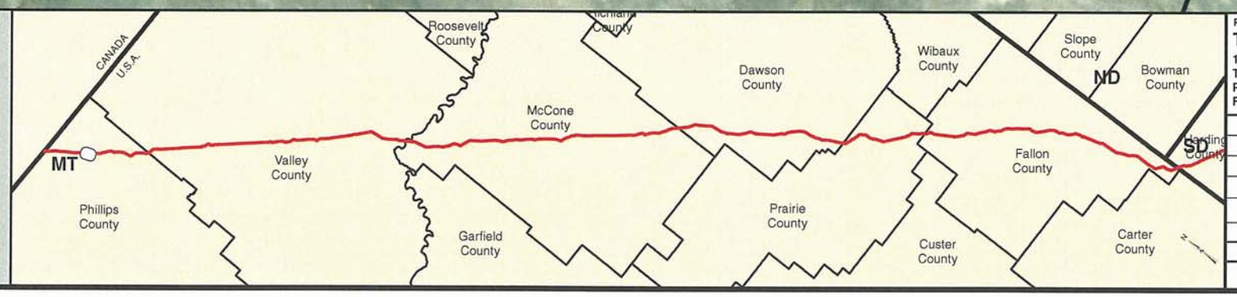

PREPARED BY:
TROW ENGINEERING CONSULTANTS INC.
1300 Metropolitan Boulevard, Suite 200
Tallahassee, Florida , USA 32308
Phone: 1-850-385-5441
Fax: 1-850-385-5523
Trow

NO.	REVISION	DATE
1	ISSUED FOR SUPPLEMENTAL U.S. DEPT. OF STATE FILING (2.15.09 CL)	7.6.09
0	ISSUED FOR UNITED STATES DEPARTMENT OF STATE (7.31.08 CL)	11.19.08

ConocoPhillips

TransCanada
In business to deliver

KEYSTONE XL PROJECT
ROUTE SHEETS
MORGAN, MONTANA TO STEELE CITY, NEBRASKA
PHILLIPS COUNTY, MONTANA

MAP PARAMETERS
PROJECTION: NAD83, UTM:13N
SCALE: 1: 6000 ; 1" = 500'

DRAWN BY	CHECKED BY	APPROVED BY	PROJECT:	DRAWING NUMBER	SHEET	REV.
GS	SS	RG	50388X	XL-30-ML-2002-P-008-A	008	1

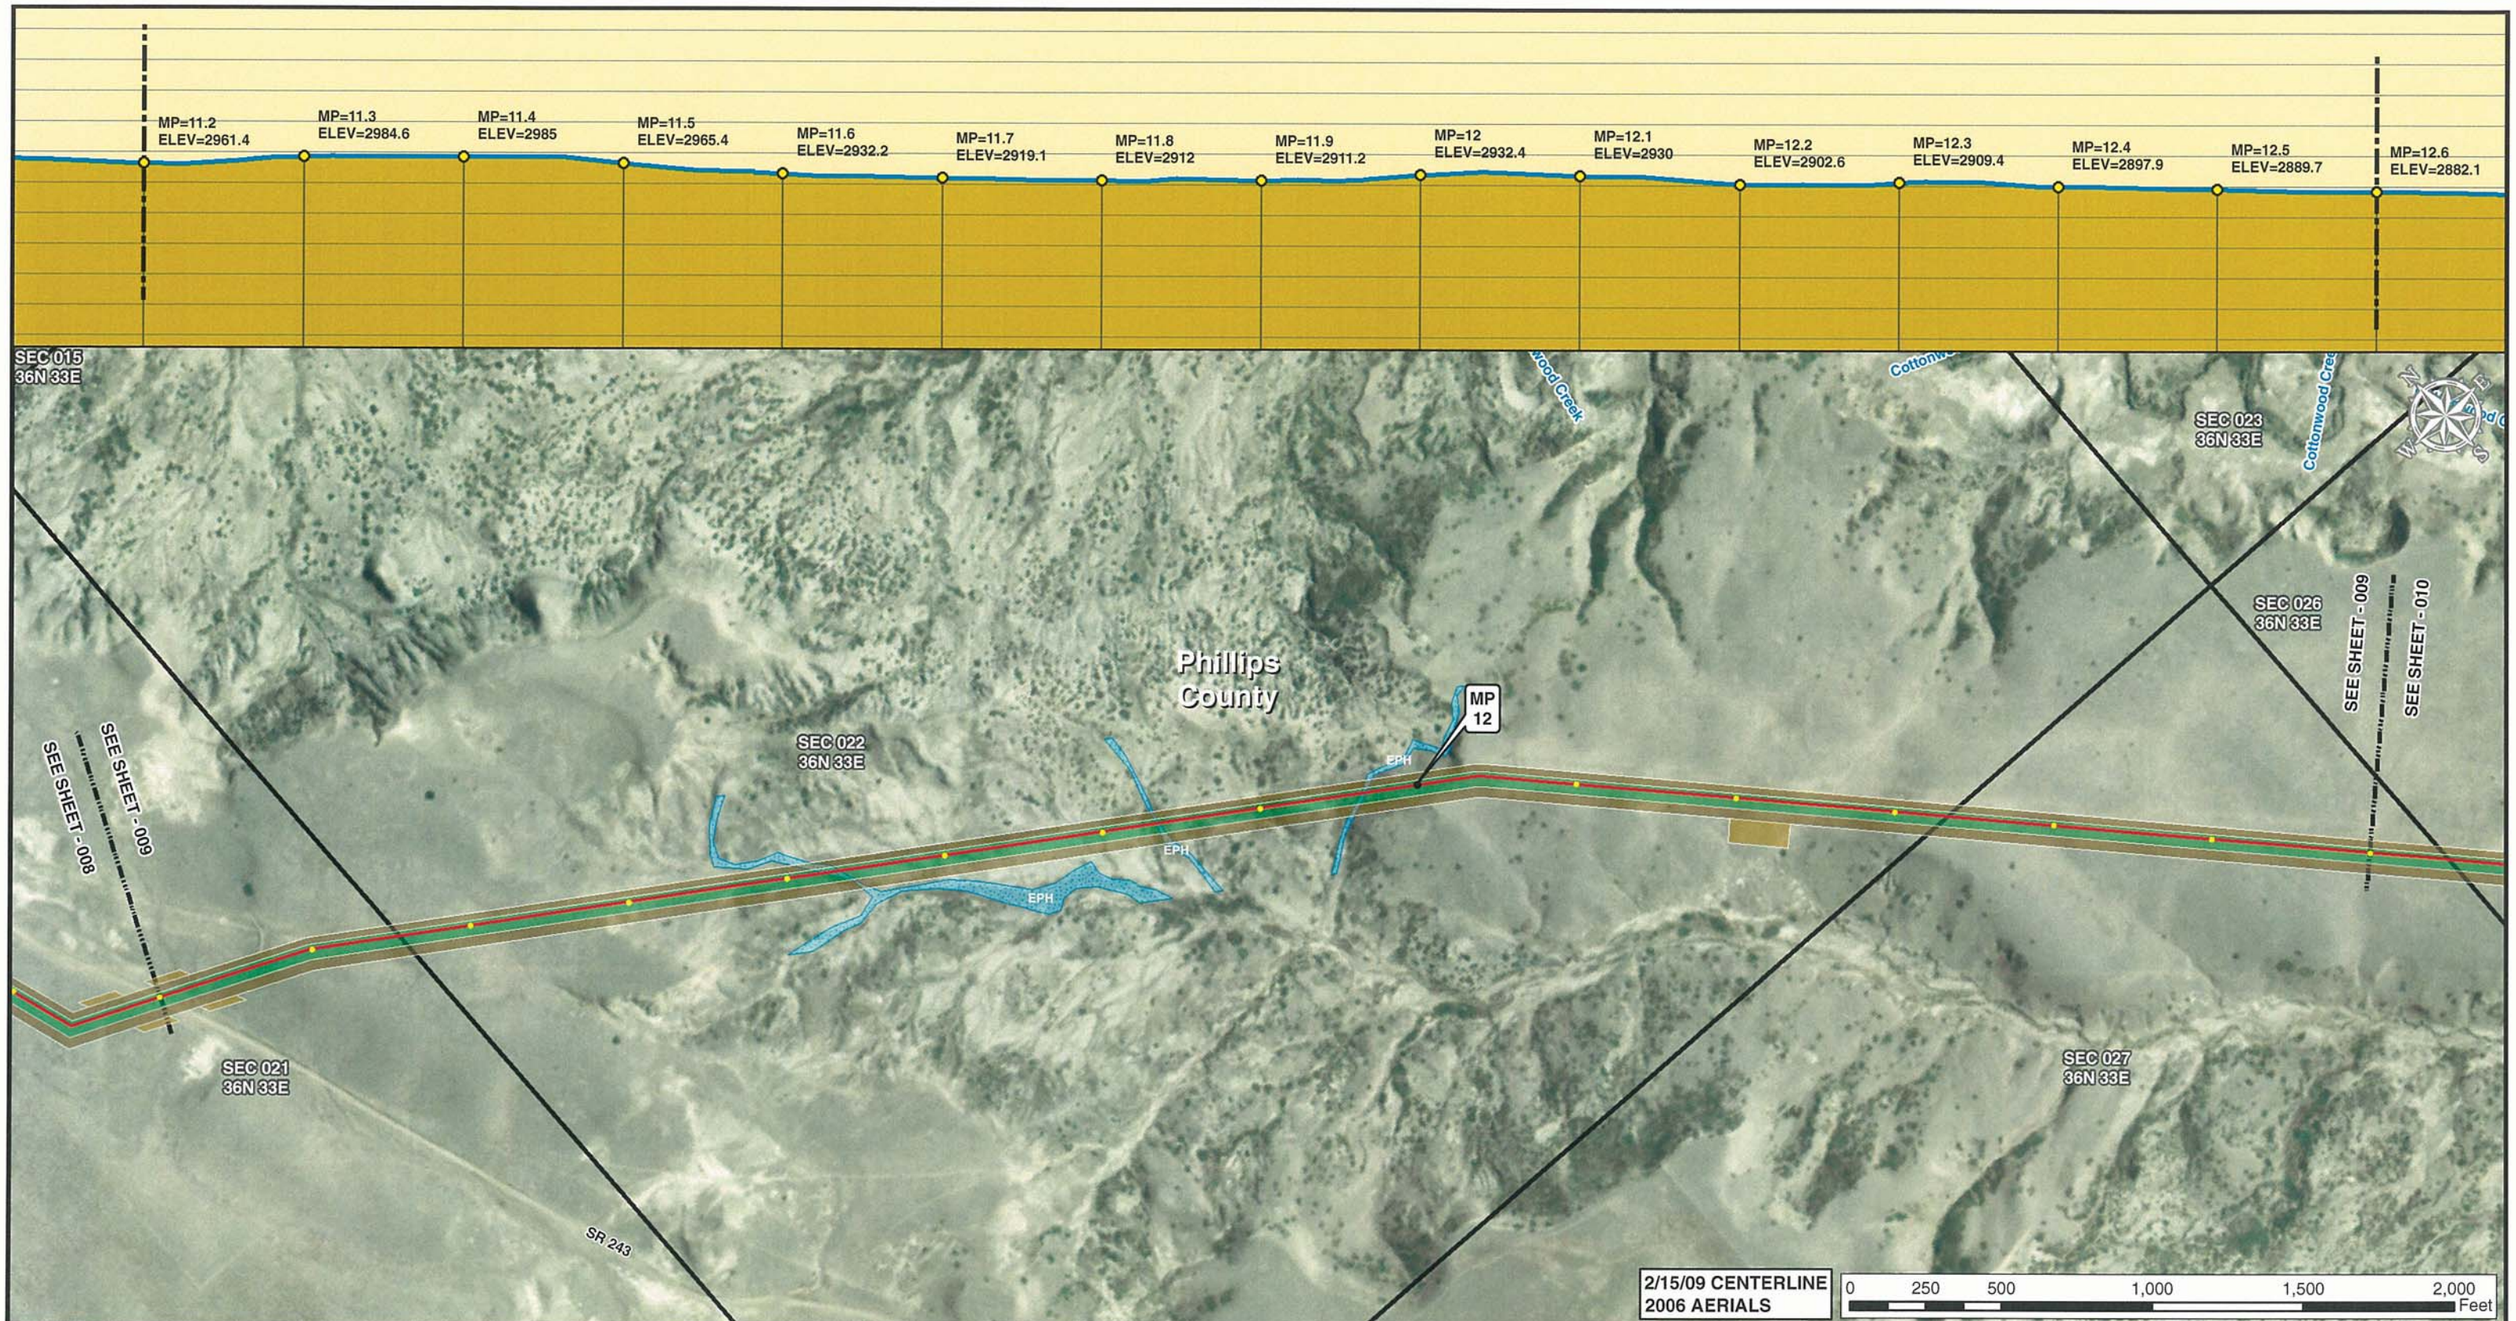

Legend

- MILE POST
- 0.1 MILE TICK MARK
- VALVE
- KEYSTONE XL PROJECT
- PERMANENT EASEMENT
- TEMPORARY EASEMENT
- EXTRA WORKSPACE
- ACCESS ROAD
- TRANSMISSION LINE
- PUMP STATION
- STAGING AREA
- PIPE YARD
- CONTRACTOR YARD
- WATER BODY
- WETLAND
- COUNTY LINE
- SECTION LINE

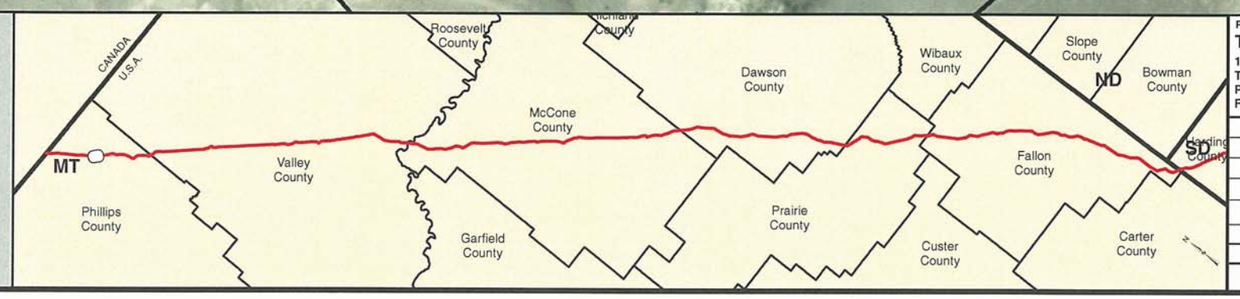

PREPARED BY:
TROW ENGINEERING CONSULTANTS INC.
1300 Metropolitan Boulevard, Suite 200
Tallahassee, Florida , USA 32308
Phone: 1-850-385-5441
Fax: 1-850-385-5523

Trow

ConocoPhillips | TransCanada — In business to deliver

NO.	REVISION	DATE
1	ISSUED FOR SUPPLEMENTAL U.S. DEPT. OF STATE FILING (2.15.09 CL)	7.6.09
0	ISSUED FOR UNITED STATES DEPARTMENT OF STATE (7.31.08 CL)	11.19.08

KEYSTONE XL PROJECT
ROUTE SHEETS
MORGAN, MONTANA TO STEELE CITY, NEBRASKA
PHILLIPS COUNTY, MONTANA

MAP PARAMETERS
PROJECTION: NAD83, UTM:13N
SCALE: 1: 6000 ; 1" = 500'

DRAWN BY	CHECKED BY	APPROVED BY	PROJECT:	DRAWING NUMBER	SHEET	REV.
GS	SS	RG	50388X	XL-30-ML-2002-P-009-A	009	1

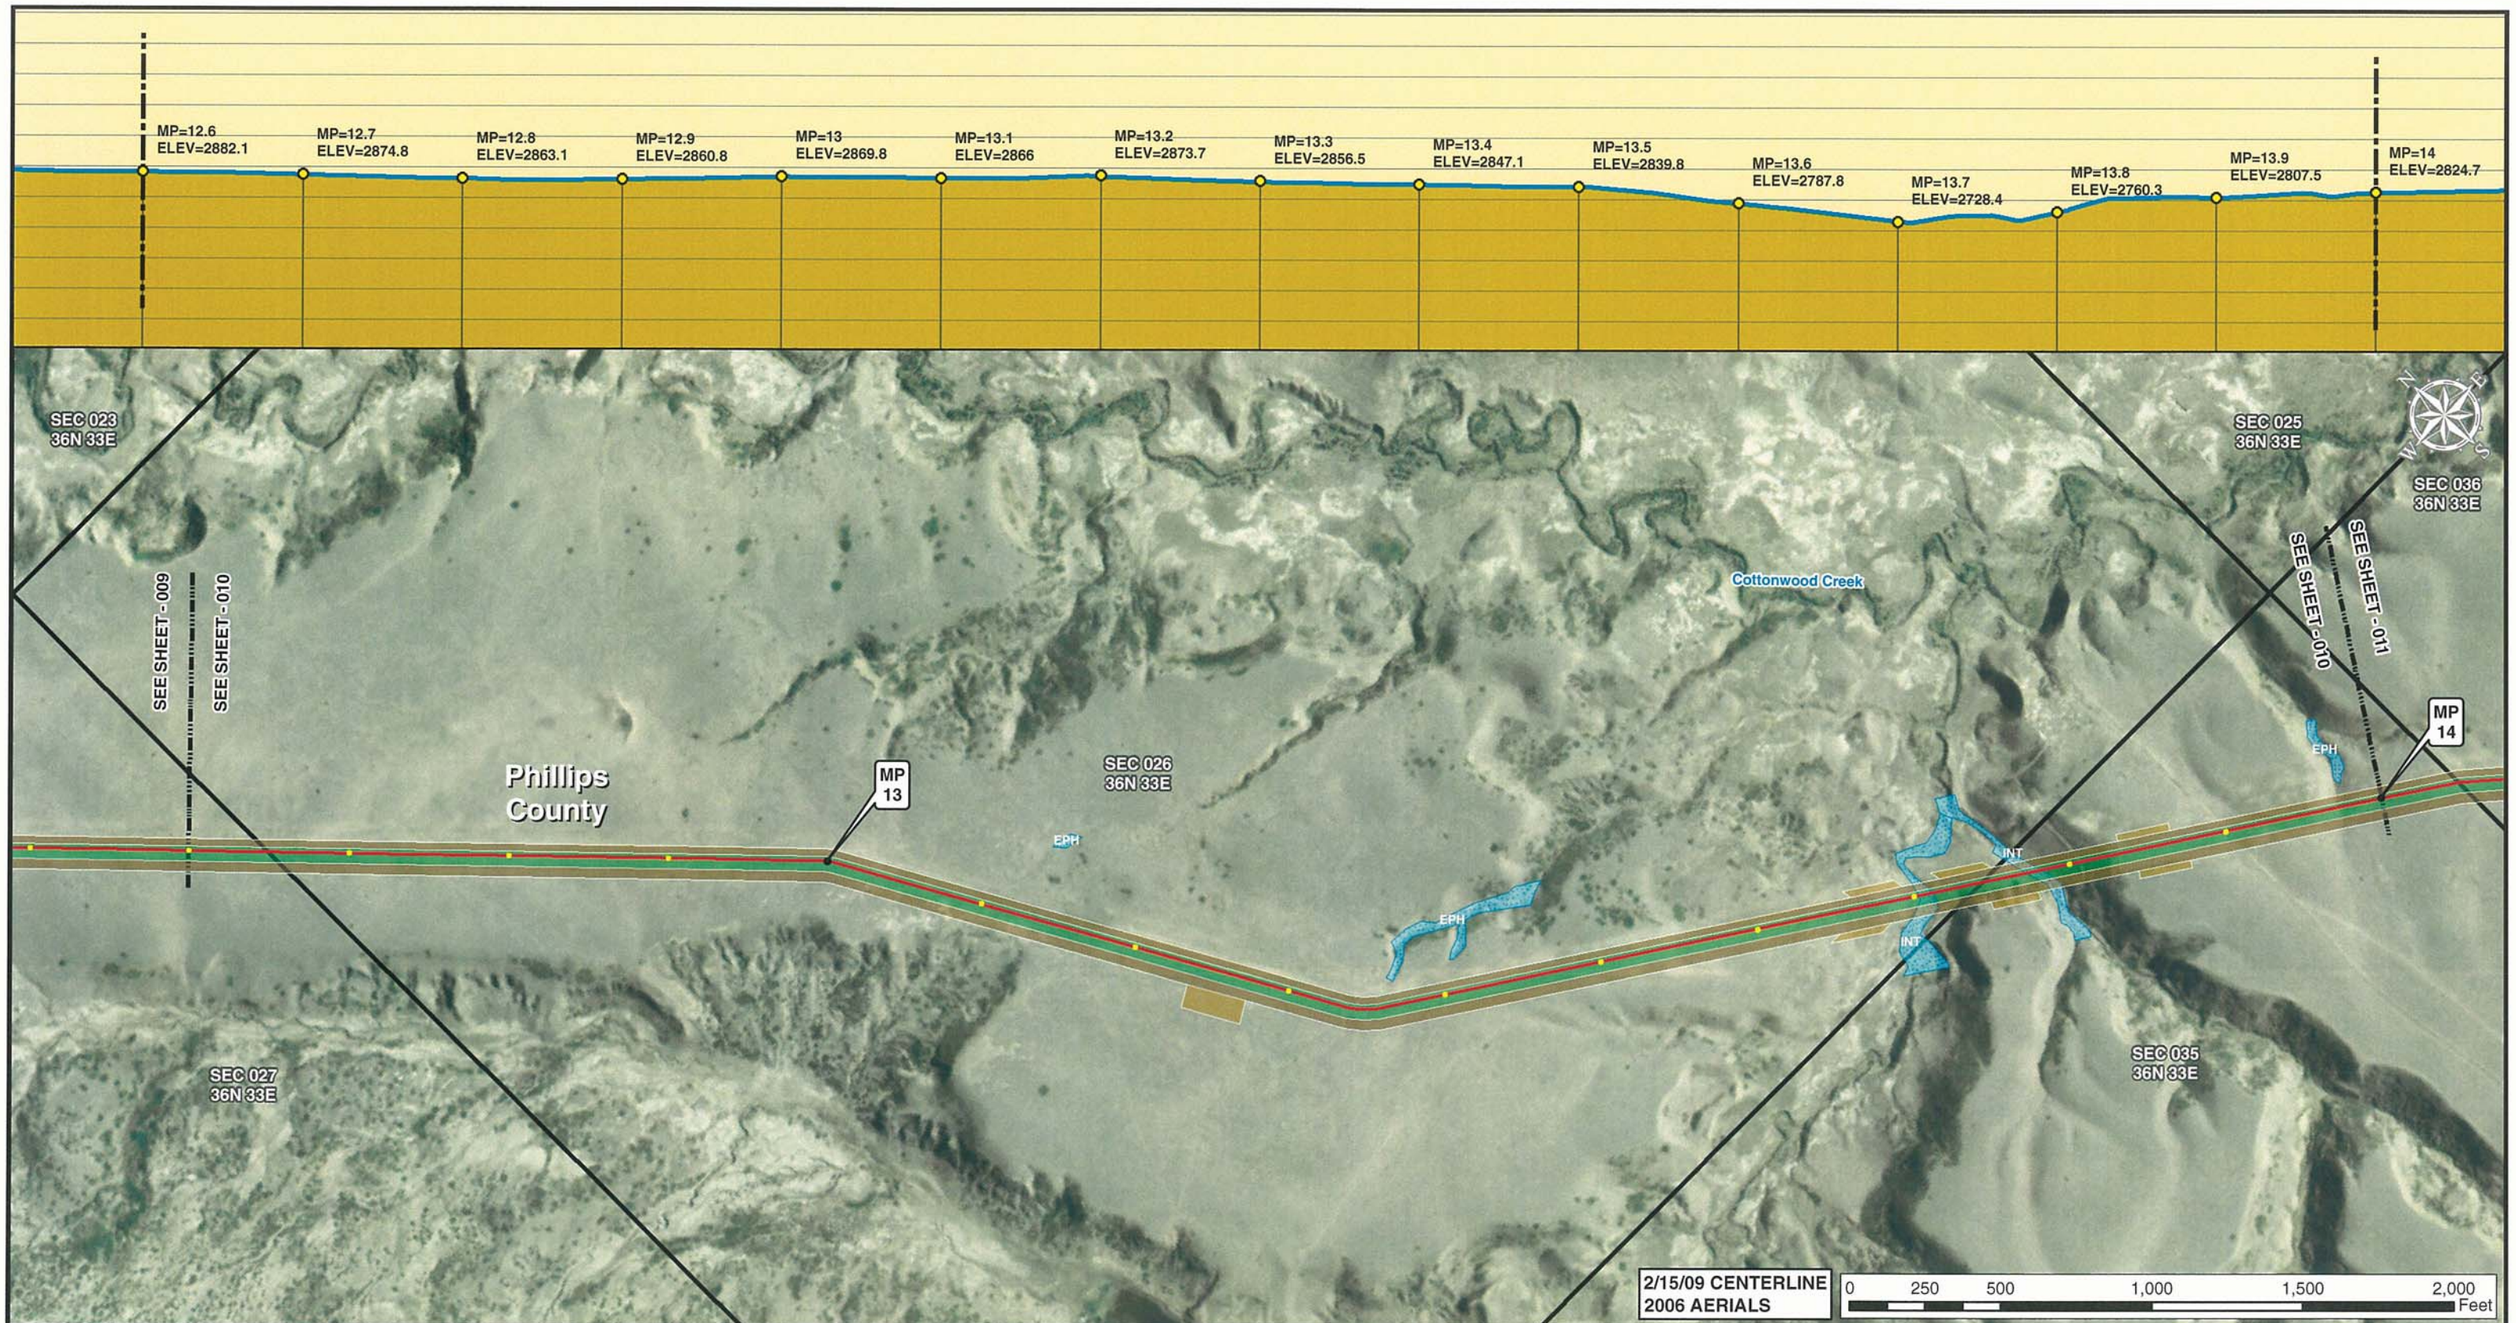

Legend

- MILE POST
- 0.1 MILE TICK MARK
- VALVE
- KEYSTONE XL PROJECT
- PERMANENT EASEMENT
- TEMPORARY EASEMENT
- EXTRA WORKSPACE
- ACCESS ROAD
- TRANSMISSION LINE
- PUMP STATION
- STAGING AREA
- PIPE YARD
- CONTRACTOR YARD
- WATER BODY
- WETLAND
- COUNTY LINE
- SECTION LINE

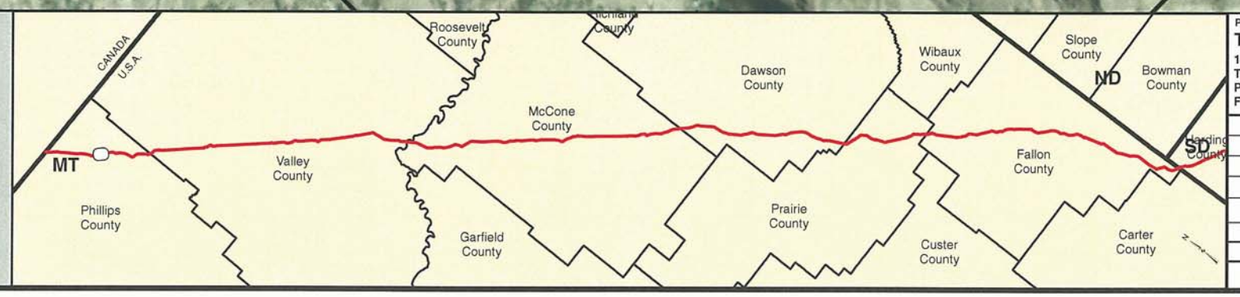

PREPARED BY:
TROW ENGINEERING CONSULTANTS INC.
1300 Metropolitan Boulevard, Suite 200
Tallahassee, Florida , USA 32308
Phone: 1-850-385-5441
Fax: 1-850-385-5523
Trow

ConocoPhillips | TransCanada — In business to deliver

NO.	REVISION	DATE
1	ISSUED FOR SUPPLEMENTAL U.S. DEPT. OF STATE FILING (2.15.09 CL)	7.6.09
0	ISSUED FOR UNITED STATES DEPARTMENT OF STATE (7.31.08 CL)	11.19.08

KEYSTONE XL PROJECT
ROUTE SHEETS
MORGAN, MONTANA TO STEELE CITY, NEBRASKA
PHILLIPS COUNTY, MONTANA

MAP PARAMETERS
PROJECTION: NAD83, UTM:13N
SCALE: 1: 6000 ; 1" = 500'

DRAWN BY	CHECKED BY	APPROVED BY	PROJECT:	DRAWING NUMBER	SHEET	REV.
GS	SS	RG	50388X	XL-30-ML-2002-P-010-A	010	1

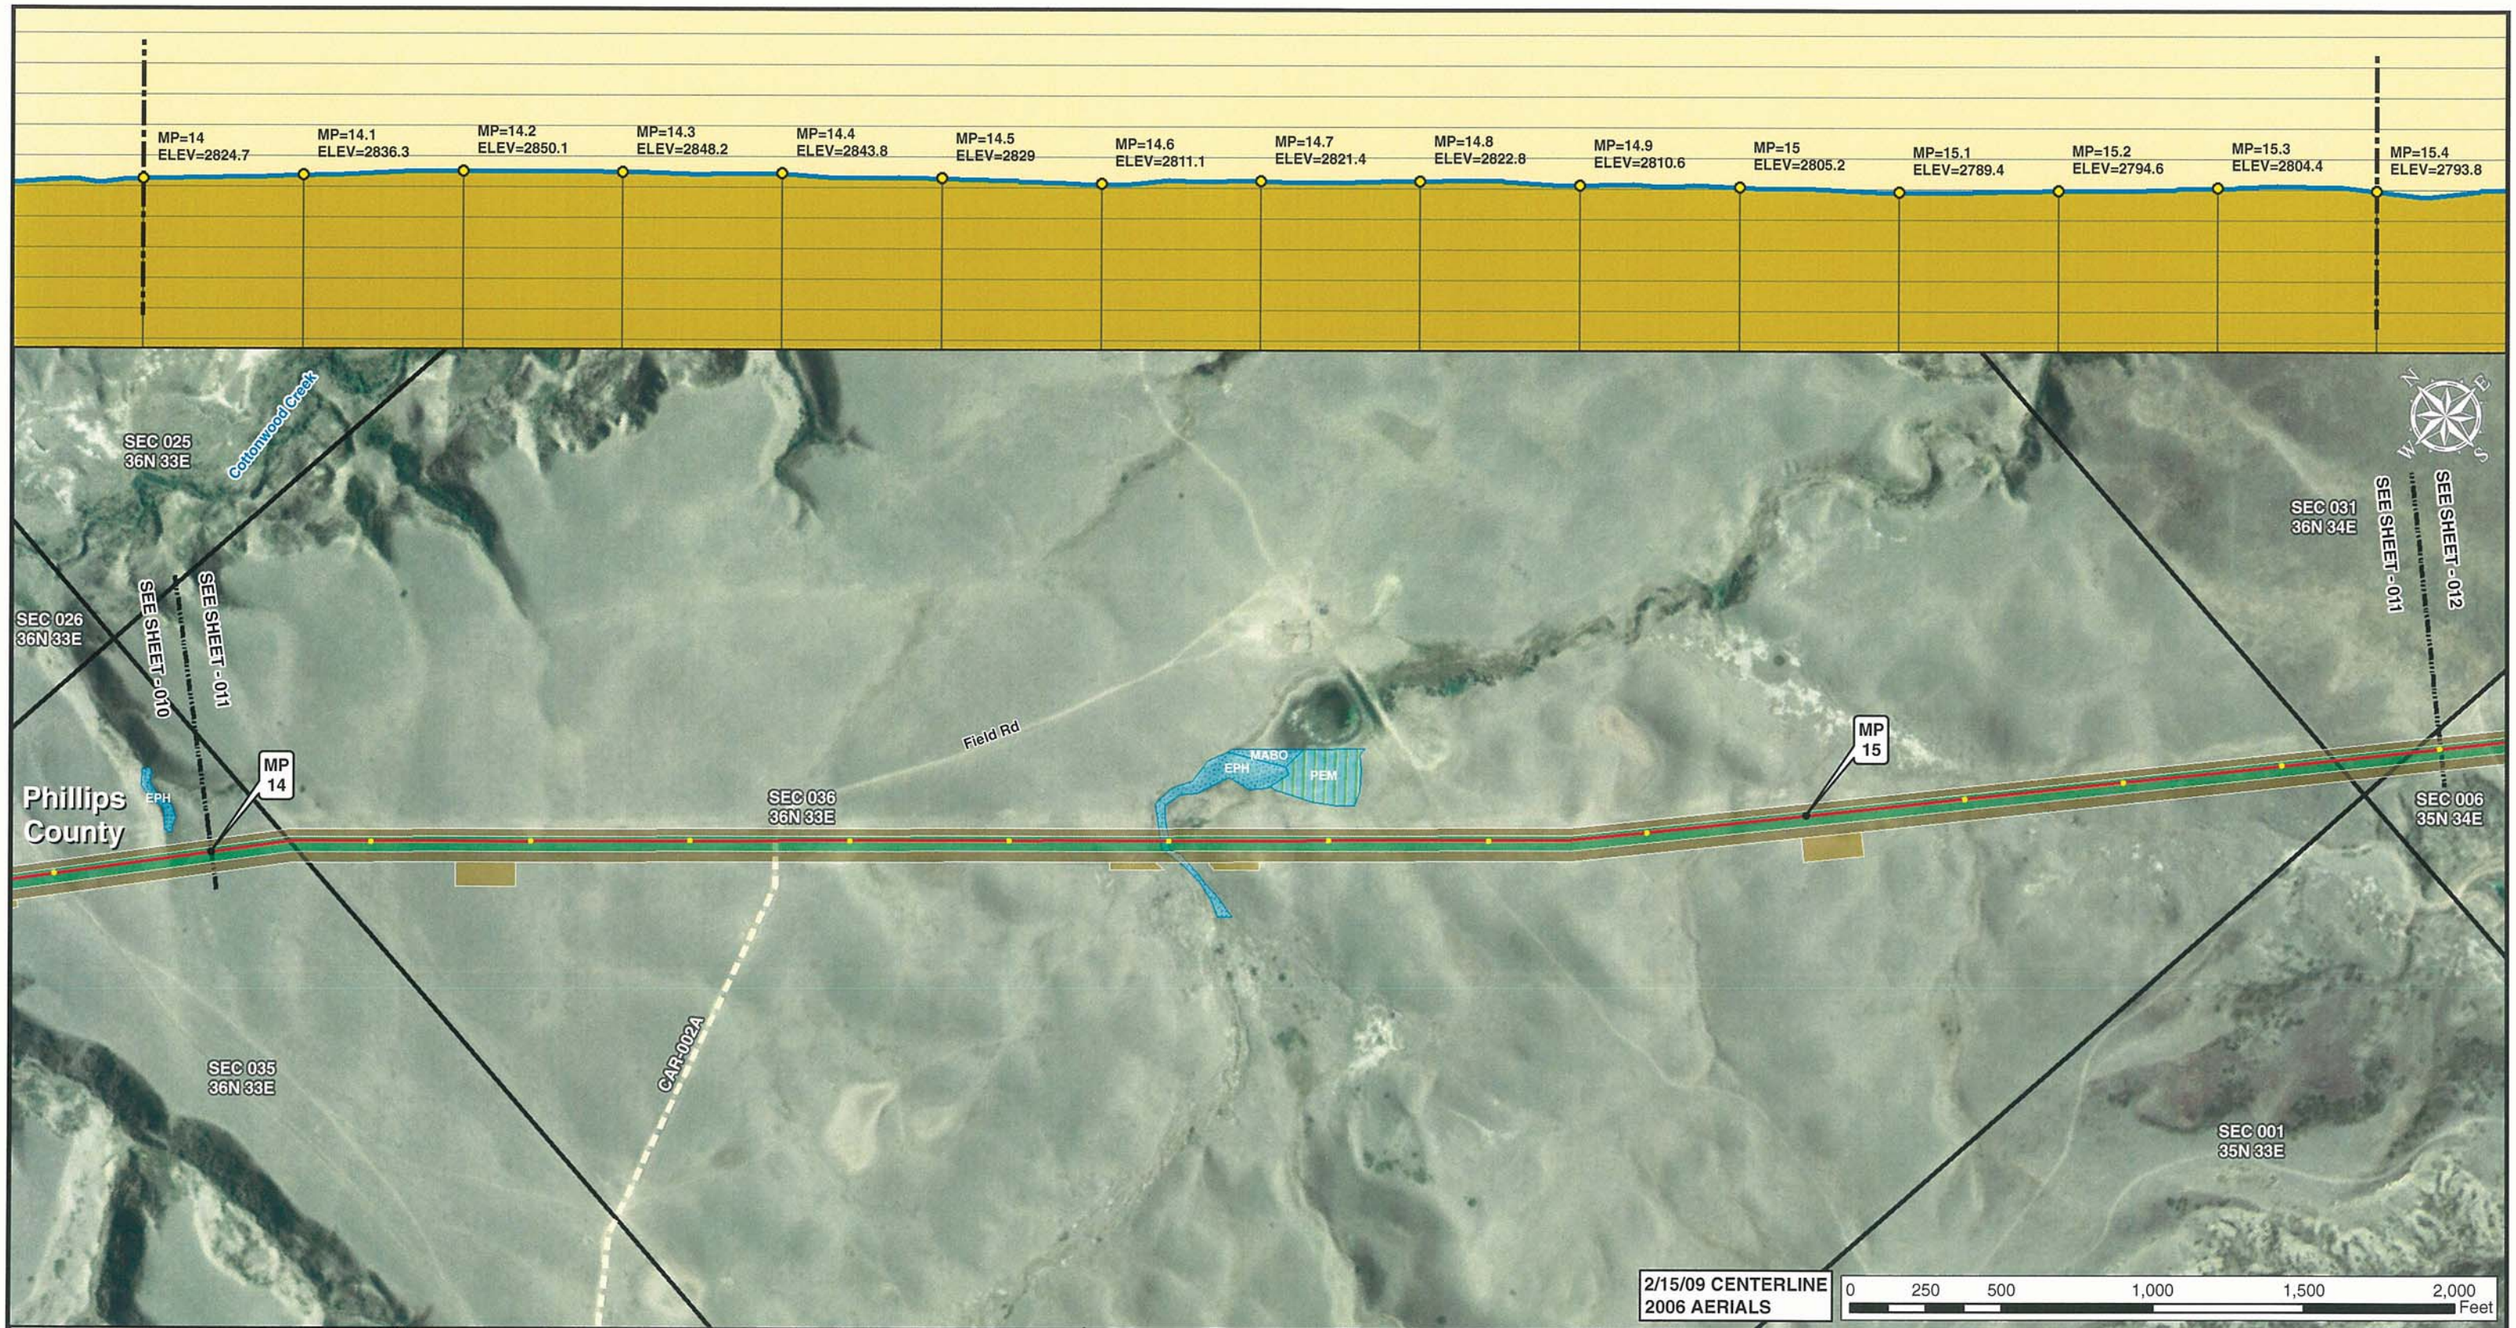

Legend

- MILE POST
- 0.1 MILE TICK MARK
- VALVE
- KEYSTONE XL PROJECT
- PERMANENT EASEMENT
- TEMPORARY EASEMENT
- EXTRA WORKSPACE
- ACCESS ROAD
- TRANSMISSION LINE
- PUMP STATION
- STAGING AREA
- PIPE YARD
- CONTRACTOR YARD
- WATER BODY
- WETLAND
- COUNTY LINE
- SECTION LINE

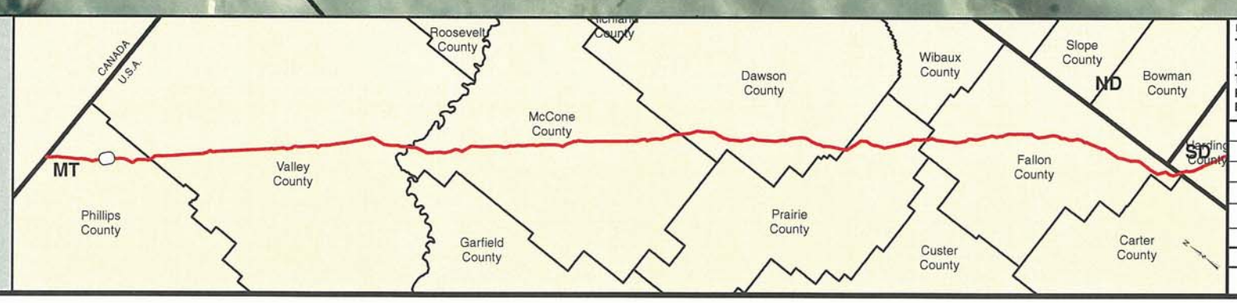

PREPARED BY:
TROW ENGINEERING CONSULTANTS INC.
1300 Metropolitan Boulevard, Suite 200
Tallahassee, Florida , USA 32308
Phone: 1-850-385-5441
Fax: 1-850-385-5523
Trow

NO.	REVISION	DATE
1	ISSUED FOR SUPPLEMENTAL U.S. DEPT. OF STATE FILING (2.15.09 CL)	7.6.09
0	ISSUED FOR UNITED STATES DEPARTMENT OF STATE (7.31.08 CL)	11.19.08

ConocoPhillips

TransCanada
In business to deliver

KEYSTONE XL PROJECT
ROUTE SHEETS
MORGAN, MONTANA TO STEELE CITY, NEBRASKA
PHILLIPS COUNTY, MONTANA

MAP PARAMETERS
PROJECTION: NAD83, UTM:13N
SCALE: 1: 6000 ; 1" = 500'

DRAWN BY	CHECKED BY	APPROVED BY	PROJECT:	DRAWING NUMBER	SHEET	REV.
GS	SS	RG	50388X	XL-30-ML-2002-P-011-A	011	1

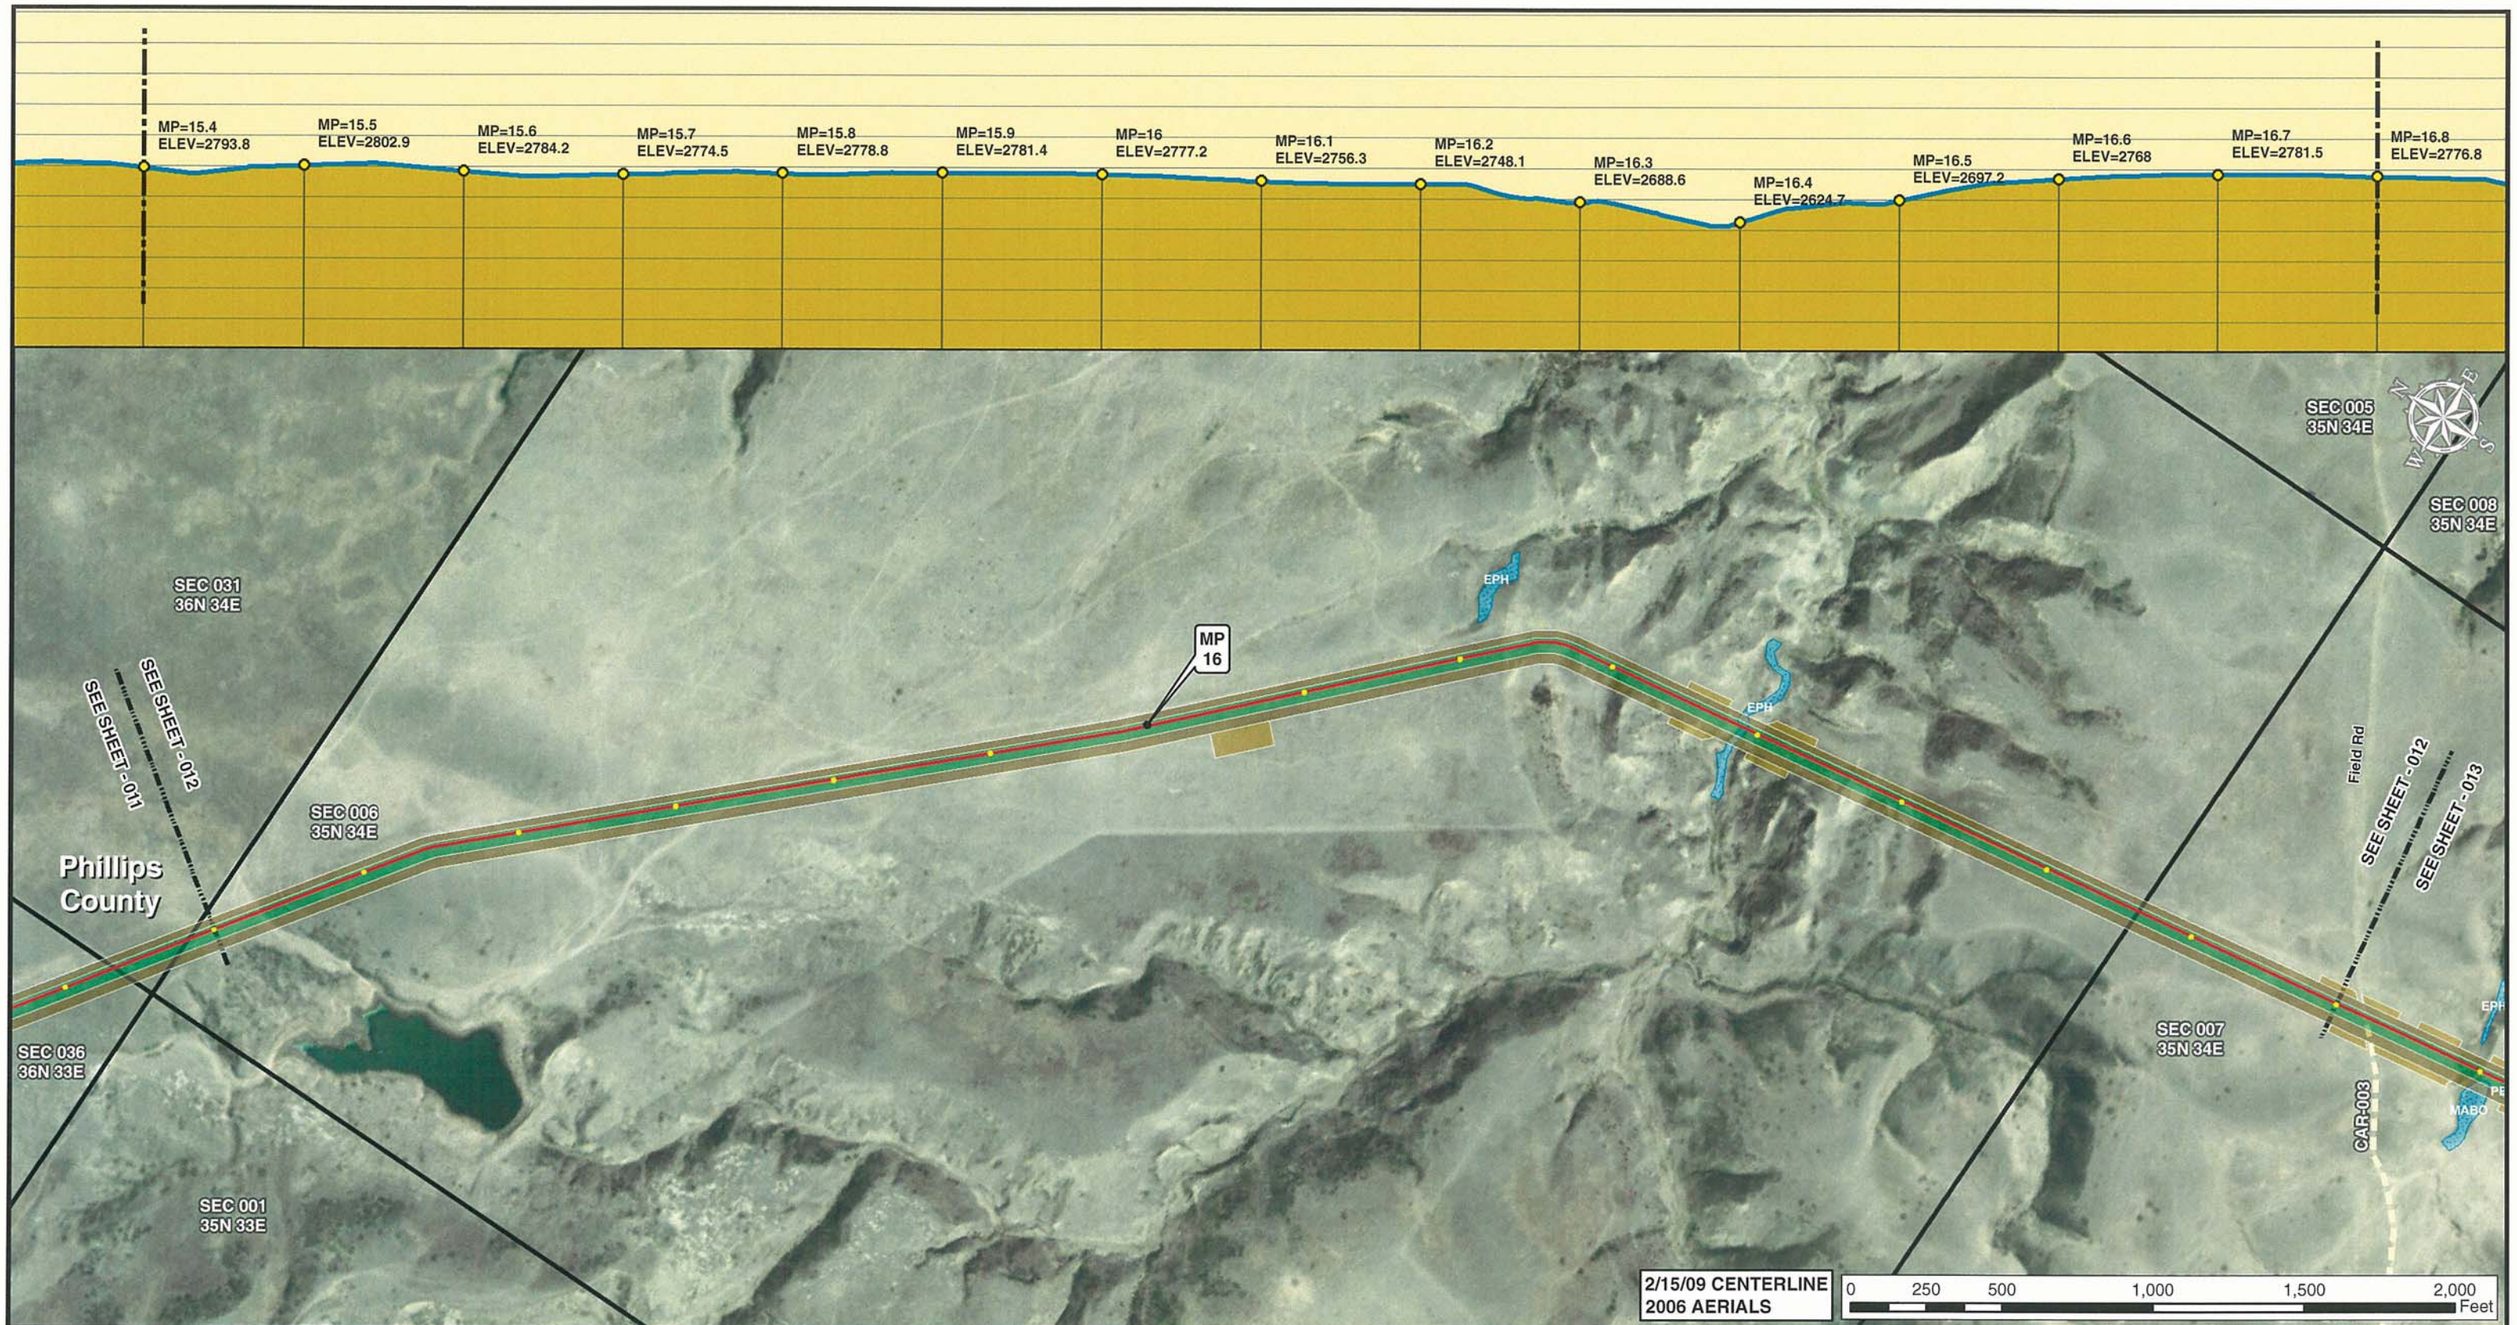

Legend

- MILE POST
- 0.1 MILE TICK MARK
- VALVE
- KEYSTONE XL PROJECT
- PERMANENT EASEMENT
- TEMPORARY EASEMENT
- EXTRA WORKSPACE
- ACCESS ROAD
- TRANSMISSION LINE
- PUMP STATION
- STAGING AREA
- PIPE YARD
- CONTRACTOR YARD
- WATER BODY
- WETLAND
- COUNTY LINE
- SECTION LINE

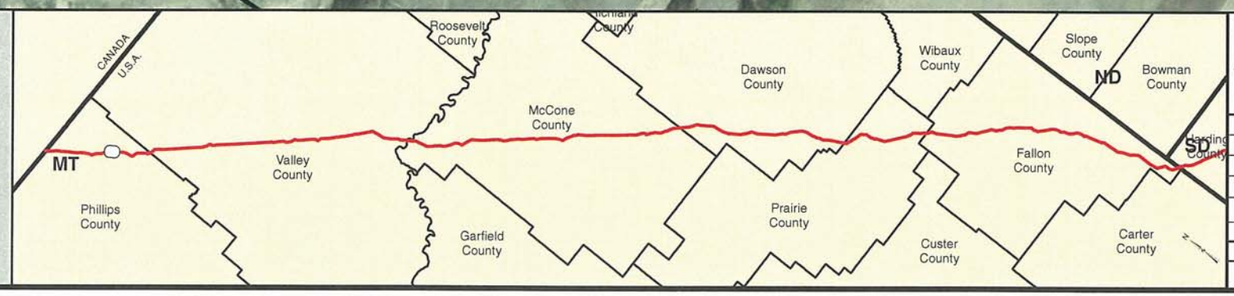

PREPARED BY:
TROW ENGINEERING CONSULTANTS INC.
1300 Metropolitan Boulevard, Suite 200
Tallahassee, Florida , USA 32308
Phone: 1-850-385-5441
Fax: 1-850-385-5523

Trow

ConocoPhillips

TransCanada
In business to deliver

NO.	REVISION	DATE
1	ISSUED FOR SUPPLEMENTAL U.S. DEPT. OF STATE FILING (2.15.09 CL)	7.6.09
0	ISSUED FOR UNITED STATES DEPARTMENT OF STATE (7.31.08 CL)	11.19.08

KEYSTONE XL PROJECT
ROUTE SHEETS
MORGAN, MONTANA TO STEELE CITY, NEBRASKA
PHILLIPS COUNTY, MONTANA

MAP PARAMETERS
PROJECTION: NAD83, UTM:13N
SCALE: 1: 6000 ; 1" = 500'

DRAWN BY	CHECKED BY	APPROVED BY	PROJECT:	DRAWING NUMBER	SHEET	REV.
GS	SS	RG	50388X	XL-30-ML-2002-P-012-A	012	1

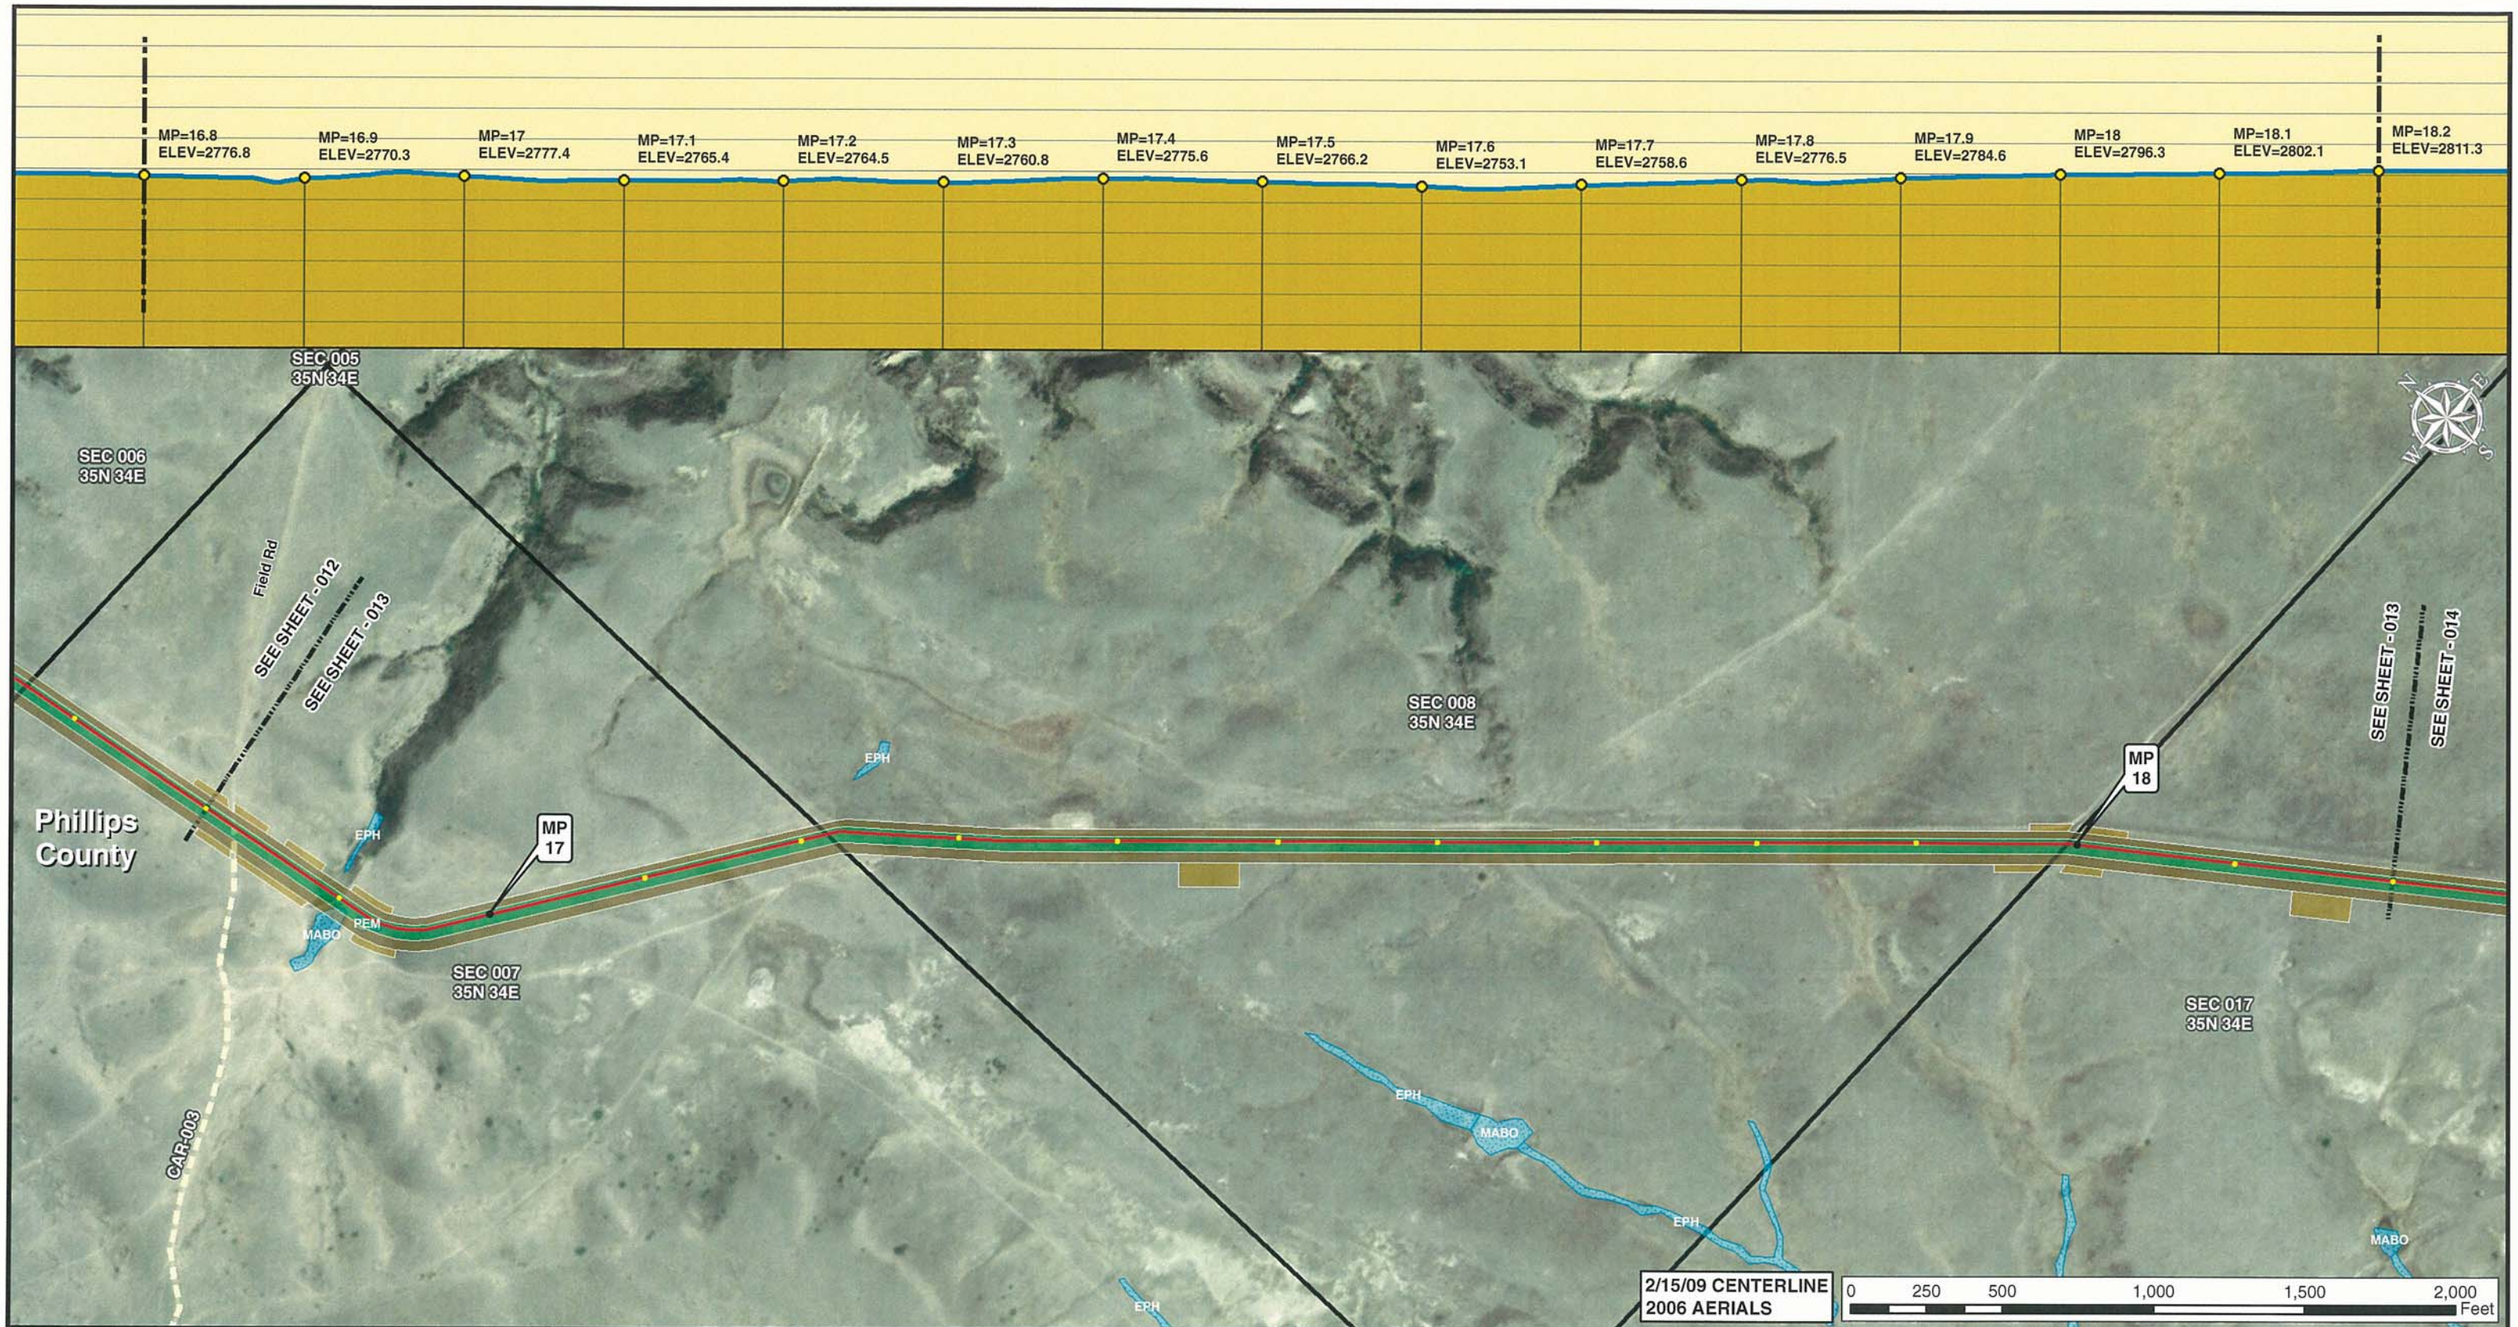

Legend

- MILE POST
- 0.1 MILE TICK MARK
- VALVE
- KEYSTONE XL PROJECT
- PERMANENT EASEMENT
- TEMPORARY EASEMENT
- EXTRA WORKSPACE
- ACCESS ROAD
- TRANSMISSION LINE
- PUMP STATION
- STAGING AREA
- PIPE YARD
- CONTRACTOR YARD
- WATER BODY
- WETLAND
- COUNTY LINE
- SECTION LINE

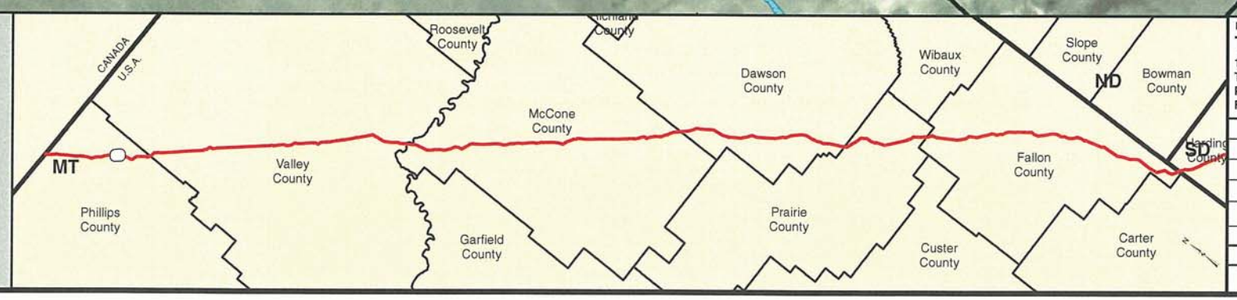

PREPARED BY:
TROW ENGINEERING CONSULTANTS INC.
1300 Metropolitan Boulevard, Suite 200
Tallahassee, Florida , USA 32308
Phone: 1-850-385-5441
Fax: 1-850-385-5523
Trow

ConocoPhillips

TransCanada
In business to deliver

NO.	REVISION	DATE
1	ISSUED FOR SUPPLEMENTAL U.S. DEPT. OF STATE FILING (2.15.09 CL)	7.6.09
0	ISSUED FOR UNITED STATES DEPARTMENT OF STATE (7.31.08 CL)	11.19.08

KEYSTONE XL PROJECT
ROUTE SHEETS
MORGAN, MONTANA TO STEELE CITY, NEBRASKA
PHILLIPS COUNTY, MONTANA

MAP PARAMETERS
PROJECTION: NAD83, UTM:13N
SCALE: 1: 6000 ; 1" = 500'

DRAWN BY	CHECKED BY	APPROVED BY	PROJECT:	DRAWING NUMBER	SHEET	REV.
GS	SS	RG	50388X	XL-30-ML-2002-P-013-A	013	1

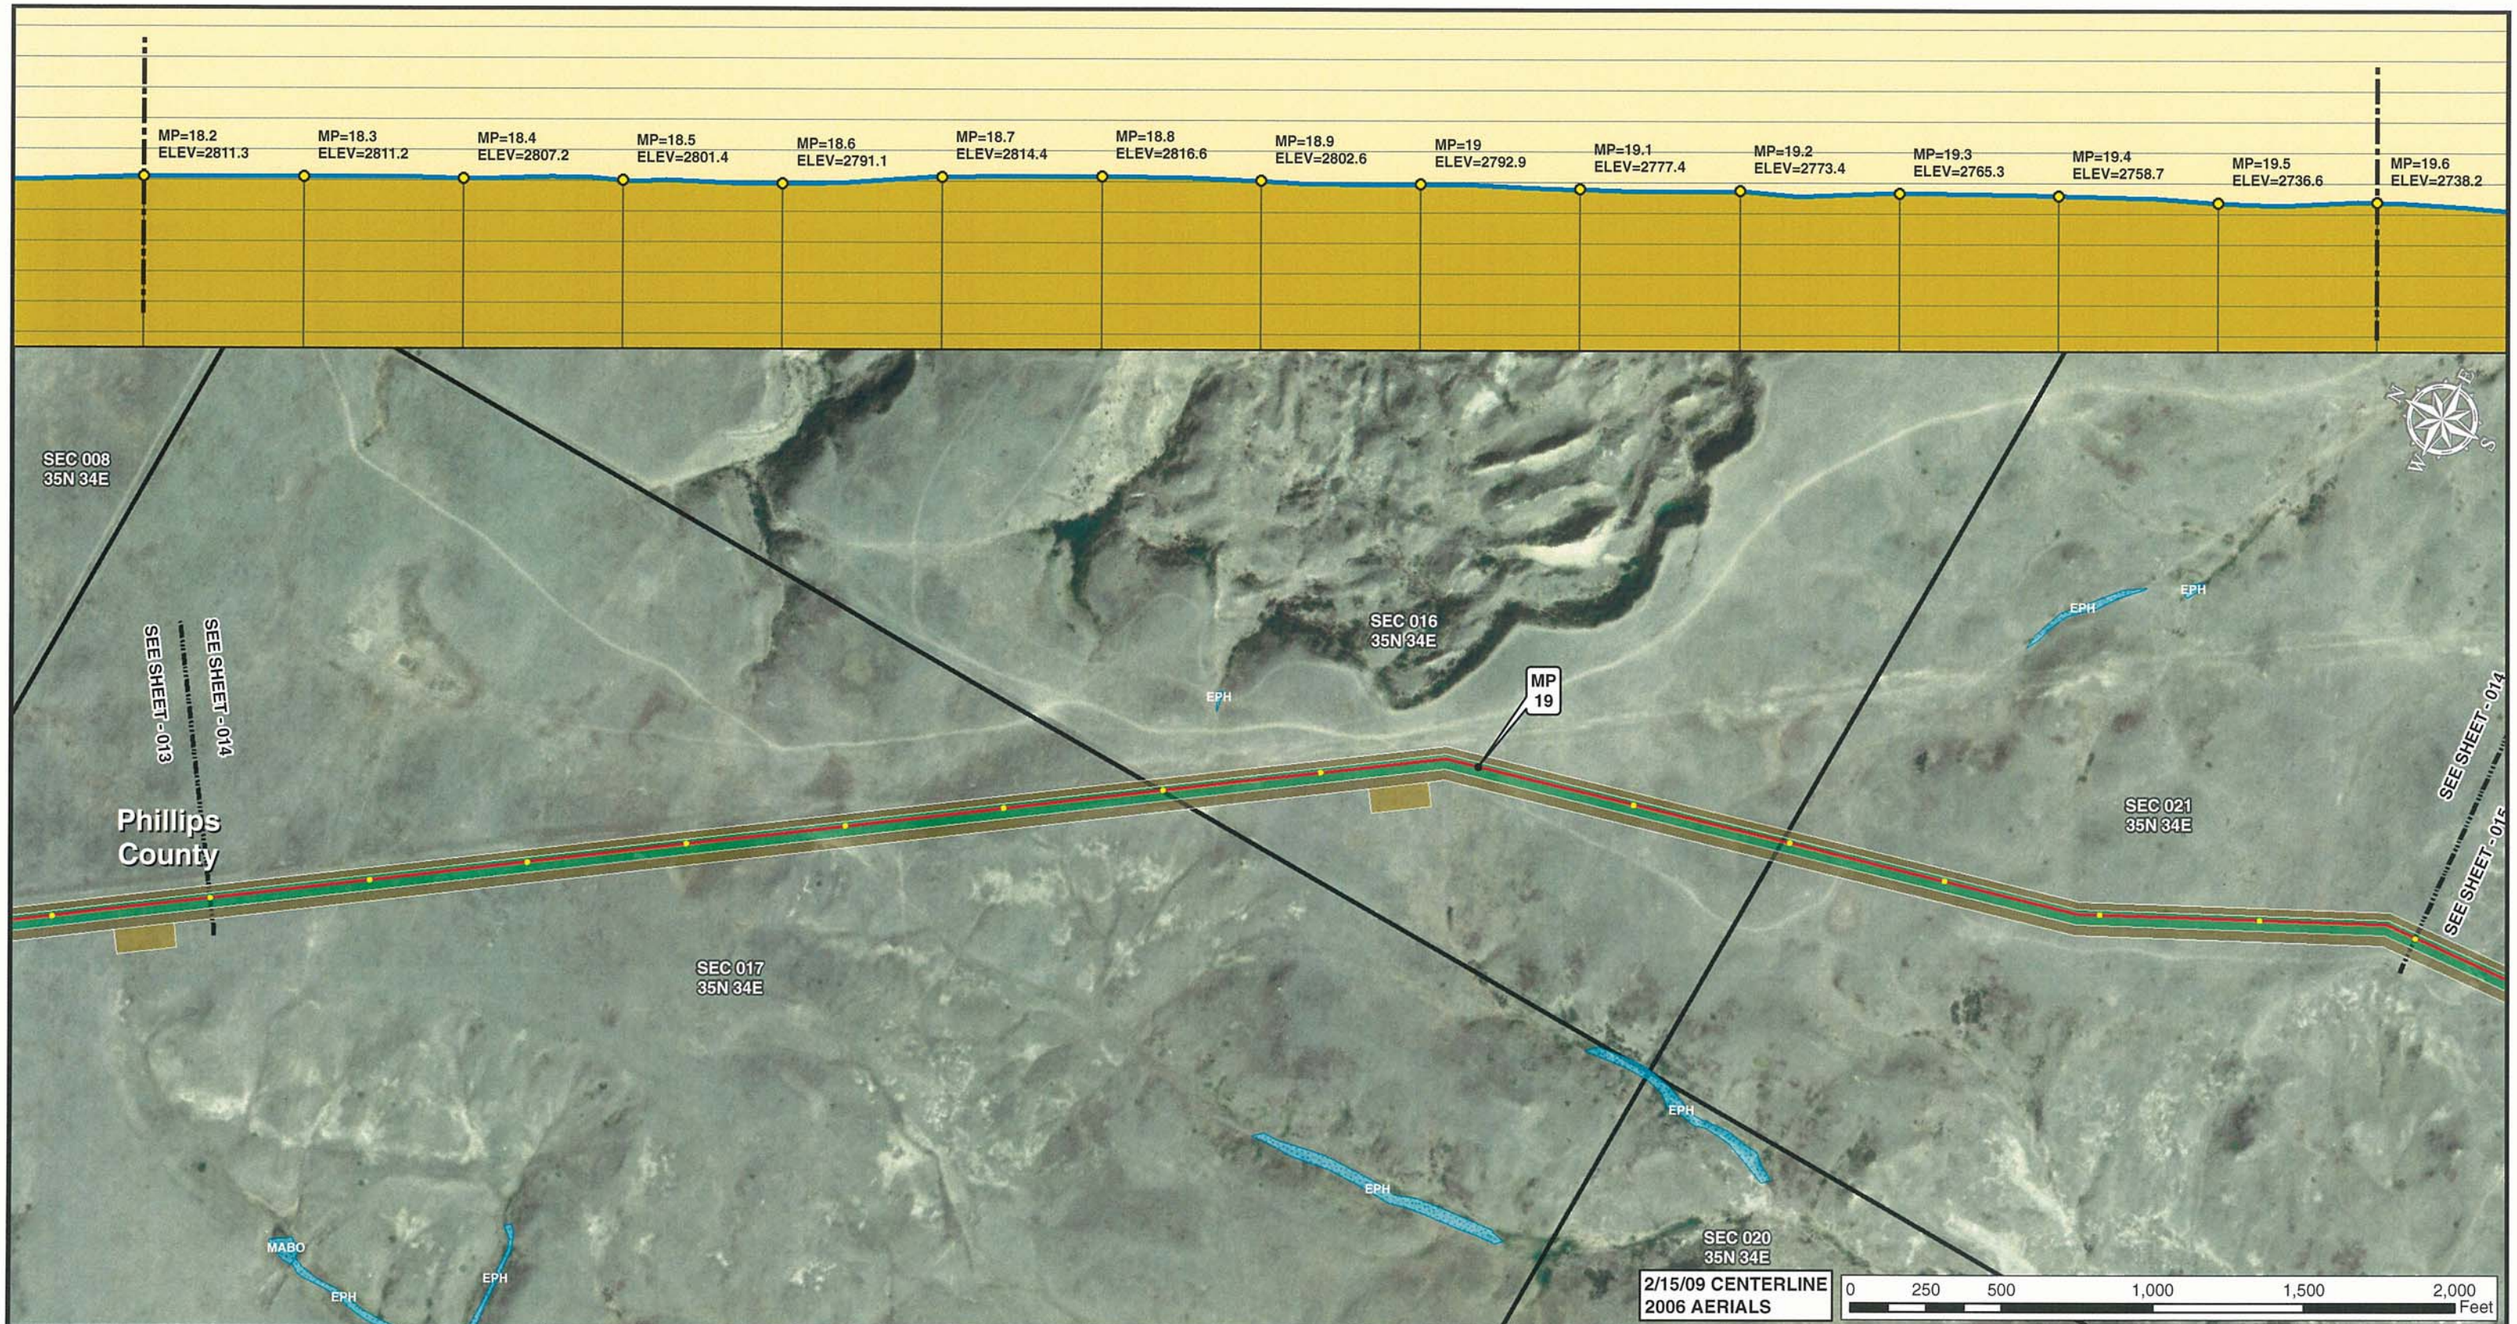

Legend

- MILE POST
- 0.1 MILE TICK MARK
- VALVE
- KEYSTONE XL PROJECT
- PERMANENT EASEMENT
- TEMPORARY EASEMENT
- EXTRA WORKSPACE
- ACCESS ROAD
- TRANSMISSION LINE
- PUMP STATION
- STAGING AREA
- PIPE YARD
- CONTRACTOR YARD
- WATER BODY
- WETLAND
- COUNTY LINE
- SECTION LINE

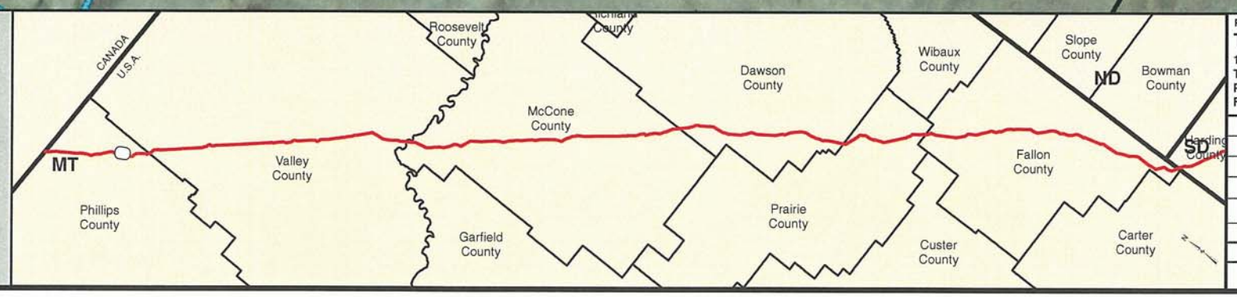

PREPARED BY:
TROW ENGINEERING CONSULTANTS INC.
1300 Metropolitan Boulevard, Suite 200
Tallahassee, Florida , USA 32308
Phone: 1-850-385-5441
Fax: 1-850-385-5523
Trow

ConocoPhillips | TransCanada — In business to deliver

NO.	REVISION	DATE
1	ISSUED FOR SUPPLEMENTAL U.S. DEPT. OF STATE FILING (2.15.09 CL)	7.6.09
0	ISSUED FOR UNITED STATES DEPARTMENT OF STATE (7.31.08 CL)	11.19.08

KEYSTONE XL PROJECT
ROUTE SHEETS
MORGAN, MONTANA TO STEELE CITY, NEBRASKA
PHILLIPS COUNTY, MONTANA

MAP PARAMETERS
PROJECTION: NAD83, UTM:13N
SCALE: 1: 6000 ; 1" = 500'

DRAWN BY	CHECKED BY	APPROVED BY	PROJECT:	DRAWING NUMBER	SHEET	REV.
GS	SS	RG	50388X	XL-30-ML-2002-P-014-A	014	1

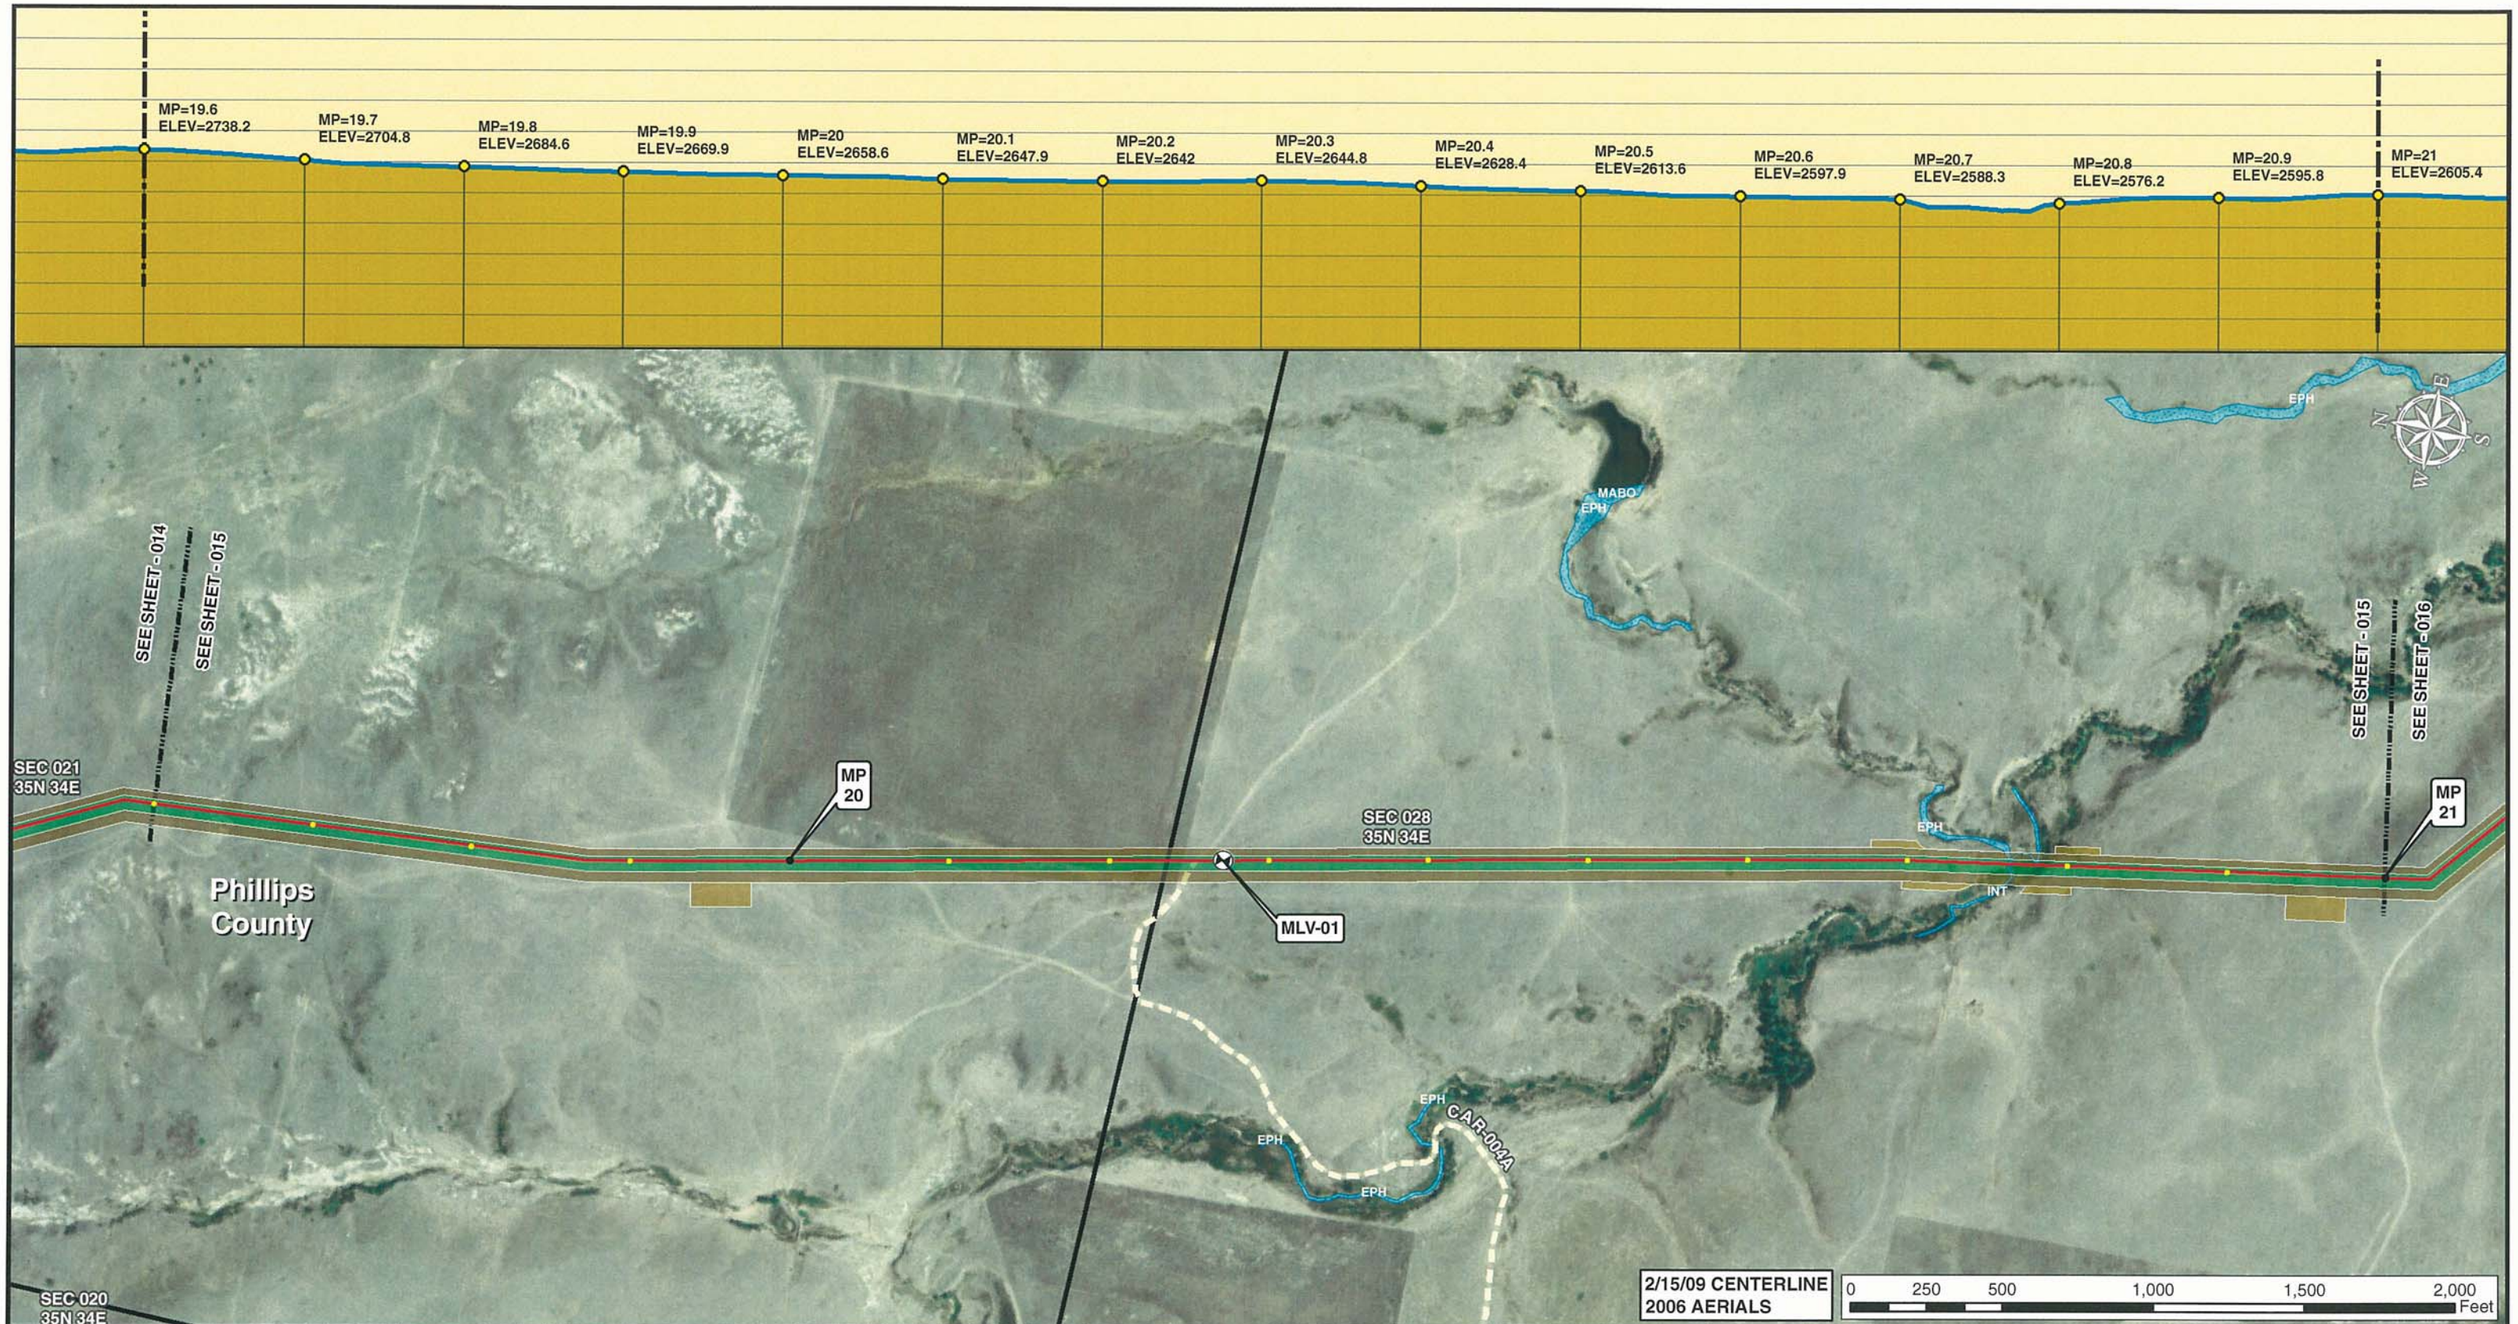

Legend

- MILE POST
- 0.1 MILE TICK MARK
- VALVE
- KEYSTONE XL PROJECT
- PERMANENT EASEMENT
- TEMPORARY EASEMENT
- EXTRA WORKSPACE
- ACCESS ROAD
- TRANSMISSION LINE
- PUMP STATION
- STAGING AREA
- PIPE YARD
- CONTRACTOR YARD
- WATER BODY
- WETLAND
- COUNTY LINE
- SECTION LINE

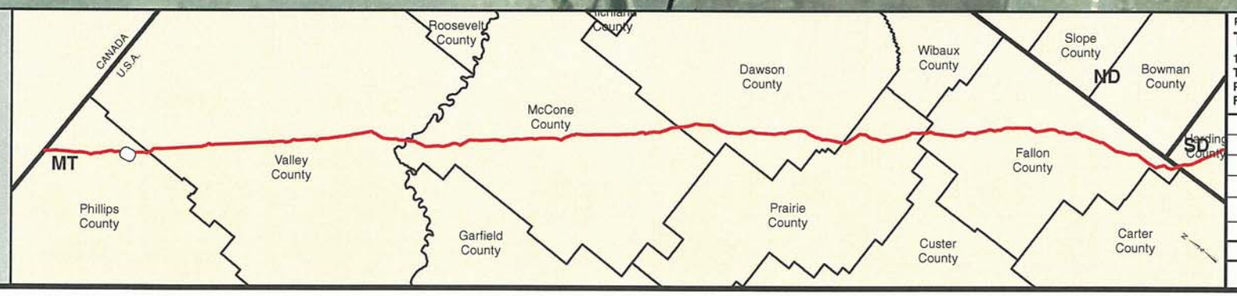

PREPARED BY:
TROW ENGINEERING CONSULTANTS INC.
1300 Metropolitan Boulevard, Suite 200
Tallahassee, Florida , USA 32308
Phone: 1-850-385-5441
Fax: 1-850-385-5523
Trow

NO.	REVISION	DATE
1	ISSUED FOR SUPPLEMENTAL U.S. DEPT. OF STATE FILING (2.15.09 CL)	7.6.09
0	ISSUED FOR UNITED STATES DEPARTMENT OF STATE (7.31.08 CL)	11.19.08

ConocoPhillips

TransCanada
In business to deliver

KEYSTONE XL PROJECT
ROUTE SHEETS
MORGAN, MONTANA TO STEELE CITY, NEBRASKA
PHILLIPS COUNTY, MONTANA

MAP PARAMETERS
PROJECTION: NAD83, UTM:13N
SCALE: 1: 6000 ; 1" = 500'

DRAWN BY	CHECKED BY	APPROVED BY	PROJECT:	DRAWING NUMBER	SHEET	REV.
GS	SS	RG	50388X	XL-30 -ML-2002-P- 015-A	015	1

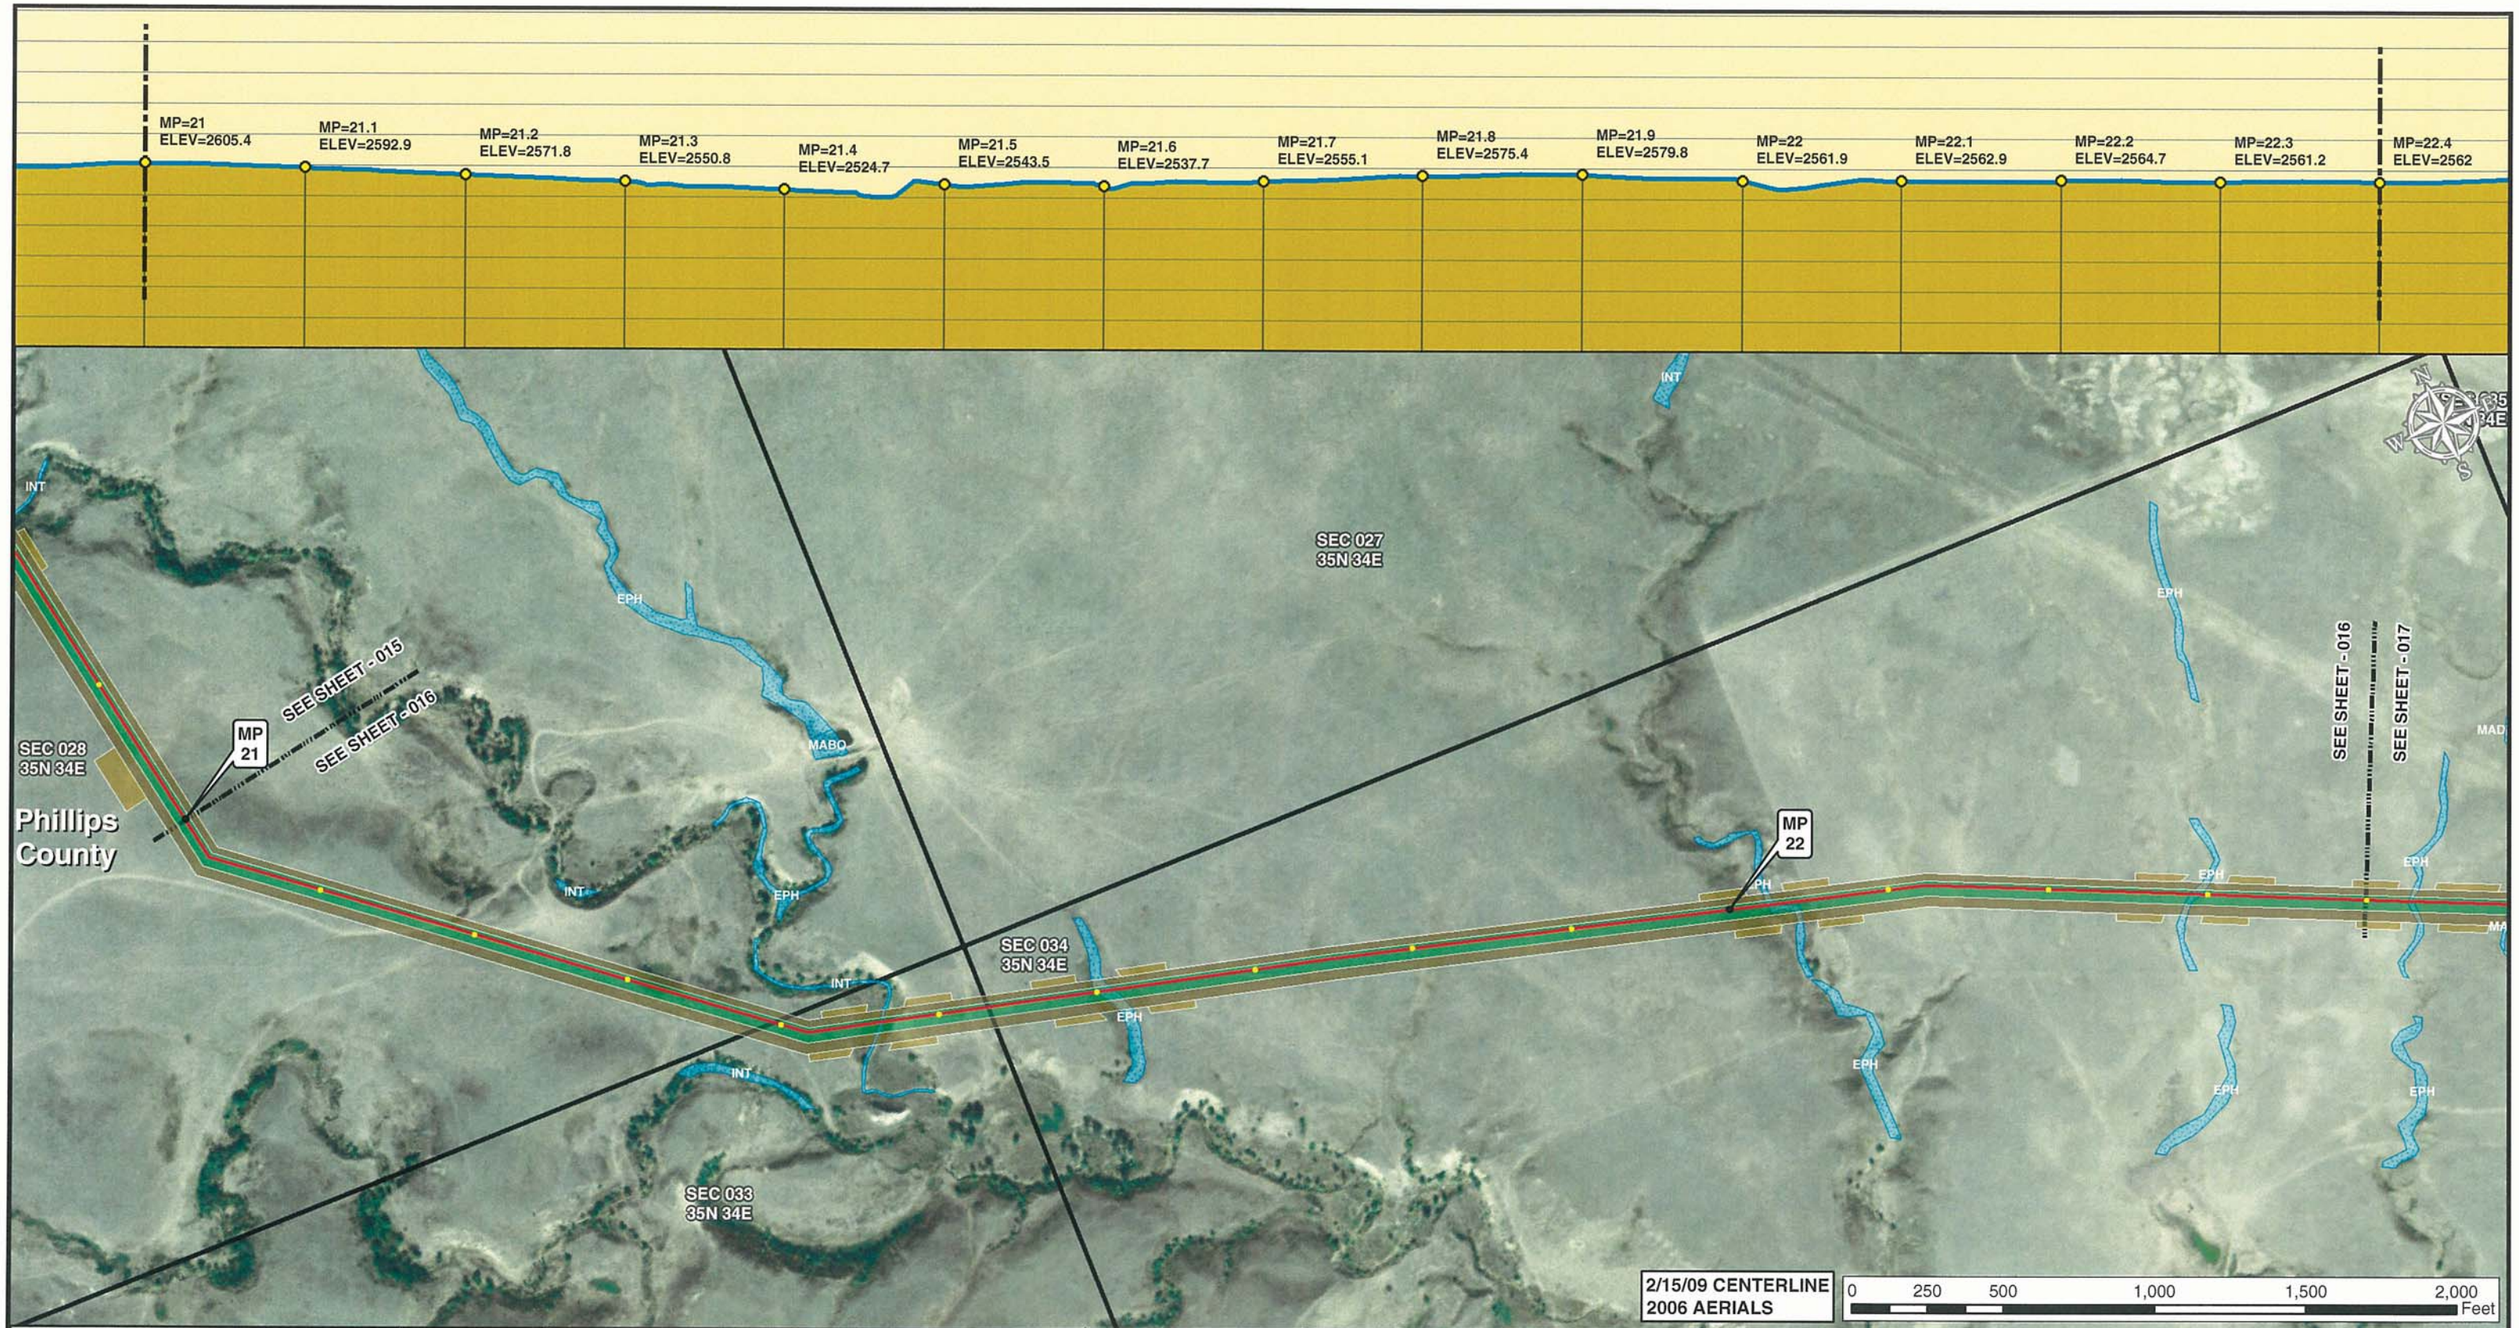

Legend

- MILE POST
- 0.1 MILE TICK MARK
- VALVE
- KEYSTONE XL PROJECT
- PERMANENT EASEMENT
- TEMPORARY EASEMENT
- EXTRA WORKSPACE
- ACCESS ROAD
- TRANSMISSION LINE
- PUMP STATION
- STAGING AREA
- PIPE YARD
- CONTRACTOR YARD
- WATER BODY
- WETLAND
- COUNTY LINE
- SECTION LINE

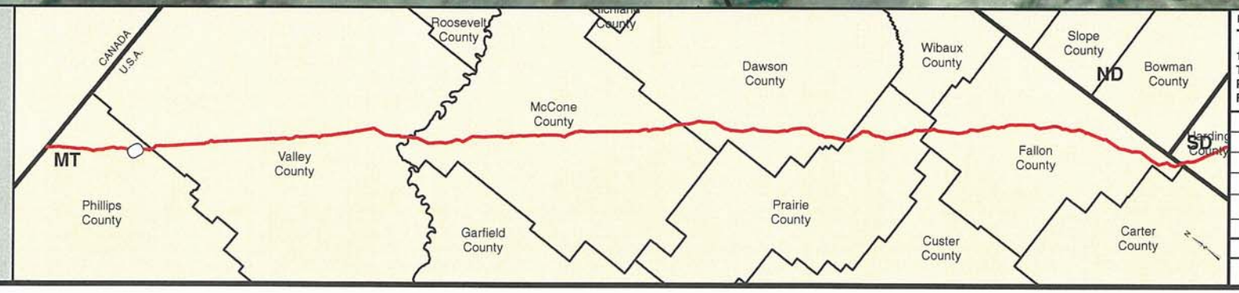

PREPARED BY:

TROW ENGINEERING CONSULTANTS INC.

1300 Metropolitan Boulevard, Suite 200
Tallahassee, Florida , USA 32308
Phone: 1-850-385-5441
Fax: 1-850-385-5523

Trow

NO.	REVISION	DATE
1	ISSUED FOR SUPPLEMENTAL U.S. DEPT. OF STATE FILING (2.15.09 CL)	7.6.09
0	ISSUED FOR UNITED STATES DEPARTMENT OF STATE (7.31.08 CL)	11.19.08

ConocoPhillips

TransCanada
In business to deliver

KEYSTONE XL PROJECT
ROUTE SHEETS
MORGAN, MONTANA TO STEELE CITY, NEBRASKA
PHILLIPS COUNTY, MONTANA

MAP PARAMETERS
PROJECTION: NAD83, UTM:13N
SCALE: 1: 6000 ; 1" = 500'

DRAWN BY	CHECKED BY	APPROVED BY	PROJECT:	DRAWING NUMBER	SHEET	REV.
GS	SS	RG	50388X	XL-30-ML-2002-P-016-A	016	1

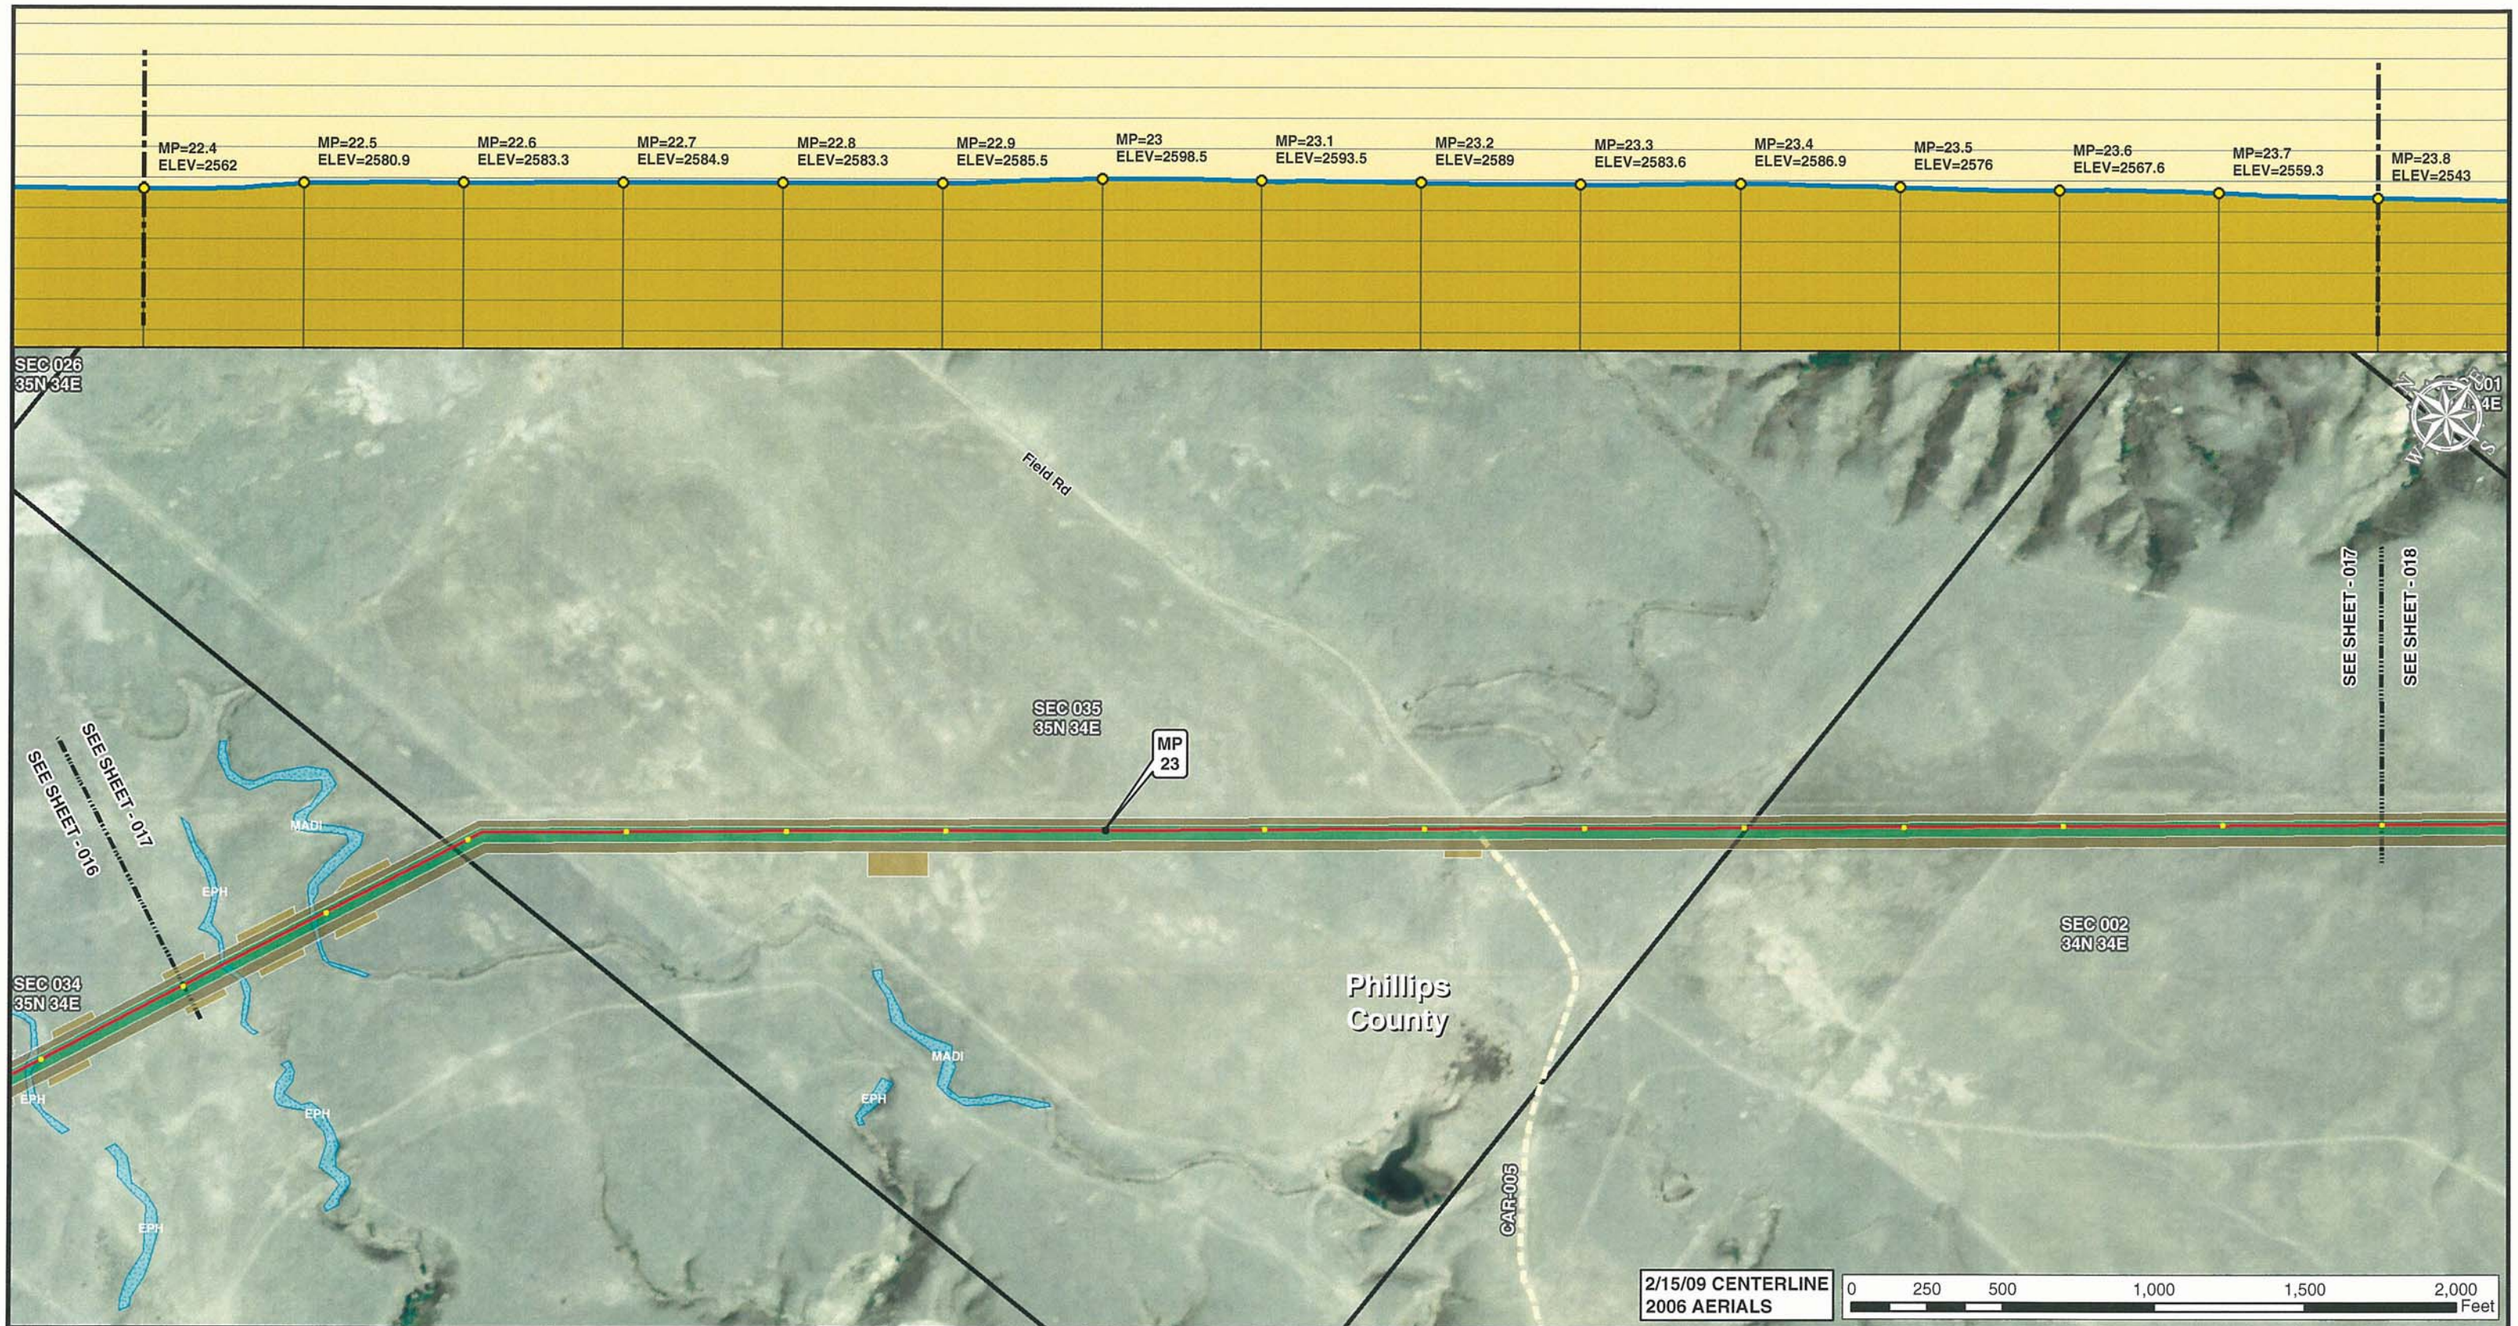

Legend

- MILE POST
- 0.1 MILE TICK MARK
- VALVE
- KEYSTONE XL PROJECT
- PERMANENT EASEMENT
- TEMPORARY EASEMENT
- EXTRA WORKSPACE
- ACCESS ROAD
- TRANSMISSION LINE
- PUMP STATION
- STAGING AREA
- PIPE YARD
- CONTRACTOR YARD
- WATER BODY
- WETLAND
- COUNTY LINE
- SECTION LINE

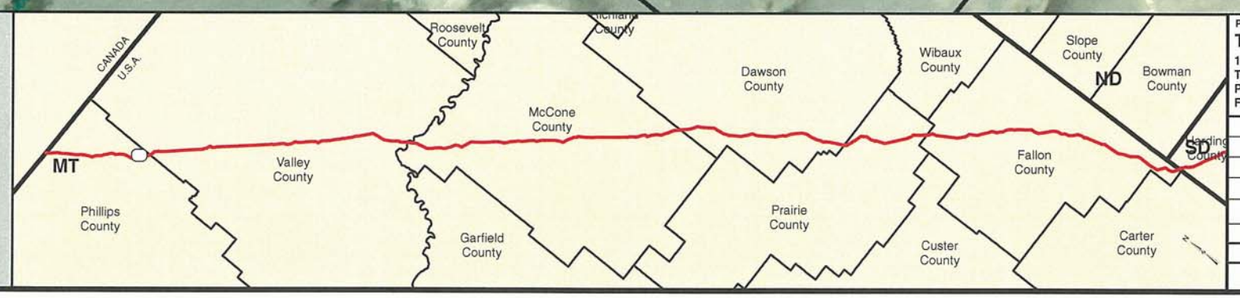

PREPARED BY:
TROW ENGINEERING CONSULTANTS INC.
1300 Metropolitan Boulevard, Suite 200
Tallahassee, Florida , USA 32308
Phone: 1-850-385-5441
Fax: 1-850-385-5523

Trow

ConocoPhillips | TransCanada — In business to deliver

NO.	REVISION	DATE
1	ISSUED FOR SUPPLEMENTAL U.S. DEPT. OF STATE FILING (2.15.09 CL)	7.6.09
0	ISSUED FOR UNITED STATES DEPARTMENT OF STATE (7.31.08 CL)	11.19.08

KEYSTONE XL PROJECT
ROUTE SHEETS
MORGAN, MONTANA TO STEELE CITY, NEBRASKA
PHILLIPS COUNTY, MONTANA

MAP PARAMETERS
PROJECTION: NAD83, UTM:13N
SCALE: 1: 6000 ; 1" = 500'

DRAWN BY	CHECKED BY	APPROVED BY	PROJECT:	DRAWING NUMBER	SHEET	REV.
GS	SS	RG	50388X	XL-30-ML-2002-P-017-A	017	1

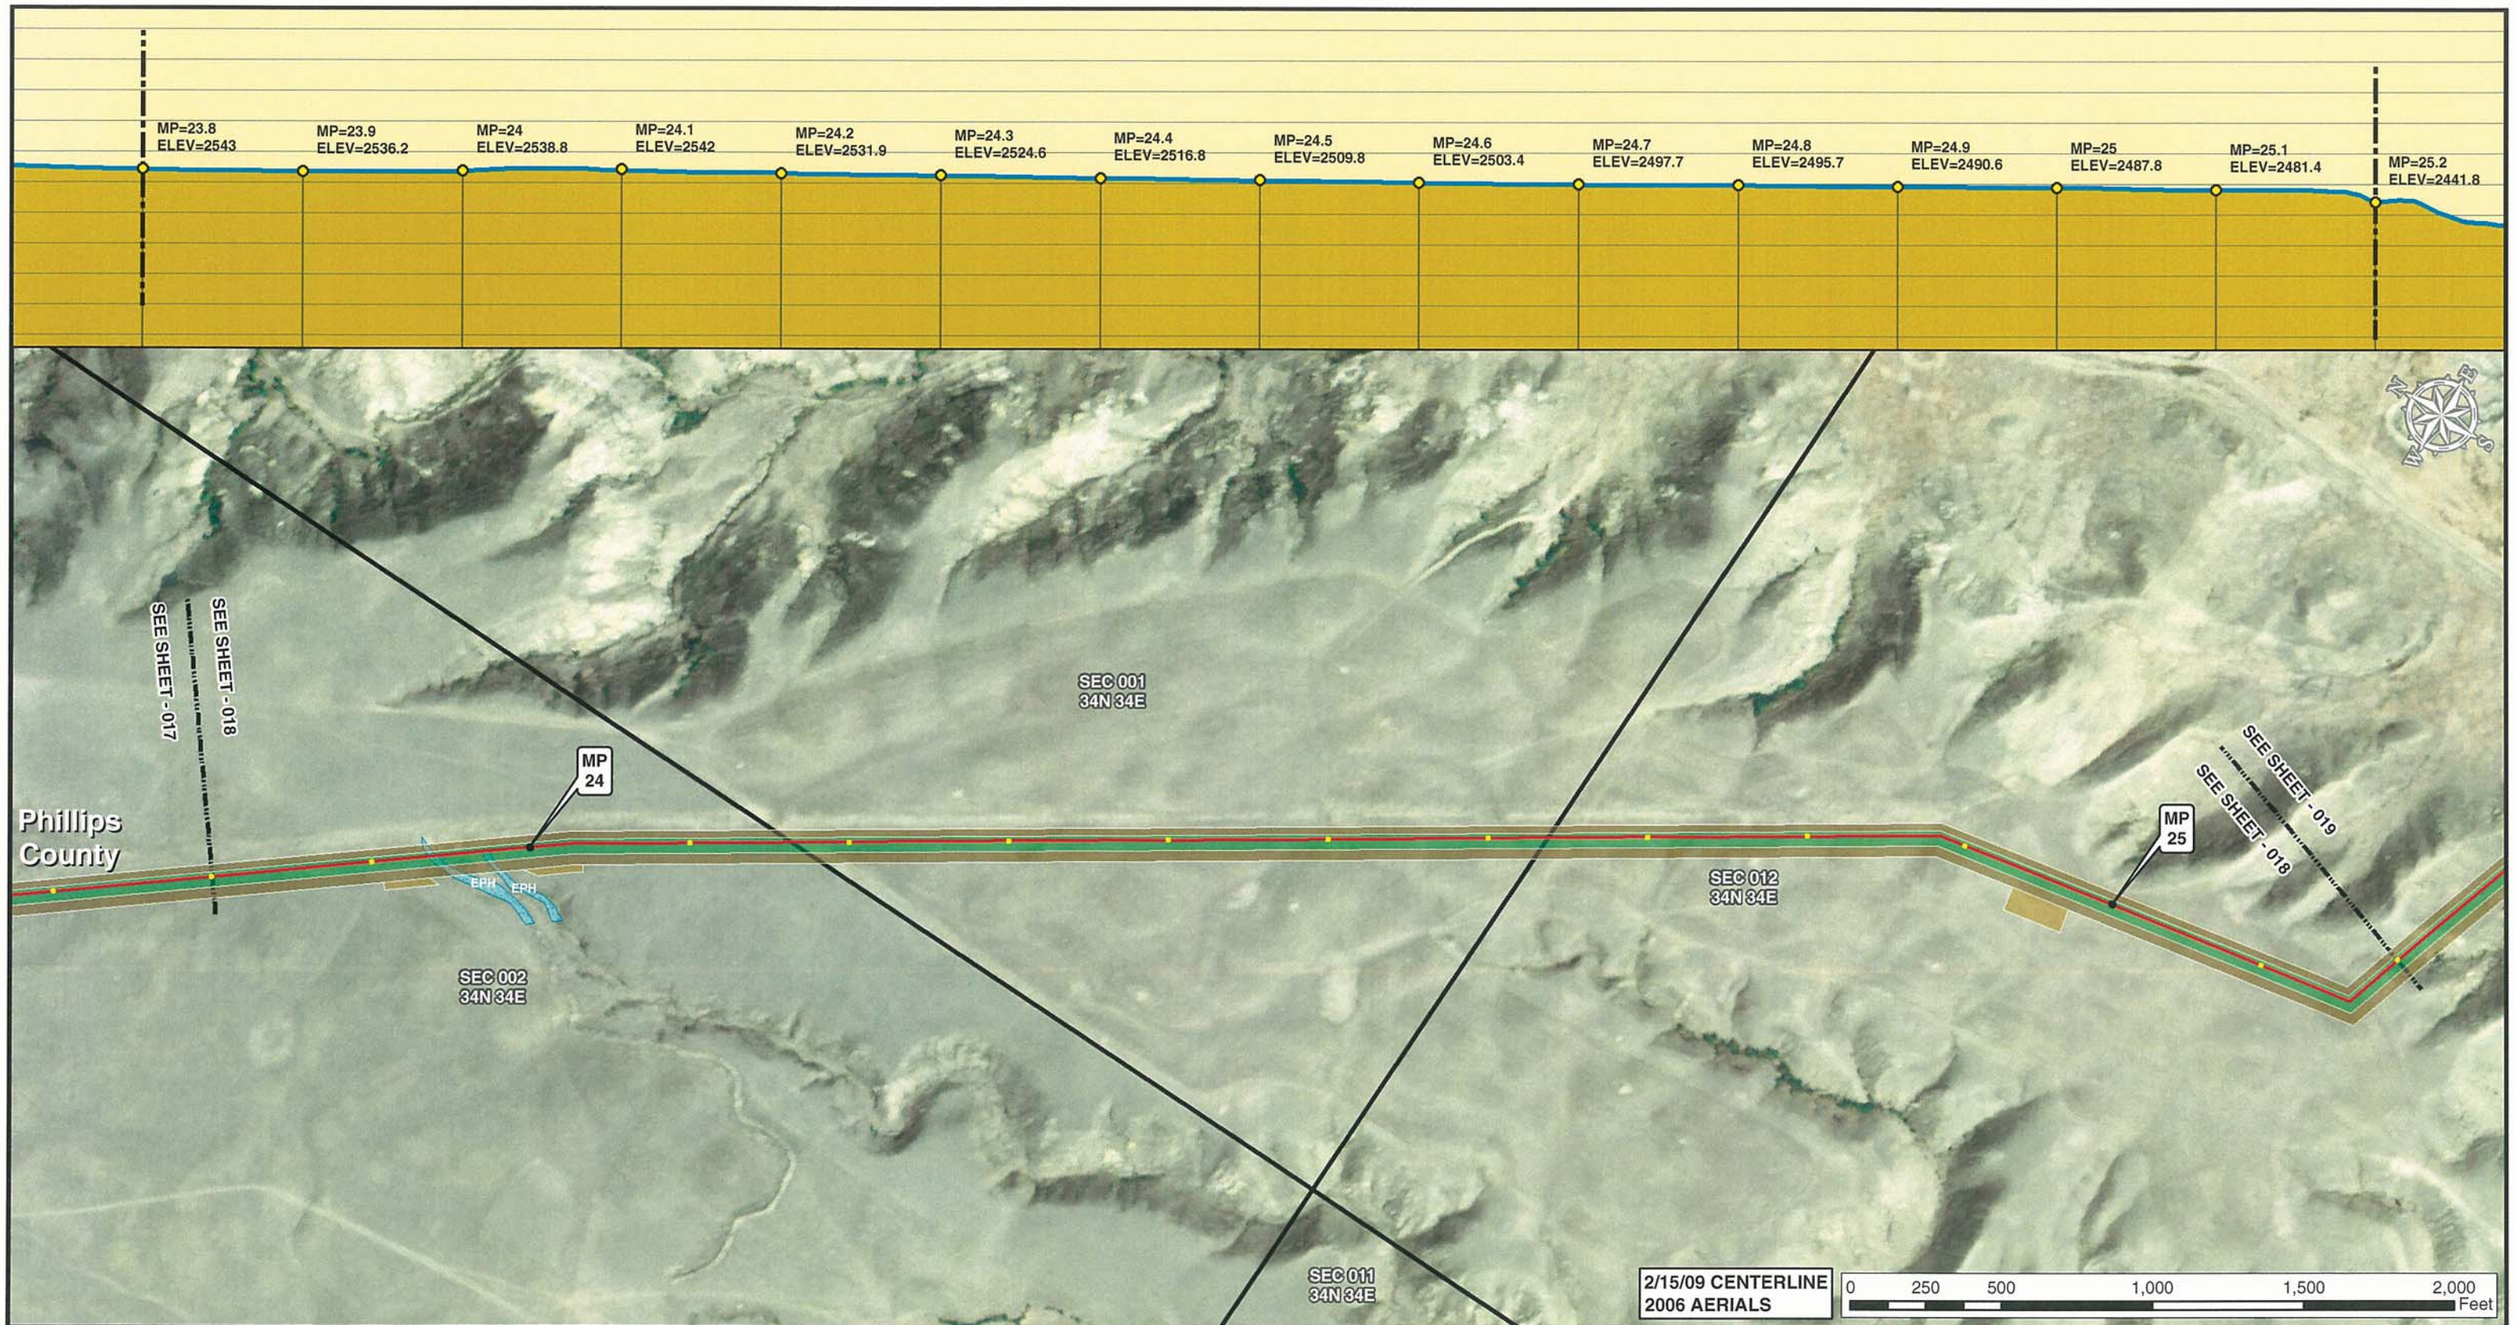

Legend

- MILE POST
- 0.1 MILE TICK MARK
- VALVE
- KEYSTONE XL PROJECT
- PERMANENT EASEMENT
- TEMPORARY EASEMENT
- EXTRA WORKSPACE
- ACCESS ROAD
- TRANSMISSION LINE
- PUMP STATION
- STAGING AREA
- PIPE YARD
- CONTRACTOR YARD
- WATER BODY
- WETLAND
- COUNTY LINE
- SECTION LINE

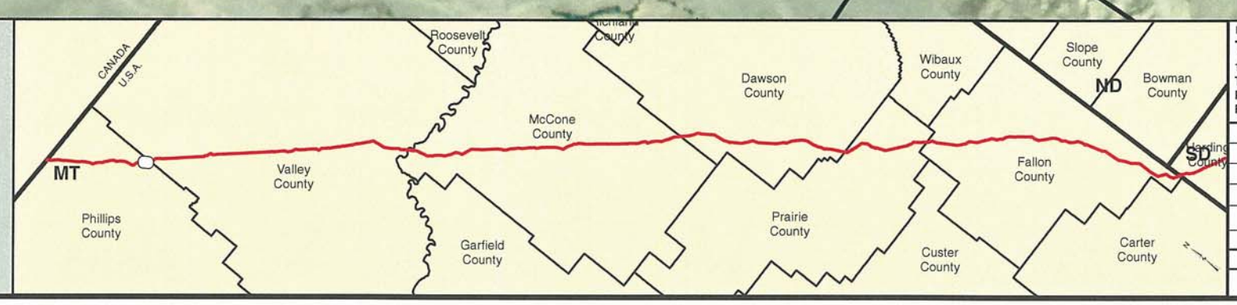

PREPARED BY:
TROW ENGINEERING CONSULTANTS INC.
1300 Metropolitan Boulevard, Suite 200
Tallahassee, Florida , USA 32308
Phone: 1-850-385-5441
Fax: 1-850-385-5523
Trow

NO.	REVISION	DATE
1	ISSUED FOR SUPPLEMENTAL U.S. DEPT. OF STATE FILING (2.15.09 CL)	7.6.09
0	ISSUED FOR UNITED STATES DEPARTMENT OF STATE (7.31.08 CL)	11.19.08

ConocoPhillips

TransCanada
In business to deliver

KEYSTONE XL PROJECT
ROUTE SHEETS
MORGAN, MONTANA TO STEELE CITY, NEBRASKA
PHILLIPS COUNTY, MONTANA

MAP PARAMETERS
PROJECTION: NAD83, UTM:13N
SCALE: 1: 6000 ; 1" = 500'

DRAWN BY	CHECKED BY	APPROVED BY	PROJECT:	DRAWING NUMBER	SHEET	REV.
GS	SS	RG	50388X	XL-30-ML-2002-P-018-A	018	1

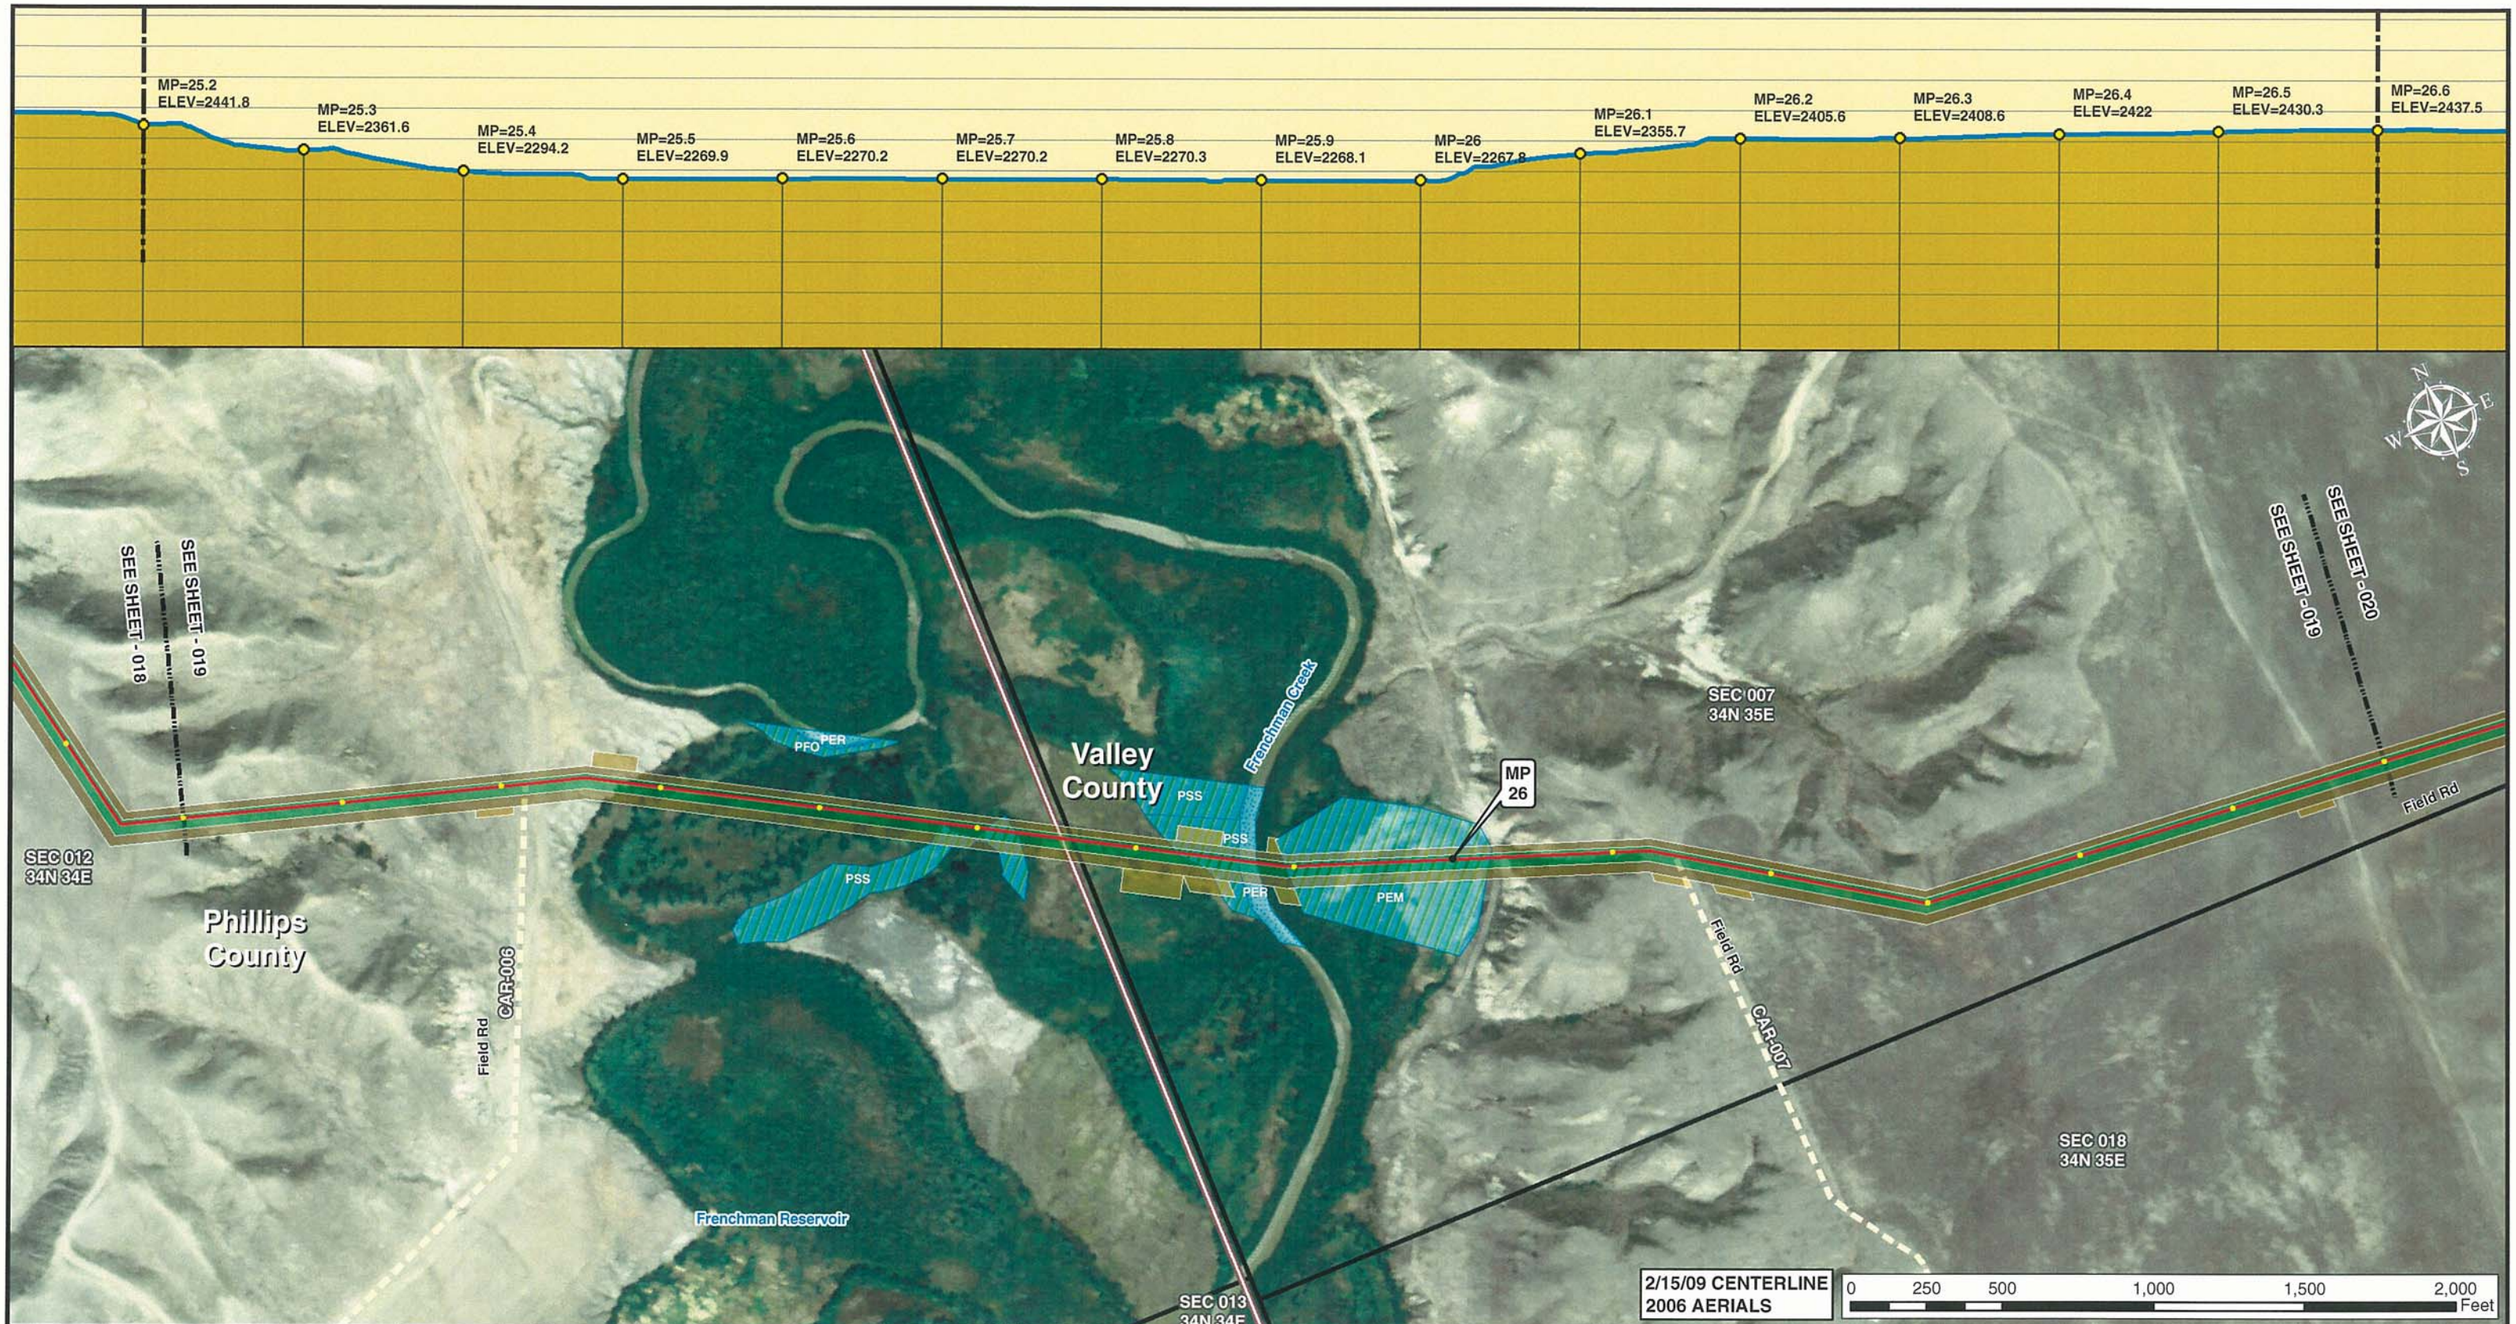

Legend

- MILE POST
- 0.1 MILE TICK MARK
- VALVE
- KEYSTONE XL PROJECT
- PERMANENT EASEMENT
- TEMPORARY EASEMENT
- EXTRA WORKSPACE
- ACCESS ROAD
- TRANSMISSION LINE
- PUMP STATION
- STAGING AREA
- PIPE YARD
- CONTRACTOR YARD
- WATER BODY
- WETLAND
- COUNTY LINE
- SECTION LINE

PREPARED BY:
TROW ENGINEERING CONSULTANTS INC.
1300 Metropolitan Boulevard, Suite 200
Tallahassee, Florida , USA 32308
Phone: 1-850-385-5441
Fax: 1-850-385-5523

Trow

NO.	REVISION	DATE
1	ISSUED FOR SUPPLEMENTAL U.S. DEPT. OF STATE FILING (2.15.09 CL)	7.6.09
0	ISSUED FOR UNITED STATES DEPARTMENT OF STATE (7.31.08 CL)	11.19.08

ConocoPhillips

TransCanada
In business to deliver

KEYSTONE XL PROJECT
ROUTE SHEETS
MORGAN, MONTANA TO STEELE CITY, NEBRASKA
PHILLIPS COUNTY, MONTANA

MAP PARAMETERS
PROJECTION: NAD83, UTM:13N
SCALE: 1: 6000 ; 1" = 500'

DRAWN BY	CHECKED BY	APPROVED BY	PROJECT:	DRAWING NUMBER	SHEET	REV.
GS	SS	RG	50388X	XL-30-ML-2002-P-019-A	019	1

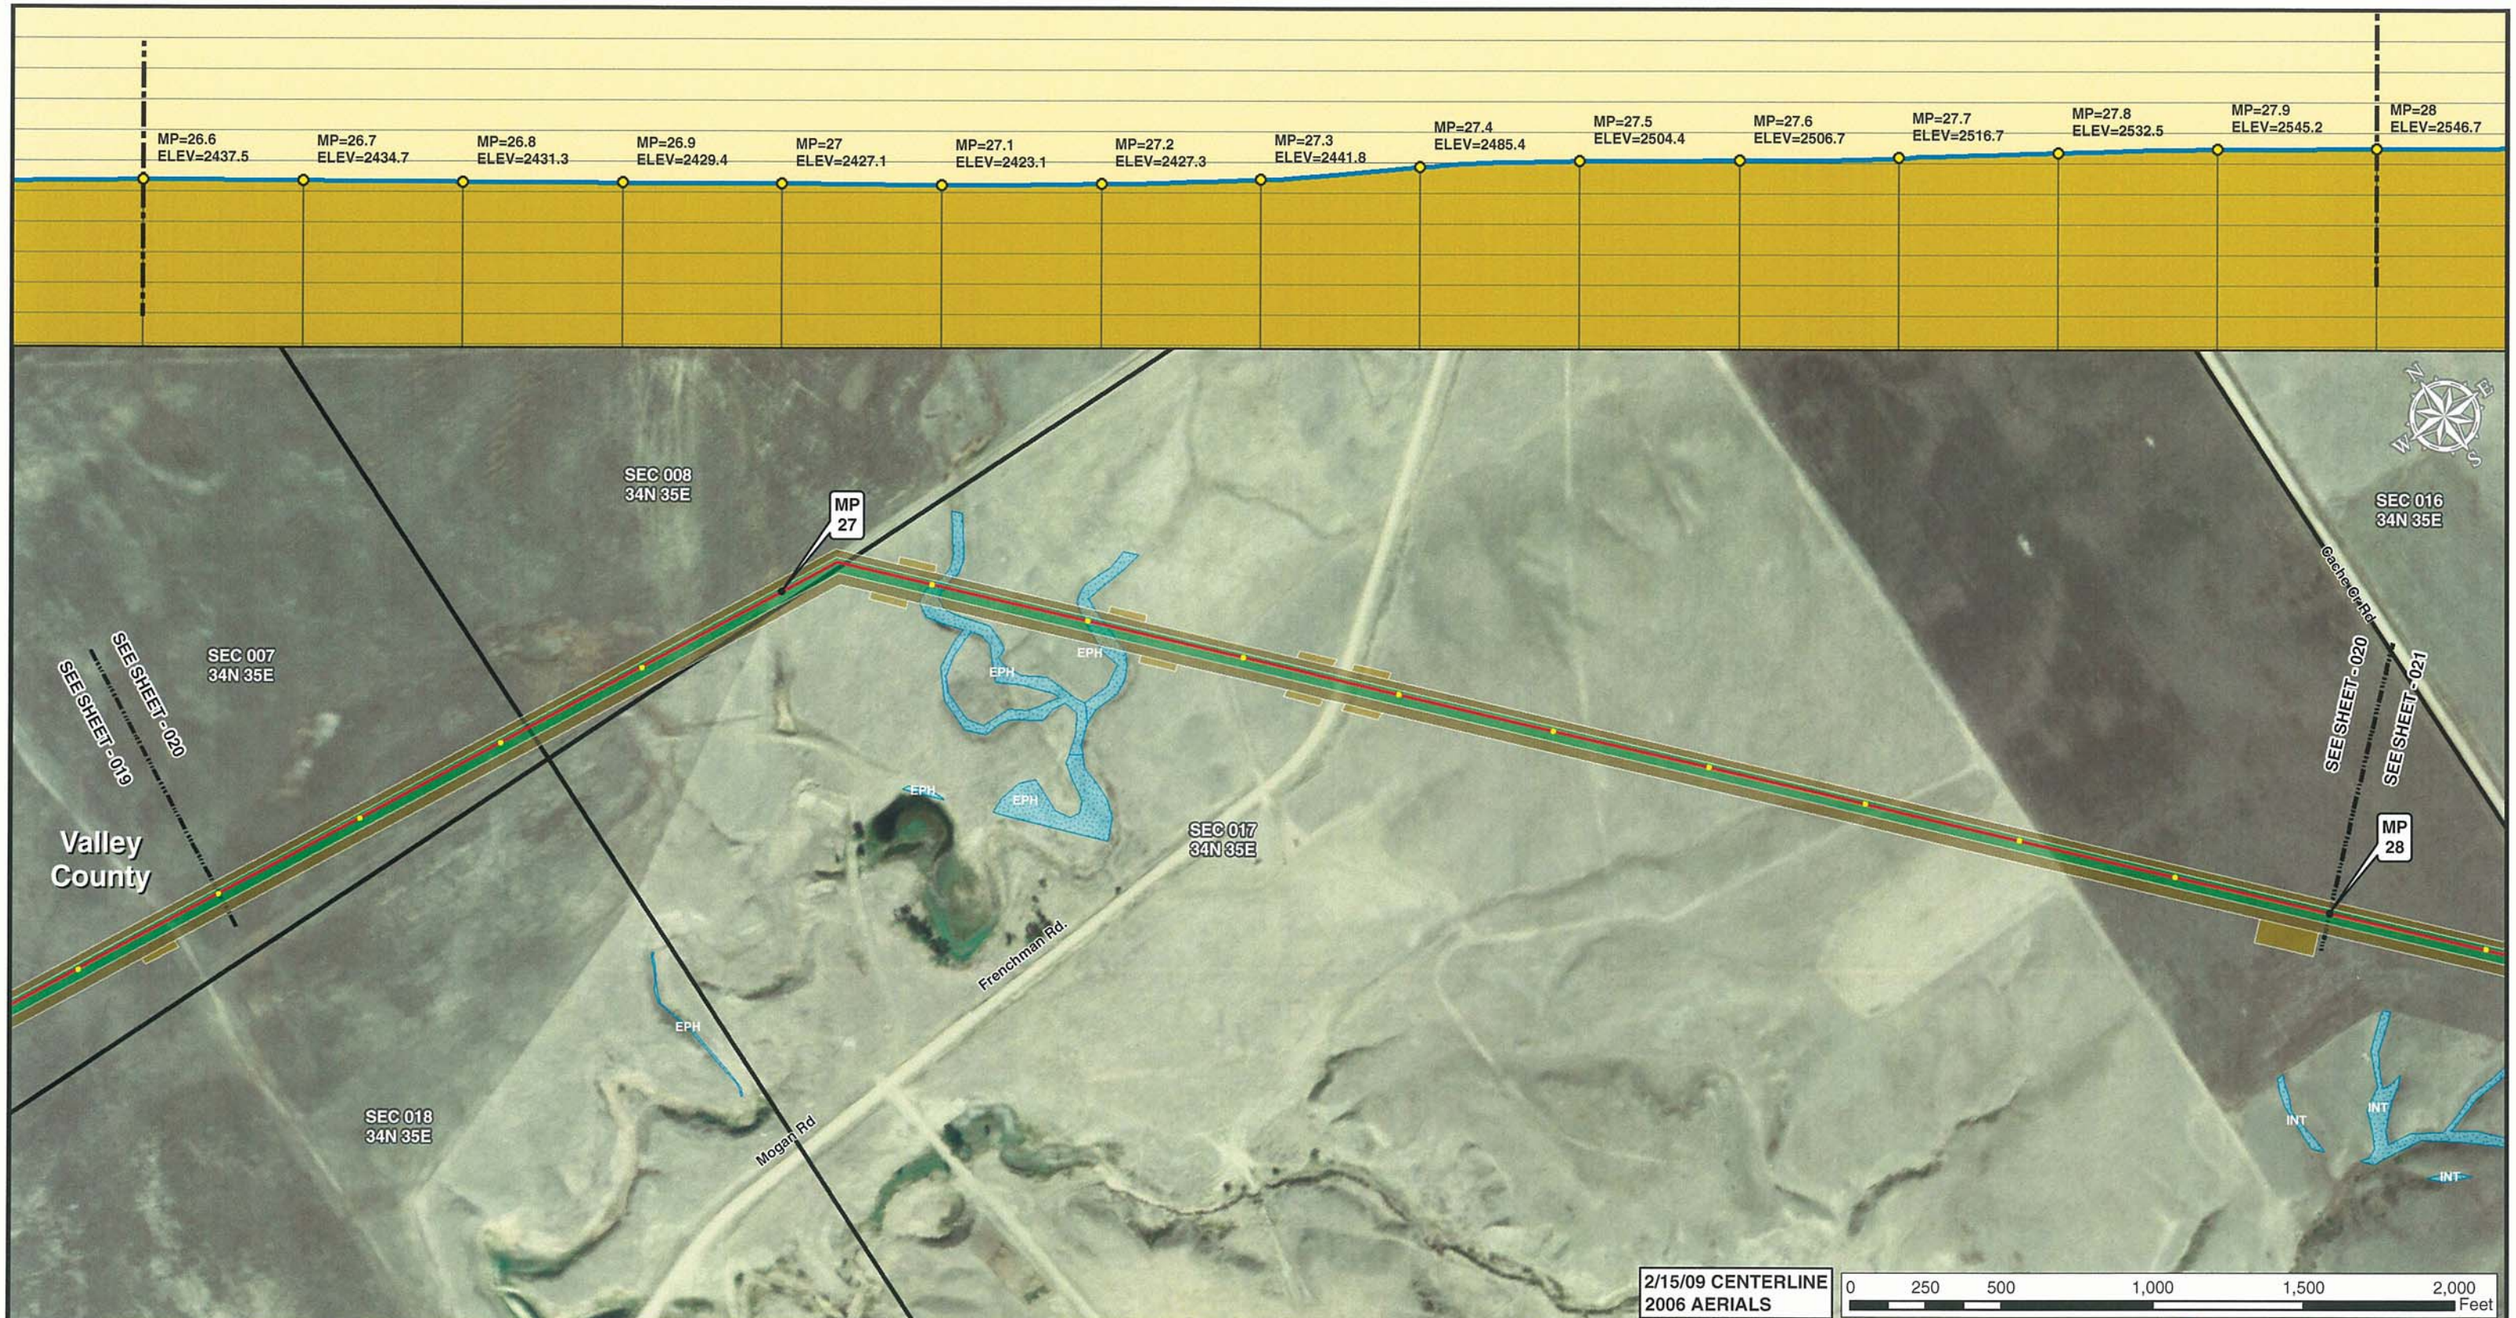

Legend

- MILE POST
- 0.1 MILE TICK MARK
- VALVE
- KEYSTONE XL PROJECT
- PERMANENT EASEMENT
- TEMPORARY EASEMENT
- EXTRA WORKSPACE
- ACCESS ROAD
- TRANSMISSION LINE
- PUMP STATION
- STAGING AREA
- PIPE YARD
- CONTRACTOR YARD
- WATER BODY
- WETLAND
- COUNTY LINE
- SECTION LINE

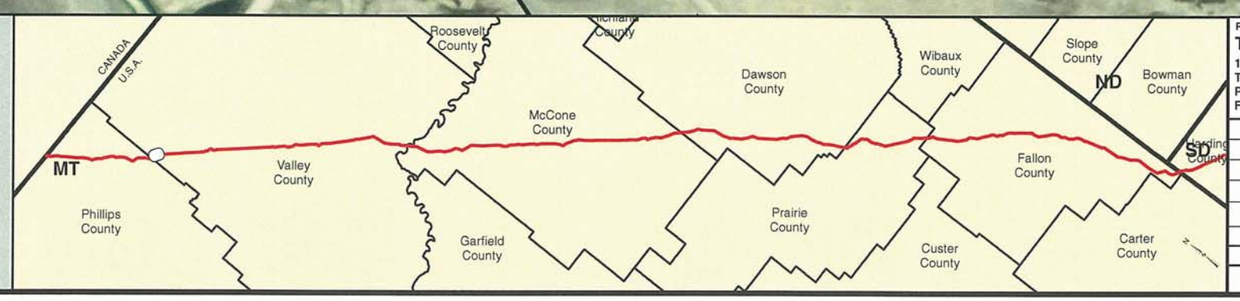

PREPARED BY:
TROW ENGINEERING CONSULTANTS INC.
1300 Metropolitan Boulevard, Suite 200
Tallahassee, Florida , USA 32308
Phone: 1-850-385-5441
Fax: 1-850-385-5523

Trow

ConocoPhillips

TransCanada
In business to deliver

NO.	REVISION	DATE
1	ISSUED FOR SUPPLEMENTAL U.S. DEPT. OF STATE FILING (2.15.09 CL)	7.6.09
0	ISSUED FOR UNITED STATES DEPARTMENT OF STATE (7.31.08 CL)	11.19.08

KEYSTONE XL PROJECT
ROUTE SHEETS
MORGAN, MONTANA TO STEELE CITY, NEBRASKA
VALLEY COUNTY, MONTANA

MAP PARAMETERS
PROJECTION: NAD83, UTM:13N
SCALE: 1: 6000 ; 1" = 500'

DRAWN BY	CHECKED BY	APPROVED BY	PROJECT:	DRAWING NUMBER	SHEET	REV.
GS	SS	RG	50388X	XL-30-ML-2002-P-020-A	020	1

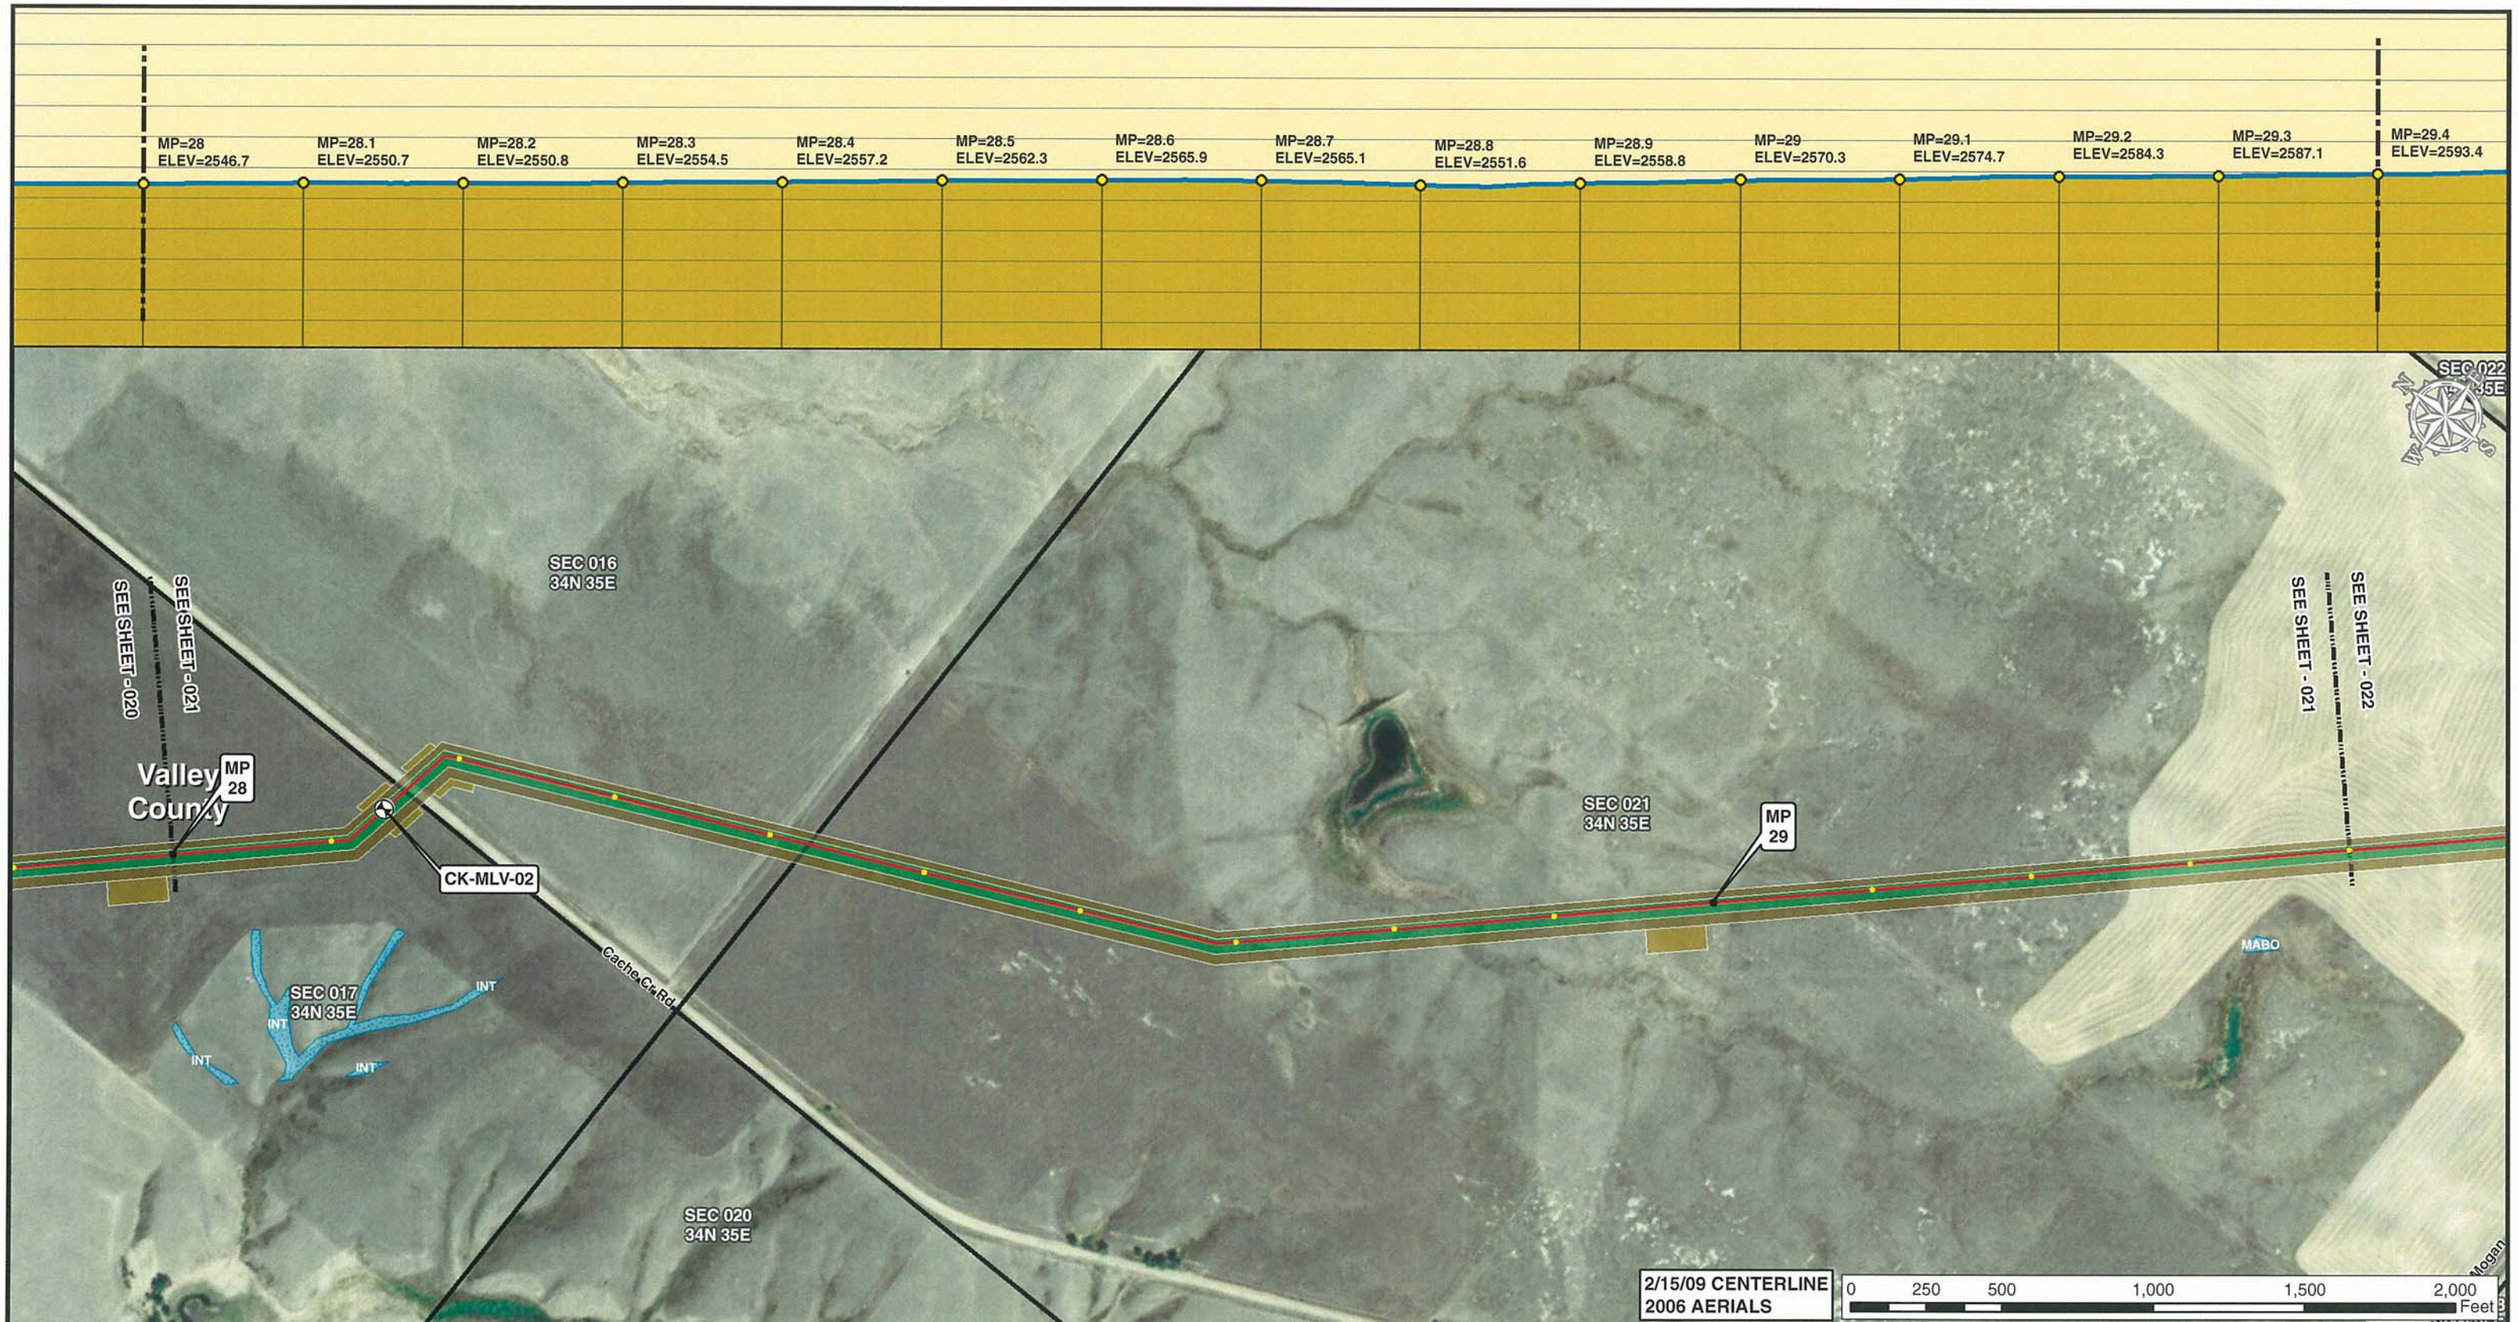

Legend

- MILE POST
- 0.1 MILE TICK MARK
- VALVE
- KEYSTONE XL PROJECT
- PERMANENT EASEMENT
- TEMPORARY EASEMENT
- EXTRA WORKSPACE
- ACCESS ROAD
- TRANSMISSION LINE
- PUMP STATION
- STAGING AREA
- PIPE YARD
- CONTRACTOR YARD
- WATER BODY
- WETLAND
- COUNTY LINE
- SECTION LINE

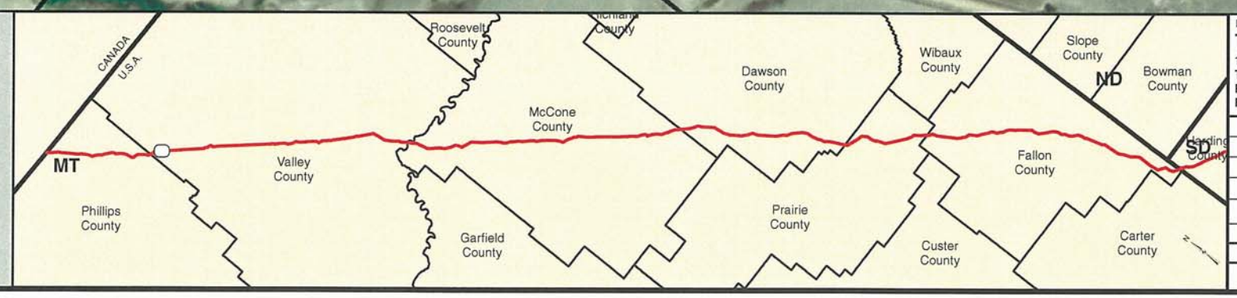

PREPARED BY:
TROW ENGINEERING CONSULTANTS INC.
1300 Metropolitan Boulevard, Suite 200
Tallahassee, Florida , USA 32308
Phone: 1-850-385-5441
Fax: 1-850-385-5523
Trow

NO.	REVISION	DATE
1	ISSUED FOR SUPPLEMENTAL U.S. DEPT. OF STATE FILING (2.15.09 CL)	7.6.09
0	ISSUED FOR UNITED STATES DEPARTMENT OF STATE (7.31.08 CL)	11.19.08

ConocoPhillips

TransCanada
In business to deliver

KEYSTONE XL PROJECT
ROUTE SHEETS
MORGAN, MONTANA TO STEELE CITY, NEBRASKA
VALLEY COUNTY, MONTANA

MAP PARAMETERS
PROJECTION: NAD83, UTM:13N
SCALE: 1: 6000 ; 1" = 500'

DRAWN BY	CHECKED BY	APPROVED BY	PROJECT:	DRAWING NUMBER	SHEET	REV.
GS	SS	RG	50388X	XL-30-ML-2002-P-021-A	021	1

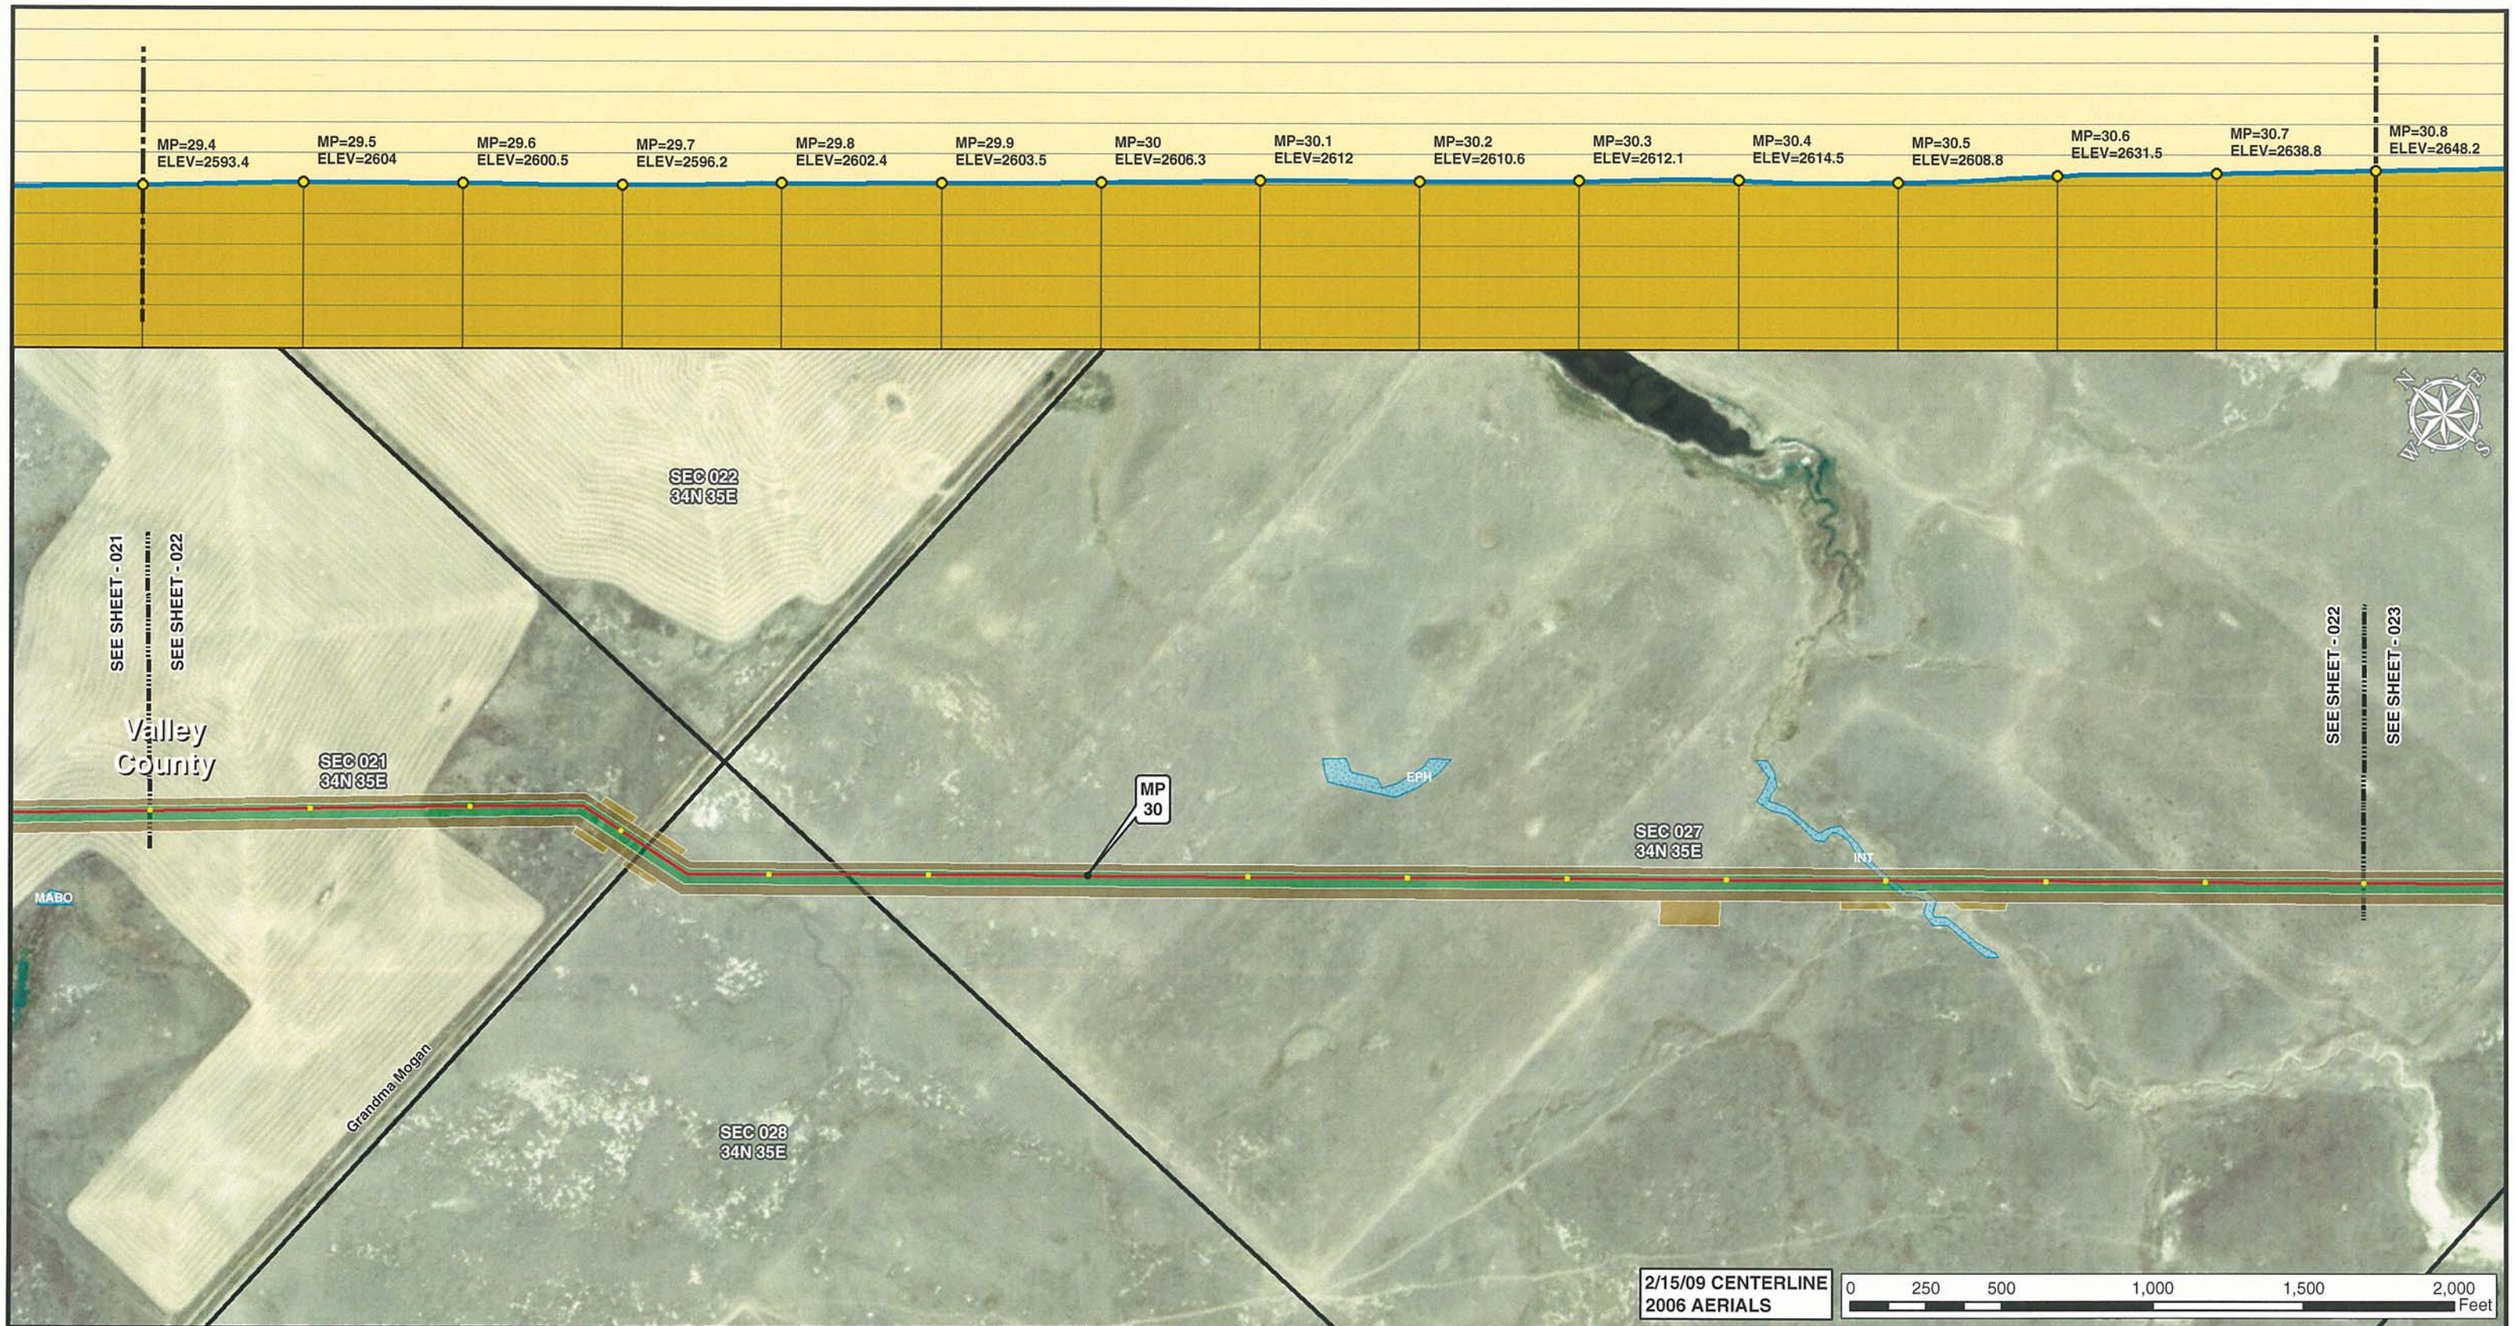

Legend

- MILE POST
- 0.1 MILE TICK MARK
- VALVE
- KEYSTONE XL PROJECT
- PERMANENT EASEMENT
- TEMPORARY EASEMENT
- EXTRA WORKSPACE
- ACCESS ROAD
- TRANSMISSION LINE
- PUMP STATION
- STAGING AREA
- PIPE YARD
- CONTRACTOR YARD
- WATER BODY
- WETLAND
- COUNTY LINE
- SECTION LINE

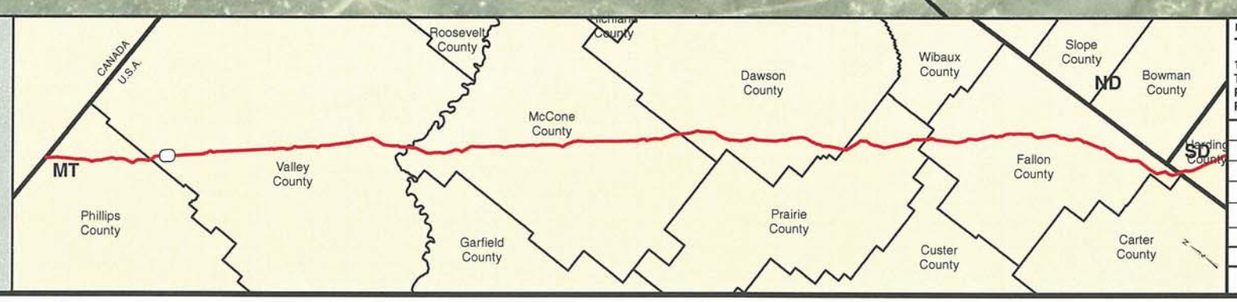

PREPARED BY:
TROW ENGINEERING CONSULTANTS INC.
1300 Metropolitan Boulevard, Suite 200
Tallahassee, Florida , USA 32308
Phone: 1-850-385-5441
Fax: 1-850-385-5523
Trow

ConocoPhillips

TransCanada
In business to deliver

NO.	REVISION	DATE
1	ISSUED FOR SUPPLEMENTAL U.S. DEPT. OF STATE FILING (2.15.09 CL)	7.6.09
0	ISSUED FOR UNITED STATES DEPARTMENT OF STATE (7.31.08 CL)	11.19.08

KEYSTONE XL PROJECT
ROUTE SHEETS
MORGAN, MONTANA TO STEELE CITY, NEBRASKA
VALLEY COUNTY, MONTANA

MAP PARAMETERS
PROJECTION: NAD83, UTM:13N
SCALE: 1: 6000 ; 1" = 500'

DRAWN BY	CHECKED BY	APPROVED BY	PROJECT:	DRAWING NUMBER	SHEET	REV.
GS	SS	RG	50388X	XL-30-ML-2002-P-022-A	022	1

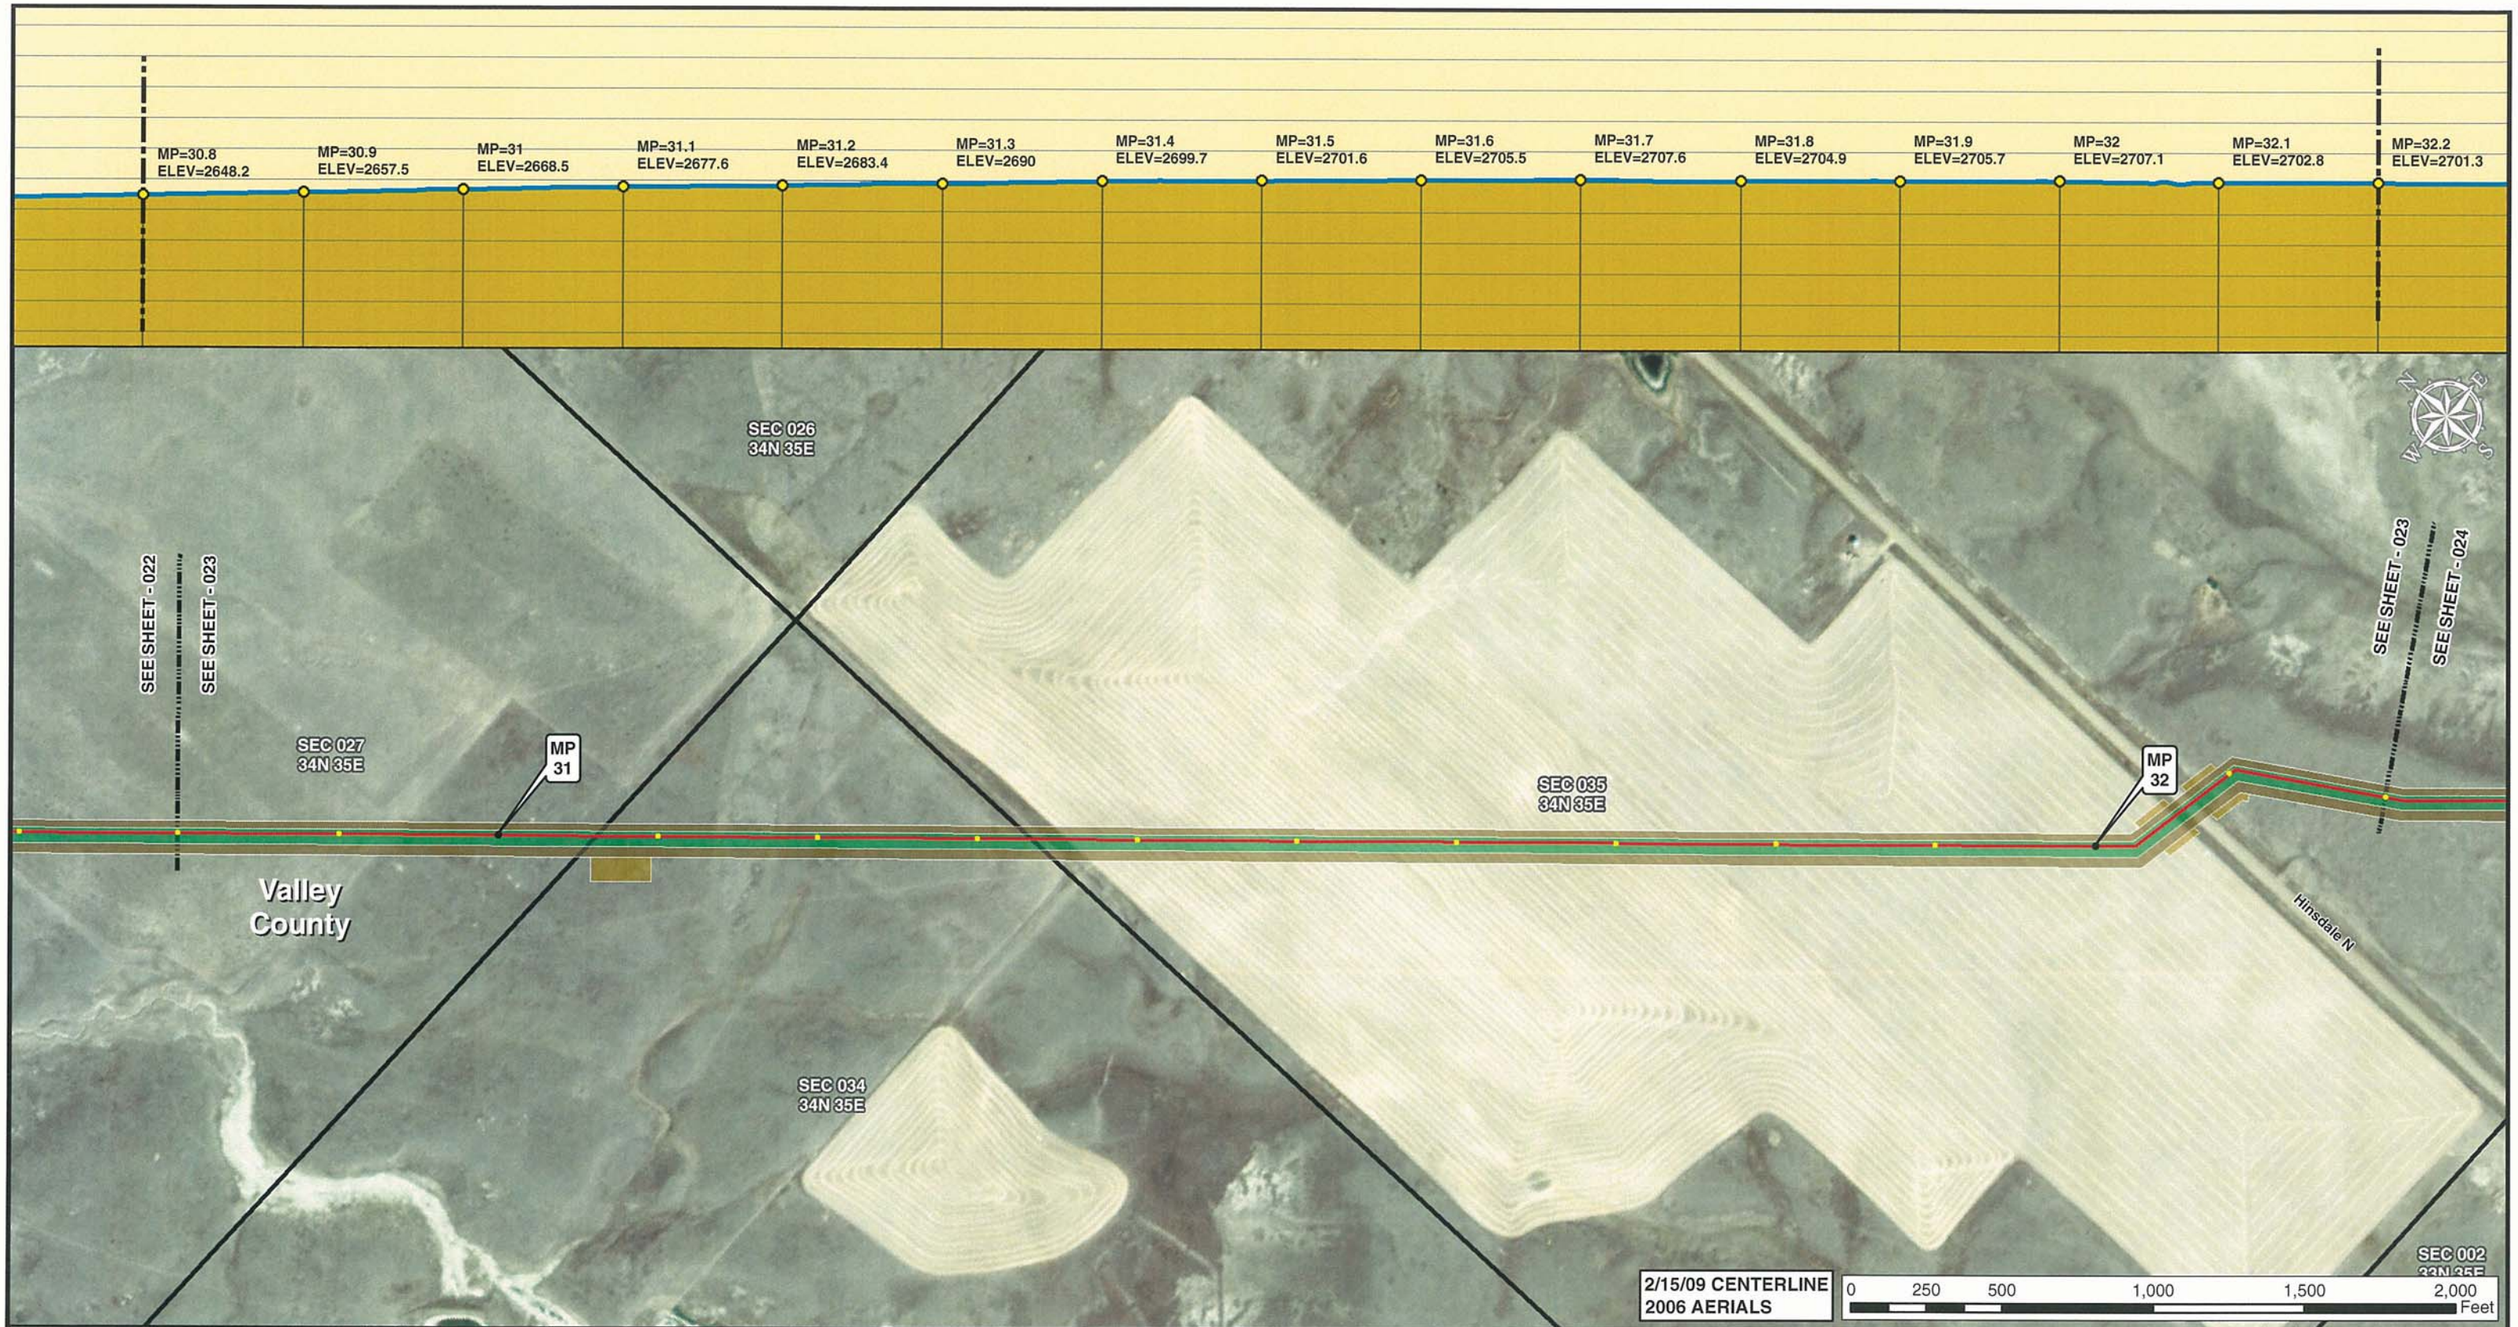

Legend

- MILE POST
- 0.1 MILE TICK MARK
- VALVE
- KEYSTONE XL PROJECT
- PERMANENT EASEMENT
- TEMPORARY EASEMENT
- EXTRA WORKSPACE
- ACCESS ROAD
- TRANSMISSION LINE
- PUMP STATION
- STAGING AREA
- PIPE YARD
- CONTRACTOR YARD
- WATER BODY
- WETLAND
- COUNTY LINE
- SECTION LINE

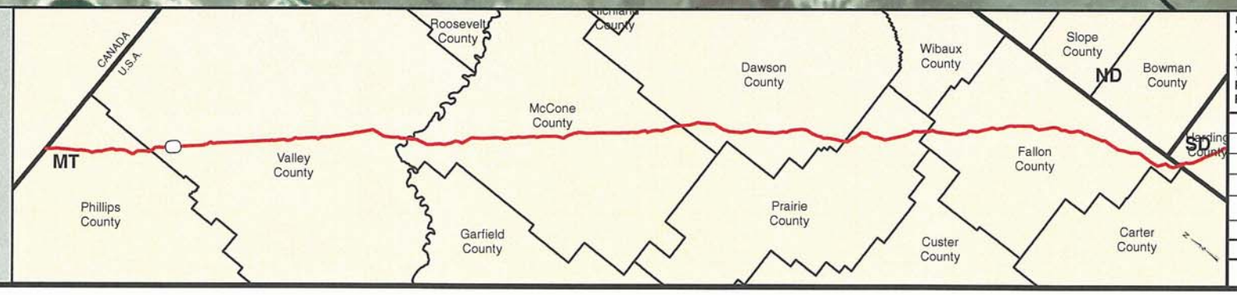

PREPARED BY:
TROW ENGINEERING CONSULTANTS INC.
1300 Metropolitan Boulevard, Suite 200
Tallahassee, Florida , USA 32308
Phone: 1-850-385-5441
Fax: 1-850-385-5523
Trow

ConocoPhillips

TransCanada
In business to deliver

NO.	REVISION	DATE
1	ISSUED FOR SUPPLEMENTAL U.S. DEPT. OF STATE FILING (2.15.09 CL)	7.6.09
0	ISSUED FOR UNITED STATES DEPARTMENT OF STATE (7.31.08 CL)	11.19.08

KEYSTONE XL PROJECT
ROUTE SHEETS
MORGAN, MONTANA TO STEELE CITY, NEBRASKA
VALLEY COUNTY, MONTANA

MAP PARAMETERS
PROJECTION: NAD83, UTM:13N
SCALE: 1: 6000 ; 1" = 500'

DRAWN BY	CHECKED BY	APPROVED BY	PROJECT:	DRAWING NUMBER	SHEET	REV.
GS	SS	RG	50388X	XL-30-ML-2002-P-023-A	023	1

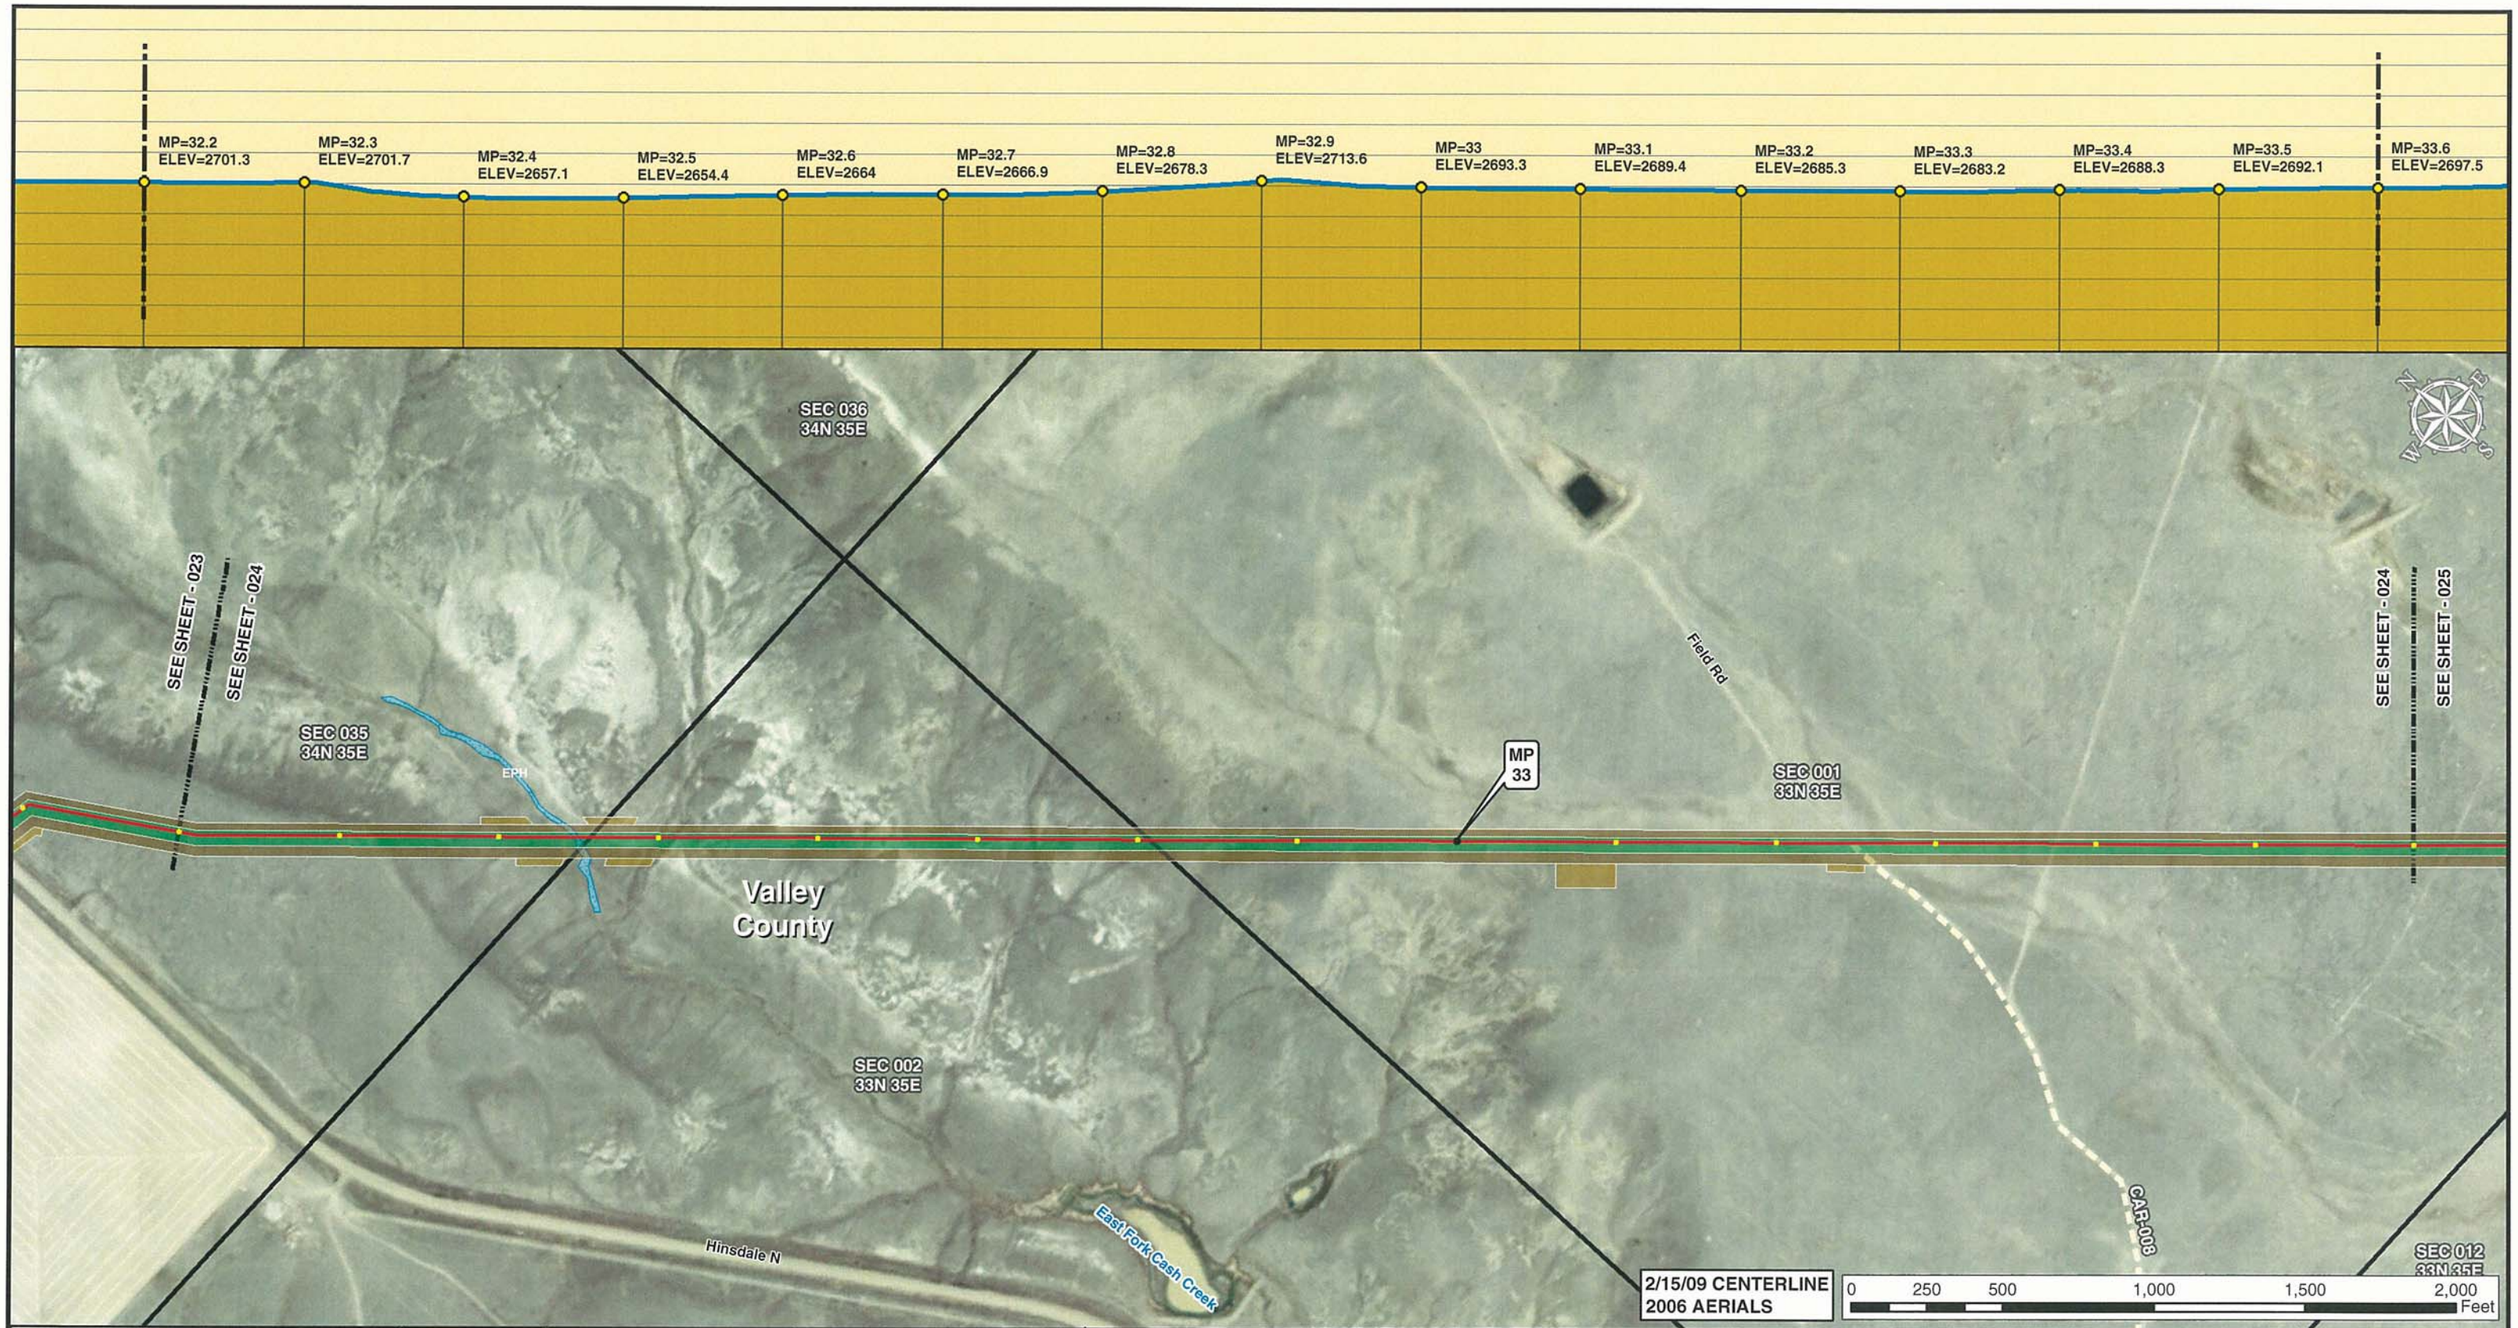

Legend

- MILE POST
- 0.1 MILE TICK MARK
- VALVE
- KEYSTONE XL PROJECT
- PERMANENT EASEMENT
- TEMPORARY EASEMENT
- EXTRA WORKSPACE
- ACCESS ROAD
- TRANSMISSION LINE
- PUMP STATION
- STAGING AREA
- PIPE YARD
- CONTRACTOR YARD
- WATER BODY
- WETLAND
- COUNTY LINE
- SECTION LINE

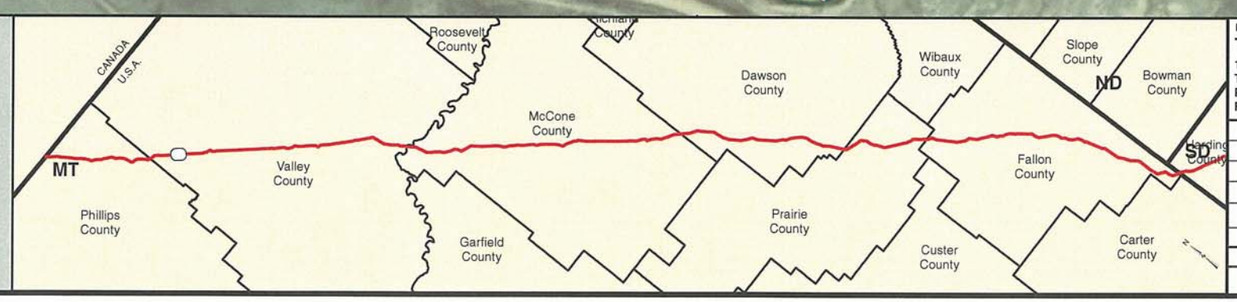

PREPARED BY:
TROW ENGINEERING CONSULTANTS INC.
1300 Metropolitan Boulevard, Suite 200
Tallahassee, Florida , USA 32308
Phone: 1-850-385-5441
Fax: 1-850-385-5523
Trow

NO.	REVISION	DATE
1	ISSUED FOR SUPPLEMENTAL U.S. DEPT. OF STATE FILING (2.15.09 CL)	7.6.09
0	ISSUED FOR UNITED STATES DEPARTMENT OF STATE (7.31.08 CL)	11.19.08

ConocoPhillips

TransCanada
In business to deliver

KEYSTONE XL PROJECT
ROUTE SHEETS
MORGAN, MONTANA TO STEELE CITY, NEBRASKA
VALLEY COUNTY, MONTANA

MAP PARAMETERS
PROJECTION: NAD83, UTM:13N
SCALE: 1: 6000 ; 1" = 500'

DRAWN BY	CHECKED BY	APPROVED BY	PROJECT:	DRAWING NUMBER	SHEET	REV.
GS	SS	RG	50388X	XL-30-ML-2002-P-024-A	024	1

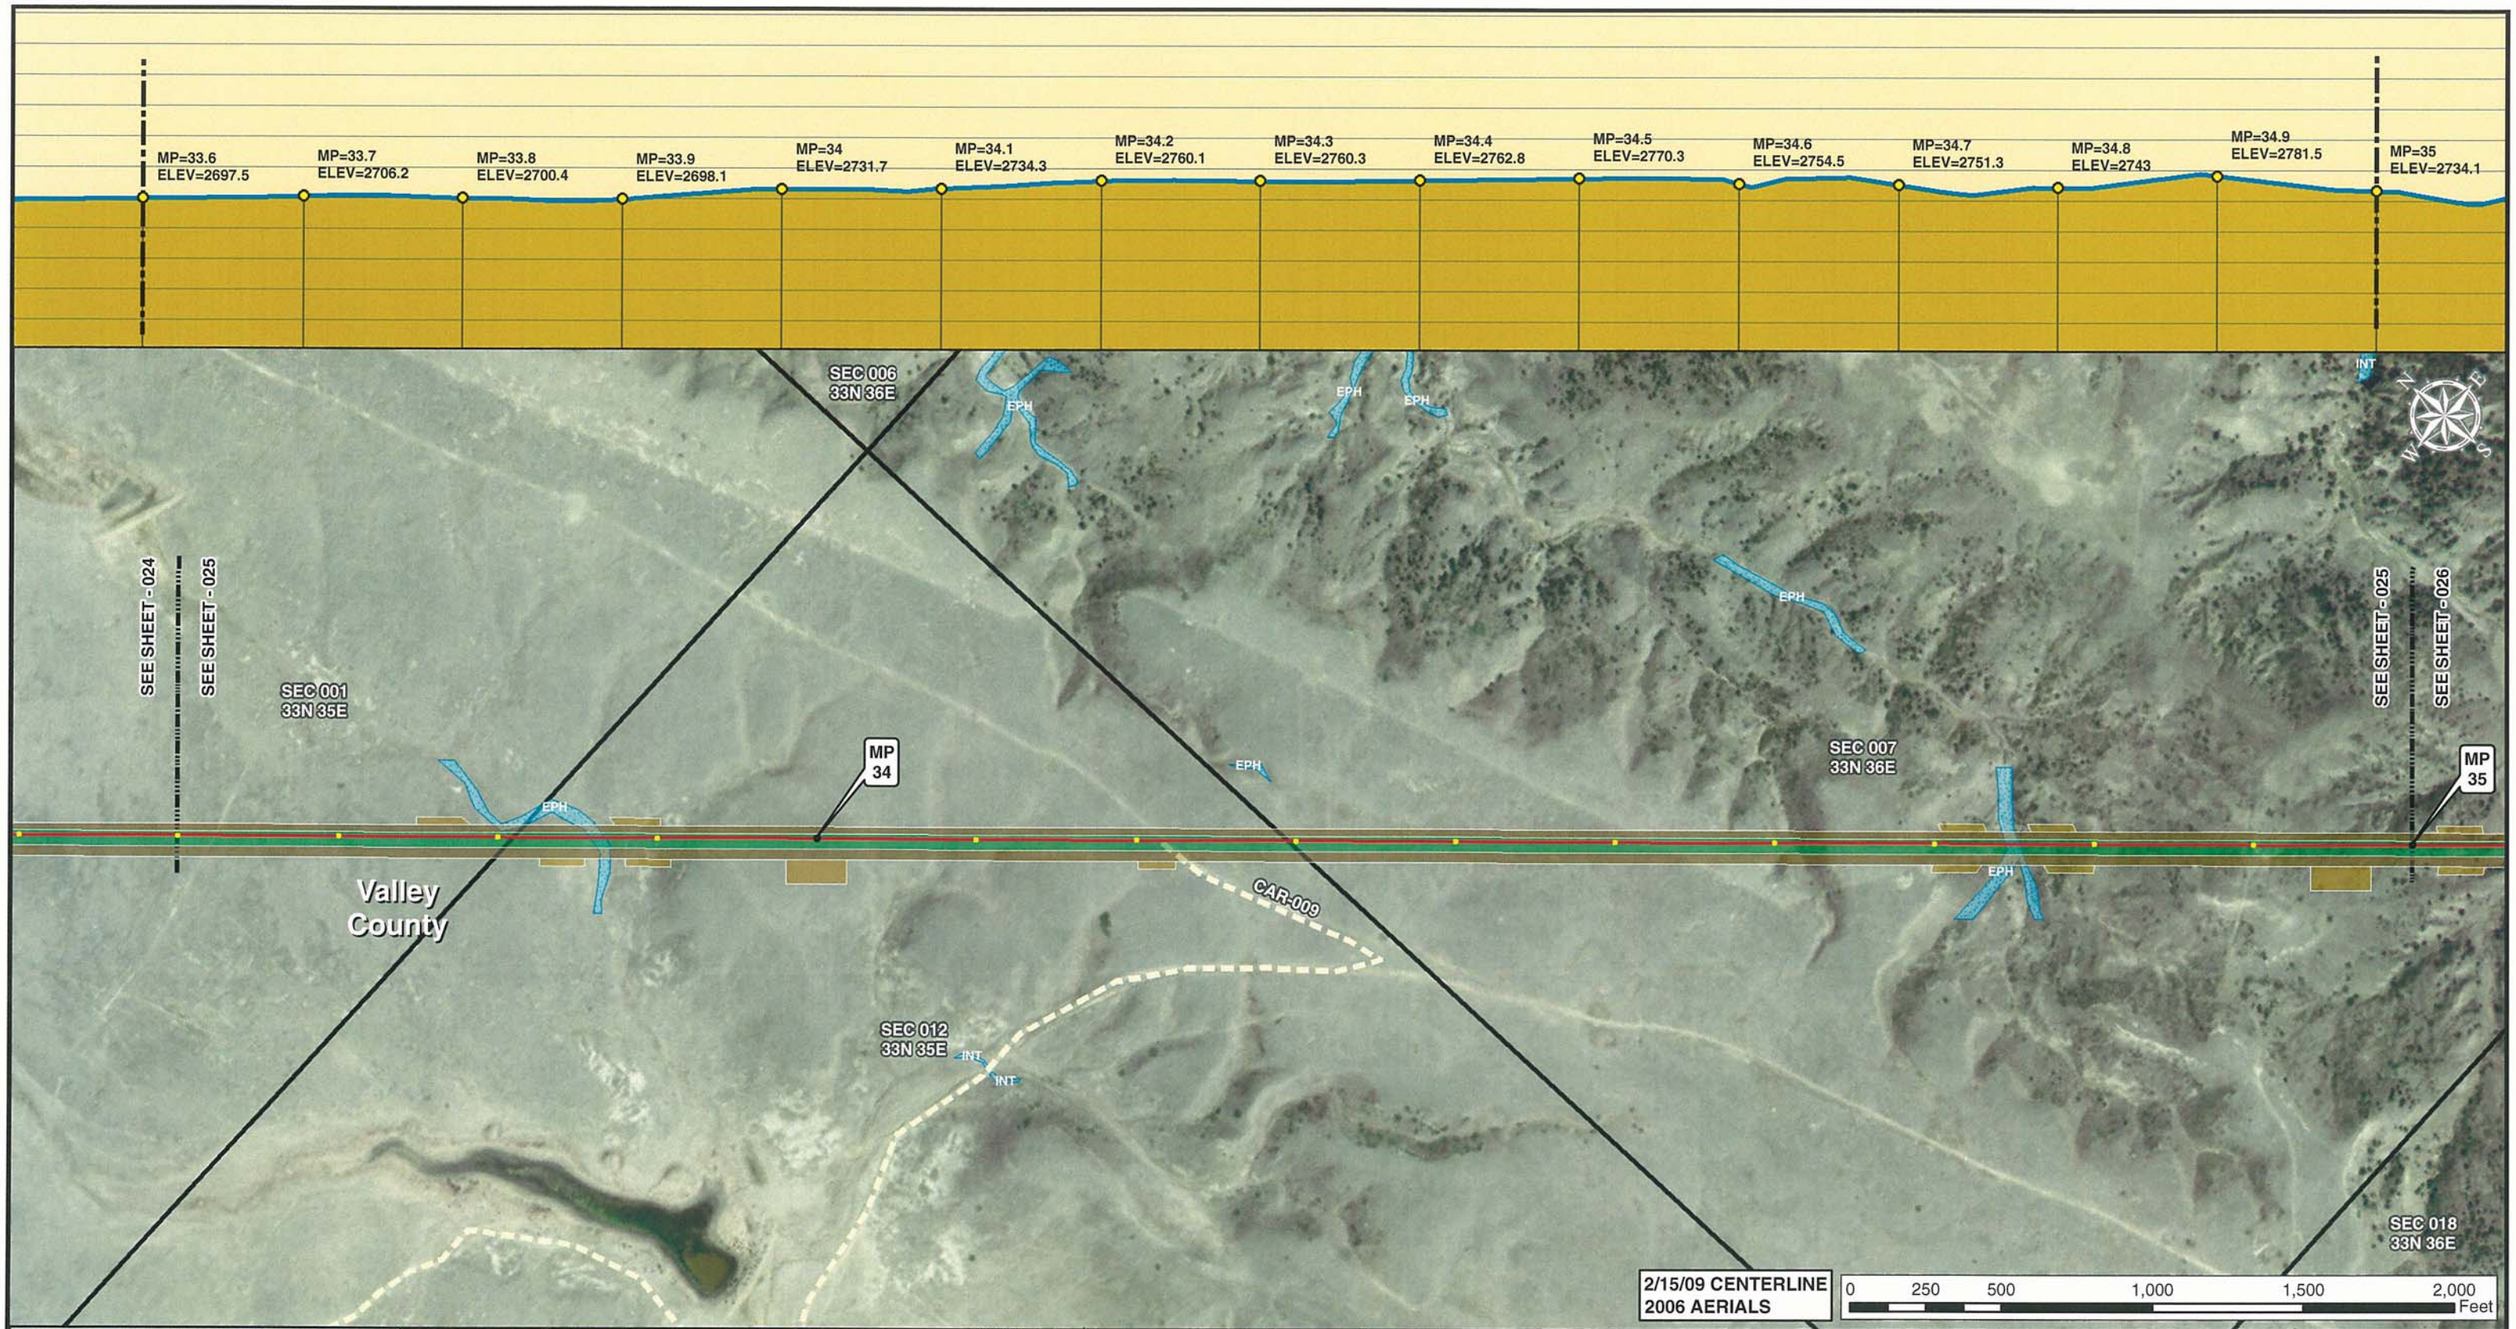

Legend

- MILE POST
- 0.1 MILE TICK MARK
- VALVE
- KEYSTONE XL PROJECT
- PERMANENT EASEMENT
- TEMPORARY EASEMENT
- EXTRA WORKSPACE
- ACCESS ROAD
- TRANSMISSION LINE
- PUMP STATION
- STAGING AREA
- PIPE YARD
- CONTRACTOR YARD
- WATER BODY
- WETLAND
- COUNTY LINE
- SECTION LINE

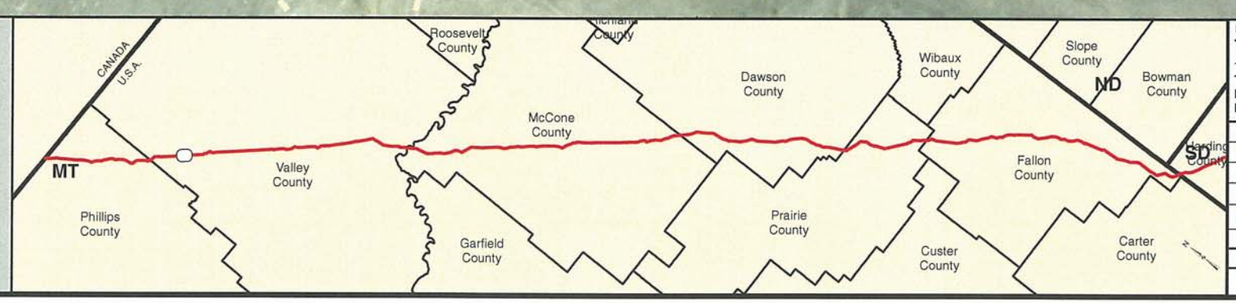

PREPARED BY:
TROW ENGINEERING CONSULTANTS INC.
1300 Metropolitan Boulevard, Suite 200
Tallahassee, Florida , USA 32308
Phone: 1-850-385-5441
Fax: 1-850-385-5523

Trow

ConocoPhillips | TransCanada — In business to deliver

NO.	REVISION	DATE
1	ISSUED FOR SUPPLEMENTAL U.S. DEPT. OF STATE FILING (2.15.09 CL)	7.6.09
0	ISSUED FOR UNITED STATES DEPARTMENT OF STATE (7.31.08 CL)	11.19.08

KEYSTONE XL PROJECT
ROUTE SHEETS
MORGAN, MONTANA TO STEELE CITY, NEBRASKA
VALLEY COUNTY, MONTANA

MAP PARAMETERS
PROJECTION: NAD83, UTM:13N
SCALE: 1: 6000 ; 1" = 500'

DRAWN BY	CHECKED BY	APPROVED BY	PROJECT:	DRAWING NUMBER	SHEET	REV.
GS	SS	RG	50388X	XL-30 -ML-2002-P- 025-A	025	1

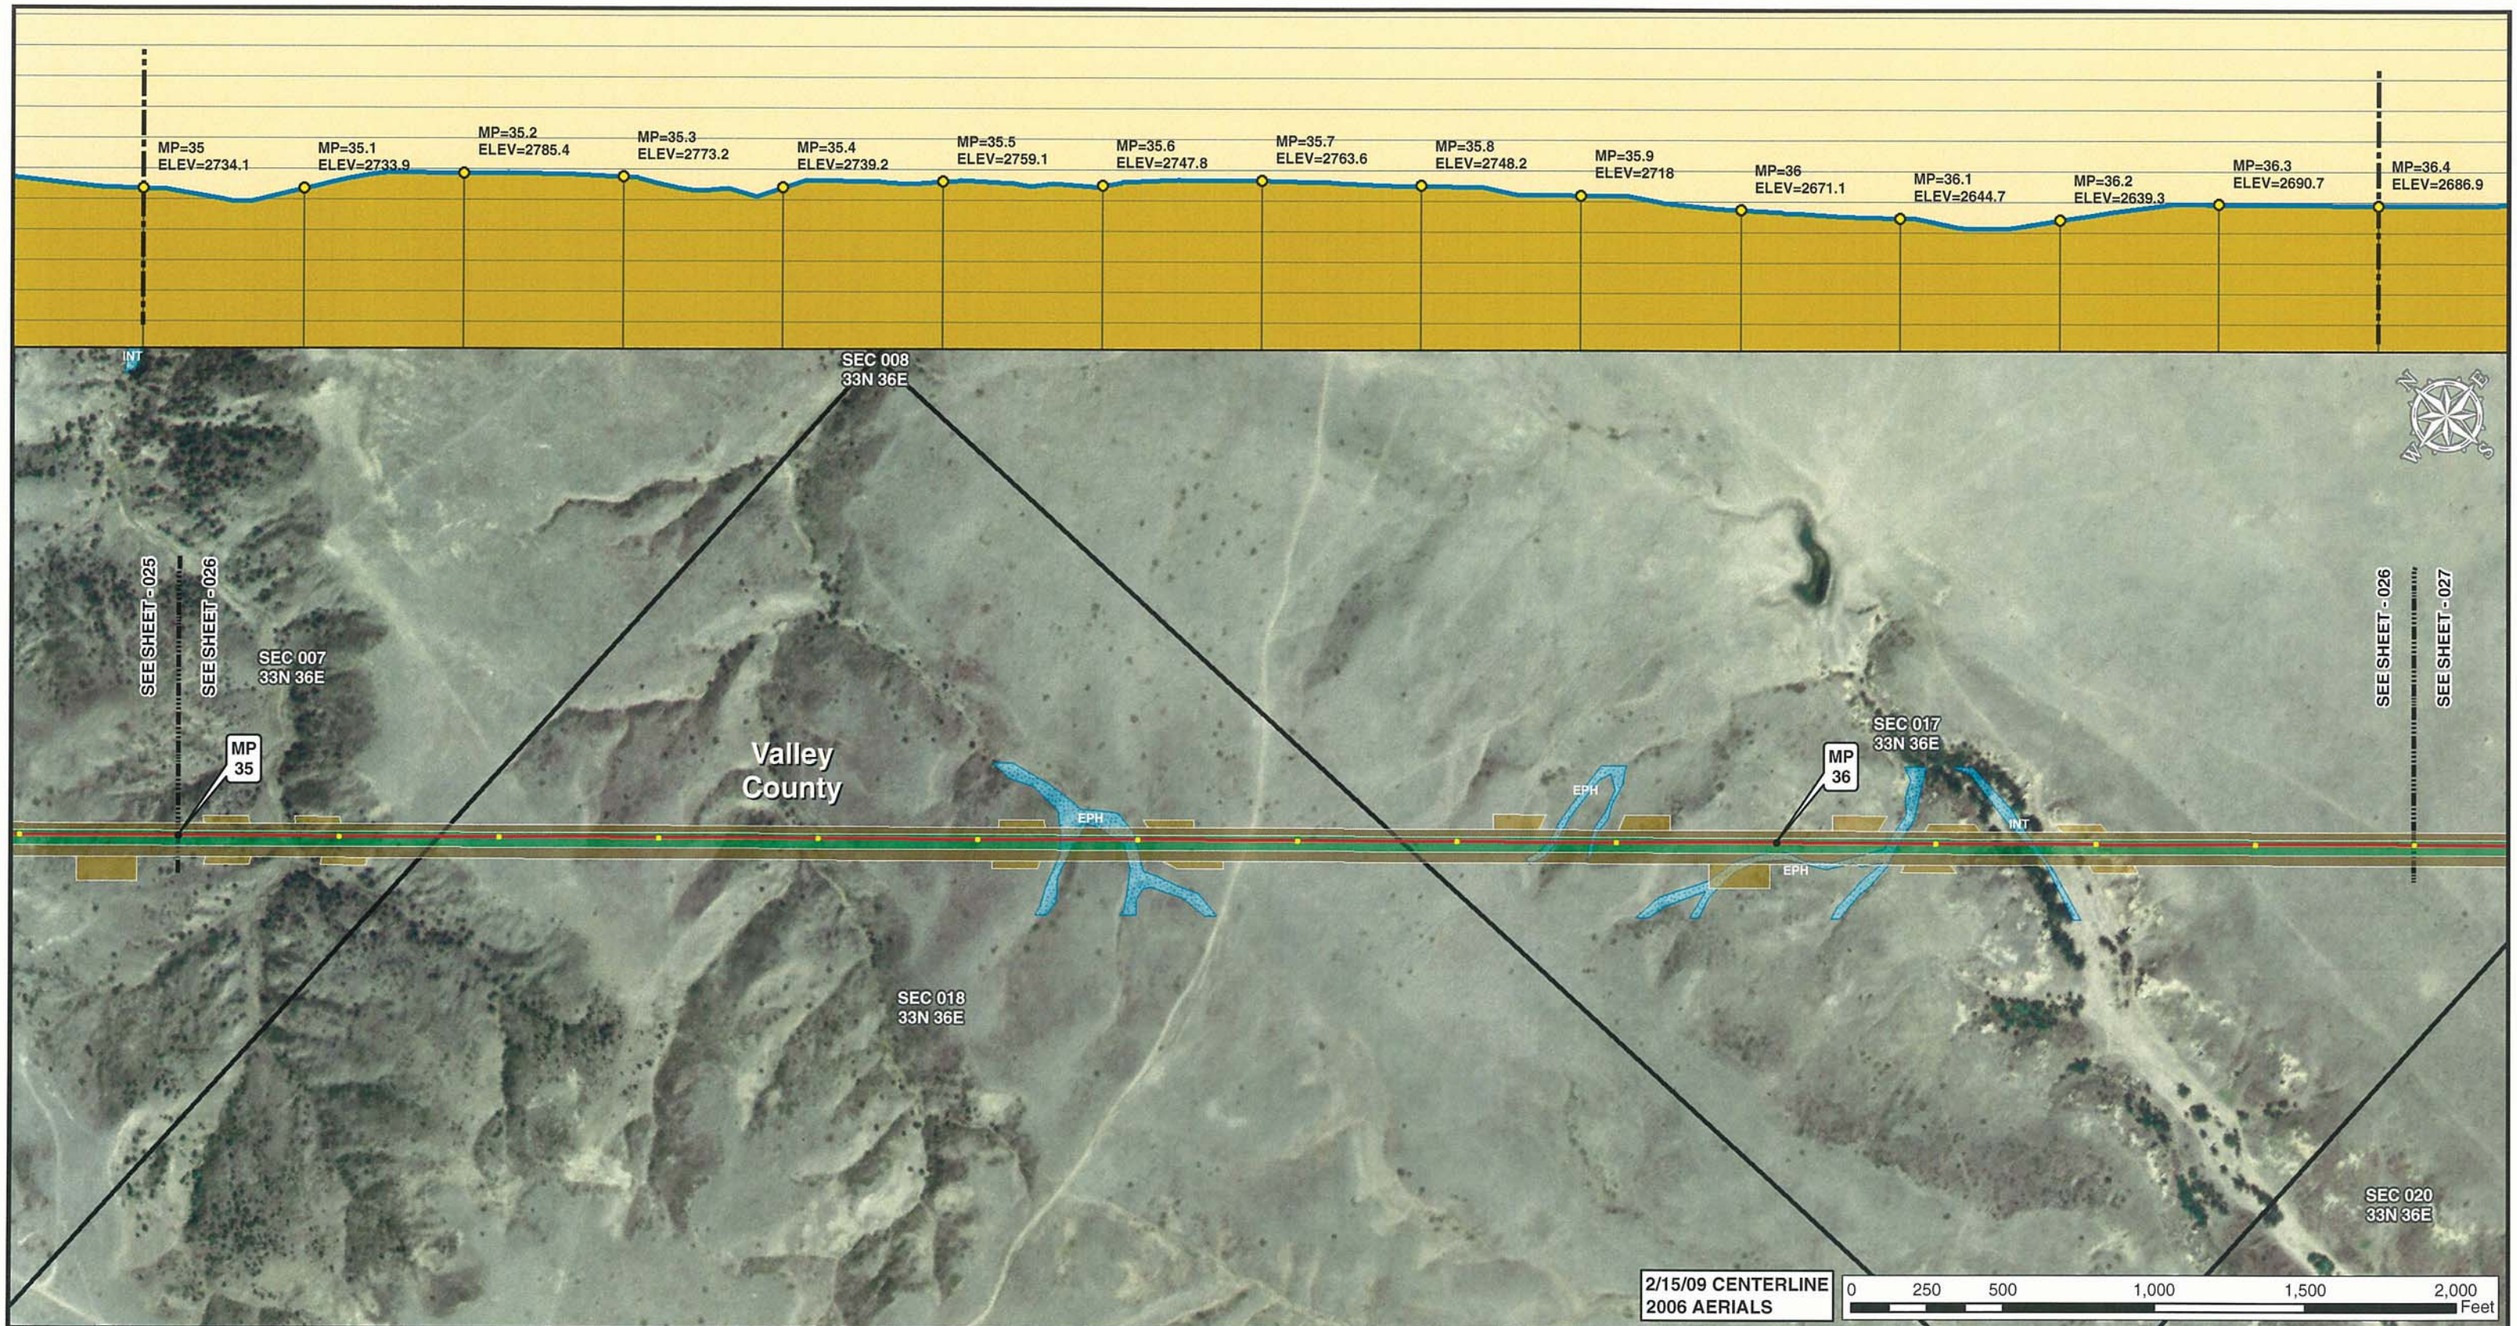

Legend

- MILE POST
- 0.1 MILE TICK MARK
- VALVE
- KEYSTONE XL PROJECT
- PERMANENT EASEMENT
- TEMPORARY EASEMENT
- EXTRA WORKSPACE
- ACCESS ROAD
- TRANSMISSION LINE
- PUMP STATION
- STAGING AREA
- PIPE YARD
- CONTRACTOR YARD
- WATER BODY
- WETLAND
- COUNTY LINE
- SECTION LINE

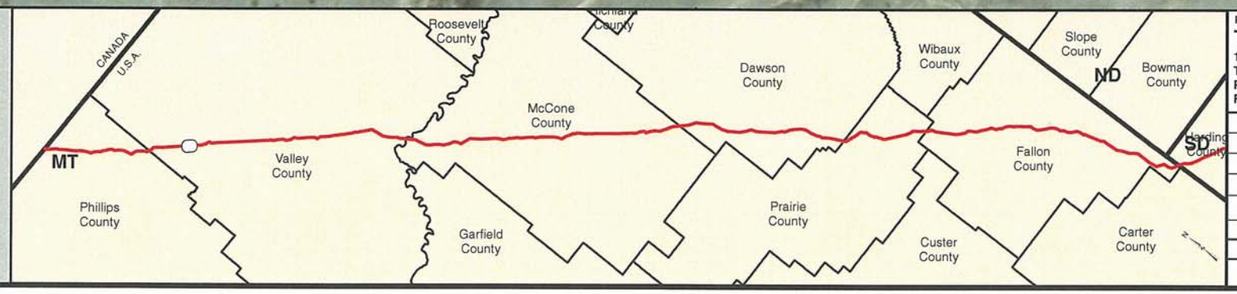

PREPARED BY:
TROW ENGINEERING CONSULTANTS INC.
1300 Metropolitan Boulevard, Suite 200
Tallahassee, Florida , USA 32308
Phone: 1-850-385-5441
Fax: 1-850-385-5523
Trow

ConocoPhillips

TransCanada
In business to deliver

KEYSTONE XL PROJECT
ROUTE SHEETS
MORGAN, MONTANA TO STEELE CITY, NEBRASKA
VALLEY COUNTY, MONTANA

MAP PARAMETERS
PROJECTION: NAD83, UTM:13N
SCALE: 1: 6000 ; 1" = 500'

NO.	REVISION	DATE
1	ISSUED FOR SUPPLEMENTAL U.S. DEPT. OF STATE FILING (2.15.09 CL)	7.6.09
0	ISSUED FOR UNITED STATES DEPARTMENT OF STATE (7.31.08 CL)	11.19.08

DRAWN BY	CHECKED BY	APPROVED BY	PROJECT:	DRAWING NUMBER	SHEET	REV.
GS	SS	RG	50388X	XL-30 -ML-2002-P- 026-A	026	1

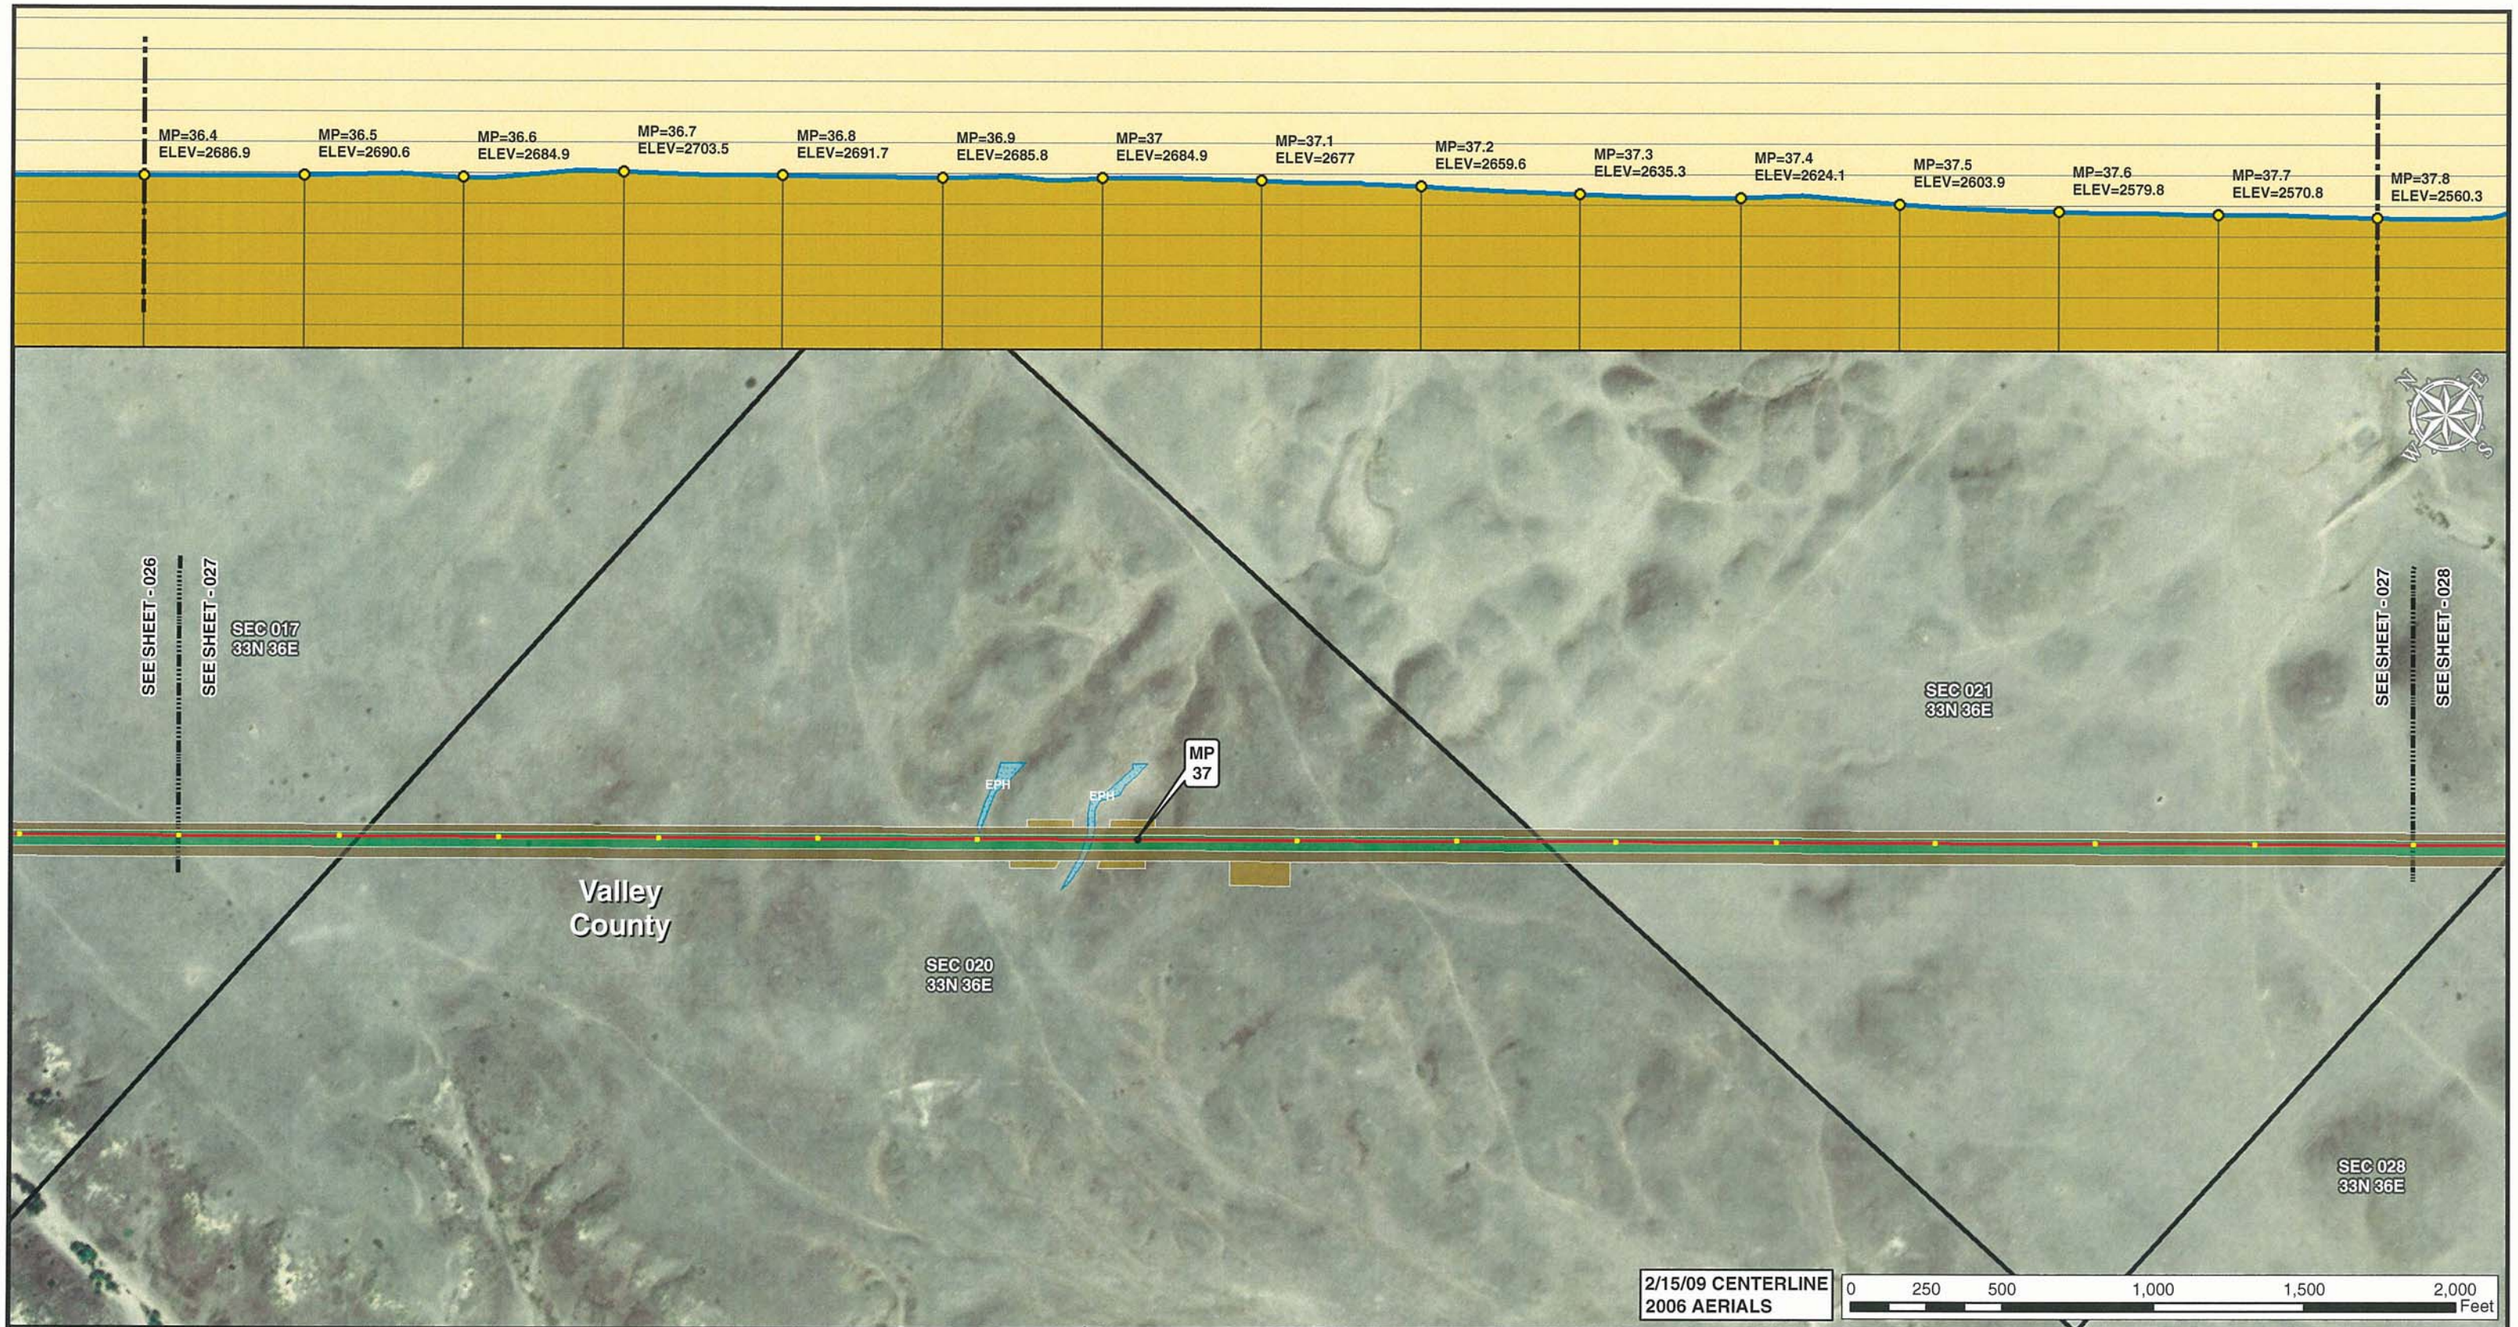

Legend

- MILE POST
- 0.1 MILE TICK MARK
- VALVE
- KEYSTONE XL PROJECT
- PERMANENT EASEMENT
- TEMPORARY EASEMENT
- EXTRA WORKSPACE
- ACCESS ROAD
- TRANSMISSION LINE
- PUMP STATION
- STAGING AREA
- PIPE YARD
- CONTRACTOR YARD
- WATER BODY
- WETLAND
- COUNTY LINE
- SECTION LINE

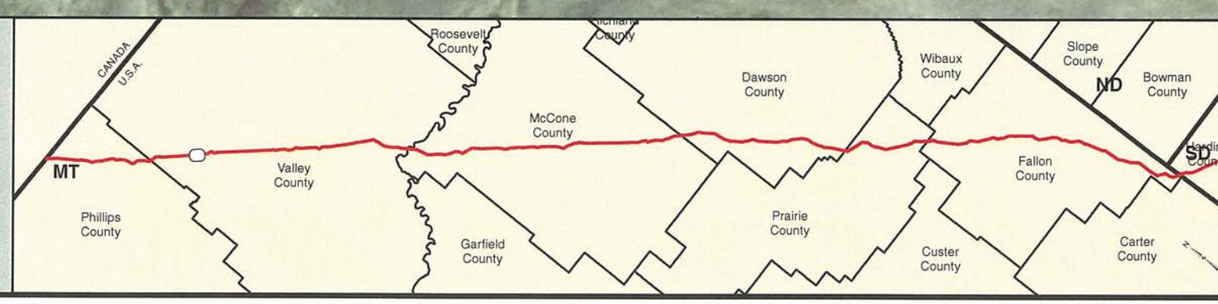

PREPARED BY:
TROW ENGINEERING CONSULTANTS INC.
1300 Metropolitan Boulevard, Suite 200
Tallahassee, Florida , USA 32308
Phone: 1-850-385-5441
Fax: 1-850-385-5523
Trow

NO.	REVISION	DATE
1	ISSUED FOR SUPPLEMENTAL U.S. DEPT. OF STATE FILING (2.15.09 CL)	7.6.09
0	ISSUED FOR UNITED STATES DEPARTMENT OF STATE (7.31.08 CL)	11.19.08

ConocoPhillips

TransCanada
In business to deliver

KEYSTONE XL PROJECT
ROUTE SHEETS
MORGAN, MONTANA TO STEELE CITY, NEBRASKA
VALLEY COUNTY, MONTANA

MAP PARAMETERS
PROJECTION: NAD83, UTM:13N
SCALE: 1: 6000 ; 1" = 500'

DRAWN BY	CHECKED BY	APPROVED BY	PROJECT:	DRAWING NUMBER	SHEET	REV.
GS	SS	RG	50388X	XL-30-ML-2002-P-027-A	027	1

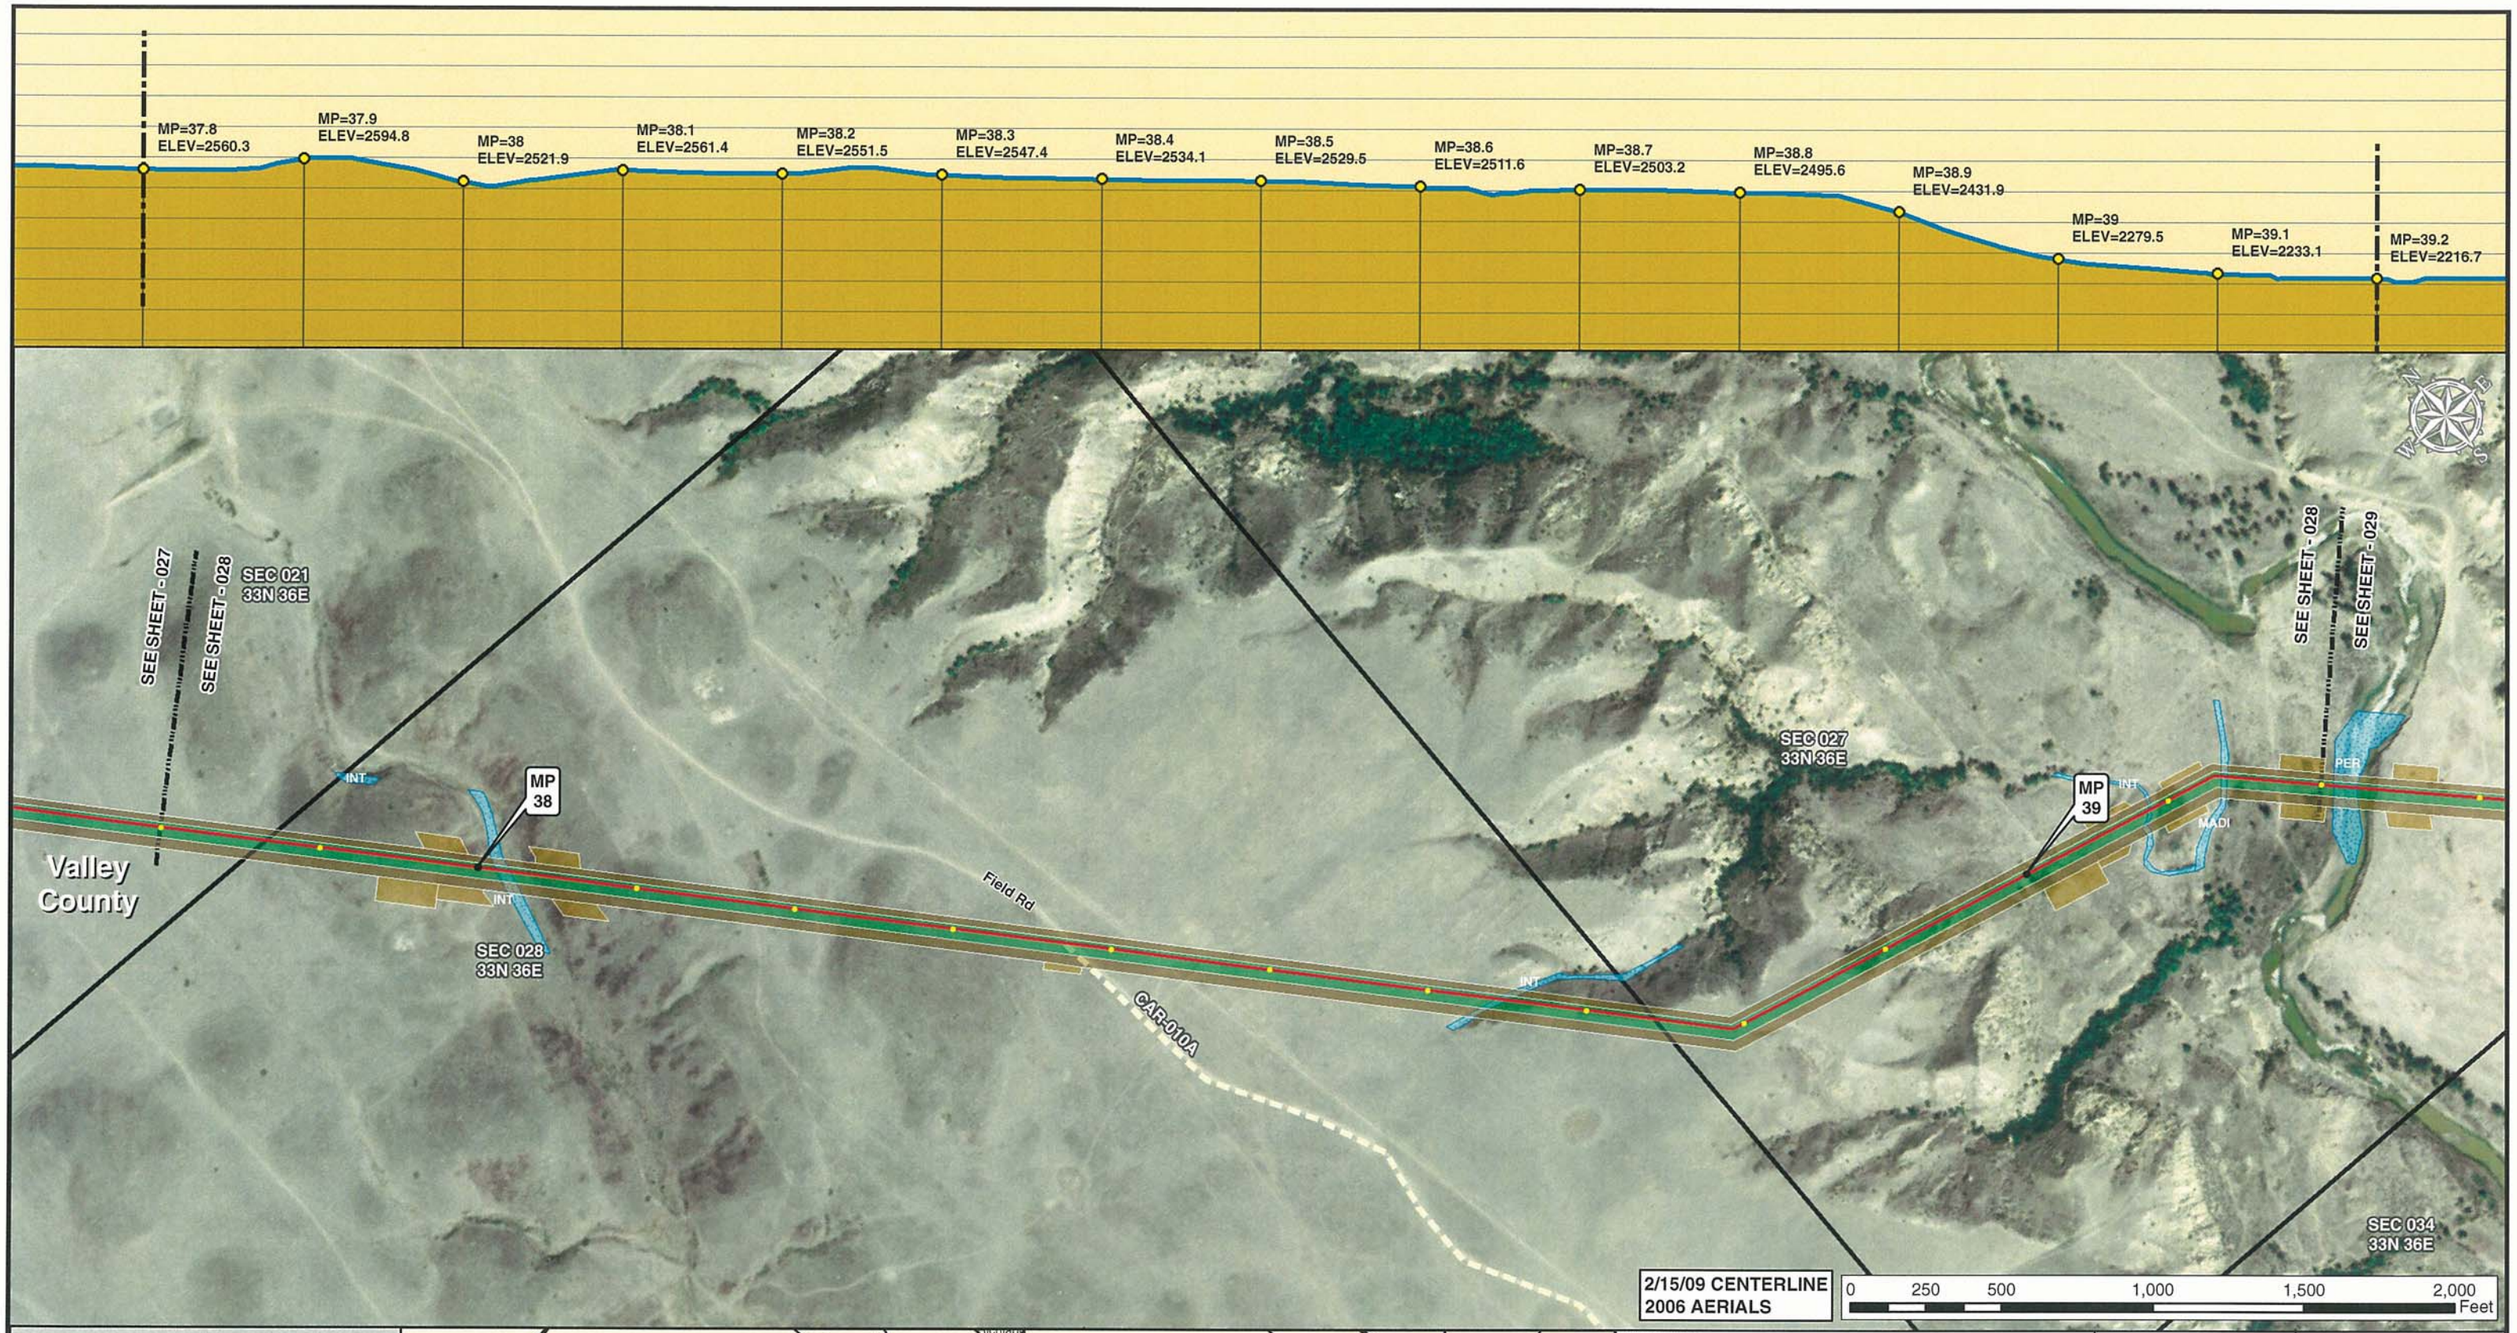

Legend

- MILE POST
- 0.1 MILE TICK MARK
- VALVE
- KEYSTONE XL PROJECT
- PERMANENT EASEMENT
- TEMPORARY EASEMENT
- EXTRA WORKSPACE
- ACCESS ROAD
- TRANSMISSION LINE
- PUMP STATION
- STAGING AREA
- PIPE YARD
- CONTRACTOR YARD
- WATER BODY
- WETLAND
- COUNTY LINE
- SECTION LINE

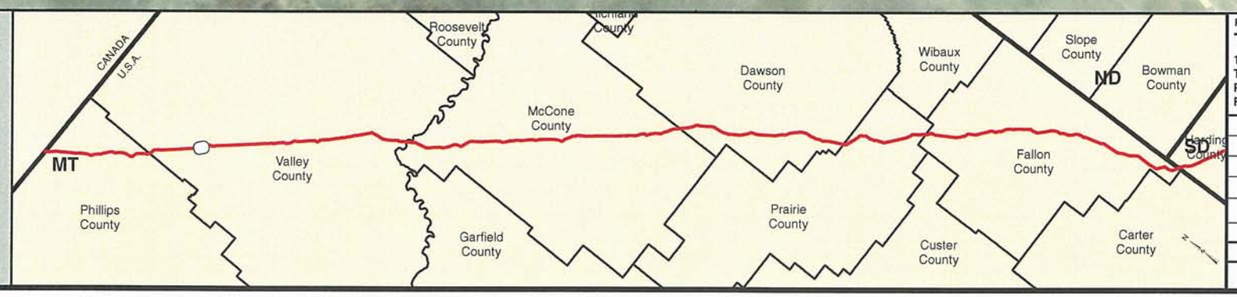

PREPARED BY:
TROW ENGINEERING CONSULTANTS INC.
1300 Metropolitan Boulevard, Suite 200
Tallahassee, Florida , USA 32308
Phone: 1-850-385-5441
Fax: 1-850-385-5523

Trow

ConocoPhillips

TransCanada
In business to deliver

NO.	REVISION	DATE
1	ISSUED FOR SUPPLEMENTAL U.S. DEPT. OF STATE FILING (2.15.09 CL)	7.6.09
0	ISSUED FOR UNITED STATES DEPARTMENT OF STATE (7.31.08 CL)	11.19.08

KEYSTONE XL PROJECT
ROUTE SHEETS
MORGAN, MONTANA TO STEELE CITY, NEBRASKA
VALLEY COUNTY, MONTANA

MAP PARAMETERS
PROJECTION: NAD83, UTM:13N
SCALE: 1: 6000 ; 1" = 500'

DRAWN BY	CHECKED BY	APPROVED BY	PROJECT:	DRAWING NUMBER	SHEET	REV.
GS	SS	RG	50388X	XL-30-ML-2002-P-028-A	028	1

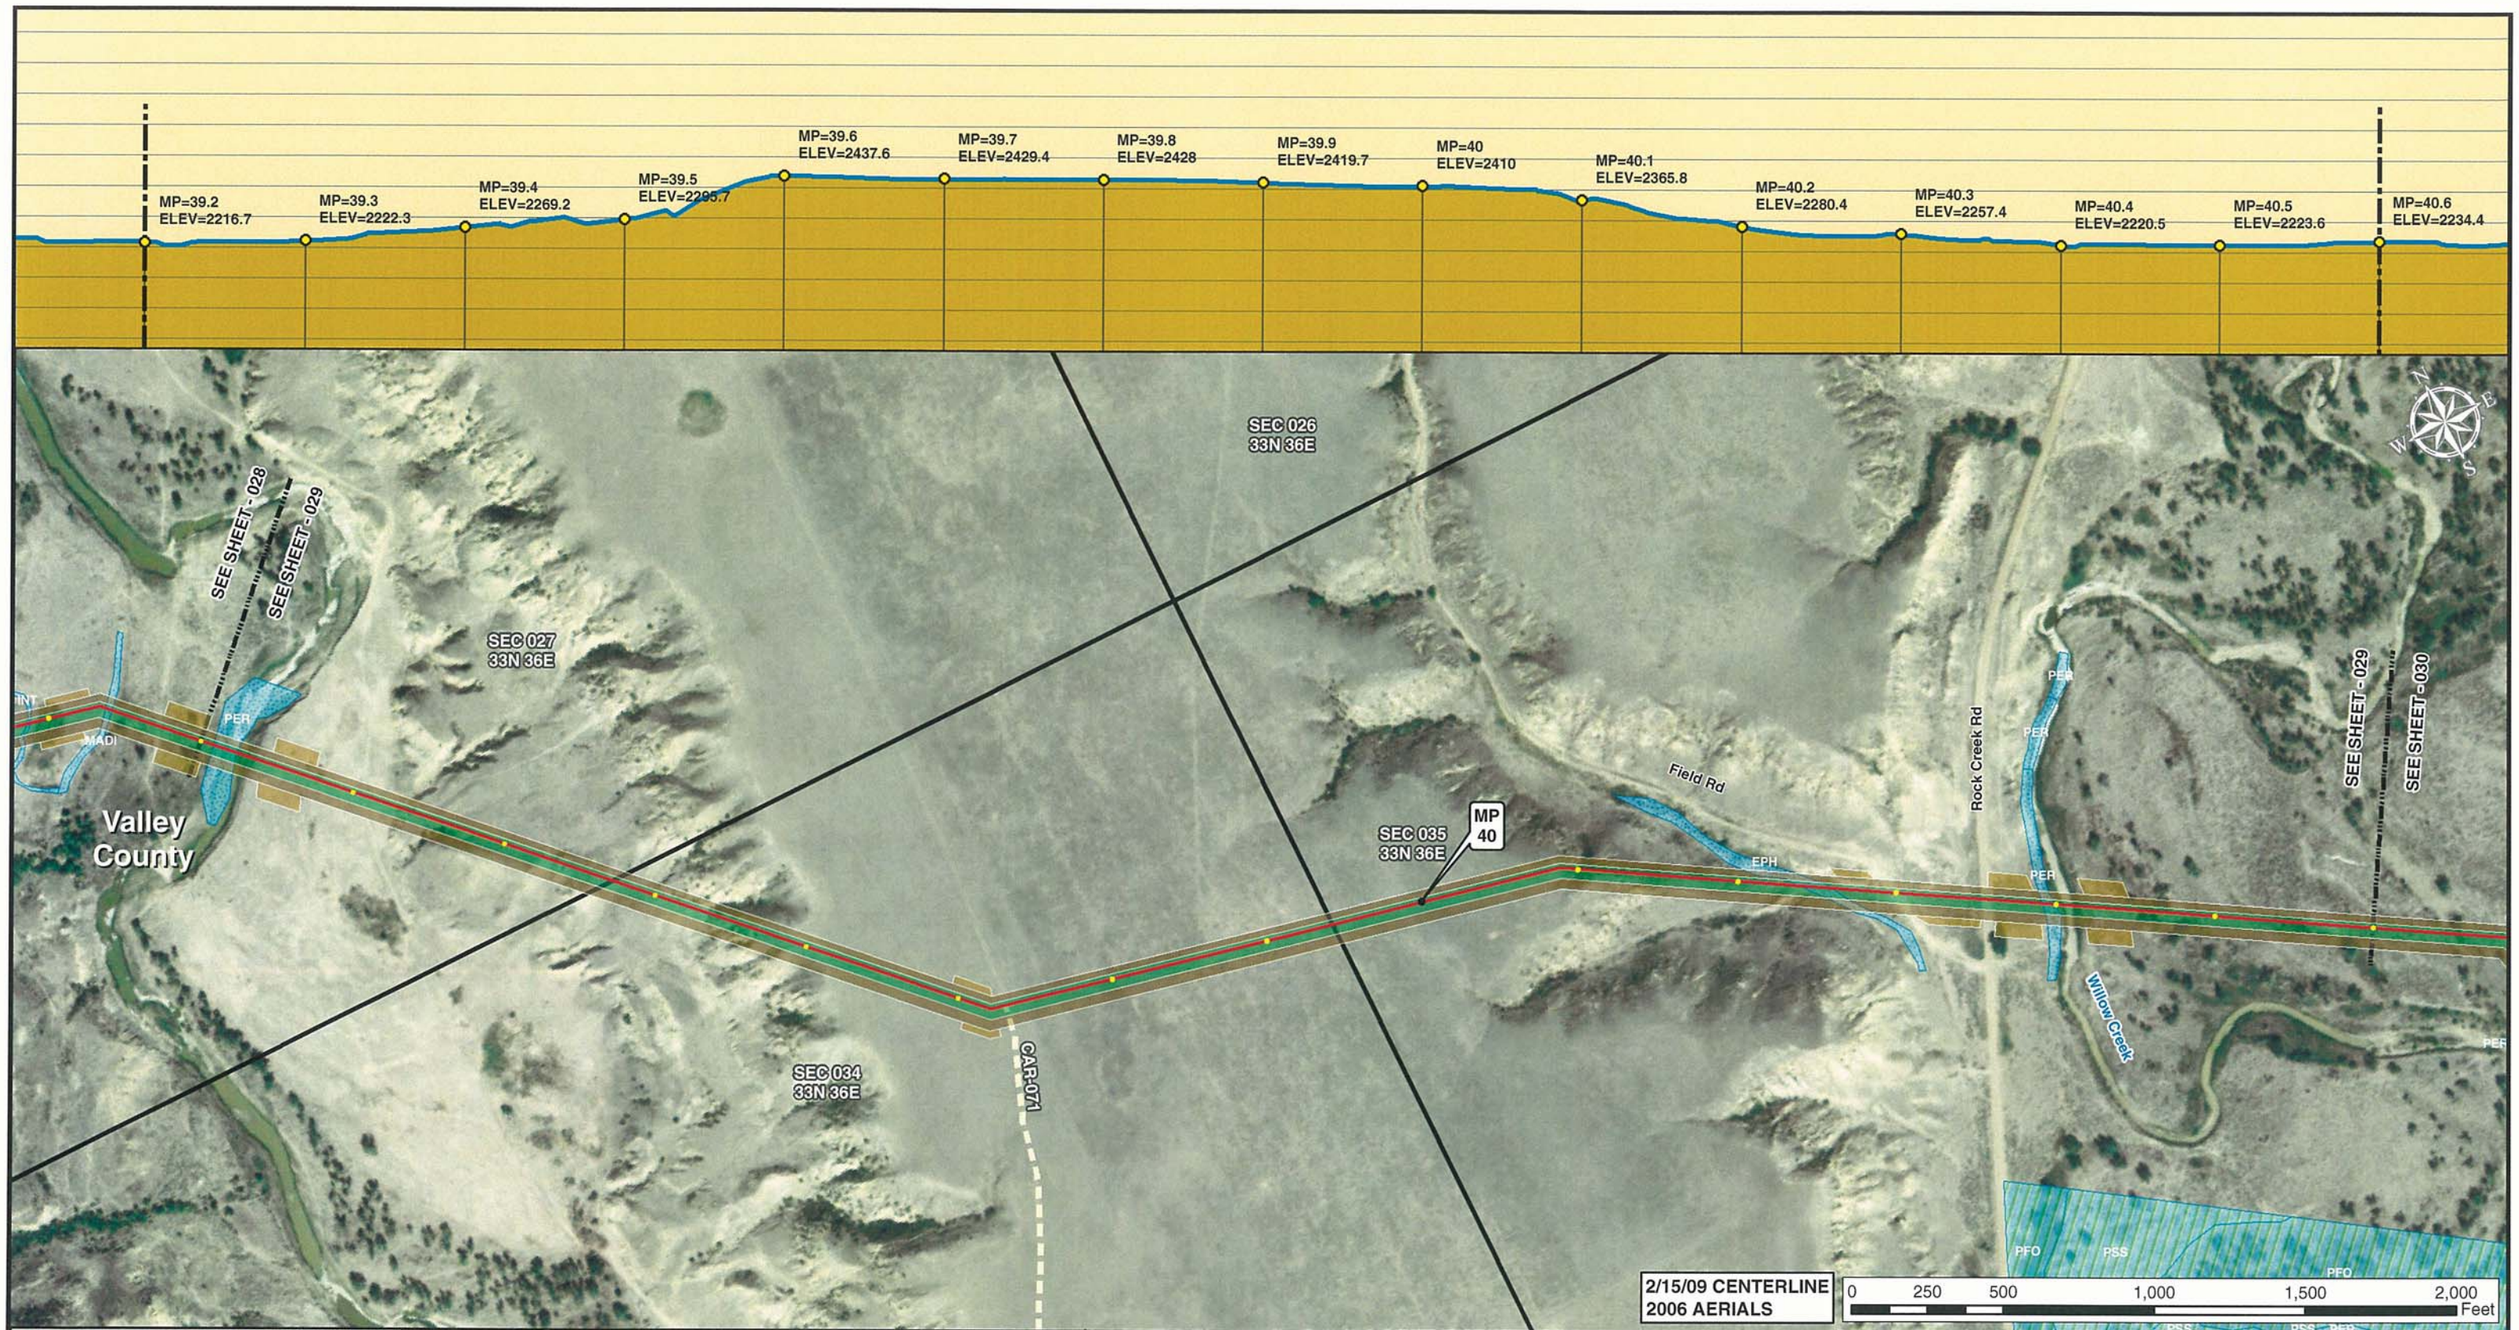

Legend

- MILE POST
- 0.1 MILE TICK MARK
- VALVE
- KEYSTONE XL PROJECT
- PERMANENT EASEMENT
- TEMPORARY EASEMENT
- EXTRA WORKSPACE
- ACCESS ROAD
- TRANSMISSION LINE
- PUMP STATION
- STAGING AREA
- PIPE YARD
- CONTRACTOR YARD
- WATER BODY
- WETLAND
- COUNTY LINE
- SECTION LINE

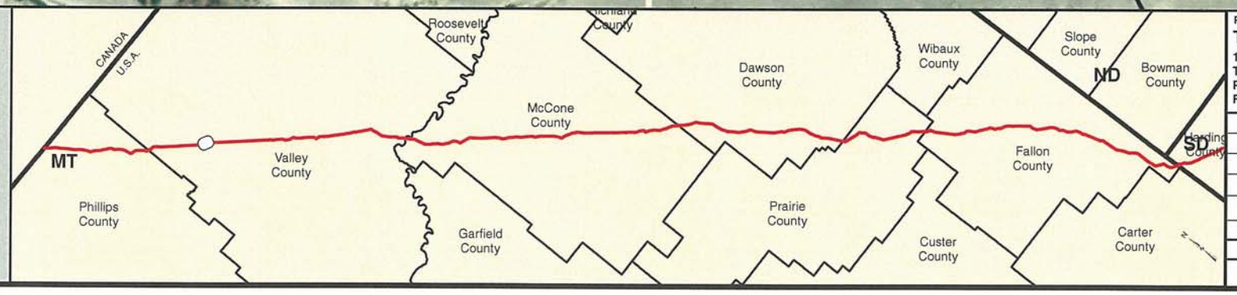

PREPARED BY:
TROW ENGINEERING CONSULTANTS INC.
1300 Metropolitan Boulevard, Suite 200
Tallahassee, Florida , USA 32308
Phone: 1-850-385-5441
Fax: 1-850-385-5523

Trow

ConocoPhillips | TransCanada — In business to deliver

NO.	REVISION	DATE
1	ISSUED FOR SUPPLEMENTAL U.S. DEPT. OF STATE FILING (2.15.09 CL)	7.6.09
0	ISSUED FOR UNITED STATES DEPARTMENT OF STATE (7.31.08 CL)	11.19.08

KEYSTONE XL PROJECT
ROUTE SHEETS
MORGAN, MONTANA TO STEELE CITY, NEBRASKA
VALLEY COUNTY, MONTANA

MAP PARAMETERS
PROJECTION: NAD83, UTM:13N
SCALE: 1: 6000 ; 1" = 500'

DRAWN BY	CHECKED BY	APPROVED BY	PROJECT:	DRAWING NUMBER	SHEET	REV.
GS	SS	RG	50388X	XL-30-ML-2002-P-029-A	029	1

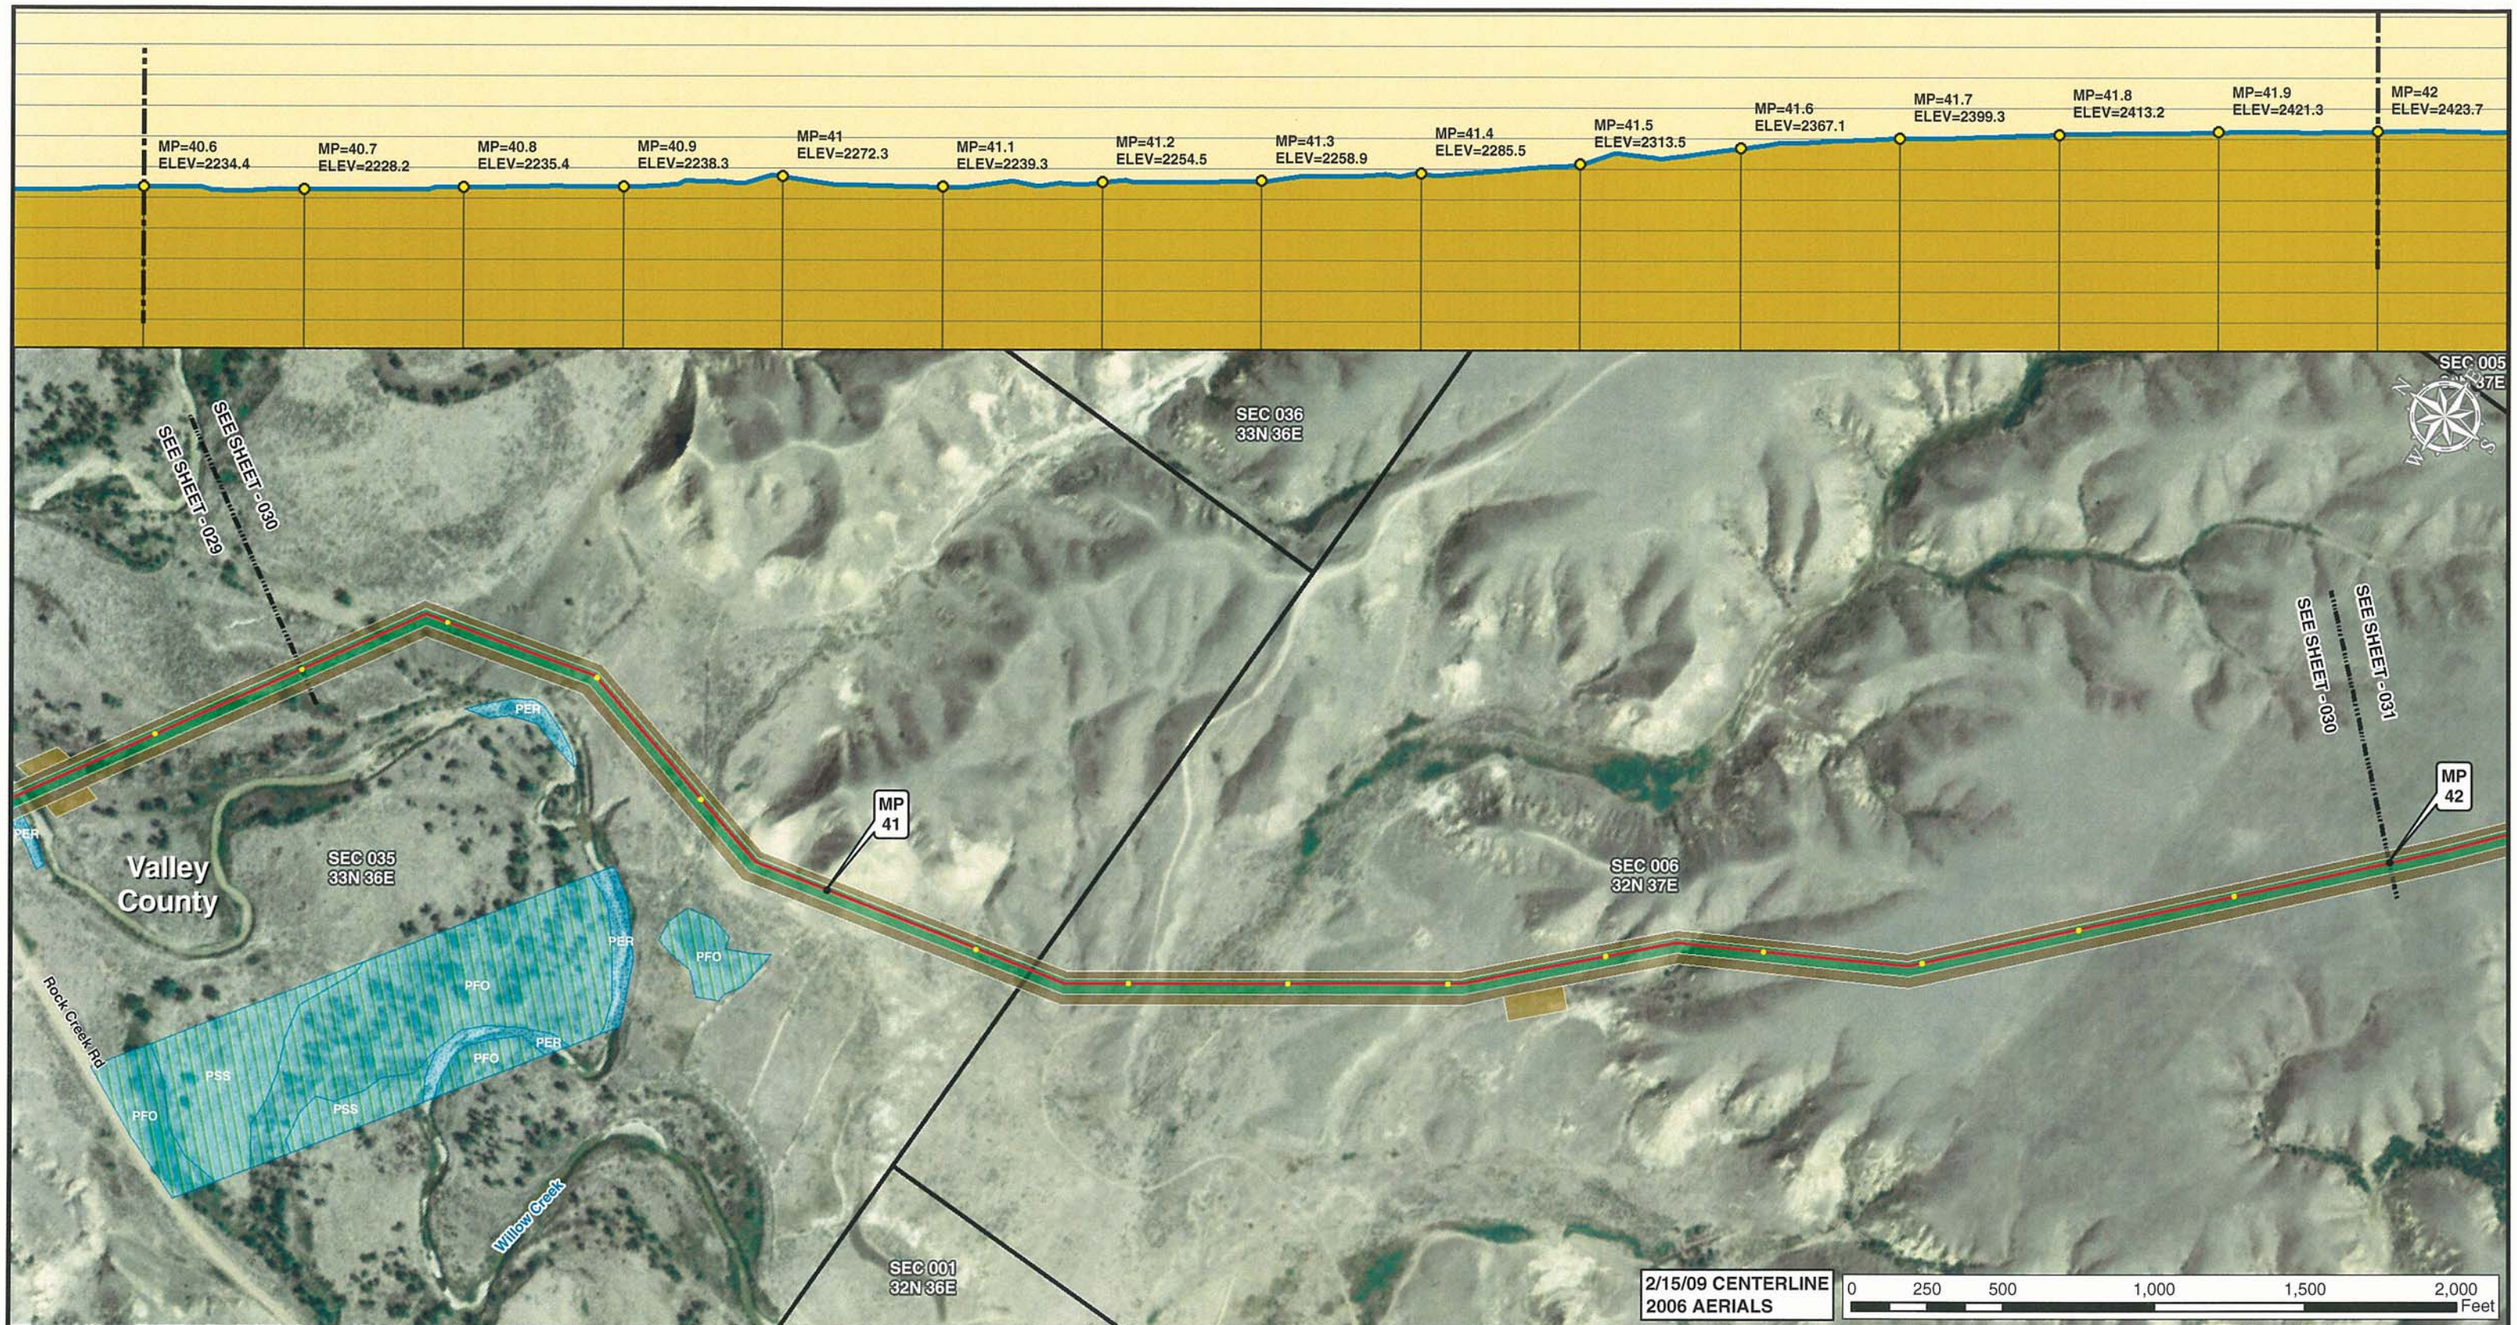

Legend

- MILE POST
- 0.1 MILE TICK MARK
- VALVE
- KEYSTONE XL PROJECT
- PERMANENT EASEMENT
- TEMPORARY EASEMENT
- EXTRA WORKSPACE
- ACCESS ROAD
- TRANSMISSION LINE
- PUMP STATION
- STAGING AREA
- PIPE YARD
- CONTRACTOR YARD
- WATER BODY
- WETLAND
- COUNTY LINE
- SECTION LINE

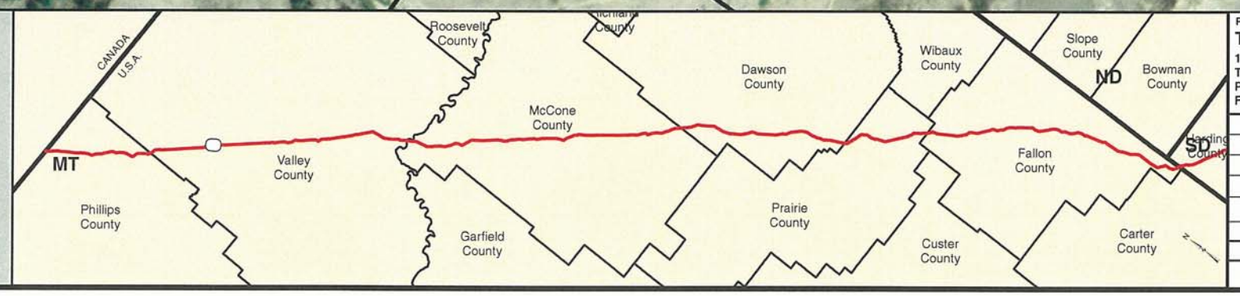

PREPARED BY:
TROW ENGINEERING CONSULTANTS INC.
1300 Metropolitan Boulevard, Suite 200
Tallahassee, Florida , USA 32308
Phone: 1-850-385-5441
Fax: 1-850-385-5523

Trow

ConocoPhillips | TransCanada — In business to deliver

NO.	REVISION	DATE
1	ISSUED FOR SUPPLEMENTAL U.S. DEPT. OF STATE FILING (2.15.09 CL)	7.6.09
0	ISSUED FOR UNITED STATES DEPARTMENT OF STATE (7.31.08 CL)	11.19.08

KEYSTONE XL PROJECT
ROUTE SHEETS
MORGAN, MONTANA TO STEELE CITY, NEBRASKA
VALLEY COUNTY, MONTANA

MAP PARAMETERS
PROJECTION: NAD83, UTM:13N
SCALE: 1: 6000 ; 1" = 500'

DRAWN BY	CHECKED BY	APPROVED BY	PROJECT:	DRAWING NUMBER	SHEET	REV.
GS	SS	RG	50388X	XL-30-ML-2002-P-030-A	030	1

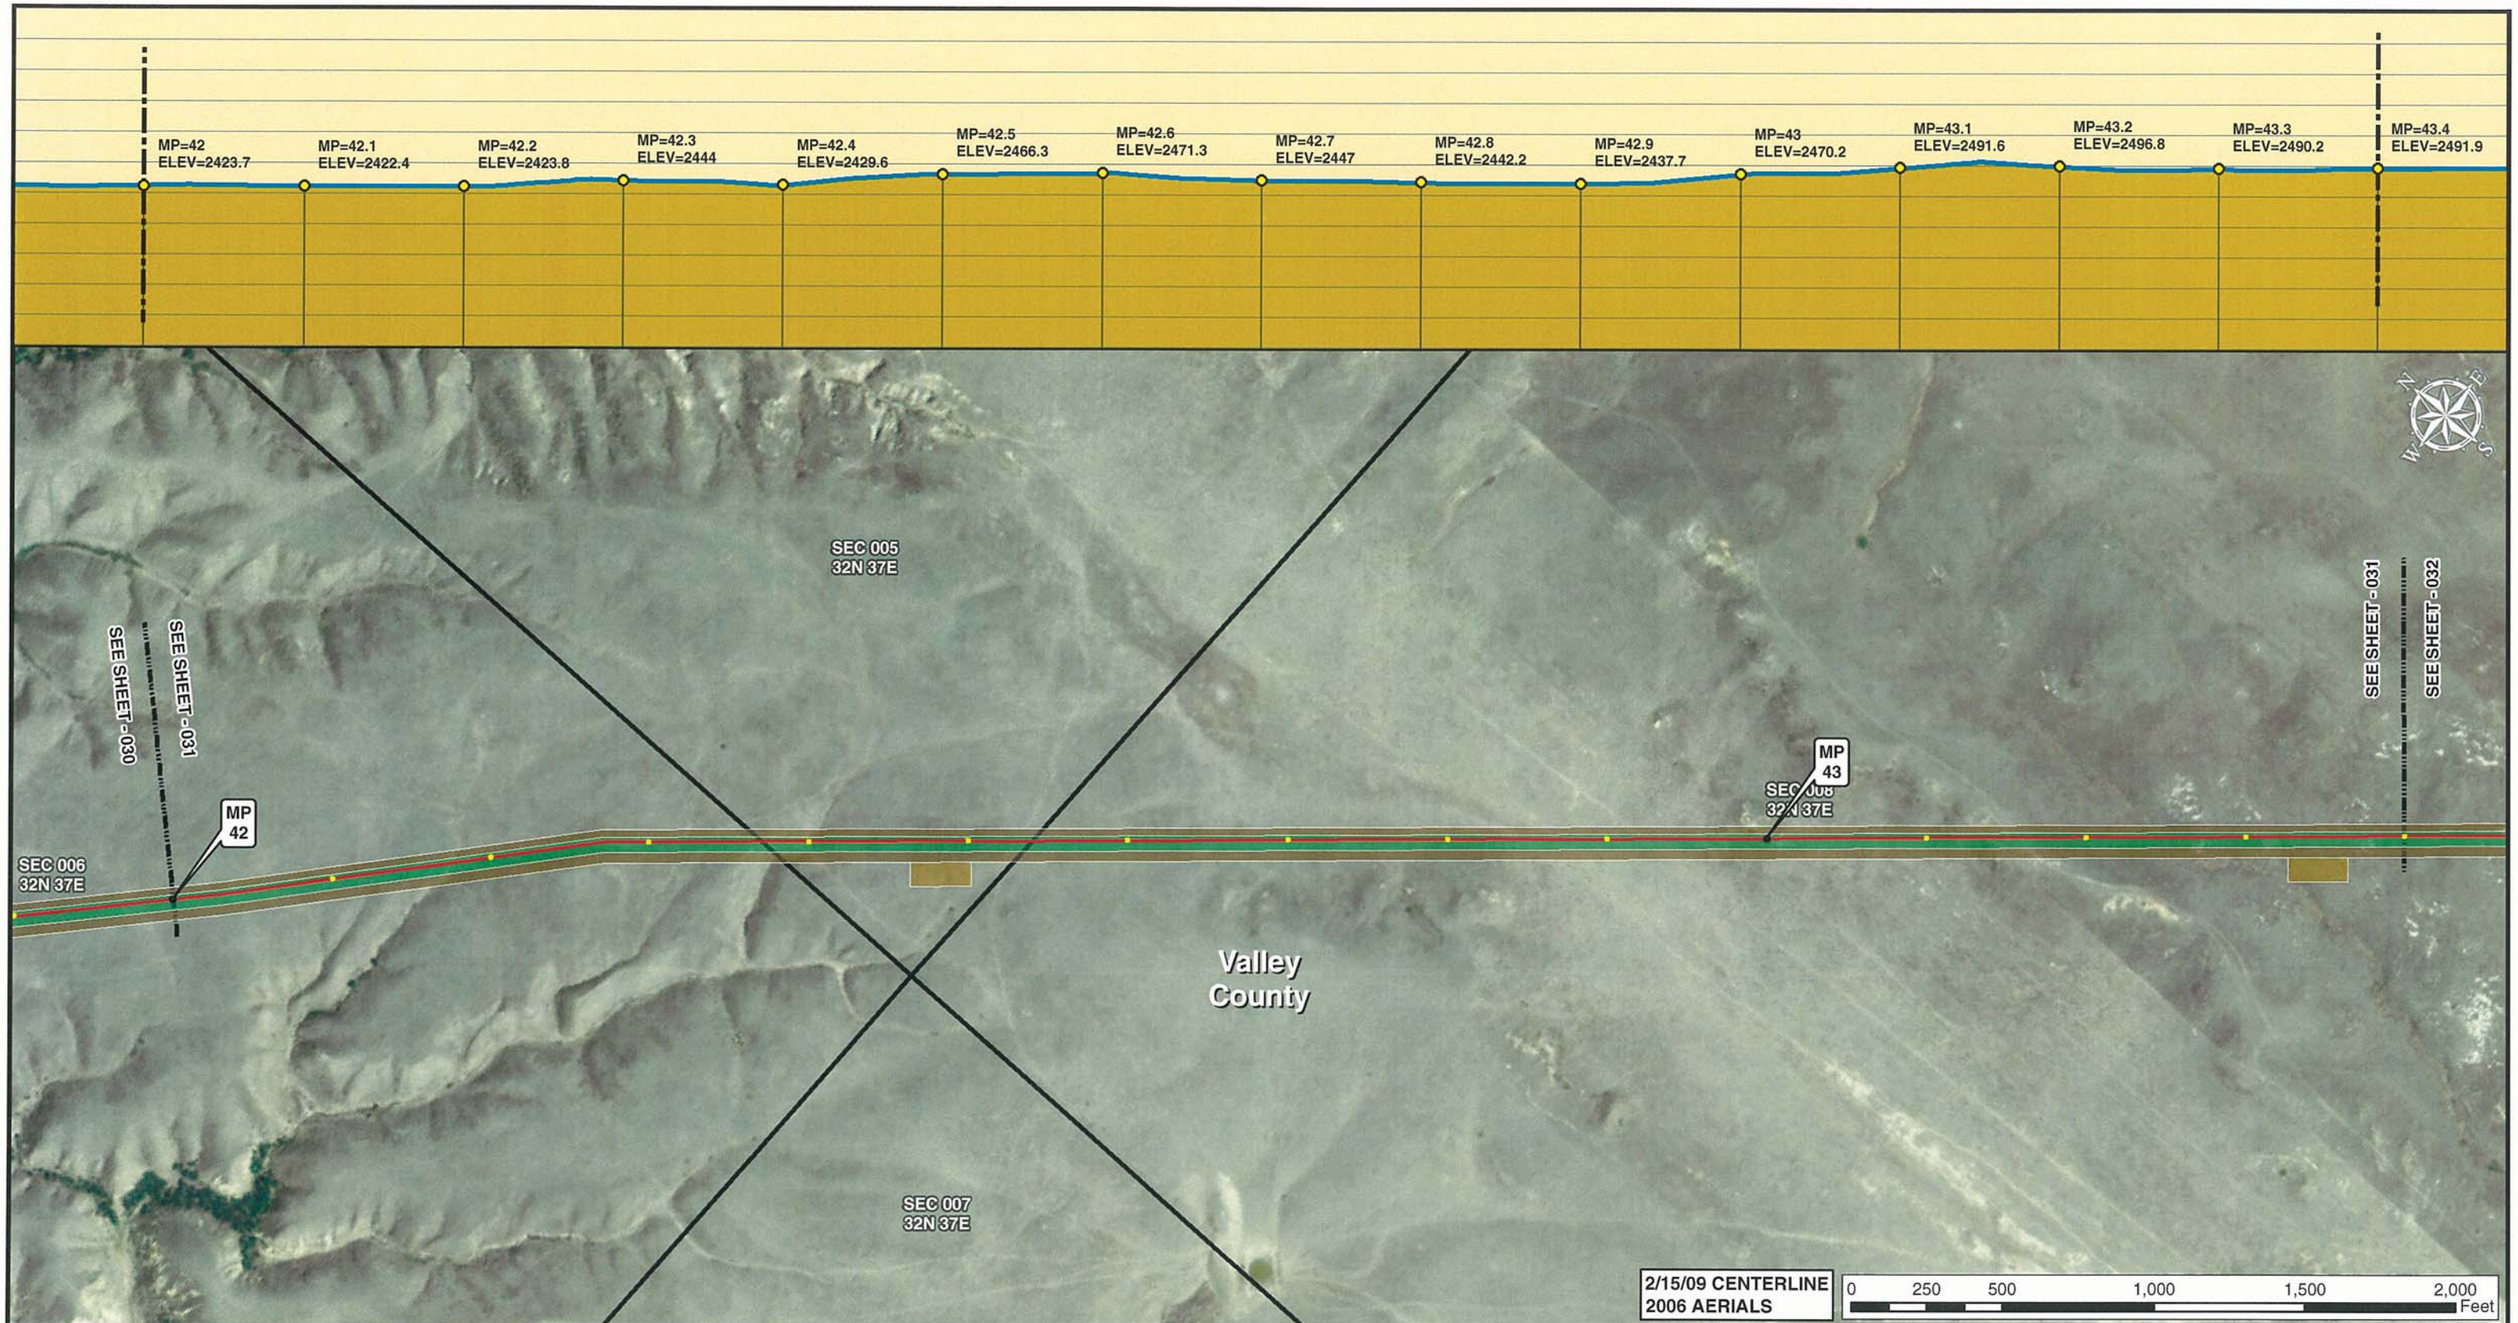

Legend

- MILE POST
- 0.1 MILE TICK MARK
- VALVE
- KEYSTONE XL PROJECT
- PERMANENT EASEMENT
- TEMPORARY EASEMENT
- EXTRA WORKSPACE
- ACCESS ROAD
- TRANSMISSION LINE
- PUMP STATION
- STAGING AREA
- PIPE YARD
- CONTRACTOR YARD
- WATER BODY
- WETLAND
- COUNTY LINE
- SECTION LINE

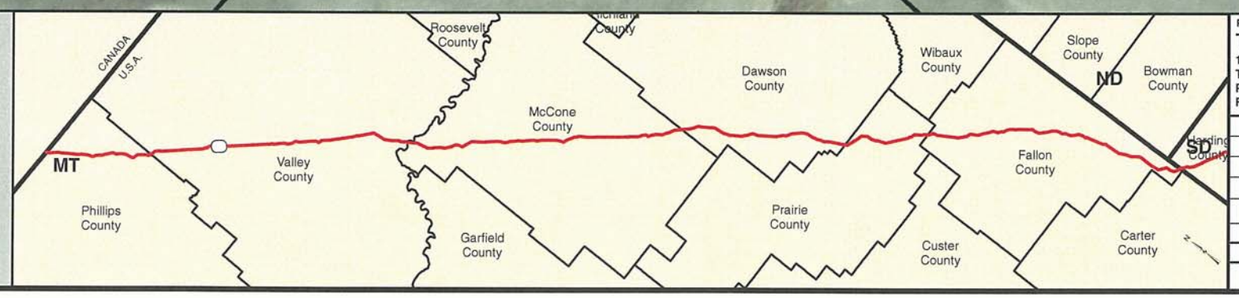

PREPARED BY:

TROW ENGINEERING CONSULTANTS INC.

1300 Metropolitan Boulevard, Suite 200
Tallahassee, Florida , USA 32308
Phone: 1-850-385-5441
Fax: 1-850-385-5523

Trow

ConocoPhillips

TransCanada
In business to deliver

NO.	REVISION	DATE
1	ISSUED FOR SUPPLEMENTAL U.S. DEPT. OF STATE FILING (2.15.09 CL)	7.6.09
0	ISSUED FOR UNITED STATES DEPARTMENT OF STATE (7.31.08 CL)	11.19.08

KEYSTONE XL PROJECT
ROUTE SHEETS
MORGAN, MONTANA TO STEELE CITY, NEBRASKA

VALLEY COUNTY, MONTANA

MAP PARAMETERS
PROJECTION: NAD83, UTM:13N
SCALE: 1: 6000 ; 1" = 500'

DRAWN BY	CHECKED BY	APPROVED BY	PROJECT:	DRAWING NUMBER	SHEET	REV.
GS	SS	RG	50388X	XL-30-ML-2002-P-031-A	031	1

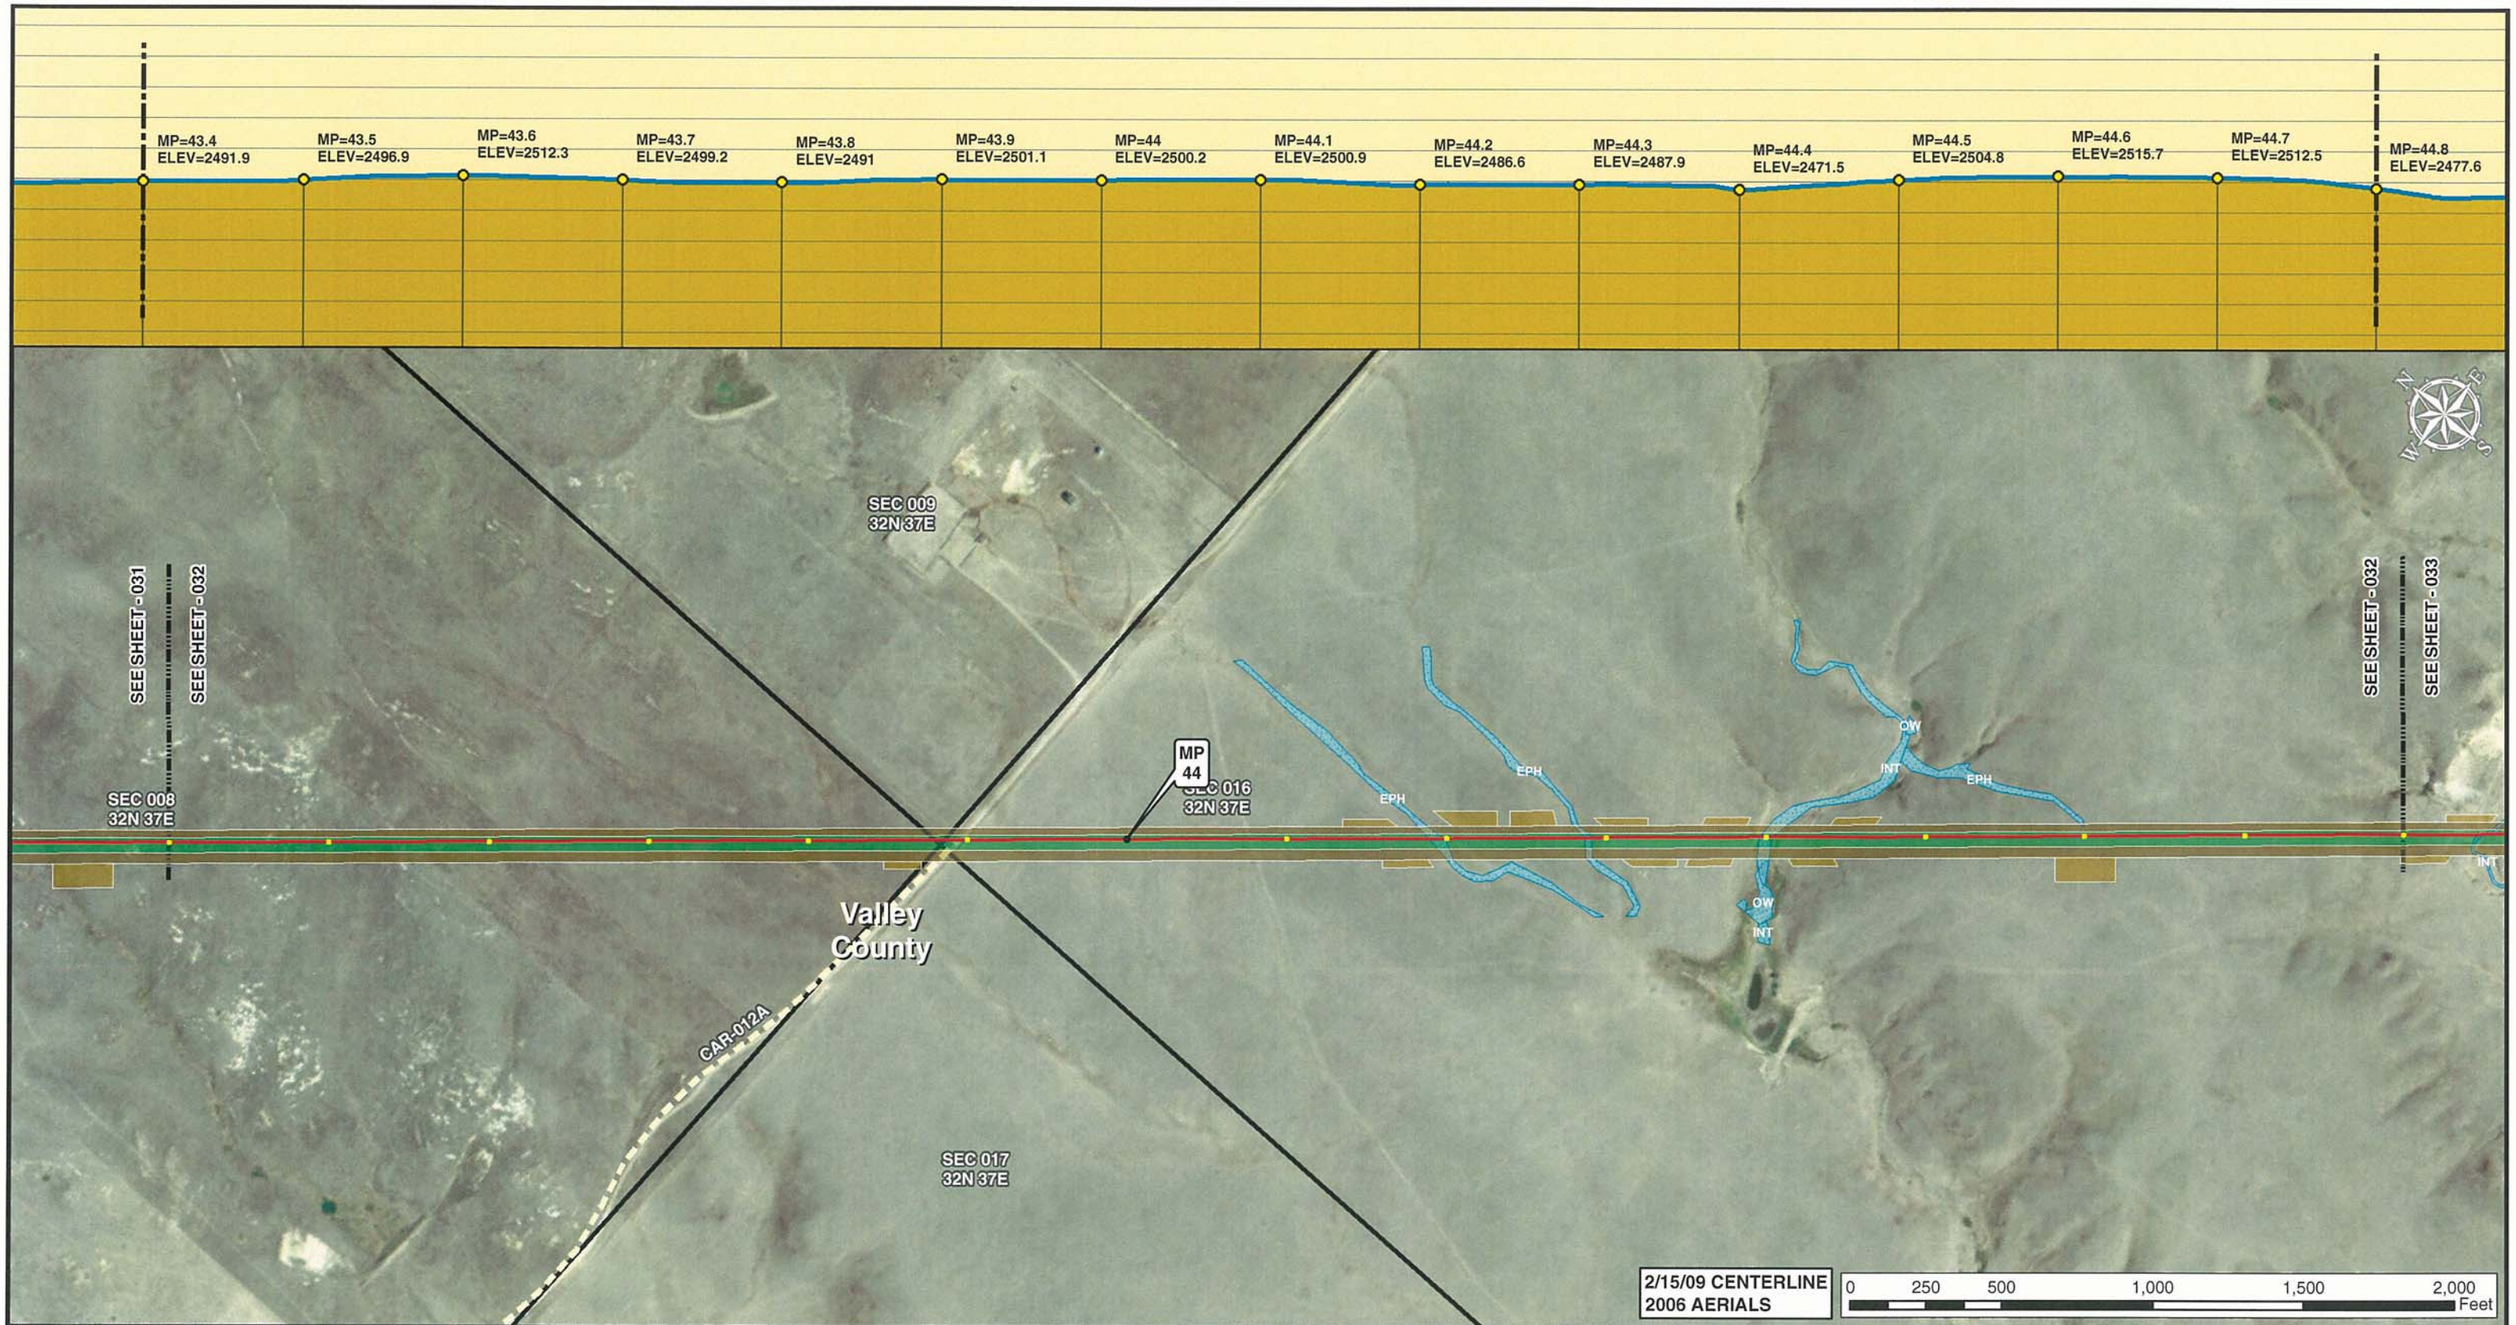

Legend

- MILE POST
- 0.1 MILE TICK MARK
- VALVE
- KEYSTONE XL PROJECT
- PERMANENT EASEMENT
- TEMPORARY EASEMENT
- EXTRA WORKSPACE
- ACCESS ROAD
- TRANSMISSION LINE
- PUMP STATION
- STAGING AREA
- PIPE YARD
- CONTRACTOR YARD
- WATER BODY
- WETLAND
- COUNTY LINE
- SECTION LINE

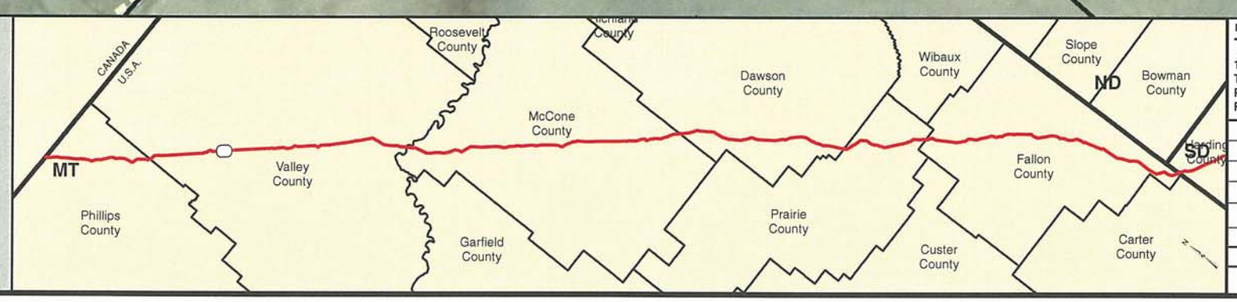

PREPARED BY:
TROW ENGINEERING CONSULTANTS INC.
1300 Metropolitan Boulevard, Suite 200
Tallahassee, Florida , USA 32308
Phone: 1-850-385-5441
Fax: 1-850-385-5523

Trow

NO.	REVISION	DATE
1	ISSUED FOR SUPPLEMENTAL U.S. DEPT. OF STATE FILING (2.15.09 CL)	7.6.09
0	ISSUED FOR UNITED STATES DEPARTMENT OF STATE (7.31.08 CL)	11.19.08

ConocoPhillips

TransCanada
In business to deliver

KEYSTONE XL PROJECT
ROUTE SHEETS
MORGAN, MONTANA TO STEELE CITY, NEBRASKA
VALLEY COUNTY, MONTANA

MAP PARAMETERS
PROJECTION: NAD83, UTM:13N
SCALE: 1: 6000 ; 1" = 500'

DRAWN BY	CHECKED BY	APPROVED BY	PROJECT:	DRAWING NUMBER	SHEET	REV.
GS	SS	RG	50388X	XL-30 -ML-2002-P- 032-A	032	1

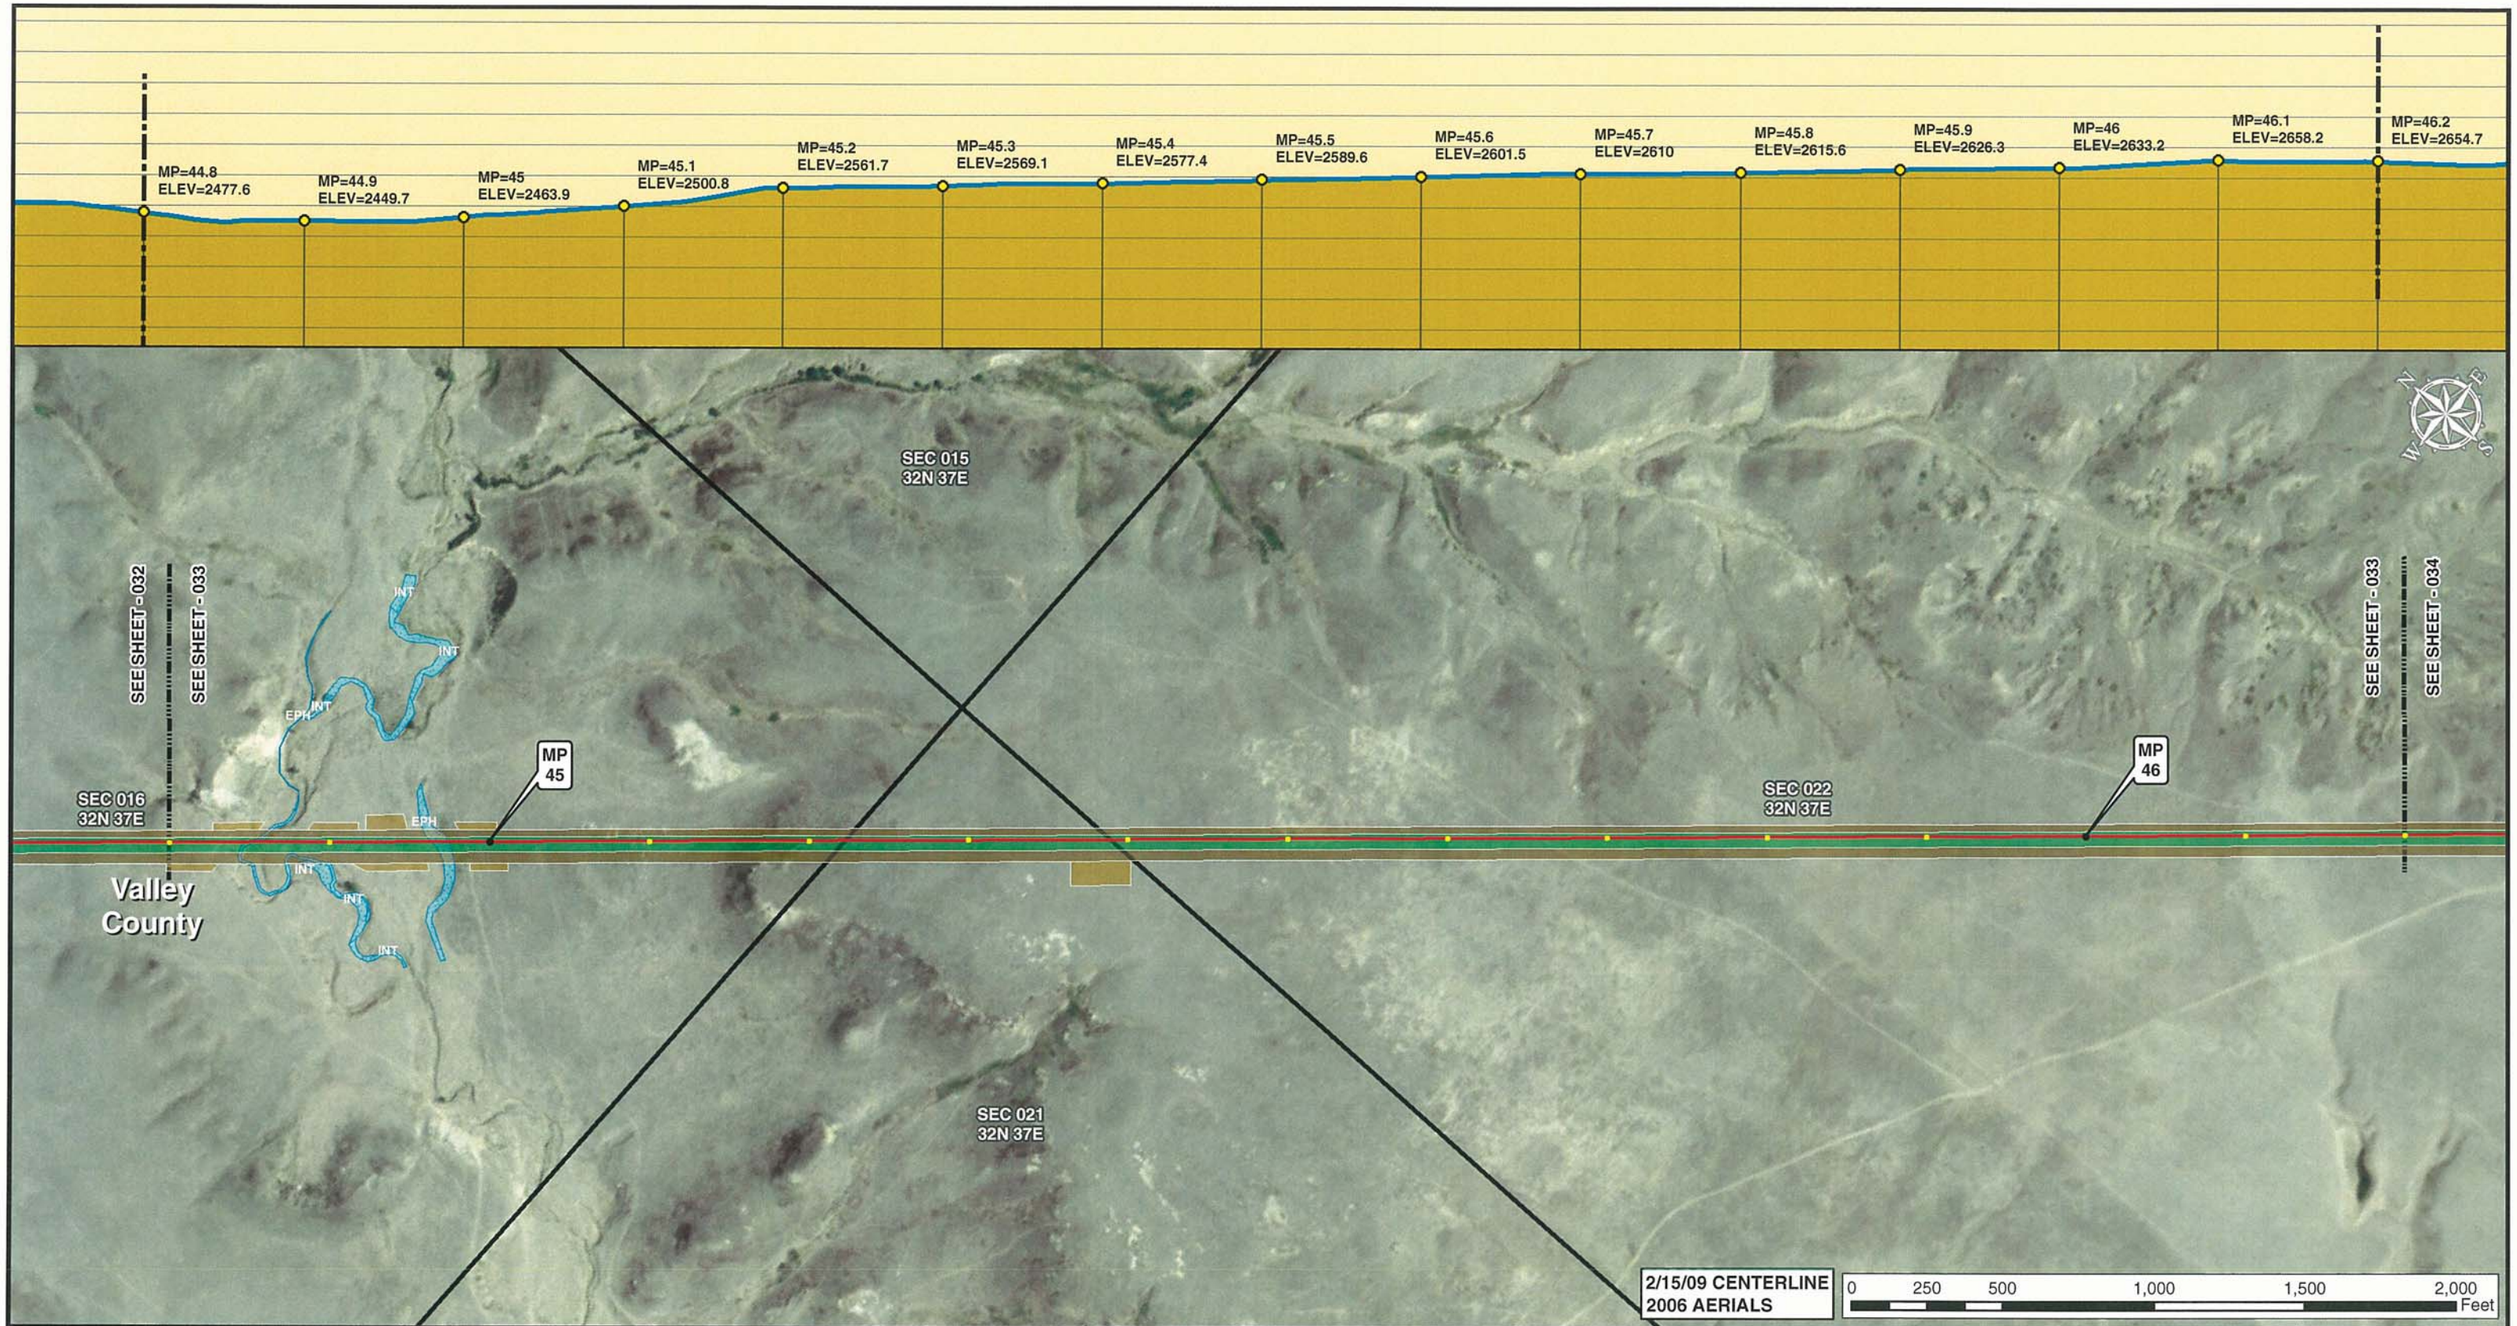

Legend

- MILE POST
- 0.1 MILE TICK MARK
- VALVE
- KEYSTONE XL PROJECT
- PERMANENT EASEMENT
- TEMPORARY EASEMENT
- EXTRA WORKSPACE
- ACCESS ROAD
- TRANSMISSION LINE
- PUMP STATION
- STAGING AREA
- PIPE YARD
- CONTRACTOR YARD
- WATER BODY
- WETLAND
- COUNTY LINE
- SECTION LINE

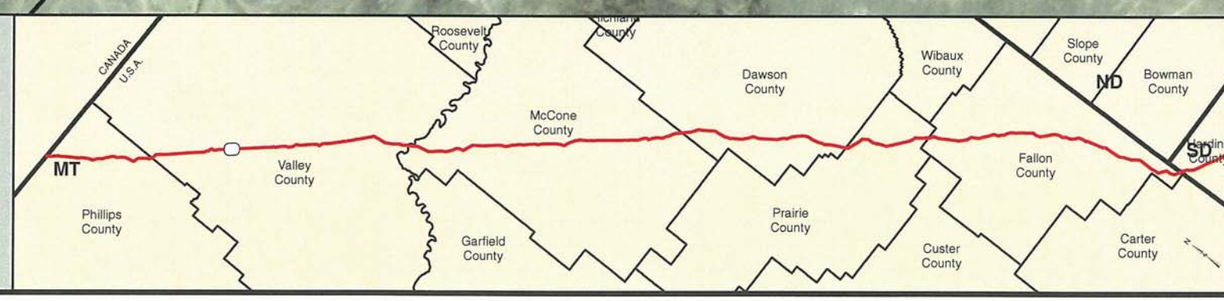

PREPARED BY:
TROW ENGINEERING CONSULTANTS INC.
1300 Metropolitan Boulevard, Suite 200
Tallahassee, Florida , USA 32308
Phone: 1-850-385-5441
Fax: 1-850-385-5523
Trow

NO.	REVISION	DATE
1	ISSUED FOR SUPPLEMENTAL U.S. DEPT. OF STATE FILING (2.15.09 CL)	7.6.09
0	ISSUED FOR UNITED STATES DEPARTMENT OF STATE (7.31.08 CL)	11.19.08

ConocoPhillips

TransCanada
In business to deliver

KEYSTONE XL PROJECT
ROUTE SHEETS
MORGAN, MONTANA TO STEELE CITY, NEBRASKA
VALLEY COUNTY, MONTANA

MAP PARAMETERS
PROJECTION: NAD83, UTM:13N
SCALE: 1: 6000 ; 1" = 500'

DRAWN BY	CHECKED BY	APPROVED BY	PROJECT:	DRAWING NUMBER	SHEET	REV.
GS	SS	RG	50388X	XL-30-ML-2002-P-033-A	033	1

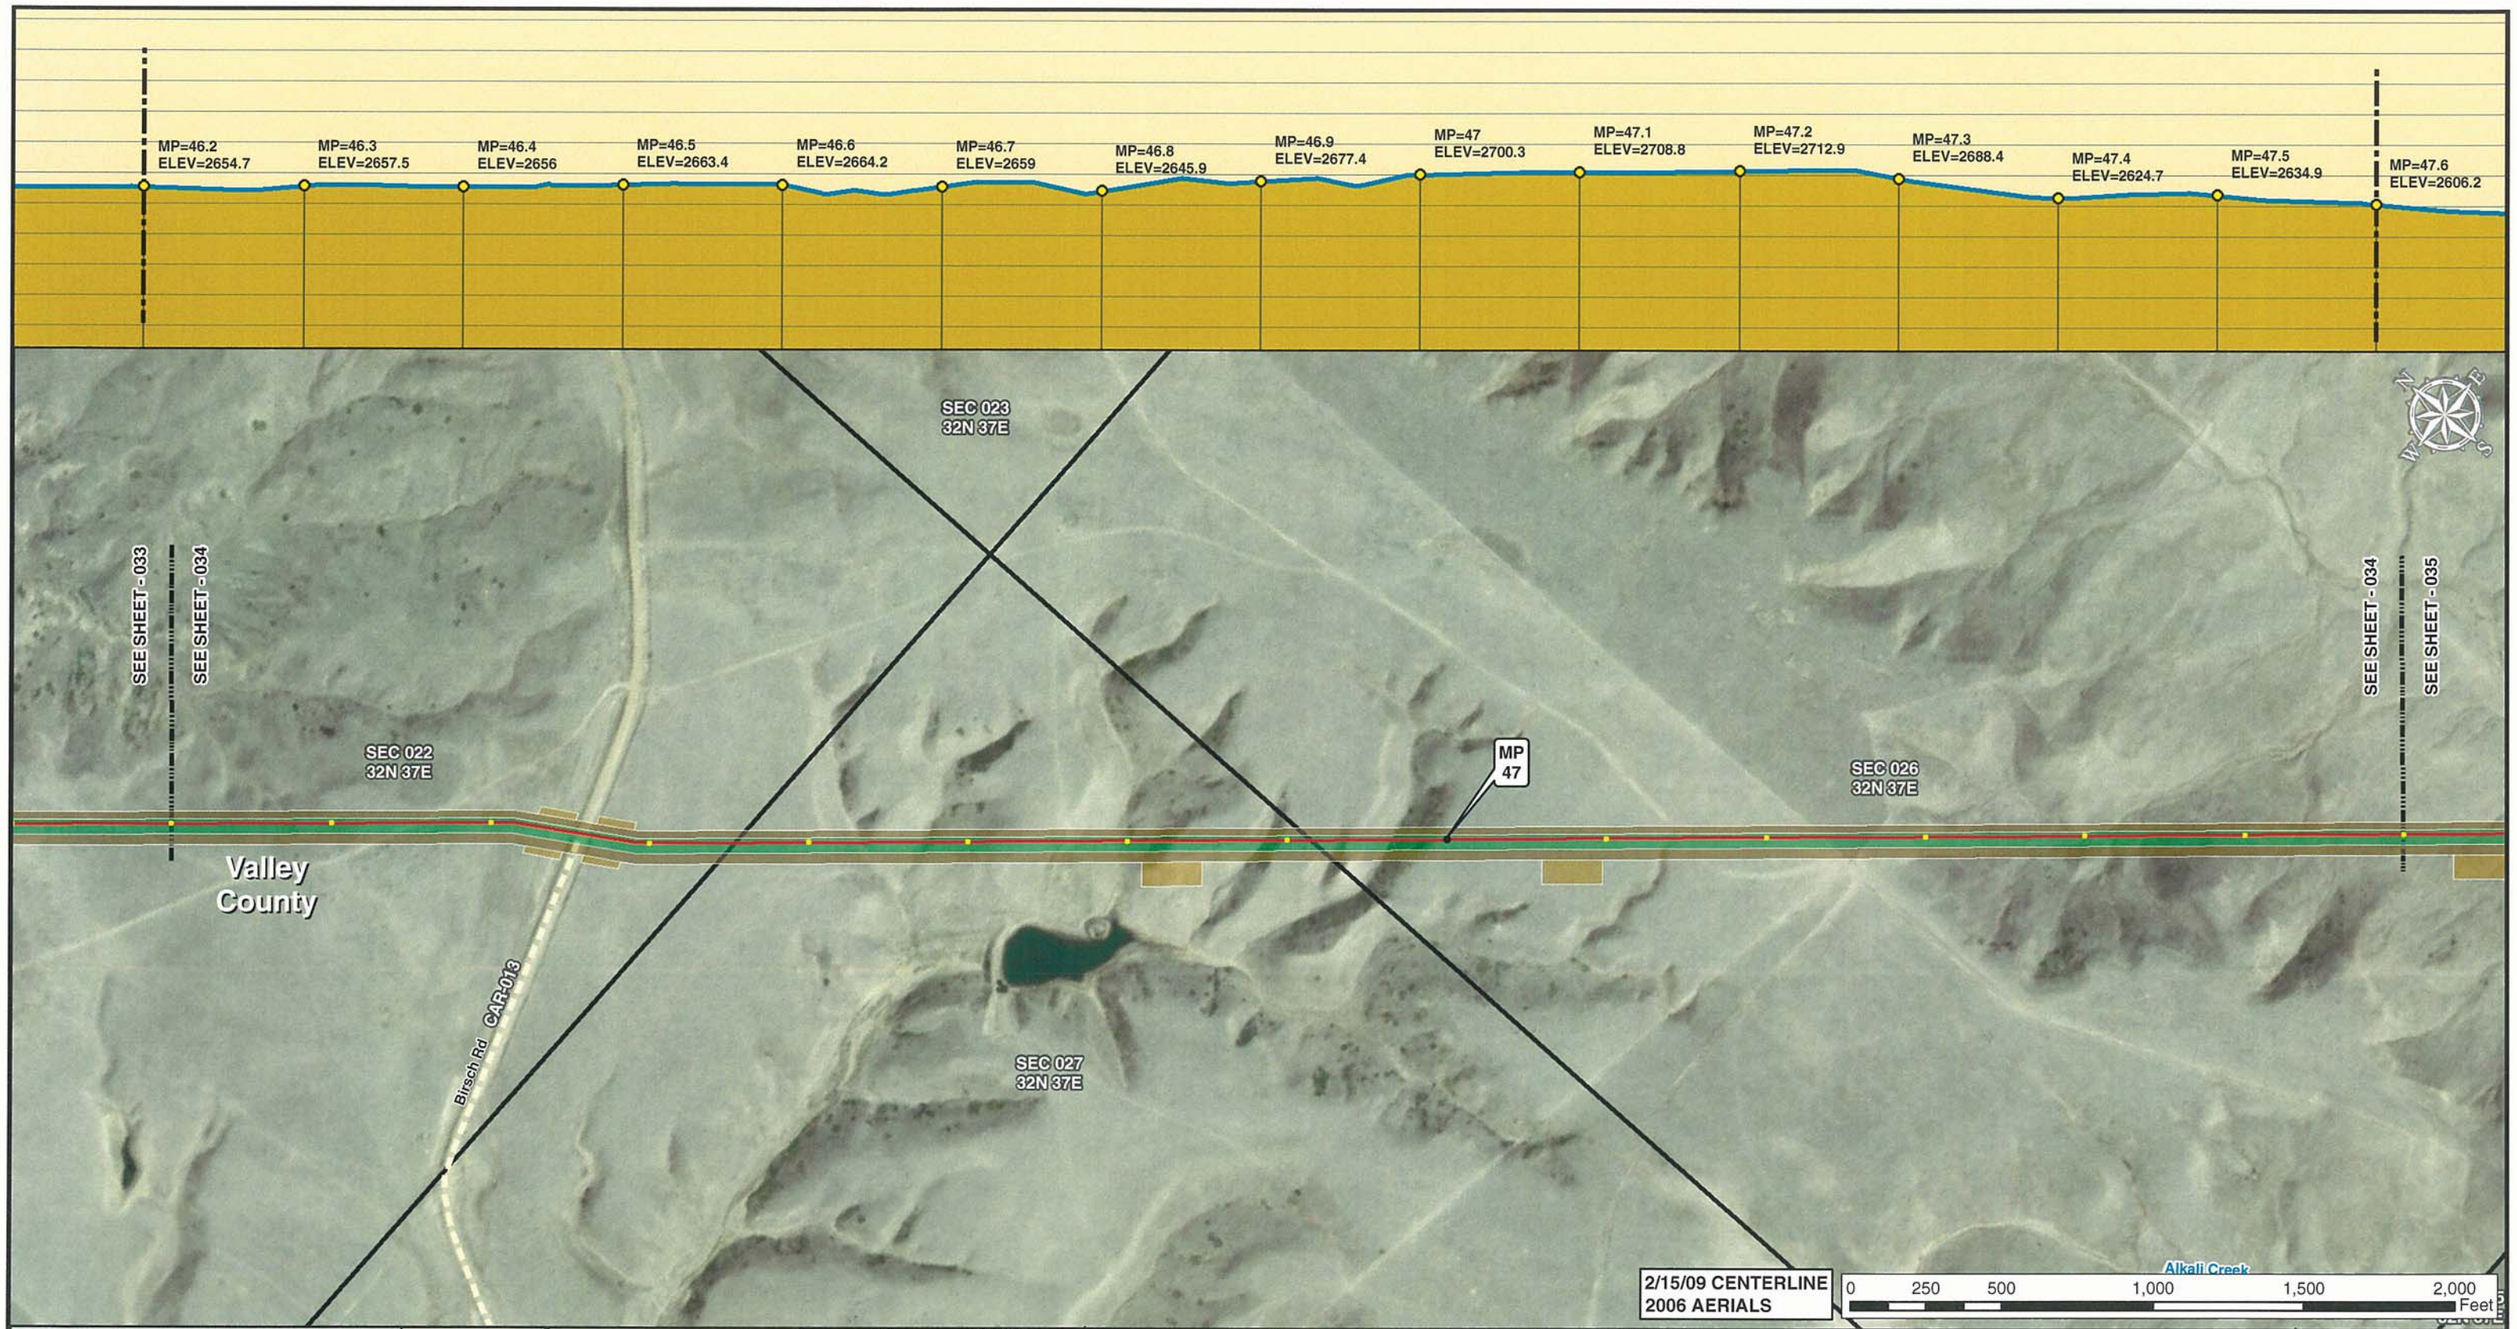

Legend

- MILE POST
- 0.1 MILE TICK MARK
- VALVE
- KEYSTONE XL PROJECT
- PERMANENT EASEMENT
- TEMPORARY EASEMENT
- EXTRA WORKSPACE
- ACCESS ROAD
- TRANSMISSION LINE
- PUMP STATION
- STAGING AREA
- PIPE YARD
- CONTRACTOR YARD
- WATER BODY
- WETLAND
- COUNTY LINE
- SECTION LINE

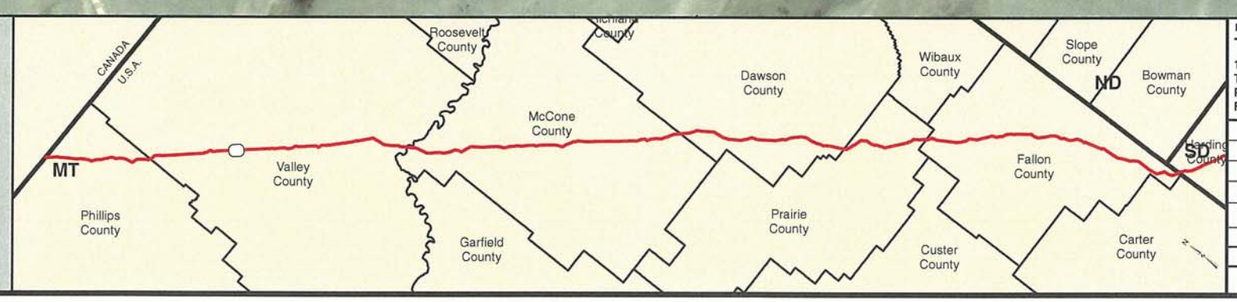

PREPARED BY:
TROW ENGINEERING CONSULTANTS INC.
1300 Metropolitan Boulevard, Suite 200
Tallahassee, Florida , USA 32308
Phone: 1-850-385-5441
Fax: 1-850-385-5523

Trow

ConocoPhillips

TransCanada
In business to deliver

NO.	REVISION	DATE
1	ISSUED FOR SUPPLEMENTAL U.S. DEPT. OF STATE FILING (2.15.09 CL)	7.6.09
0	ISSUED FOR UNITED STATES DEPARTMENT OF STATE (7.31.08 CL)	11.19.08

KEYSTONE XL PROJECT
ROUTE SHEETS
MORGAN, MONTANA TO STEELE CITY, NEBRASKA
VALLEY COUNTY, MONTANA

MAP PARAMETERS
PROJECTION: NAD83, UTM:13N
SCALE: 1: 6000 ; 1" = 500'

DRAWN BY	CHECKED BY	APPROVED BY	PROJECT:	DRAWING NUMBER	SHEET	REV.
GS	SS	RG	50388X	XL-30-ML-2002-P-034-A	034	1

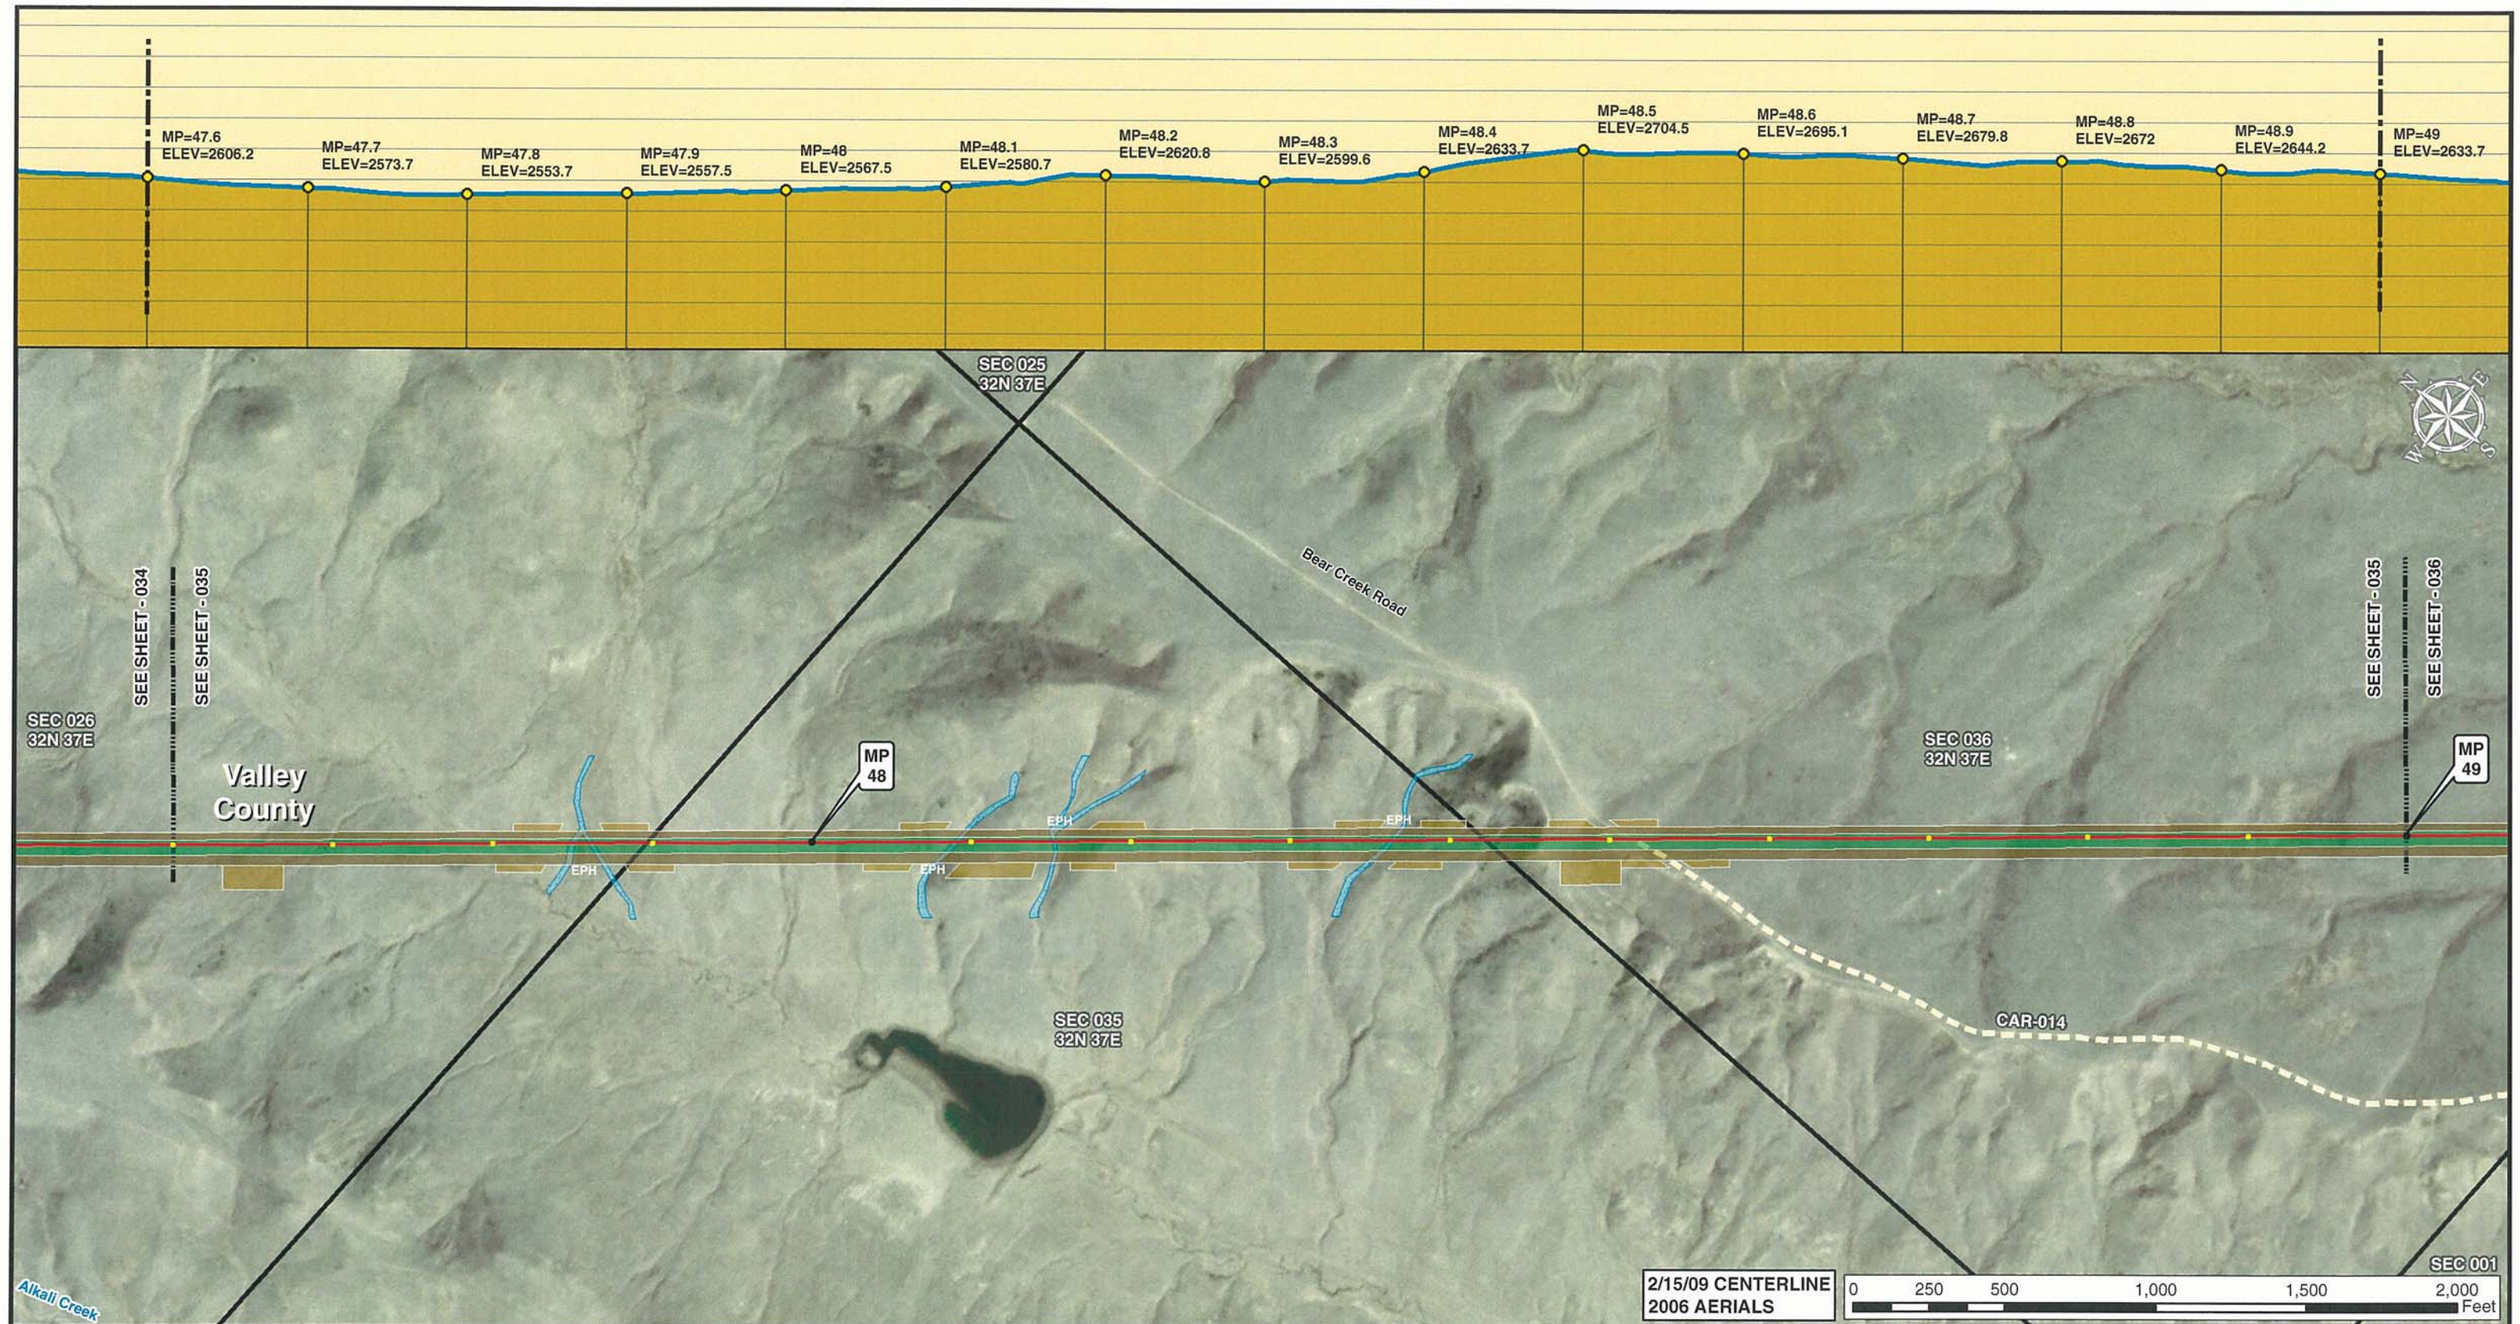

Legend

- MILE POST
- 0.1 MILE TICK MARK
- VALVE
- KEYSTONE XL PROJECT
- PERMANENT EASEMENT
- TEMPORARY EASEMENT
- EXTRA WORKSPACE
- ACCESS ROAD
- TRANSMISSION LINE
- PUMP STATION
- STAGING AREA
- PIPE YARD
- CONTRACTOR YARD
- WATER BODY
- WETLAND
- COUNTY LINE
- SECTION LINE

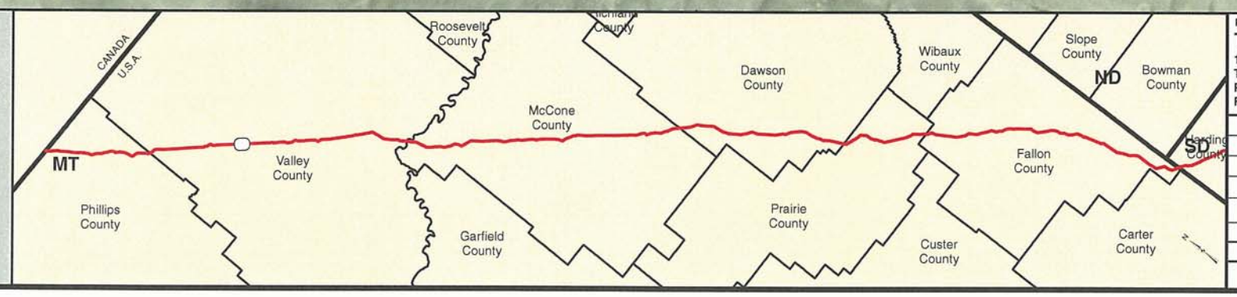

PREPARED BY:
TROW ENGINEERING CONSULTANTS INC.
1300 Metropolitan Boulevard, Suite 200
Tallahassee, Florida , USA 32308
Phone: 1-850-385-5441
Fax: 1-850-385-5523
Trow

NO.	REVISION	DATE
1	ISSUED FOR SUPPLEMENTAL U.S. DEPT. OF STATE FILING (2.15.09 CL)	7.6.09
0	ISSUED FOR UNITED STATES DEPARTMENT OF STATE (7.31.08 CL)	11.19.08

ConocoPhillips

TransCanada
In business to deliver

KEYSTONE XL PROJECT
ROUTE SHEETS
MORGAN, MONTANA TO STEELE CITY, NEBRASKA
VALLEY COUNTY, MONTANA

MAP PARAMETERS
PROJECTION: NAD83, UTM:13N
SCALE: 1: 6000 ; 1" = 500'

DRAWN BY	CHECKED BY	APPROVED BY	PROJECT:	DRAWING NUMBER	SHEET	REV.
GS	SS	RG	50388X	XL-30 -ML-2002-P- 035-A	035	1

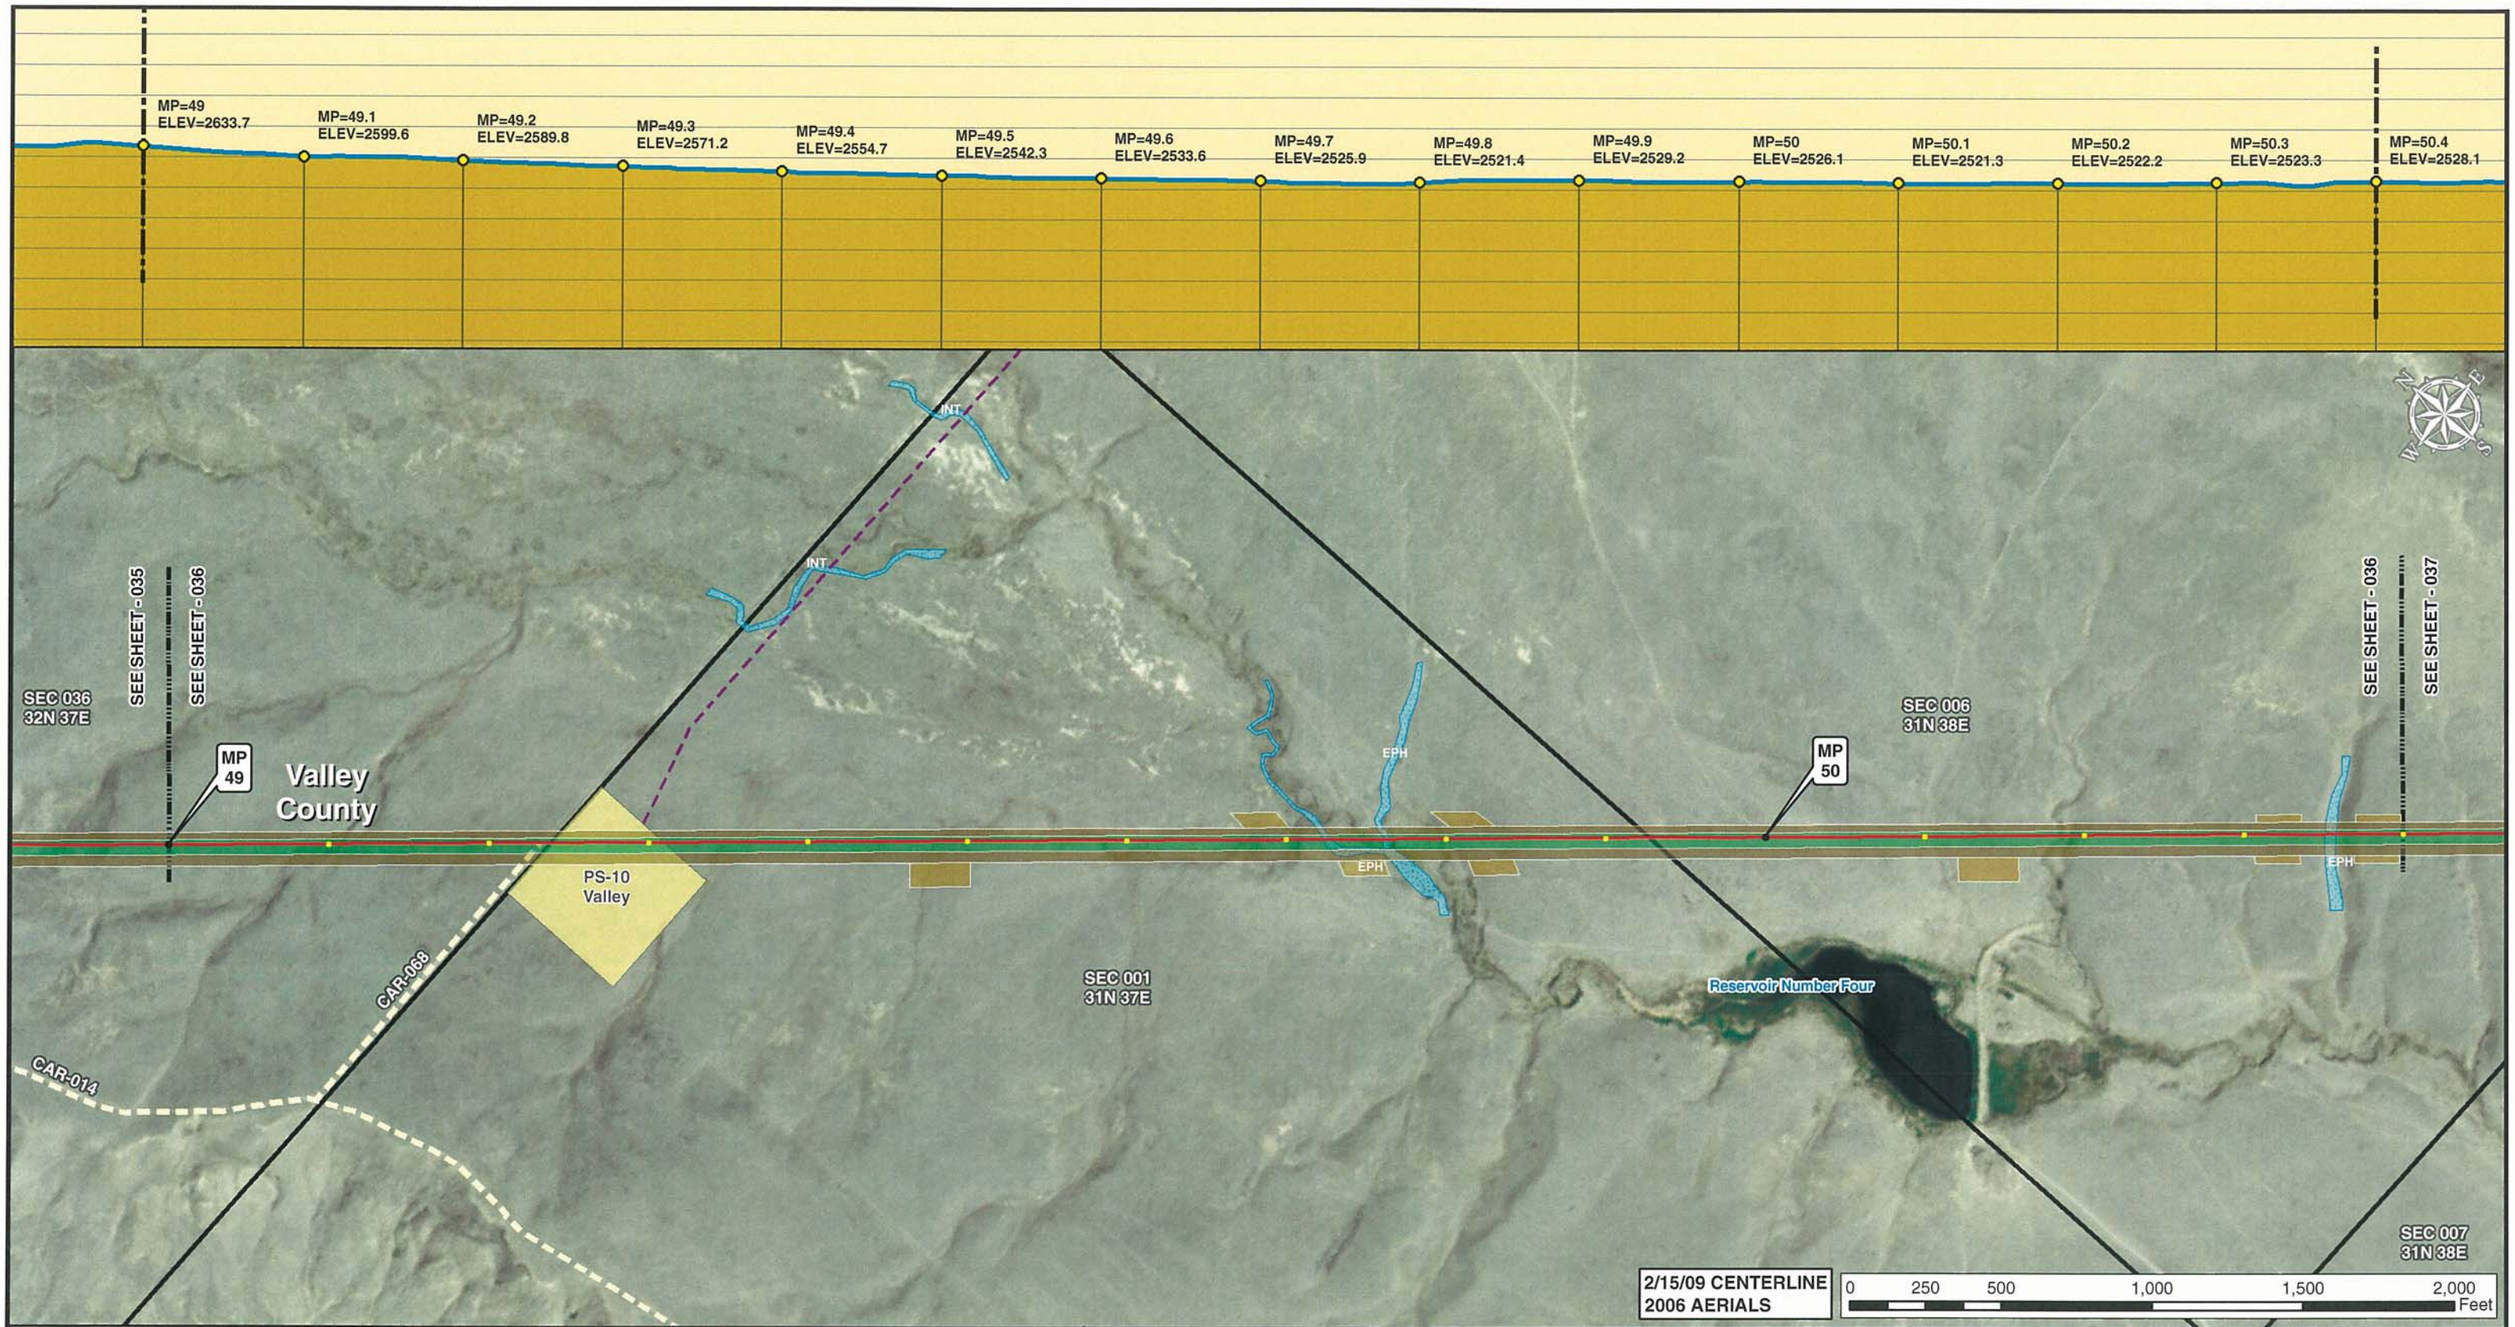

Legend

- MILE POST
- 0.1 MILE TICK MARK
- VALVE
- KEYSTONE XL PROJECT
- PERMANENT EASEMENT
- TEMPORARY EASEMENT
- EXTRA WORKSPACE
- ACCESS ROAD
- TRANSMISSION LINE
- PUMP STATION
- STAGING AREA
- PIPE YARD
- CONTRACTOR YARD
- WATER BODY
- WETLAND
- COUNTY LINE
- SECTION LINE

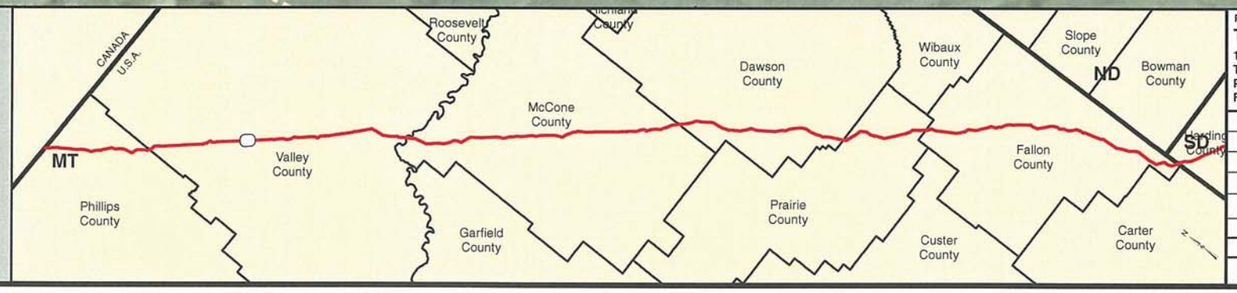

PREPARED BY:
TROW ENGINEERING CONSULTANTS INC.
1300 Metropolitan Boulevard, Suite 200
Tallahassee, Florida , USA 32308
Phone: 1-850-385-5441
Fax: 1-850-385-5523
Trow

NO.	REVISION	DATE
1	ISSUED FOR SUPPLEMENTAL U.S. DEPT. OF STATE FILING (2.15.09 CL)	7.6.09
0	ISSUED FOR UNITED STATES DEPARTMENT OF STATE (7.31.08 CL)	11.19.08

ConocoPhillips

TransCanada
In business to deliver

KEYSTONE XL PROJECT
ROUTE SHEETS
MORGAN, MONTANA TO STEELE CITY, NEBRASKA

VALLEY COUNTY, MONTANA

MAP PARAMETERS
PROJECTION: NAD83, UTM: 13N
SCALE: 1: 6000 ; 1" = 500'

DRAWN BY	CHECKED BY	APPROVED BY	PROJECT:	DRAWING NUMBER	SHEET	REV.
GS	SS	RG	50388X	XL-30-ML-2002-P-036-A	036	1

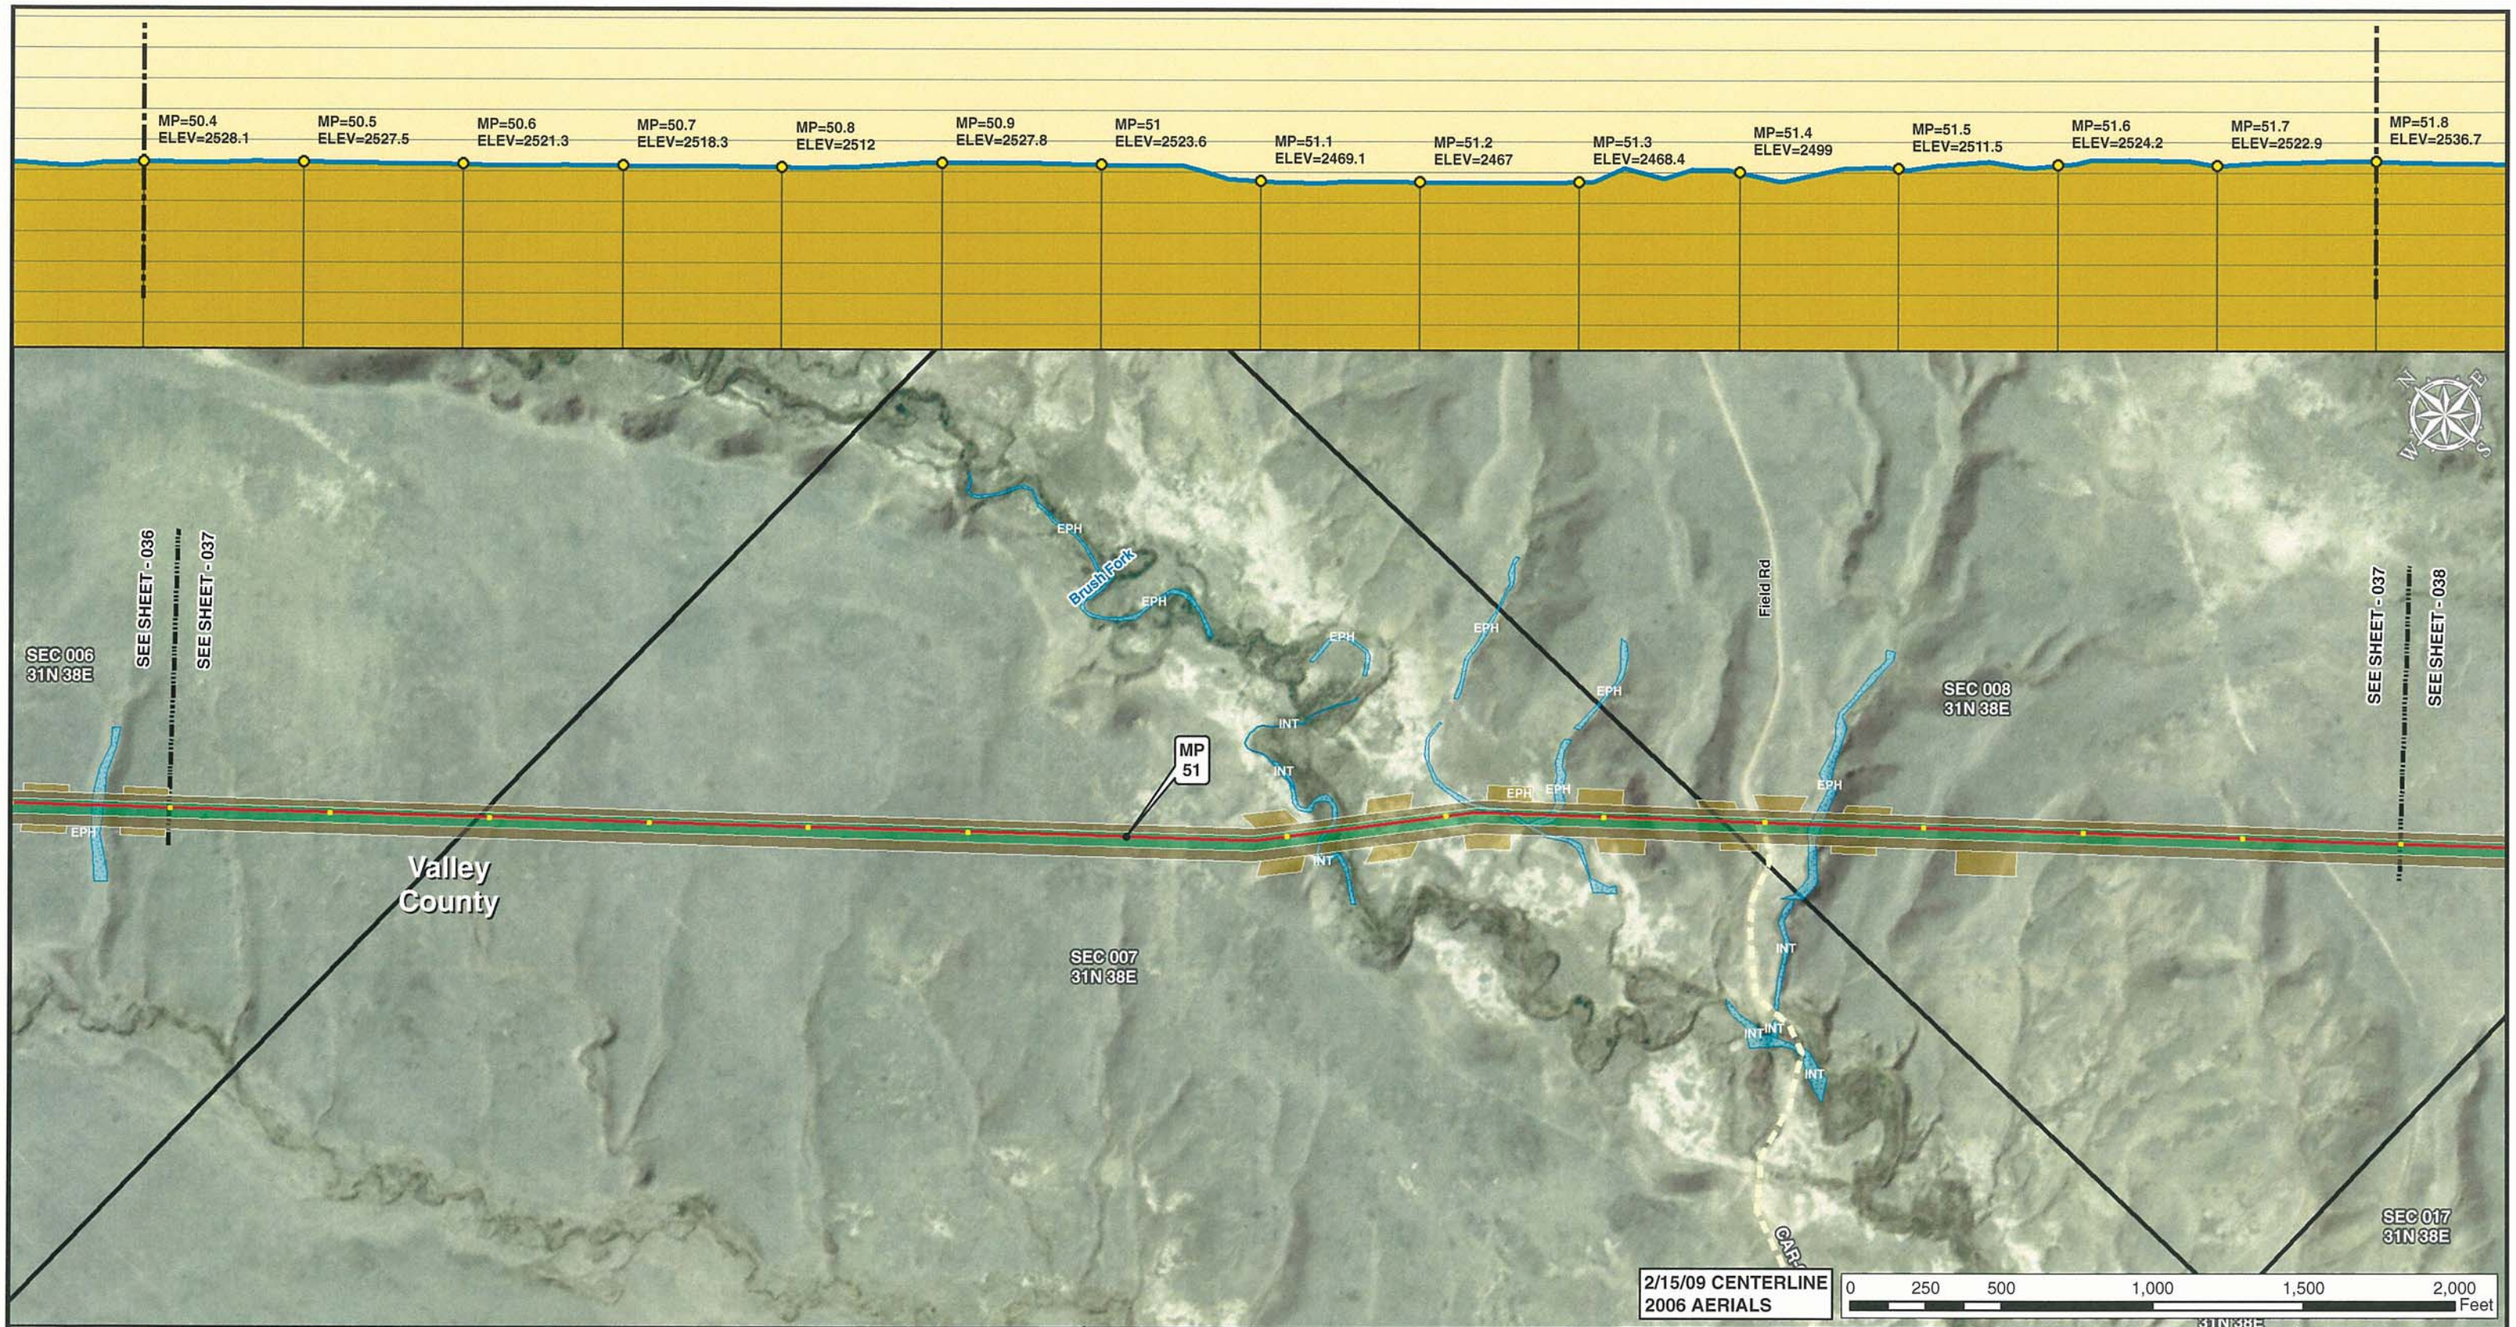

Legend

- MILE POST
- 0.1 MILE TICK MARK
- VALVE
- KEYSTONE XL PROJECT
- PERMANENT EASEMENT
- TEMPORARY EASEMENT
- EXTRA WORKSPACE
- ACCESS ROAD
- TRANSMISSION LINE
- PUMP STATION
- STAGING AREA
- PIPE YARD
- CONTRACTOR YARD
- WATER BODY
- WETLAND
- COUNTY LINE
- SECTION LINE

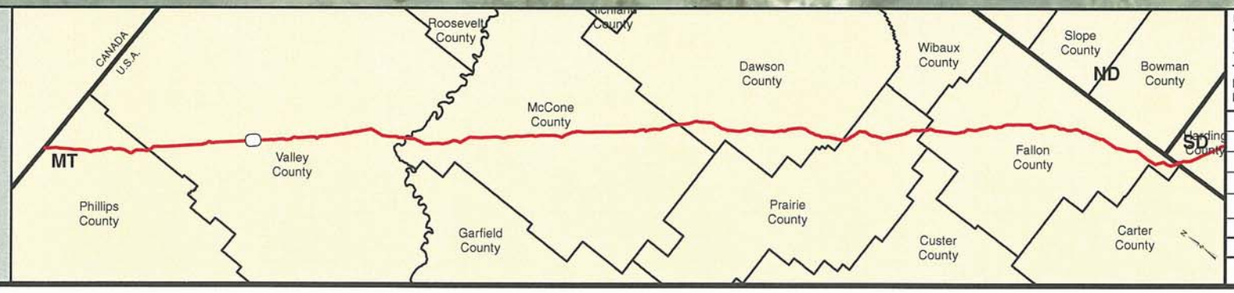

PREPARED BY:
TROW ENGINEERING CONSULTANTS INC.
1300 Metropolitan Boulevard, Suite 200
Tallahassee, Florida , USA 32308
Phone: 1-850-385-5441
Fax: 1-850-385-5523
Trow

ConocoPhillips

TransCanada
In business to deliver

NO.	REVISION	DATE
1	ISSUED FOR SUPPLEMENTAL U.S. DEPT. OF STATE FILING (2.15.09 CL)	7.6.09
0	ISSUED FOR UNITED STATES DEPARTMENT OF STATE (7.31.08 CL)	11.19.08

KEYSTONE XL PROJECT
ROUTE SHEETS
MORGAN, MONTANA TO STEELE CITY, NEBRASKA
VALLEY COUNTY, MONTANA

MAP PARAMETERS
PROJECTION: NAD83, UTM:13N
SCALE: 1: 6000 ; 1" = 500'

DRAWN BY	CHECKED BY	APPROVED BY	PROJECT:	DRAWING NUMBER	SHEET	REV.
GS	SS	RG	50388X	XL-30-ML-2002-P-037-A	037	1

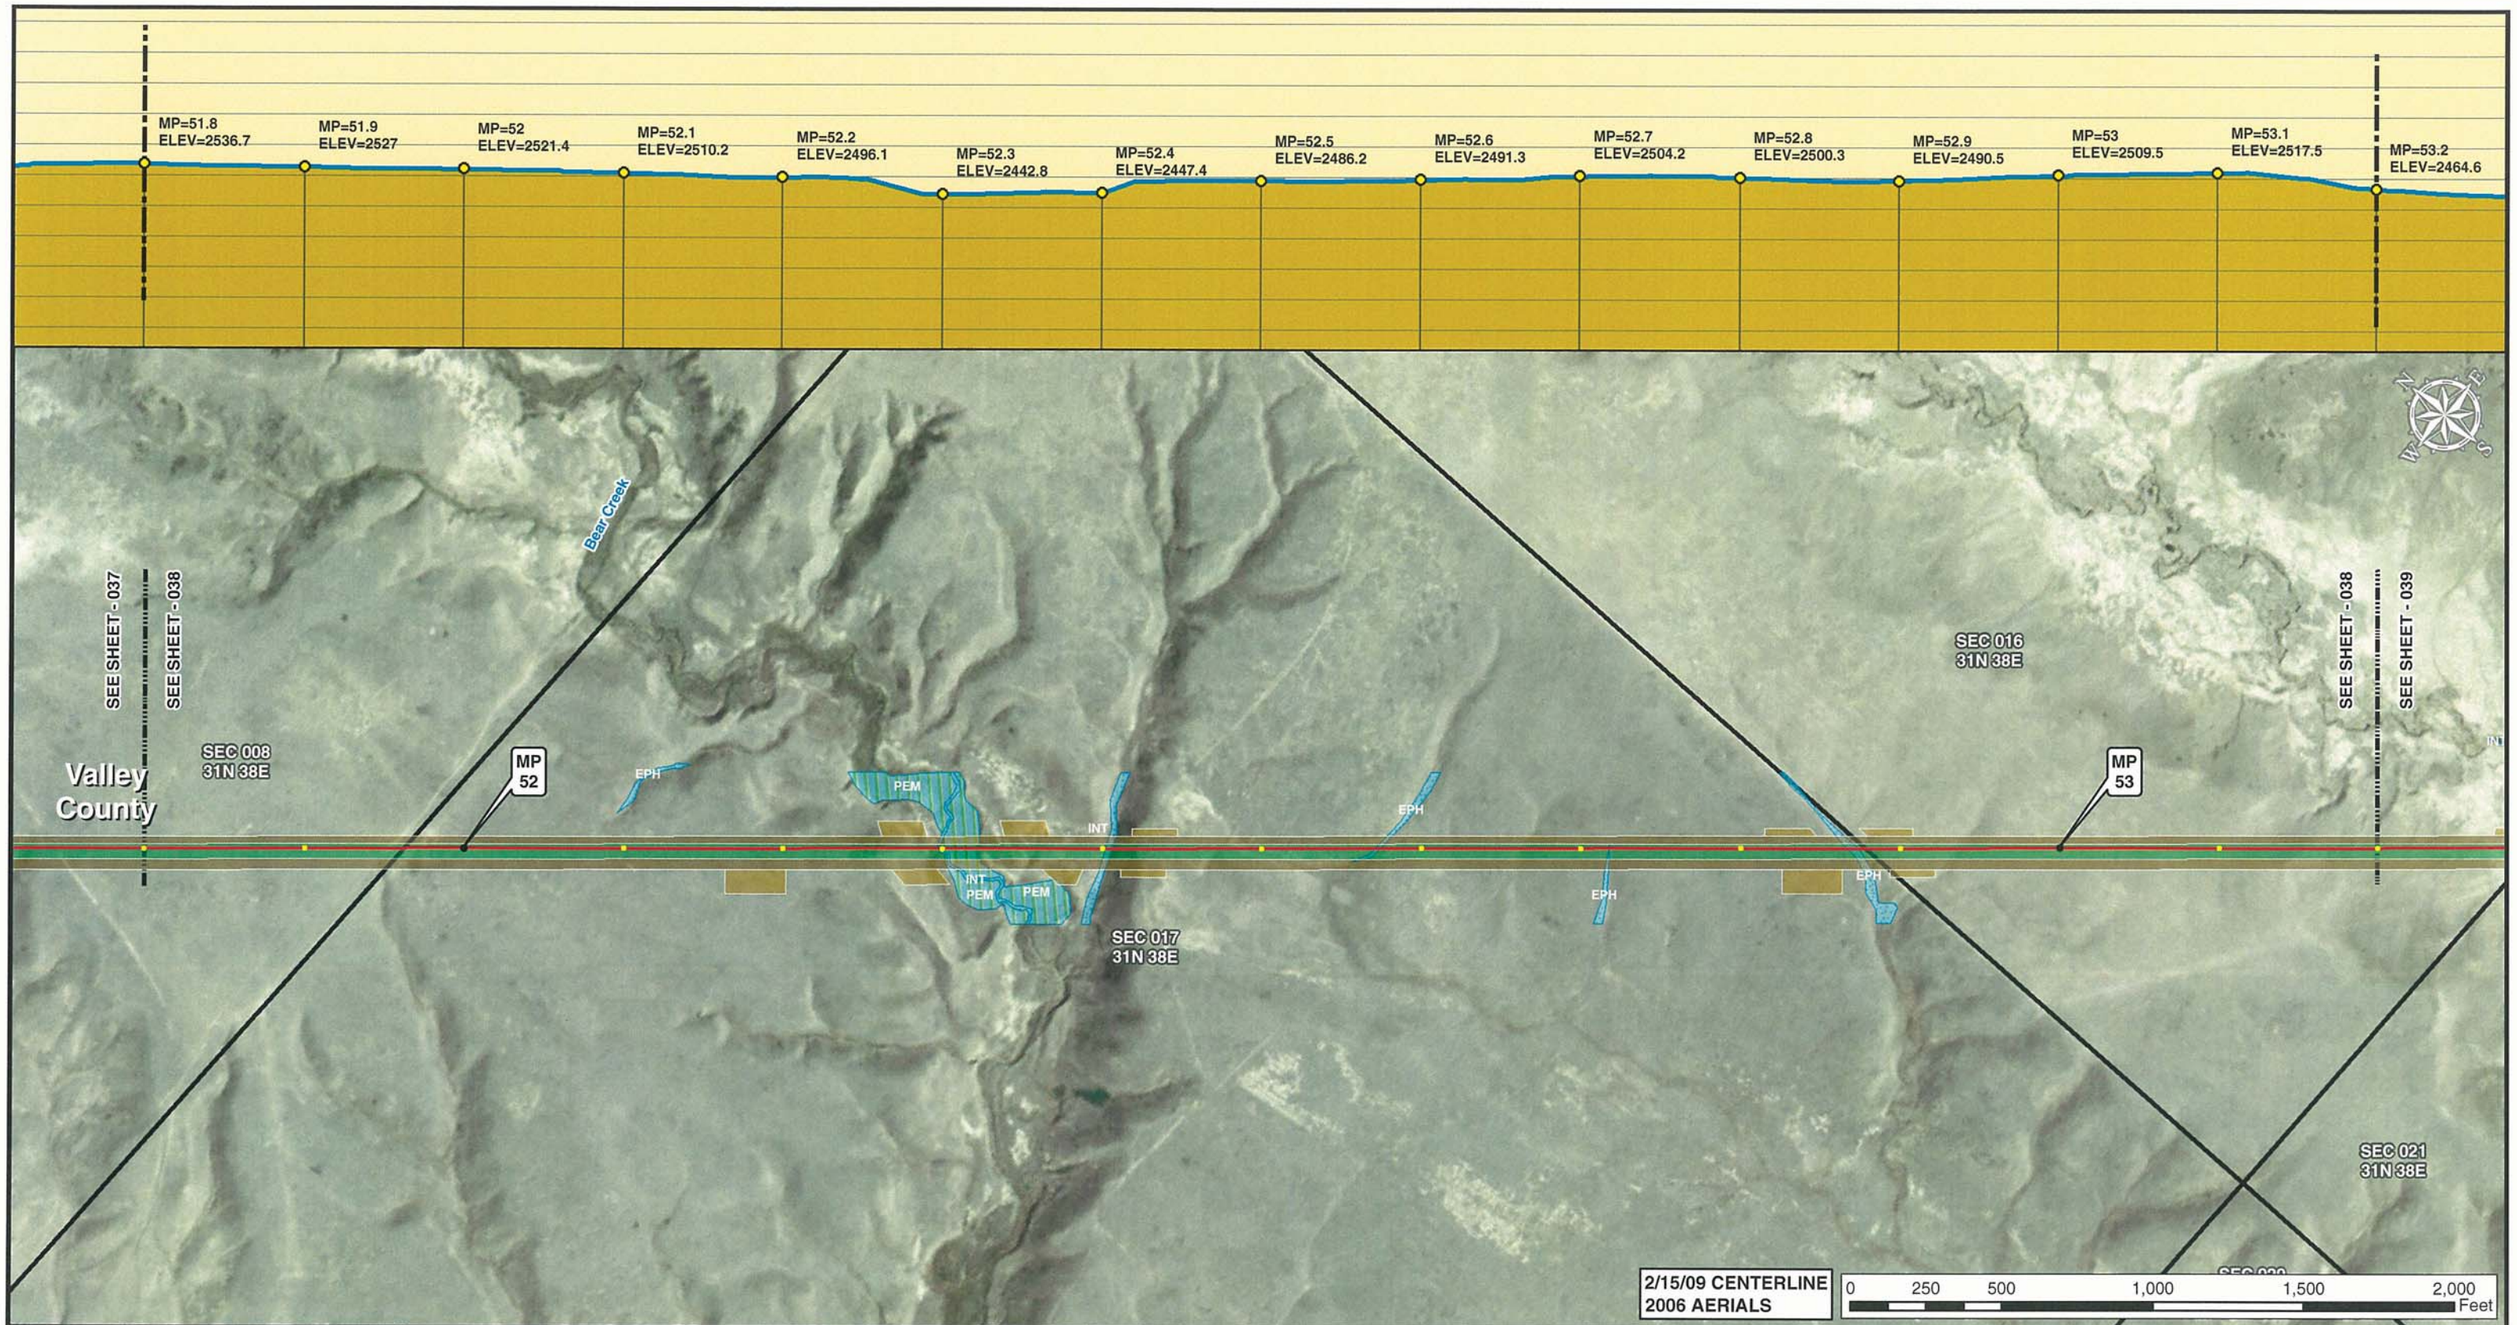

Legend

- MILE POST
- 0.1 MILE TICK MARK
- VALVE
- KEYSTONE XL PROJECT
- PERMANENT EASEMENT
- TEMPORARY EASEMENT
- EXTRA WORKSPACE
- ACCESS ROAD
- TRANSMISSION LINE
- PUMP STATION
- STAGING AREA
- PIPE YARD
- CONTRACTOR YARD
- WATER BODY
- WETLAND
- COUNTY LINE
- SECTION LINE

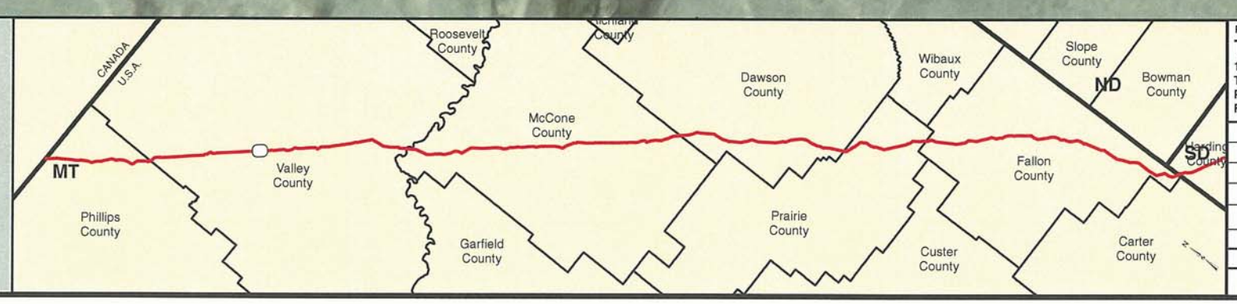

PREPARED BY:
TROW ENGINEERING CONSULTANTS INC.
1300 Metropolitan Boulevard, Suite 200
Tallahassee, Florida , USA 32308
Phone: 1-850-385-5441
Fax: 1-850-385-5523
Trow

NO.	REVISION	DATE
1	ISSUED FOR SUPPLEMENTAL U.S. DEPT. OF STATE FILING (2.15.09 CL)	7.6.09
0	ISSUED FOR UNITED STATES DEPARTMENT OF STATE (7.31.08 CL)	11.19.08

ConocoPhillips

TransCanada *in business to deliver*

KEYSTONE XL PROJECT
ROUTE SHEETS
MORGAN, MONTANA TO STEELE CITY, NEBRASKA
VALLEY COUNTY, MONTANA

MAP PARAMETERS
PROJECTION: NAD83, UTM:13N
SCALE: 1: 6000 ; 1" = 500'

DRAWN BY	CHECKED BY	APPROVED BY	PROJECT:	DRAWING NUMBER	SHEET	REV.
GS	SS	RG	50388X	XL-30-ML-2002-P-038-A	038	1

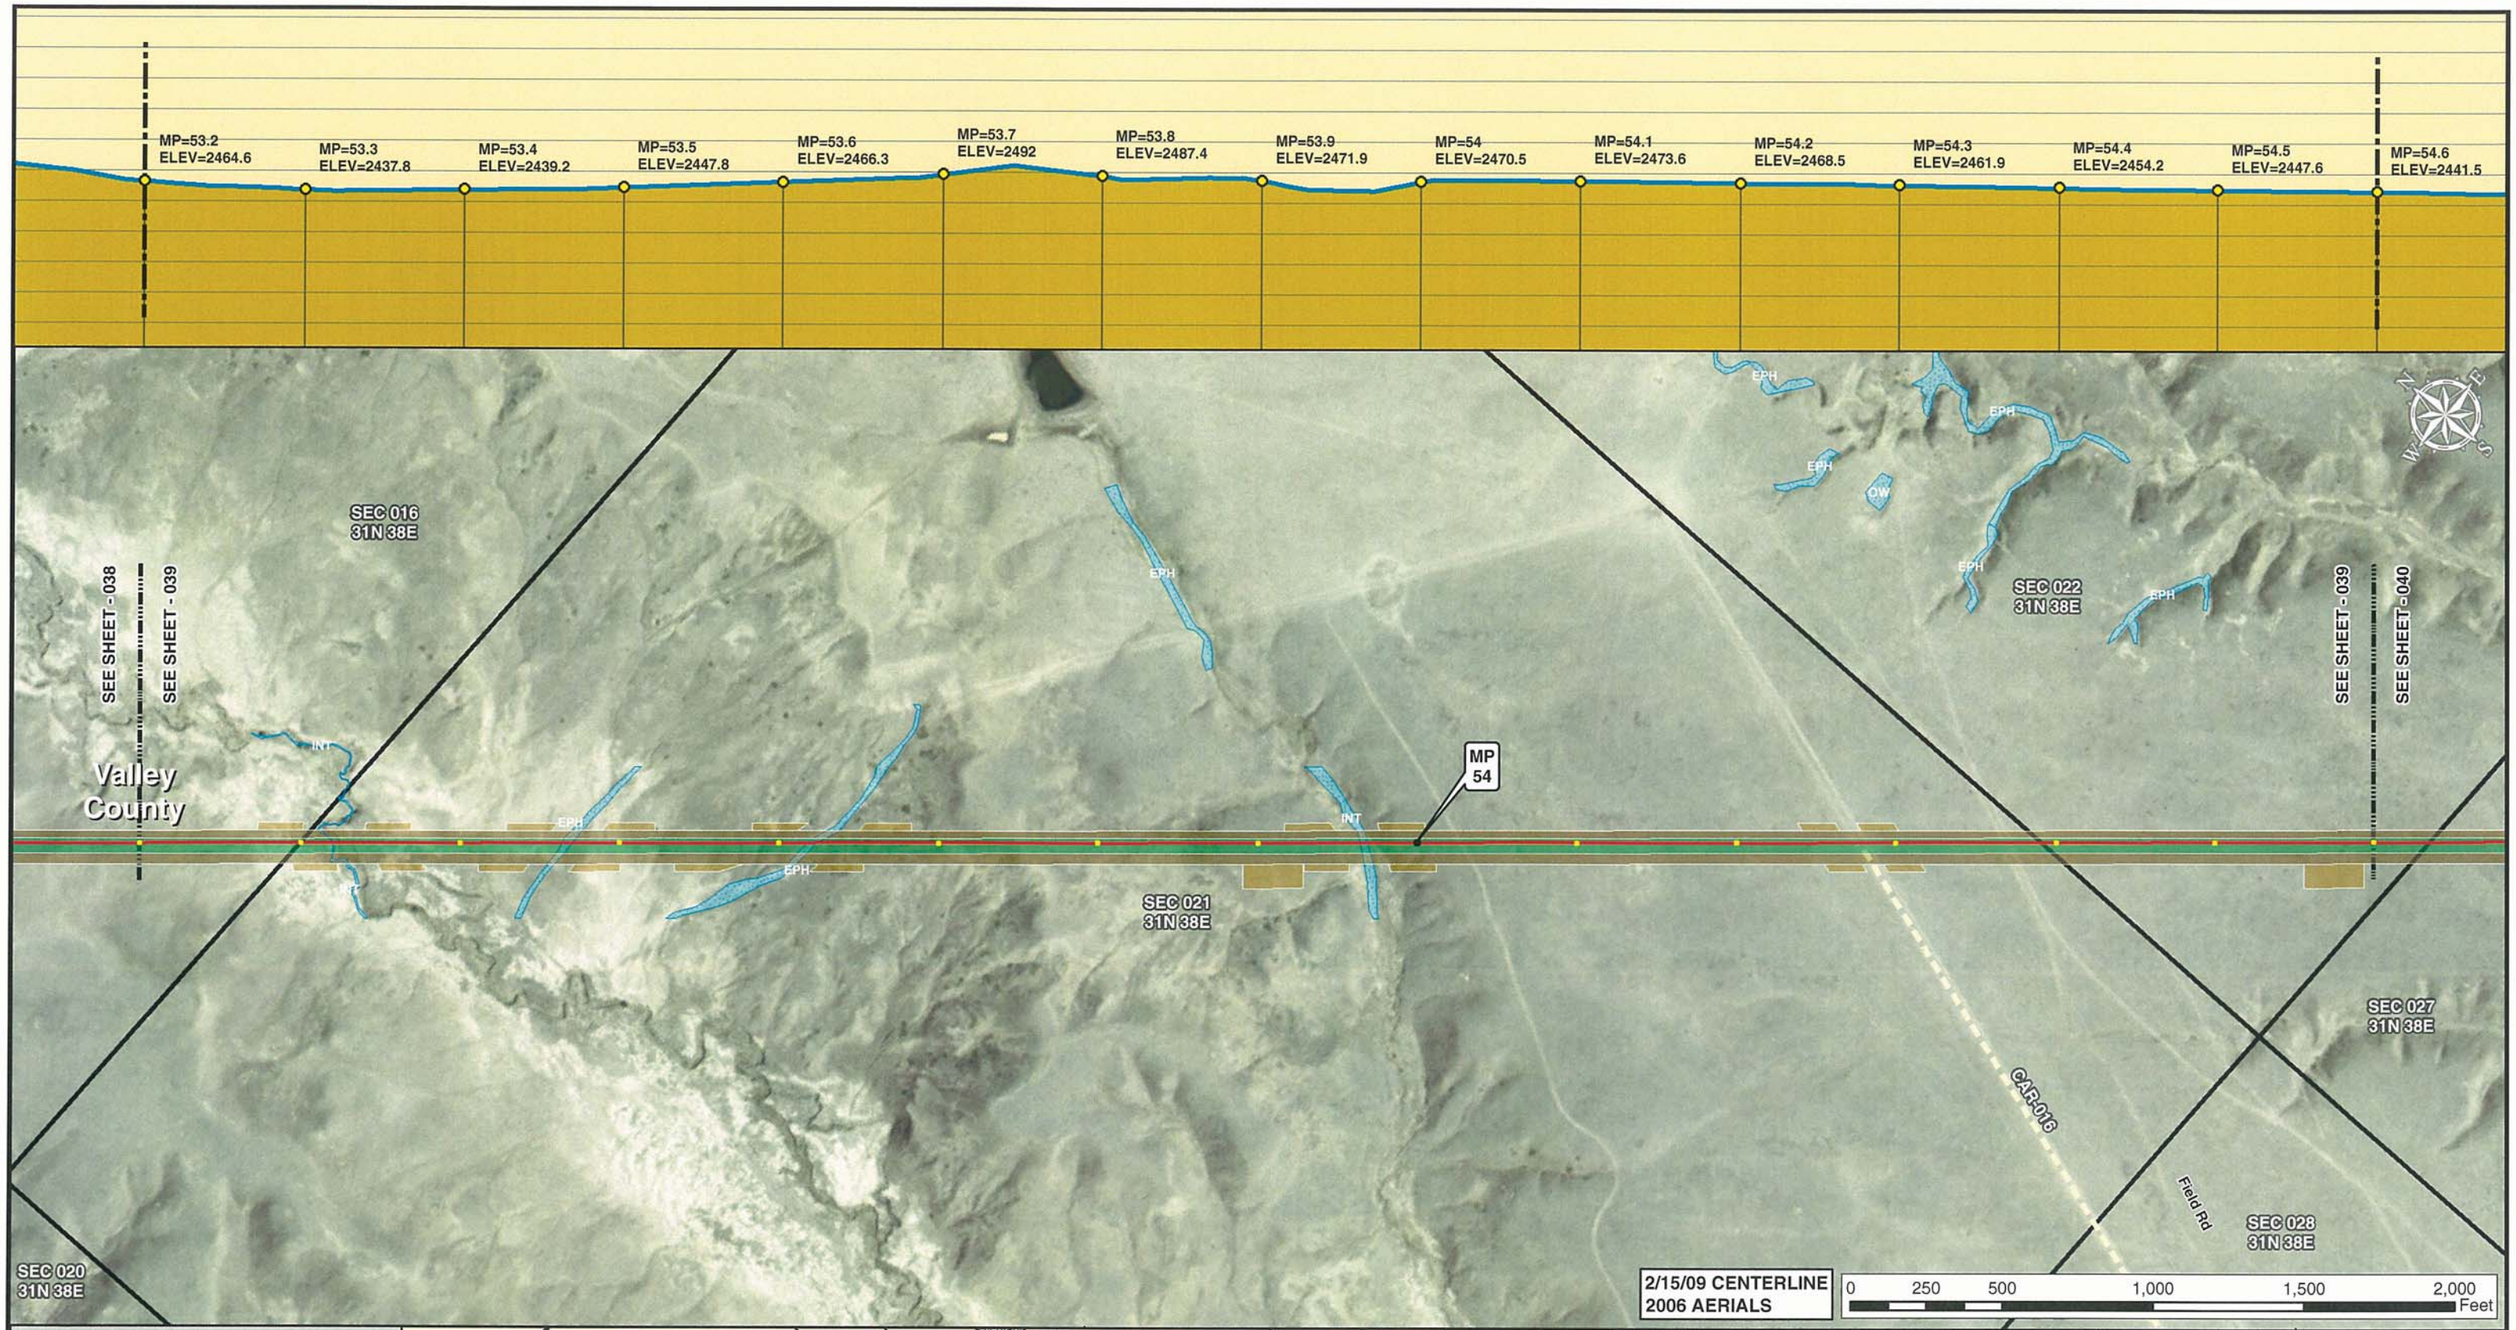

Legend

- MILE POST
- 0.1 MILE TICK MARK
- VALVE
- KEYSTONE XL PROJECT
- PERMANENT EASEMENT
- TEMPORARY EASEMENT
- EXTRA WORKSPACE
- ACCESS ROAD
- TRANSMISSION LINE
- PUMP STATION
- STAGING AREA
- PIPE YARD
- CONTRACTOR YARD
- WATER BODY
- WETLAND
- COUNTY LINE
- SECTION LINE

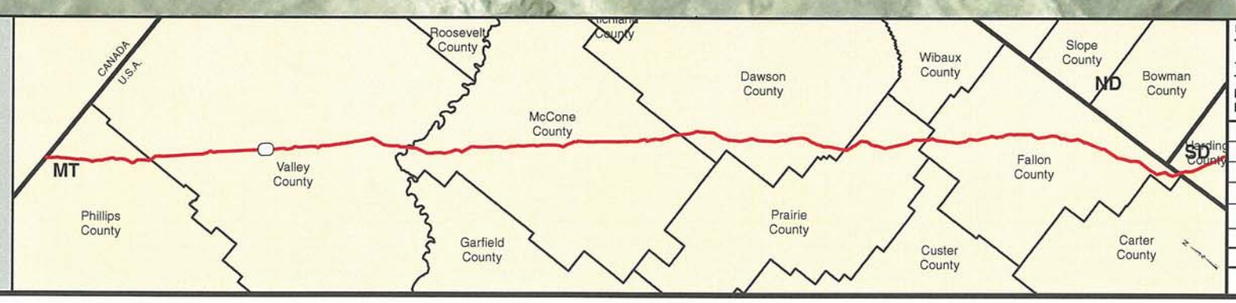

PREPARED BY:
TROW ENGINEERING CONSULTANTS INC.
1300 Metropolitan Boulevard, Suite 200
Tallahassee, Florida , USA 32308
Phone: 1-850-385-5441
Fax: 1-850-385-5523
Trow

NO.	REVISION	DATE
1	ISSUED FOR SUPPLEMENTAL U.S. DEPT. OF STATE FILING (2.15.09 CL)	7.6.09
0	ISSUED FOR UNITED STATES DEPARTMENT OF STATE (7.31.08 CL)	11.19.08

ConocoPhillips

TransCanada
In business to deliver

KEYSTONE XL PROJECT
ROUTE SHEETS
MORGAN, MONTANA TO STEELE CITY, NEBRASKA
VALLEY COUNTY, MONTANA

MAP PARAMETERS
PROJECTION: NAD83, UTM: 13N
SCALE: 1: 6000 ; 1" = 500'

DRAWN BY	CHECKED BY	APPROVED BY	PROJECT:	DRAWING NUMBER	SHEET	REV.
GS	SS	RG	50388X	XL-30 -ML-2002-P- 039-A	039	1

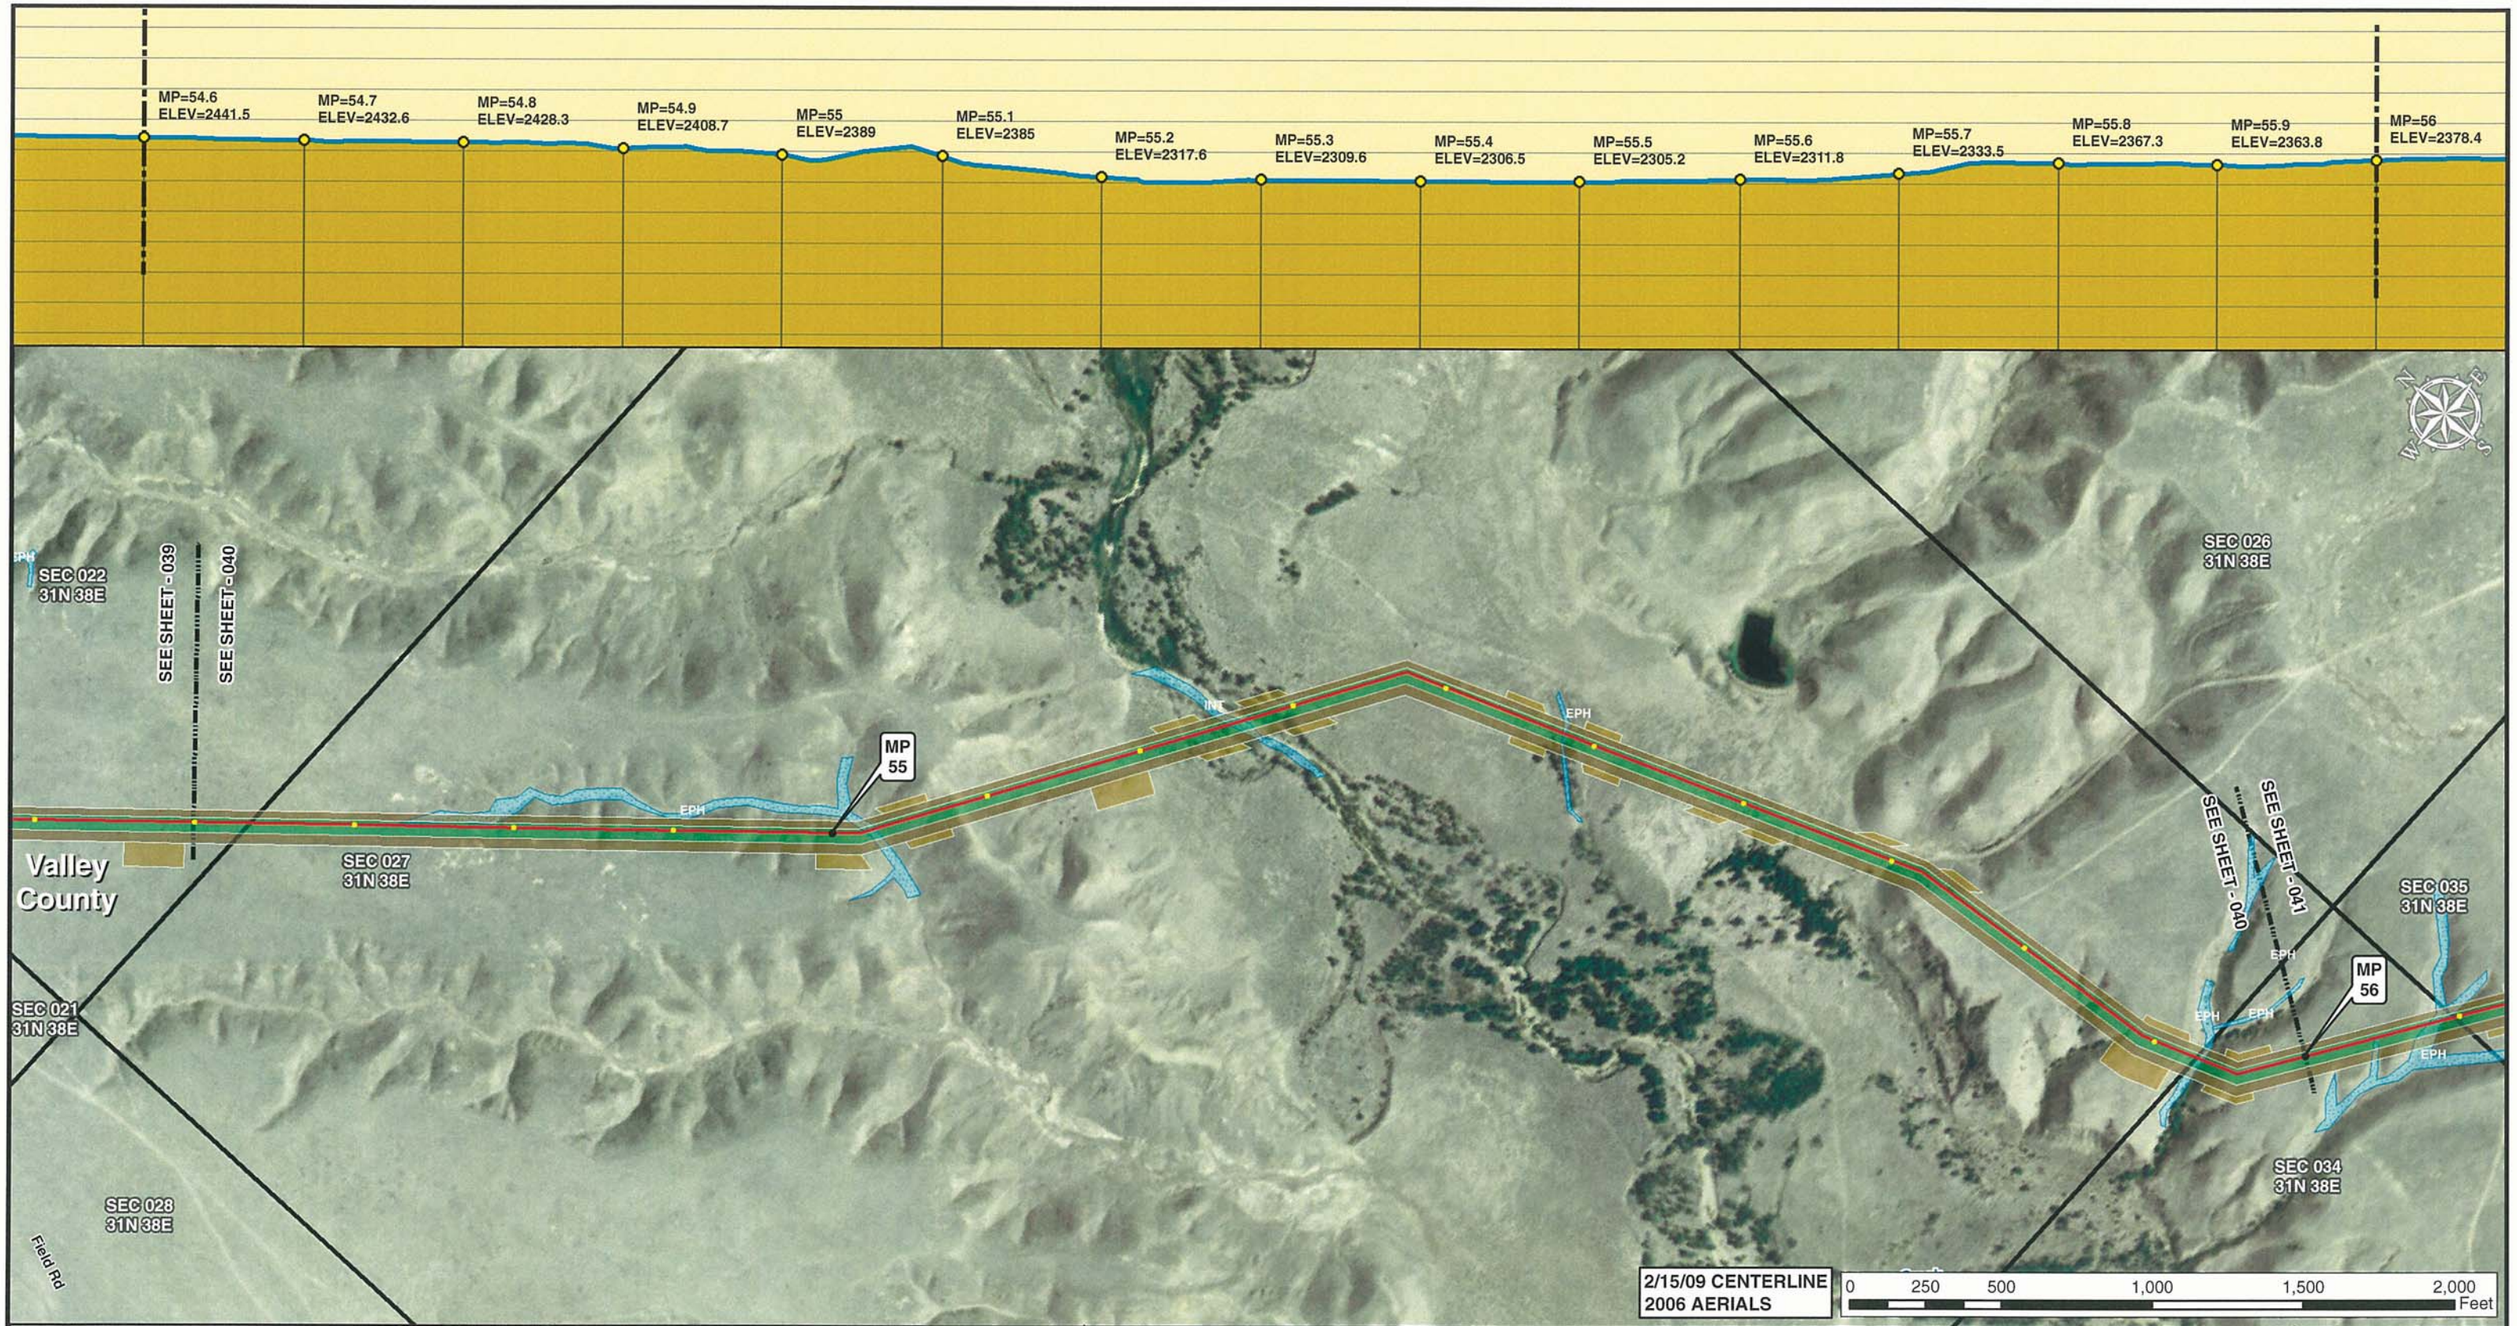

Legend

- MILE POST
- 0.1 MILE TICK MARK
- VALVE
- KEYSTONE XL PROJECT
- PERMANENT EASEMENT
- TEMPORARY EASEMENT
- EXTRA WORKSPACE
- ACCESS ROAD
- TRANSMISSION LINE
- PUMP STATION
- STAGING AREA
- PIPE YARD
- CONTRACTOR YARD
- WATER BODY
- WETLAND
- COUNTY LINE
- SECTION LINE

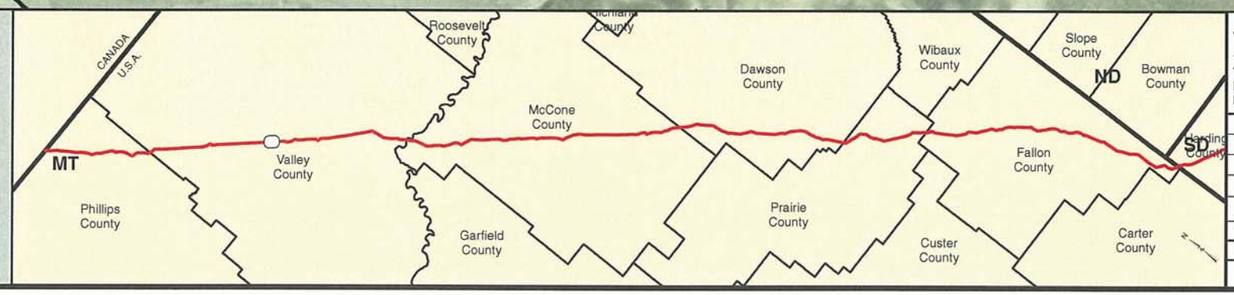

PREPARED BY:
TROW ENGINEERING CONSULTANTS INC.
1300 Metropolitan Boulevard, Suite 200
Tallahassee, Florida , USA 32308
Phone: 1-850-385-5441
Fax: 1-850-385-5523
Trow

ConocoPhillips | TransCanada In business to deliver

NO.	REVISION	DATE
1	ISSUED FOR SUPPLEMENTAL U.S. DEPT. OF STATE FILING (2.15.09 CL)	7.6.09
0	ISSUED FOR UNITED STATES DEPARTMENT OF STATE (7.31.08 CL)	11.19.08

KEYSTONE XL PROJECT
ROUTE SHEETS
MORGAN, MONTANA TO STEELE CITY, NEBRASKA
VALLEY COUNTY, MONTANA

MAP PARAMETERS
PROJECTION: NAD83, UTM:13N
SCALE: 1: 6000 ; 1" = 500'

DRAWN BY	CHECKED BY	APPROVED BY	PROJECT:	DRAWING NUMBER	SHEET	REV.
GS	SS	RG	50388X	XL-30-ML-2002-P-040-A	040	1

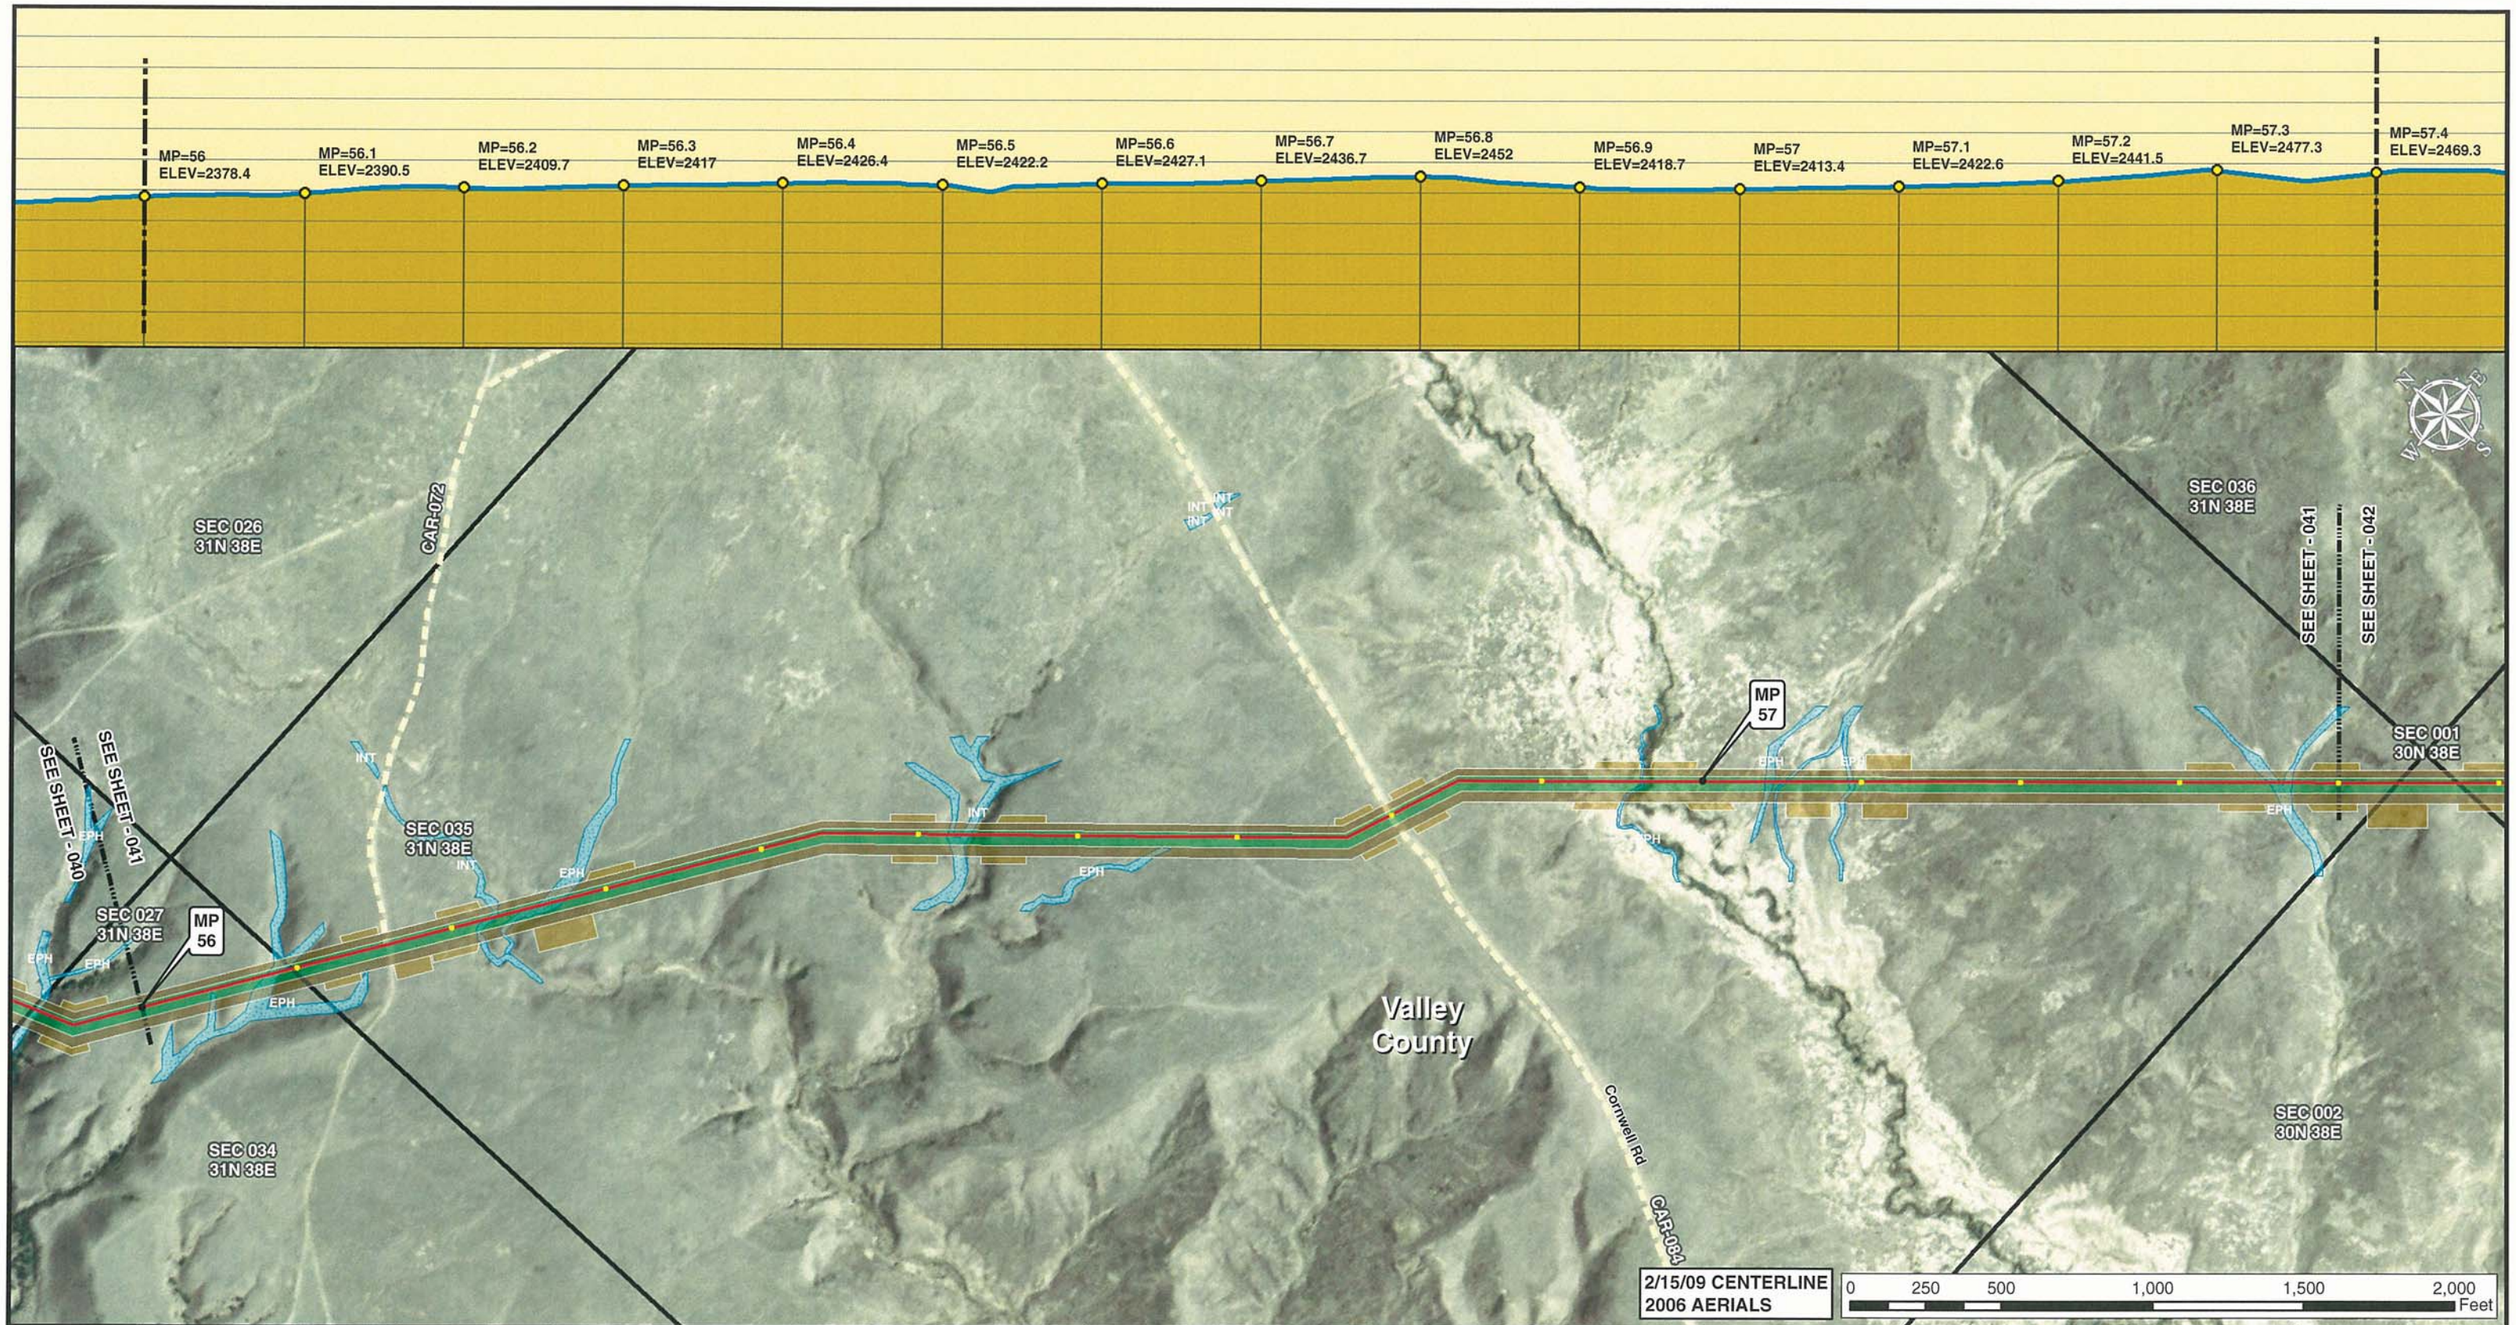

Legend

- MILE POST
- 0.1 MILE TICK MARK
- VALVE
- KEYSTONE XL PROJECT
- PERMANENT EASEMENT
- TEMPORARY EASEMENT
- EXTRA WORKSPACE
- ACCESS ROAD
- TRANSMISSION LINE
- PUMP STATION
- STAGING AREA
- PIPE YARD
- CONTRACTOR YARD
- WATER BODY
- WETLAND
- COUNTY LINE
- SECTION LINE

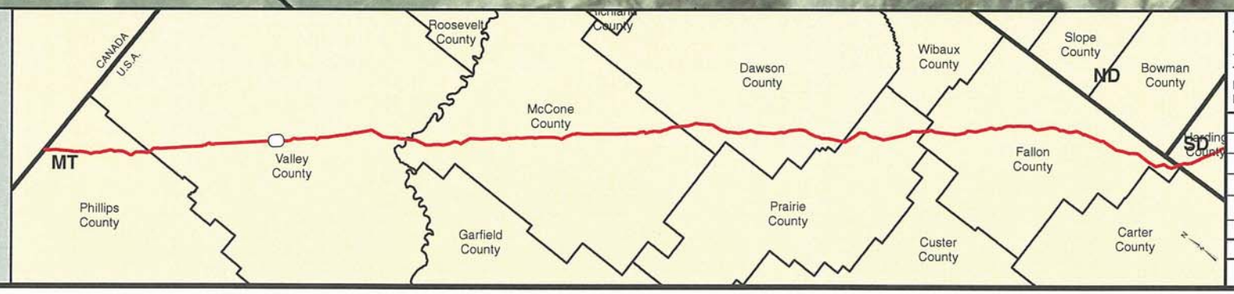

PREPARED BY:
TROW ENGINEERING CONSULTANTS INC.
1300 Metropolitan Boulevard, Suite 200
Tallahassee, Florida , USA 32308
Phone: 1-850-385-5441
Fax: 1-850-385-5523

Trow

ConocoPhillips

TransCanada
In business to deliver

NO.	REVISION	DATE
1	ISSUED FOR SUPPLEMENTAL U.S. DEPT. OF STATE FILING (2.15.09 CL)	7.6.09
0	ISSUED FOR UNITED STATES DEPARTMENT OF STATE (7.31.08 CL)	11.19.08

KEYSTONE XL PROJECT
ROUTE SHEETS
MORGAN, MONTANA TO STEELE CITY, NEBRASKA
VALLEY COUNTY, MONTANA

MAP PARAMETERS
PROJECTION: NAD83, UTM:13N
SCALE: 1: 6000 ; 1" = 500'

DRAWN BY	CHECKED BY	APPROVED BY	PROJECT:	DRAWING NUMBER	SHEET	REV.
GS	SS	RG	50388X	XL-30-ML-2002-P-041-A	041	1

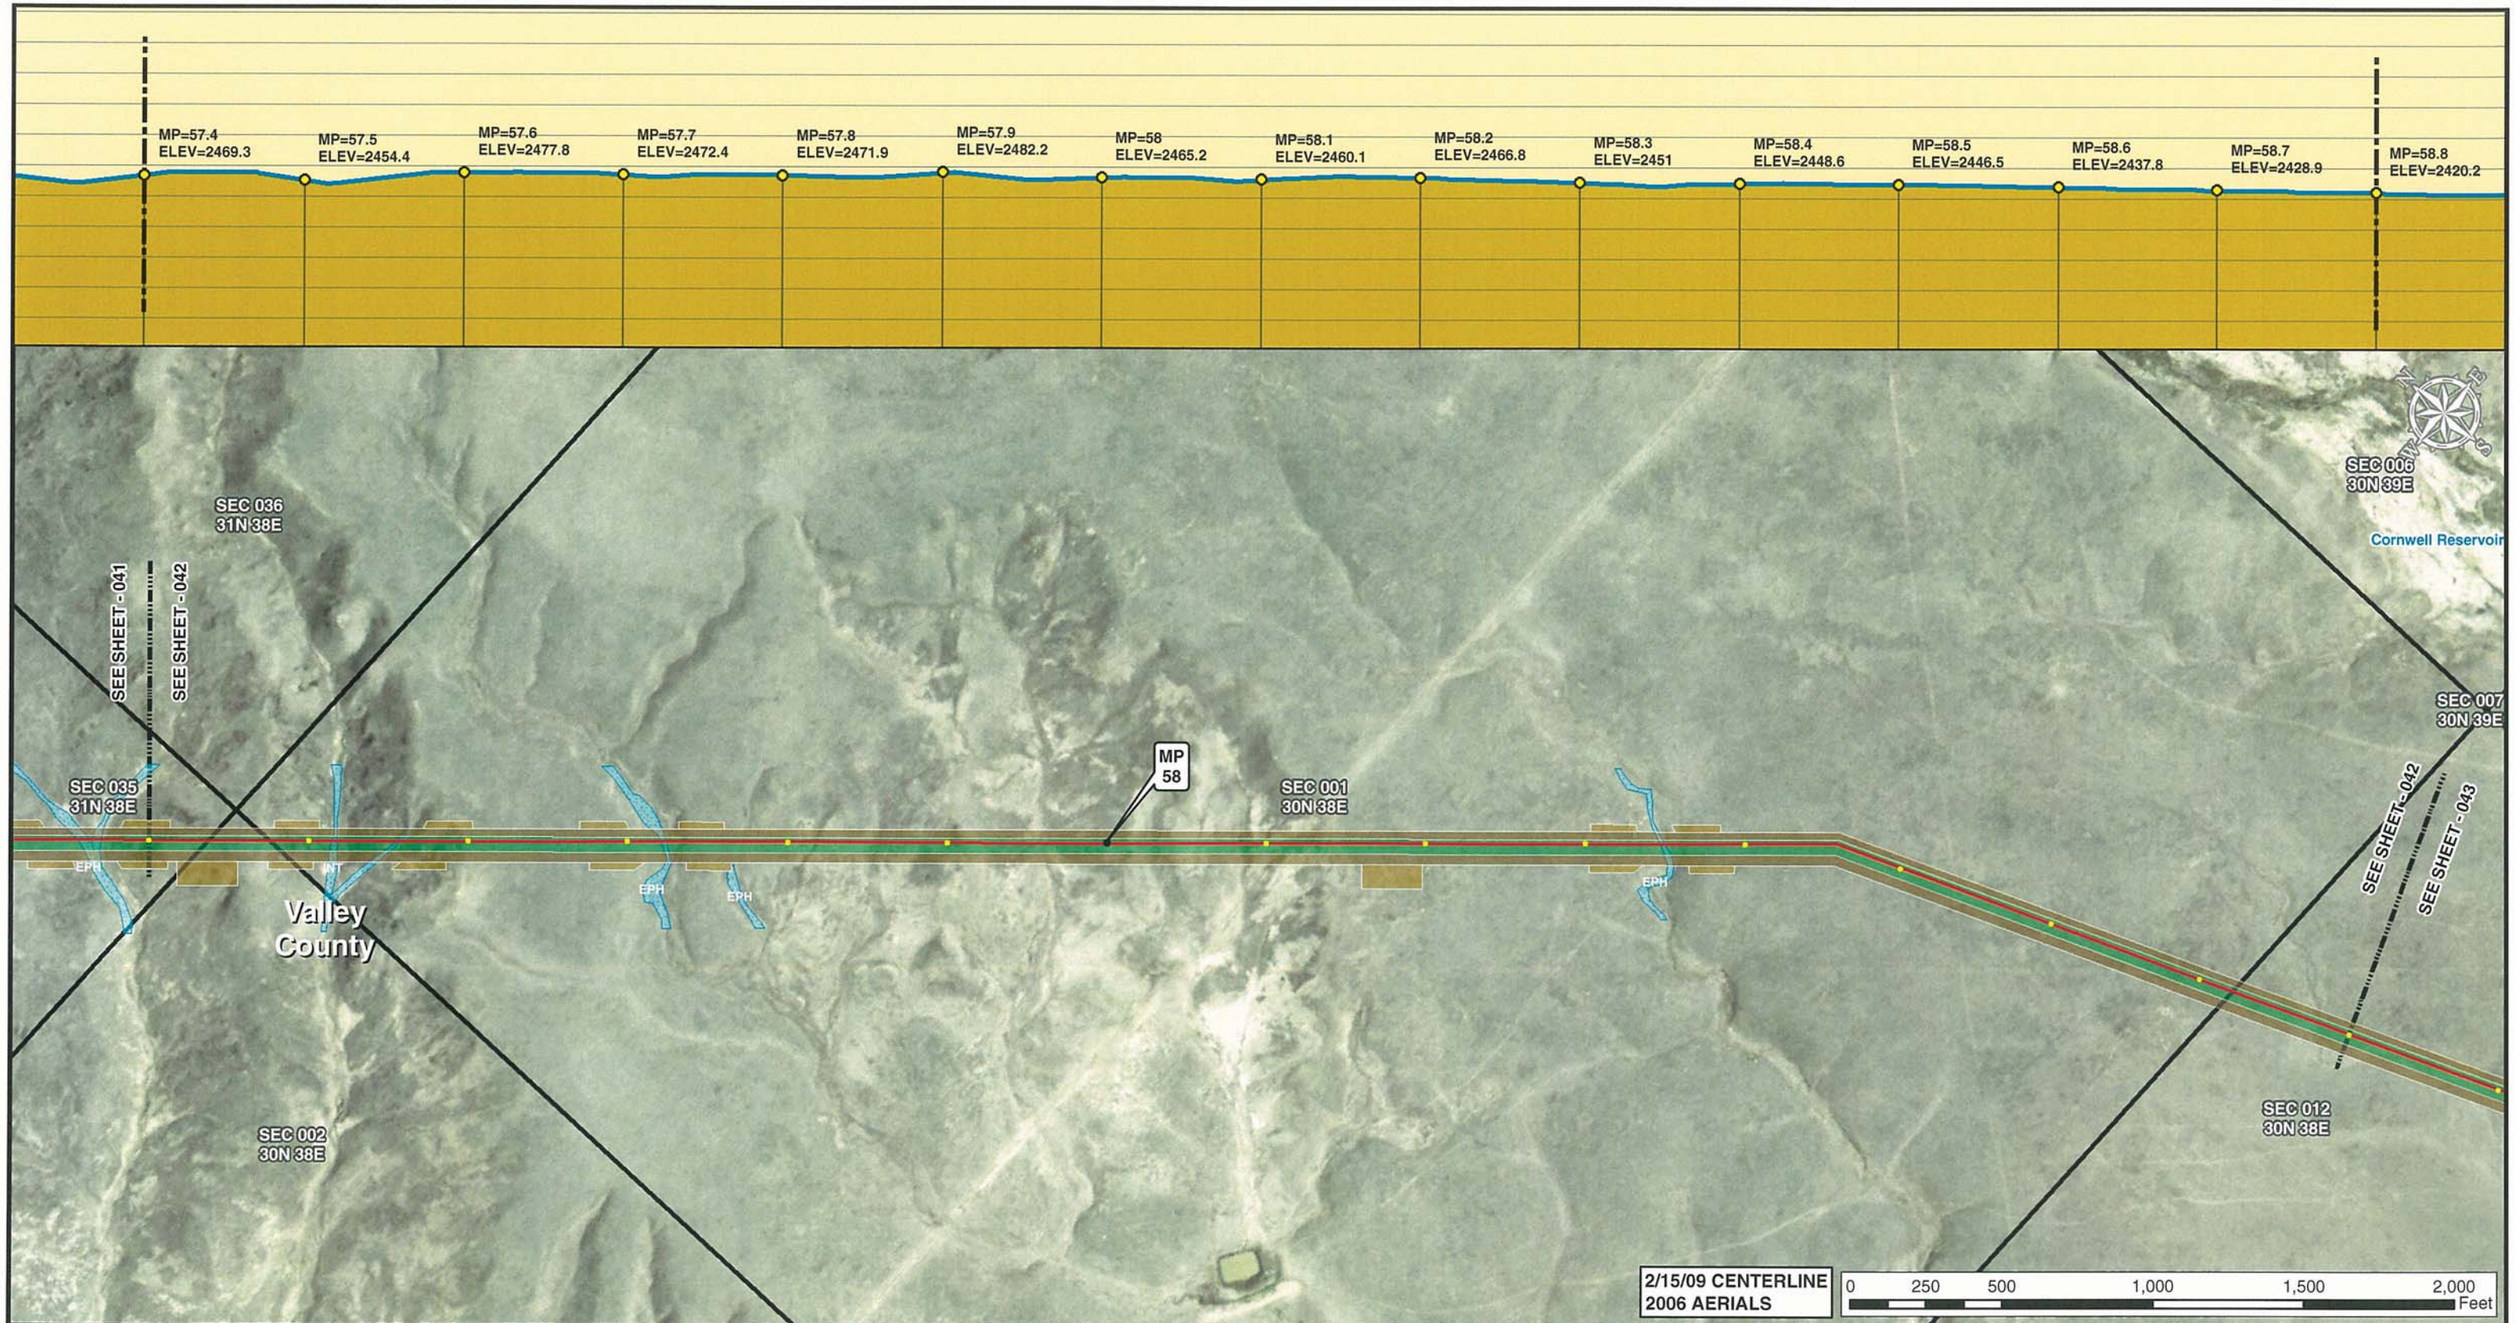

Legend

- MILE POST
- 0.1 MILE TICK MARK
- VALVE
- KEYSTONE XL PROJECT
- PERMANENT EASEMENT
- TEMPORARY EASEMENT
- EXTRA WORKSPACE
- ACCESS ROAD
- TRANSMISSION LINE
- PUMP STATION
- STAGING AREA
- PIPE YARD
- CONTRACTOR YARD
- WATER BODY
- WETLAND
- COUNTY LINE
- SECTION LINE

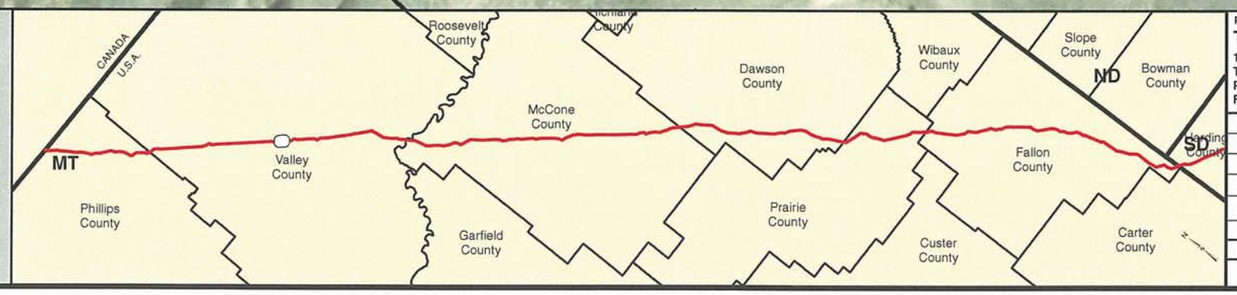

PREPARED BY:

TROW ENGINEERING CONSULTANTS INC.

1300 Metropolitan Boulevard, Suite 200
Tallahassee, Florida , USA 32308
Phone: 1-850-385-5441
Fax: 1-850-385-5523

Trow

NO.	REVISION	DATE
1	ISSUED FOR SUPPLEMENTAL U.S. DEPT. OF STATE FILING (2.15.09 CL)	7.6.09
0	ISSUED FOR UNITED STATES DEPARTMENT OF STATE (7.31.08 CL)	11.19.08

ConocoPhillips

TransCanada *In business to deliver*

KEYSTONE XL PROJECT
ROUTE SHEETS
MORGAN, MONTANA TO STEELE CITY, NEBRASKA
VALLEY COUNTY, MONTANA

MAP PARAMETERS
PROJECTION: NAD83, UTM:13N
SCALE: 1: 6000 ; 1" = 500'

DRAWN BY	CHECKED BY	APPROVED BY	PROJECT:	DRAWING NUMBER	SHEET	REV.
GS	SS	RG	50388X	XL-30-ML-2002-P-042-A	042	1

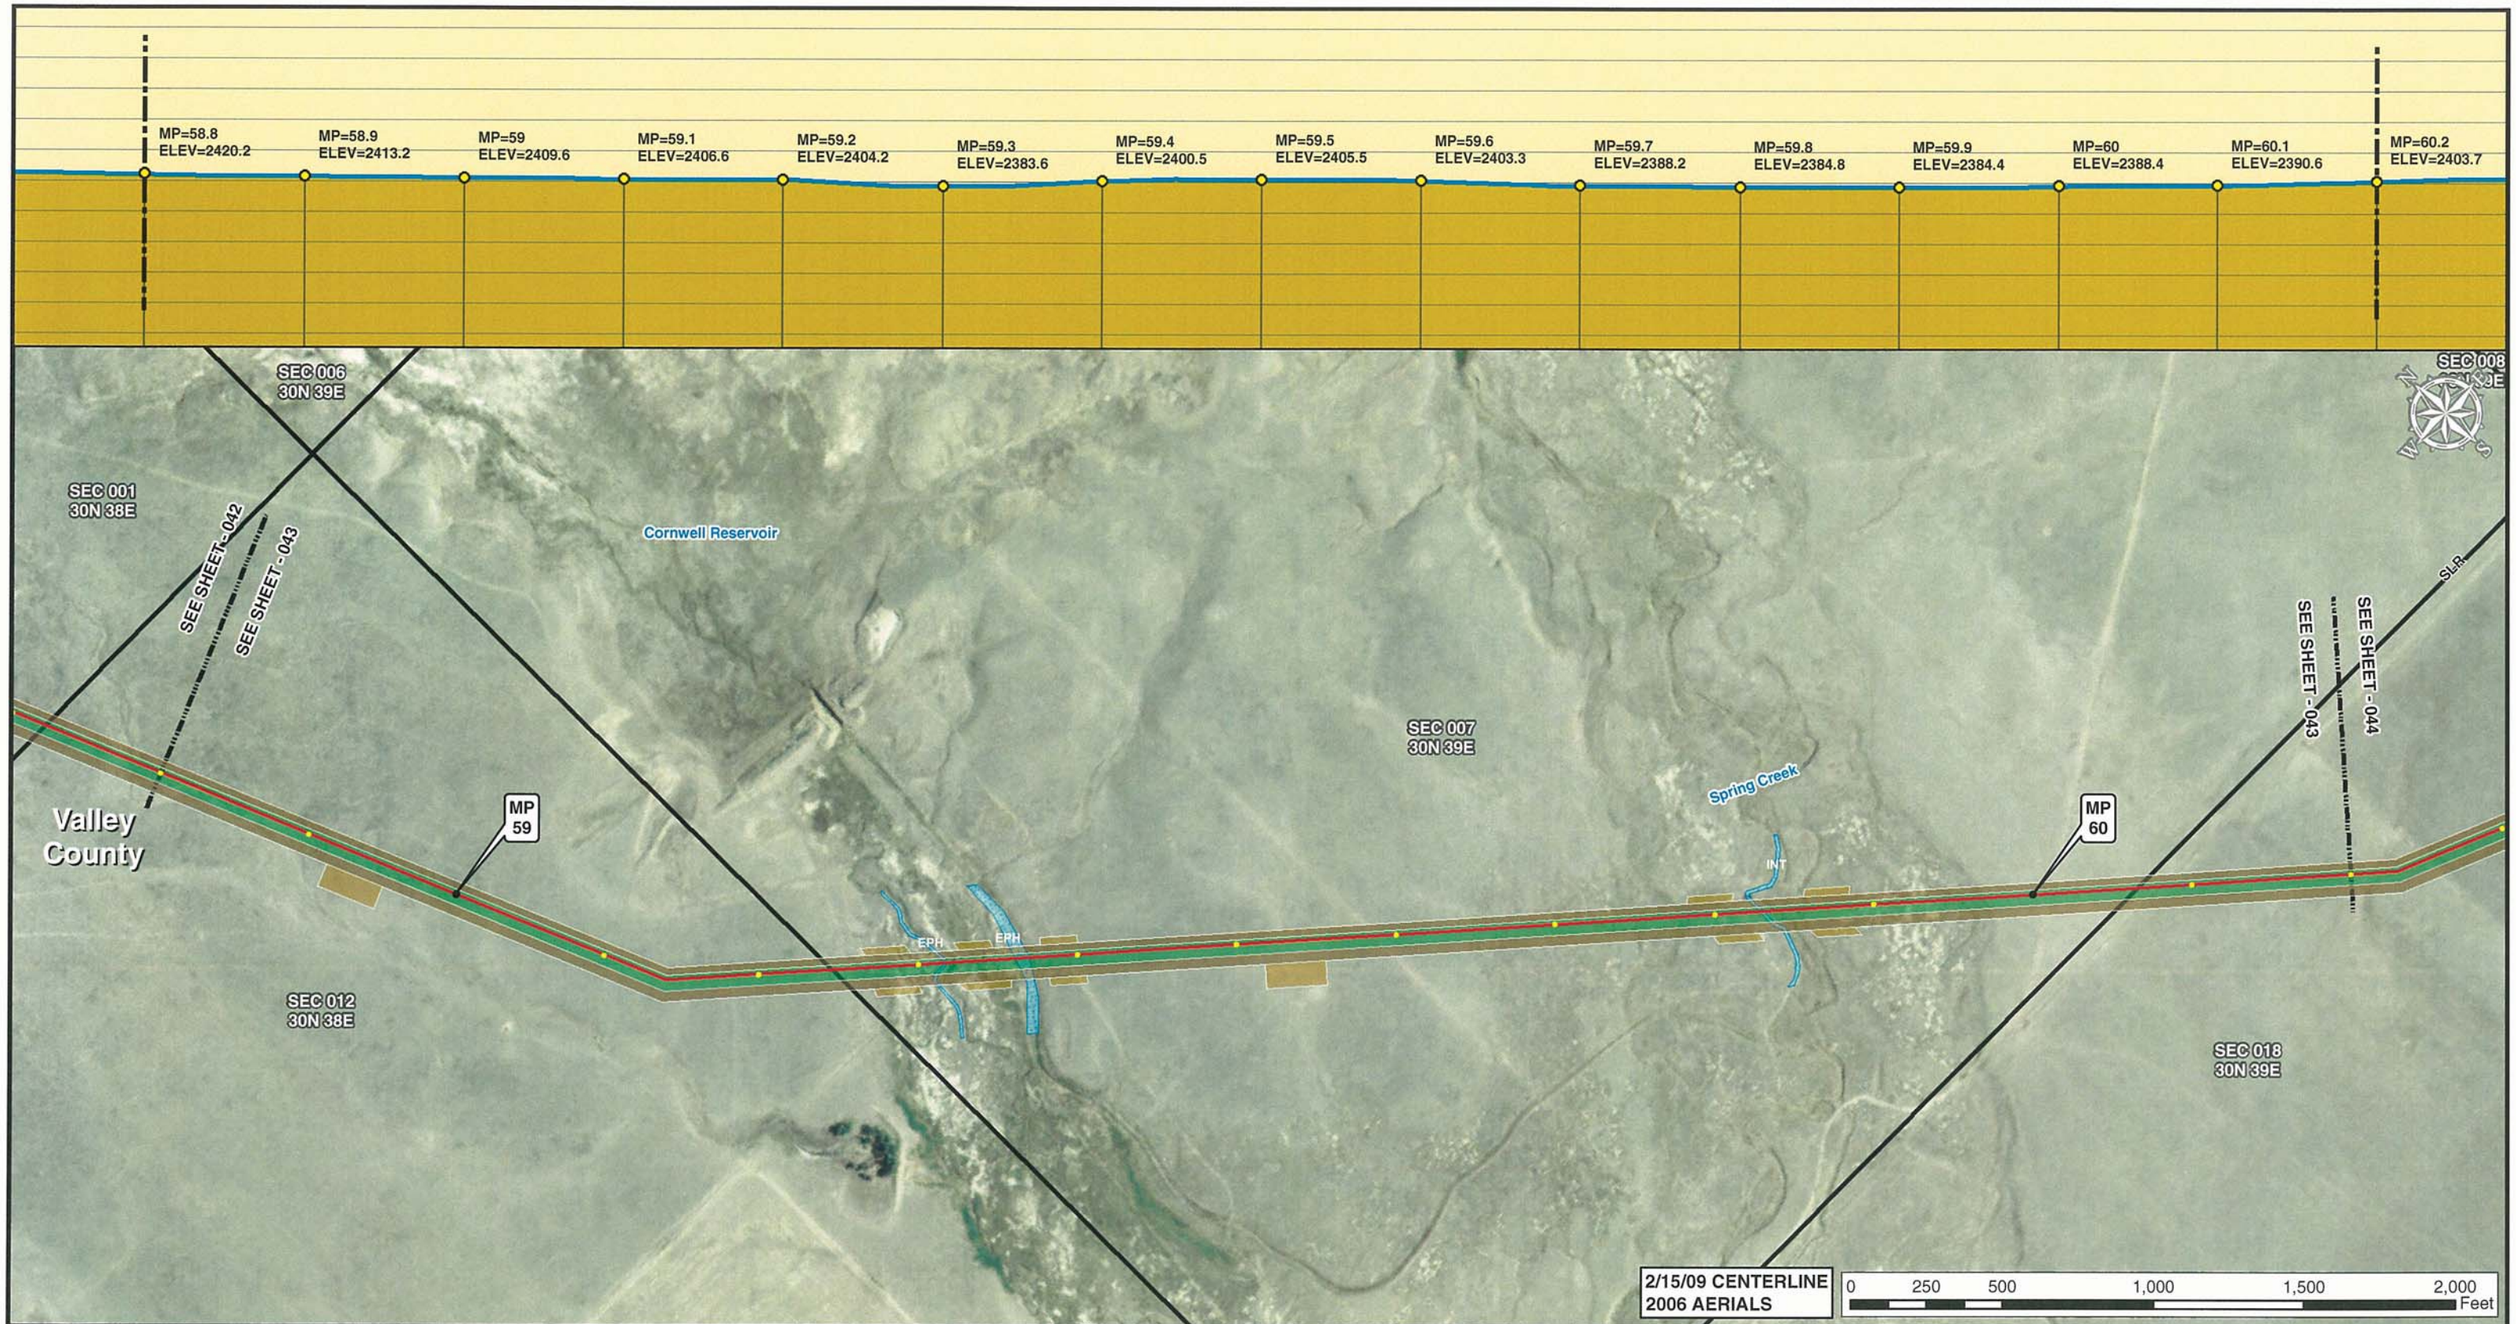

Legend

- MILE POST
- 0.1 MILE TICK MARK
- VALVE
- KEYSTONE XL PROJECT
- PERMANENT EASEMENT
- TEMPORARY EASEMENT
- EXTRA WORKSPACE
- ACCESS ROAD
- TRANSMISSION LINE
- PUMP STATION
- STAGING AREA
- PIPE YARD
- CONTRACTOR YARD
- WATER BODY
- WETLAND
- COUNTY LINE
- SECTION LINE

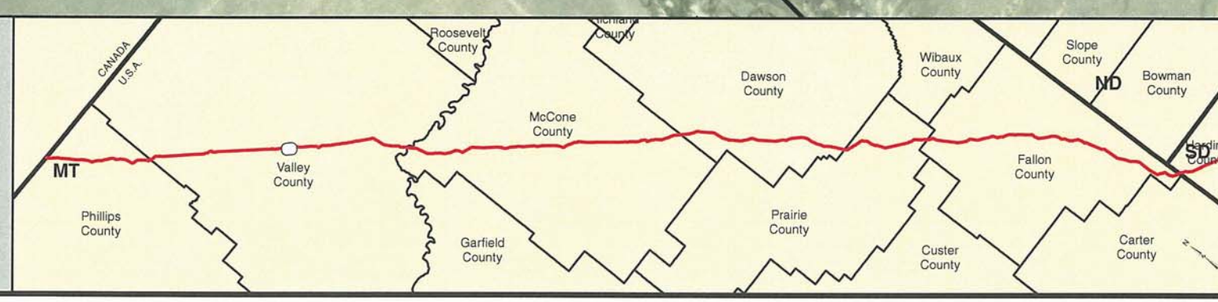

PREPARED BY:
TROW ENGINEERING CONSULTANTS INC.
1300 Metropolitan Boulevard, Suite 200
Tallahassee, Florida , USA 32308
Phone: 1-850-385-5441
Fax: 1-850-385-5523
Trow

ConocoPhillips

TransCanada
In business to deliver

NO.	REVISION	DATE
1	ISSUED FOR SUPPLEMENTAL U.S. DEPT. OF STATE FILING (2.15.09 CL)	7.6.09
0	ISSUED FOR UNITED STATES DEPARTMENT OF STATE (7.31.08 CL)	11.19.08

KEYSTONE XL PROJECT
ROUTE SHEETS
MORGAN, MONTANA TO STEELE CITY, NEBRASKA
VALLEY COUNTY, MONTANA

MAP PARAMETERS
PROJECTION: NAD83, UTM:13N
SCALE: 1: 6000 ; 1" = 500'

DRAWN BY	CHECKED BY	APPROVED BY	PROJECT:	DRAWING NUMBER	SHEET	REV.
GS	SS	RG	50388X	XL-30-ML-2002-P-043-A	043	1

Legend

- MILE POST
- 0.1 MILE TICK MARK
- VALVE
- KEYSTONE XL PROJECT
- PERMANENT EASEMENT
- TEMPORARY EASEMENT
- EXTRA WORKSPACE
- ACCESS ROAD
- TRANSMISSION LINE
- PUMP STATION
- STAGING AREA
- PIPE YARD
- CONTRACTOR YARD
- WATER BODY
- WETLAND
- COUNTY LINE
- SECTION LINE

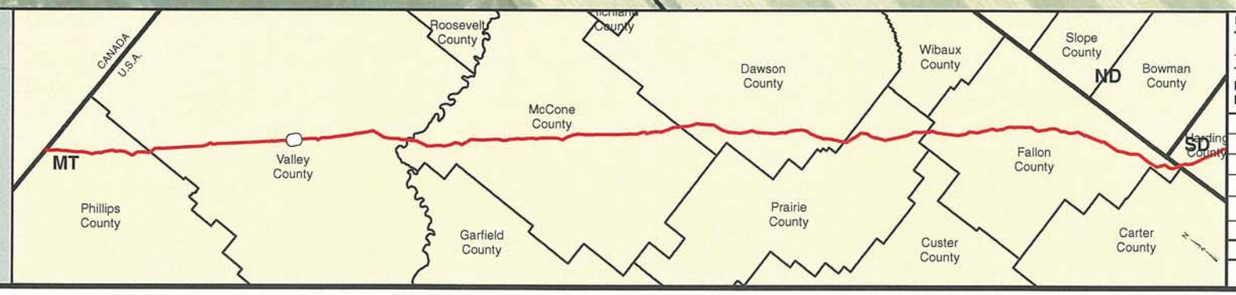

PREPARED BY:
TROW ENGINEERING CONSULTANTS INC.
1300 Metropolitan Boulevard, Suite 200
Tallahassee, Florida , USA 32308
Phone: 1-850-385-5441
Fax: 1-850-385-5523

Trow

ConocoPhillips

TransCanada
In business to deliver

NO.	REVISION	DATE
1	ISSUED FOR SUPPLEMENTAL U.S. DEPT. OF STATE FILING (2.15.09 CL)	7.6.09
0	ISSUED FOR UNITED STATES DEPARTMENT OF STATE (7.31.08 CL)	11.19.08

KEYSTONE XL PROJECT
ROUTE SHEETS
MORGAN, MONTANA TO STEELE CITY, NEBRASKA
VALLEY COUNTY, MONTANA

MAP PARAMETERS
PROJECTION: NAD83, UTM:13N
SCALE: 1: 6000 ; 1" = 500'

DRAWN BY	CHECKED BY	APPROVED BY	PROJECT:	DRAWING NUMBER	SHEET	REV.
GS	SS	RG	50388X	XL-30 -ML-2002-P- 044-A	044	1

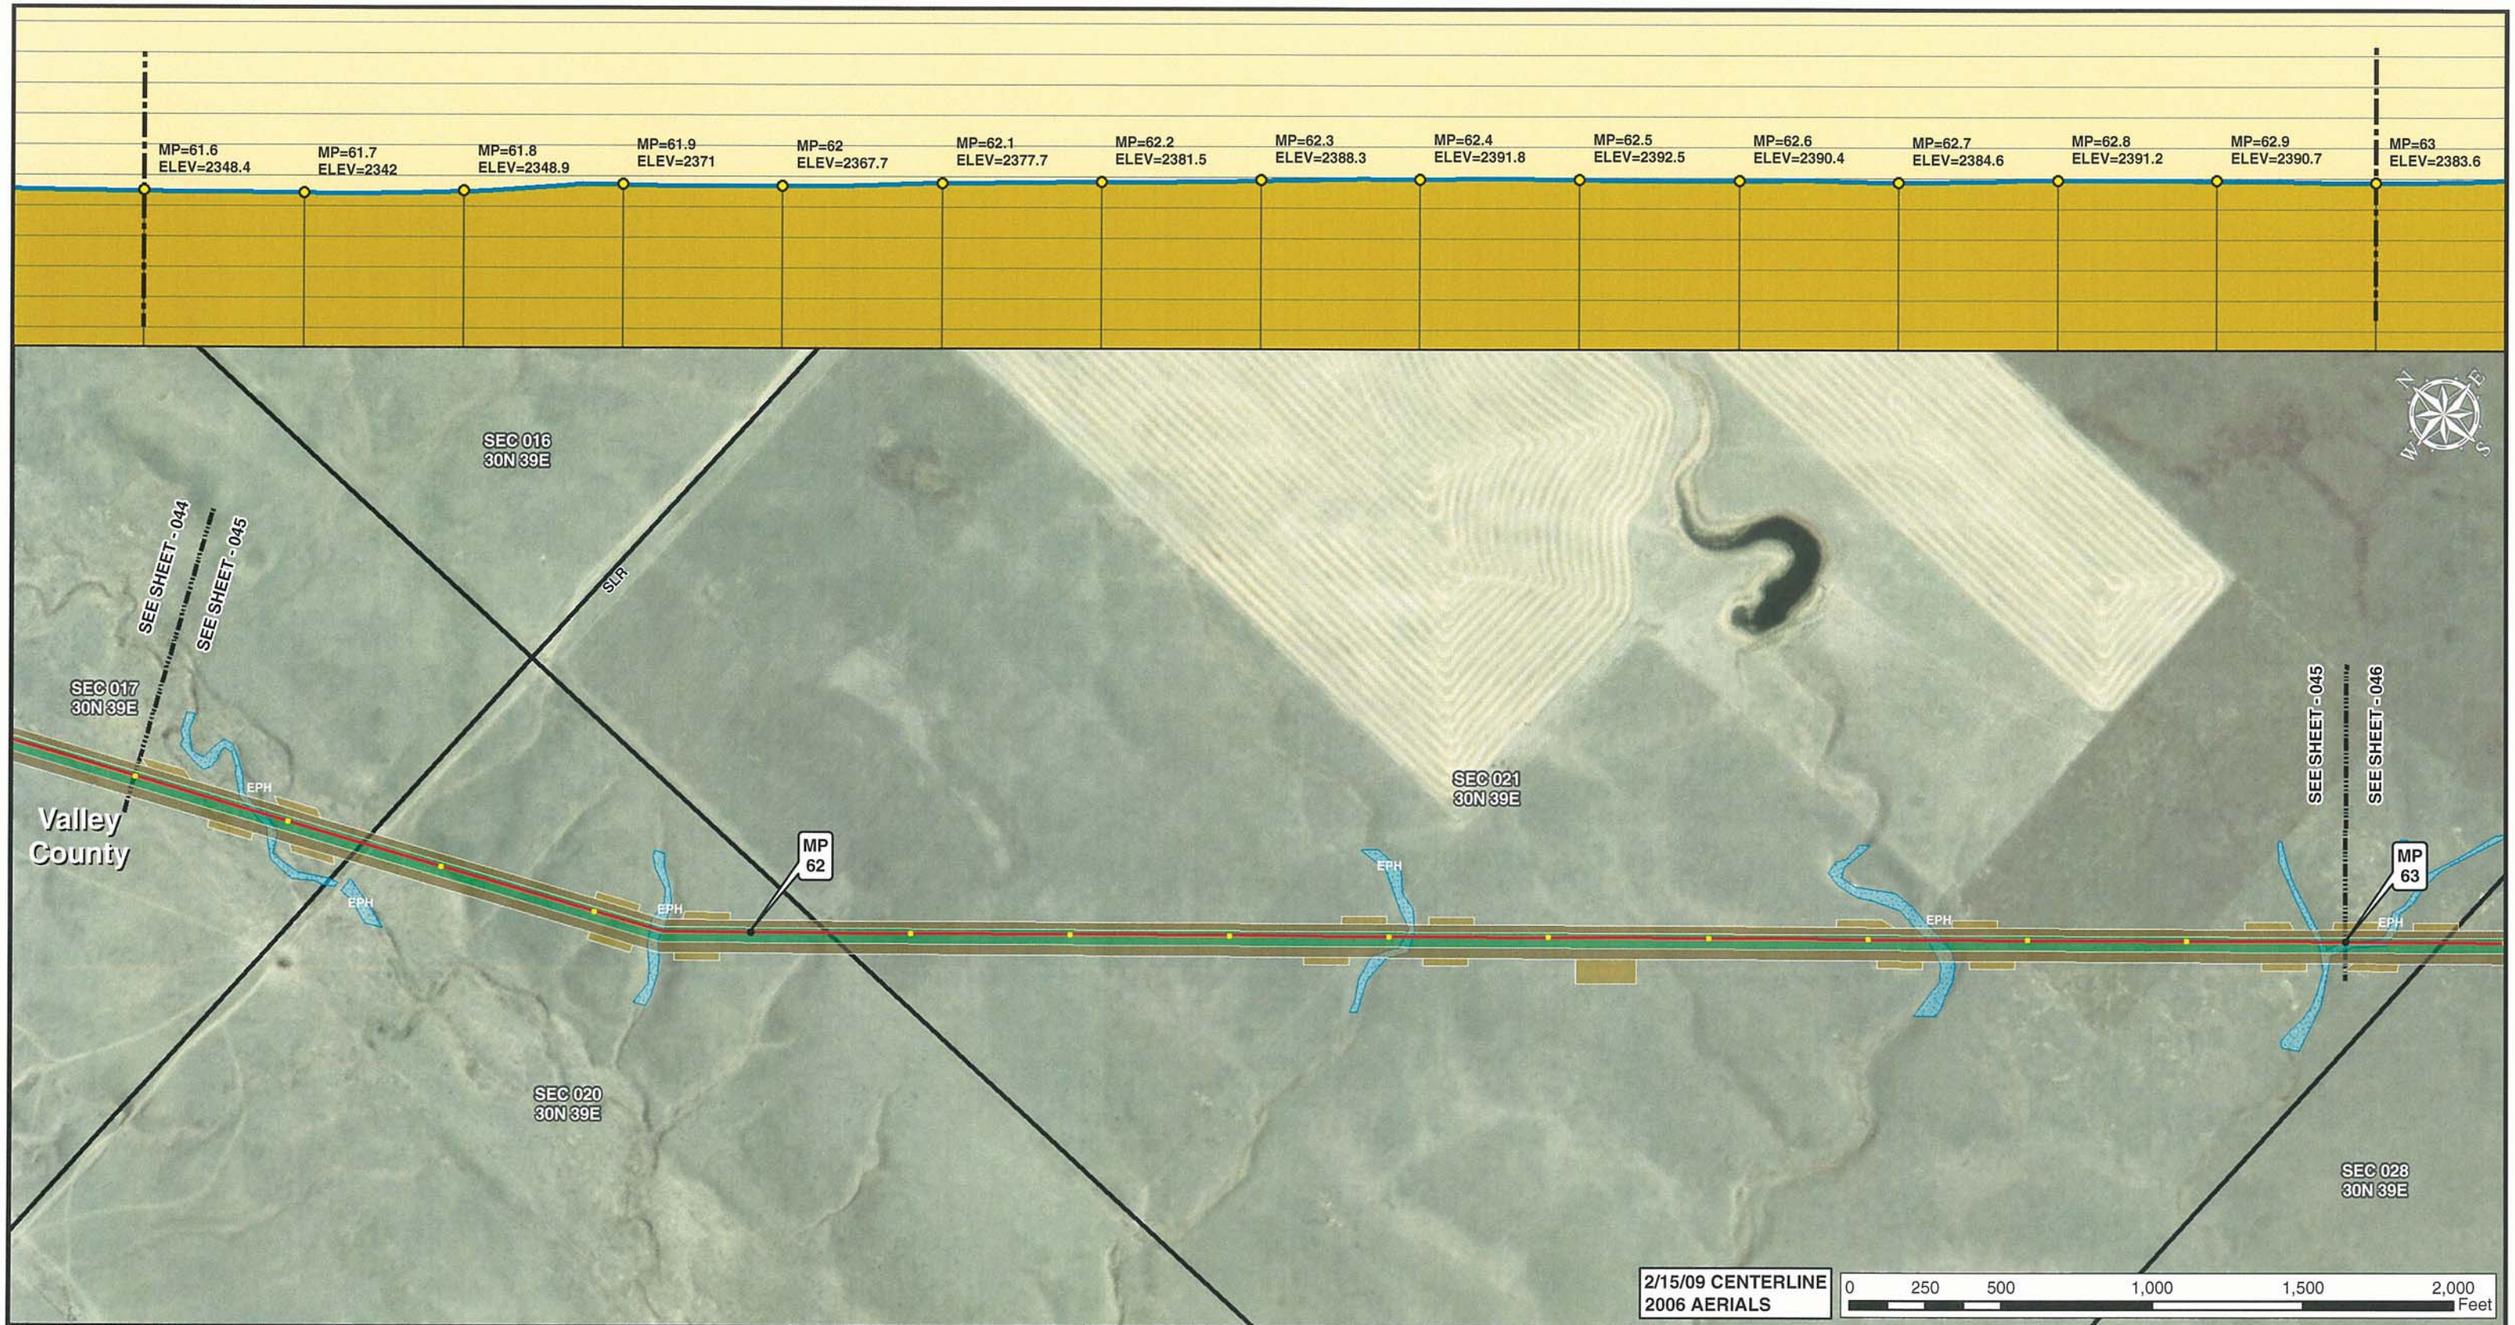

Legend

- MILE POST
- 0.1 MILE TICK MARK
- VALVE
- KEYSTONE XL PROJECT
- PERMANENT EASEMENT
- TEMPORARY EASEMENT
- EXTRA WORKSPACE
- ACCESS ROAD
- TRANSMISSION LINE
- PUMP STATION
- STAGING AREA
- PIPE YARD
- CONTRACTOR YARD
- WATER BODY
- WETLAND
- COUNTY LINE
- SECTION LINE

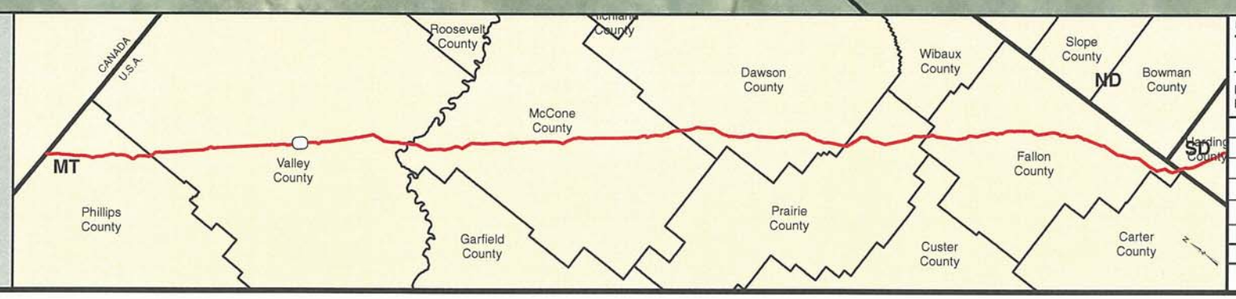

PREPARED BY:
TROW ENGINEERING CONSULTANTS INC.
1300 Metropolitan Boulevard, Suite 200
Tallahassee, Florida , USA 32308
Phone: 1-850-385-5441
Fax: 1-850-385-5523
Trow

NO.	REVISION	DATE
1	ISSUED FOR SUPPLEMENTAL U.S. DEPT. OF STATE FILING (2.15.09 CL)	7.6.09
0	ISSUED FOR UNITED STATES DEPARTMENT OF STATE (7.31.08 CL)	11.19.08

ConocoPhillips

TransCanada
In business to deliver

KEYSTONE XL PROJECT
ROUTE SHEETS
MORGAN, MONTANA TO STEELE CITY, NEBRASKA
VALLEY COUNTY, MONTANA

MAP PARAMETERS
PROJECTION: NAD83, UTM:13N
SCALE: 1: 6000 ; 1" = 500'

DRAWN BY	CHECKED BY	APPROVED BY	PROJECT:	DRAWING NUMBER	SHEET	REV.
GS	SS	RG	50388X	XL-30-ML-2002-P-045-A	045	1

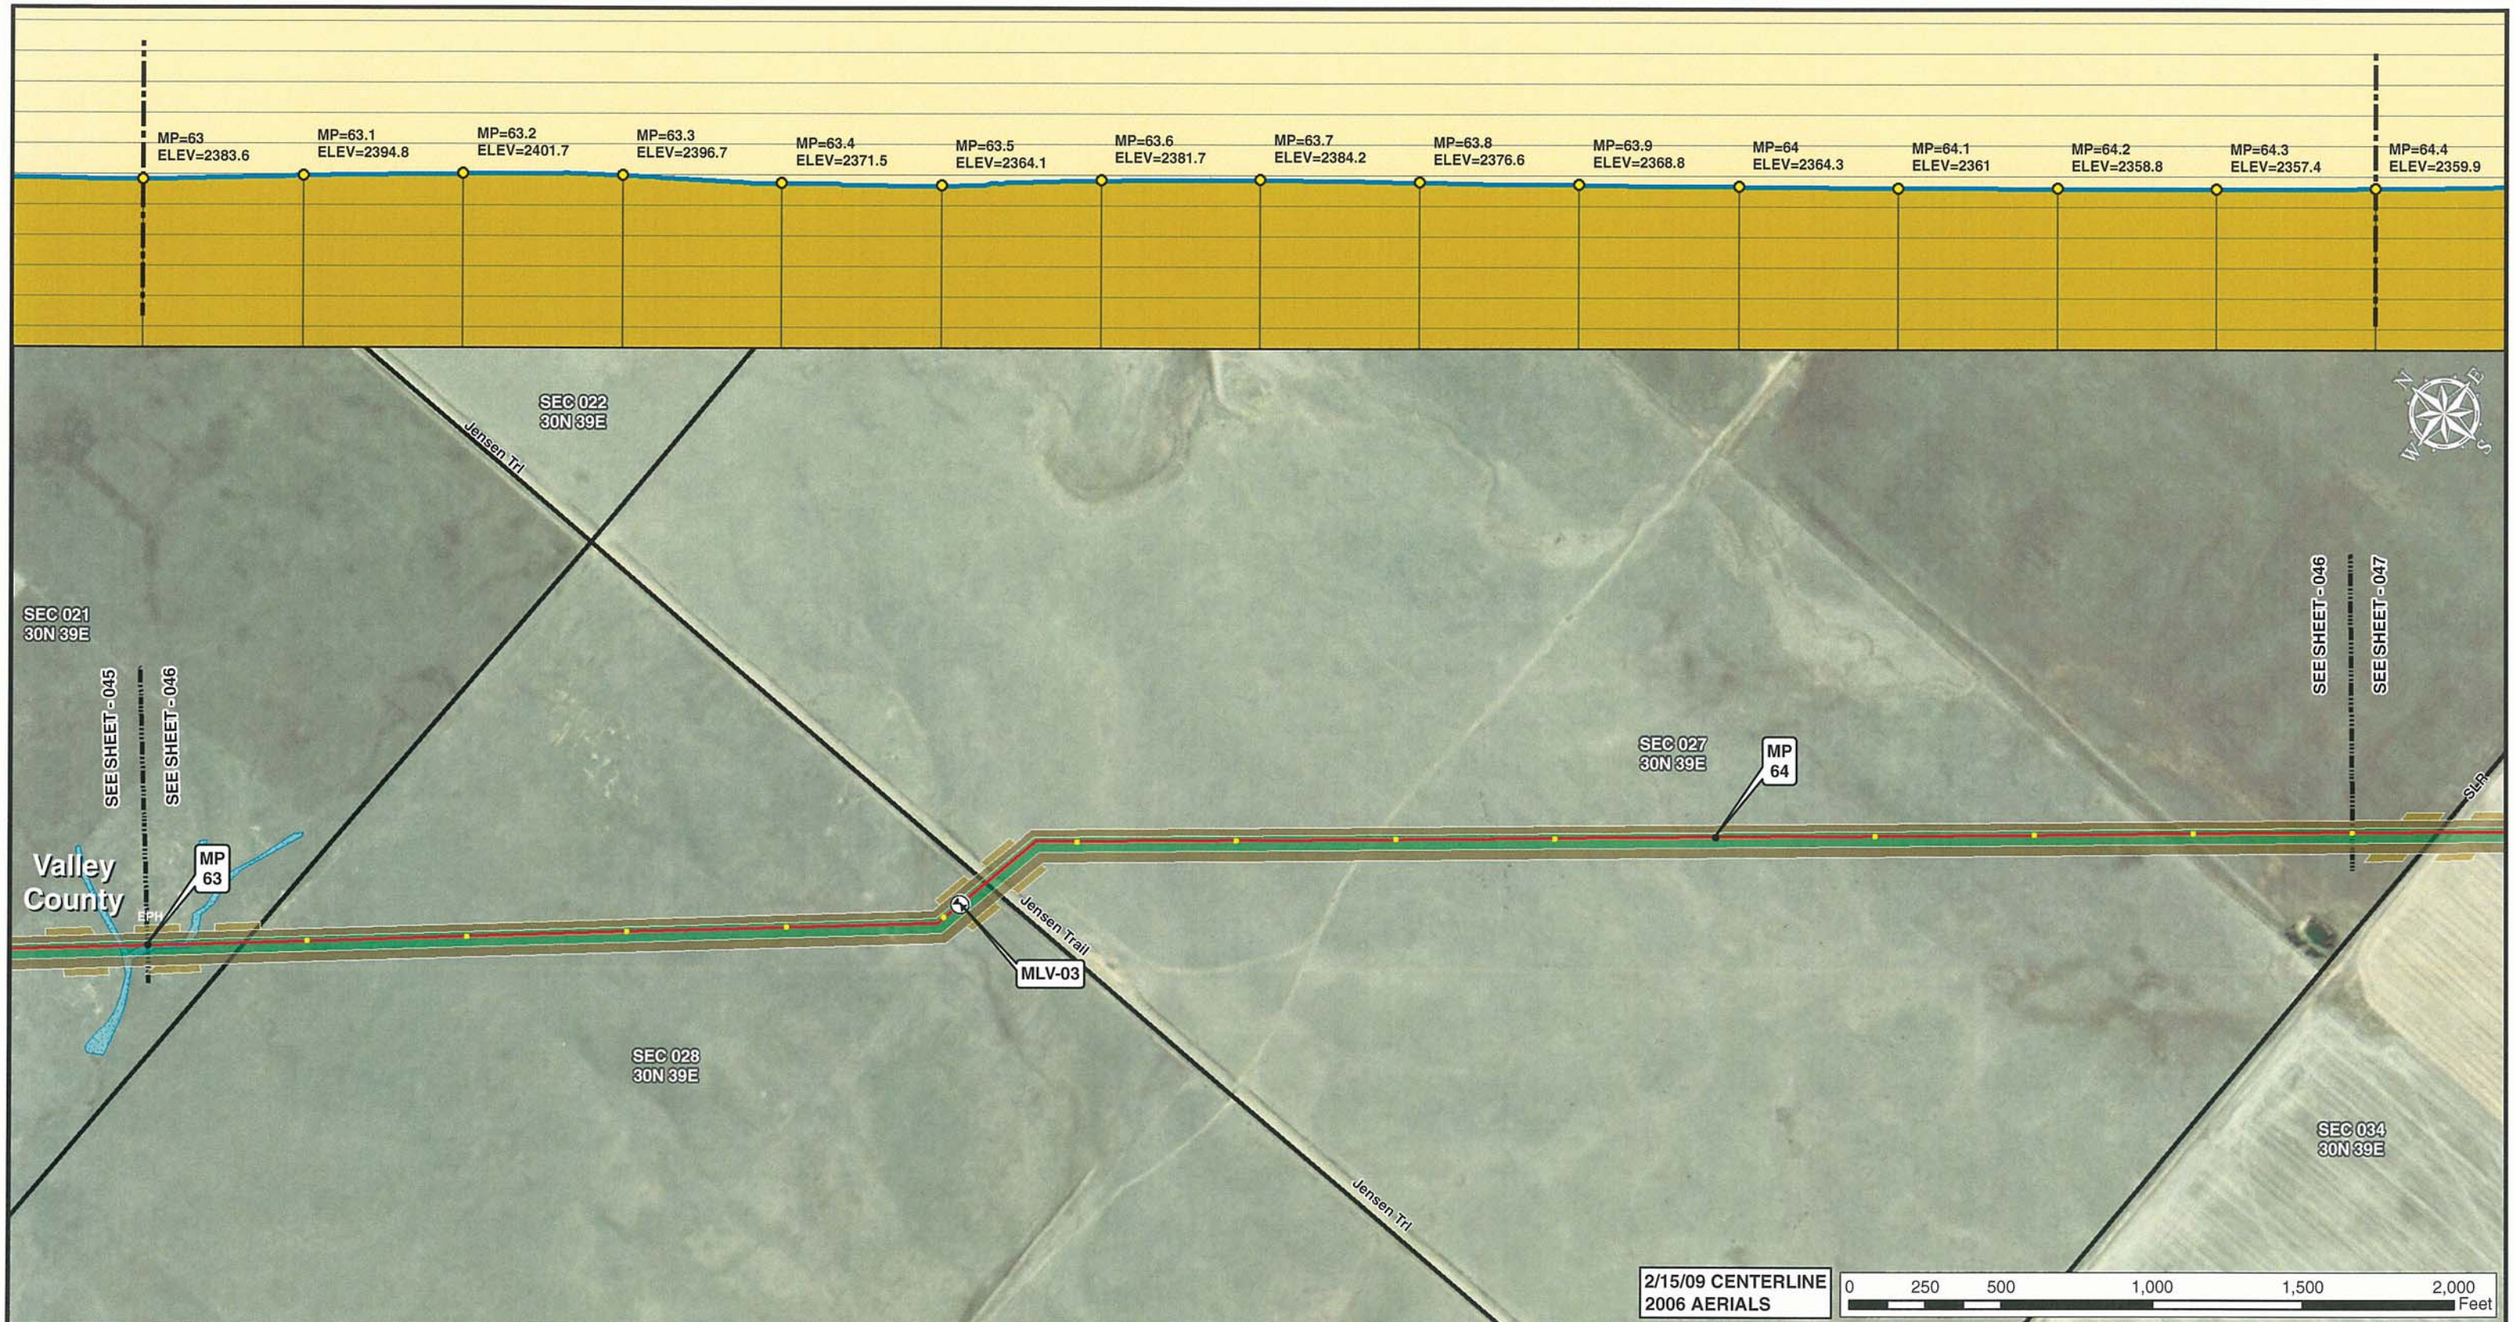

Legend

- MILE POST
- 0.1 MILE TICK MARK
- VALVE
- KEYSTONE XL PROJECT
- PERMANENT EASEMENT
- TEMPORARY EASEMENT
- EXTRA WORKSPACE
- ACCESS ROAD
- TRANSMISSION LINE
- PUMP STATION
- STAGING AREA
- PIPE YARD
- CONTRACTOR YARD
- WATER BODY
- WETLAND
- COUNTY LINE
- SECTION LINE

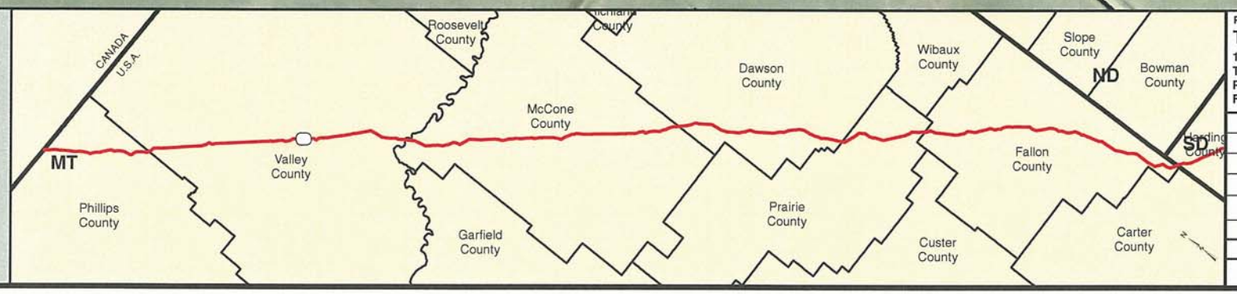

PREPARED BY:
TROW ENGINEERING CONSULTANTS INC.
1300 Metropolitan Boulevard, Suite 200
Tallahassee, Florida , USA 32308
Phone: 1-850-385-5441
Fax: 1-850-385-5523

Trow

ConocoPhillips

TransCanada
In business to deliver

NO.	REVISION	DATE
1	ISSUED FOR SUPPLEMENTAL U.S. DEPT. OF STATE FILING (2.15.09 CL)	7.6.09
0	ISSUED FOR UNITED STATES DEPARTMENT OF STATE (7.31.08 CL)	11.19.08

KEYSTONE XL PROJECT
ROUTE SHEETS
MORGAN, MONTANA TO STEELE CITY, NEBRASKA
VALLEY COUNTY, MONTANA

MAP PARAMETERS
PROJECTION: NAD83, UTM:13N
SCALE: 1: 6000 ; 1" = 500'

DRAWN BY	CHECKED BY	APPROVED BY	PROJECT:	DRAWING NUMBER	SHEET	REV.
GS	SS	RG	50388X	XL-30-ML-2002-P-046-A	046	1

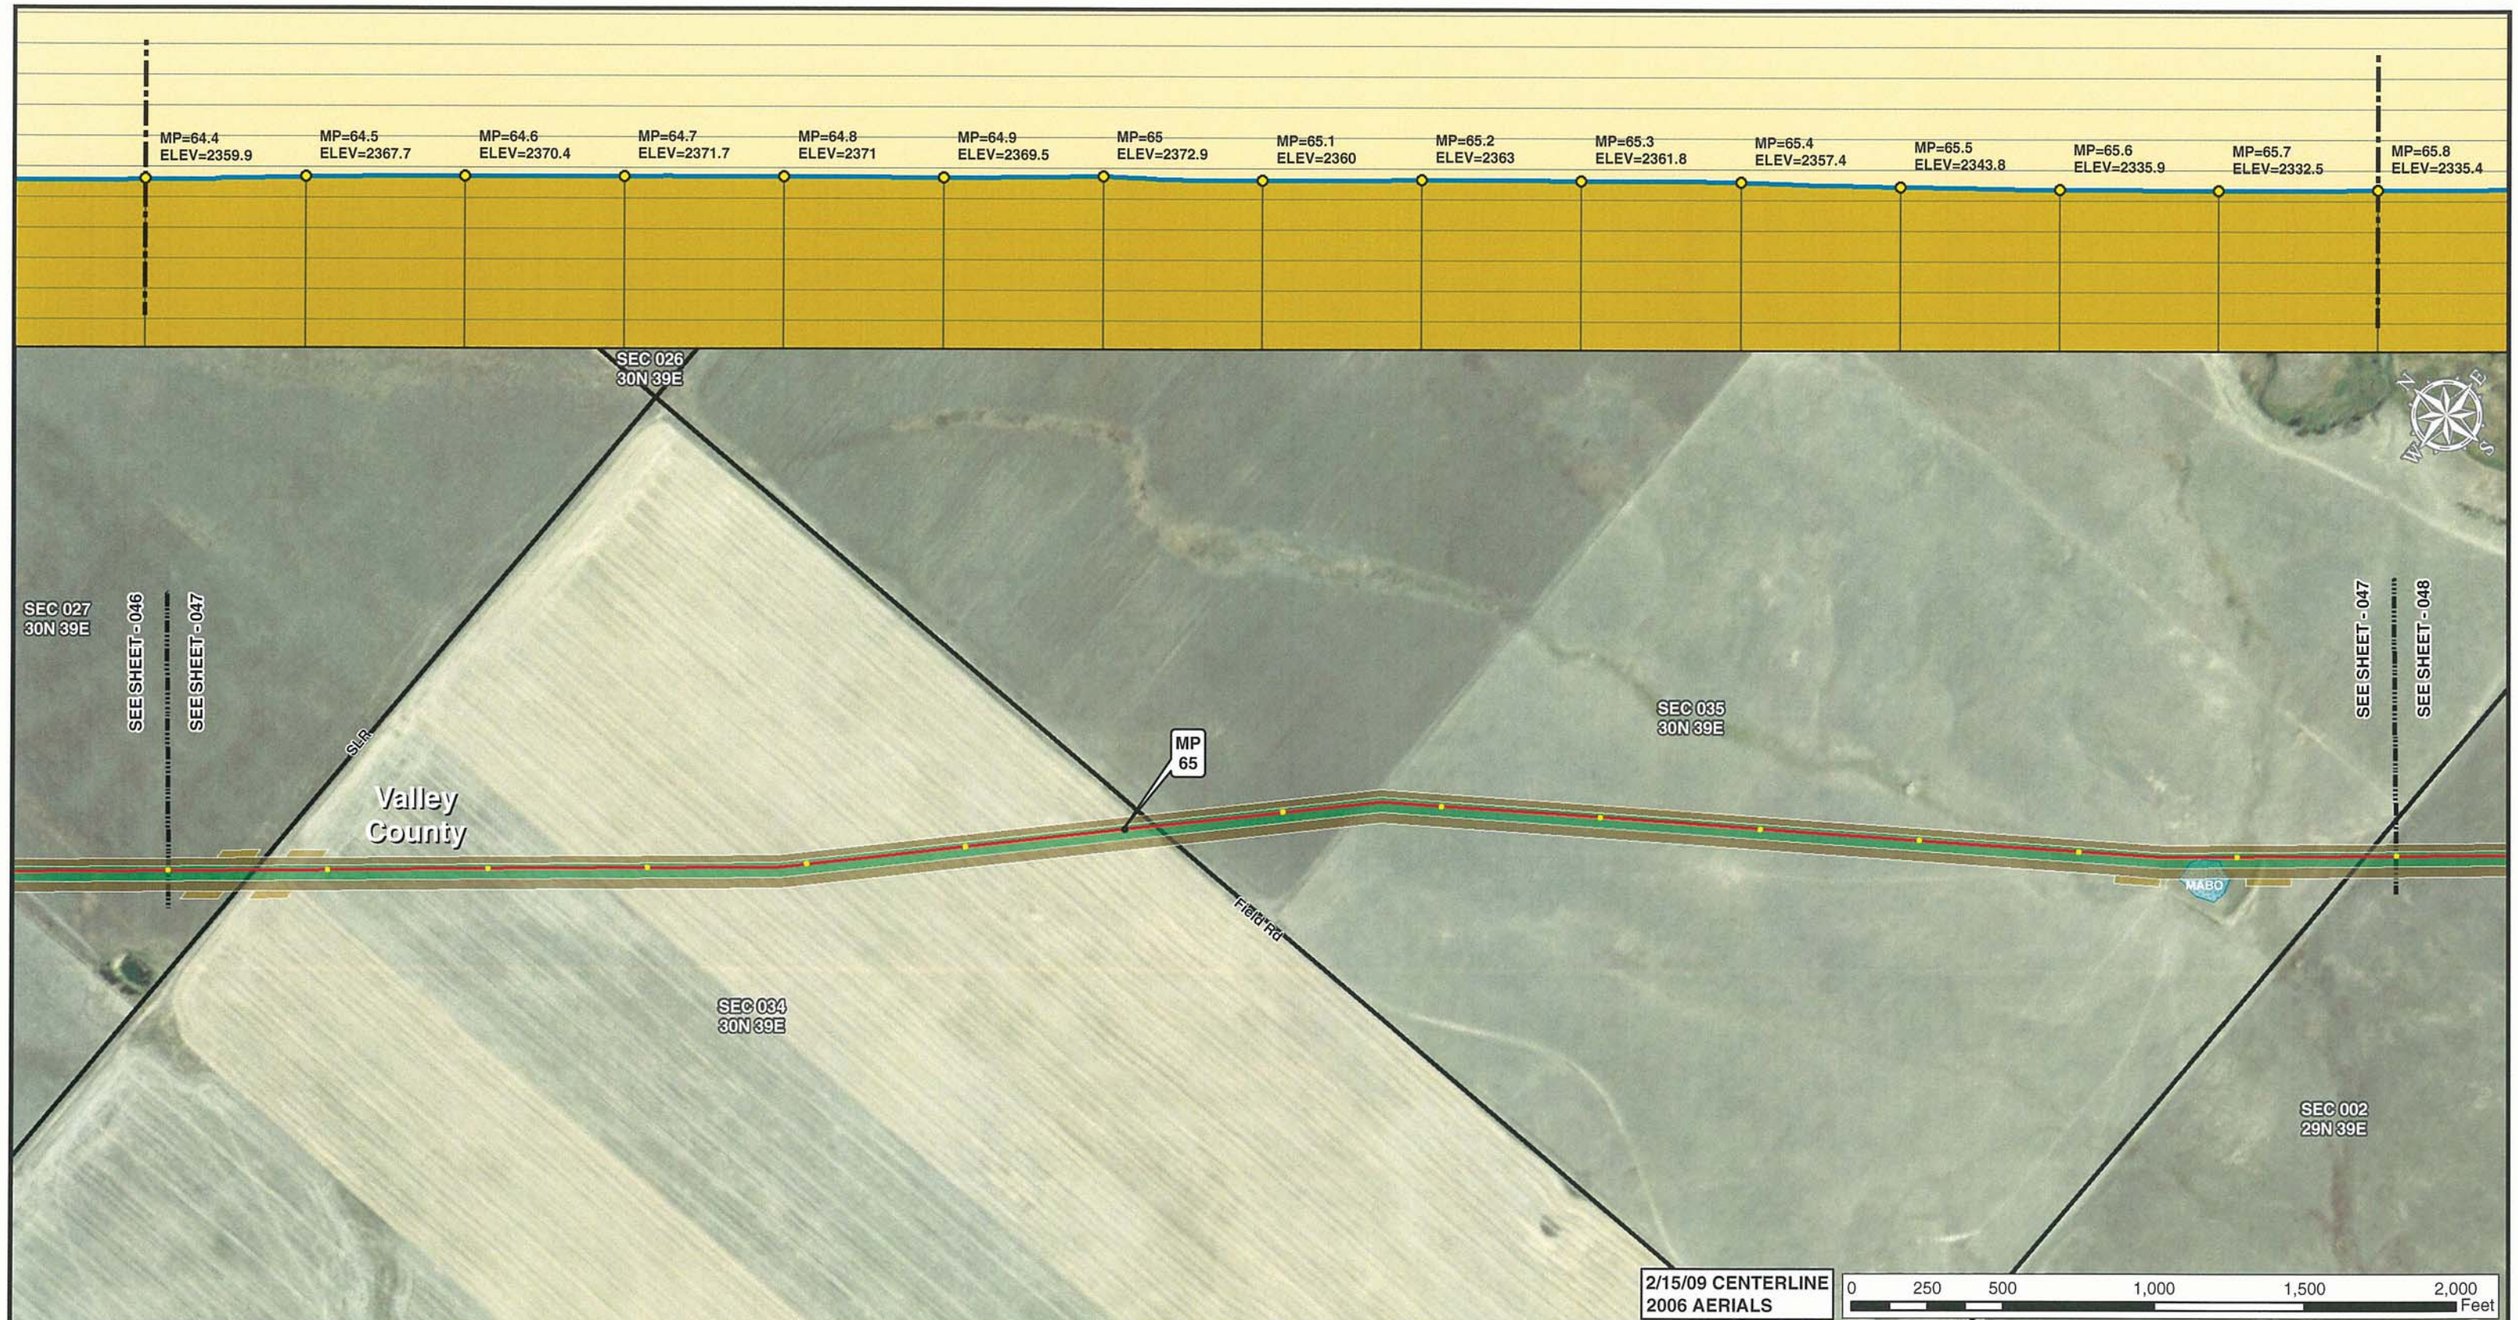

Legend

- MILE POST
- 0.1 MILE TICK MARK
- VALVE
- KEYSTONE XL PROJECT
- PERMANENT EASEMENT
- TEMPORARY EASEMENT
- EXTRA WORKSPACE
- ACCESS ROAD
- TRANSMISSION LINE
- PUMP STATION
- STAGING AREA
- PIPE YARD
- CONTRACTOR YARD
- WATER BODY
- WETLAND
- COUNTY LINE
- SECTION LINE

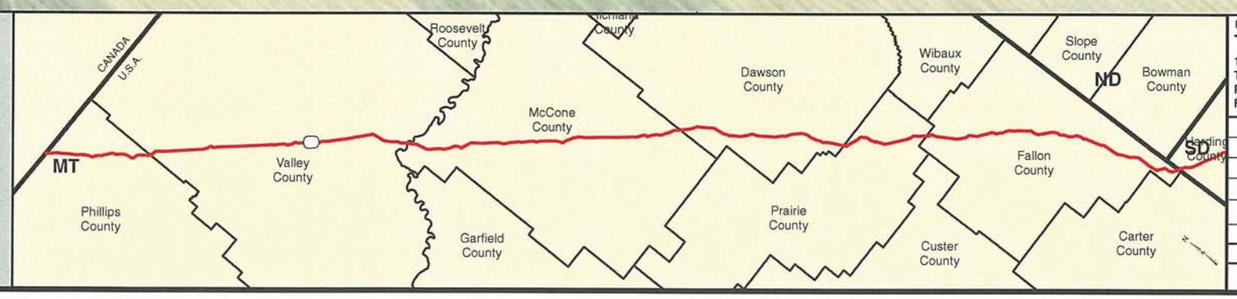

PREPARED BY:
TROW ENGINEERING CONSULTANTS INC.
1300 Metropolitan Boulevard, Suite 200
Tallahassee, Florida , USA 32308
Phone: 1-850-385-5441
Fax: 1-850-385-5523
Trow

ConocoPhillips

TransCanada
In business to deliver

NO.	REVISION	DATE
1	ISSUED FOR SUPPLEMENTAL U.S. DEPT. OF STATE FILING (2.15.09 CL)	7.6.09
0	ISSUED FOR UNITED STATES DEPARTMENT OF STATE (7.31.08 CL)	11.19.08

KEYSTONE XL PROJECT
ROUTE SHEETS
MORGAN, MONTANA TO STEELE CITY, NEBRASKA

VALLEY COUNTY, MONTANA

MAP PARAMETERS
PROJECTION: NAD83, UTM:13N
SCALE: 1: 6000 ; 1" = 500'

DRAWN BY	CHECKED BY	APPROVED BY	PROJECT:	DRAWING NUMBER	SHEET	REV.
GS	SS	RG	50388X	XL-30-ML-2002-P-047-A	047	1

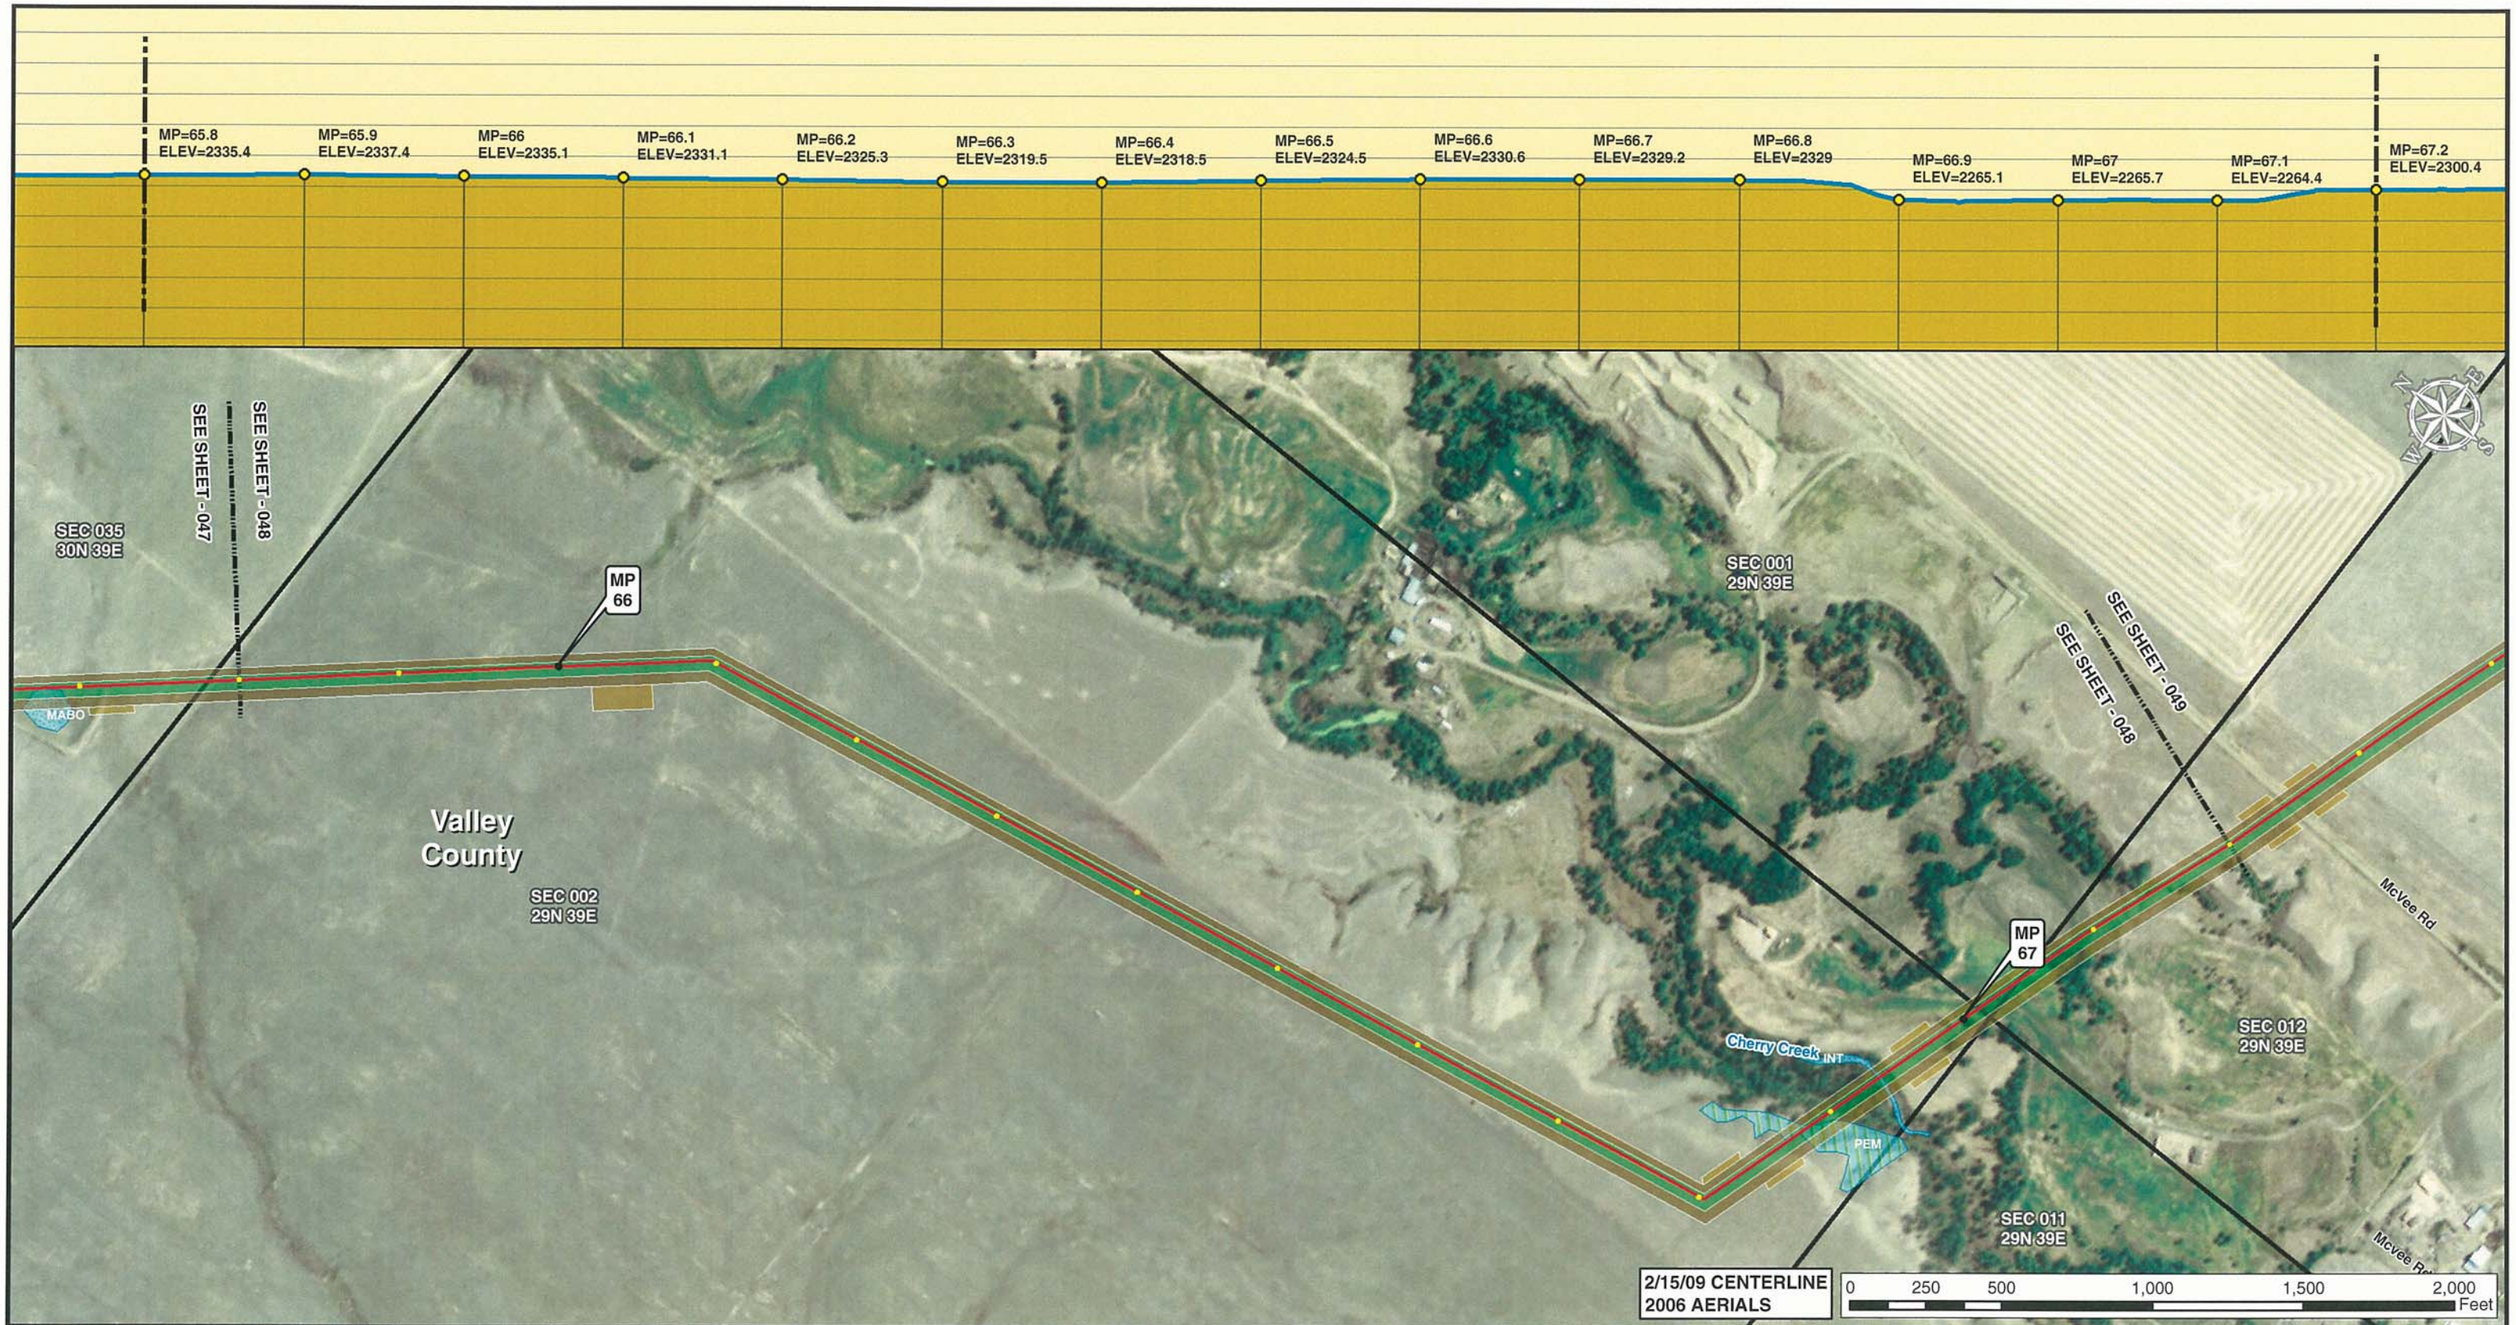

Legend

- MILE POST
- 0.1 MILE TICK MARK
- VALVE
- KEYSTONE XL PROJECT
- PERMANENT EASEMENT
- TEMPORARY EASEMENT
- EXTRA WORKSPACE
- ACCESS ROAD
- TRANSMISSION LINE
- PUMP STATION
- STAGING AREA
- PIPE YARD
- CONTRACTOR YARD
- WATER BODY
- WETLAND
- COUNTY LINE
- SECTION LINE

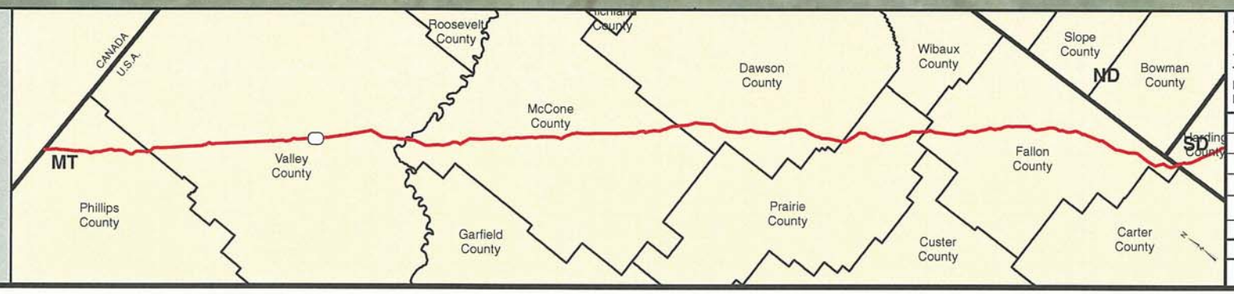

PREPARED BY:
TROW ENGINEERING CONSULTANTS INC.
1300 Metropolitan Boulevard, Suite 200
Tallahassee, Florida , USA 32308
Phone: 1-850-385-5441
Fax: 1-850-385-5523
Trow

ConocoPhillips | TransCanada — In business to deliver

NO.	REVISION	DATE
1	ISSUED FOR SUPPLEMENTAL U.S. DEPT. OF STATE FILING (2.15.09 CL)	7.6.09
0	ISSUED FOR UNITED STATES DEPARTMENT OF STATE (7.31.08 CL)	11.19.08

KEYSTONE XL PROJECT
ROUTE SHEETS
MORGAN, MONTANA TO STEELE CITY, NEBRASKA
VALLEY COUNTY, MONTANA

MAP PARAMETERS
PROJECTION: NAD83, UTM:13N
SCALE: 1: 6000 ; 1" = 500'

DRAWN BY	CHECKED BY	APPROVED BY	PROJECT:	DRAWING NUMBER	SHEET	REV.
GS	SS	RG	50388X	XL-30 -ML-2002-P- 048-A	048	1

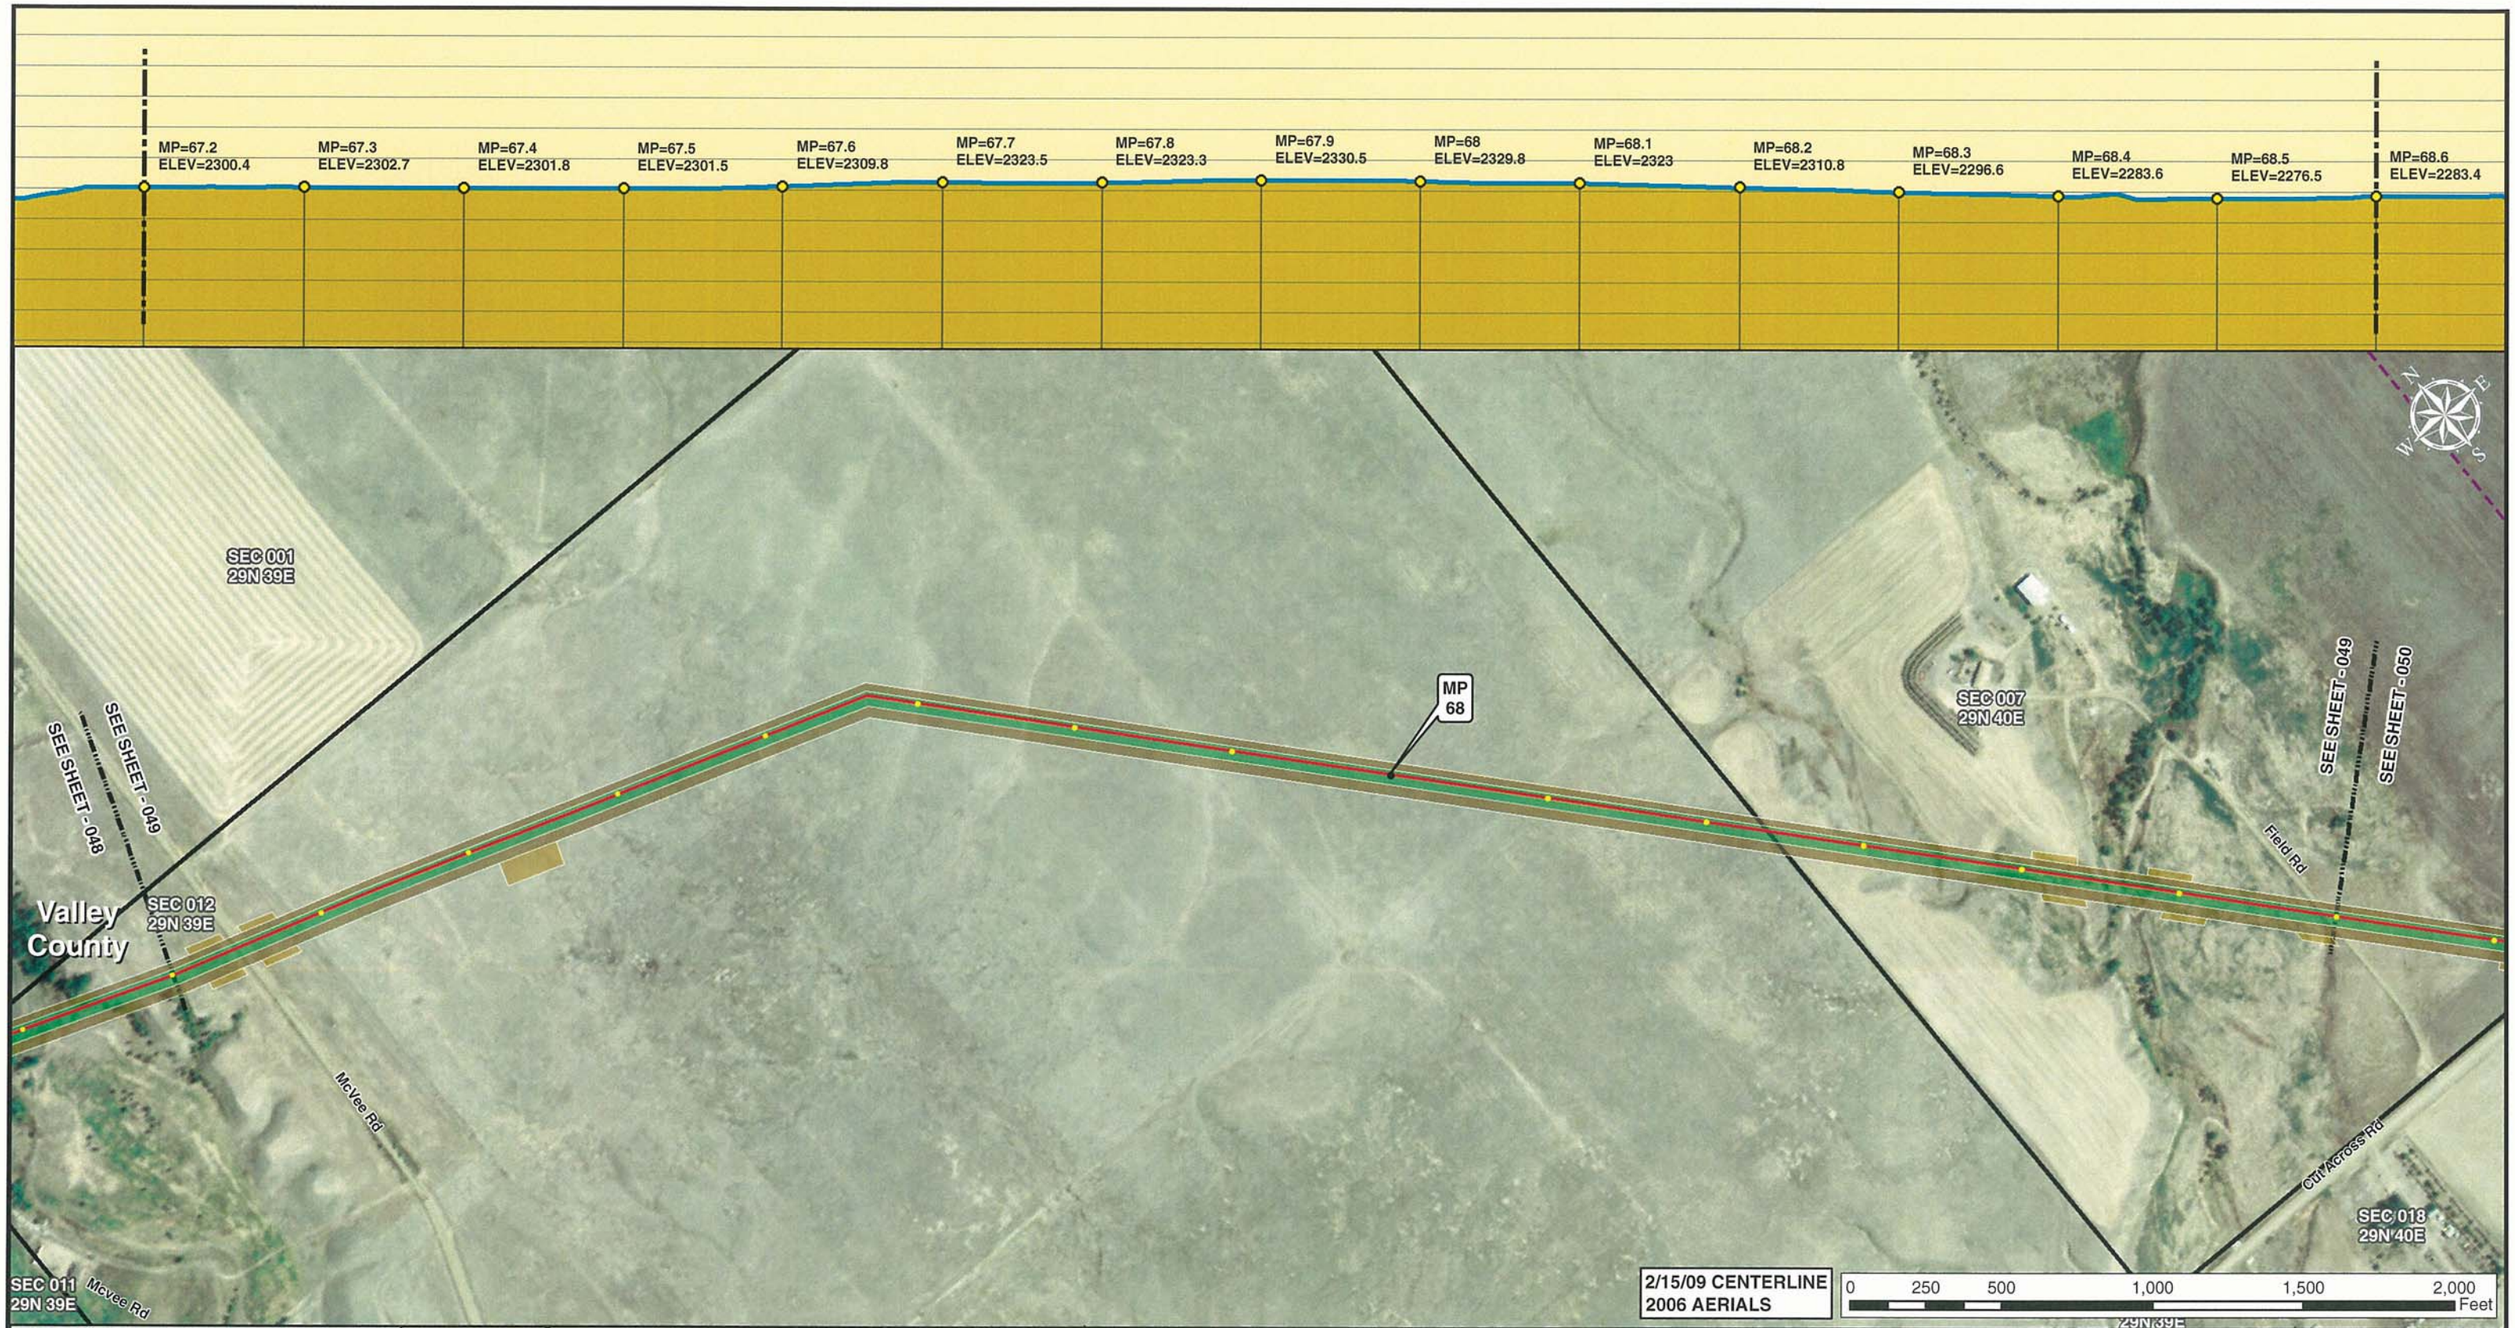

Legend

- MILE POST
- 0.1 MILE TICK MARK
- VALVE
- KEYSTONE XL PROJECT
- PERMANENT EASEMENT
- TEMPORARY EASEMENT
- EXTRA WORKSPACE
- ACCESS ROAD
- TRANSMISSION LINE
- PUMP STATION
- STAGING AREA
- PIPE YARD
- CONTRACTOR YARD
- WATER BODY
- WETLAND
- COUNTY LINE
- SECTION LINE

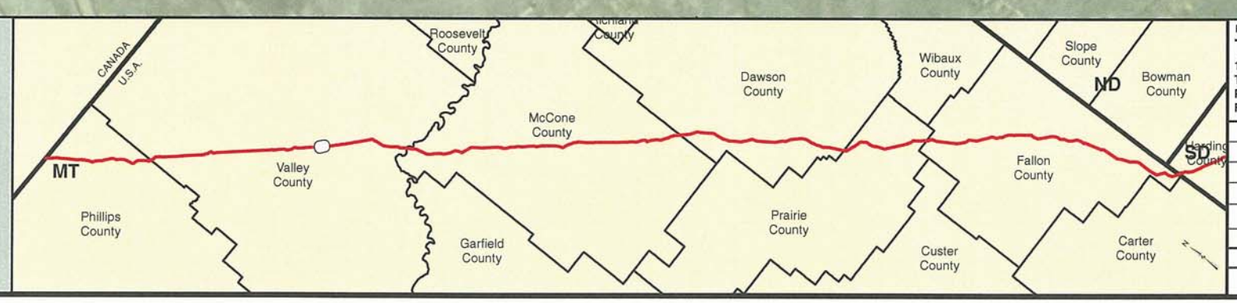

PREPARED BY:
TROW ENGINEERING CONSULTANTS INC.
1300 Metropolitan Boulevard, Suite 200
Tallahassee, Florida , USA 32308
Phone: 1-850-385-5441
Fax: 1-850-385-5523

Trow

ConocoPhillips

TransCanada
In business to deliver

NO.	REVISION	DATE
1	ISSUED FOR SUPPLEMENTAL U.S. DEPT. OF STATE FILING (2.15.09 CL)	7.6.09
0	ISSUED FOR UNITED STATES DEPARTMENT OF STATE (7.31.08 CL)	11.19.08

KEYSTONE XL PROJECT
ROUTE SHEETS
MORGAN, MONTANA TO STEELE CITY, NEBRASKA
VALLEY COUNTY, MONTANA

MAP PARAMETERS
PROJECTION: NAD83, UTM:13N
SCALE: 1: 6000 ; 1" = 500'

DRAWN BY	CHECKED BY	APPROVED BY	PROJECT:	DRAWING NUMBER	SHEET	REV.
GS	SS	RG	50388X	XL-30-ML-2002-P-049-A	049	1

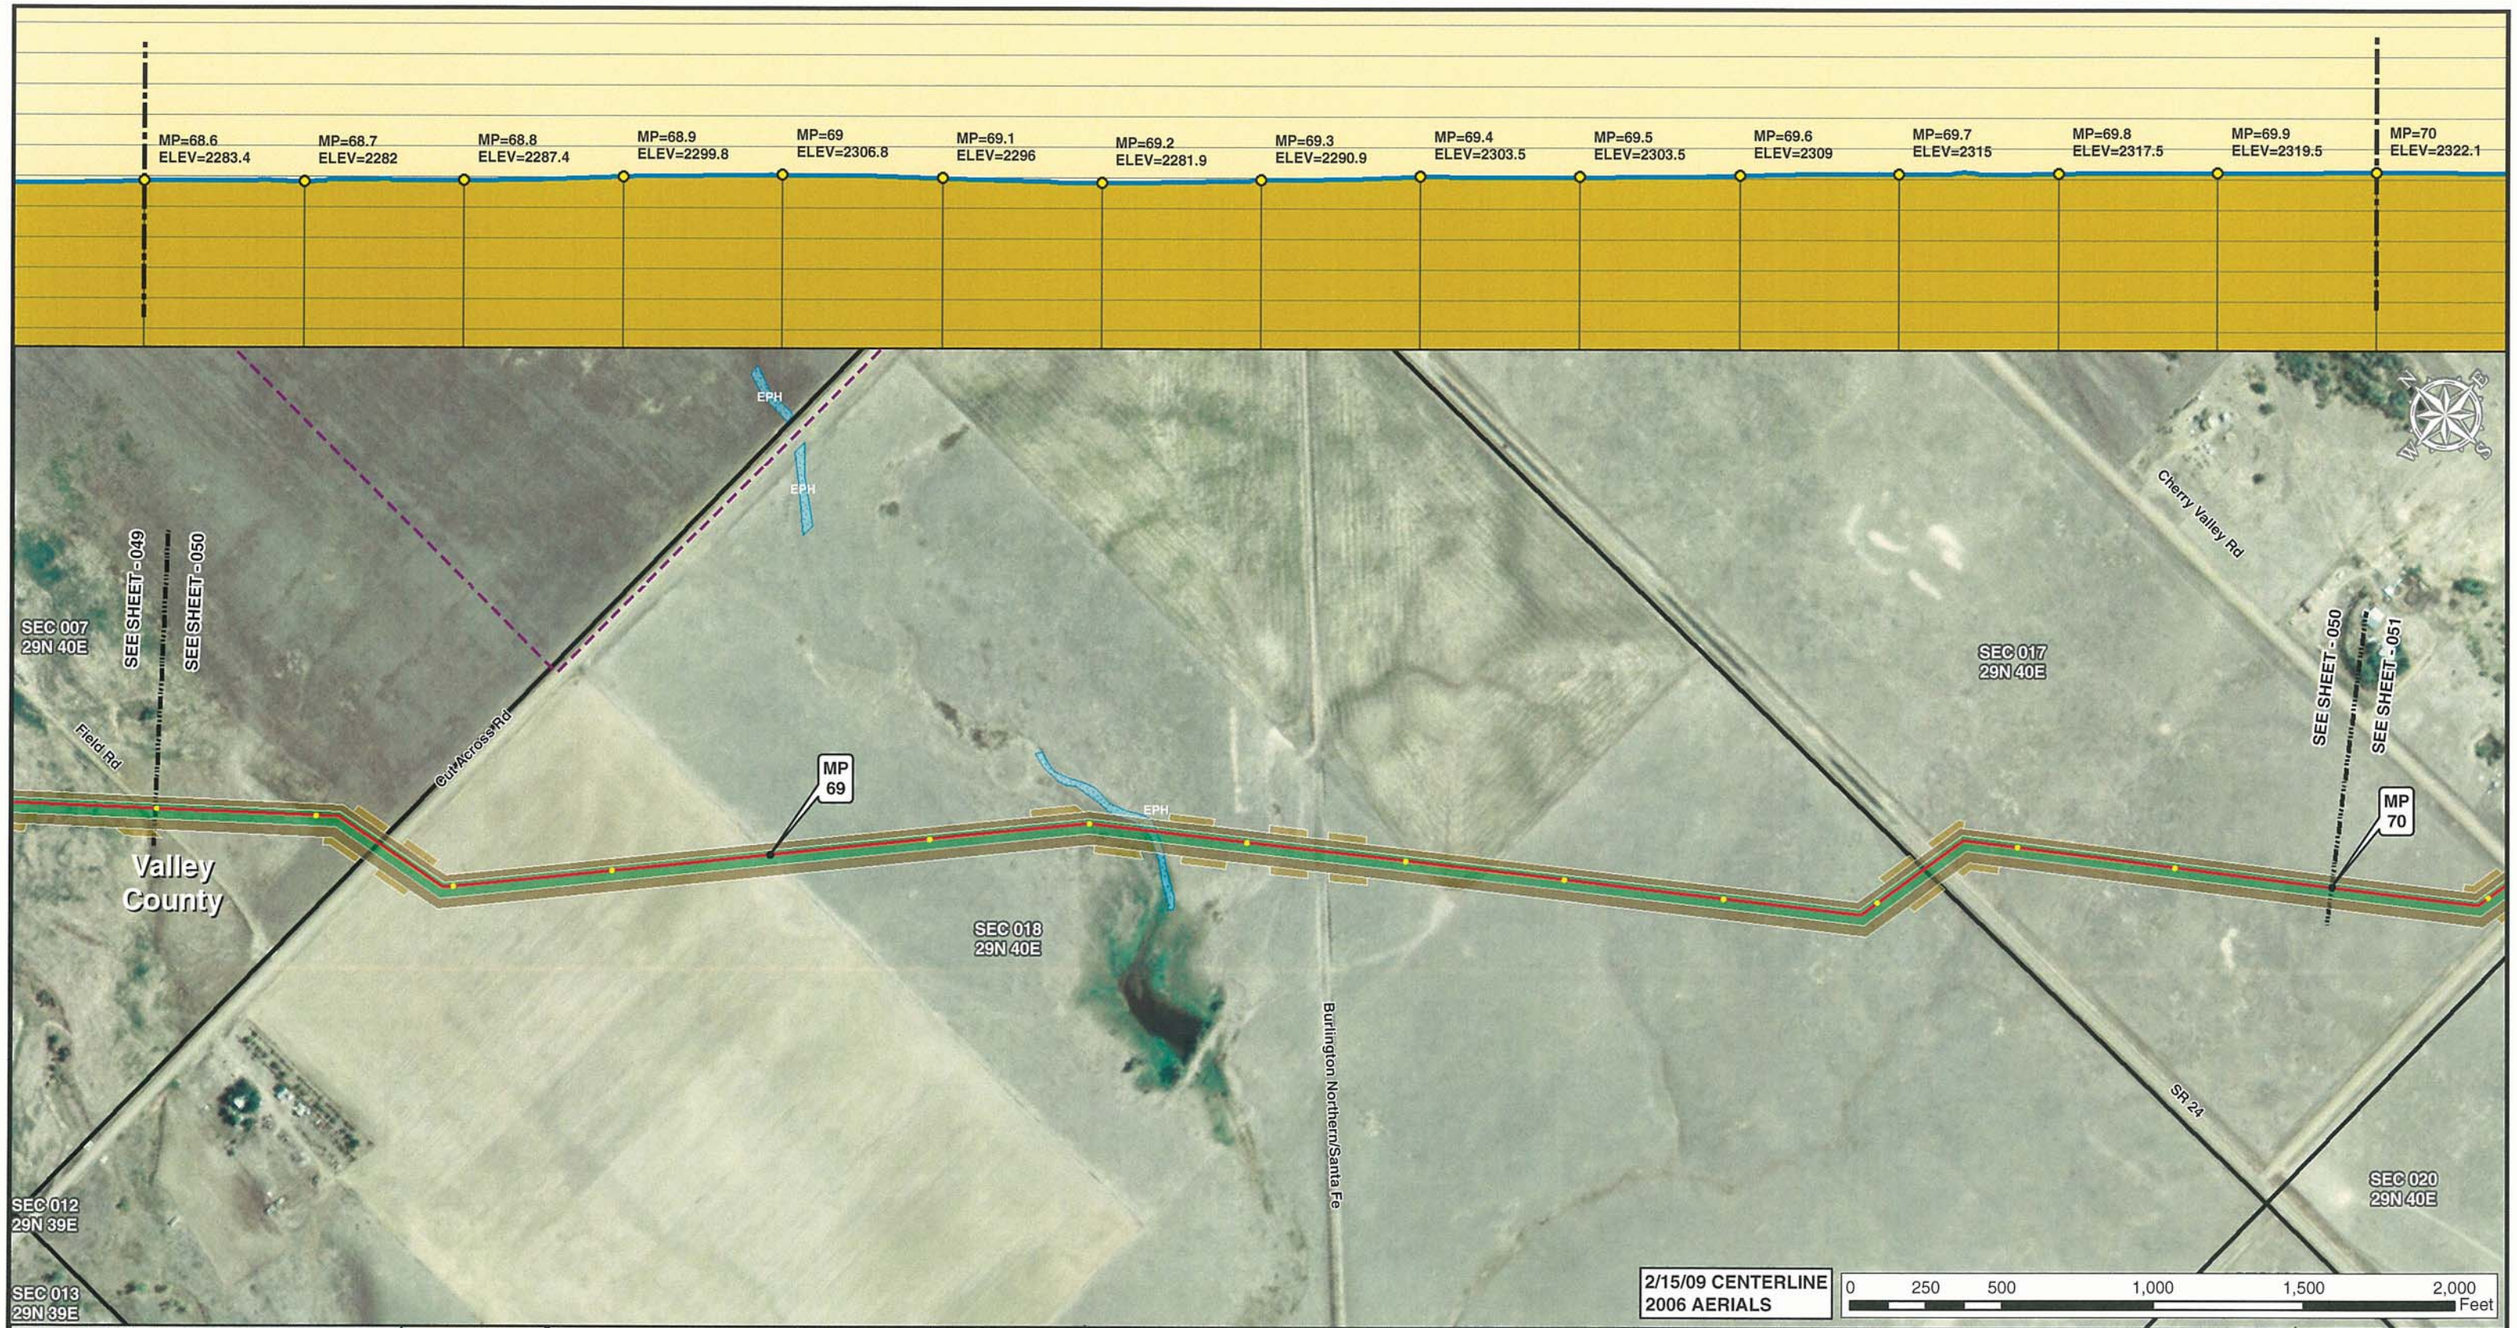

Legend

- MILE POST
- 0.1 MILE TICK MARK
- VALVE
- KEYSTONE XL PROJECT
- PERMANENT EASEMENT
- TEMPORARY EASEMENT
- EXTRA WORKSPACE
- ACCESS ROAD
- TRANSMISSION LINE
- PUMP STATION
- STAGING AREA
- PIPE YARD
- CONTRACTOR YARD
- WATER BODY
- WETLAND
- COUNTY LINE
- SECTION LINE

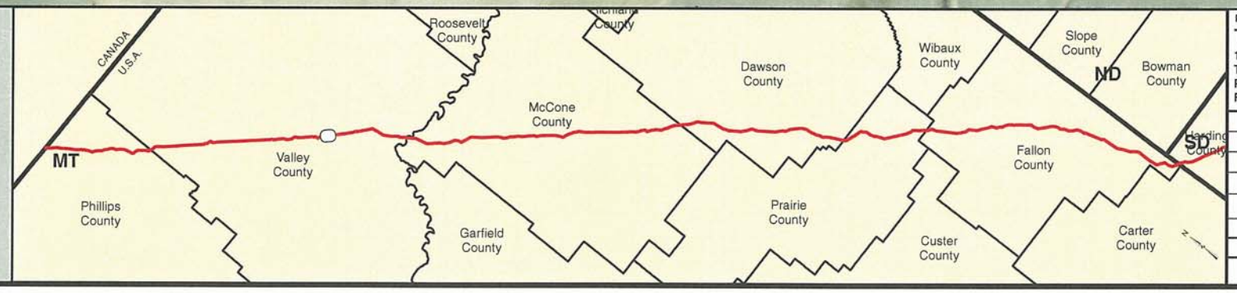

PREPARED BY:
TROW ENGINEERING CONSULTANTS INC.
1300 Metropolitan Boulevard, Suite 200
Tallahassee, Florida , USA 32308
Phone: 1-850-385-5441
Fax: 1-850-385-5523

Trow

ConocoPhillips

TransCanada
In business to deliver

NO.	REVISION	DATE
1	ISSUED FOR SUPPLEMENTAL U.S. DEPT. OF STATE FILING (2.15.09 CL)	7.6.09
0	ISSUED FOR UNITED STATES DEPARTMENT OF STATE (7.31.08 CL)	11.19.08

KEYSTONE XL PROJECT
ROUTE SHEETS
MORGAN, MONTANA TO STEELE CITY, NEBRASKA
VALLEY COUNTY, MONTANA

MAP PARAMETERS
PROJECTION: NAD83, UTM:13N
SCALE: 1: 6000 ; 1" = 500'

DRAWN BY	CHECKED BY	APPROVED BY	PROJECT:	DRAWING NUMBER	SHEET	REV.
GS	SS	RG	50388X	XL-30-ML-2002-P-050-A	050	1

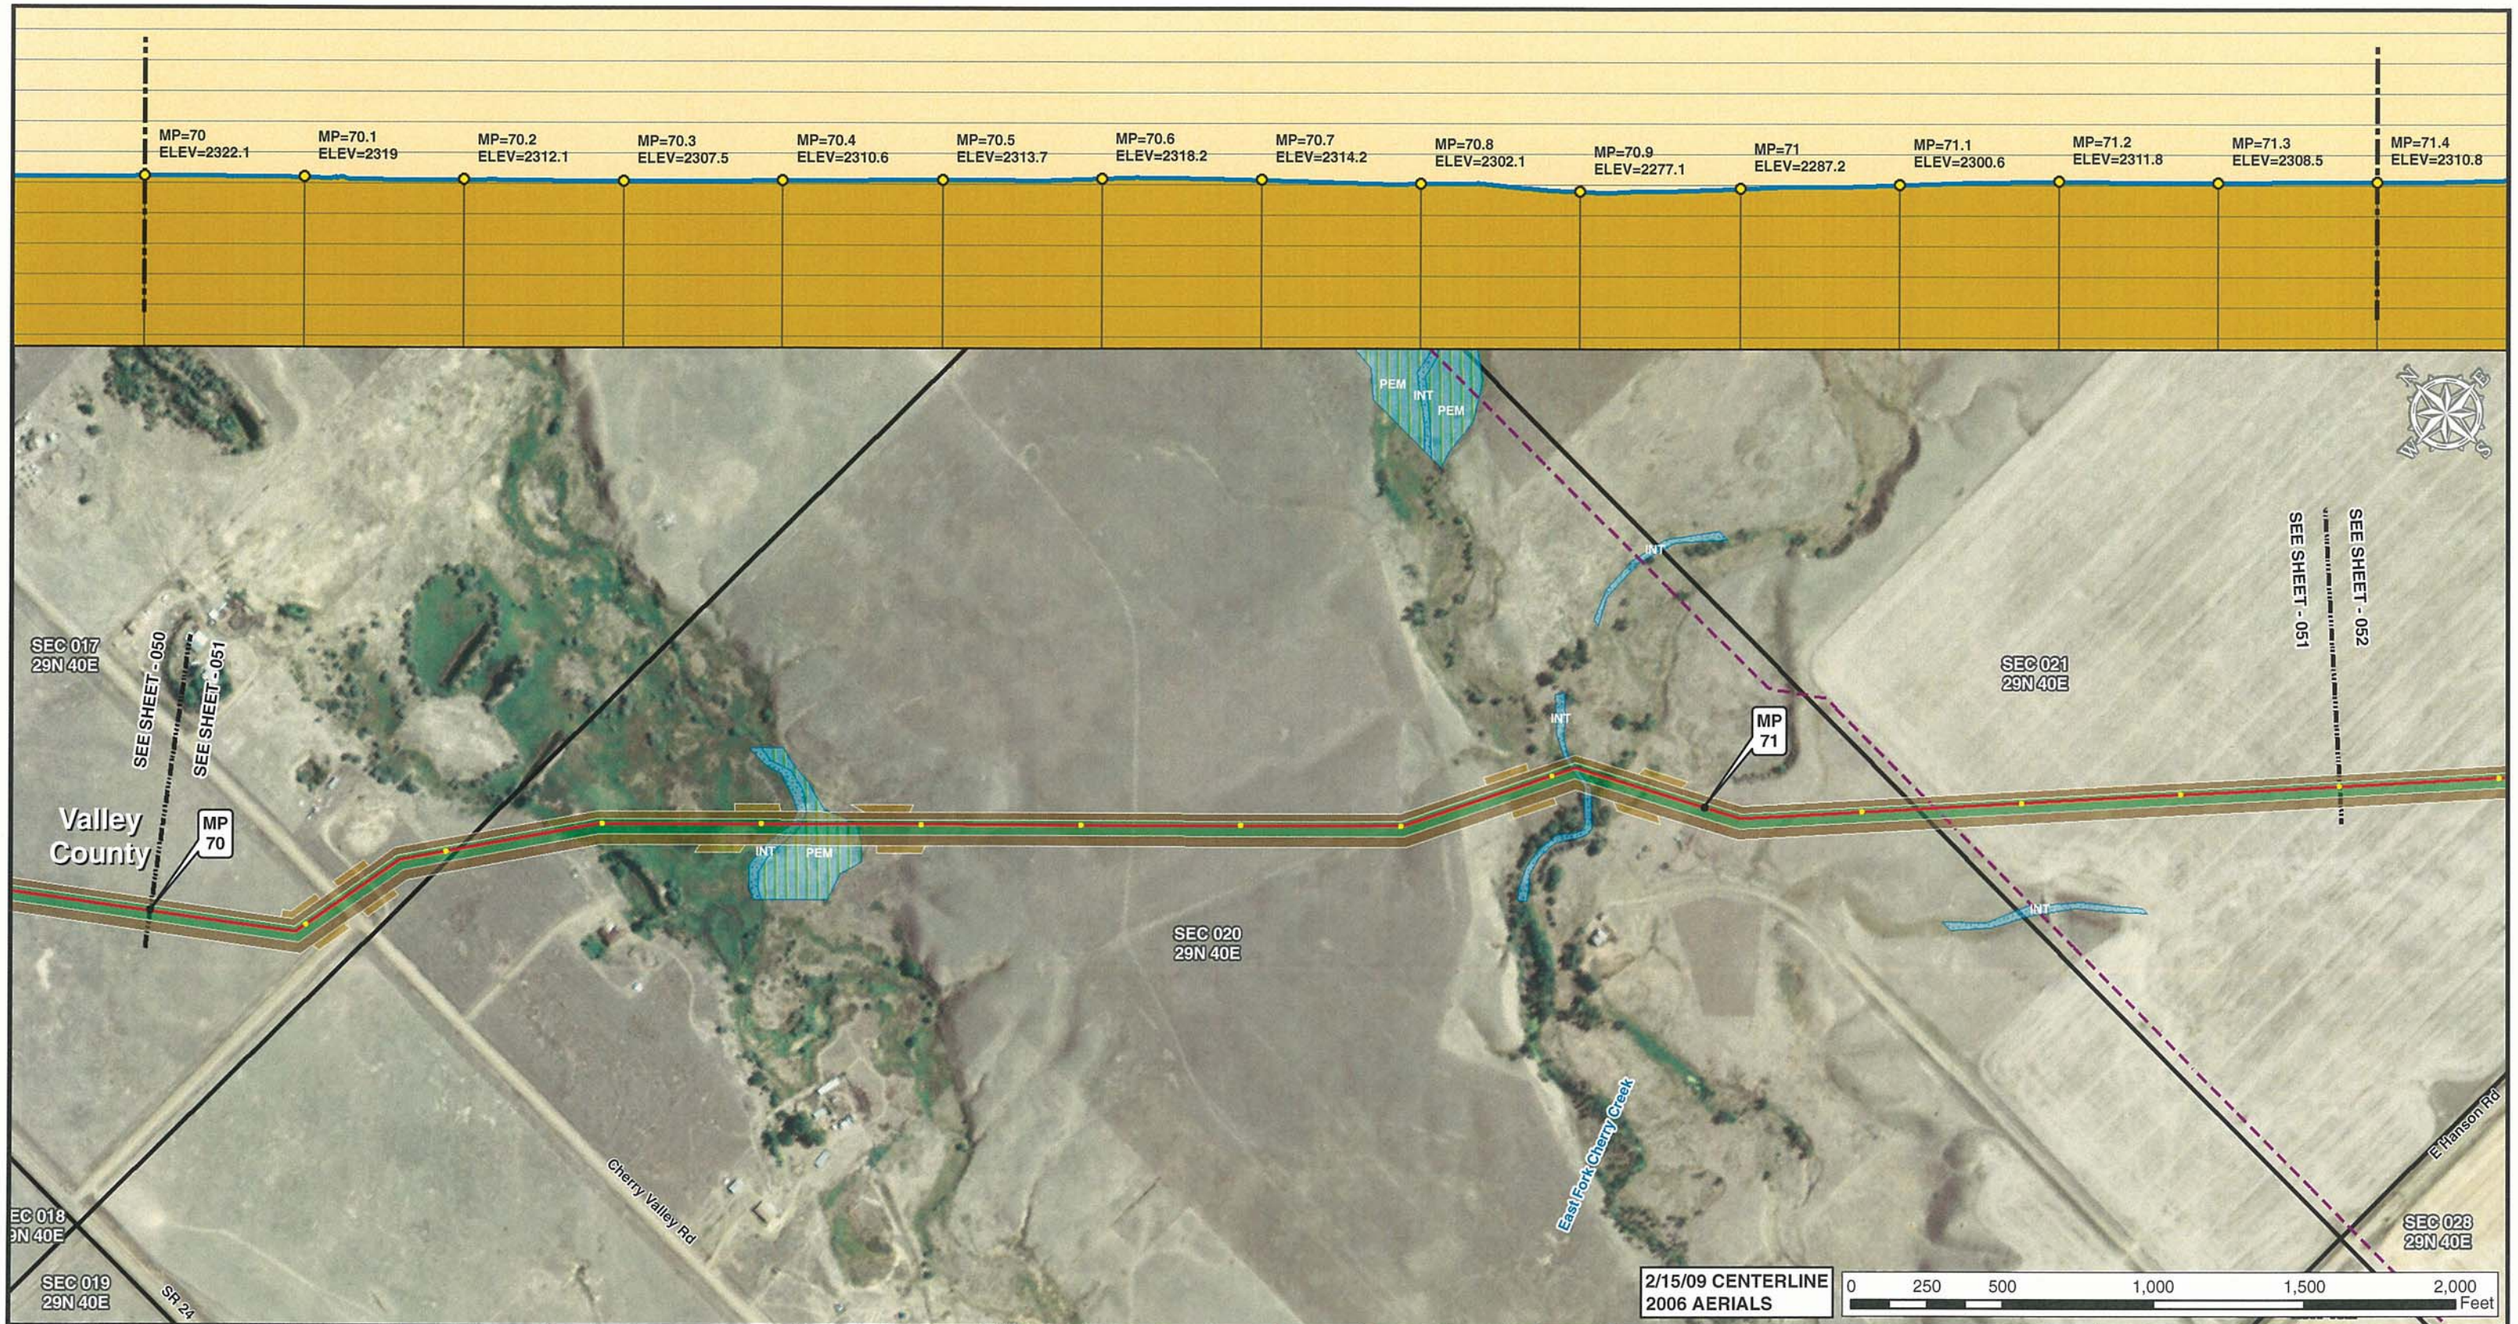

Legend

- MILE POST
- 0.1 MILE TICK MARK
- VALVE
- KEYSTONE XL PROJECT
- PERMANENT EASEMENT
- TEMPORARY EASEMENT
- EXTRA WORKSPACE
- ACCESS ROAD
- TRANSMISSION LINE
- PUMP STATION
- STAGING AREA
- PIPE YARD
- CONTRACTOR YARD
- WATER BODY
- WETLAND
- COUNTY LINE
- SECTION LINE

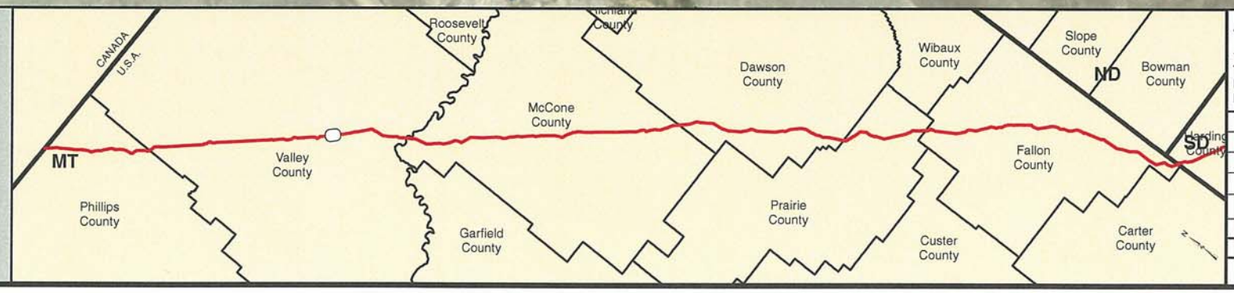

PREPARED BY:
TROW ENGINEERING CONSULTANTS INC.
1300 Metropolitan Boulevard, Suite 200
Tallahassee, Florida , USA 32308
Phone: 1-850-385-5441
Fax: 1-850-385-5523
Trow

ConocoPhillips | TransCanada — In business to deliver

NO.	REVISION	DATE
1	ISSUED FOR SUPPLEMENTAL U.S. DEPT. OF STATE FILING (2.15.09 CL)	7.6.09
0	ISSUED FOR UNITED STATES DEPARTMENT OF STATE (7.31.08 CL)	11.19.08

KEYSTONE XL PROJECT
ROUTE SHEETS
MORGAN, MONTANA TO STEELE CITY, NEBRASKA
VALLEY COUNTY, MONTANA

MAP PARAMETERS
PROJECTION: NAD83, UTM:13N
SCALE: 1: 6000 ; 1" = 500'

DRAWN BY	CHECKED BY	APPROVED BY	PROJECT:	DRAWING NUMBER	SHEET	REV.
GS	SS	RG	50388X	XL-30-ML-2002-P-051-A	051	1

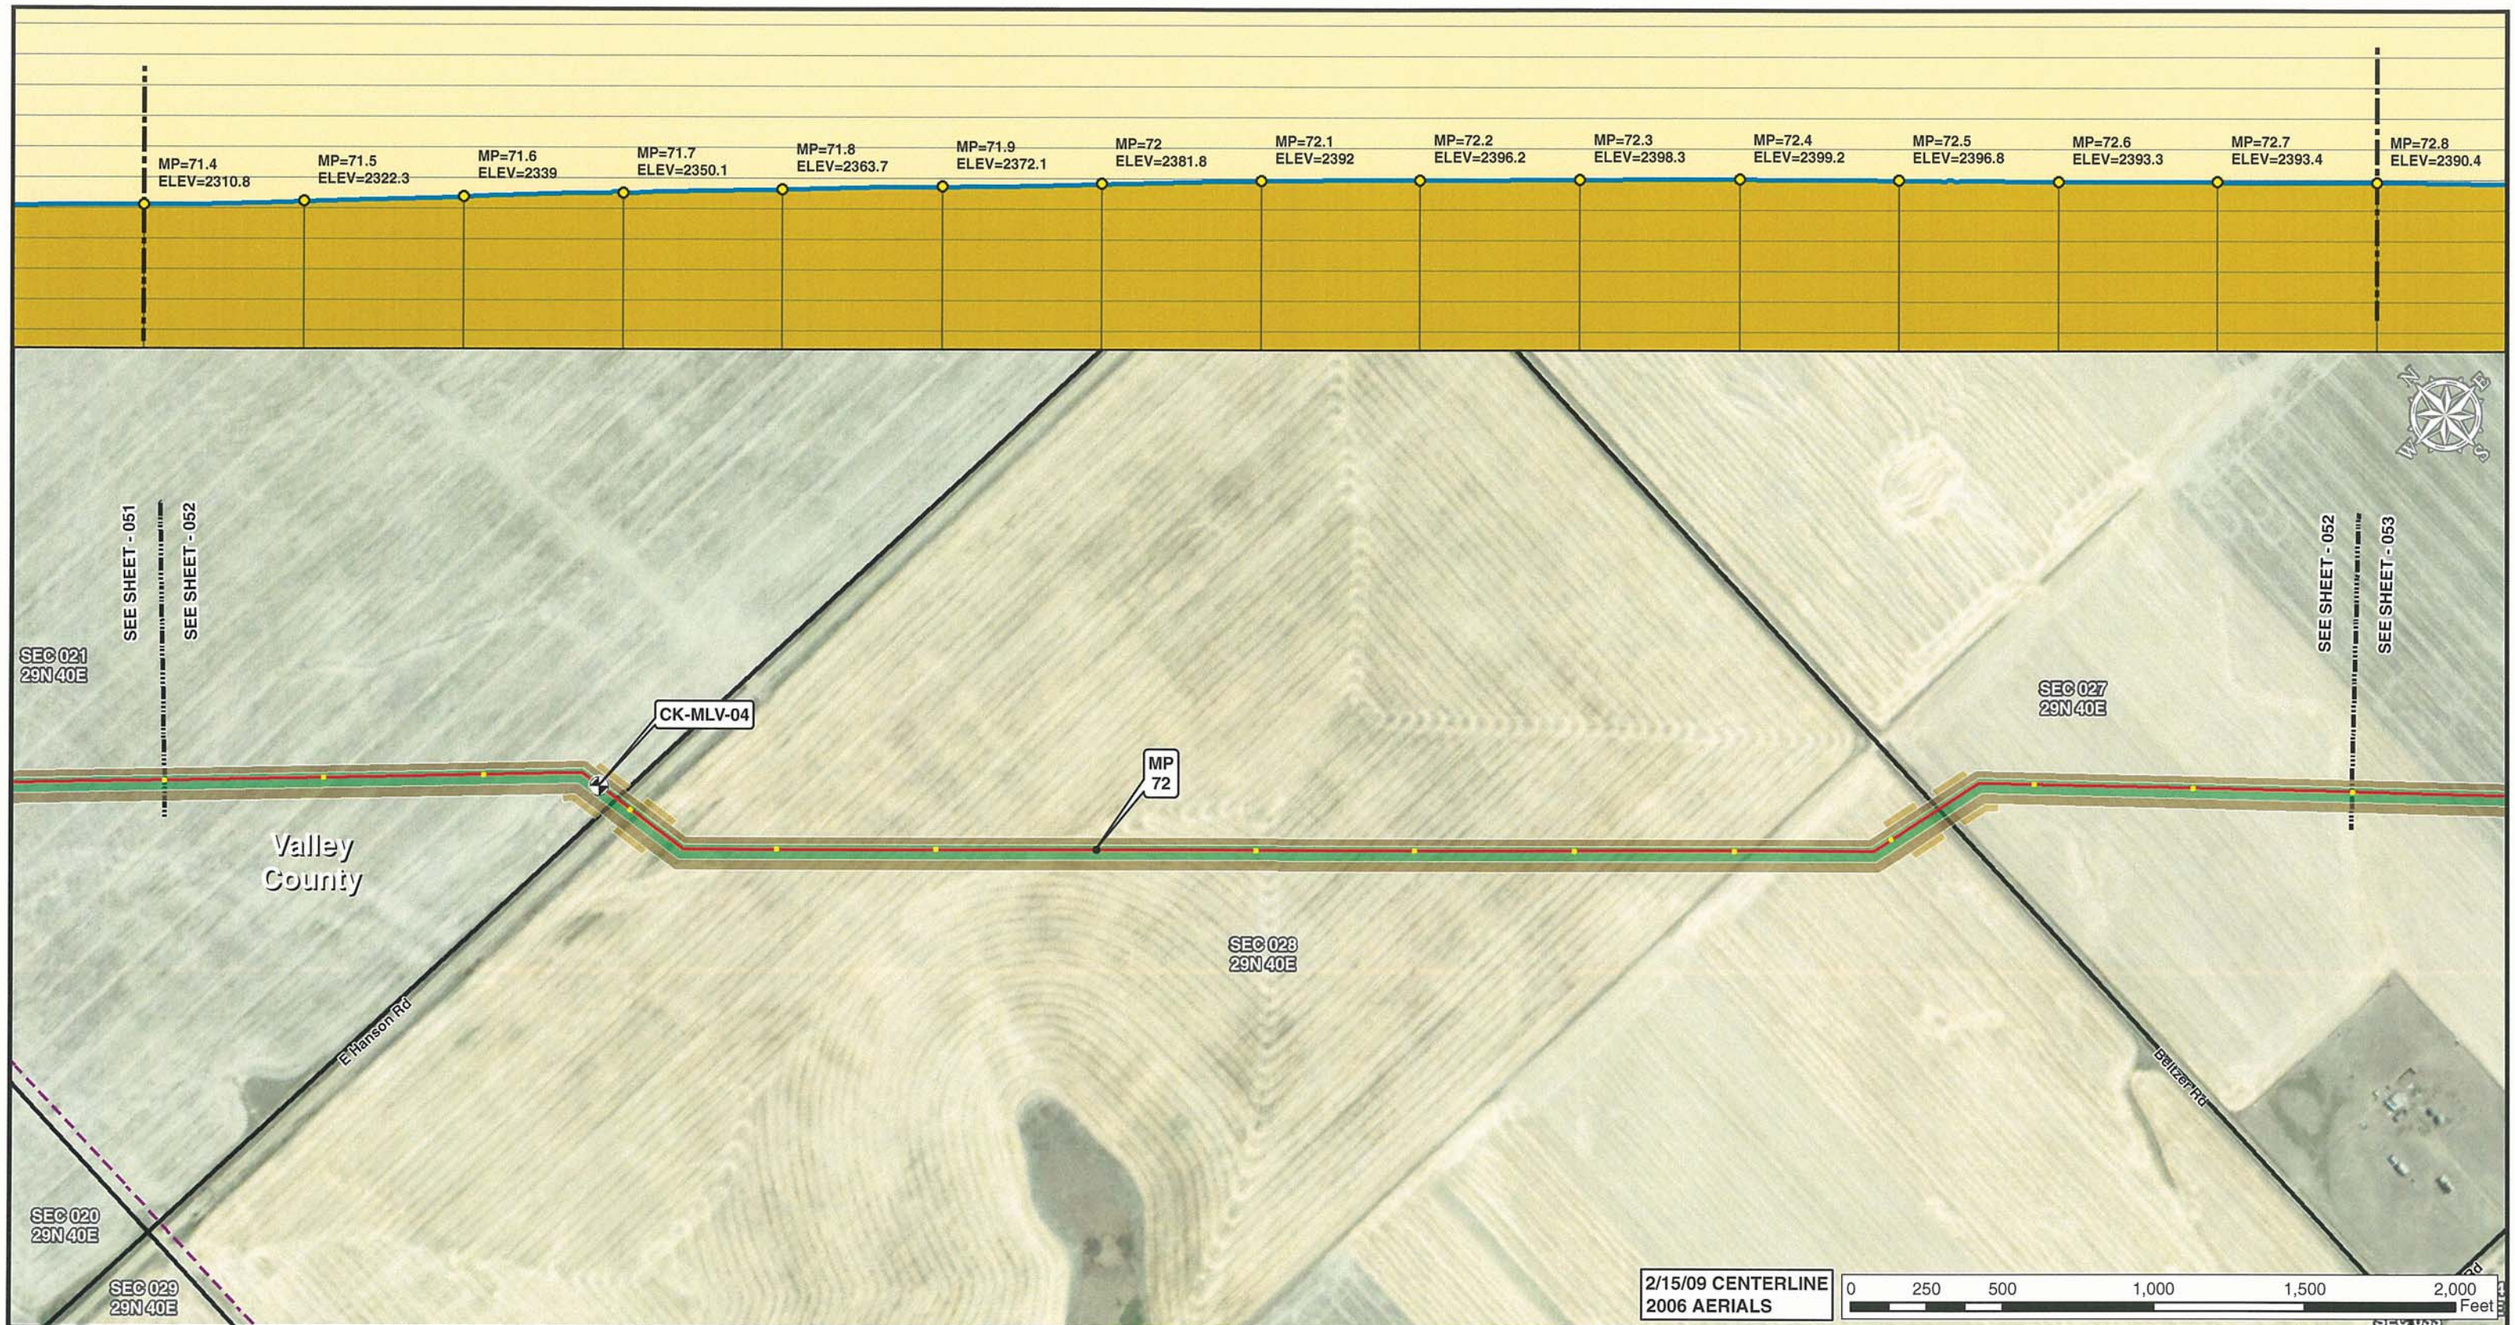

Legend

- MILE POST
- 0.1 MILE TICK MARK
- VALVE
- KEYSTONE XL PROJECT
- PERMANENT EASEMENT
- TEMPORARY EASEMENT
- EXTRA WORKSPACE
- ACCESS ROAD
- TRANSMISSION LINE
- PUMP STATION
- STAGING AREA
- PIPE YARD
- CONTRACTOR YARD
- WATER BODY
- WETLAND
- COUNTY LINE
- SECTION LINE

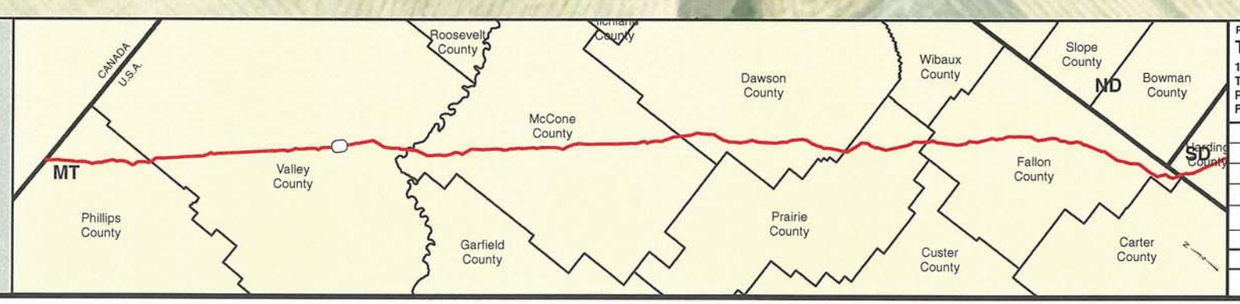

PREPARED BY:
TROW ENGINEERING CONSULTANTS INC.
1300 Metropolitan Boulevard, Suite 200
Tallahassee, Florida , USA 32308
Phone: 1-850-385-5441
Fax: 1-850-385-5523
Trow

NO.	REVISION	DATE
1	ISSUED FOR SUPPLEMENTAL U.S. DEPT. OF STATE FILING (2.15.09 CL)	7.6.09
0	ISSUED FOR UNITED STATES DEPARTMENT OF STATE (7.31.08 CL)	11.19.08

ConocoPhillips

TransCanada
In business to deliver

KEYSTONE XL PROJECT
ROUTE SHEETS
MORGAN, MONTANA TO STEELE CITY, NEBRASKA
VALLEY COUNTY, MONTANA

MAP PARAMETERS
PROJECTION: NAD83, UTM:13N
SCALE: 1: 6000 ; 1" = 500'

DRAWN BY	CHECKED BY	APPROVED BY	PROJECT:	DRAWING NUMBER	SHEET	REV.
GS	SS	RG	50388X	XL-30-ML-2002-P-052-A	052	1

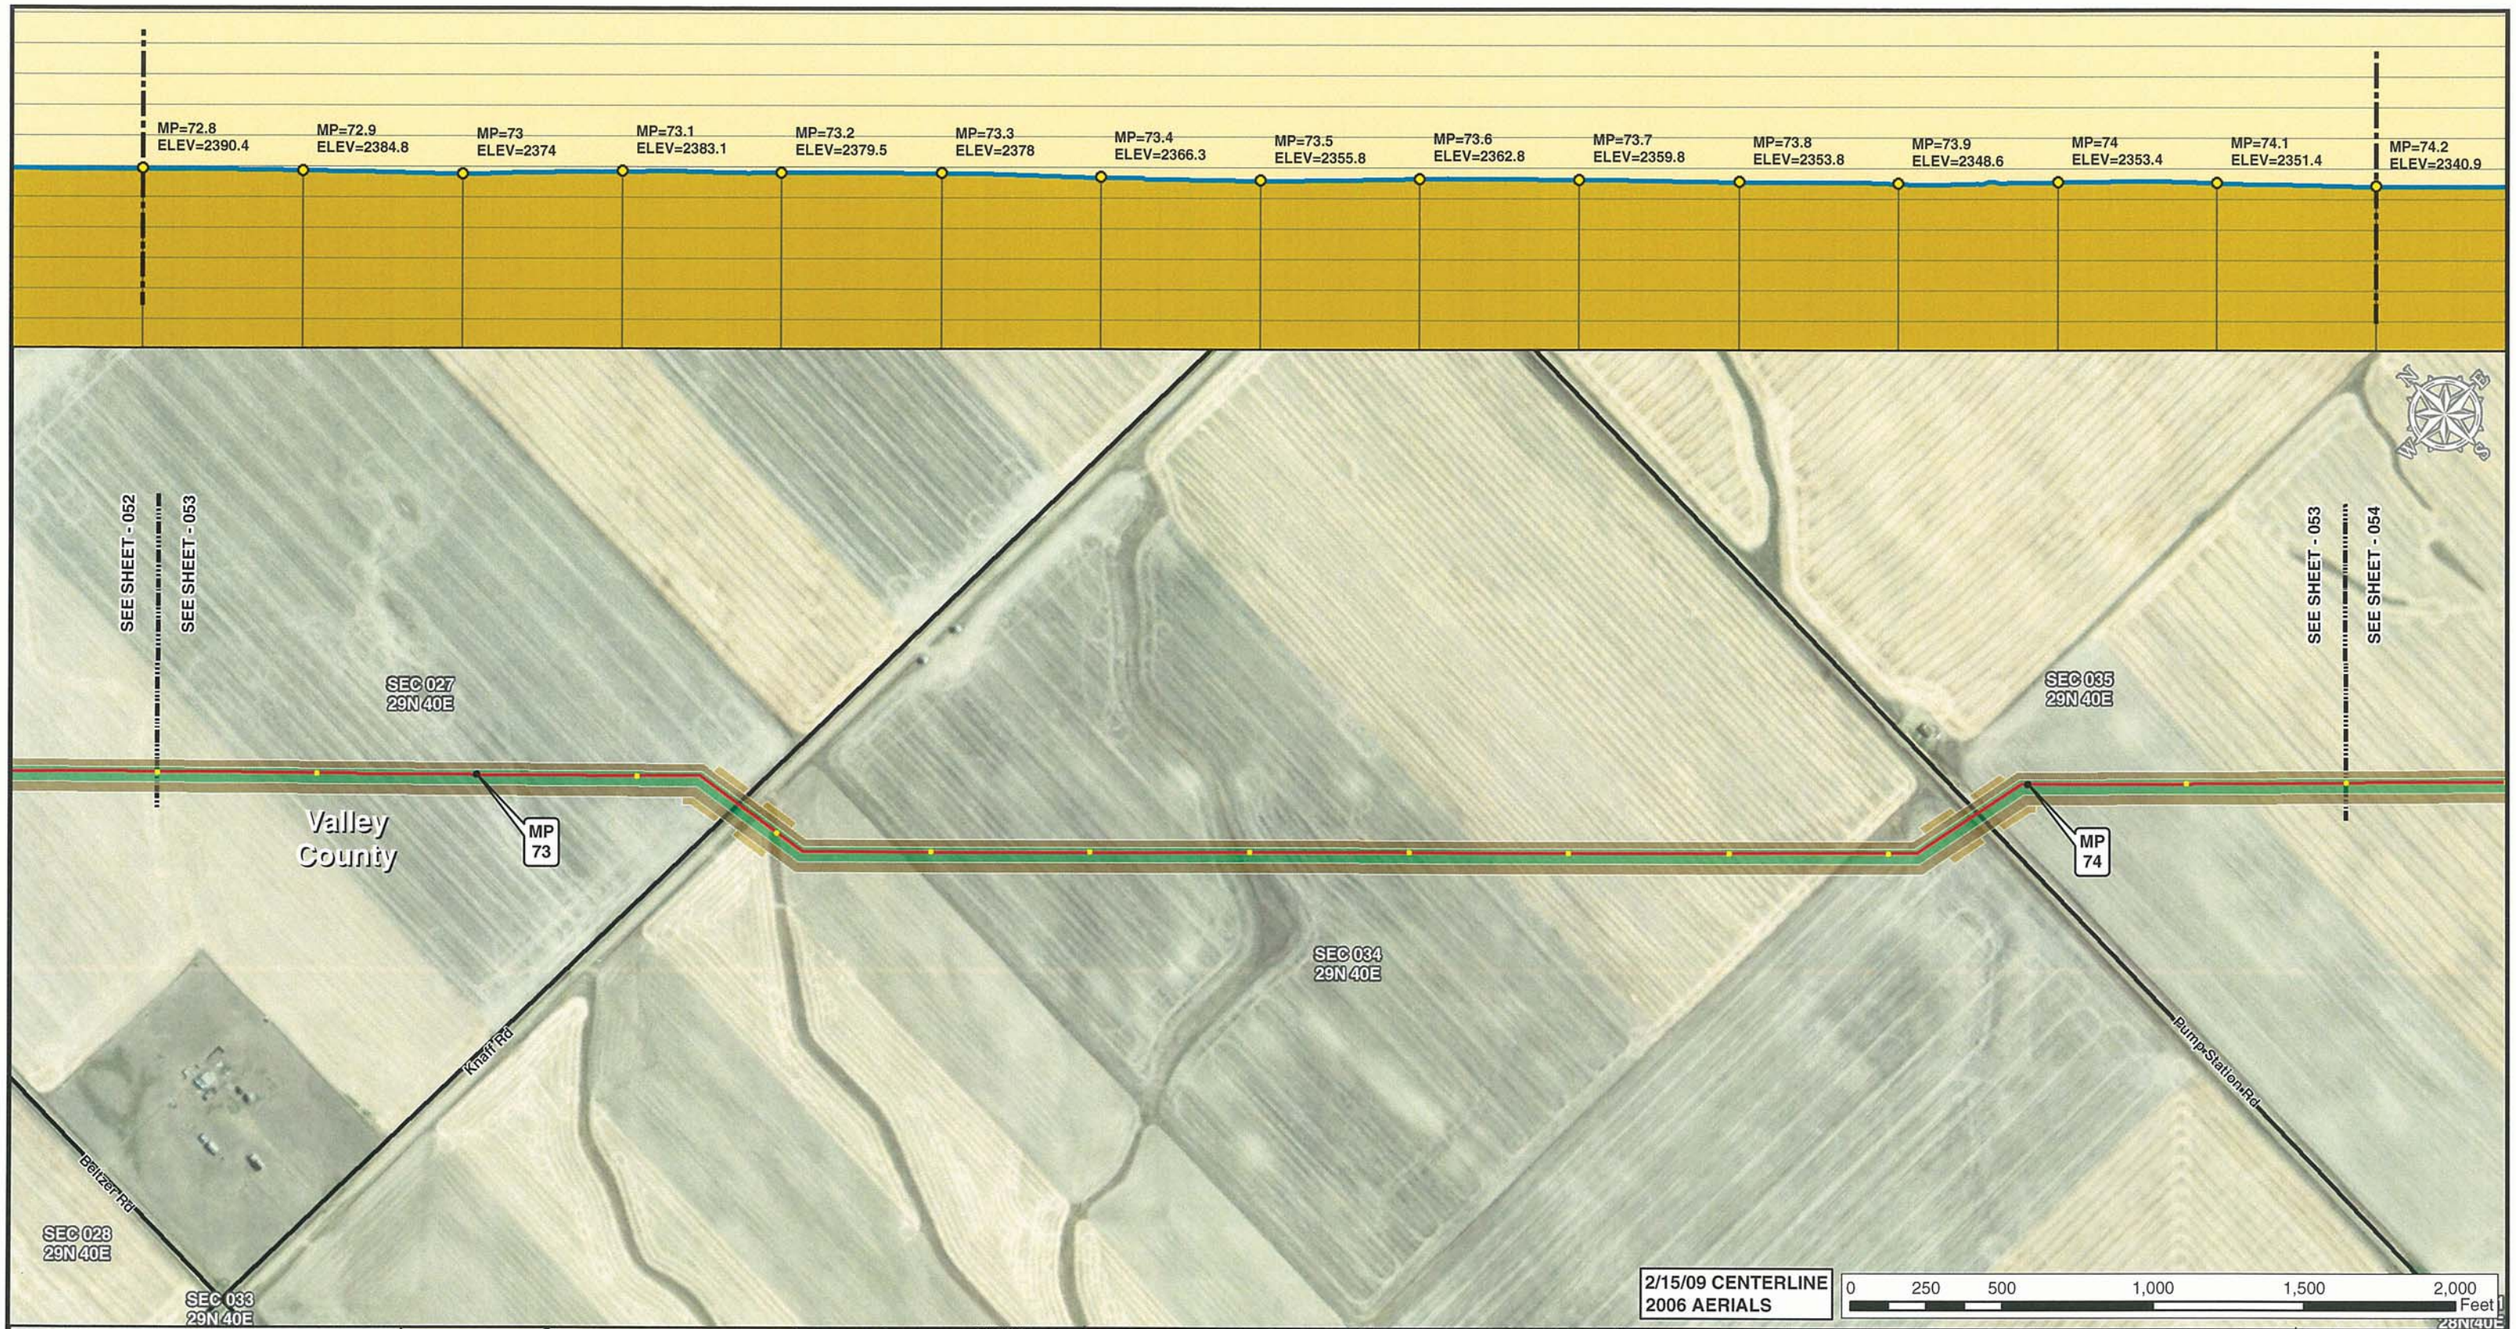

Legend

- MILE POST
- 0.1 MILE TICK MARK
- VALVE
- KEYSTONE XL PROJECT
- PERMANENT EASEMENT
- TEMPORARY EASEMENT
- EXTRA WORKSPACE
- ACCESS ROAD
- TRANSMISSION LINE
- PUMP STATION
- STAGING AREA
- PIPE YARD
- CONTRACTOR YARD
- WATER BODY
- WETLAND
- COUNTY LINE
- SECTION LINE

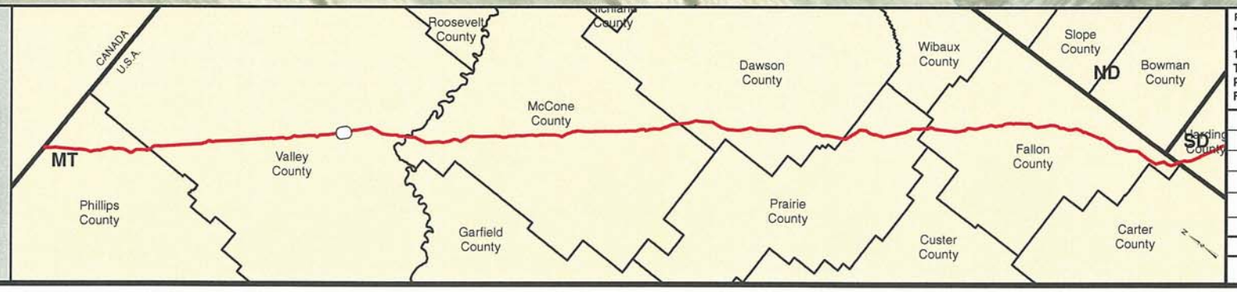

PREPARED BY:
TROW ENGINEERING CONSULTANTS INC.
1300 Metropolitan Boulevard, Suite 200
Tallahassee, Florida , USA 32308
Phone: 1-850-385-5441
Fax: 1-850-385-5523

Trow

ConocoPhillips | TransCanada — In business to deliver

NO.	REVISION	DATE
1	ISSUED FOR SUPPLEMENTAL U.S. DEPT. OF STATE FILING (2.15.09 CL)	7.6.09
0	ISSUED FOR UNITED STATES DEPARTMENT OF STATE (7.31.08 CL)	11.19.08

KEYSTONE XL PROJECT
ROUTE SHEETS
MORGAN, MONTANA TO STEELE CITY, NEBRASKA
VALLEY COUNTY, MONTANA

MAP PARAMETERS
PROJECTION: NAD83, UTM:13N
SCALE: 1: 6000 ; 1" = 500'

DRAWN BY	CHECKED BY	APPROVED BY	PROJECT:	DRAWING NUMBER	SHEET	REV.
GS	SS	RG	50388X	XL-30-ML-2002-P-053-A	053	1

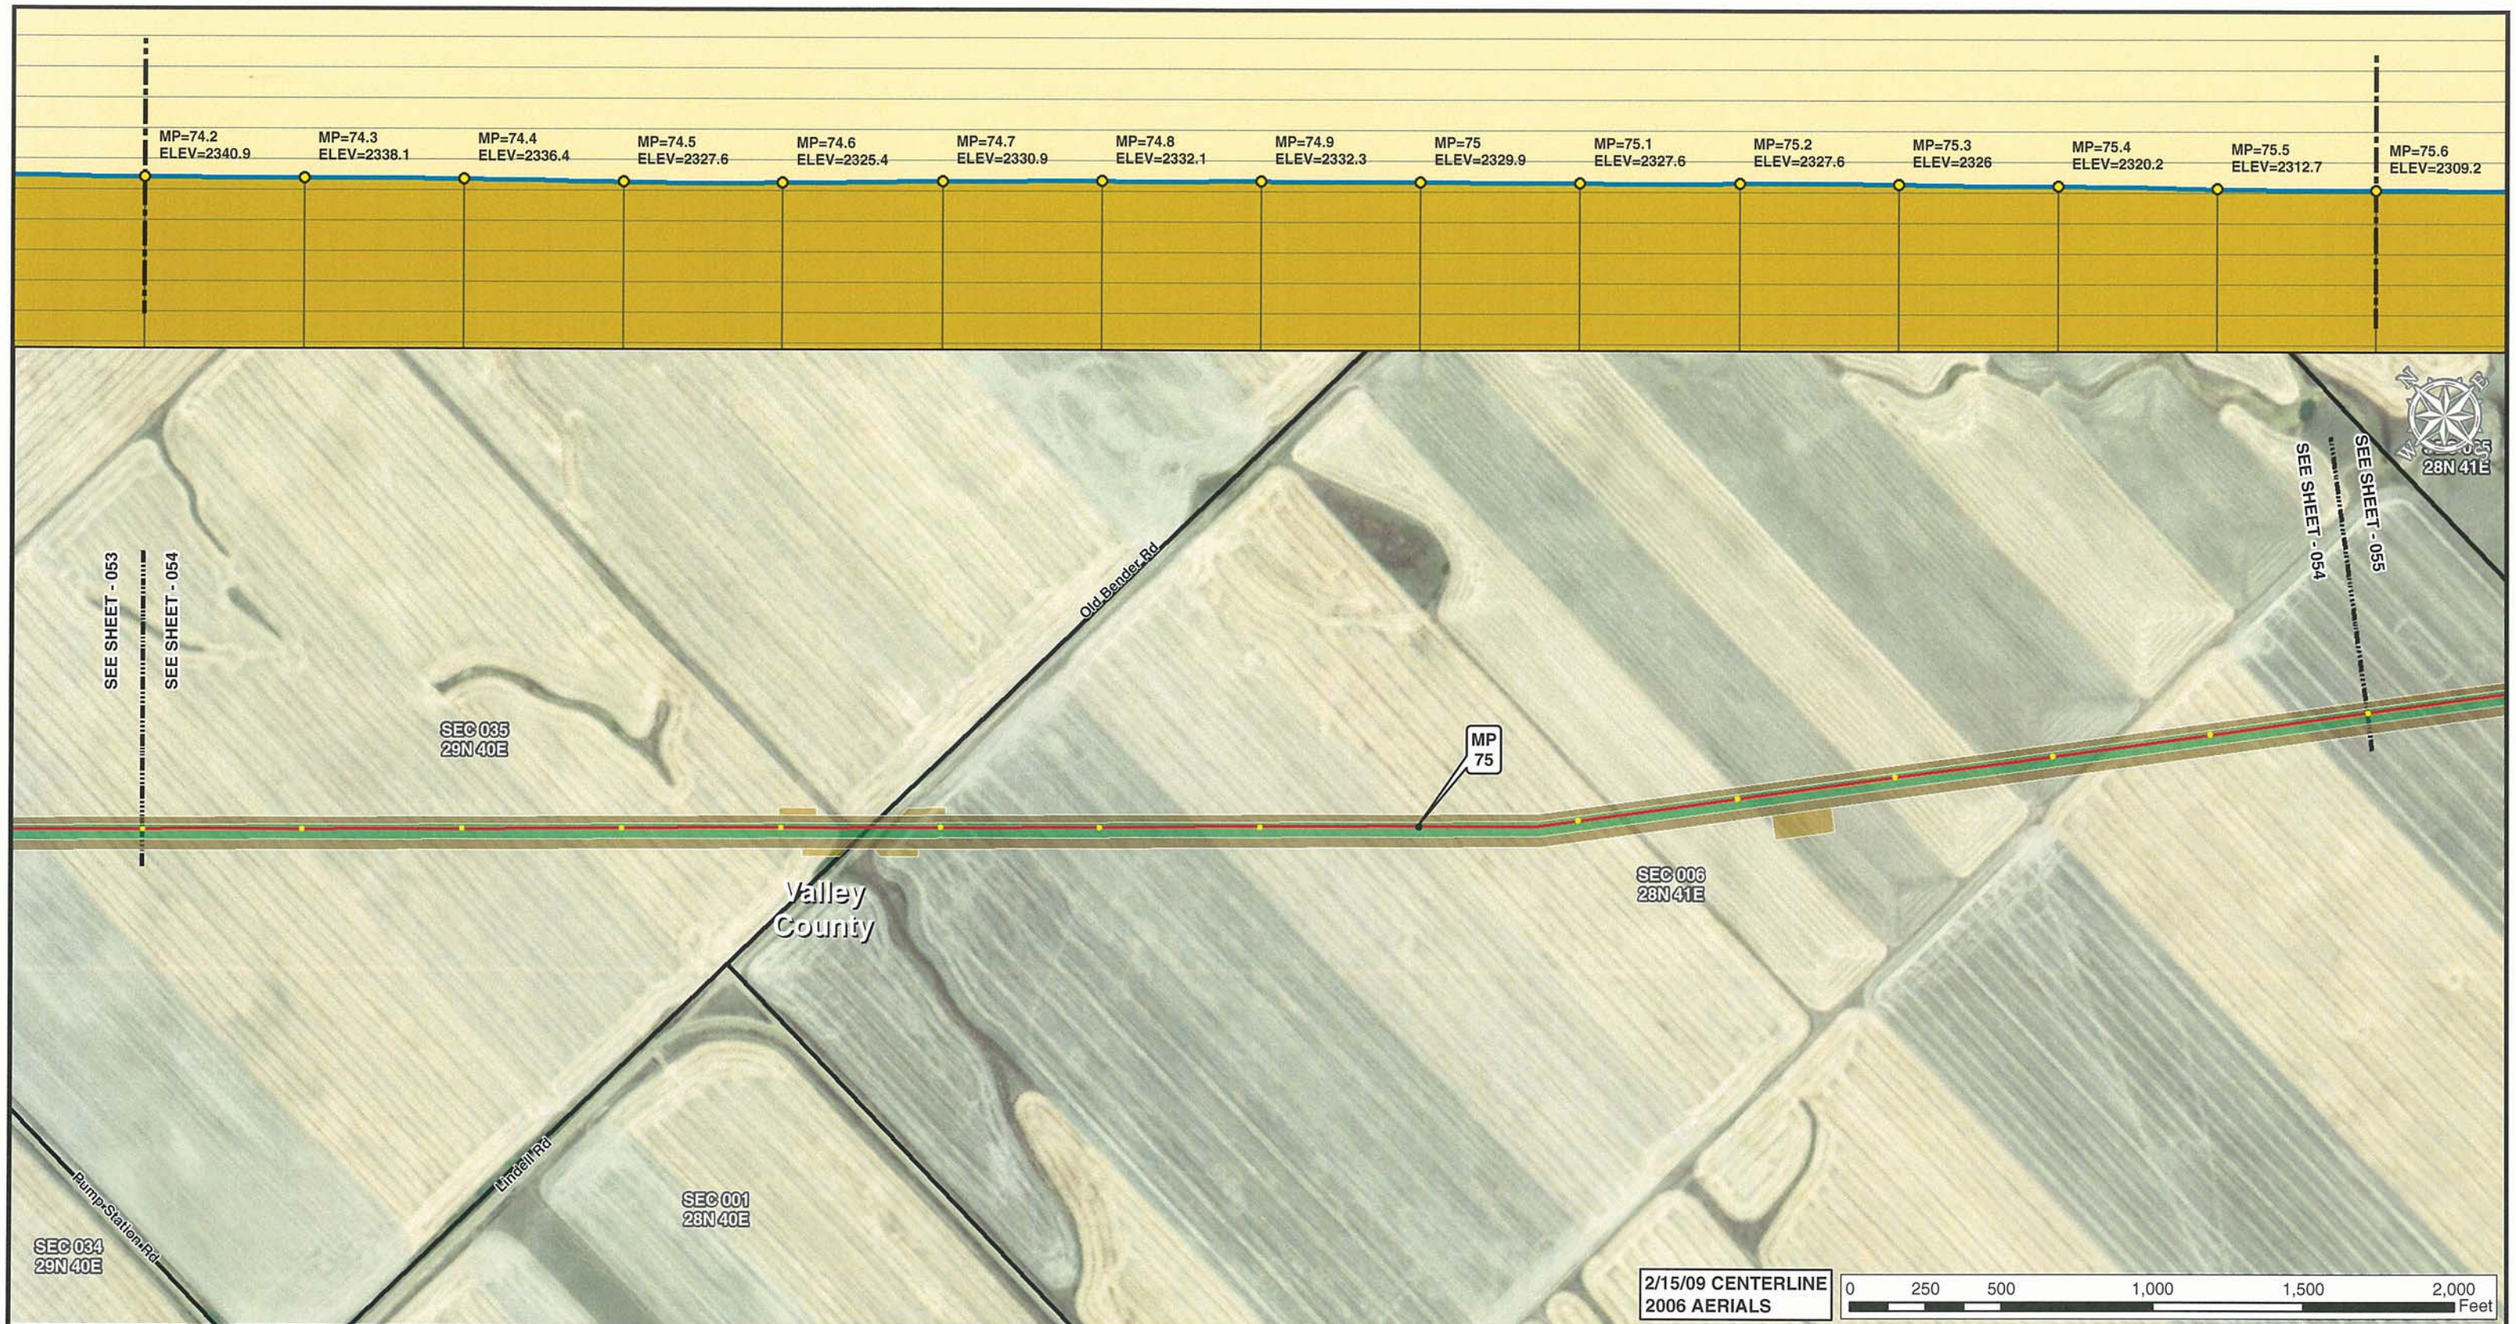

Legend

- MILE POST
- 0.1 MILE TICK MARK
- VALVE
- KEYSTONE XL PROJECT
- PERMANENT EASEMENT
- TEMPORARY EASEMENT
- EXTRA WORKSPACE
- ACCESS ROAD
- TRANSMISSION LINE
- PUMP STATION
- STAGING AREA
- PIPE YARD
- CONTRACTOR YARD
- WATER BODY
- WETLAND
- COUNTY LINE
- SECTION LINE

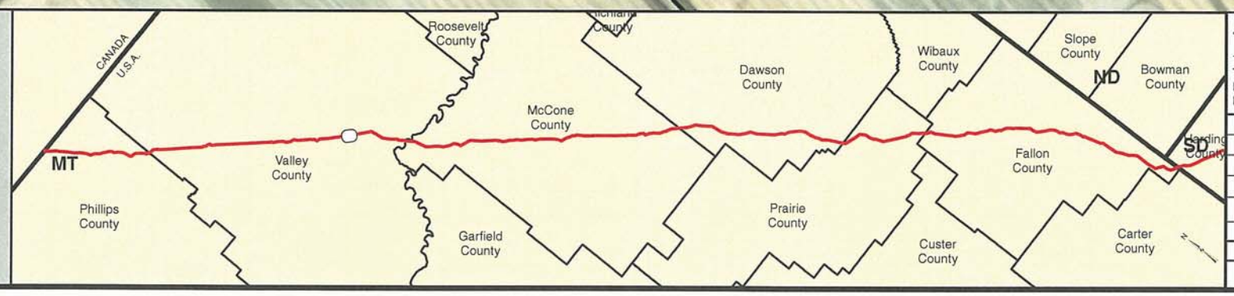

PREPARED BY:
TROW ENGINEERING CONSULTANTS INC.
1300 Metropolitan Boulevard, Suite 200
Tallahassee, Florida , USA 32308
Phone: 1-850-385-5441
Fax: 1-850-385-5523
Trow

ConocoPhillips

TransCanada
In business to deliver

NO.	REVISION	DATE
1	ISSUED FOR SUPPLEMENTAL U.S. DEPT. OF STATE FILING (2.15.09 CL)	7.6.09
0	ISSUED FOR UNITED STATES DEPARTMENT OF STATE (7.31.08 CL)	11.19.08

KEYSTONE XL PROJECT
ROUTE SHEETS
MORGAN, MONTANA TO STEELE CITY, NEBRASKA
VALLEY COUNTY, MONTANA

MAP PARAMETERS
PROJECTION: NAD83, UTM:13N
SCALE: 1: 6000 ; 1" = 500'

DRAWN BY	CHECKED BY	APPROVED BY	PROJECT:	DRAWING NUMBER	SHEET	REV.
GS	SS	RG	50388X	XL-30 -ML-2002-P- 054-A	054	1

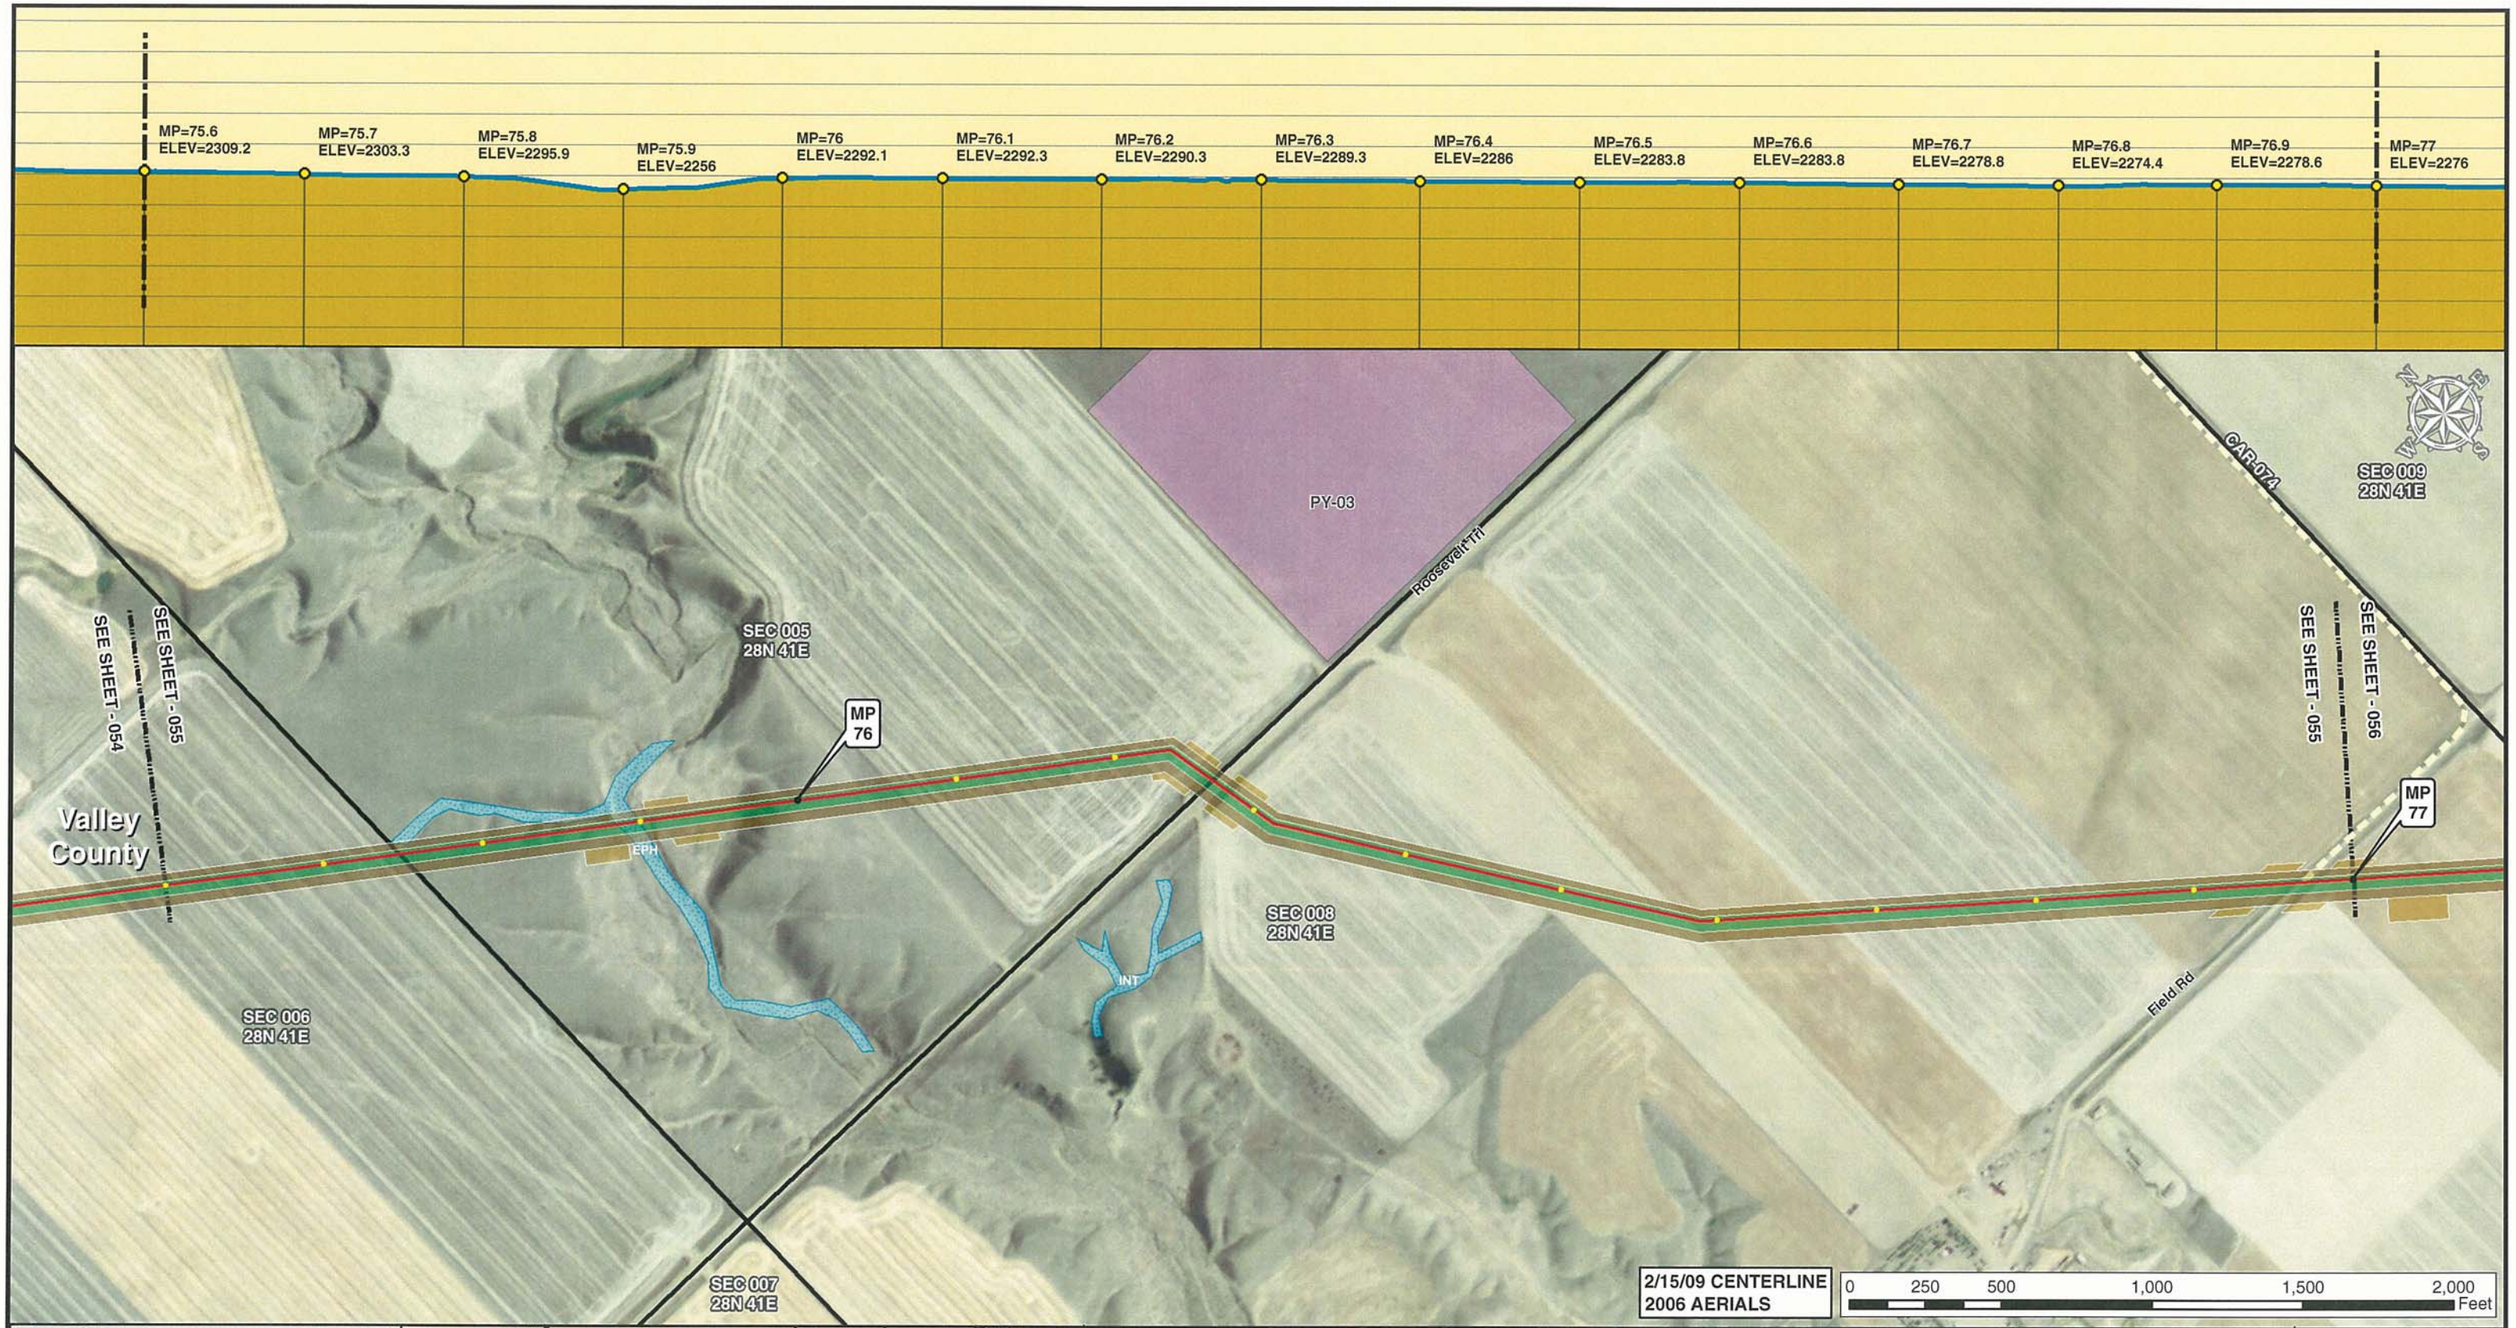

Legend

- MILE POST
- 0.1 MILE TICK MARK
- VALVE
- KEYSTONE XL PROJECT
- PERMANENT EASEMENT
- TEMPORARY EASEMENT
- EXTRA WORKSPACE
- ACCESS ROAD
- TRANSMISSION LINE
- PUMP STATION
- STAGING AREA
- PIPE YARD
- CONTRACTOR YARD
- WATER BODY
- WETLAND
- COUNTY LINE
- SECTION LINE

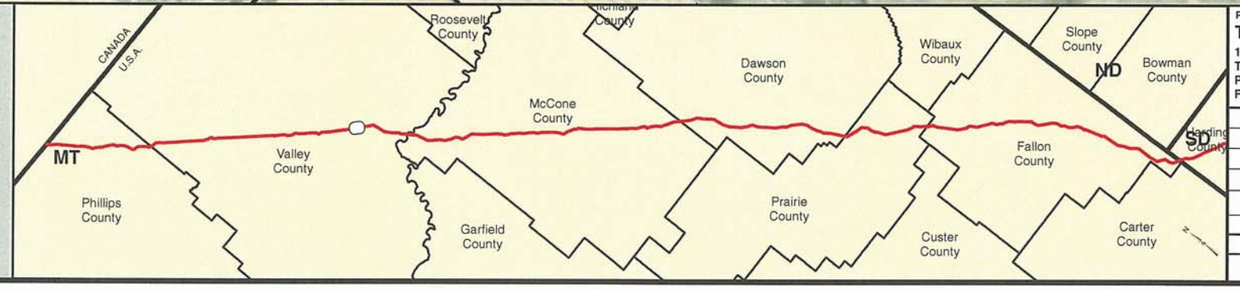

PREPARED BY:
TROW ENGINEERING CONSULTANTS INC.
1300 Metropolitan Boulevard, Suite 200
Tallahassee, Florida , USA 32308
Phone: 1-850-385-5441
Fax: 1-850-385-5523

Trow

NO.	REVISION	DATE
1	ISSUED FOR SUPPLEMENTAL U.S. DEPT. OF STATE FILING (2.15.09 CL)	7.6.09
0	ISSUED FOR UNITED STATES DEPARTMENT OF STATE (7.31.08 CL)	11.19.08

ConocoPhillips

TransCanada
In business to deliver

KEYSTONE XL PROJECT
ROUTE SHEETS
MORGAN, MONTANA TO STEELE CITY, NEBRASKA
VALLEY COUNTY, MONTANA

MAP PARAMETERS
PROJECTION: NAD83, UTM:13N
SCALE: 1: 6000 ; 1" = 500'

DRAWN BY	CHECKED BY	APPROVED BY	PROJECT:	DRAWING NUMBER	SHEET	REV.
GS	SS	RG	50388X	XL-30-ML-2002-P-055-A	055	1

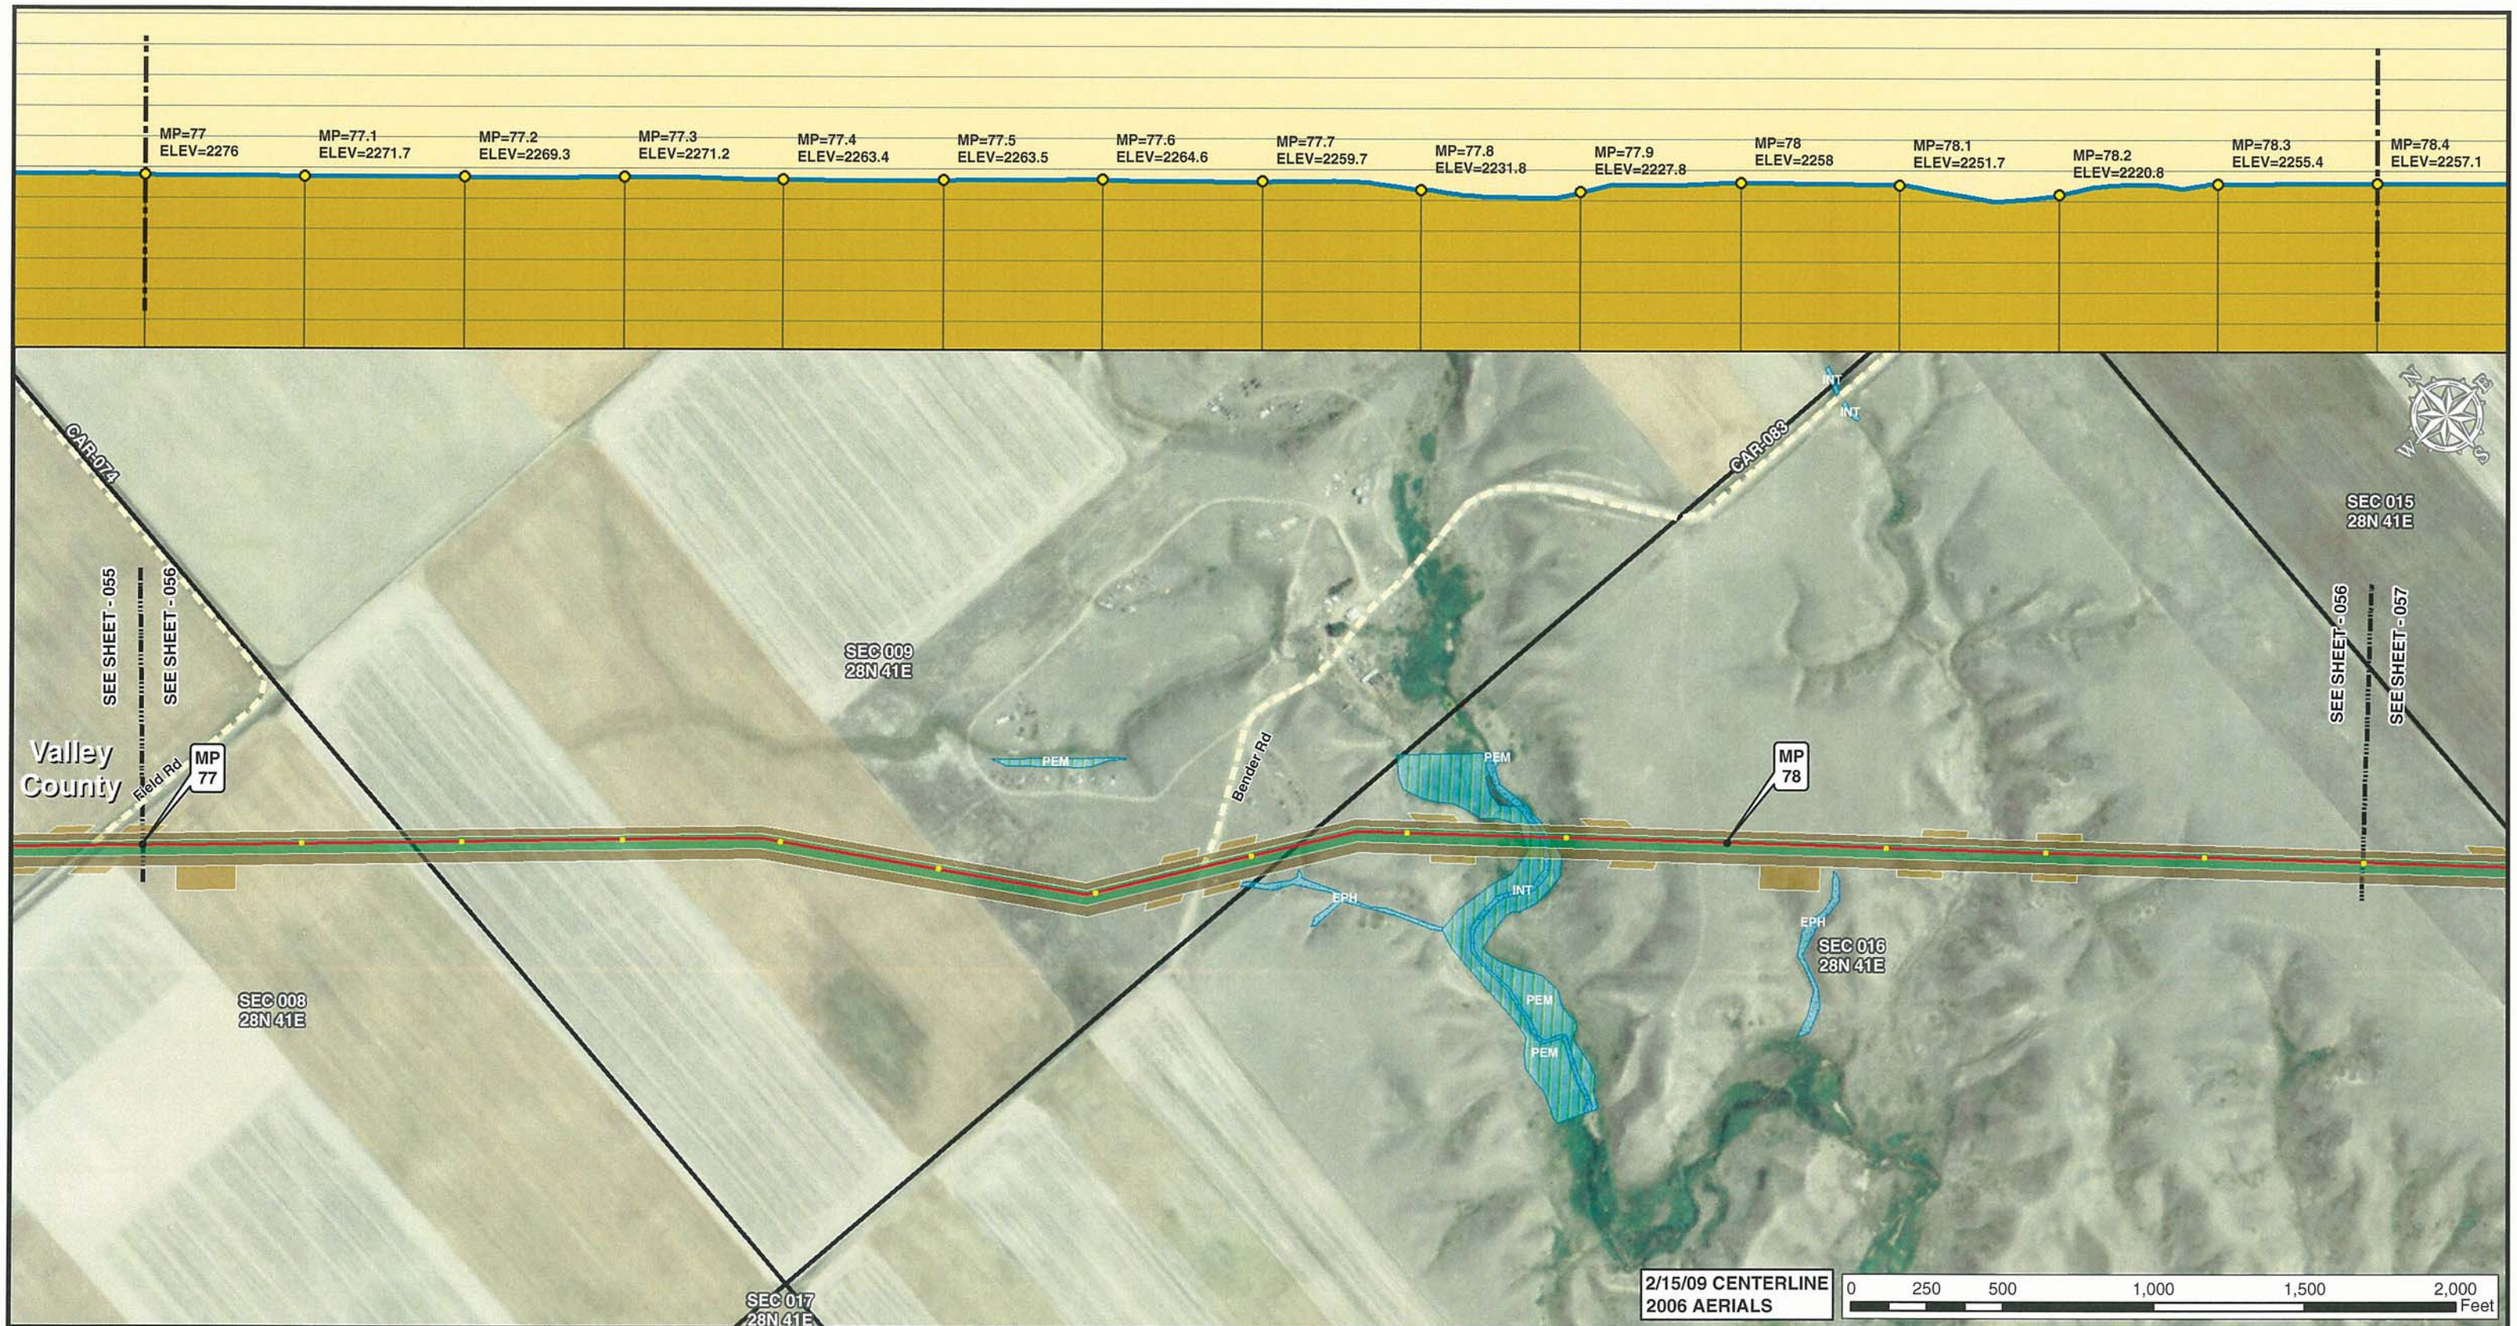

Legend

- MILE POST
- 0.1 MILE TICK MARK
- VALVE
- KEYSTONE XL PROJECT
- PERMANENT EASEMENT
- TEMPORARY EASEMENT
- EXTRA WORKSPACE
- ACCESS ROAD
- TRANSMISSION LINE
- PUMP STATION
- STAGING AREA
- PIPE YARD
- CONTRACTOR YARD
- WATER BODY
- WETLAND
- COUNTY LINE
- SECTION LINE

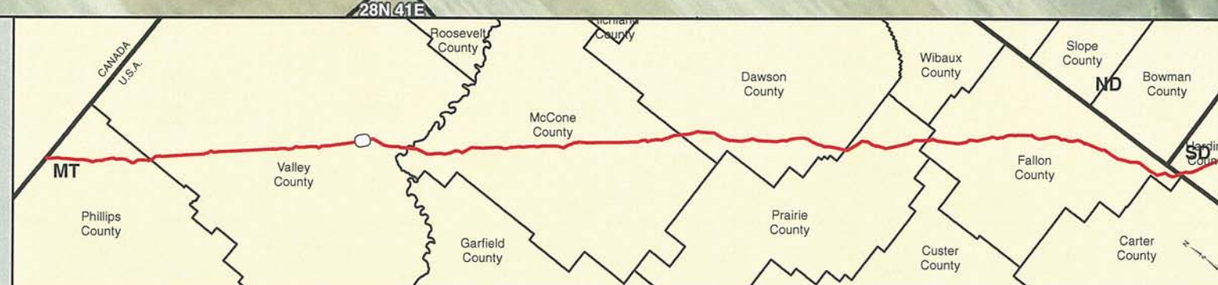

PREPARED BY:
TROW ENGINEERING CONSULTANTS INC.
1300 Metropolitan Boulevard, Suite 200
Tallahassee, Florida , USA 32308
Phone: 1-850-385-5441
Fax: 1-850-385-5523

Trow

ConocoPhillips

TransCanada
In business to deliver

NO.	REVISION	DATE
1	ISSUED FOR SUPPLEMENTAL U.S. DEPT. OF STATE FILING (2.15.09 CL)	7.6.09
0	ISSUED FOR UNITED STATES DEPARTMENT OF STATE (7.31.08 CL)	11.19.08

KEYSTONE XL PROJECT
ROUTE SHEETS
MORGAN, MONTANA TO STEELE CITY, NEBRASKA
VALLEY COUNTY, MONTANA

MAP PARAMETERS
PROJECTION: NAD83, UTM:13N
SCALE: 1: 6000 ; 1" = 500'

DRAWN BY	CHECKED BY	APPROVED BY	PROJECT:	DRAWING NUMBER	SHEET	REV.
GS	SS	RG	50388X	XL-30-ML-2002-P-056-A	056	1

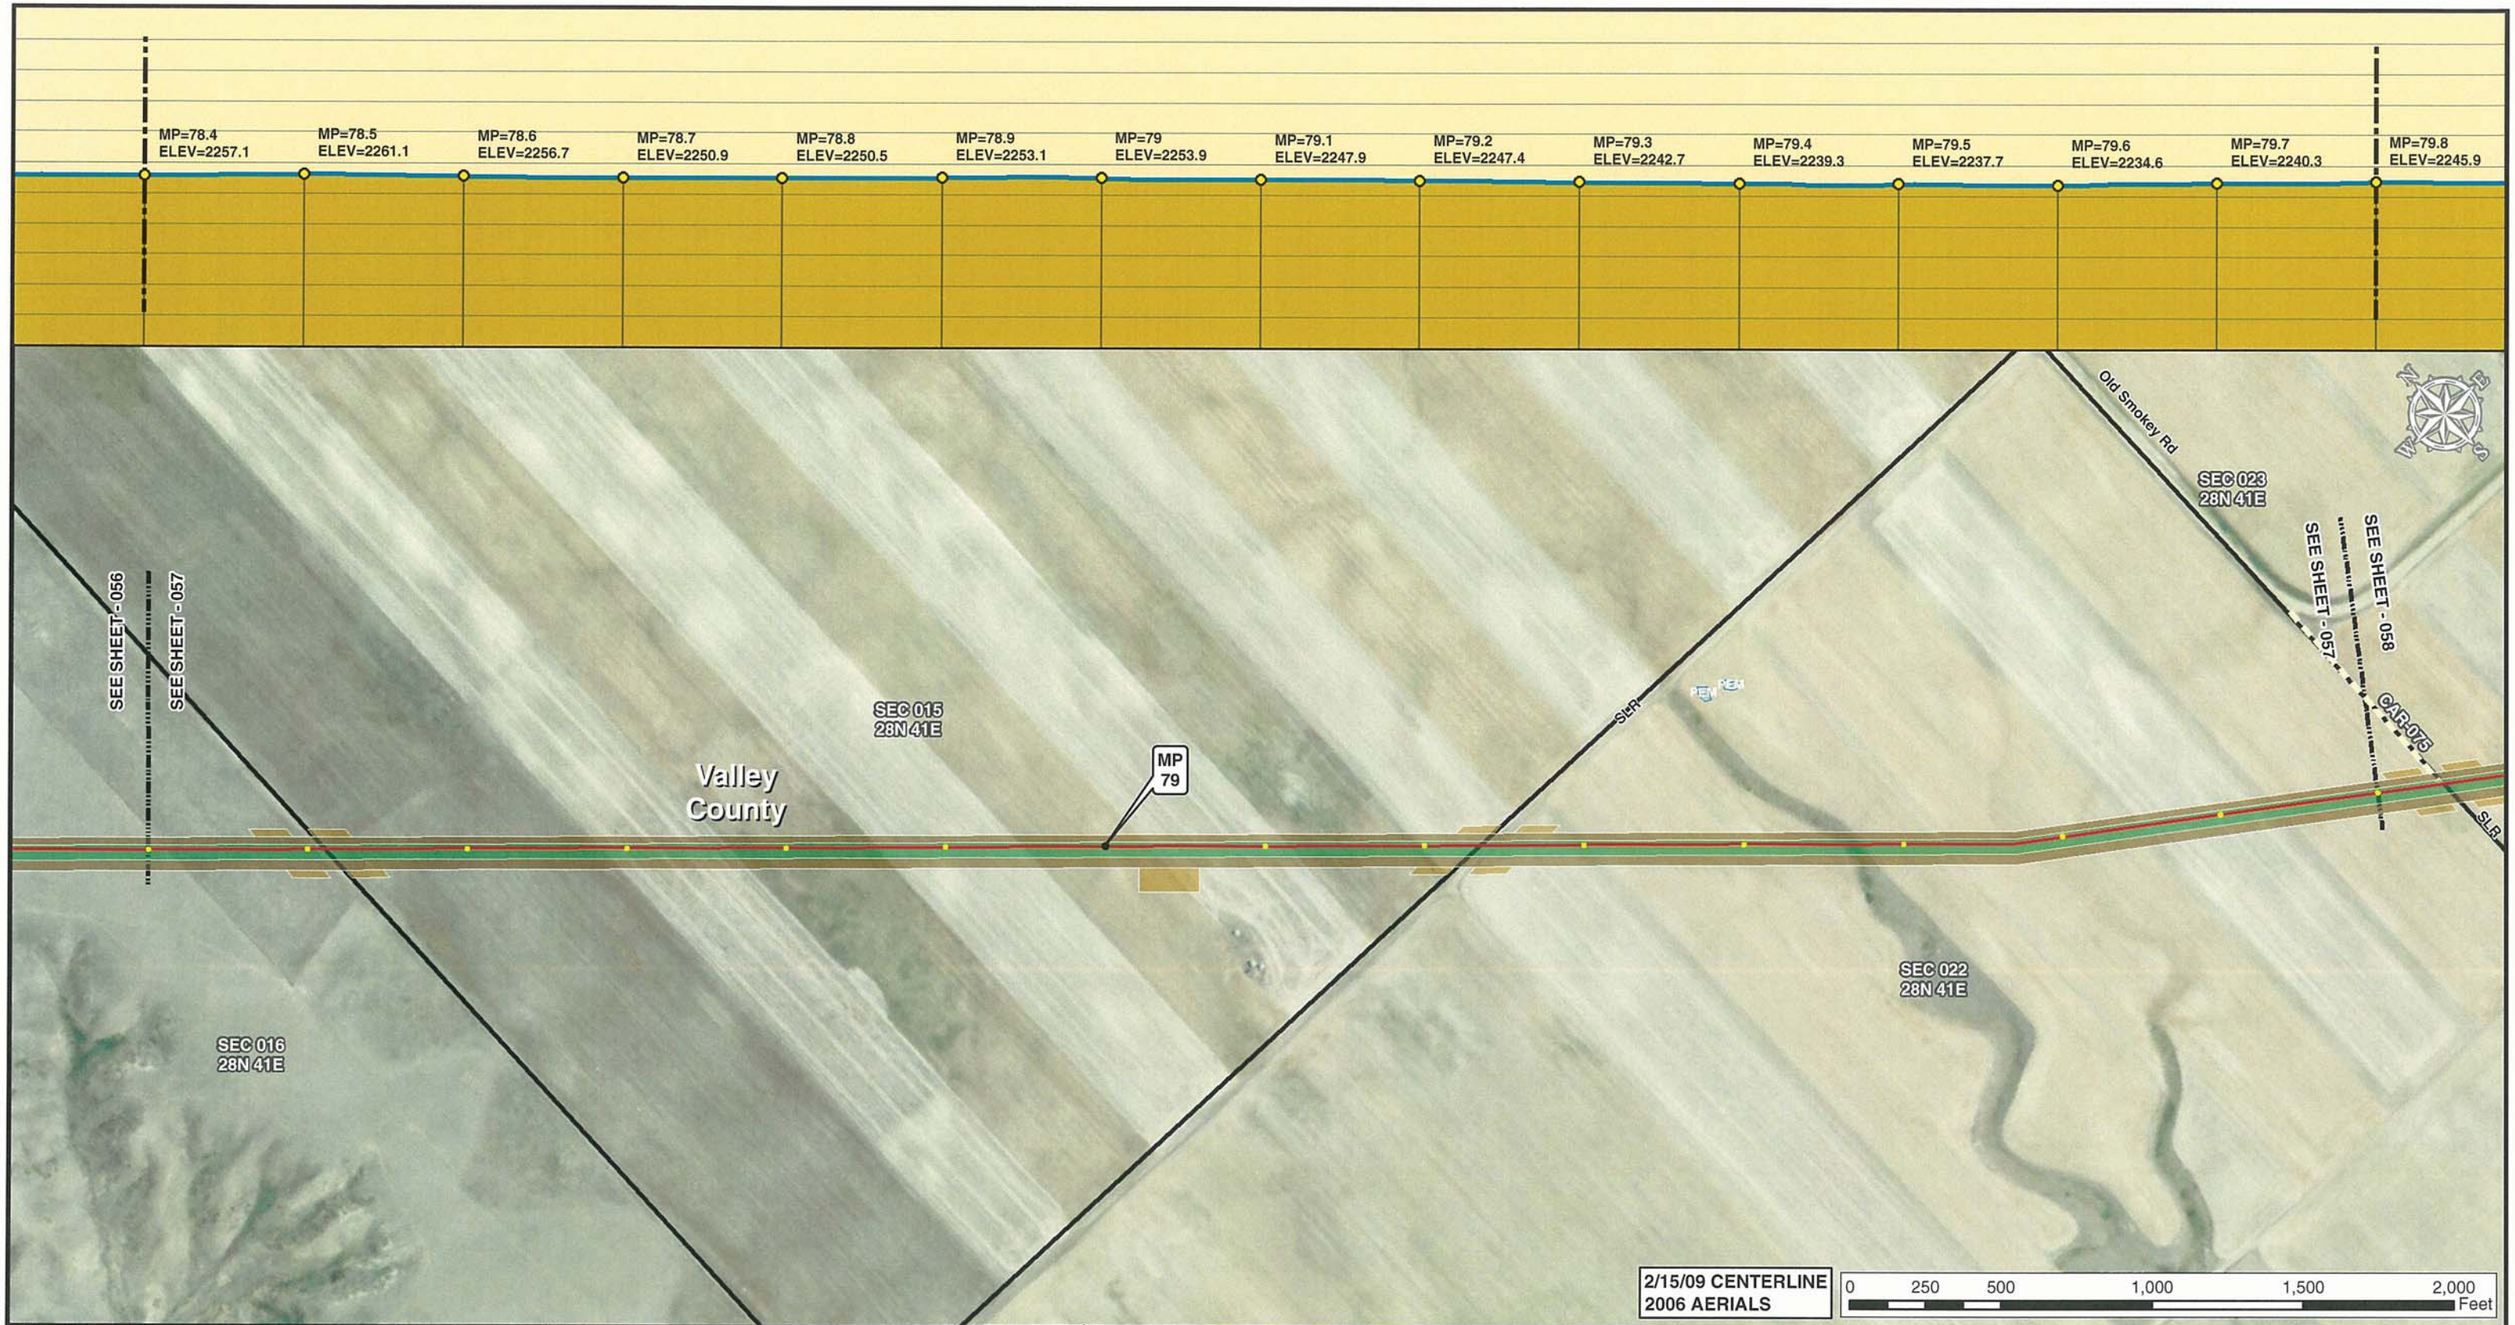

Legend

- MILE POST
- 0.1 MILE TICK MARK
- VALVE
- KEYSTONE XL PROJECT
- PERMANENT EASEMENT
- TEMPORARY EASEMENT
- EXTRA WORKSPACE
- ACCESS ROAD
- TRANSMISSION LINE
- PUMP STATION
- STAGING AREA
- PIPE YARD
- CONTRACTOR YARD
- WATER BODY
- WETLAND
- COUNTY LINE
- SECTION LINE

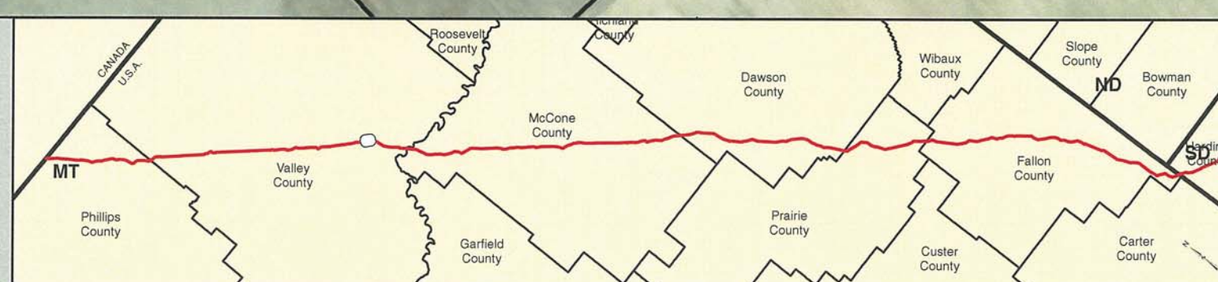

PREPARED BY:
TROW ENGINEERING CONSULTANTS INC.
1300 Metropolitan Boulevard, Suite 200
Tallahassee, Florida , USA 32308
Phone: 1-850-385-5441
Fax: 1-850-385-5523
Trow

NO.	REVISION	DATE
1	ISSUED FOR SUPPLEMENTAL U.S. DEPT. OF STATE FILING (2.15.09 CL)	7.6.09
0	ISSUED FOR UNITED STATES DEPARTMENT OF STATE (7.31.08 CL)	11.19.08

ConocoPhillips

TransCanada
In business to deliver

KEYSTONE XL PROJECT
ROUTE SHEETS
MORGAN, MONTANA TO STEELE CITY, NEBRASKA
VALLEY COUNTY, MONTANA

MAP PARAMETERS
PROJECTION: NAD83, UTM:13N
SCALE: 1: 6000 ; 1" = 500'

DRAWN BY	CHECKED BY	APPROVED BY	PROJECT:	DRAWING NUMBER	SHEET	REV.
GS	SS	RG	50388X	XL-30-ML-2002-P-057-A	057	1

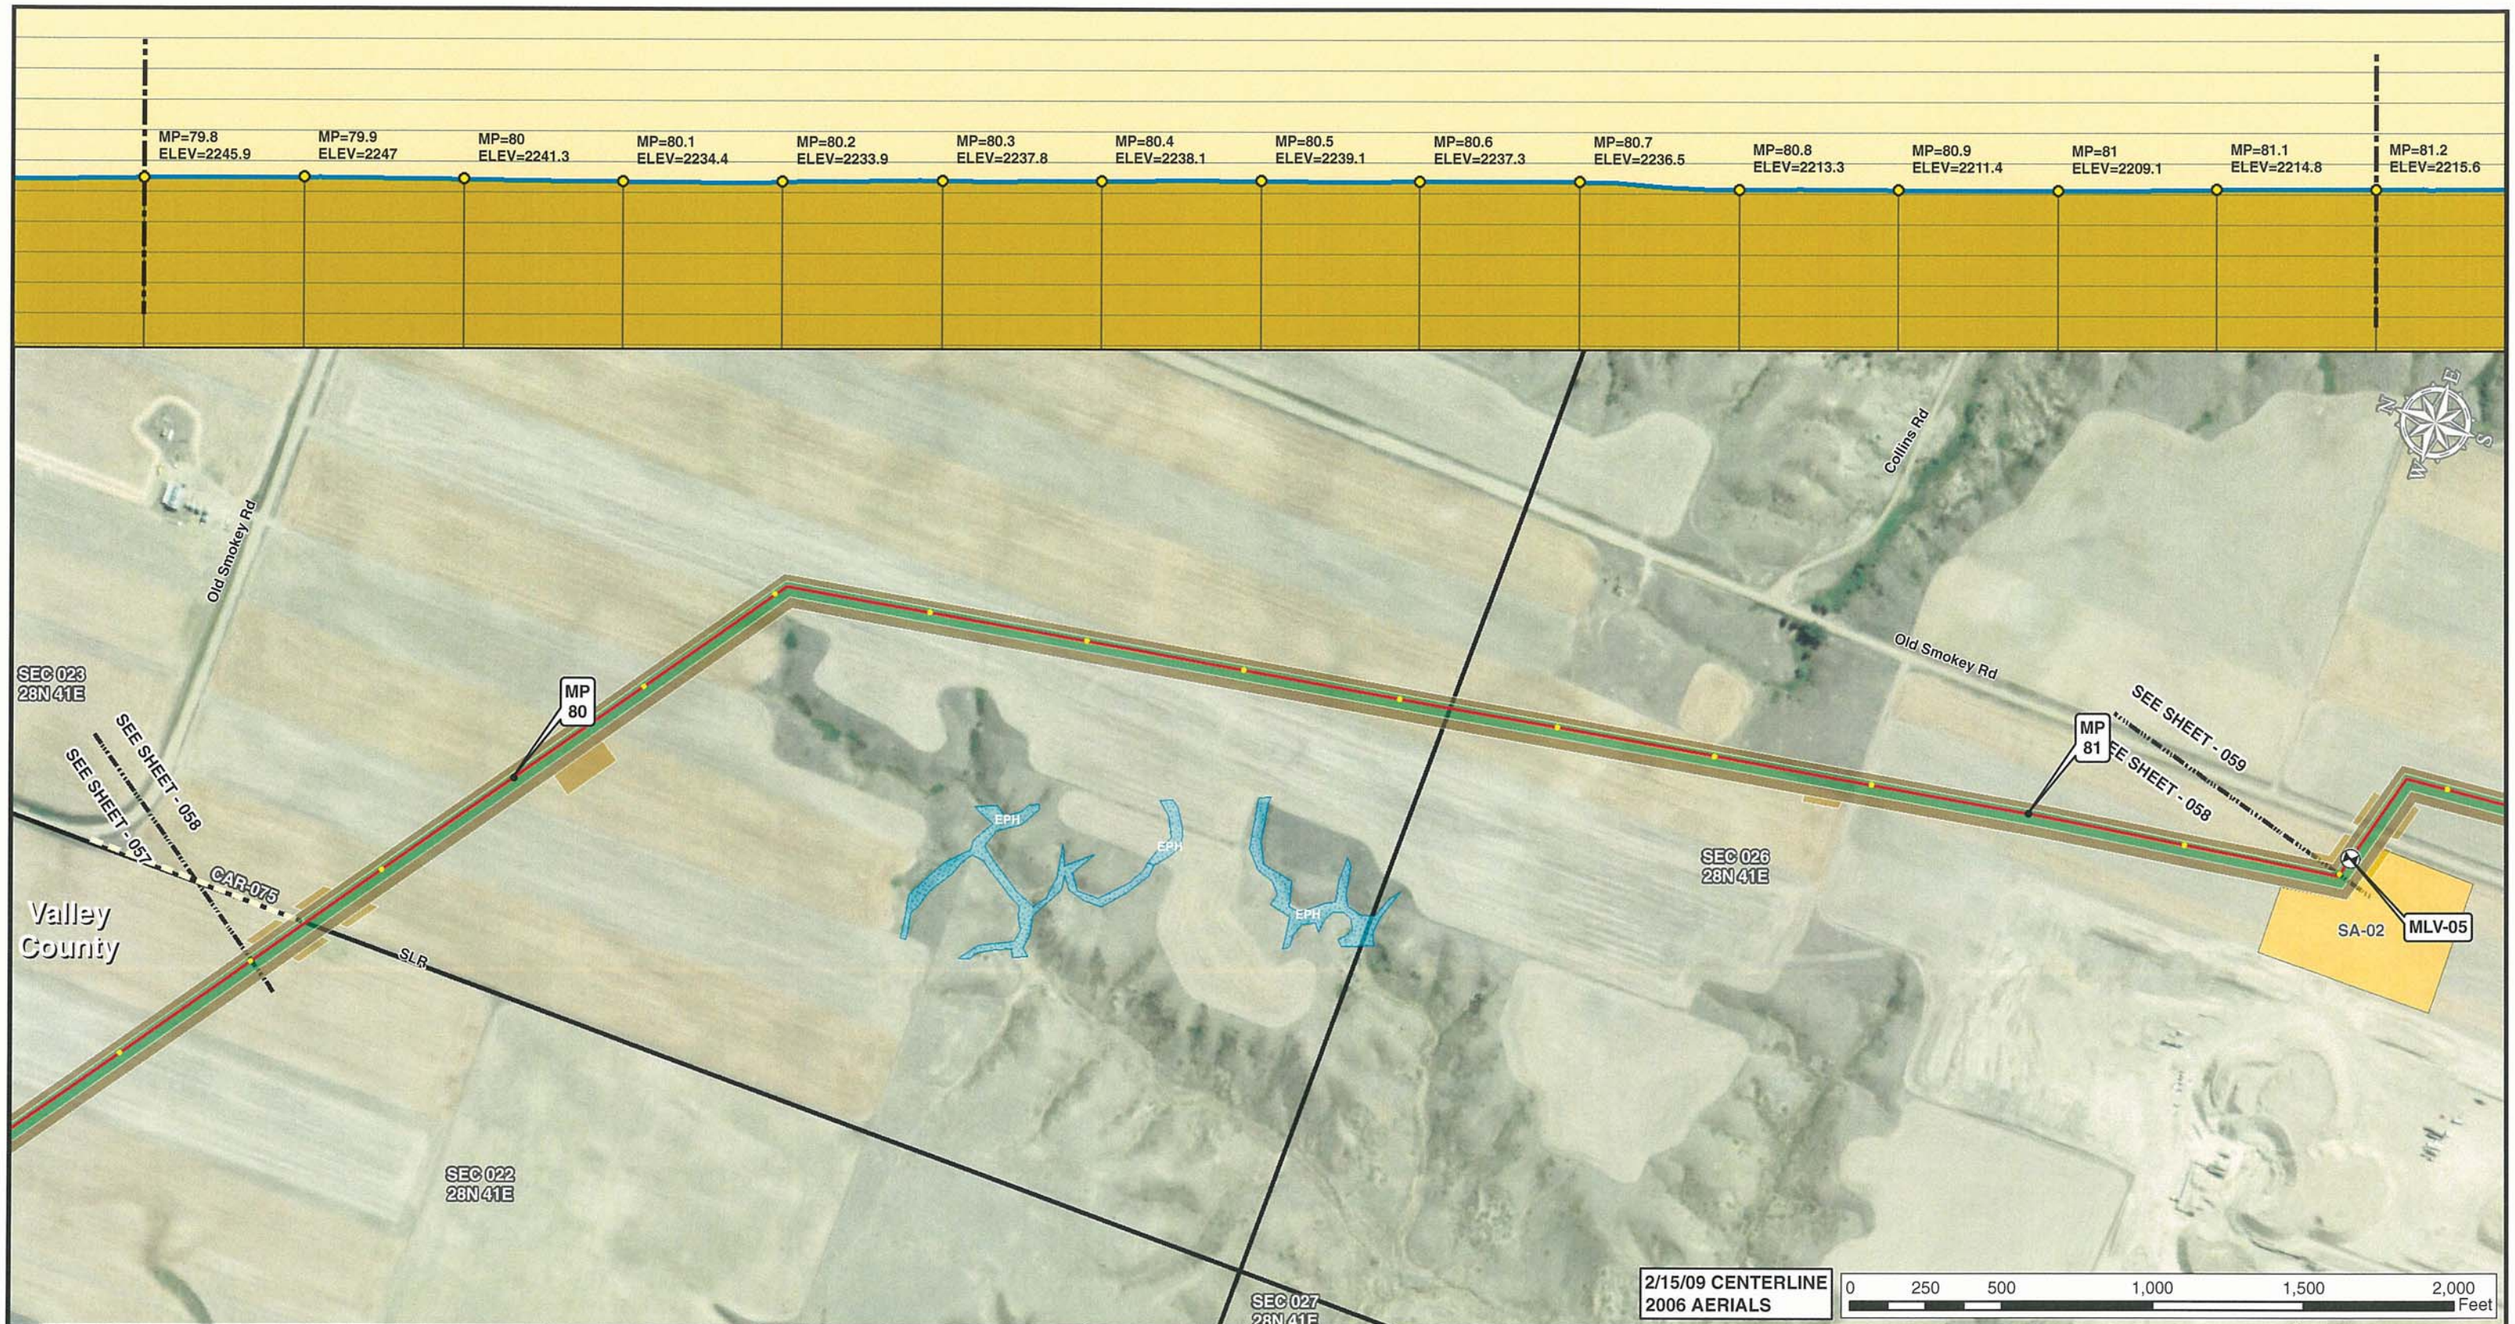

Legend

- MILE POST
- 0.1 MILE TICK MARK
- VALVE
- KEYSTONE XL PROJECT
- PERMANENT EASEMENT
- TEMPORARY EASEMENT
- EXTRA WORKSPACE
- ACCESS ROAD
- TRANSMISSION LINE
- PUMP STATION
- STAGING AREA
- PIPE YARD
- CONTRACTOR YARD
- WATER BODY
- WETLAND
- COUNTY LINE
- SECTION LINE

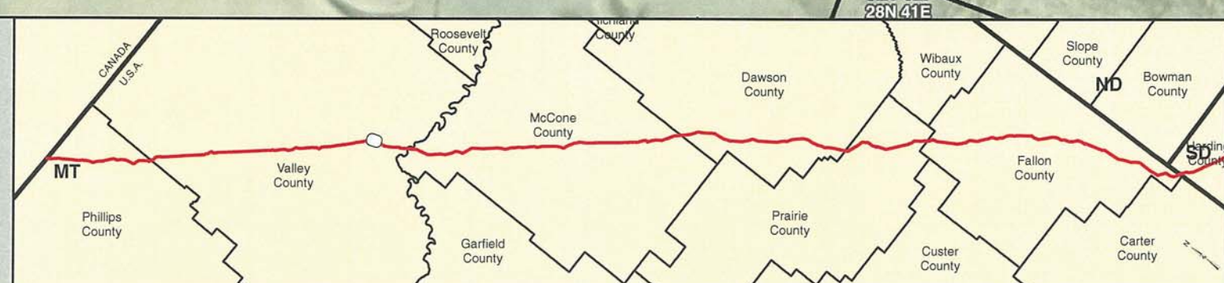

PREPARED BY:
TROW ENGINEERING CONSULTANTS INC.
1300 Metropolitan Boulevard, Suite 200
Tallahassee, Florida , USA 32308
Phone: 1-850-385-5441
Fax: 1-850-385-5523

Trow

ConocoPhillips | TransCanada — In business to deliver

NO.	REVISION	DATE
1	ISSUED FOR SUPPLEMENTAL U.S. DEPT. OF STATE FILING (2.15.09 CL)	7.6.09
0	ISSUED FOR UNITED STATES DEPARTMENT OF STATE (7.31.08 CL)	11.19.08

KEYSTONE XL PROJECT
ROUTE SHEETS
MORGAN, MONTANA TO STEELE CITY, NEBRASKA
VALLEY COUNTY, MONTANA

MAP PARAMETERS
PROJECTION: NAD83, UTM:13N
SCALE: 1: 6000 ; 1" = 500'

DRAWN BY	CHECKED BY	APPROVED BY	PROJECT:	DRAWING NUMBER	SHEET	REV.
GS	SS	RG	50388X	XL-30 -ML-2002-P- 058-A	058	1

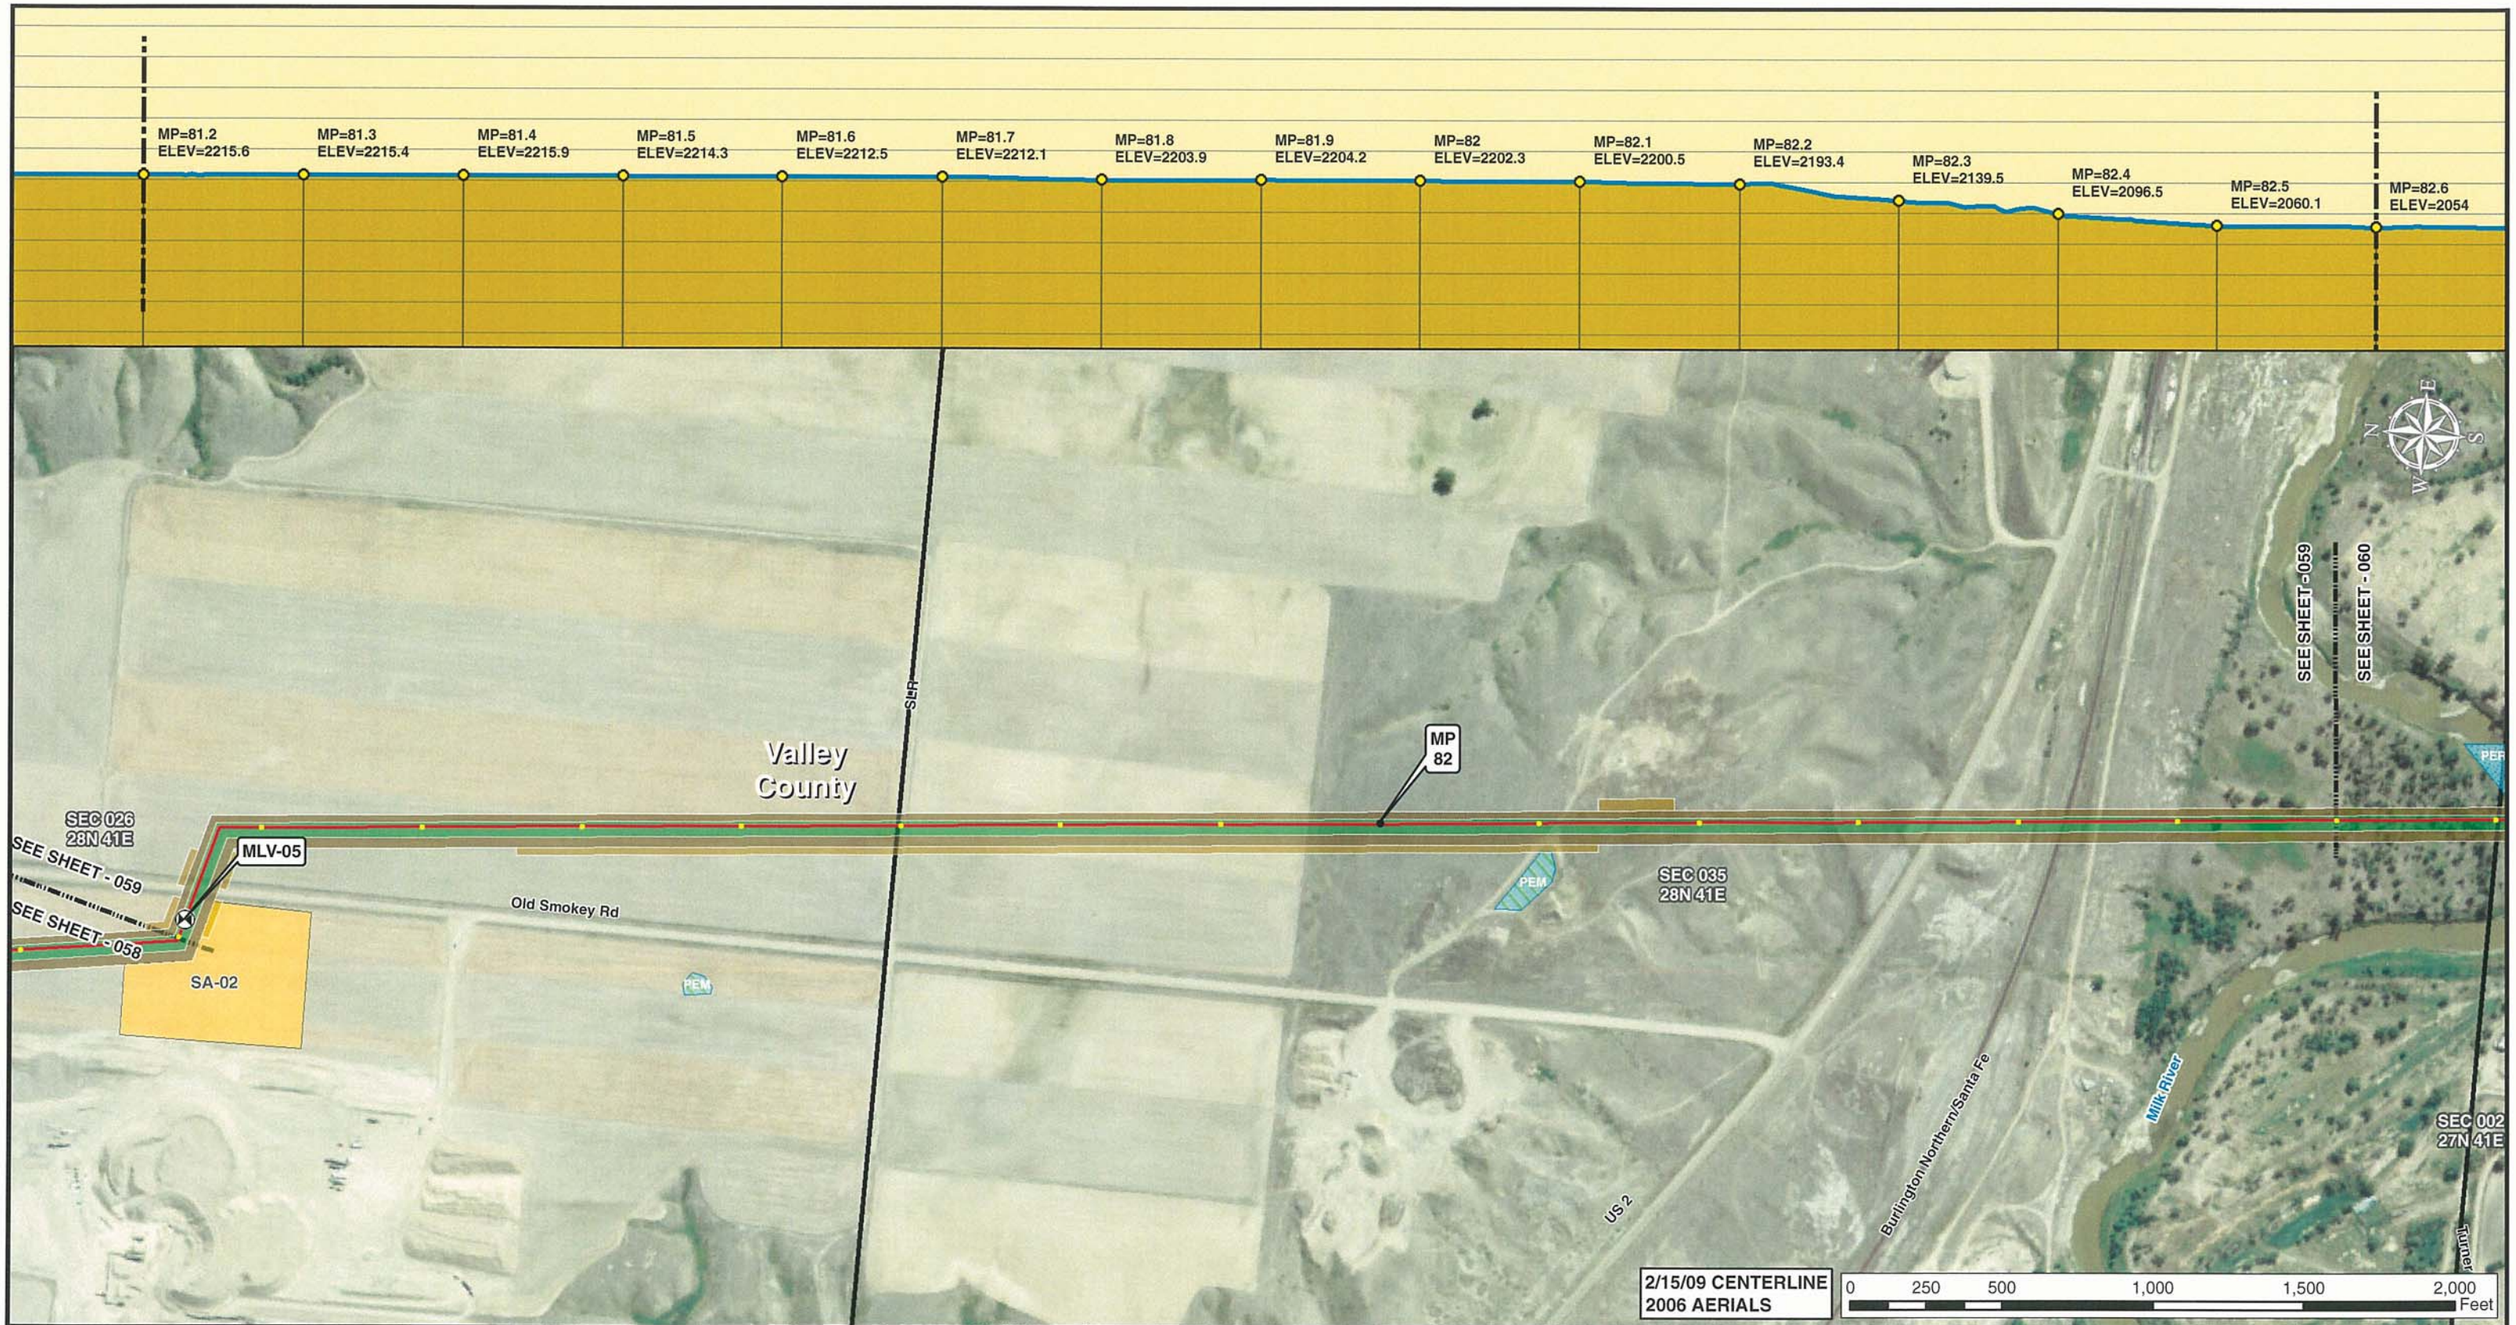

Legend

- MILE POST
- 0.1 MILE TICK MARK
- VALVE
- KEYSTONE XL PROJECT
- PERMANENT EASEMENT
- TEMPORARY EASEMENT
- EXTRA WORKSPACE
- ACCESS ROAD
- TRANSMISSION LINE
- PUMP STATION
- STAGING AREA
- PIPE YARD
- CONTRACTOR YARD
- WATER BODY
- WETLAND
- COUNTY LINE
- SECTION LINE

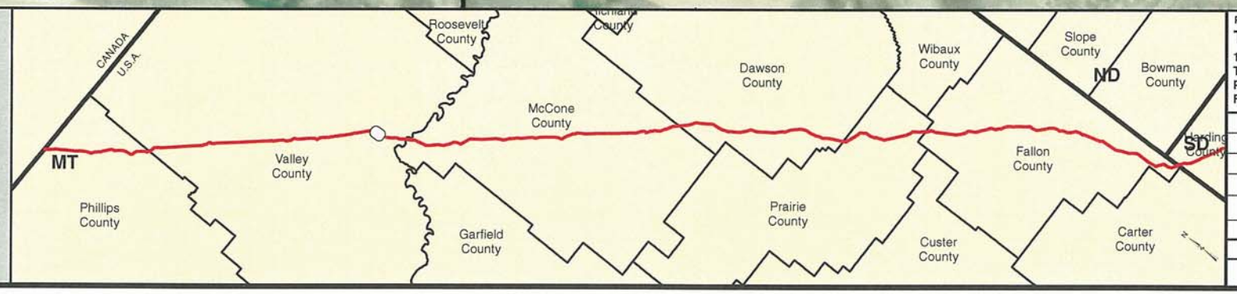

PREPARED BY:
TROW ENGINEERING CONSULTANTS INC.
1300 Metropolitan Boulevard, Suite 200
Tallahassee, Florida , USA 32308
Phone: 1-850-385-5441
Fax: 1-850-385-5523

Trow

NO.	REVISION	DATE
1	ISSUED FOR SUPPLEMENTAL U.S. DEPT. OF STATE FILING (2.15.09 CL)	7.6.09
0	ISSUED FOR UNITED STATES DEPARTMENT OF STATE (7.31.08 CL)	11.19.08

ConocoPhillips

TransCanada
In business to deliver

KEYSTONE XL PROJECT
ROUTE SHEETS
MORGAN, MONTANA TO STEELE CITY, NEBRASKA
VALLEY COUNTY, MONTANA

MAP PARAMETERS
PROJECTION: NAD83, UTM:13N
SCALE: 1: 6000 ; 1" = 500'

DRAWN BY	CHECKED BY	APPROVED BY	PROJECT:	DRAWING NUMBER	SHEET	REV.
GS	SS	RG	50388X	XL-30 -ML-2002-P- 059-A	059	1

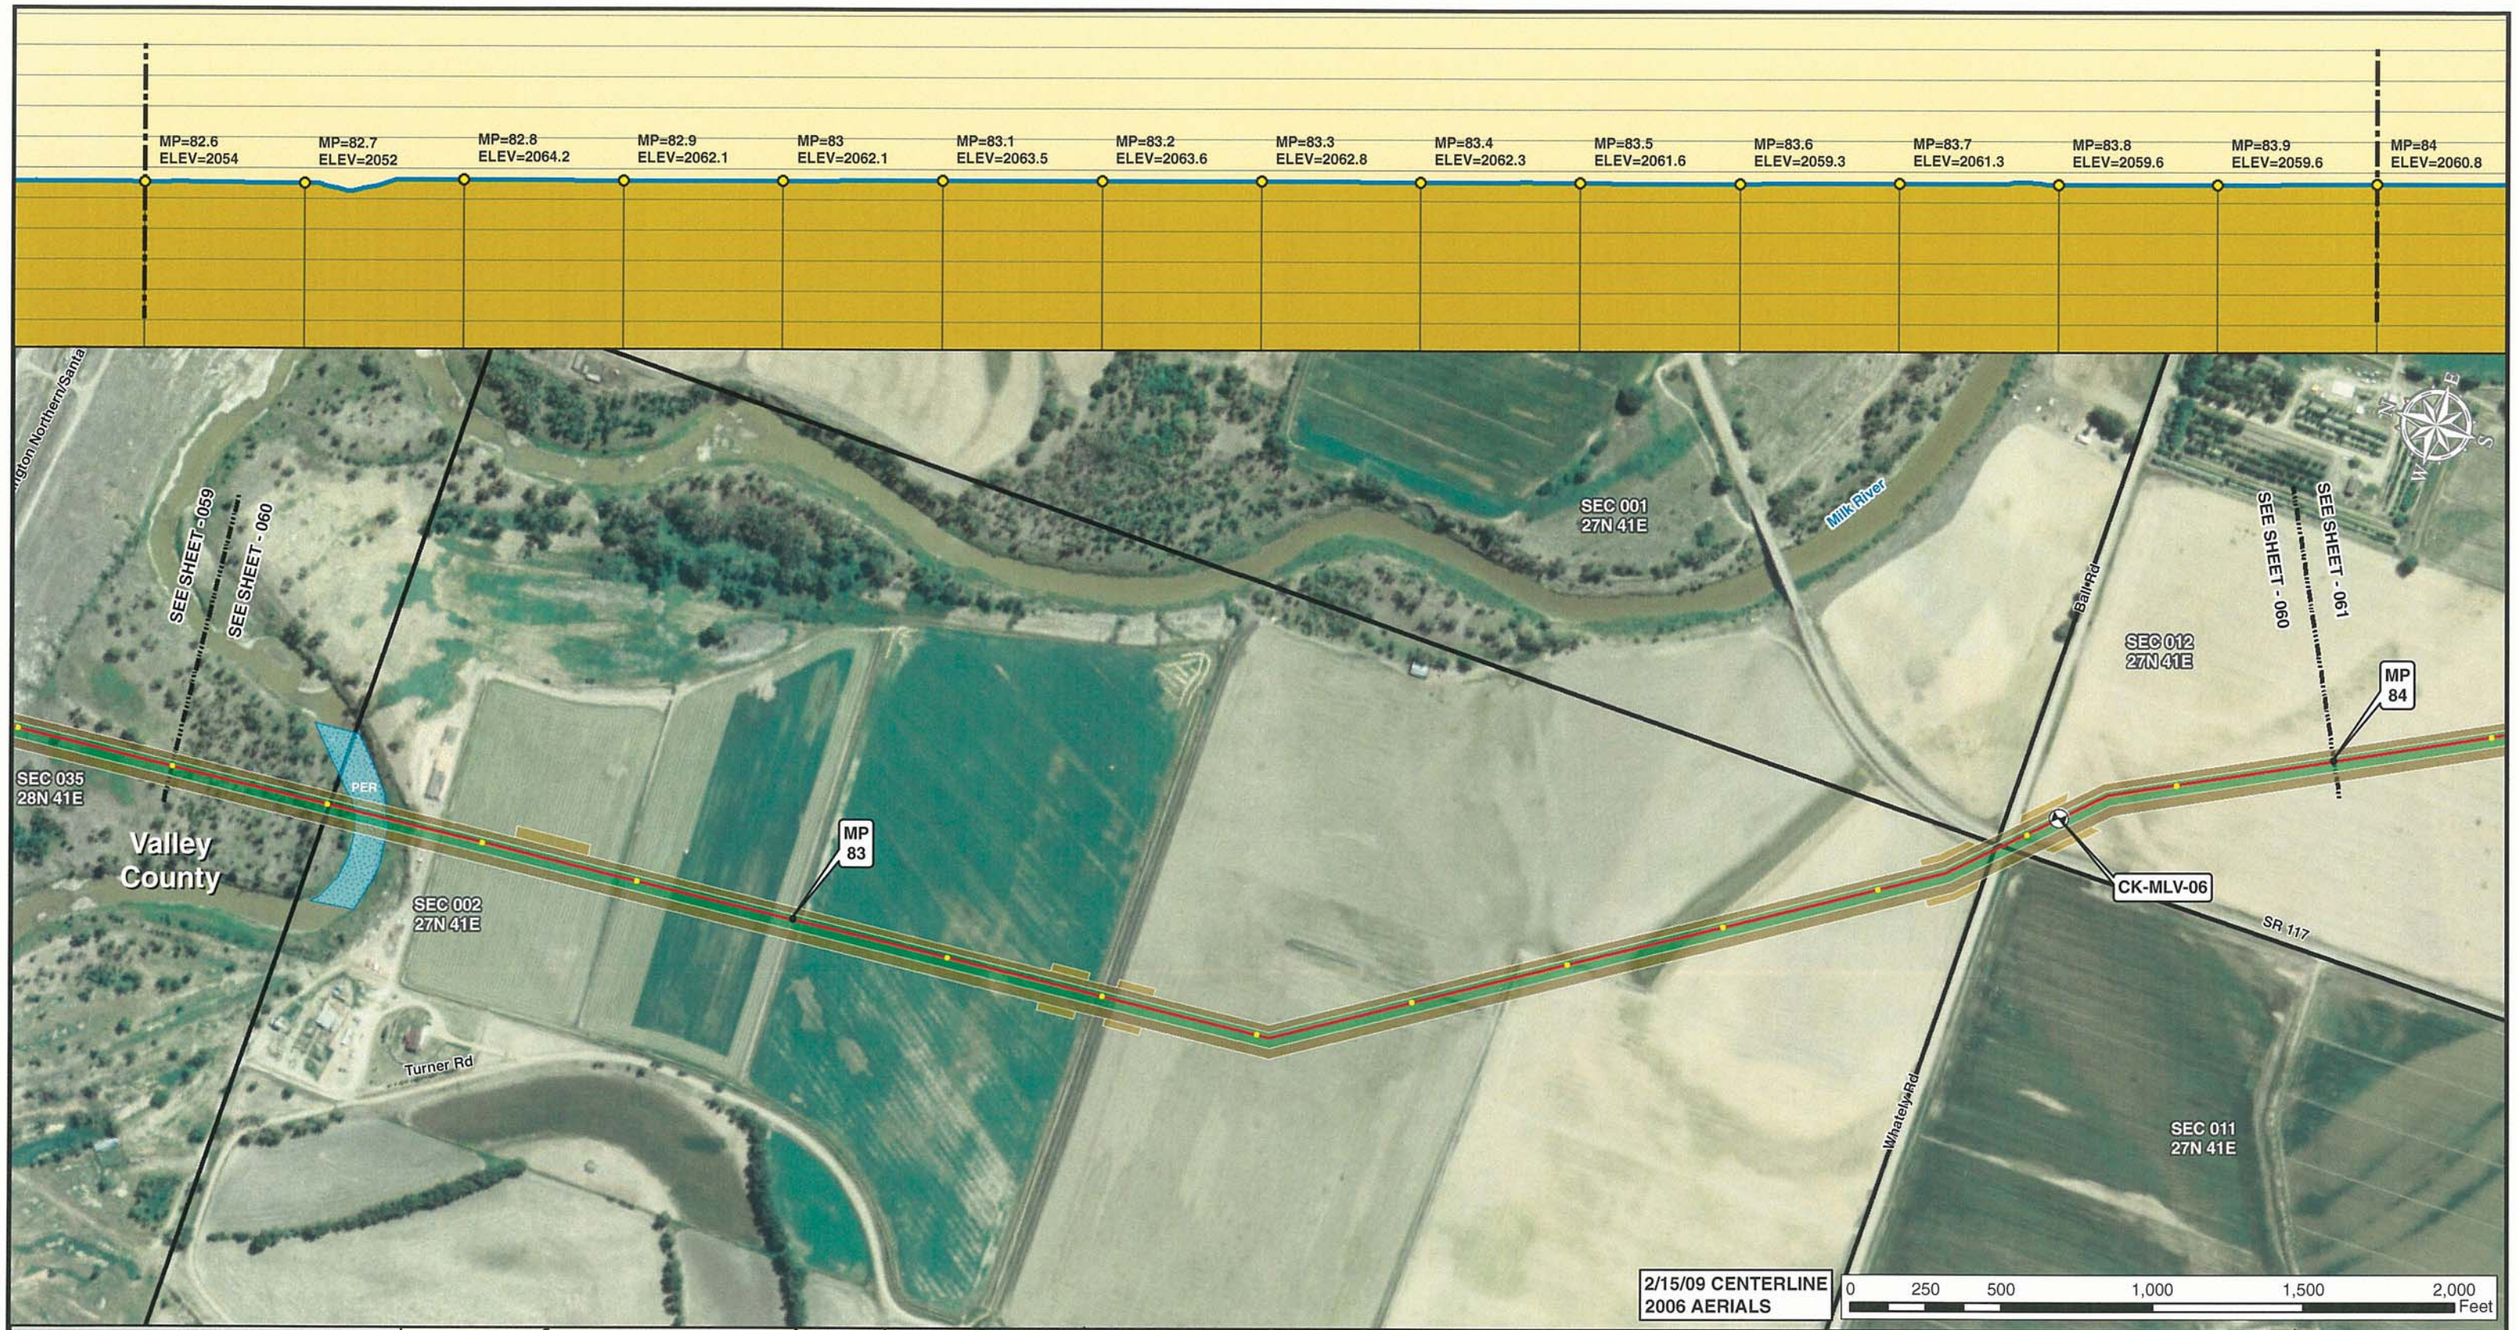

Legend

- MILE POST
- 0.1 MILE TICK MARK
- VALVE
- KEYSTONE XL PROJECT
- PERMANENT EASEMENT
- TEMPORARY EASEMENT
- EXTRA WORKSPACE
- ACCESS ROAD
- TRANSMISSION LINE
- PUMP STATION
- STAGING AREA
- PIPE YARD
- CONTRACTOR YARD
- WATER BODY
- WETLAND
- COUNTY LINE
- SECTION LINE

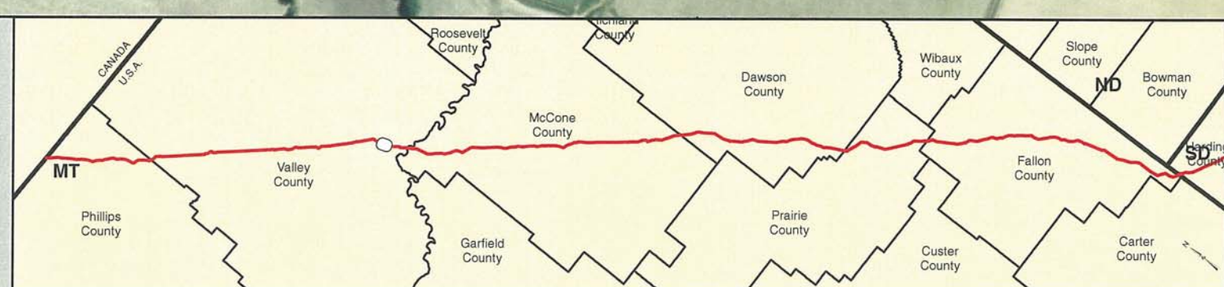

PREPARED BY:
TROW ENGINEERING CONSULTANTS INC.
1300 Metropolitan Boulevard, Suite 200
Tallahassee, Florida , USA 32308
Phone: 1-850-385-5441
Fax: 1-850-385-5523
Trow

ConocoPhillips | TransCanada In business to deliver

NO.	REVISION	DATE
1	ISSUED FOR SUPPLEMENTAL U.S. DEPT. OF STATE FILING (2.15.09 CL)	7.6.09
0	ISSUED FOR UNITED STATES DEPARTMENT OF STATE (7.31.08 CL)	11.19.08

KEYSTONE XL PROJECT
ROUTE SHEETS
MORGAN, MONTANA TO STEELE CITY, NEBRASKA
VALLEY COUNTY, MONTANA

MAP PARAMETERS
PROJECTION: NAD83, UTM:13N
SCALE: 1: 6000 ; 1" = 500'

DRAWN BY	CHECKED BY	APPROVED BY	PROJECT:	DRAWING NUMBER	SHEET	REV.
GS	SS	RG	50388X	XL-30-ML-2002-P-060-A	060	1

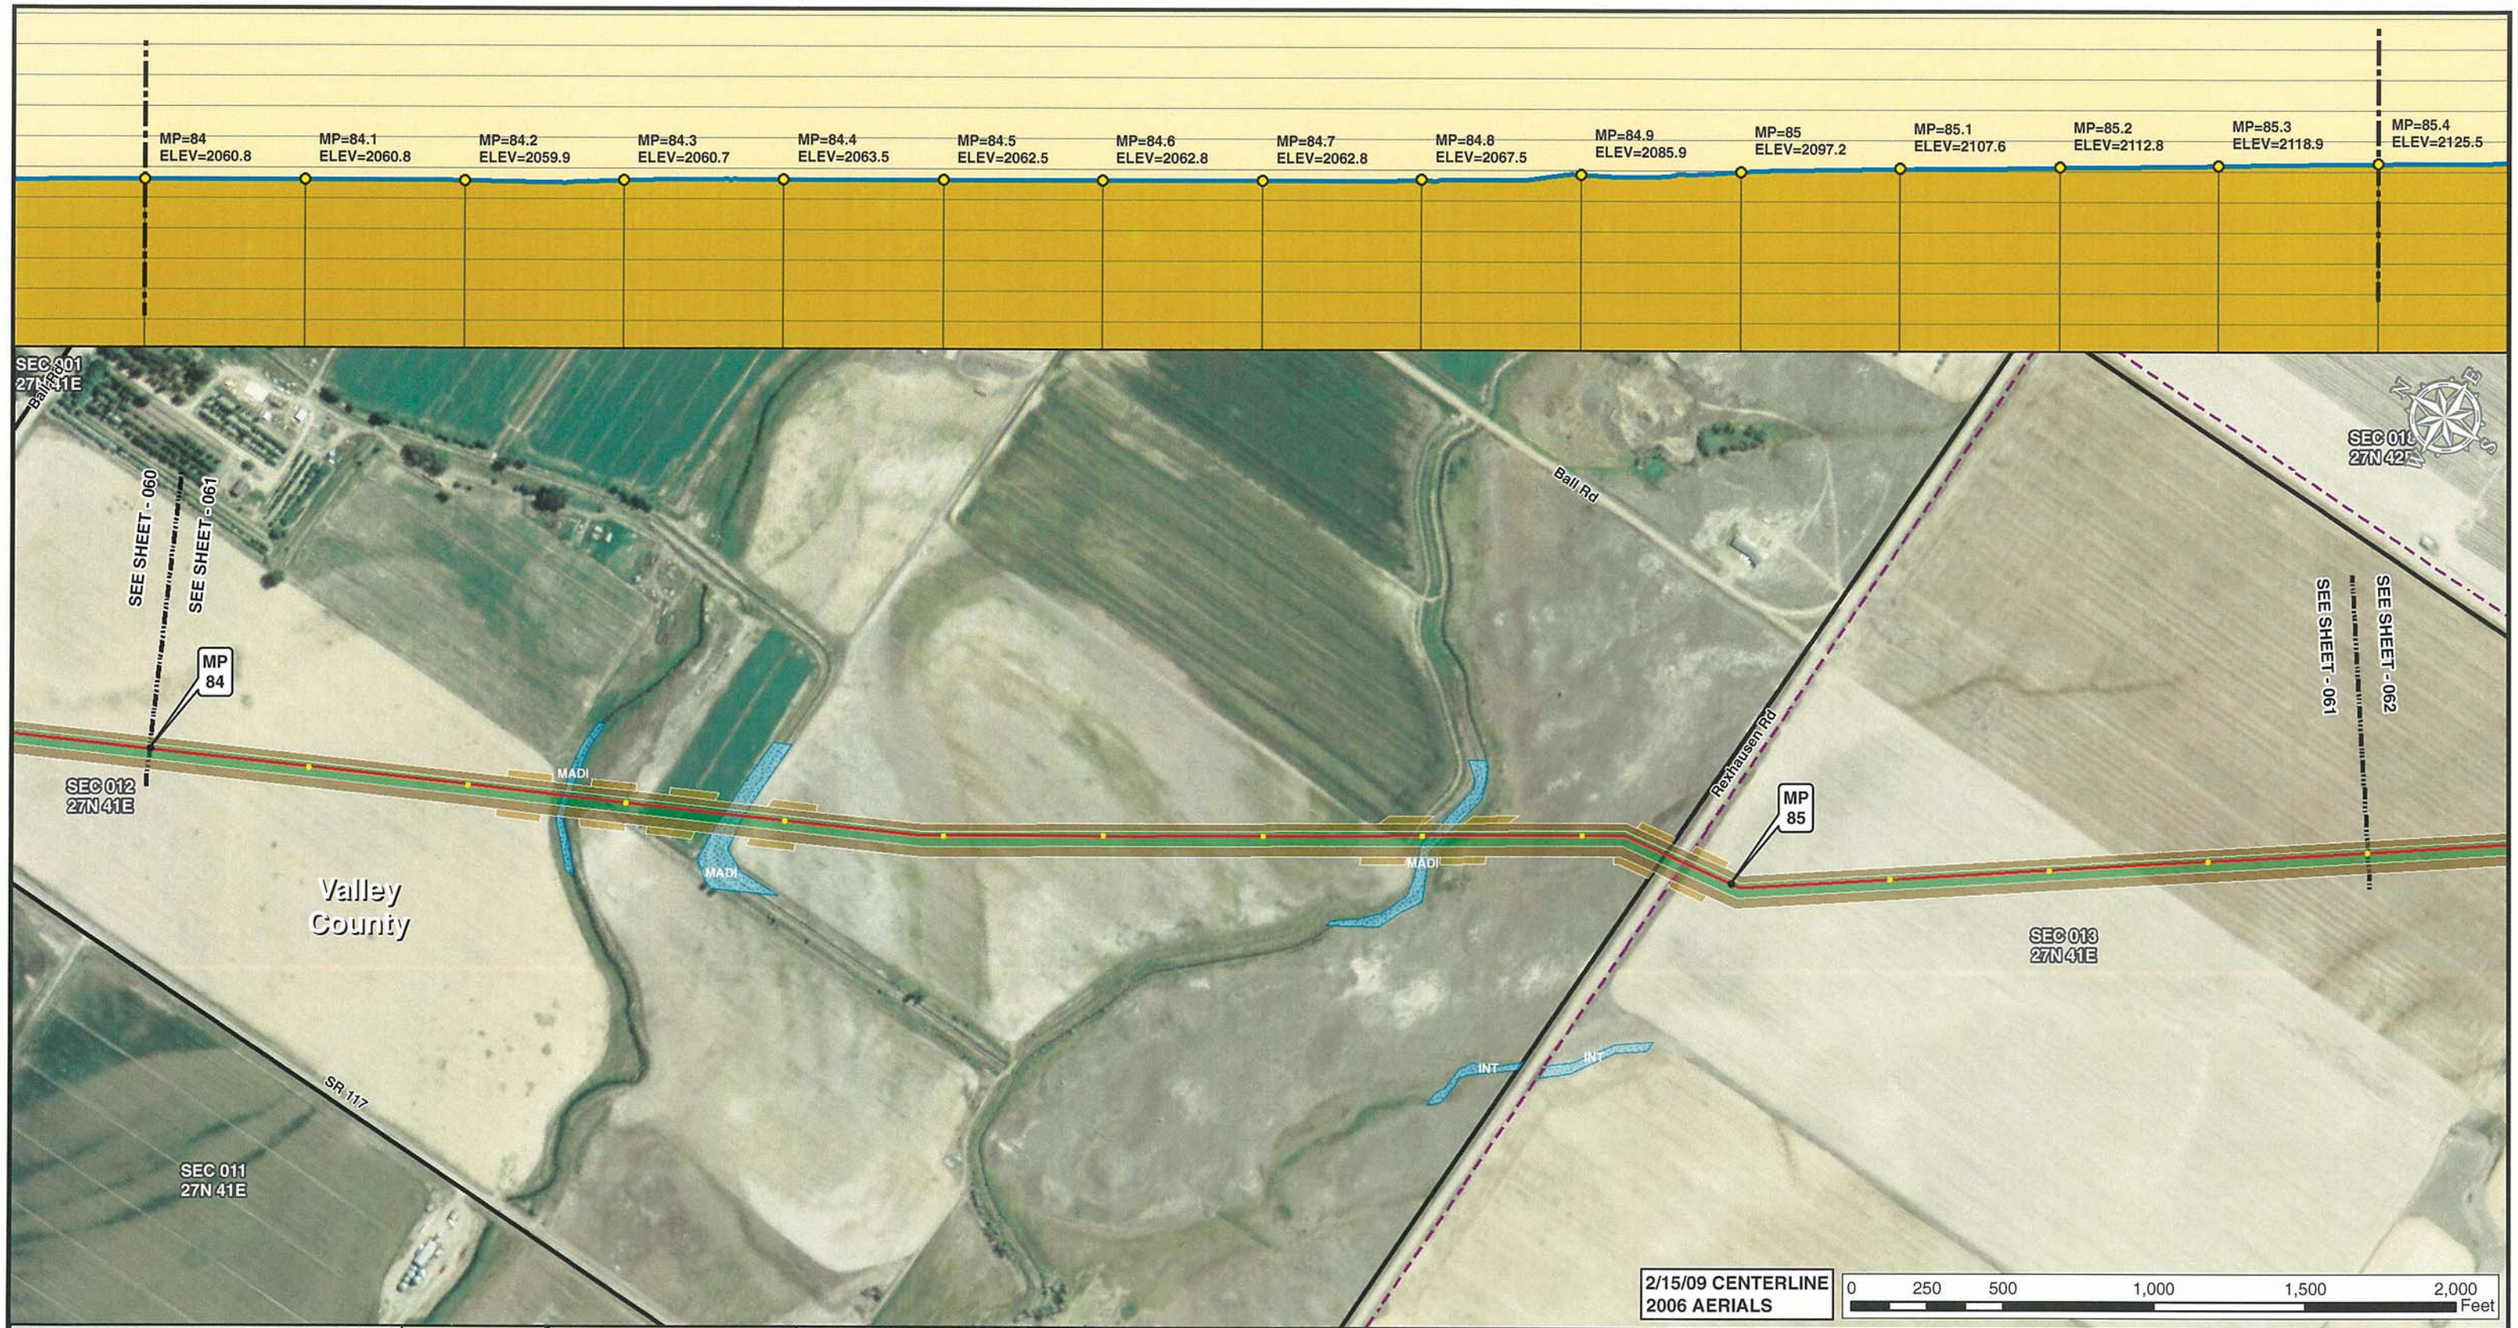

Legend

- MILE POST
- 0.1 MILE TICK MARK
- VALVE
- KEYSTONE XL PROJECT
- PERMANENT EASEMENT
- TEMPORARY EASEMENT
- EXTRA WORKSPACE
- ACCESS ROAD
- TRANSMISSION LINE
- PUMP STATION
- STAGING AREA
- PIPE YARD
- CONTRACTOR YARD
- WATER BODY
- WETLAND
- COUNTY LINE
- SECTION LINE

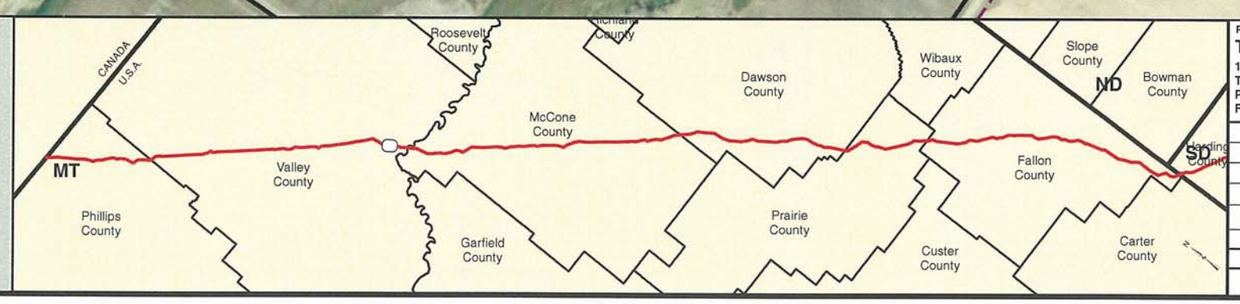

PREPARED BY:
TROW ENGINEERING CONSULTANTS INC.
1300 Metropolitan Boulevard, Suite 200
Tallahassee, Florida , USA 32308
Phone: 1-850-385-5441
Fax: 1-850-385-5523
Trow

NO.	REVISION	DATE
1	ISSUED FOR SUPPLEMENTAL U.S. DEPT. OF STATE FILING (2.15.09 CL)	7.6.09
0	ISSUED FOR UNITED STATES DEPARTMENT OF STATE (7.31.08 CL)	11.19.08

ConocoPhillips

TransCanada
In business to deliver

KEYSTONE XL PROJECT
ROUTE SHEETS
MORGAN, MONTANA TO STEELE CITY, NEBRASKA
VALLEY COUNTY, MONTANA

MAP PARAMETERS
PROJECTION: NAD83, UTM:13N
SCALE: 1: 6000 ; 1" = 500'

DRAWN BY	CHECKED BY	APPROVED BY	PROJECT:	DRAWING NUMBER	SHEET	REV.
GS	SS	RG	50388X	XL-30-ML-2002-P-061-A	061	1

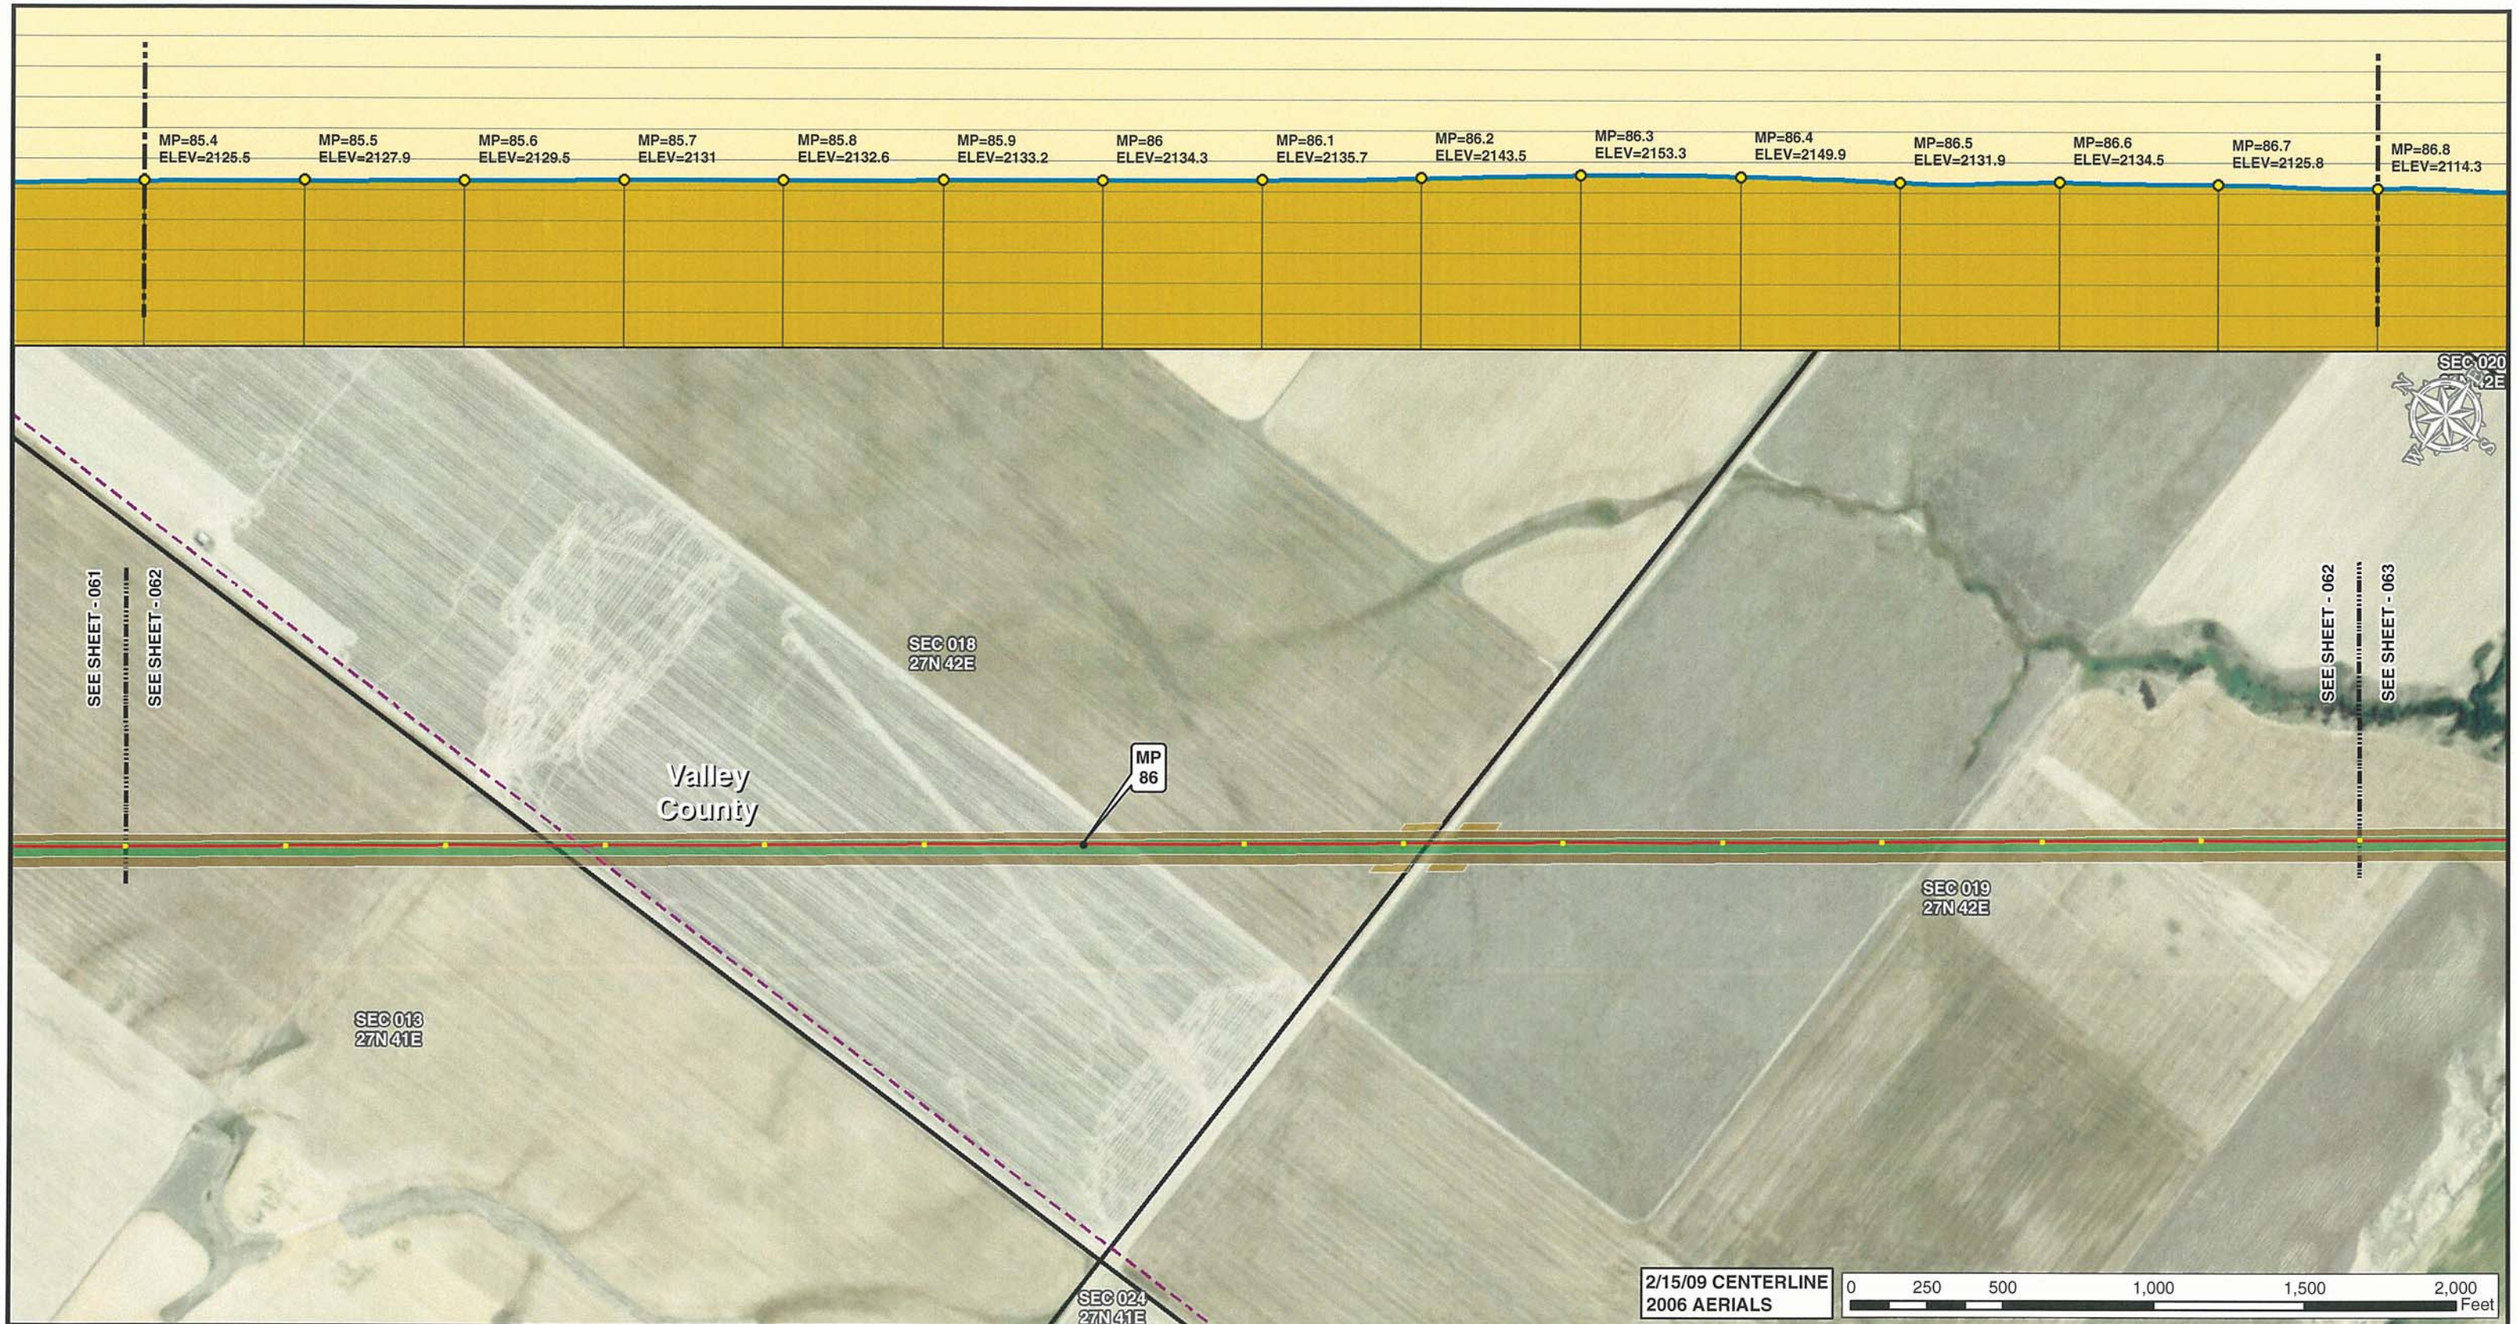

Legend

- MILE POST
- 0.1 MILE TICK MARK
- VALVE
- KEYSTONE XL PROJECT
- PERMANENT EASEMENT
- TEMPORARY EASEMENT
- EXTRA WORKSPACE
- ACCESS ROAD
- TRANSMISSION LINE
- PUMP STATION
- STAGING AREA
- PIPE YARD
- CONTRACTOR YARD
- WATER BODY
- WETLAND
- COUNTY LINE
- SECTION LINE

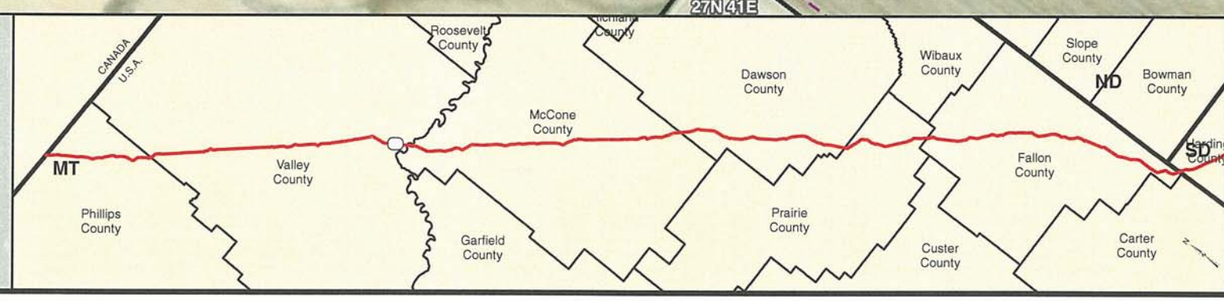

PREPARED BY:
TROW ENGINEERING CONSULTANTS INC.
1300 Metropolitan Boulevard, Suite 200
Tallahassee, Florida , USA 32308
Phone: 1-850-385-5441
Fax: 1-850-385-5523

Trow

ConocoPhillips

TransCanada
In business to deliver

NO.	REVISION	DATE
1	ISSUED FOR SUPPLEMENTAL U.S. DEPT. OF STATE FILING (2.15.09 CL)	7.6.09
0	ISSUED FOR UNITED STATES DEPARTMENT OF STATE (7.31.08 CL)	11.19.08

KEYSTONE XL PROJECT
ROUTE SHEETS
MORGAN, MONTANA TO STEELE CITY, NEBRASKA
VALLEY COUNTY, MONTANA

MAP PARAMETERS
PROJECTION: NAD83, UTM:13N
SCALE: 1: 6000 ; 1" = 500'

DRAWN BY	CHECKED BY	APPROVED BY	PROJECT:	DRAWING NUMBER	SHEET	REV.
GS	SS	RG	50388X	XL-30-ML-2002-P-062-A	062	1

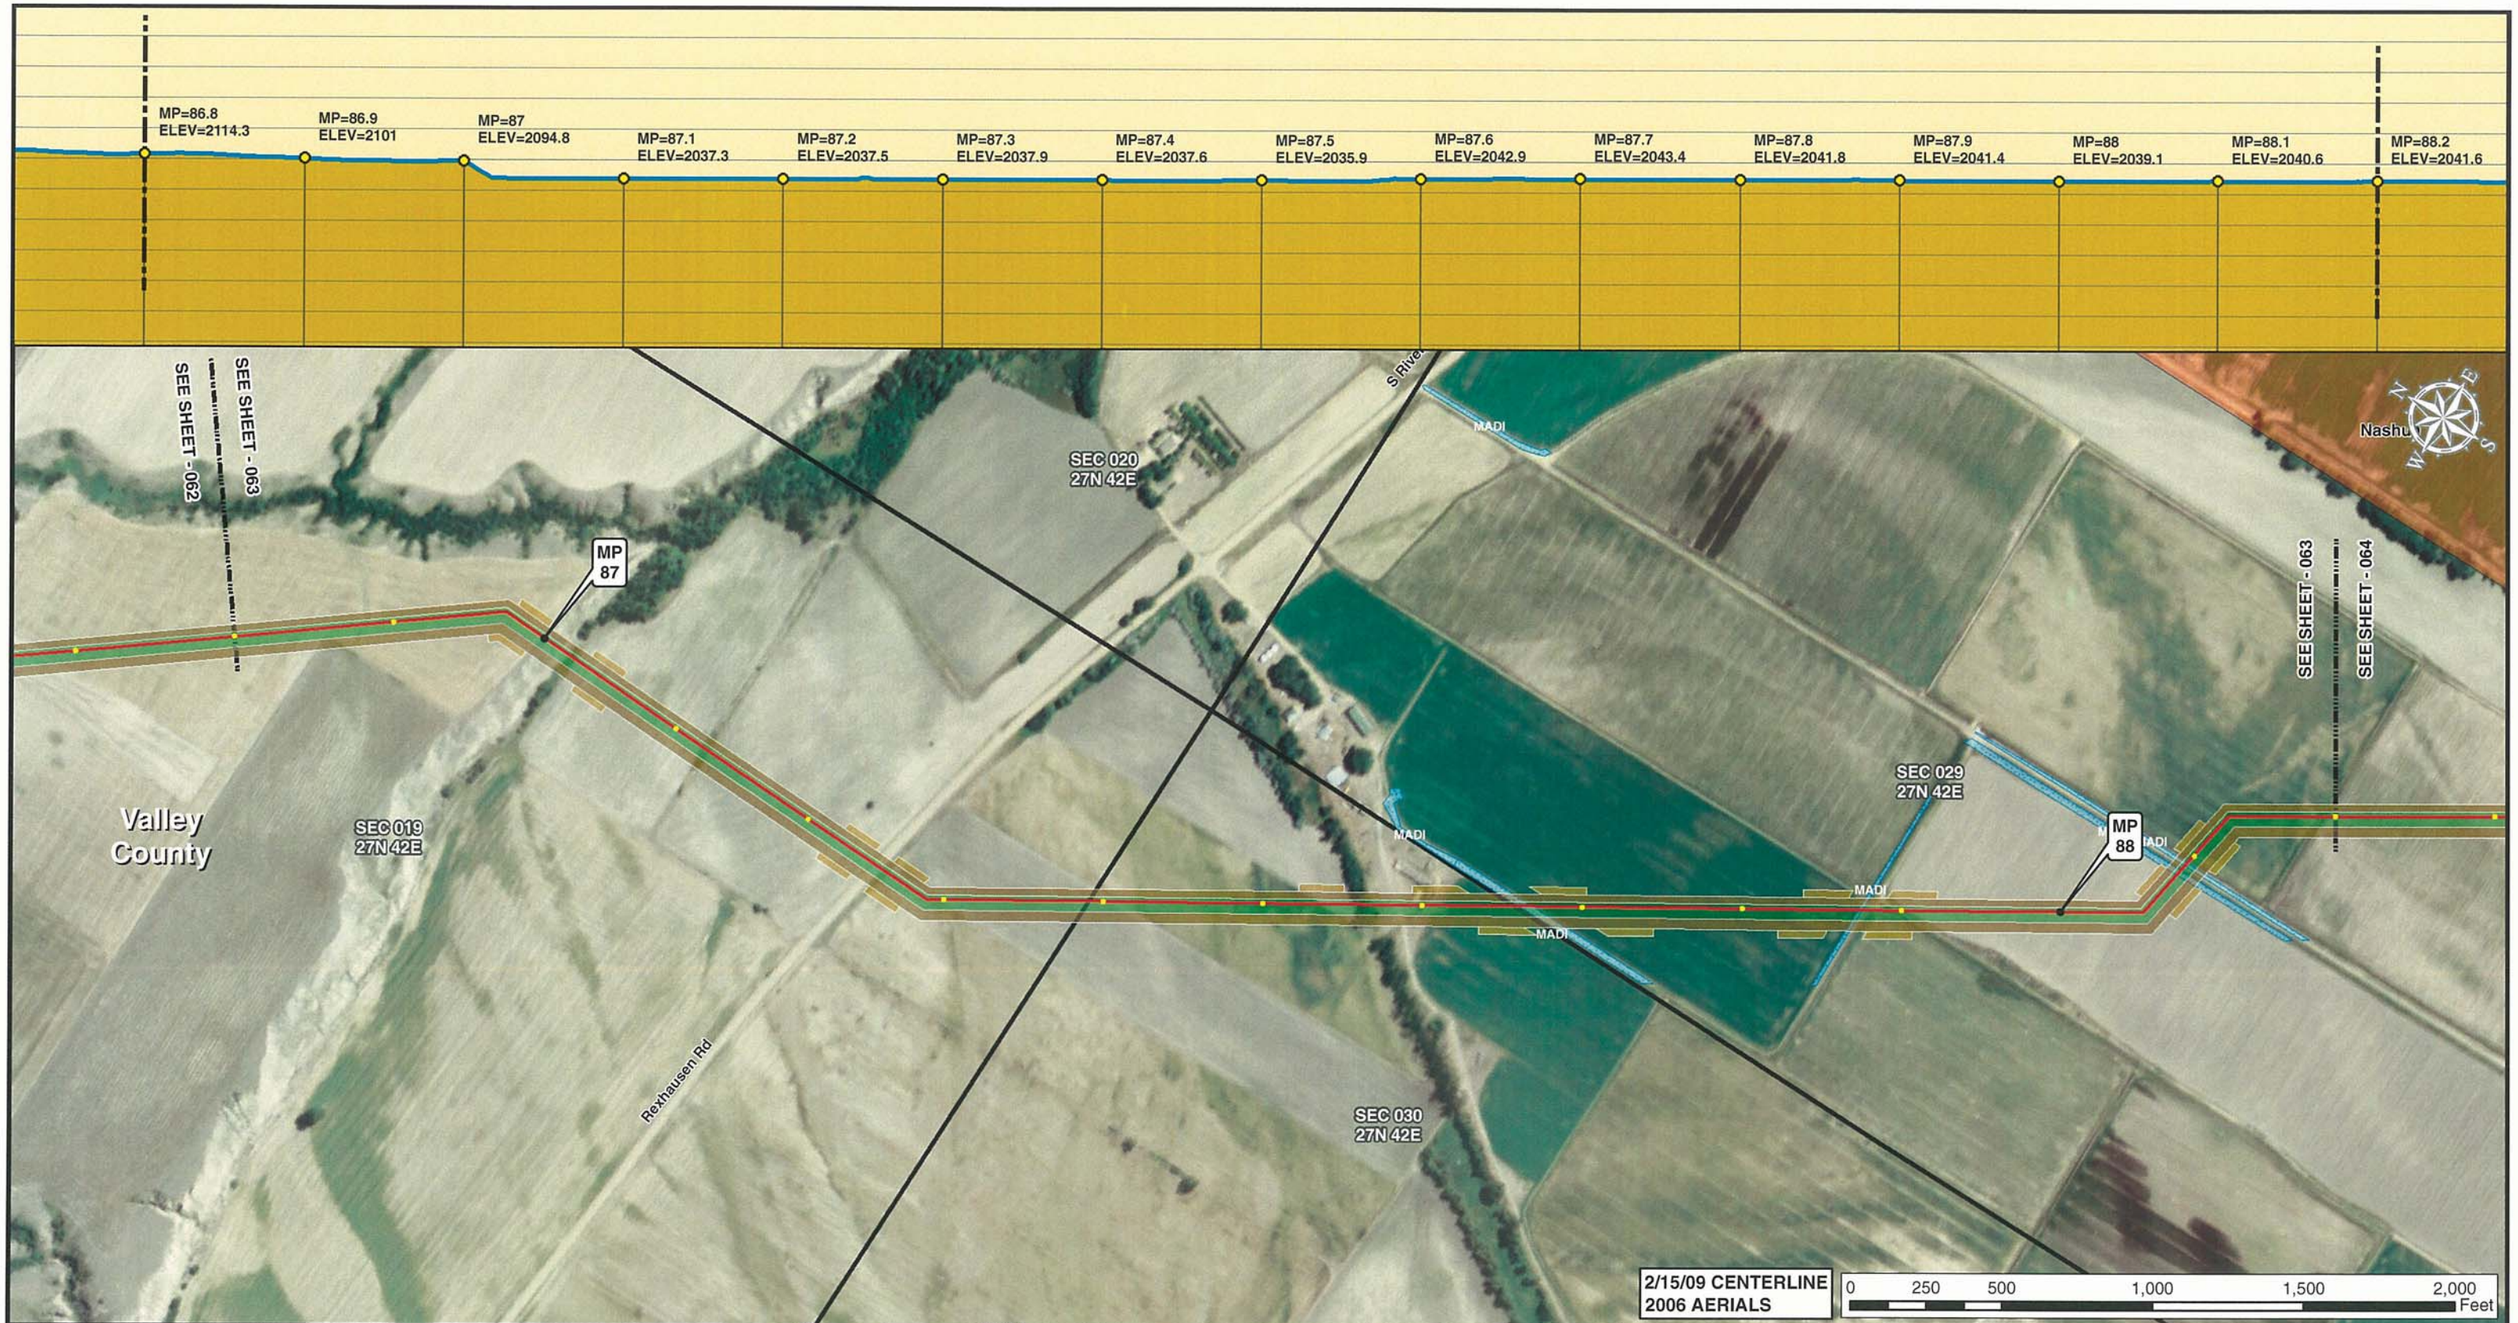

Legend

- MILE POST
- 0.1 MILE TICK MARK
- VALVE
- KEYSTONE XL PROJECT
- PERMANENT EASEMENT
- TEMPORARY EASEMENT
- EXTRA WORKSPACE
- ACCESS ROAD
- TRANSMISSION LINE
- PUMP STATION
- STAGING AREA
- PIPE YARD
- CONTRACTOR YARD
- CONSTRUCTION CAMP
- WATER BODY
- WETLAND
- COUNTY LINE
- SECTION LINE

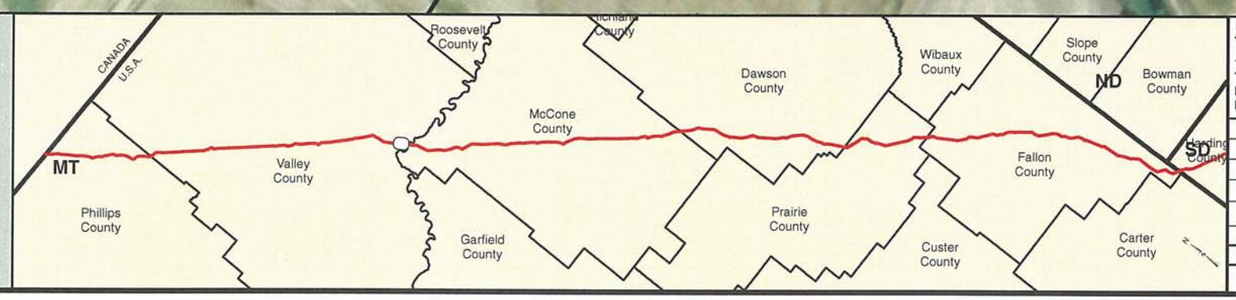

PREPARED BY:
TROW ENGINEERING CONSULTANTS INC.
1300 Metropolitan Boulevard, Suite 200
Tallahassee, Florida , USA 32308
Phone: 1-850-385-5441
Fax: 1-850-385-5523

Trow

ConocoPhillips

TransCanada *In business to deliver*

NO.	REVISION	DATE
1	ISSUED FOR SUPPLEMENTAL U.S. DEPT. OF STATE FILING (2.15.09 CL)	7.6.09
0	ISSUED FOR UNITED STATES DEPARTMENT OF STATE (7.31.08 CL)	11.19.08

KEYSTONE XL PROJECT
ROUTE SHEETS
MORGAN, MONTANA TO STEELE CITY, NEBRASKA
VALLEY COUNTY, MONTANA

MAP PARAMETERS
PROJECTION: NAD83, UTM:13N
SCALE: 1: 6000 ; 1" = 500'

DRAWN BY	CHECKED BY	APPROVED BY	PROJECT:	DRAWING NUMBER	SHEET	REV.
GS	SS	RG	50388X	XL-30 -ML-2002-P- 063-A	063	1

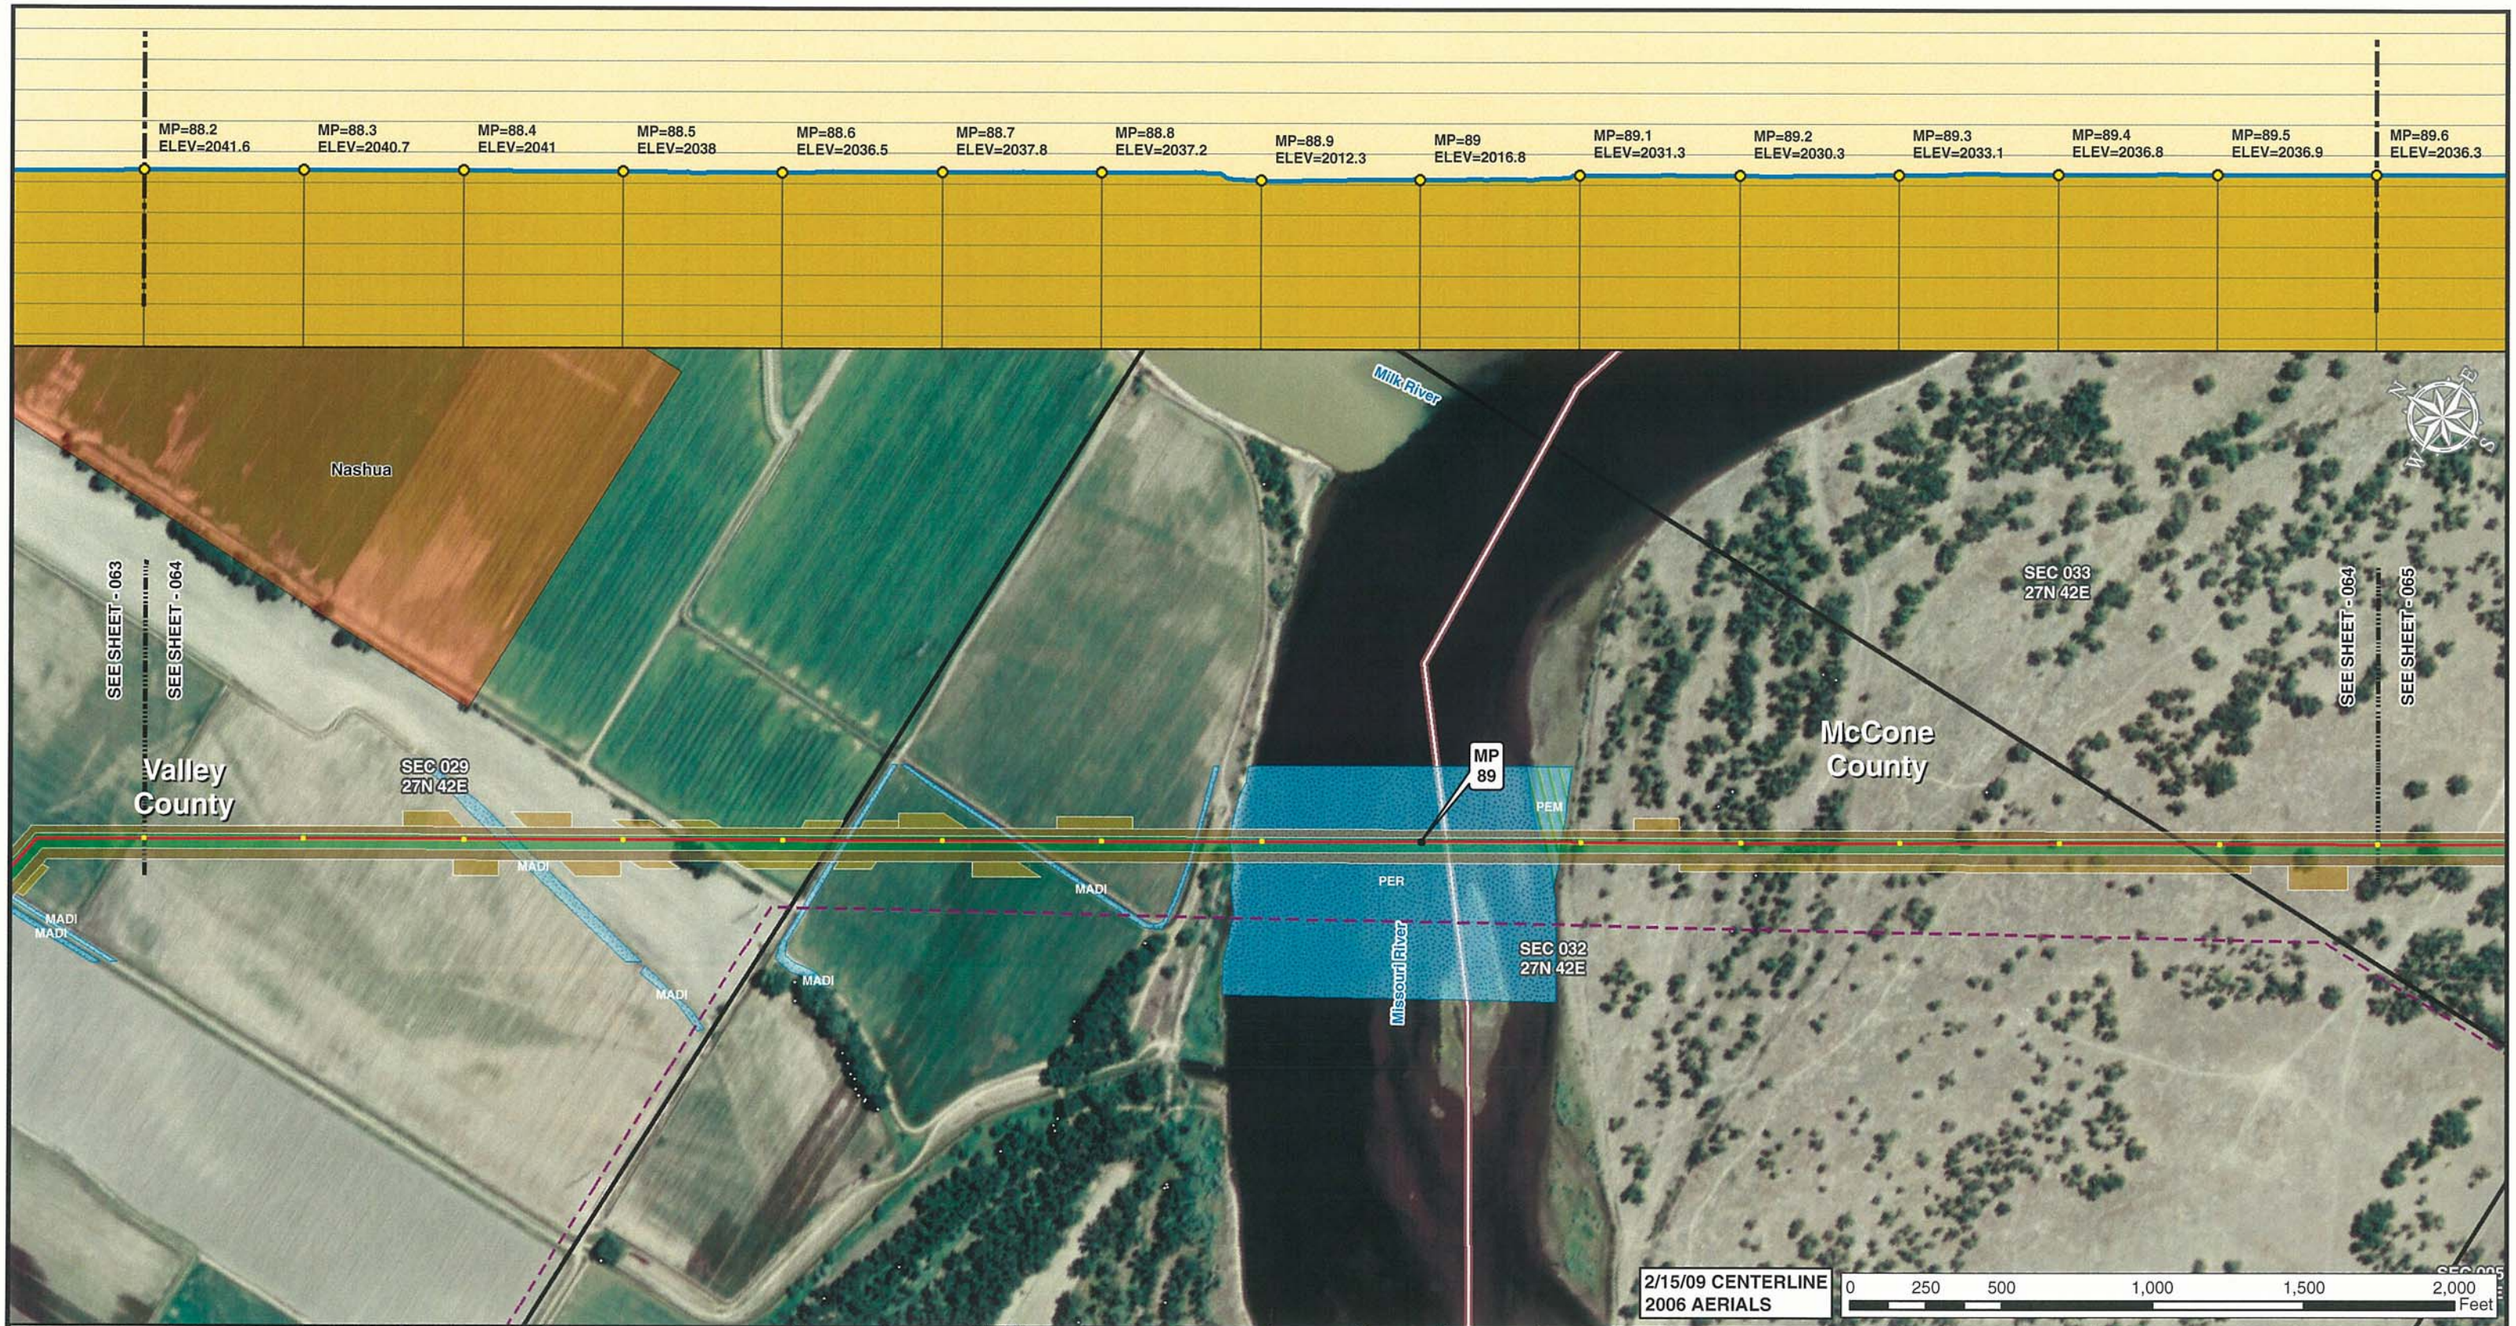

Legend

- MILE POST
- 0.1 MILE TICK MARK
- VALVE
- KEYSTONE XL PROJECT
- PERMANENT EASEMENT
- TEMPORARY EASEMENT
- EXTRA WORKSPACE
- ACCESS ROAD
- TRANSMISSION LINE
- PUMP STATION
- STAGING AREA
- PIPE YARD
- CONTRACTOR YARD
- CONSTRUCTION CAMP
- WATER BODY
- WETLAND
- COUNTY LINE
- SECTION LINE

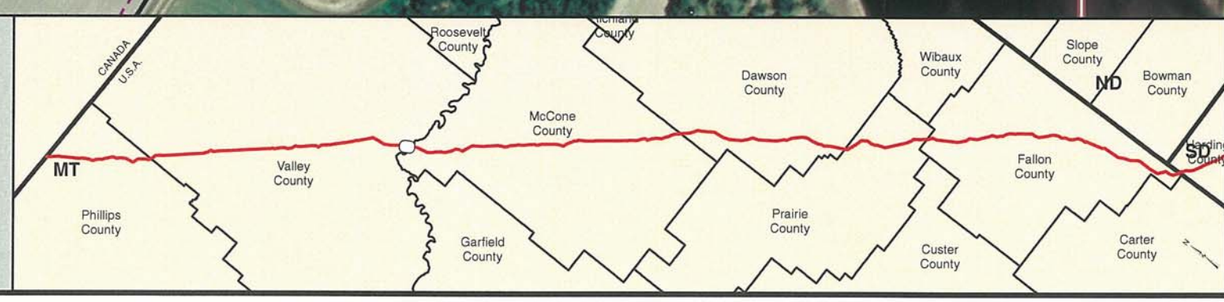

PREPARED BY:
TROW ENGINEERING CONSULTANTS INC.
1300 Metropolitan Boulevard, Suite 200
Tallahassee, Florida , USA 32308
Phone: 1-850-385-5441
Fax: 1-850-385-5523
Trow

ConocoPhillips

TransCanada
In business to deliver

NO.	REVISION	DATE
1	ISSUED FOR SUPPLEMENTAL U.S. DEPT. OF STATE FILING (2.15.09 CL)	7.6.09
0	ISSUED FOR UNITED STATES DEPARTMENT OF STATE (7.31.08 CL)	11.19.08

KEYSTONE XL PROJECT
ROUTE SHEETS
MORGAN, MONTANA TO STEELE CITY, NEBRASKA
VALLEY COUNTY, MONTANA

MAP PARAMETERS
PROJECTION: NAD83, UTM:13N
SCALE: 1: 6000 ; 1" = 500'

DRAWN BY	CHECKED BY	APPROVED BY	PROJECT:	DRAWING NUMBER	SHEET	REV.
GS	SS	RG	50388X	XL-30-ML-2002-P-064-A	064	1

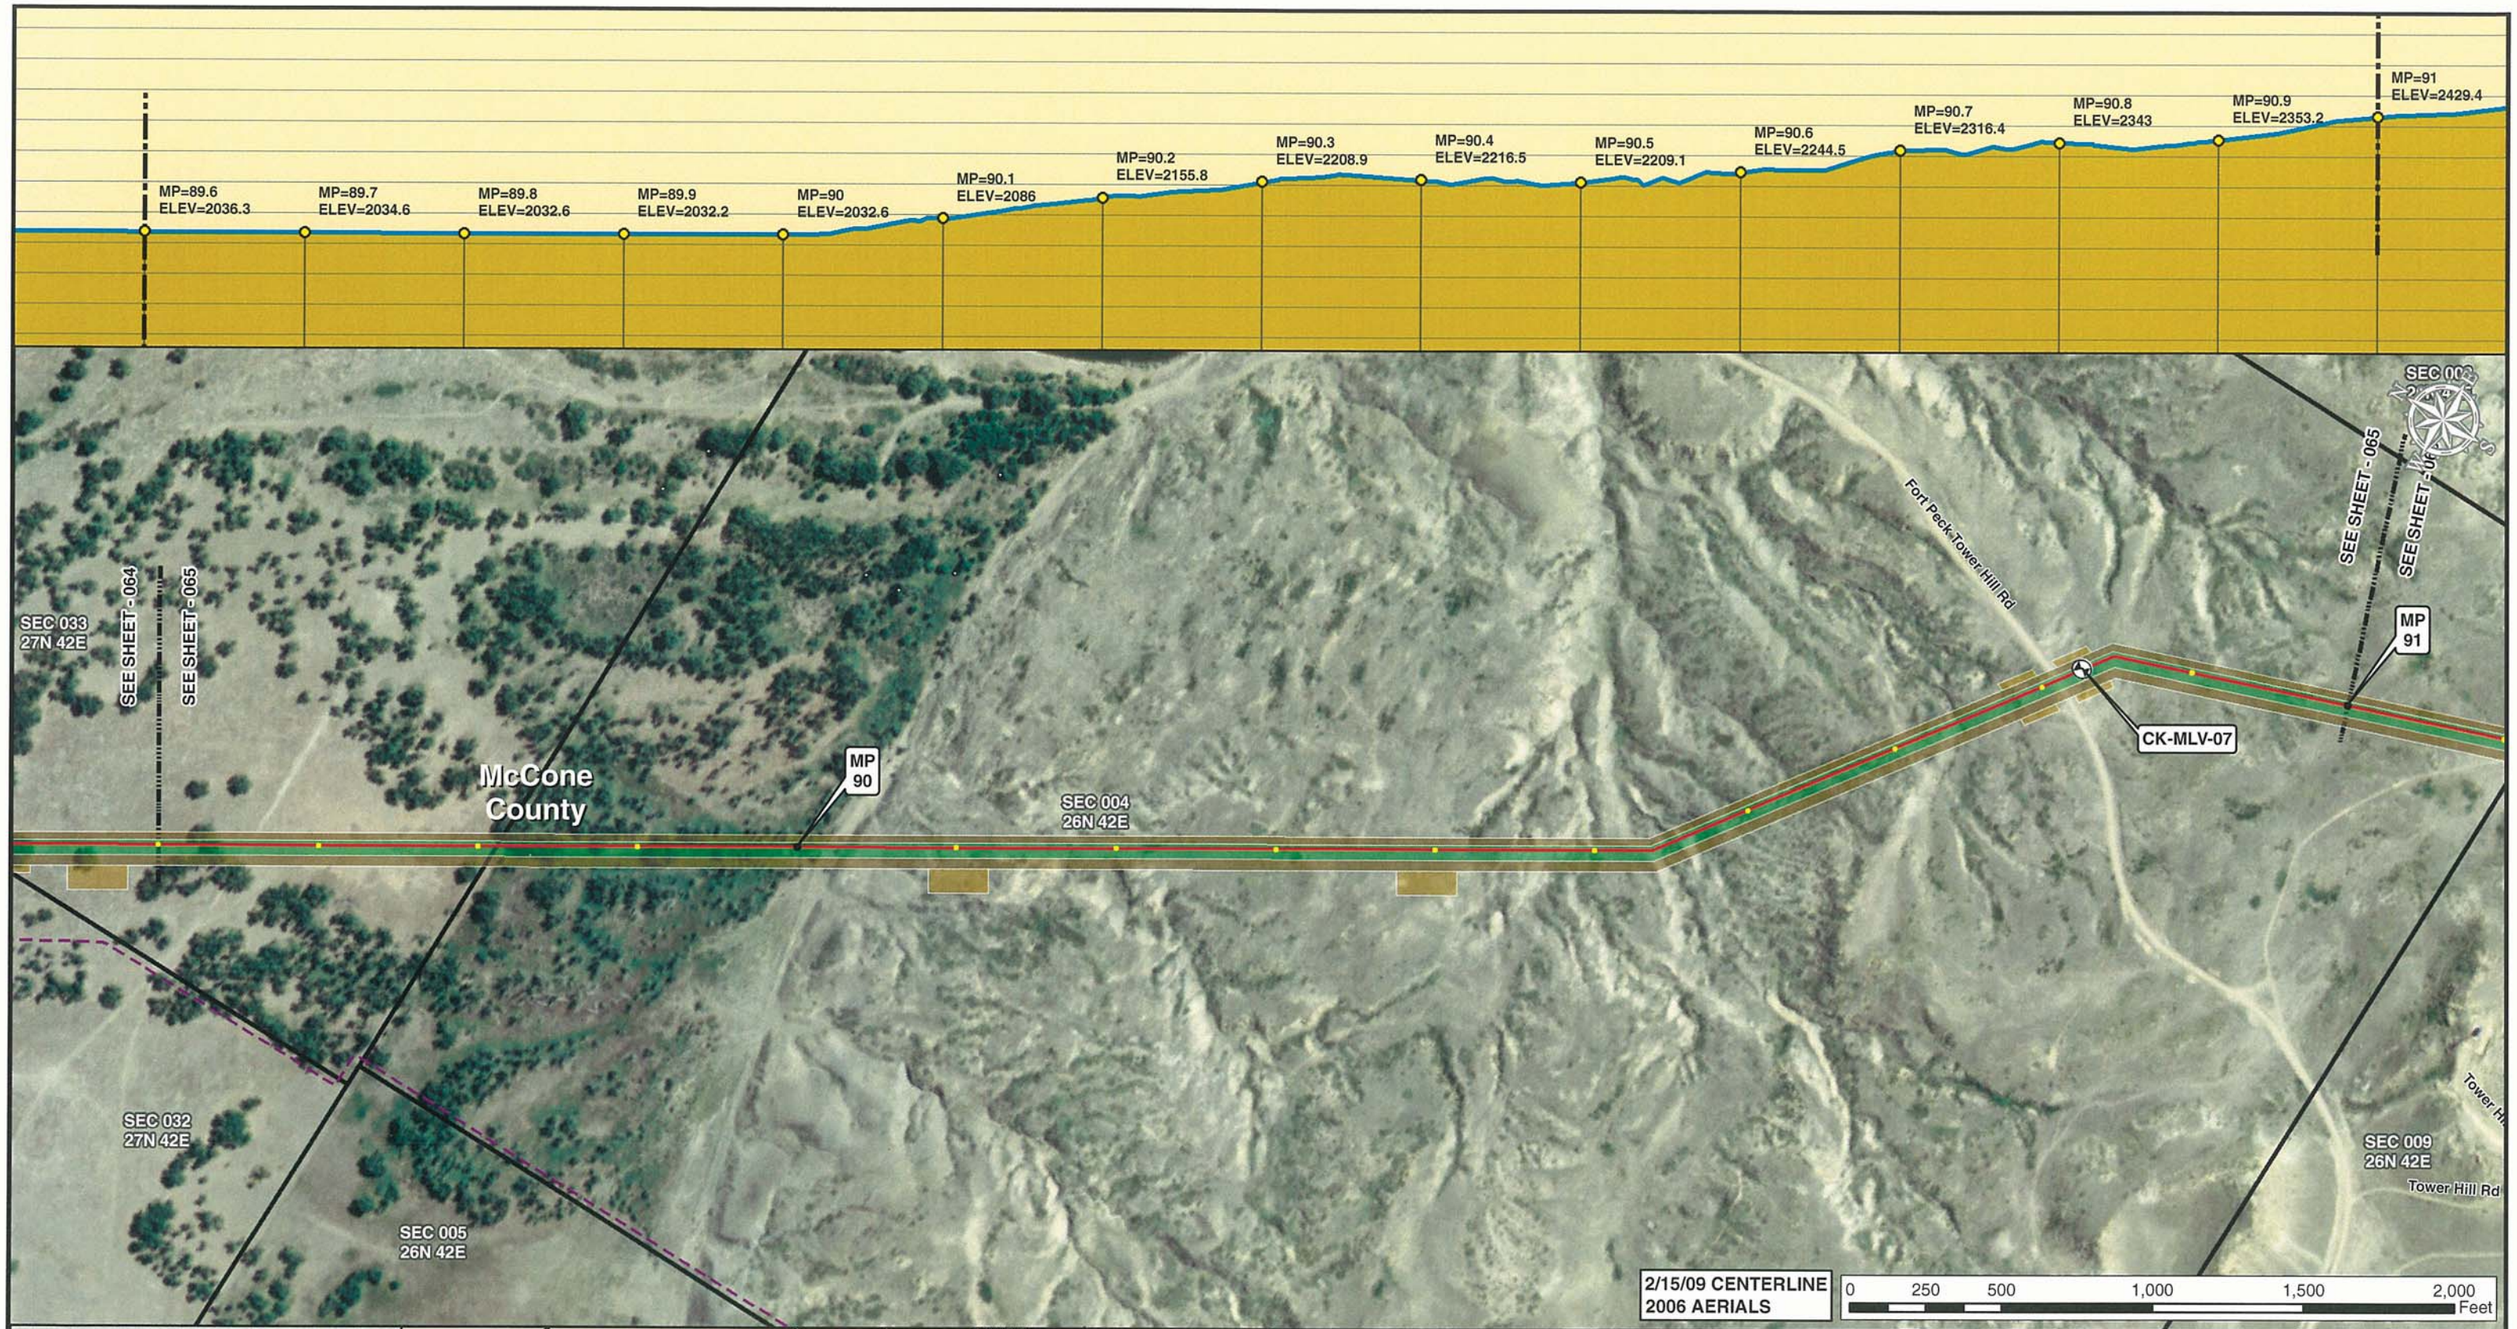

Legend

- MILE POST
- 0.1 MILE TICK MARK
- VALVE
- KEYSTONE XL PROJECT
- PERMANENT EASEMENT
- TEMPORARY EASEMENT
- EXTRA WORKSPACE
- ACCESS ROAD
- TRANSMISSION LINE
- PUMP STATION
- STAGING AREA
- PIPE YARD
- CONTRACTOR YARD
- WATER BODY
- WETLAND
- COUNTY LINE
- SECTION LINE

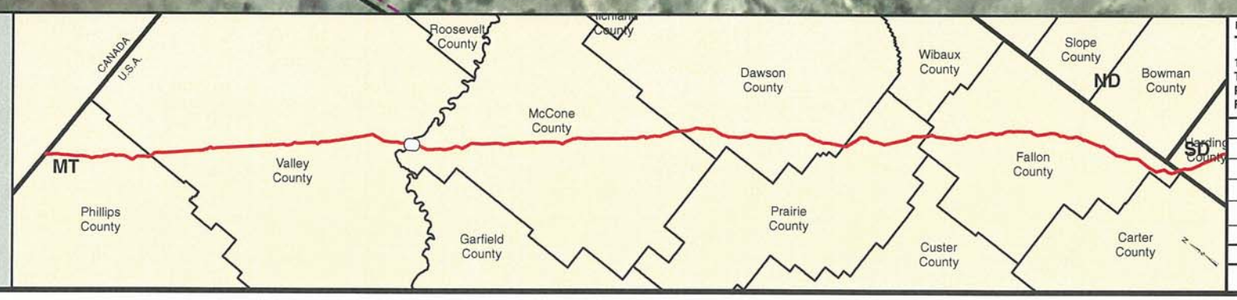

PREPARED BY:

TROW ENGINEERING CONSULTANTS INC.

1300 Metropolitan Boulevard, Suite 200
Tallahassee, Florida , USA 32308
Phone: 1-850-385-5441
Fax: 1-850-385-5523

Trow

NO.	REVISION	DATE
1	ISSUED FOR SUPPLEMENTAL U.S. DEPT. OF STATE FILING (2.15.09 CL)	7.6.09
0	ISSUED FOR UNITED STATES DEPARTMENT OF STATE (7.31.08 CL)	11.19.08

ConocoPhillips

TransCanada
In business to deliver

KEYSTONE XL PROJECT
ROUTE SHEETS
MORGAN, MONTANA TO STEELE CITY, NEBRASKA

MCCONE COUNTY, MONTANA

MAP PARAMETERS
PROJECTION: NAD83, UTM:13N
SCALE: 1: 6000 ; 1" = 500'

DRAWN BY	CHECKED BY	APPROVED BY	PROJECT:	DRAWING NUMBER	SHEET	REV.
GS	SS	RG	50388X	XL-30-ML-2002-P-065-A	065	1

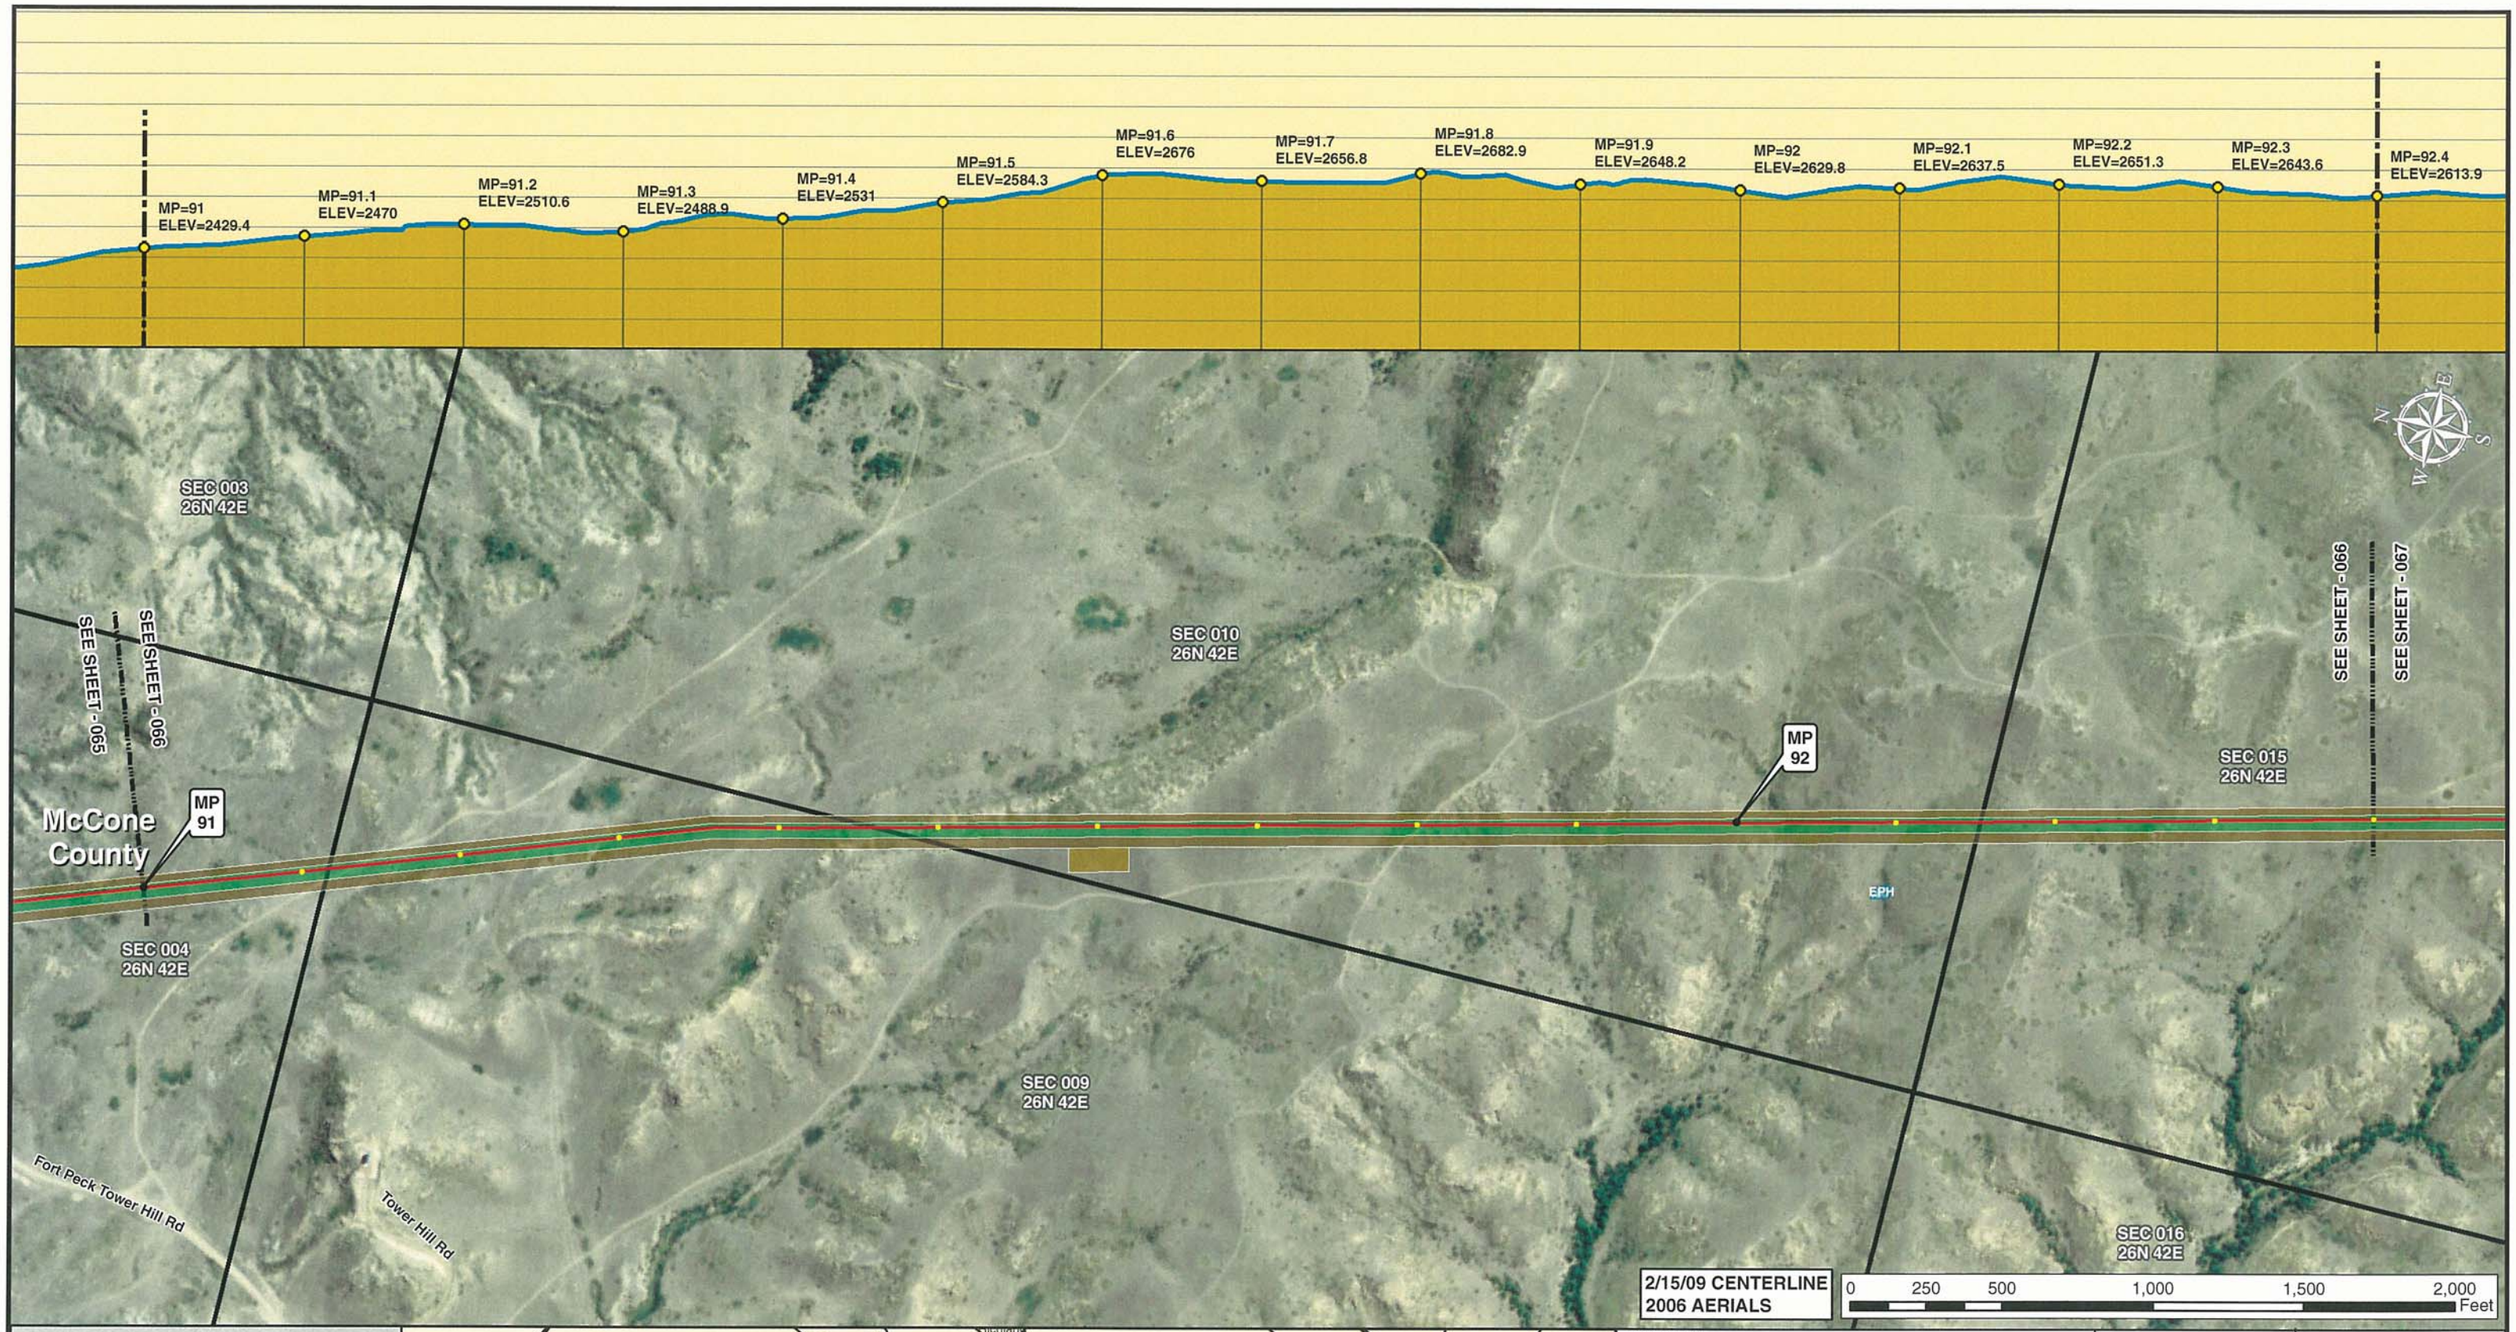

Legend

- MILE POST
- 0.1 MILE TICK MARK
- VALVE
- KEYSTONE XL PROJECT
- PERMANENT EASEMENT
- TEMPORARY EASEMENT
- EXTRA WORKSPACE
- ACCESS ROAD
- TRANSMISSION LINE
- PUMP STATION
- STAGING AREA
- PIPE YARD
- CONTRACTOR YARD
- WATER BODY
- WETLAND
- COUNTY LINE
- SECTION LINE

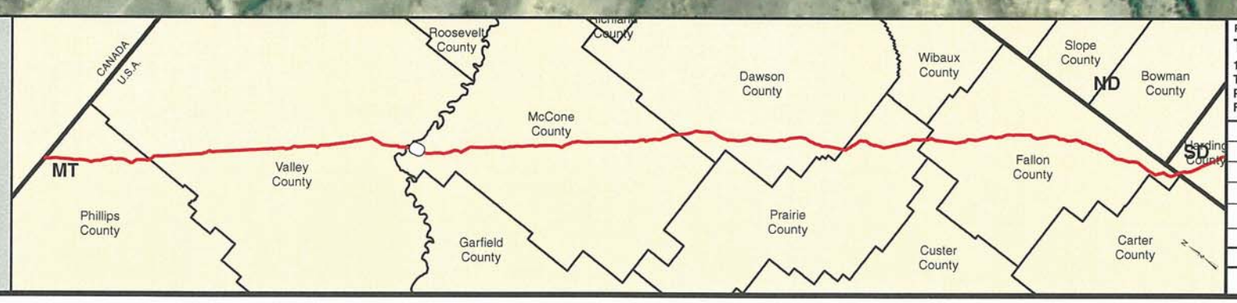

PREPARED BY:
TROW ENGINEERING CONSULTANTS INC.
1300 Metropolitan Boulevard, Suite 200
Tallahassee, Florida , USA 32308
Phone: 1-850-385-5441
Fax: 1-850-385-5523
Trow

NO.	REVISION	DATE
1	ISSUED FOR SUPPLEMENTAL U.S. DEPT. OF STATE FILING (2.15.09 CL)	7.6.09
0	ISSUED FOR UNITED STATES DEPARTMENT OF STATE (7.31.08 CL)	11.19.08

ConocoPhillips

TransCanada
In business to deliver

KEYSTONE XL PROJECT
ROUTE SHEETS
MORGAN, MONTANA TO STEELE CITY, NEBRASKA
MCCONE COUNTY, MONTANA

MAP PARAMETERS
PROJECTION: NAD83, UTM:13N
SCALE: 1: 6000 ; 1" = 500'

DRAWN BY	CHECKED BY	APPROVED BY	PROJECT:	DRAWING NUMBER	SHEET	REV.
GS	SS	RG	50388X	XL-30-ML-2002-P-066-A	066	1

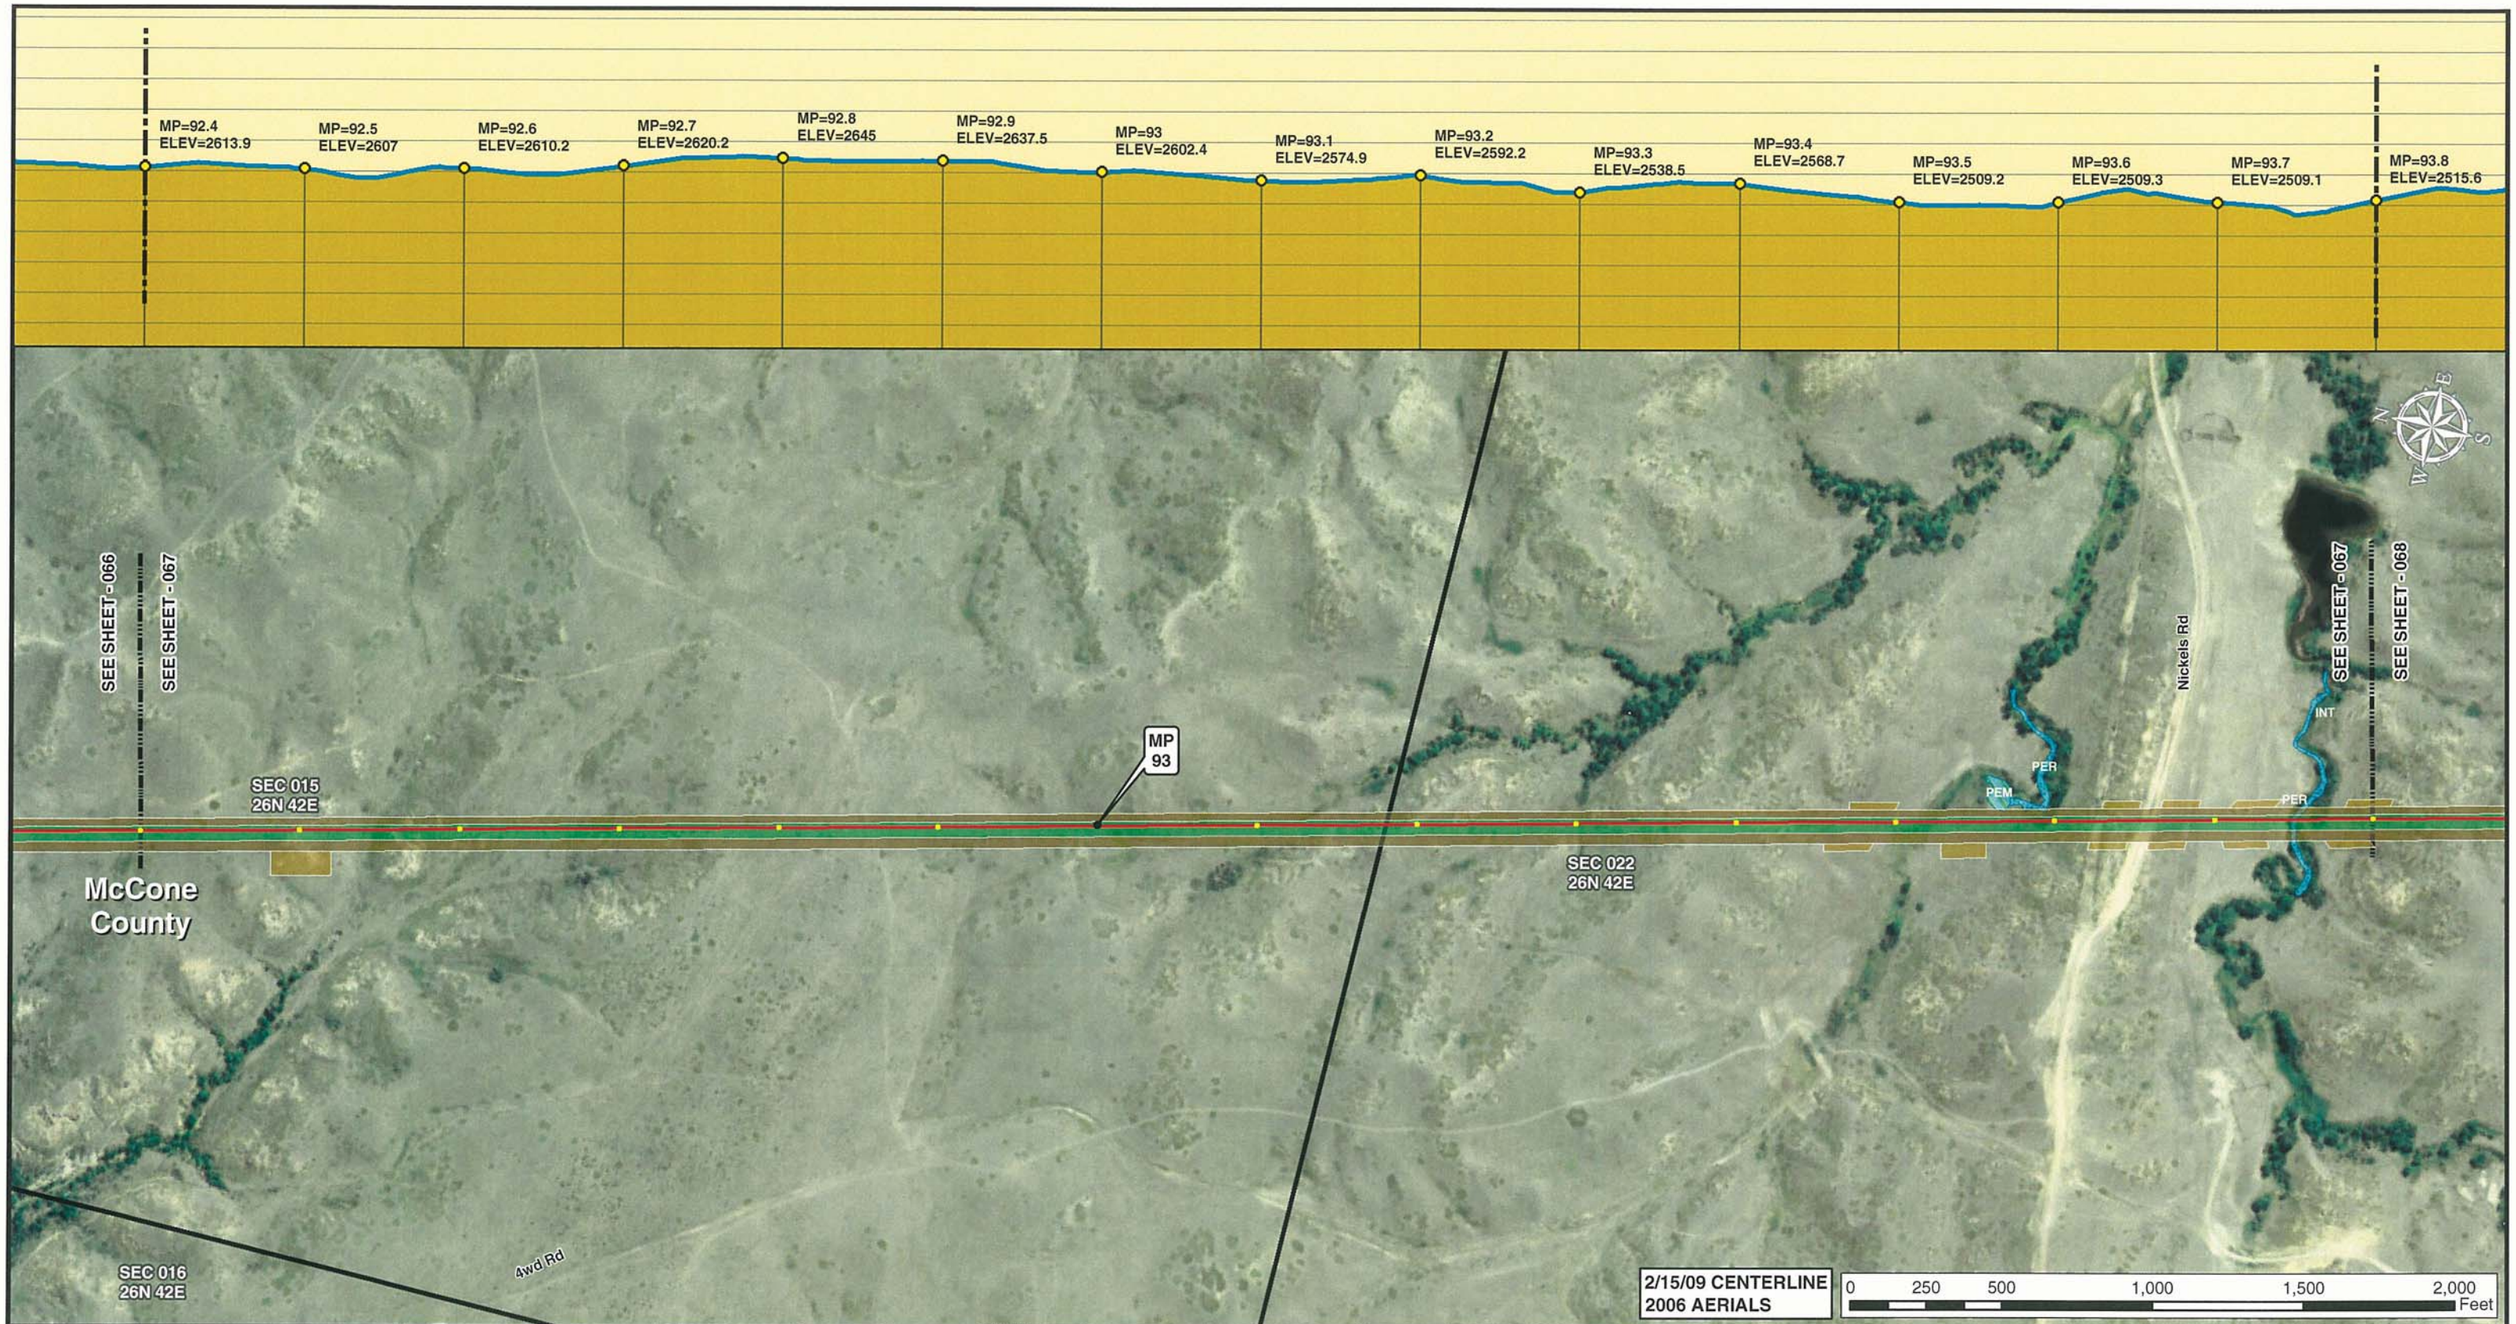

Legend

- MILE POST
- 0.1 MILE TICK MARK
- VALVE
- KEYSTONE XL PROJECT
- PERMANENT EASEMENT
- TEMPORARY EASEMENT
- EXTRA WORKSPACE
- ACCESS ROAD
- TRANSMISSION LINE
- PUMP STATION
- STAGING AREA
- PIPE YARD
- CONTRACTOR YARD
- WATER BODY
- WETLAND
- COUNTY LINE
- SECTION LINE

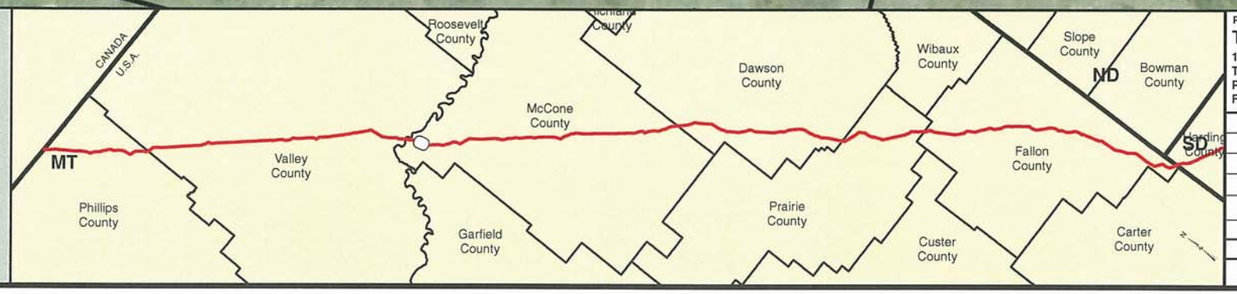

PREPARED BY:
TROW ENGINEERING CONSULTANTS INC.
1300 Metropolitan Boulevard, Suite 200
Tallahassee, Florida , USA 32308
Phone: 1-850-385-5441
Fax: 1-850-385-5523
Trow

NO.	REVISION	DATE
1	ISSUED FOR SUPPLEMENTAL U.S. DEPT. OF STATE FILING (2.15.09 CL)	7.6.09
0	ISSUED FOR UNITED STATES DEPARTMENT OF STATE (7.31.08 CL)	11.19.08

ConocoPhillips

TransCanada
In business to deliver

KEYSTONE XL PROJECT
ROUTE SHEETS
MORGAN, MONTANA TO STEELE CITY, NEBRASKA
MCCONE COUNTY, MONTANA

MAP PARAMETERS
PROJECTION: NAD83, UTM:13N
SCALE: 1: 6000 ; 1" = 500'

DRAWN BY	CHECKED BY	APPROVED BY	PROJECT:	DRAWING NUMBER	SHEET	REV.
GS	SS	RG	50388X	XL-30-ML-2002-P-067-A	067	1

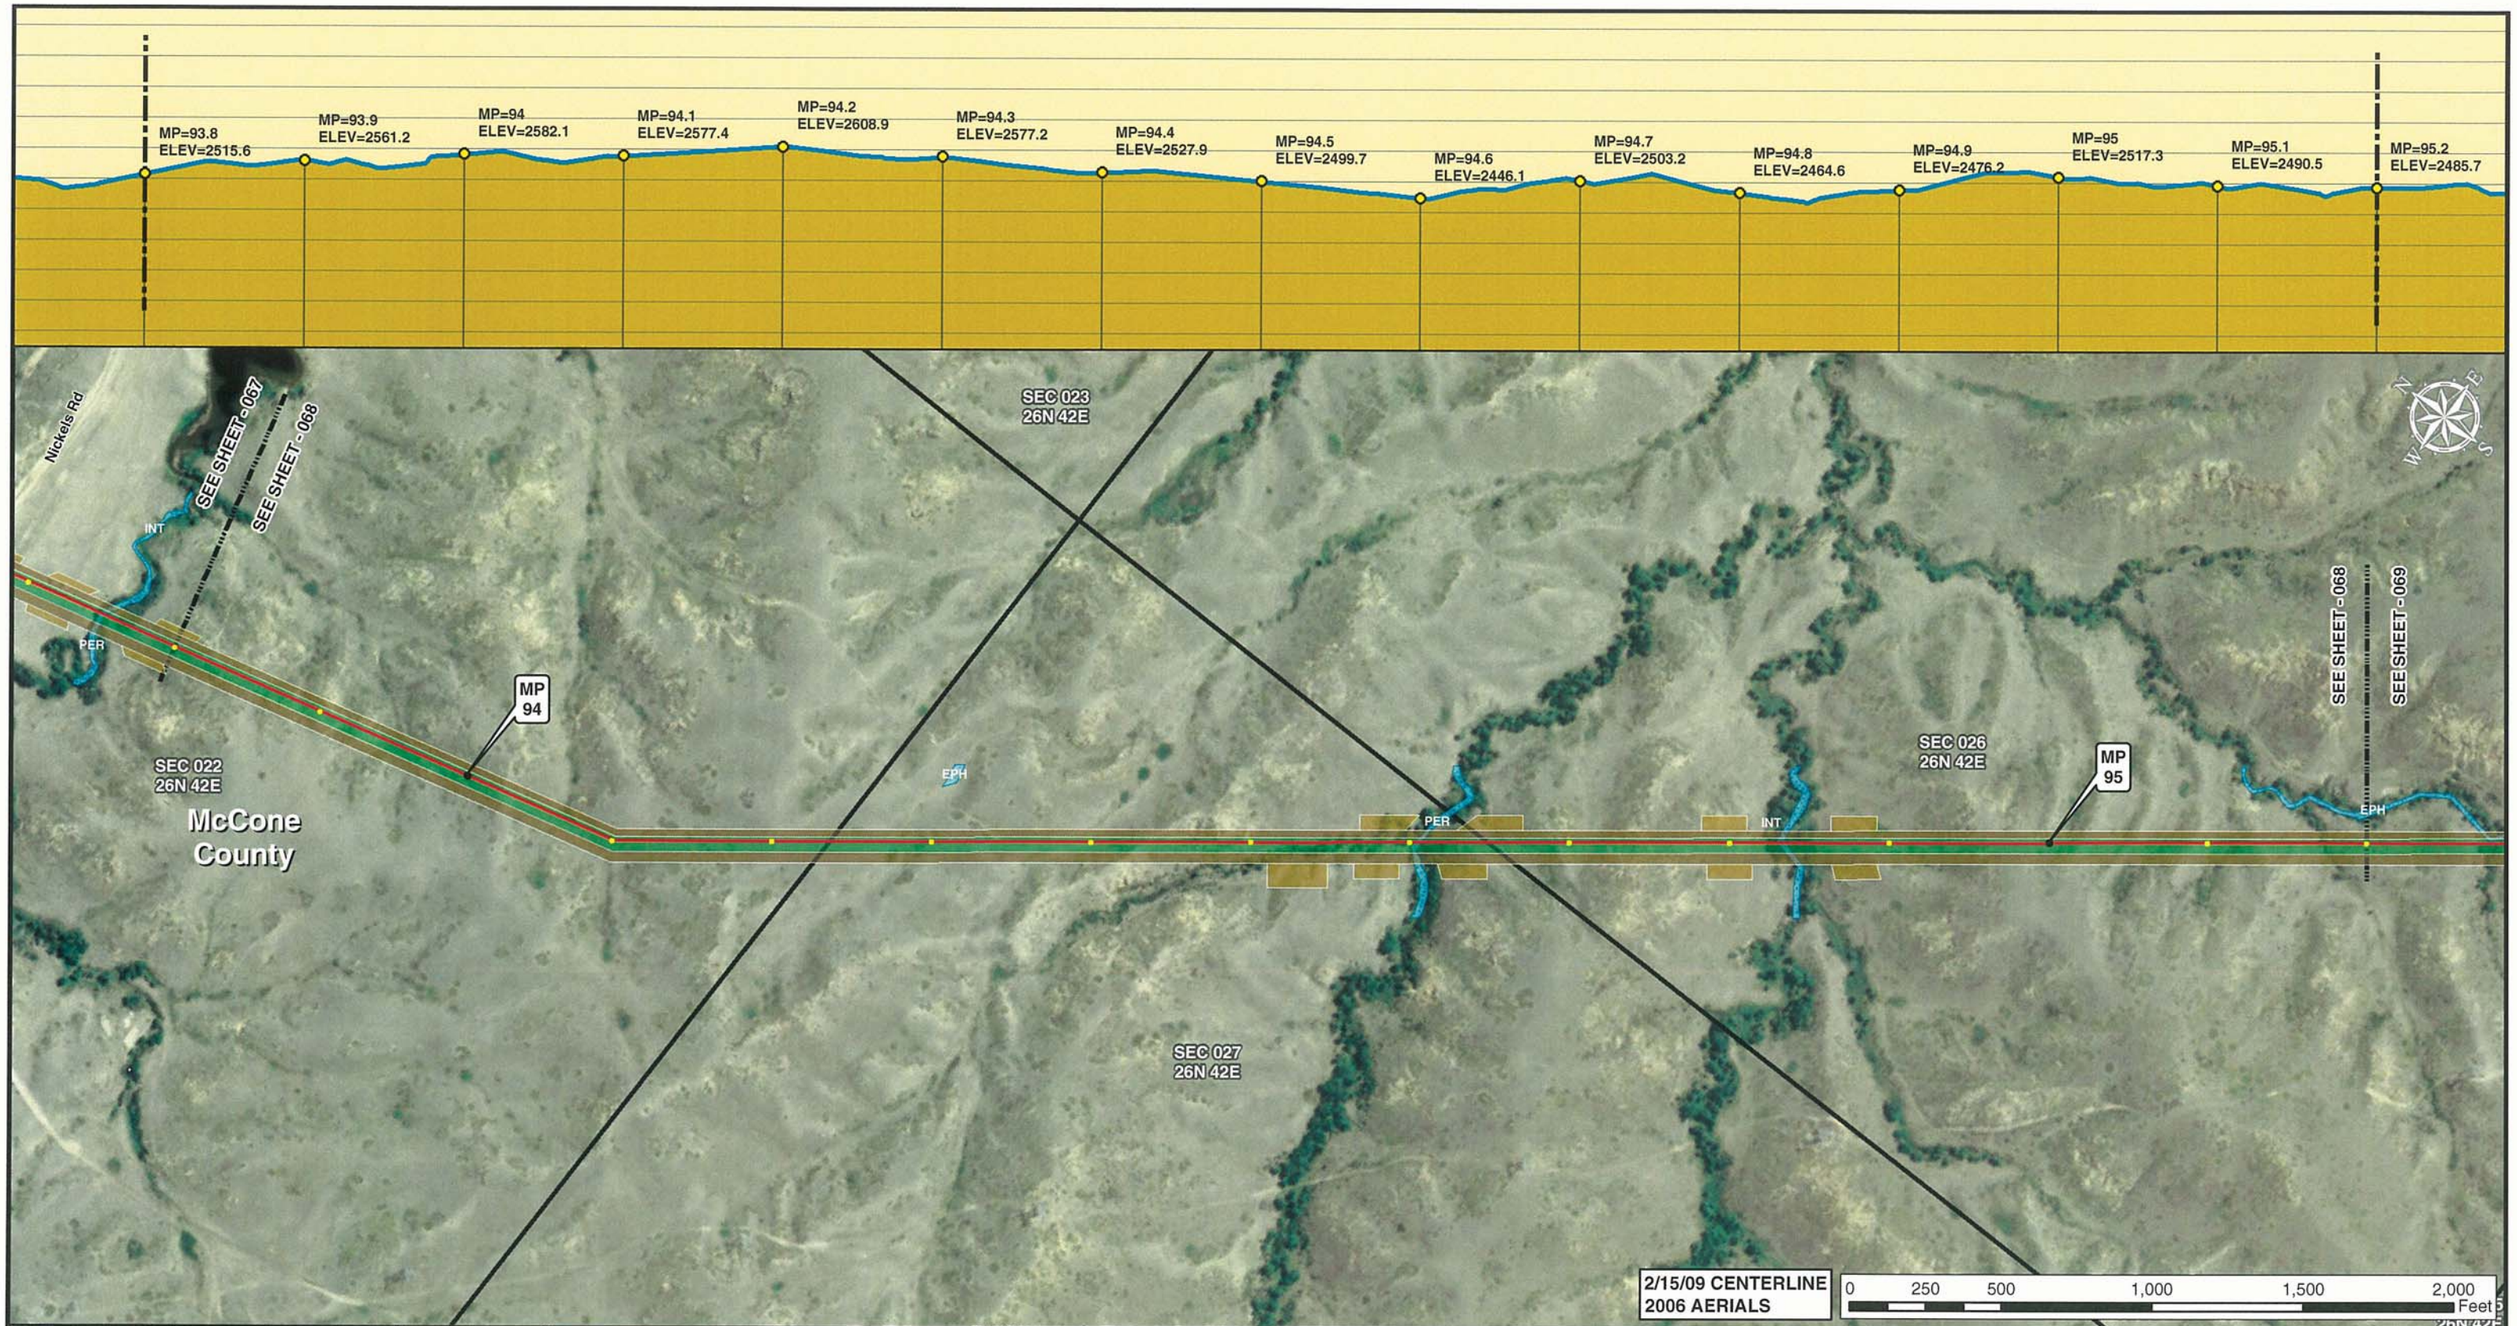

Legend

- MILE POST
- 0.1 MILE TICK MARK
- VALVE
- KEYSTONE XL PROJECT
- PERMANENT EASEMENT
- TEMPORARY EASEMENT
- EXTRA WORKSPACE
- ACCESS ROAD
- TRANSMISSION LINE
- PUMP STATION
- STAGING AREA
- PIPE YARD
- CONTRACTOR YARD
- WATER BODY
- WETLAND
- COUNTY LINE
- SECTION LINE

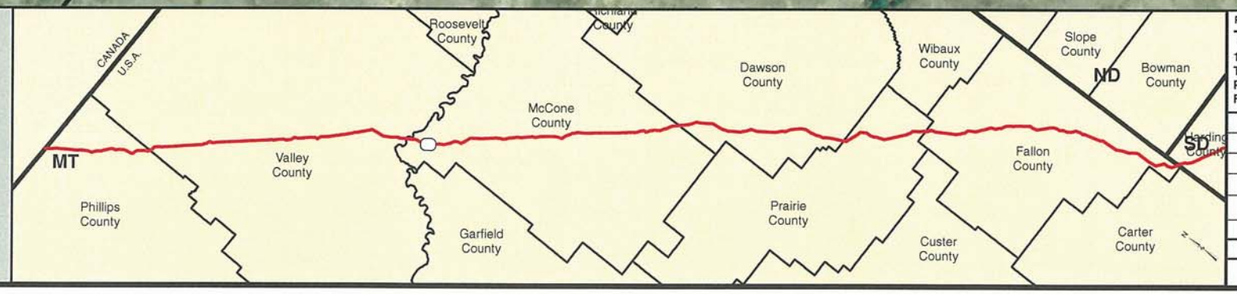

PREPARED BY:
TROW ENGINEERING CONSULTANTS INC.
1300 Metropolitan Boulevard, Suite 200
Tallahassee, Florida , USA 32308
Phone: 1-850-385-5441
Fax: 1-850-385-5523
Trow

NO.	REVISION	DATE
1	ISSUED FOR SUPPLEMENTAL U.S. DEPT. OF STATE FILING (2.15.09 CL)	7.6.09
0	ISSUED FOR UNITED STATES DEPARTMENT OF STATE (7.31.08 CL)	11.19.08

ConocoPhillips

TransCanada
In business to deliver

KEYSTONE XL PROJECT
ROUTE SHEETS
MORGAN, MONTANA TO STEELE CITY, NEBRASKA
MCCONE COUNTY, MONTANA

MAP PARAMETERS
PROJECTION: NAD83, UTM:13N
SCALE: 1: 6000 ; 1" = 500'

DRAWN BY	CHECKED BY	APPROVED BY	PROJECT:	DRAWING NUMBER	SHEET	REV.
GS	SS	RG	50388X	XL-30 -ML-2002-P- 068-A	068	1

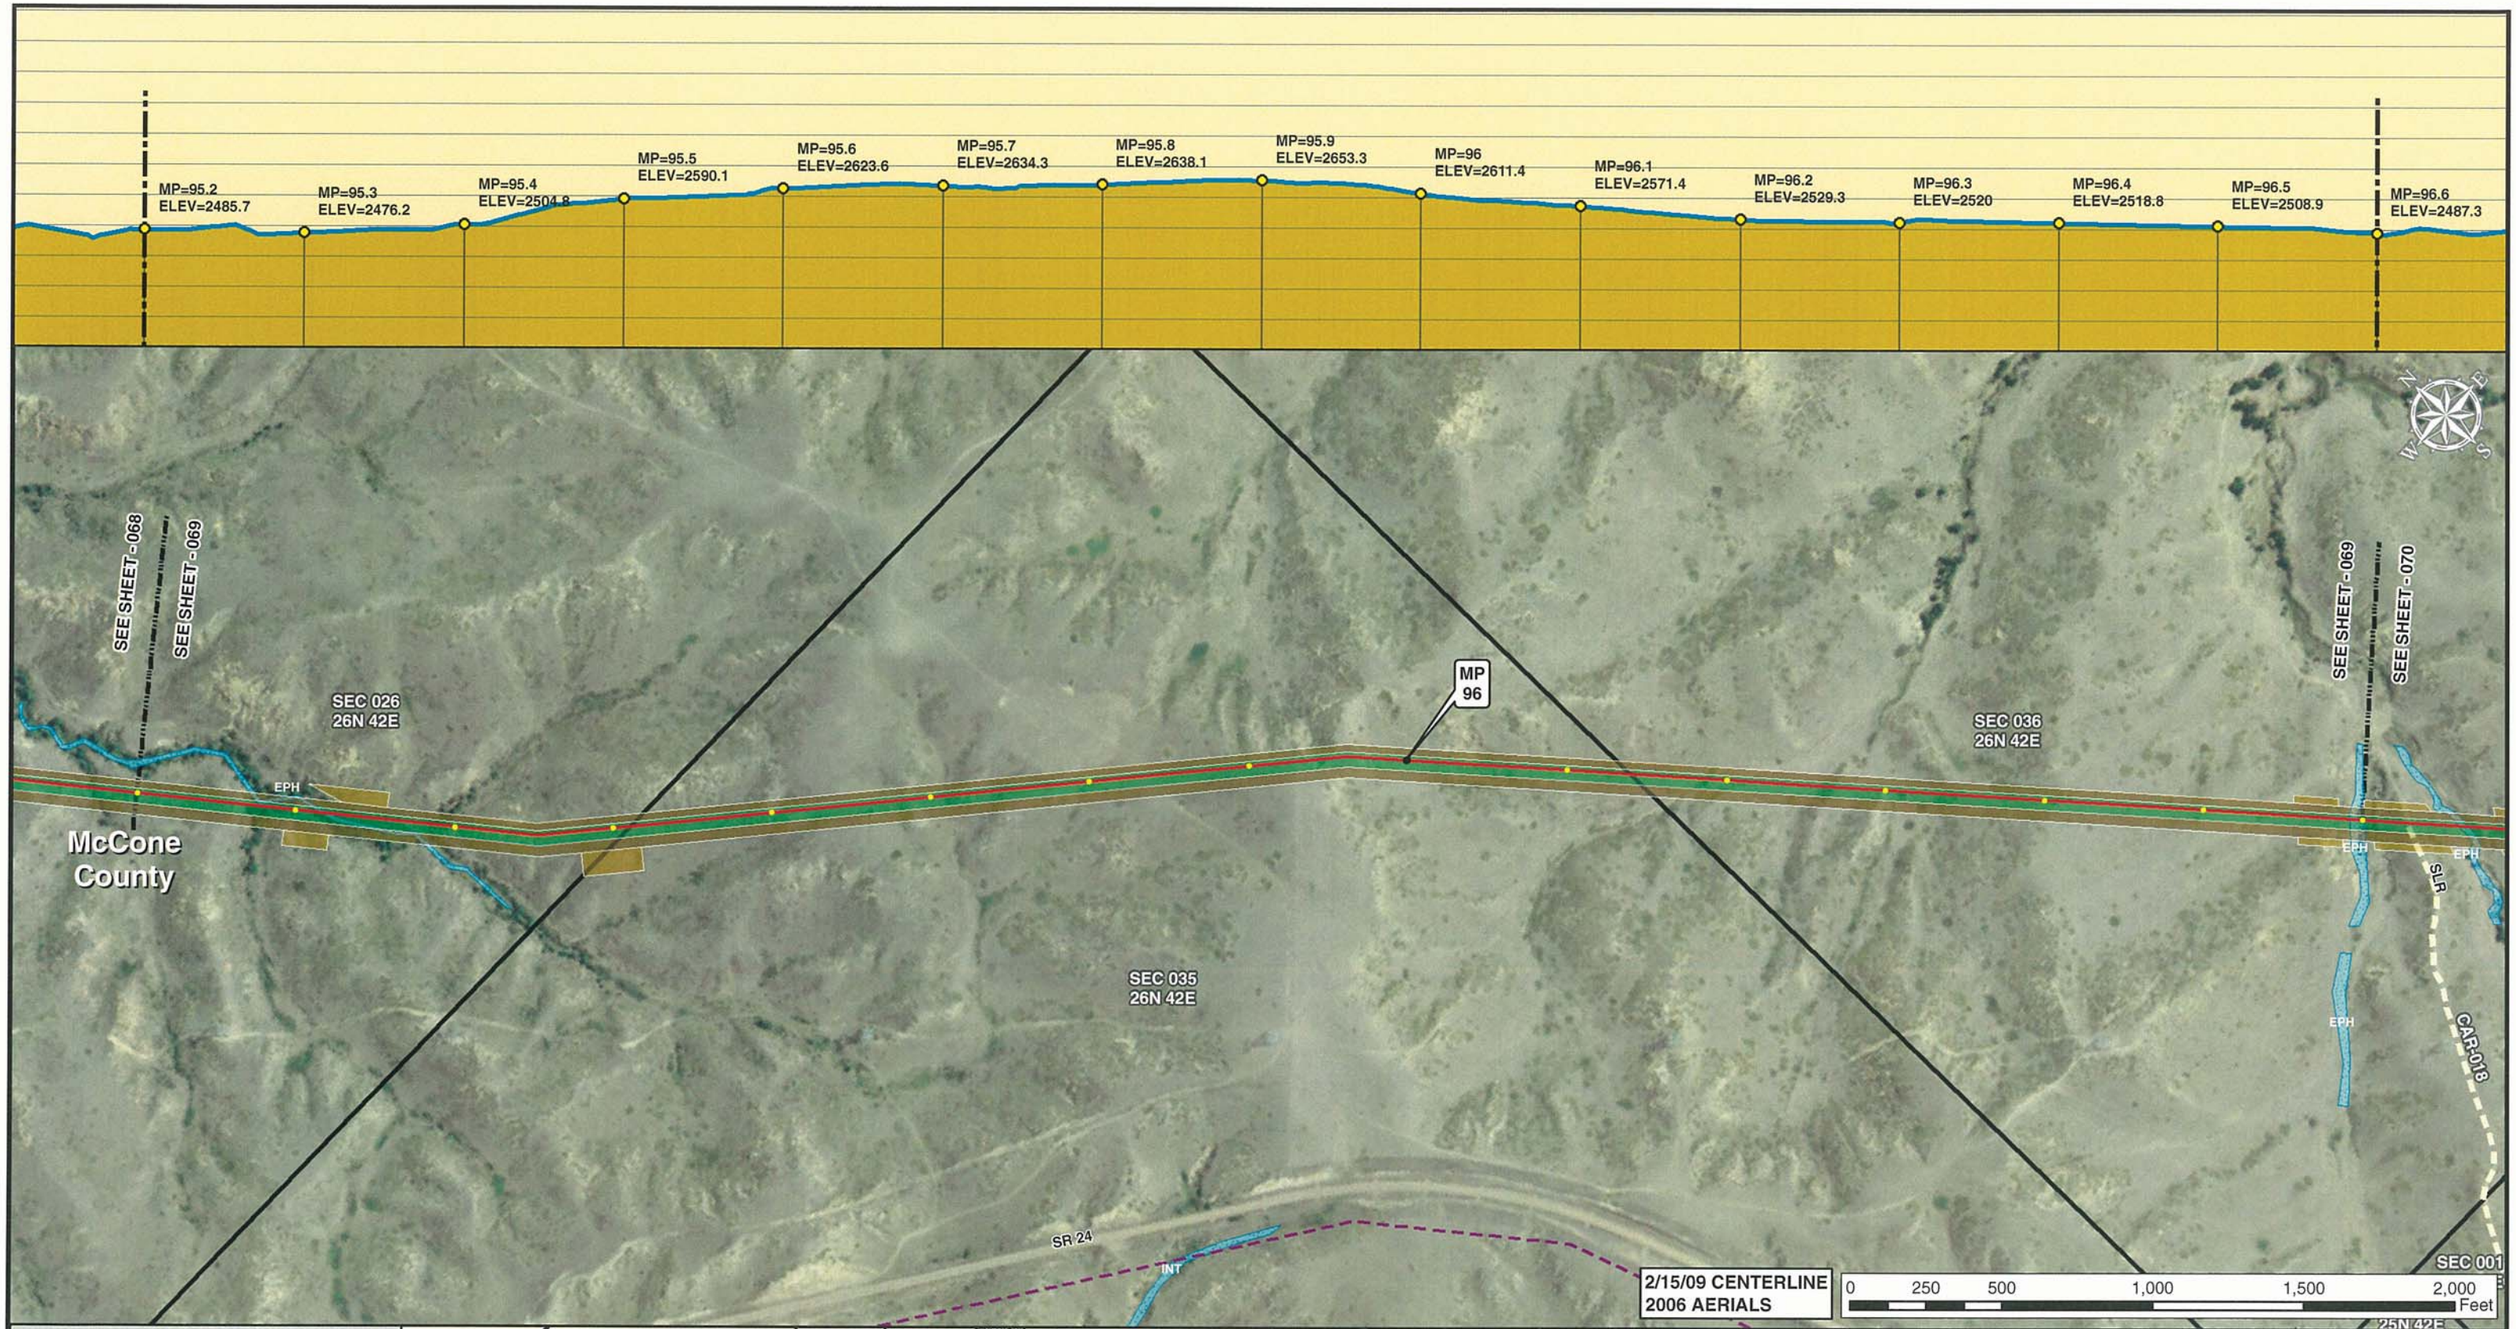

Legend

- MILE POST
- 0.1 MILE TICK MARK
- VALVE
- KEYSTONE XL PROJECT
- PERMANENT EASEMENT
- TEMPORARY EASEMENT
- EXTRA WORKSPACE
- ACCESS ROAD
- TRANSMISSION LINE
- PUMP STATION
- STAGING AREA
- PIPE YARD
- CONTRACTOR YARD
- WATER BODY
- WETLAND
- COUNTY LINE
- SECTION LINE

PREPARED BY:
TROW ENGINEERING CONSULTANTS INC.
1300 Metropolitan Boulevard, Suite 200
Tallahassee, Florida , USA 32308
Phone: 1-850-385-5441
Fax: 1-850-385-5523

Trow

ConocoPhillips

TransCanada
In business to deliver

NO.	REVISION	DATE
1	ISSUED FOR SUPPLEMENTAL U.S. DEPT. OF STATE FILING (2.15.09 CL)	7.6.09
0	ISSUED FOR UNITED STATES DEPARTMENT OF STATE (7.31.08 CL)	11.19.08

KEYSTONE XL PROJECT
ROUTE SHEETS
MORGAN, MONTANA TO STEELE CITY, NEBRASKA
MCCONE COUNTY, MONTANA

MAP PARAMETERS
PROJECTION: NAD83, UTM:13N
SCALE: 1: 6000 ; 1" = 500'

DRAWN BY	CHECKED BY	APPROVED BY	PROJECT:	DRAWING NUMBER	SHEET	REV.
GS	SS	RG	50388X	XL-30 -ML-2002-P- 069-A	069	1

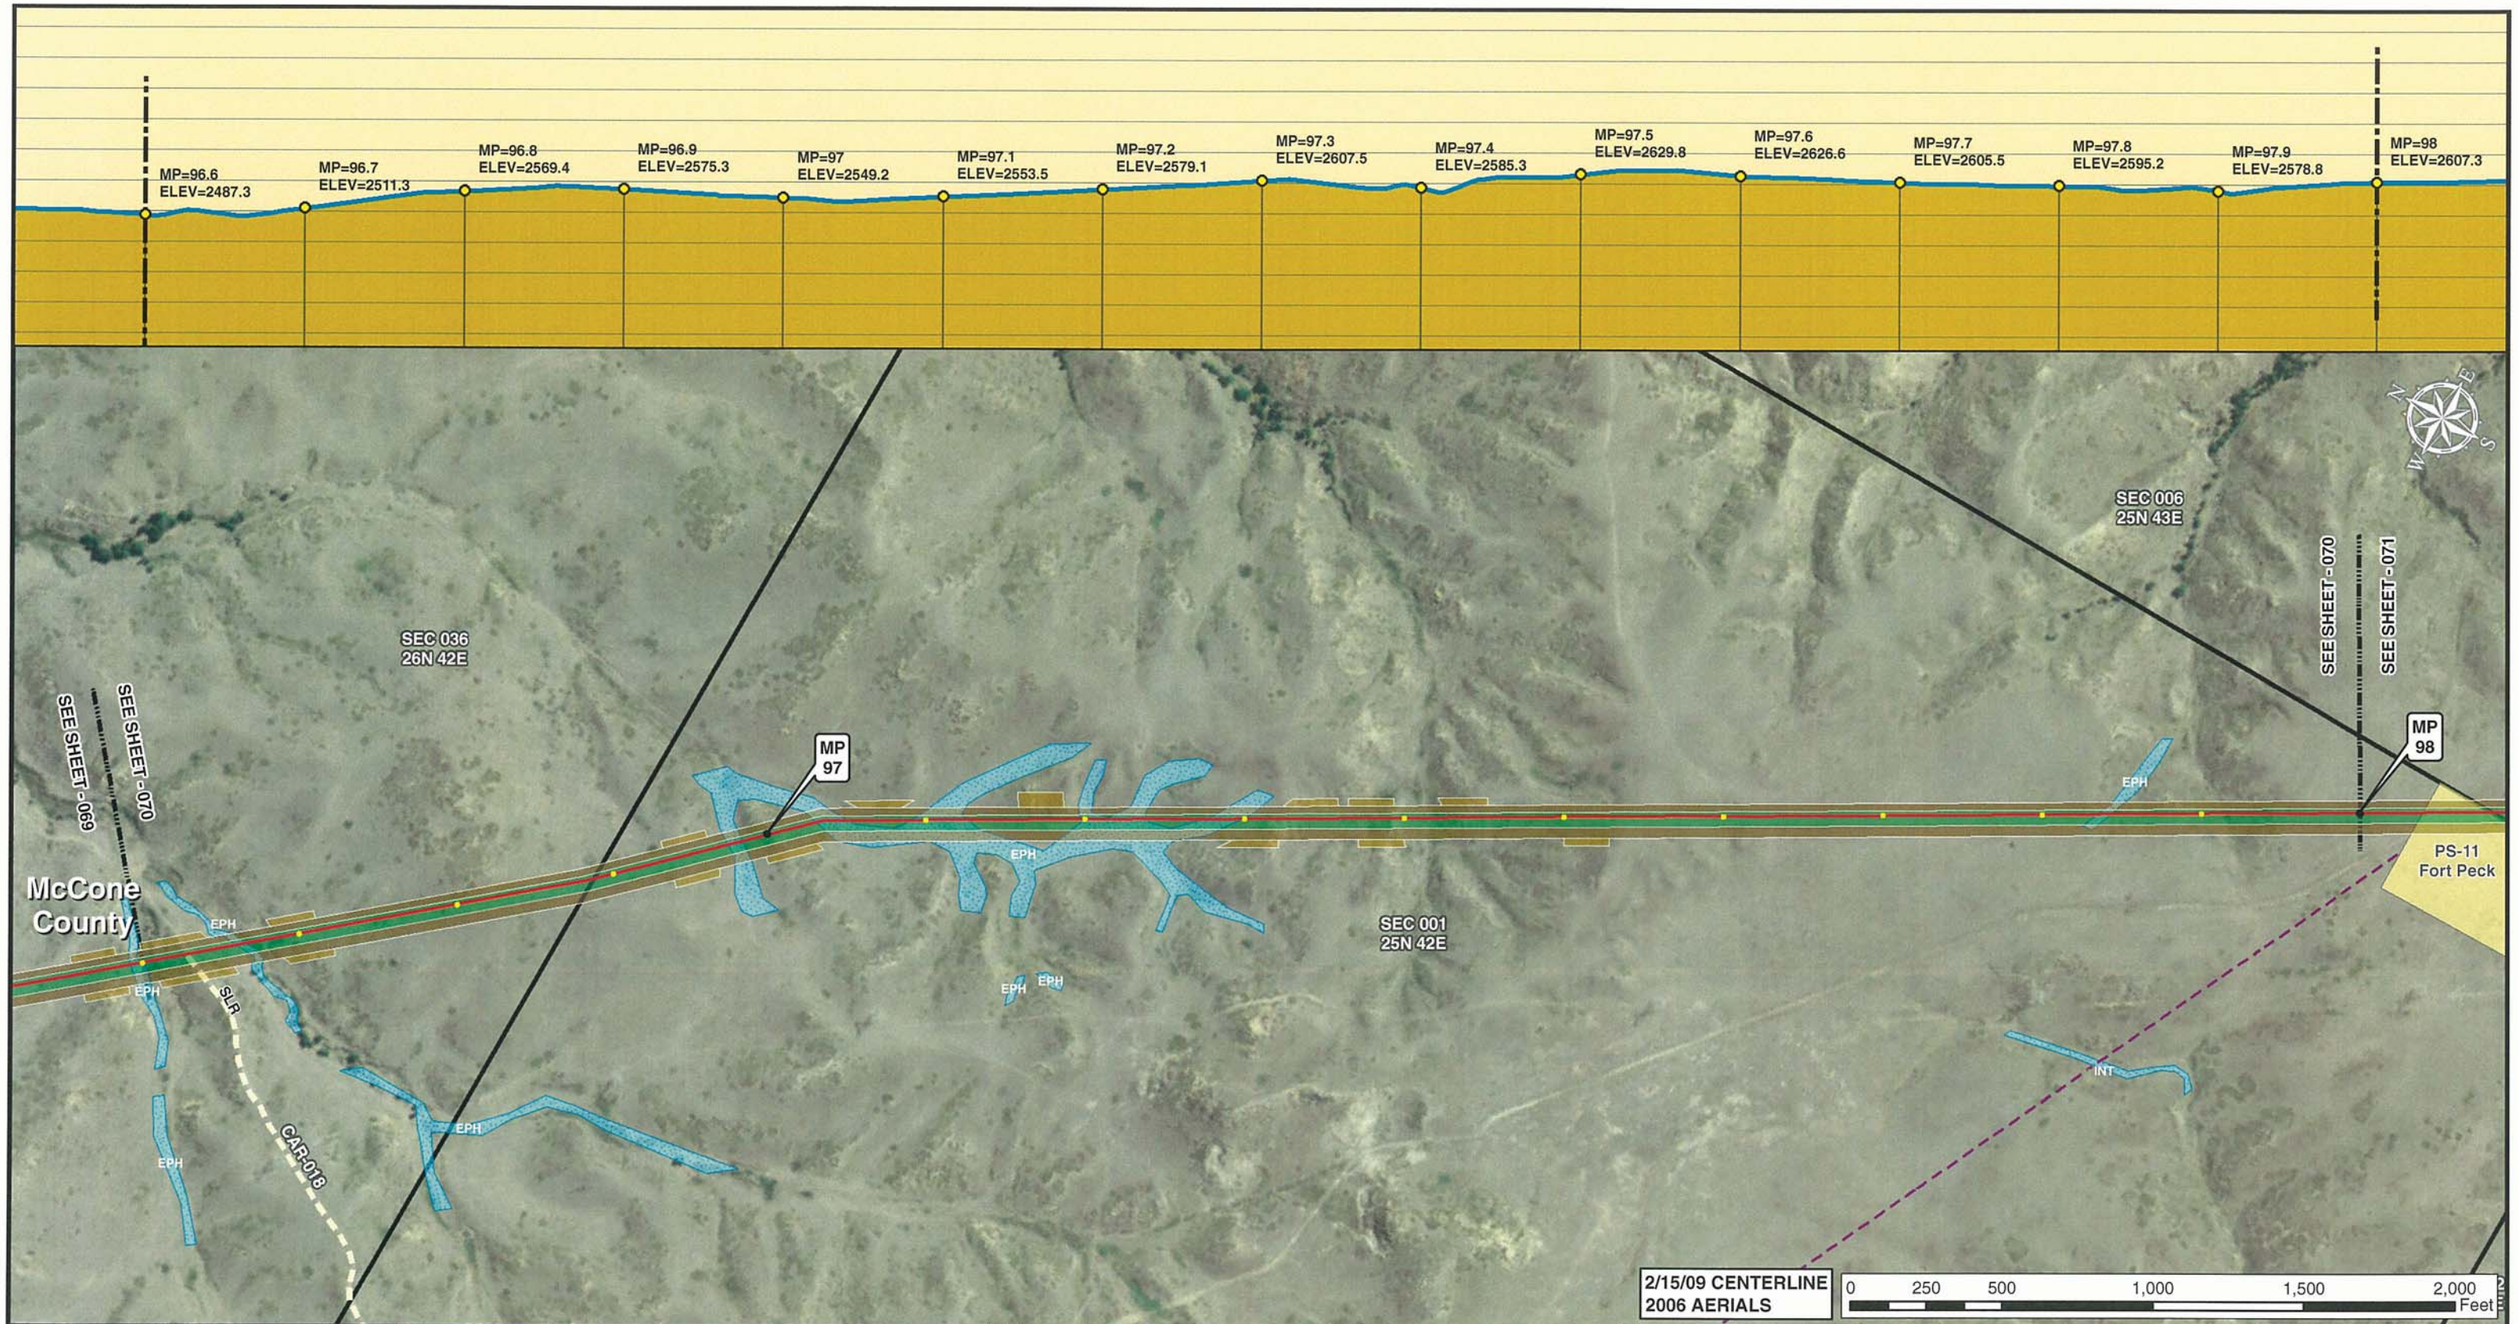

Legend

- MILE POST
- 0.1 MILE TICK MARK
- VALVE
- KEYSTONE XL PROJECT
- PERMANENT EASEMENT
- TEMPORARY EASEMENT
- EXTRA WORKSPACE
- ACCESS ROAD
- TRANSMISSION LINE
- PUMP STATION
- STAGING AREA
- PIPE YARD
- CONTRACTOR YARD
- WATER BODY
- WETLAND
- COUNTY LINE
- SECTION LINE

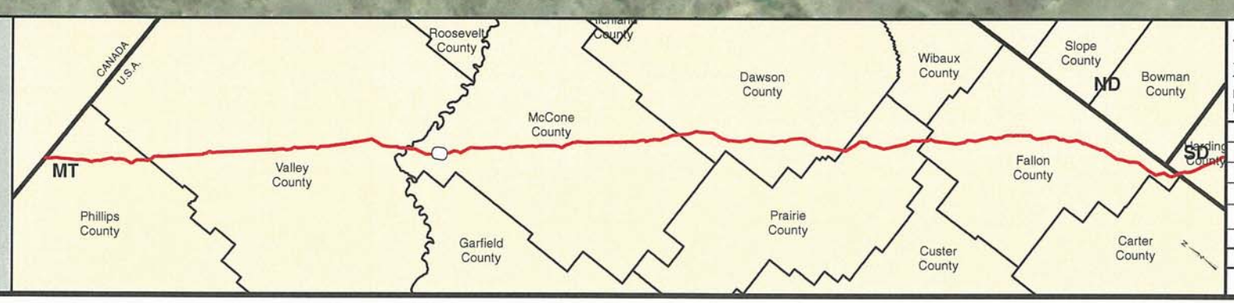

PREPARED BY:

TROW ENGINEERING CONSULTANTS INC.

1300 Metropolitan Boulevard, Suite 200
Tallahassee, Florida , USA 32308
Phone: 1-850-385-5441
Fax: 1-850-385-5523

Trow

ConocoPhillips | TransCanada — In business to deliver

NO.	REVISION	DATE
1	ISSUED FOR SUPPLEMENTAL U.S. DEPT. OF STATE FILING (2.15.09 CL)	7.6.09
0	ISSUED FOR UNITED STATES DEPARTMENT OF STATE (7.31.08 CL)	11.19.08

KEYSTONE XL PROJECT
ROUTE SHEETS
MORGAN, MONTANA TO STEELE CITY, NEBRASKA
MCCONE COUNTY, MONTANA

MAP PARAMETERS
PROJECTION: NAD83, UTM:13N
SCALE: 1: 6000 ; 1" = 500'

DRAWN BY	CHECKED BY	APPROVED BY	PROJECT:	DRAWING NUMBER	SHEET	REV.
GS	SS	RG	50388X	XL-30 -ML-2002-P- 070-A	070	1

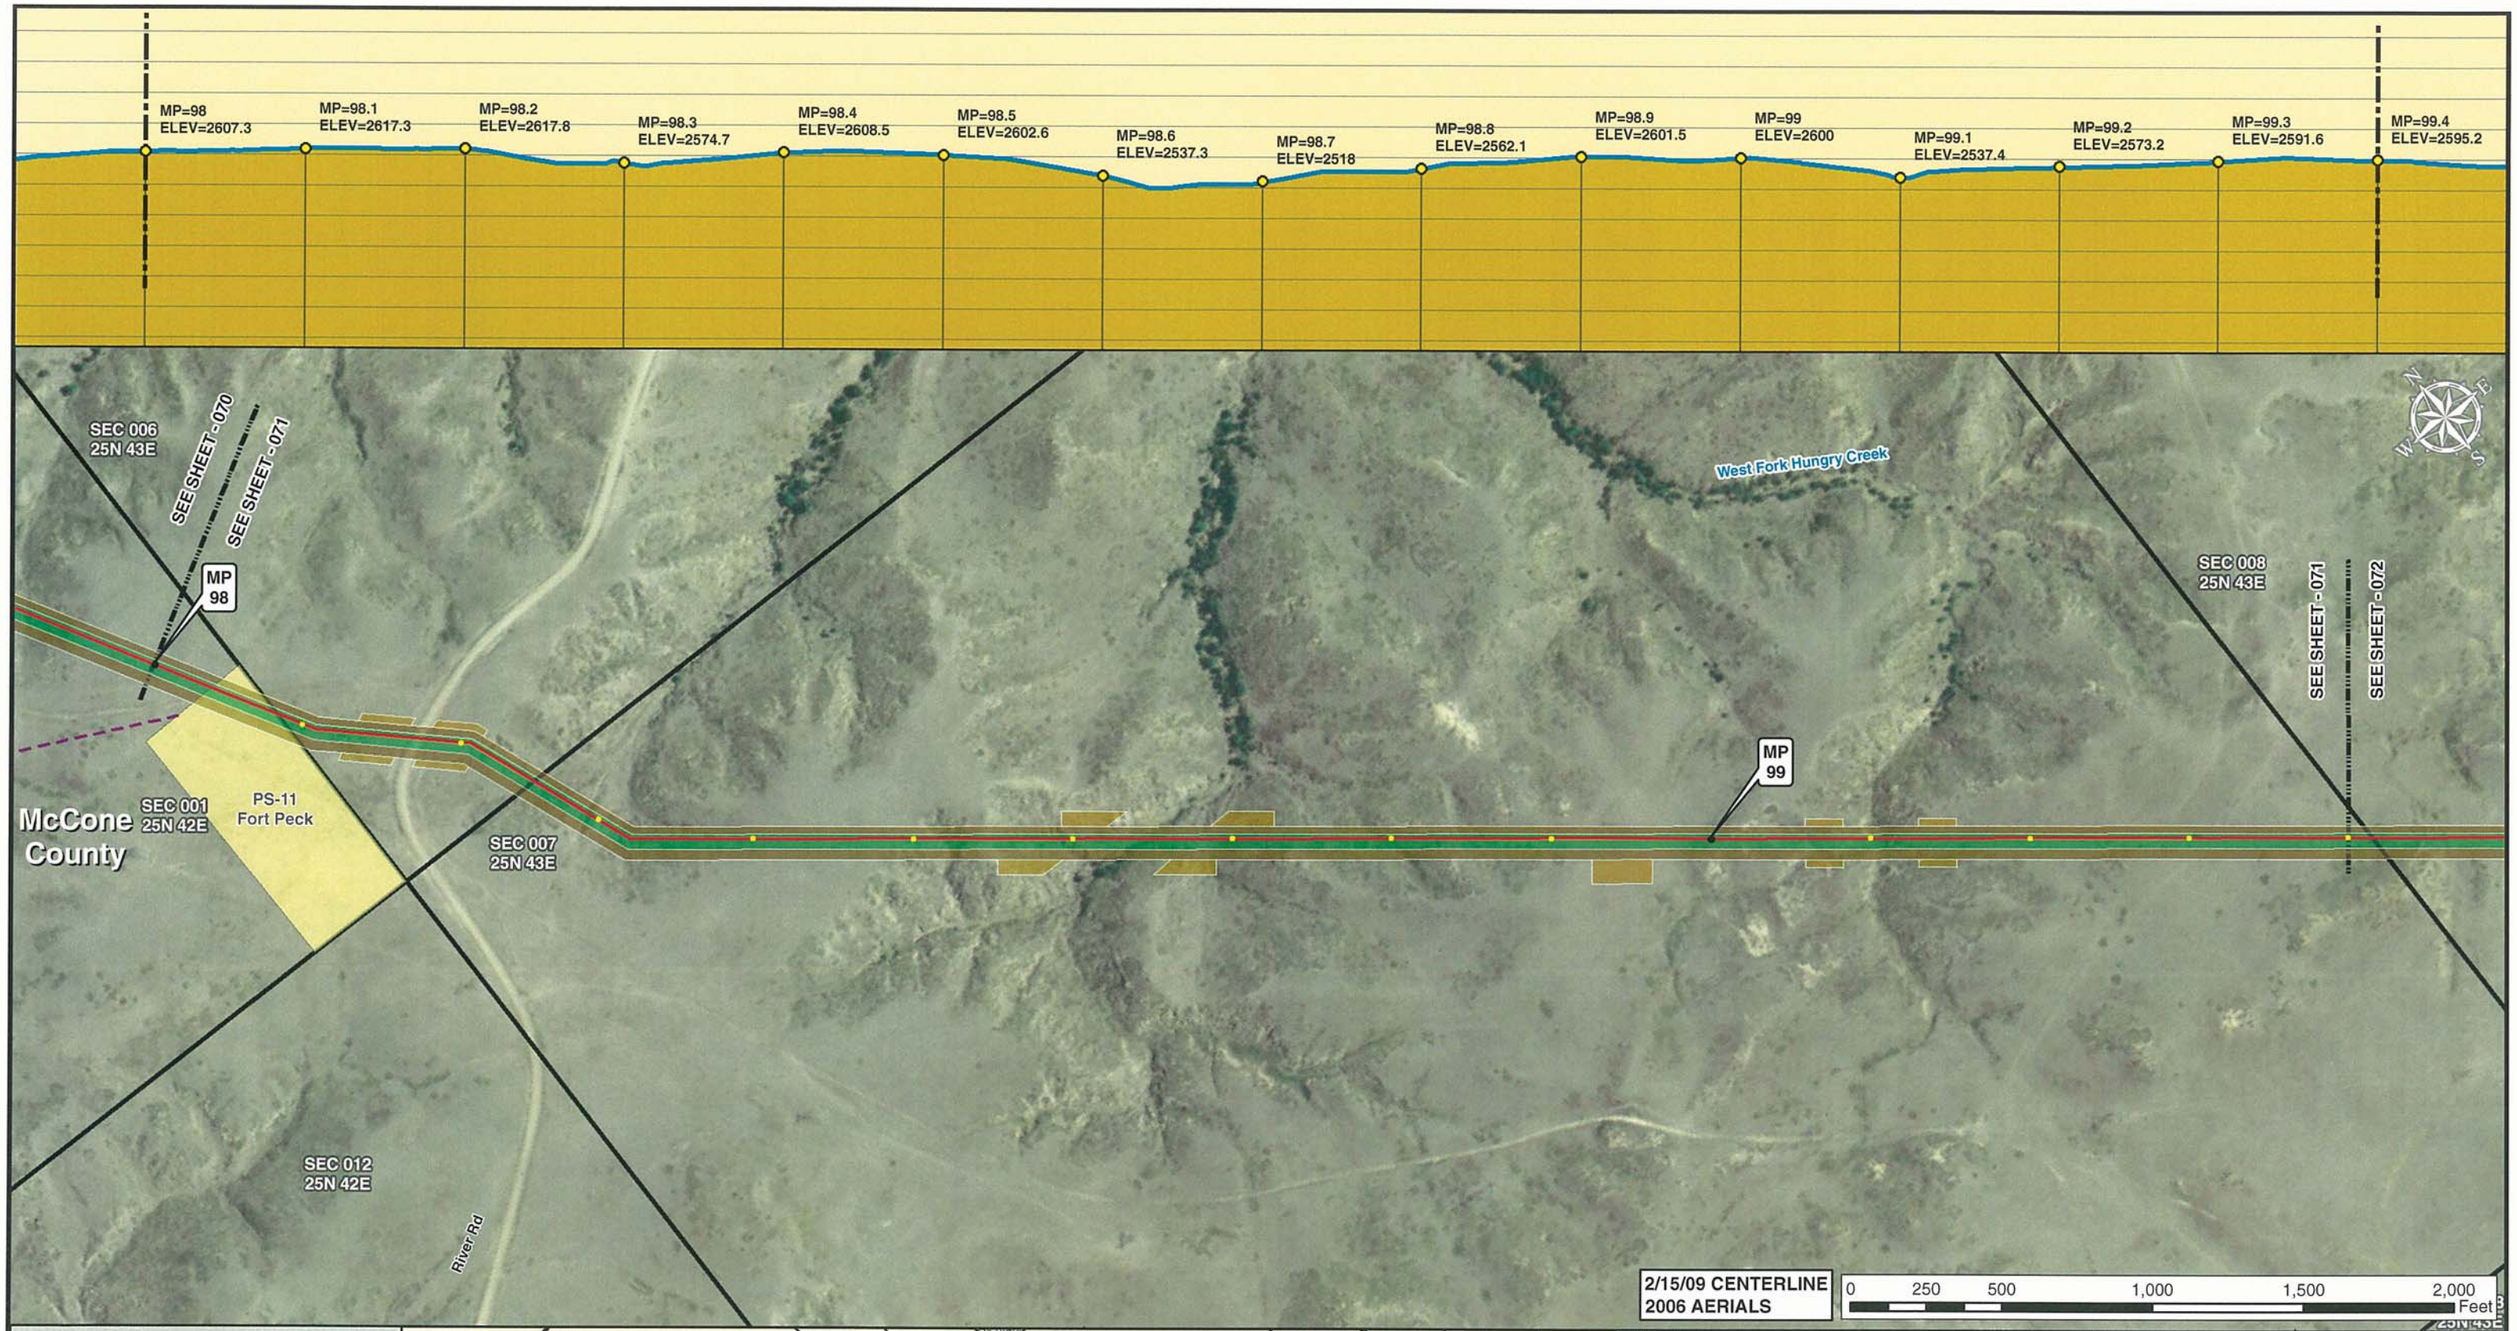

Legend

- MILE POST
- 0.1 MILE TICK MARK
- VALVE
- KEYSTONE XL PROJECT
- PERMANENT EASEMENT
- TEMPORARY EASEMENT
- EXTRA WORKSPACE
- ACCESS ROAD
- TRANSMISSION LINE
- PUMP STATION
- STAGING AREA
- PIPE YARD
- CONTRACTOR YARD
- WATER BODY
- WETLAND
- COUNTY LINE
- SECTION LINE

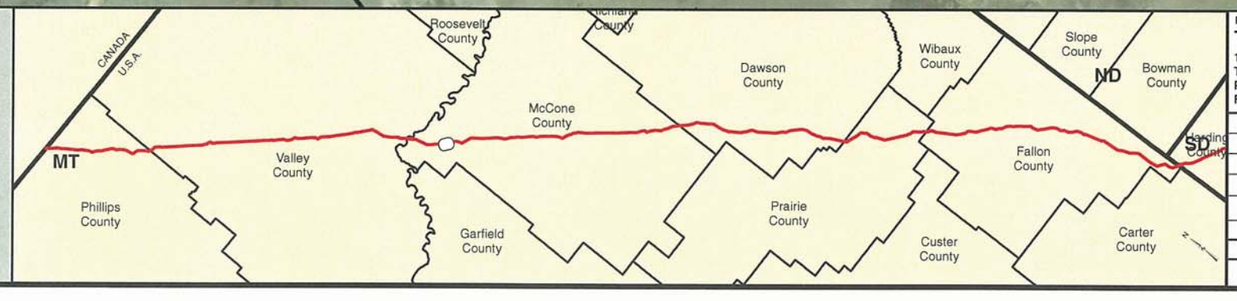

PREPARED BY:
TROW ENGINEERING CONSULTANTS INC.
1300 Metropolitan Boulevard, Suite 200
Tallahassee, Florida , USA 32308
Phone: 1-850-385-5441
Fax: 1-850-385-5523

Trow

ConocoPhillips

TransCanada
In business to deliver

NO.	REVISION	DATE
1	ISSUED FOR SUPPLEMENTAL U.S. DEPT. OF STATE FILING (2.15.09 CL)	7.6.09
0	ISSUED FOR UNITED STATES DEPARTMENT OF STATE (7.31.08 CL)	11.19.08

KEYSTONE XL PROJECT
ROUTE SHEETS
MORGAN, MONTANA TO STEELE CITY, NEBRASKA
MCCONE COUNTY, MONTANA

MAP PARAMETERS
PROJECTION: NAD83, UTM:13N
SCALE: 1: 6000 ; 1" = 500'

DRAWN BY	CHECKED BY	APPROVED BY	PROJECT:	DRAWING NUMBER	SHEET	REV.
GS	SS	RG	50388X	XL-30 -ML-2002-P- 071 -A	071	1

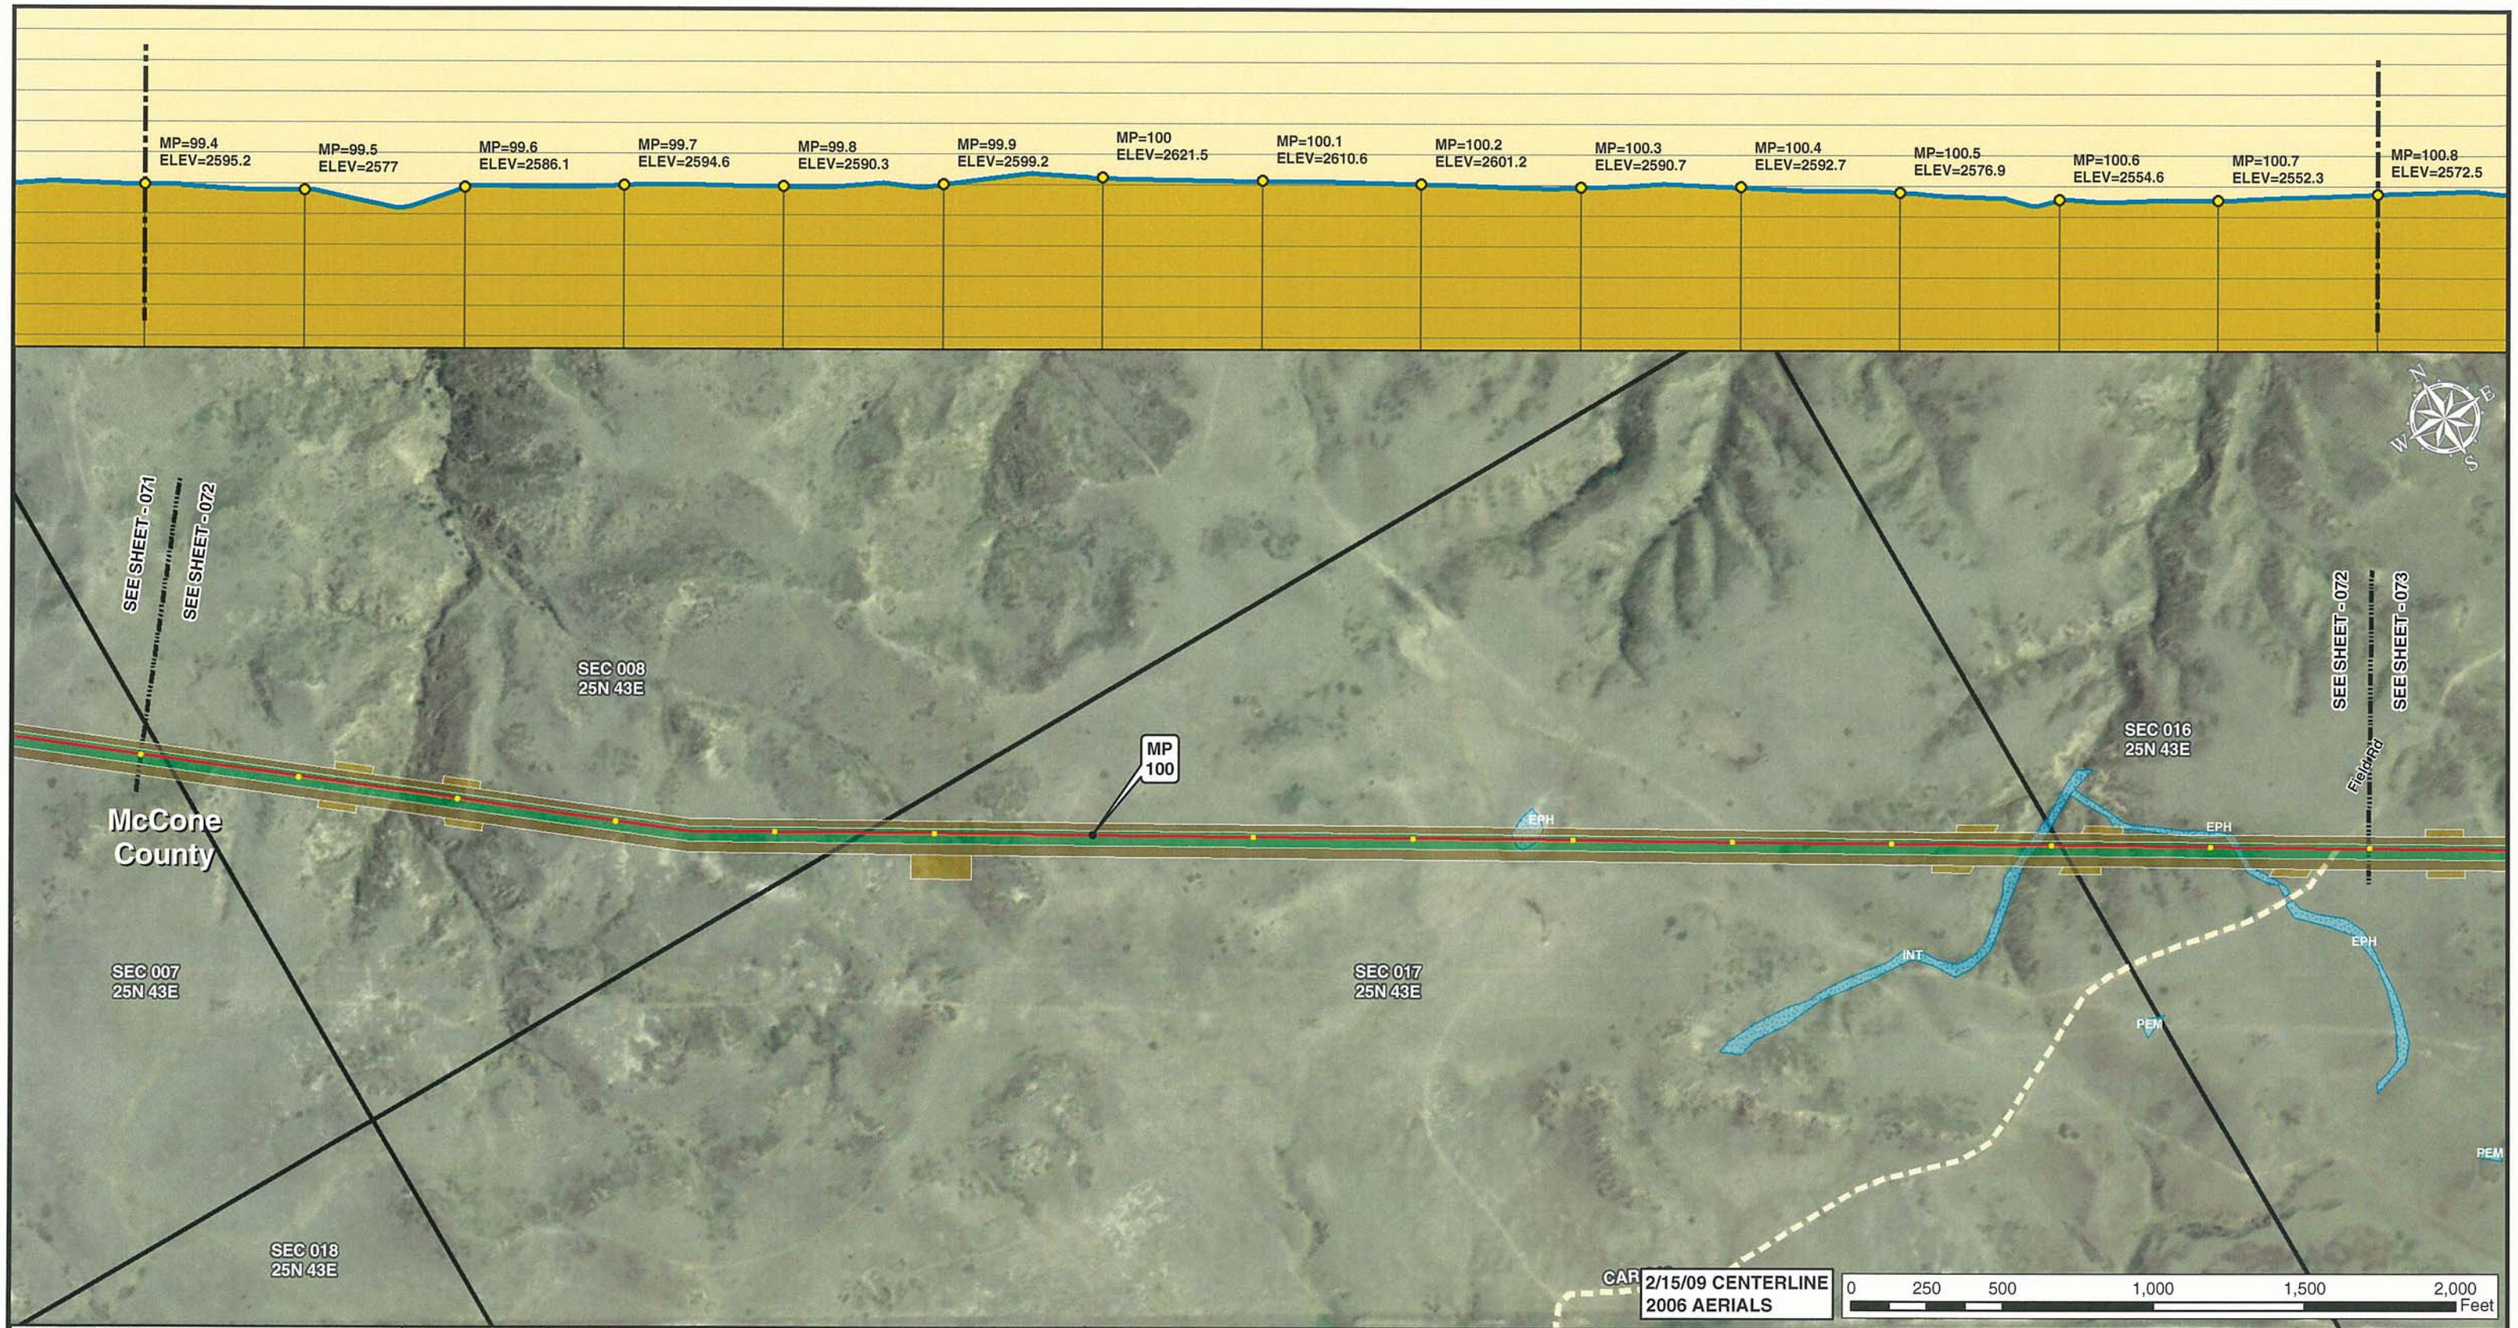

Legend

- MILE POST
- 0.1 MILE TICK MARK
- VALVE
- KEYSTONE XL PROJECT
- PERMANENT EASEMENT
- TEMPORARY EASEMENT
- EXTRA WORKSPACE
- ACCESS ROAD
- TRANSMISSION LINE
- PUMP STATION
- STAGING AREA
- PIPE YARD
- CONTRACTOR YARD
- WATER BODY
- WETLAND
- COUNTY LINE
- SECTION LINE

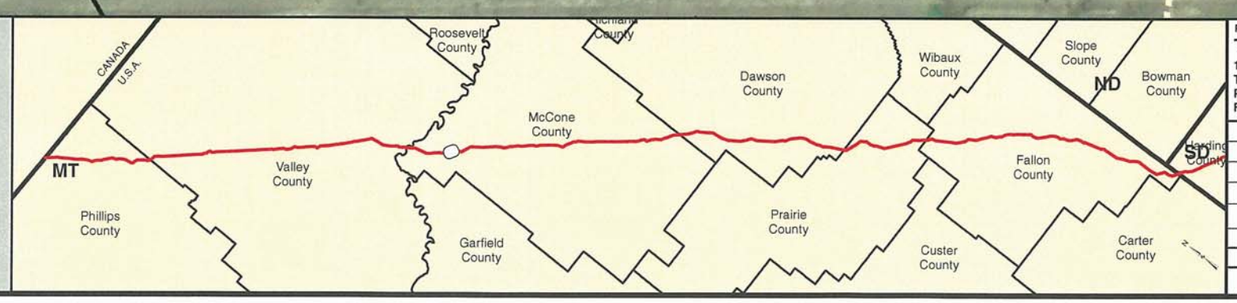

PREPARED BY:
TROW ENGINEERING CONSULTANTS INC.
1300 Metropolitan Boulevard, Suite 200
Tallahassee, Florida , USA 32308
Phone: 1-850-385-5441
Fax: 1-850-385-5523
Trow

NO.	REVISION	DATE
1	ISSUED FOR SUPPLEMENTAL U.S. DEPT. OF STATE FILING (2.15.09 CL)	7.6.09
0	ISSUED FOR UNITED STATES DEPARTMENT OF STATE (7.31.08 CL)	11.19.08

ConocoPhillips

TransCanada
In business to deliver

KEYSTONE XL PROJECT
ROUTE SHEETS
MORGAN, MONTANA TO STEELE CITY, NEBRASKA
MCCONE COUNTY, MONTANA

MAP PARAMETERS
PROJECTION: NAD83, UTM:13N
SCALE: 1: 6000 ; 1" = 500'

DRAWN BY	CHECKED BY	APPROVED BY	PROJECT:	DRAWING NUMBER	SHEET	REV.
GS	SS	RG	50388X	XL-30 -ML-2002-P- 072-A	072	1

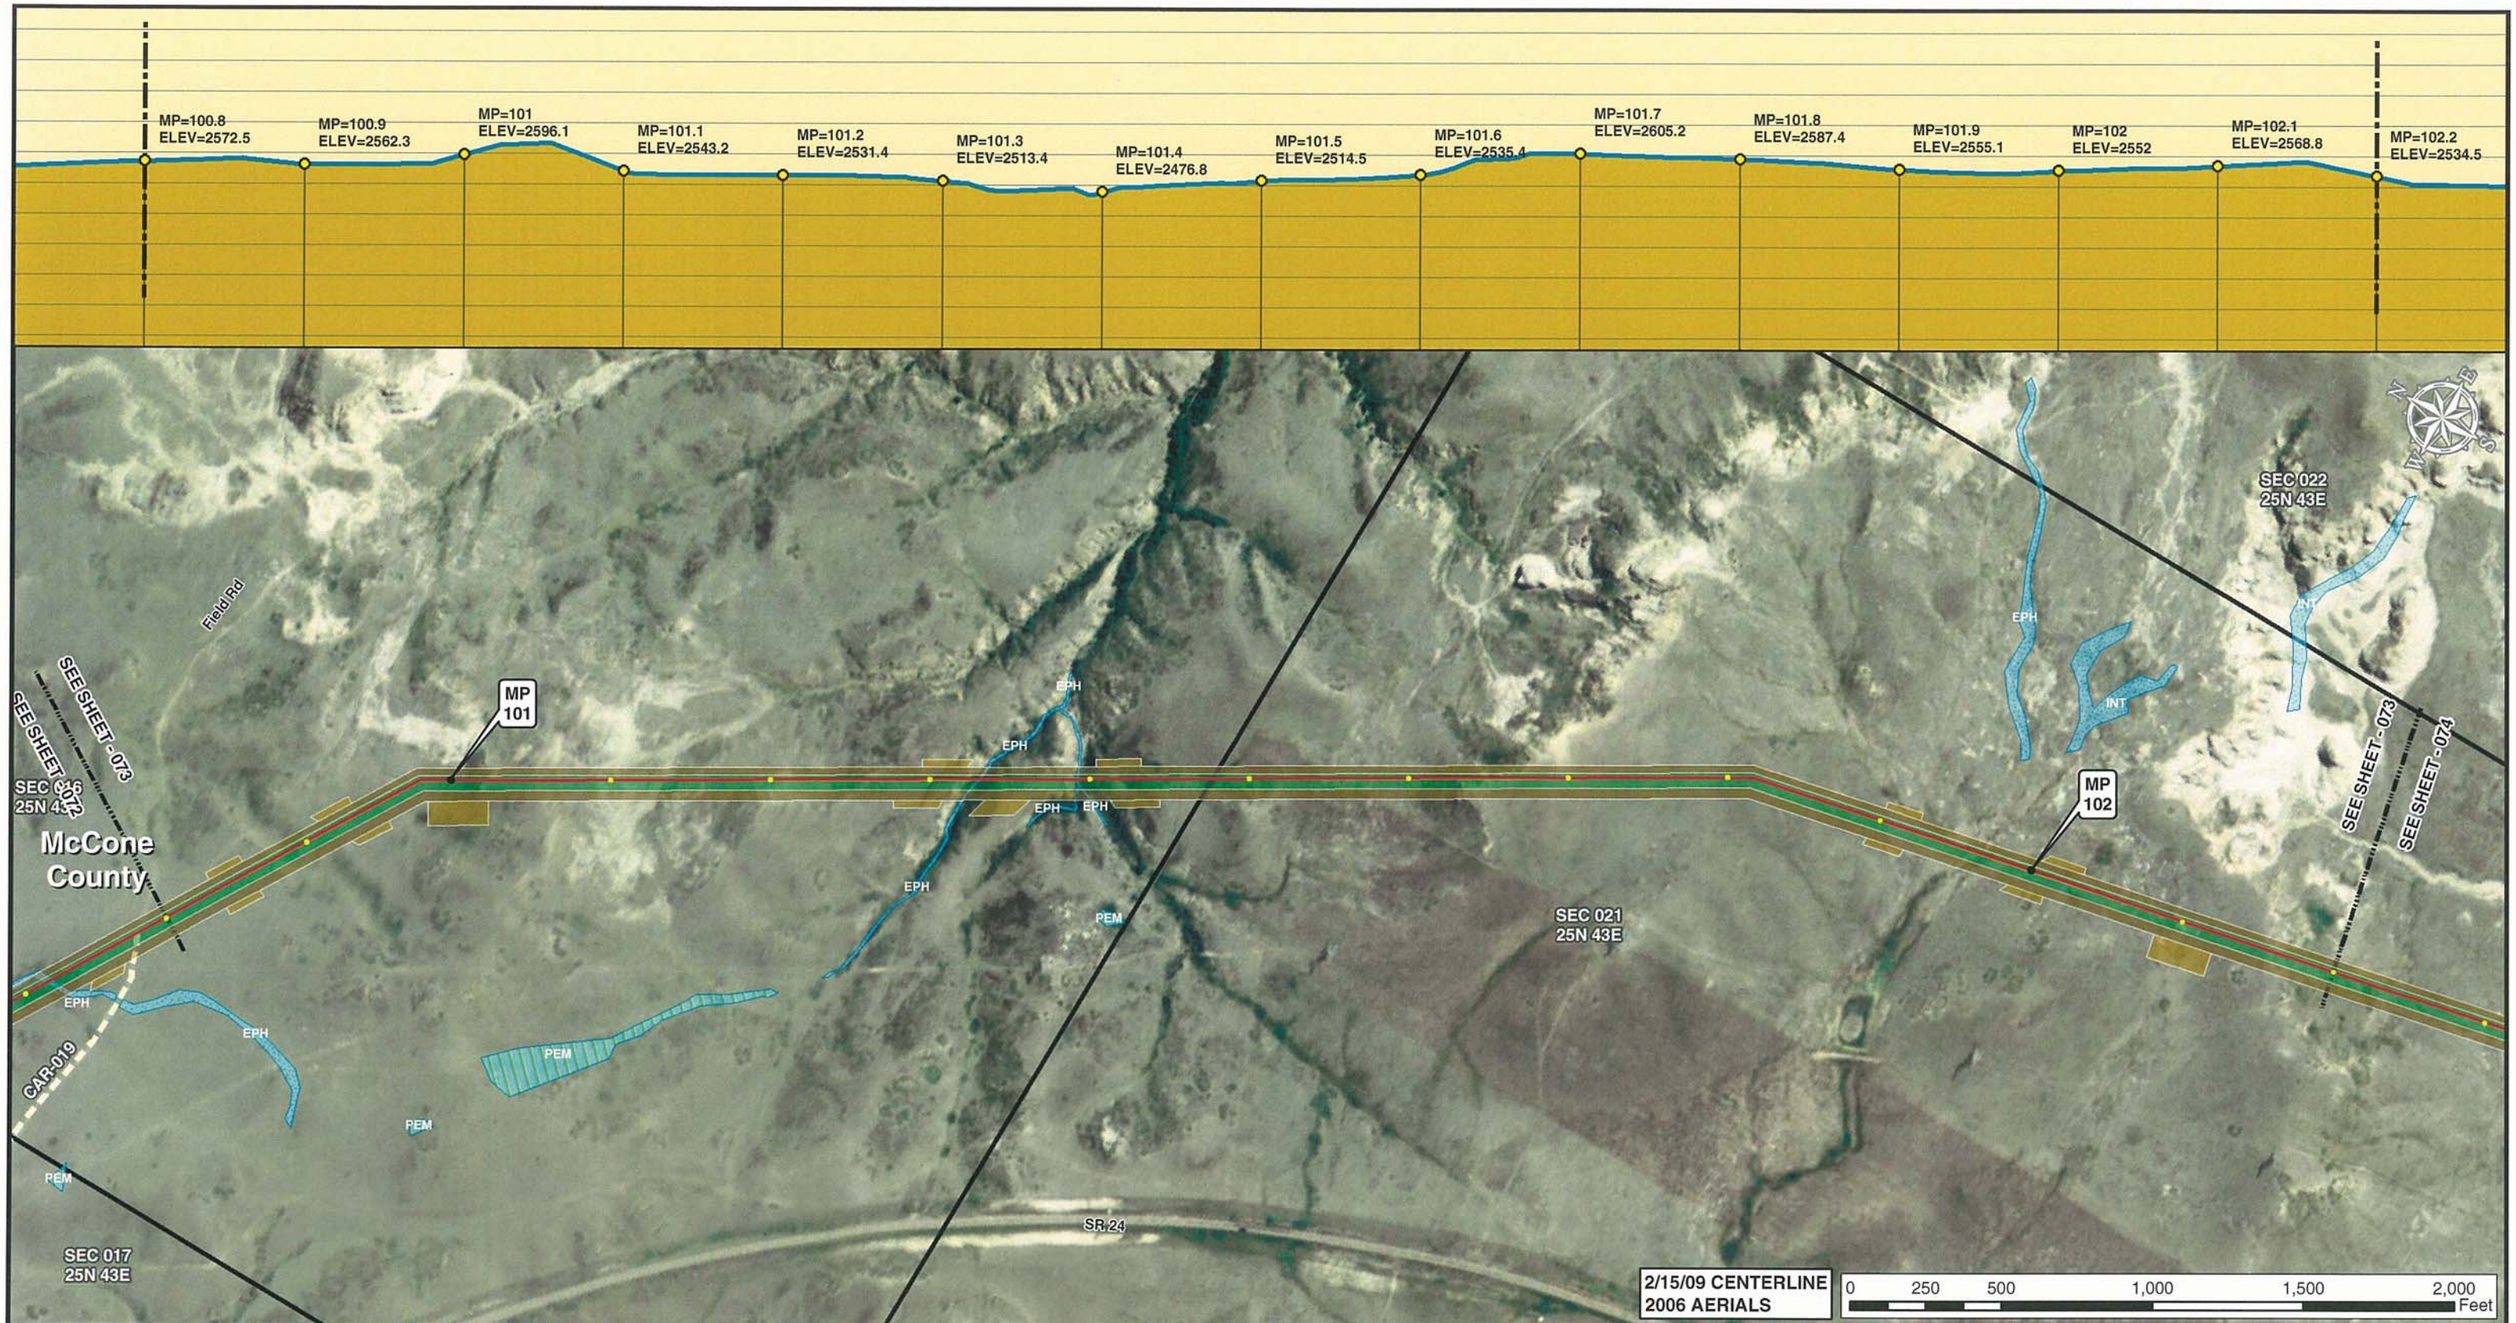

2/15/09 CENTERLINE
2006 AERIALS

0 250 500 1,000 1,500 2,000 Feet

Legend

- MILE POST
- 0.1 MILE TICK MARK
- VALVE
- KEYSTONE XL PROJECT
- PERMANENT EASEMENT
- TEMPORARY EASEMENT
- EXTRA WORKSPACE
- ACCESS ROAD
- TRANSMISSION LINE
- PUMP STATION
- STAGING AREA
- PIPE YARD
- CONTRACTOR YARD
- WATER BODY
- WETLAND
- COUNTY LINE
- SECTION LINE

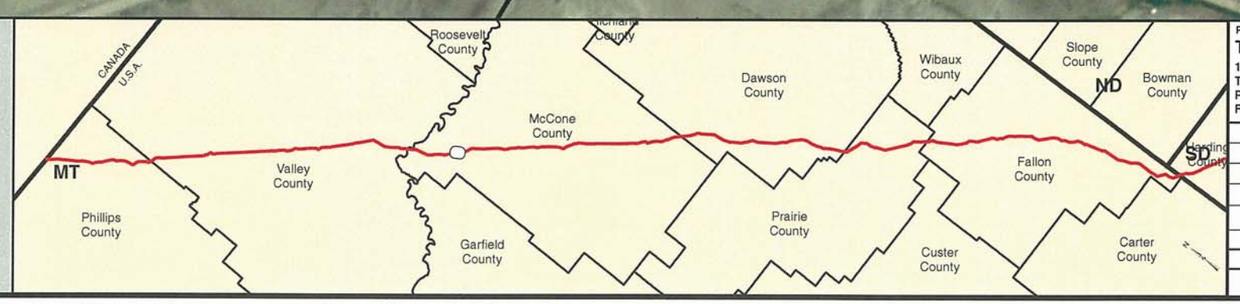

PREPARED BY:
TROW ENGINEERING CONSULTANTS INC.
1300 Metropolitan Boulevard, Suite 200
Tallahassee, Florida , USA 32308
Phone: 1-850-385-5441
Fax: 1-850-385-5523
Trow

NO.	REVISION	DATE
1	ISSUED FOR SUPPLEMENTAL U.S. DEPT. OF STATE FILING (2.15.09 CL)	7.6.09
0	ISSUED FOR UNITED STATES DEPARTMENT OF STATE (7.31.08 CL)	11.19.08

ConocoPhillips

TransCanada
In business to deliver

KEYSTONE XL PROJECT
ROUTE SHEETS
MORGAN, MONTANA TO STEELE CITY, NEBRASKA
MCCONE COUNTY, MONTANA

MAP PARAMETERS
PROJECTION: NAD83, UTM:13N
SCALE: 1: 6000 ; 1" = 500'

DRAWN BY	CHECKED BY	APPROVED BY	PROJECT:	DRAWING NUMBER	SHEET	REV.
GS	SS	RG	50388X	XL-30-ML-2002-P-073-A	073	1

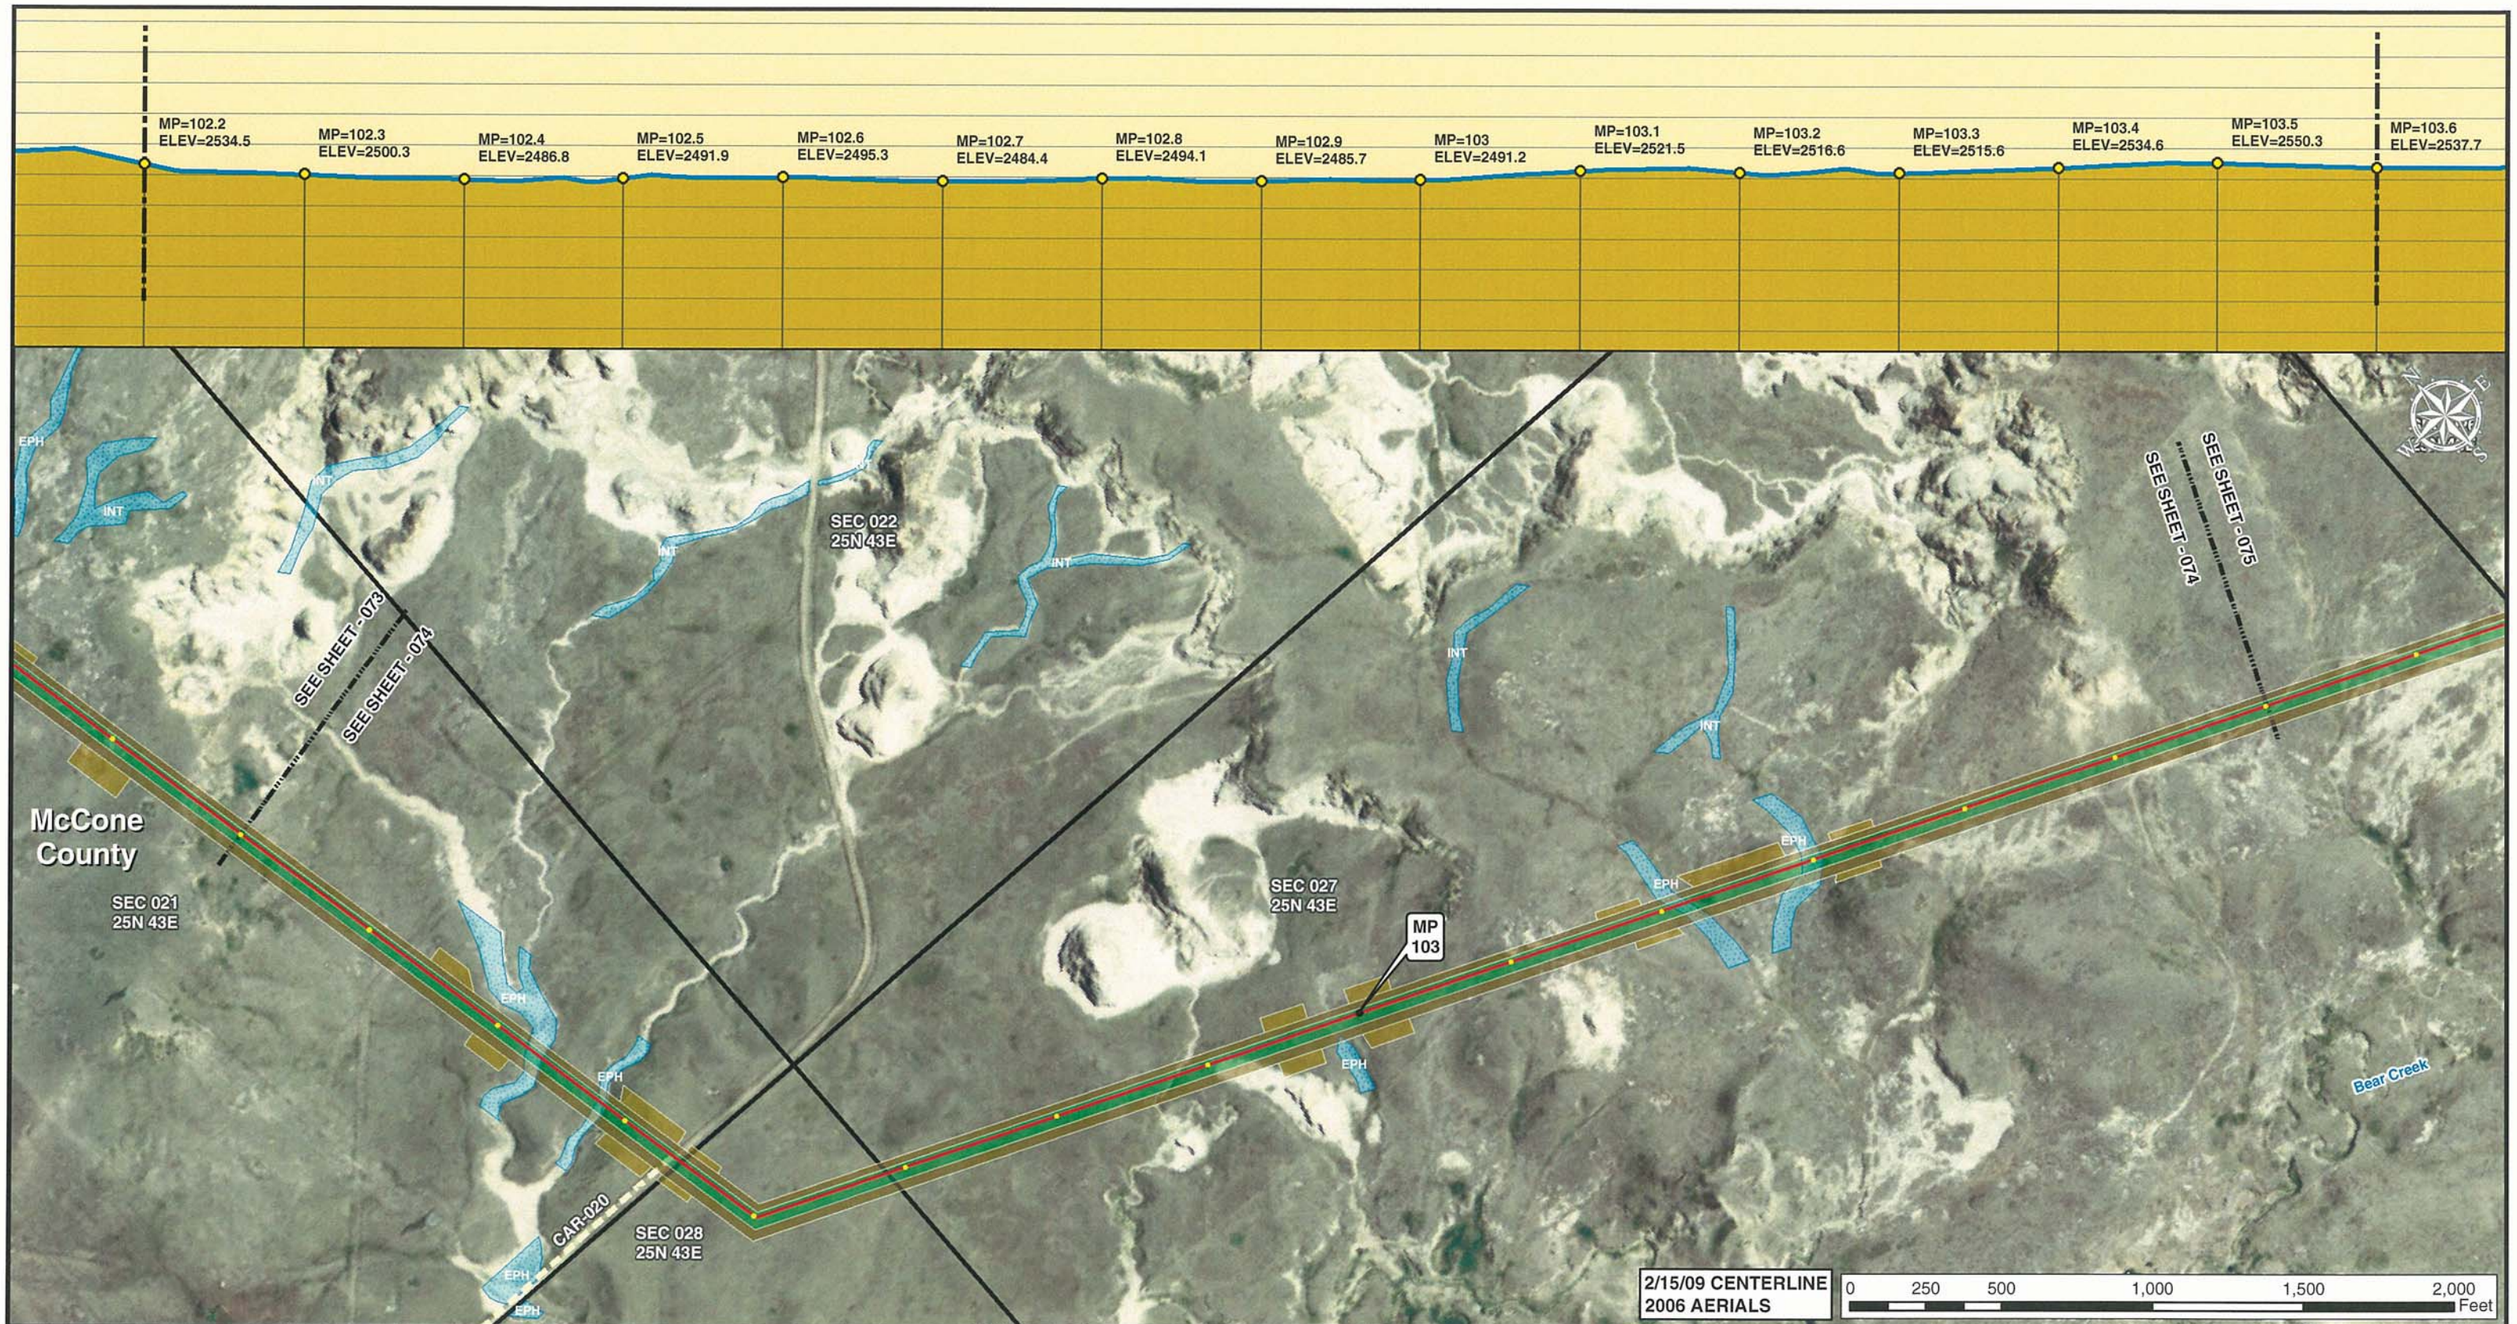

Legend

- MILE POST
- 0.1 MILE TICK MARK
- VALVE
- KEYSTONE XL PROJECT
- PERMANENT EASEMENT
- TEMPORARY EASEMENT
- EXTRA WORKSPACE
- ACCESS ROAD
- TRANSMISSION LINE
- PUMP STATION
- STAGING AREA
- PIPE YARD
- CONTRACTOR YARD
- WATER BODY
- WETLAND
- COUNTY LINE
- SECTION LINE

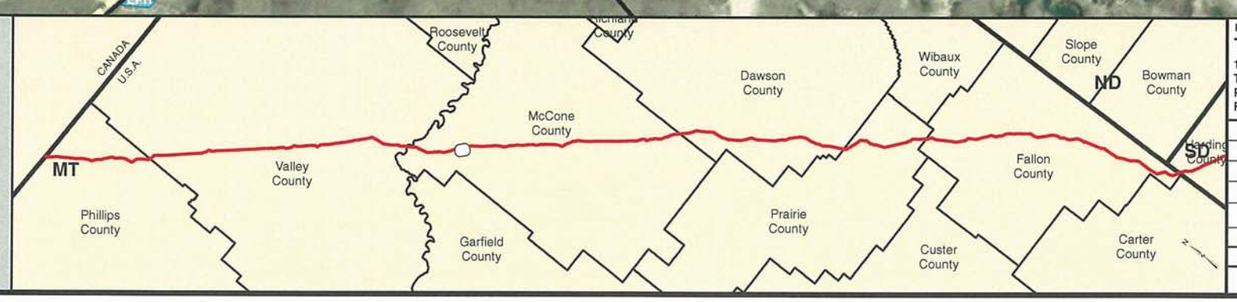

PREPARED BY:
TROW ENGINEERING CONSULTANTS INC.
1300 Metropolitan Boulevard, Suite 200
Tallahassee, Florida , USA 32308
Phone: 1-850-385-5441
Fax: 1-850-385-5523

Trow

ConocoPhillips

TransCanada
In business to deliver

NO.	REVISION	DATE
1	ISSUED FOR SUPPLEMENTAL U.S. DEPT. OF STATE FILING (2.15.09 CL)	7.6.09
0	ISSUED FOR UNITED STATES DEPARTMENT OF STATE (7.31.08 CL)	11.19.08

KEYSTONE XL PROJECT
ROUTE SHEETS
MORGAN, MONTANA TO STEELE CITY, NEBRASKA
MCCONE COUNTY, MONTANA

MAP PARAMETERS
PROJECTION: NAD83, UTM:13N
SCALE: 1: 6000 ; 1" = 500'

DRAWN BY	CHECKED BY	APPROVED BY	PROJECT:	DRAWING NUMBER	SHEET	REV.
GS	SS	RG	50388X	XL-30 -ML-2002-P- 074-A	074	1

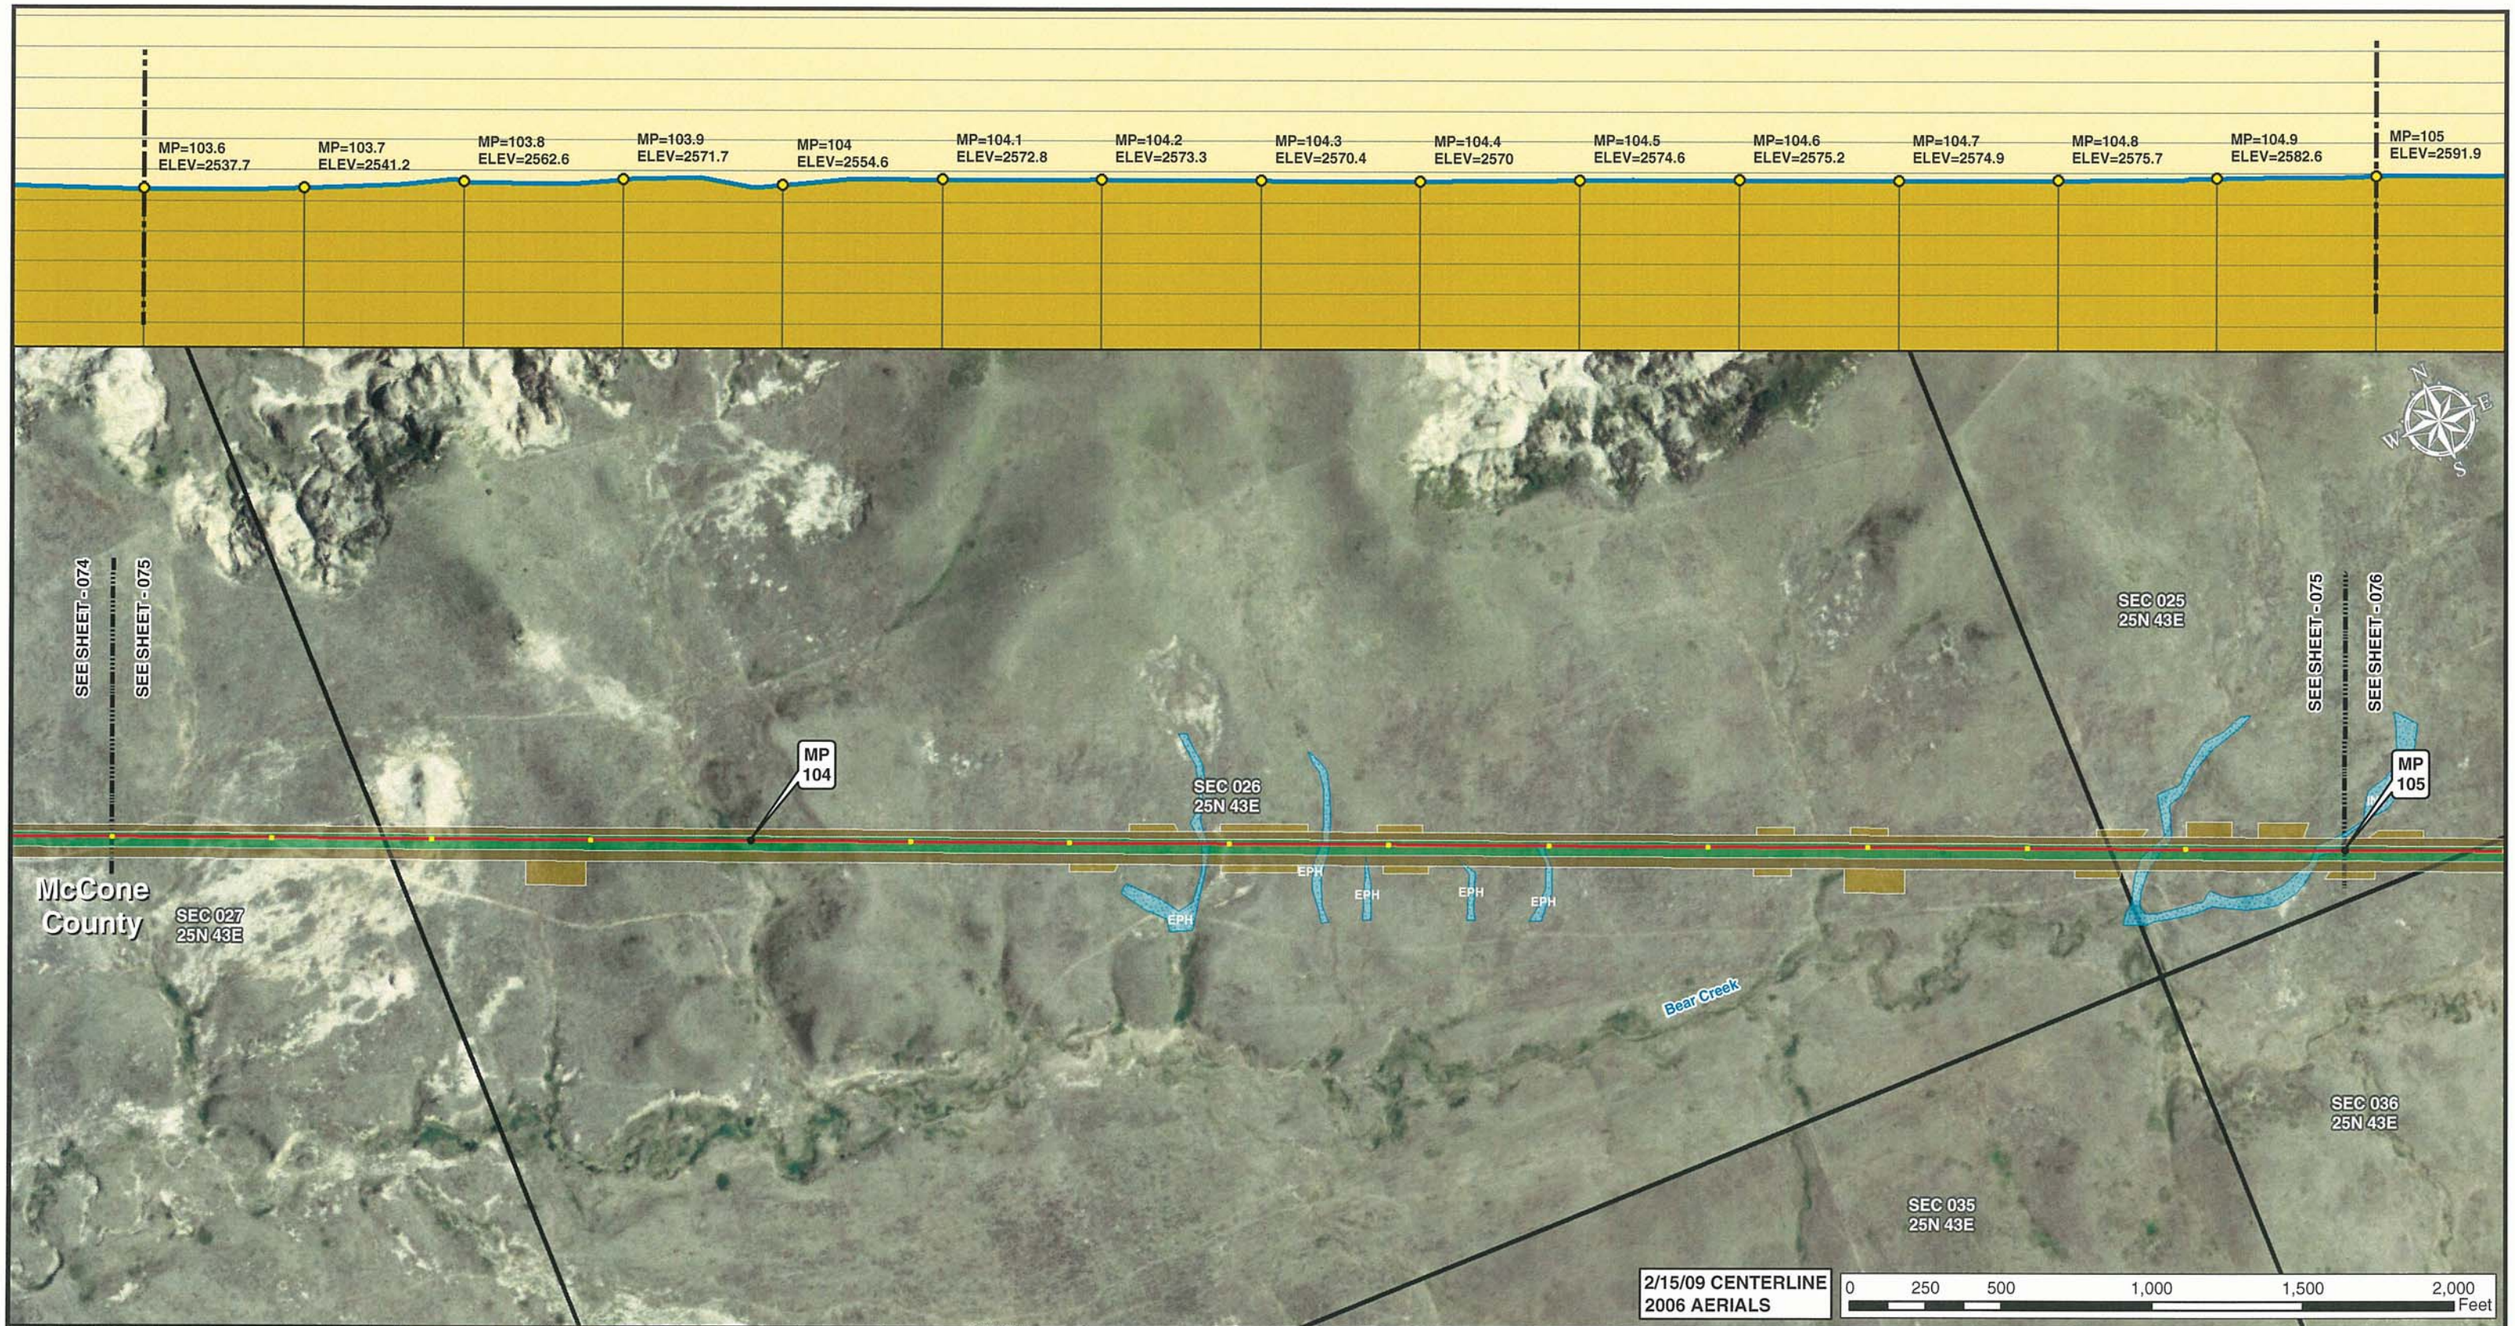

Legend

- MILE POST
- 0.1 MILE TICK MARK
- VALVE
- KEYSTONE XL PROJECT
- PERMANENT EASEMENT
- TEMPORARY EASEMENT
- EXTRA WORKSPACE
- ACCESS ROAD
- TRANSMISSION LINE
- PUMP STATION
- STAGING AREA
- PIPE YARD
- CONTRACTOR YARD
- WATER BODY
- WETLAND
- COUNTY LINE
- SECTION LINE

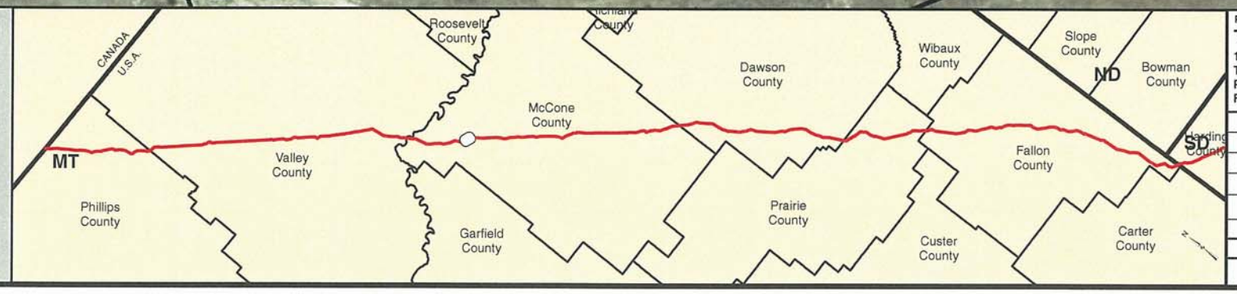

PREPARED BY:
TROW ENGINEERING CONSULTANTS INC.
1300 Metropolitan Boulevard, Suite 200
Tallahassee, Florida , USA 32308
Phone: 1-850-385-5441
Fax: 1-850-385-5523

Trow

NO.	REVISION	DATE
1	ISSUED FOR SUPPLEMENTAL U.S. DEPT. OF STATE FILING (2.15.09 CL)	7.6.09
0	ISSUED FOR UNITED STATES DEPARTMENT OF STATE (7.31.08 CL)	11.19.08

ConocoPhillips

TransCanada
In business to deliver

KEYSTONE XL PROJECT
ROUTE SHEETS
MORGAN, MONTANA TO STEELE CITY, NEBRASKA

MCCONE COUNTY, MONTANA

MAP PARAMETERS
PROJECTION: NAD83, UTM:13N
SCALE: 1: 6000 ; 1" = 500'

DRAWN BY	CHECKED BY	APPROVED BY	PROJECT:	DRAWING NUMBER	SHEET	REV.
GS	SS	RG	50388X	XL-30 -ML-2002-P- 075-A	075	1

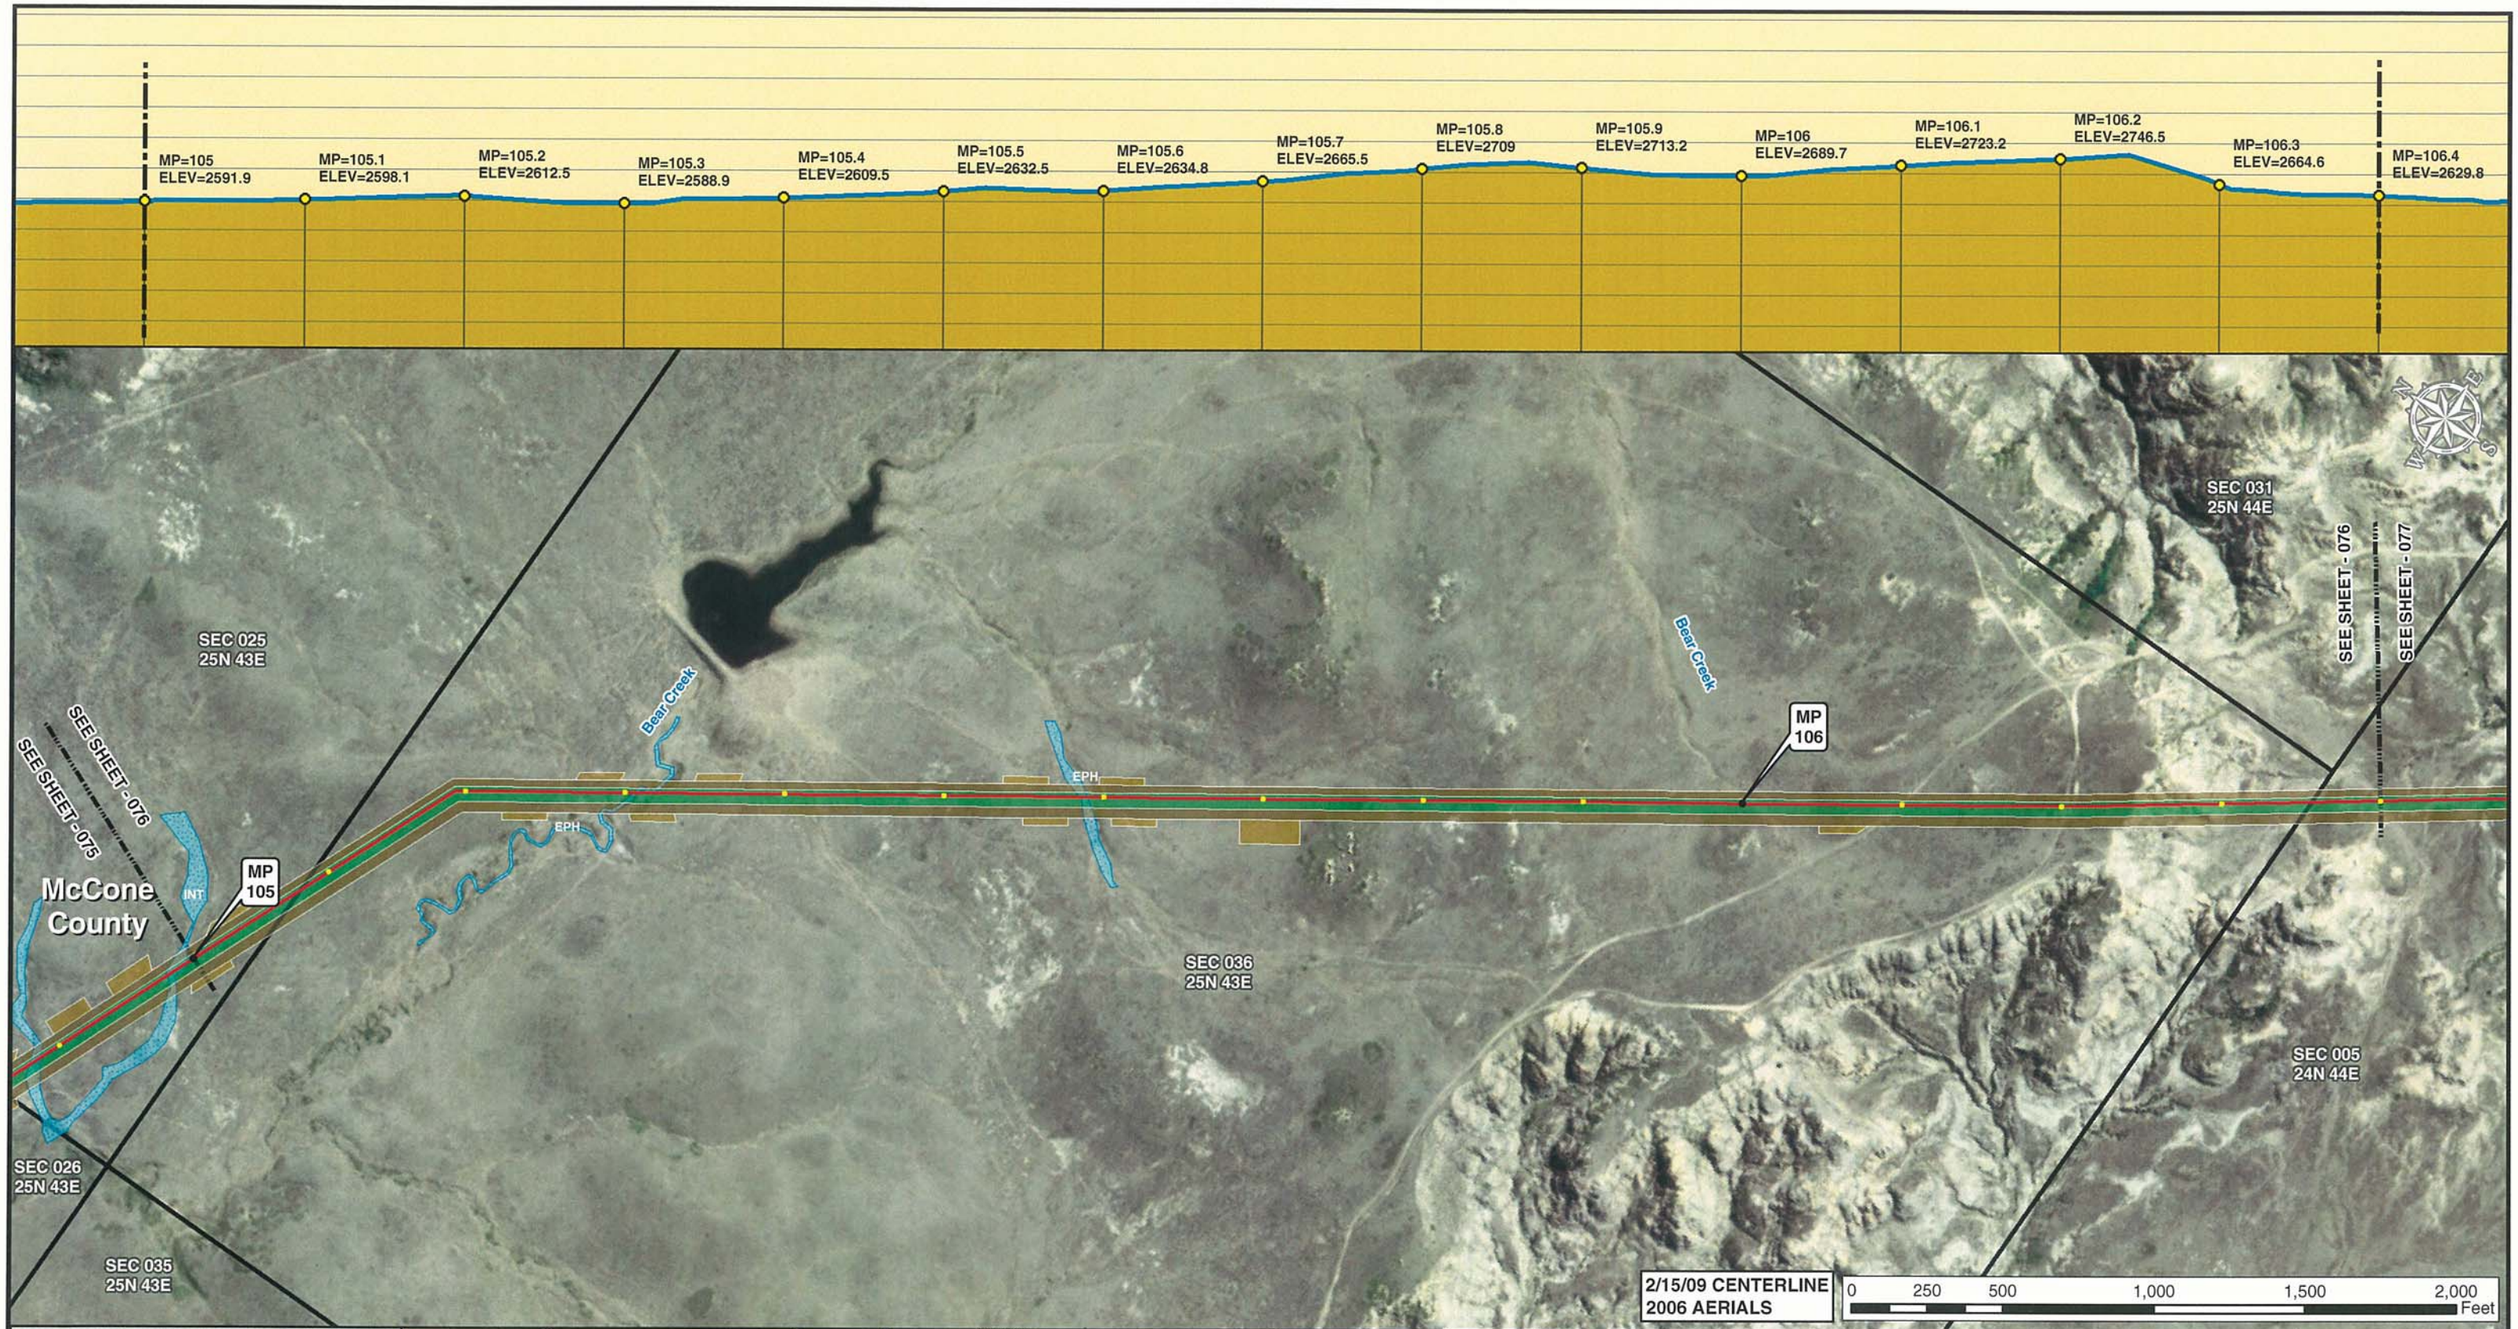

Legend

- MILE POST
- 0.1 MILE TICK MARK
- VALVE
- KEYSTONE XL PROJECT
- PERMANENT EASEMENT
- TEMPORARY EASEMENT
- EXTRA WORKSPACE
- ACCESS ROAD
- TRANSMISSION LINE
- PUMP STATION
- STAGING AREA
- PIPE YARD
- CONTRACTOR YARD
- WATER BODY
- WETLAND
- COUNTY LINE
- SECTION LINE

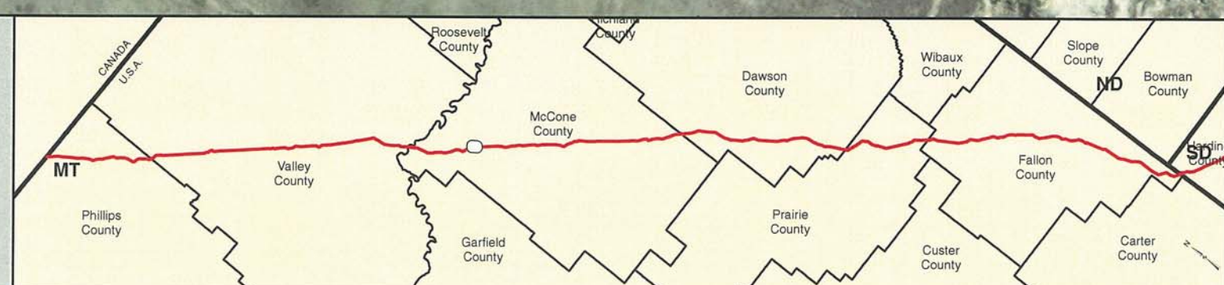

PREPARED BY:
TROW ENGINEERING CONSULTANTS INC.
1300 Metropolitan Boulevard, Suite 200
Tallahassee, Florida , USA 32308
Phone: 1-850-385-5441
Fax: 1-850-385-5523

Trow

NO.	REVISION	DATE
1	ISSUED FOR SUPPLEMENTAL U.S. DEPT. OF STATE FILING (2.15.09 CL)	7.6.09
0	ISSUED FOR UNITED STATES DEPARTMENT OF STATE (7.31.08 CL)	11.19.08

ConocoPhillips

TransCanada
In business to deliver

KEYSTONE XL PROJECT
ROUTE SHEETS
MORGAN, MONTANA TO STEELE CITY, NEBRASKA
MCCONE COUNTY, MONTANA

MAP PARAMETERS
PROJECTION: NAD83, UTM:13N
SCALE: 1: 6000 ; 1" = 500'

DRAWN BY	CHECKED BY	APPROVED BY	PROJECT:	DRAWING NUMBER	SHEET	REV.
GS	SS	RG	50388X	XL-30-ML-2002-P-076-A	076	1

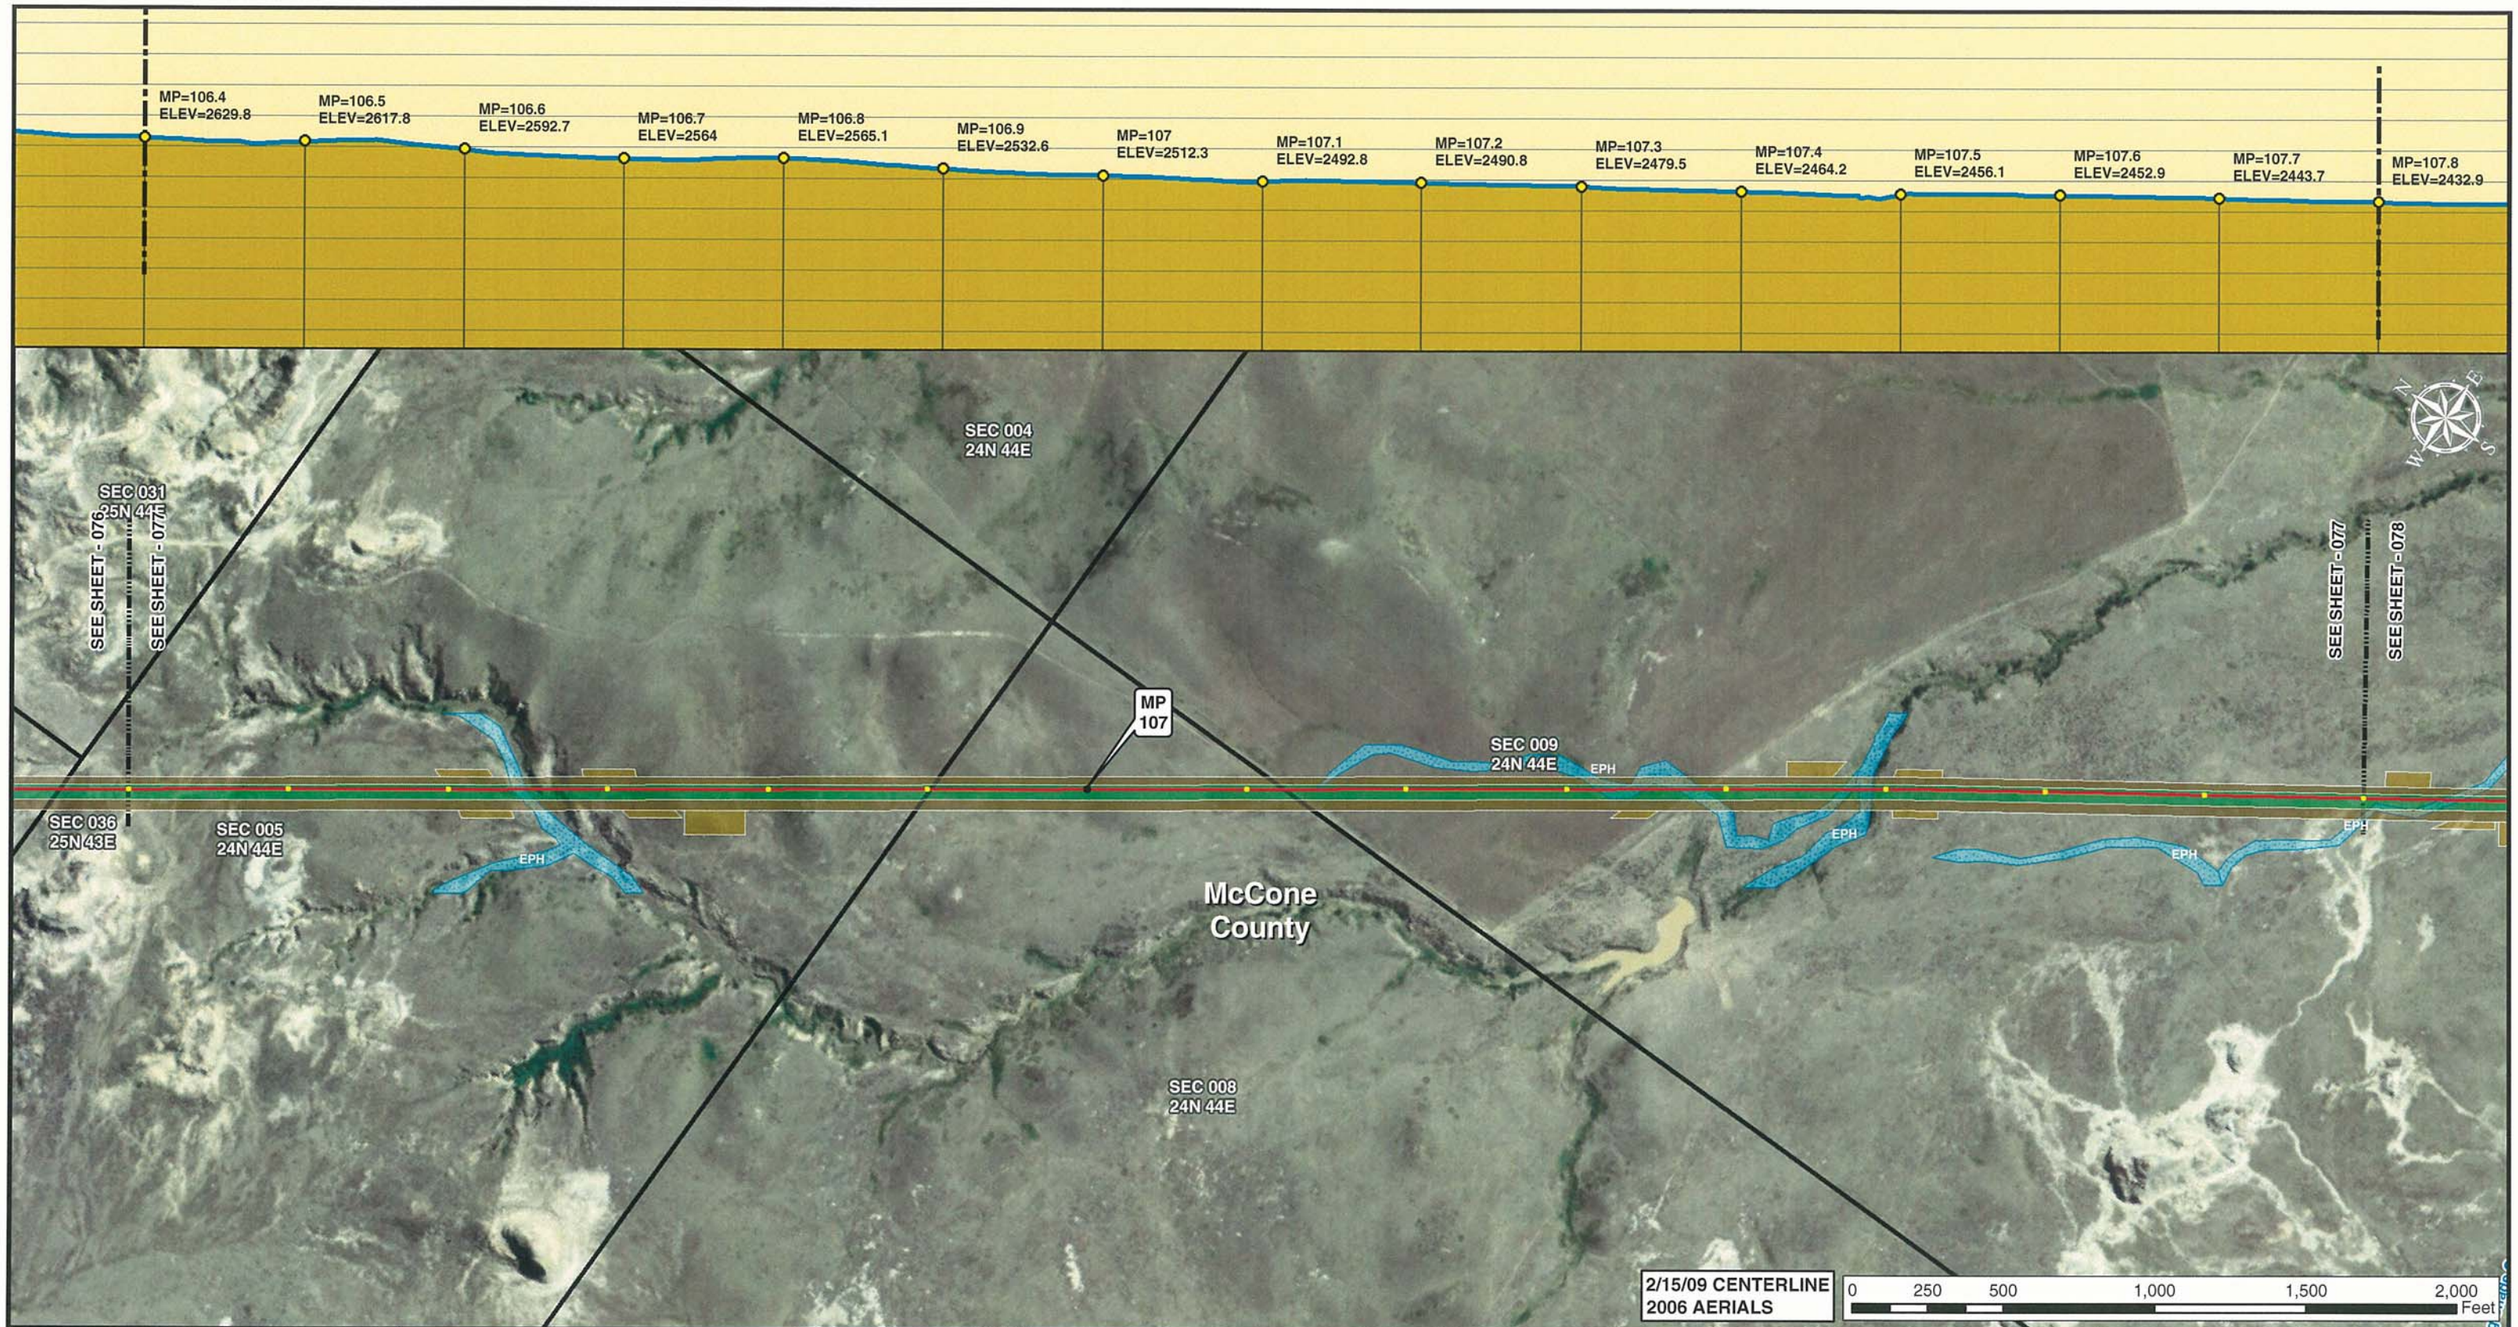

Legend

- MILE POST
- 0.1 MILE TICK MARK
- VALVE
- KEYSTONE XL PROJECT
- PERMANENT EASEMENT
- TEMPORARY EASEMENT
- EXTRA WORKSPACE
- ACCESS ROAD
- TRANSMISSION LINE
- PUMP STATION
- STAGING AREA
- PIPE YARD
- CONTRACTOR YARD
- WATER BODY
- WETLAND
- COUNTY LINE
- SECTION LINE

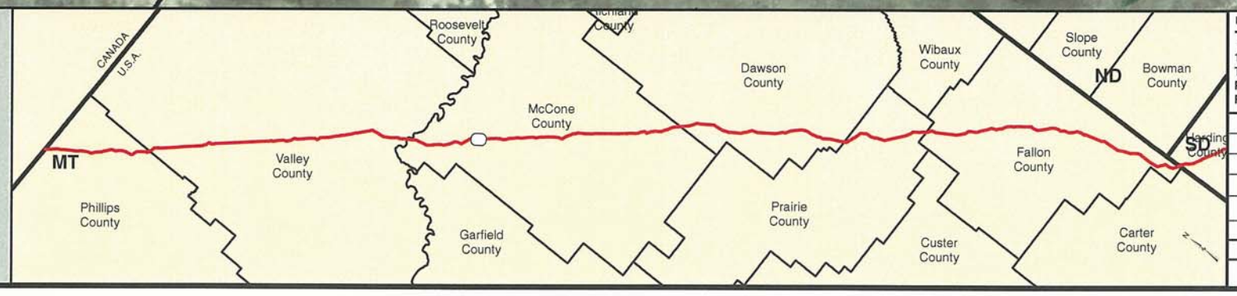

PREPARED BY:
TROW ENGINEERING CONSULTANTS INC.
1300 Metropolitan Boulevard, Suite 200
Tallahassee, Florida , USA 32308
Phone: 1-850-385-5441
Fax: 1-850-385-5523
Trow

NO.	REVISION	DATE
1	ISSUED FOR SUPPLEMENTAL U.S. DEPT. OF STATE FILING (2.15.09 CL)	7.6.09
0	ISSUED FOR UNITED STATES DEPARTMENT OF STATE (7.31.08 CL)	11.19.08

ConocoPhillips

TransCanada
In business to deliver

KEYSTONE XL PROJECT
ROUTE SHEETS
MORGAN, MONTANA TO STEELE CITY, NEBRASKA

MCCONE COUNTY, MONTANA

MAP PARAMETERS
PROJECTION: NAD83, UTM:13N
SCALE: 1: 6000 ; 1" = 500'

DRAWN BY	CHECKED BY	APPROVED BY	PROJECT:	DRAWING NUMBER	SHEET	REV.
GS	SS	RG	50388X	XL-30-ML-2002-P-077-A	077	1

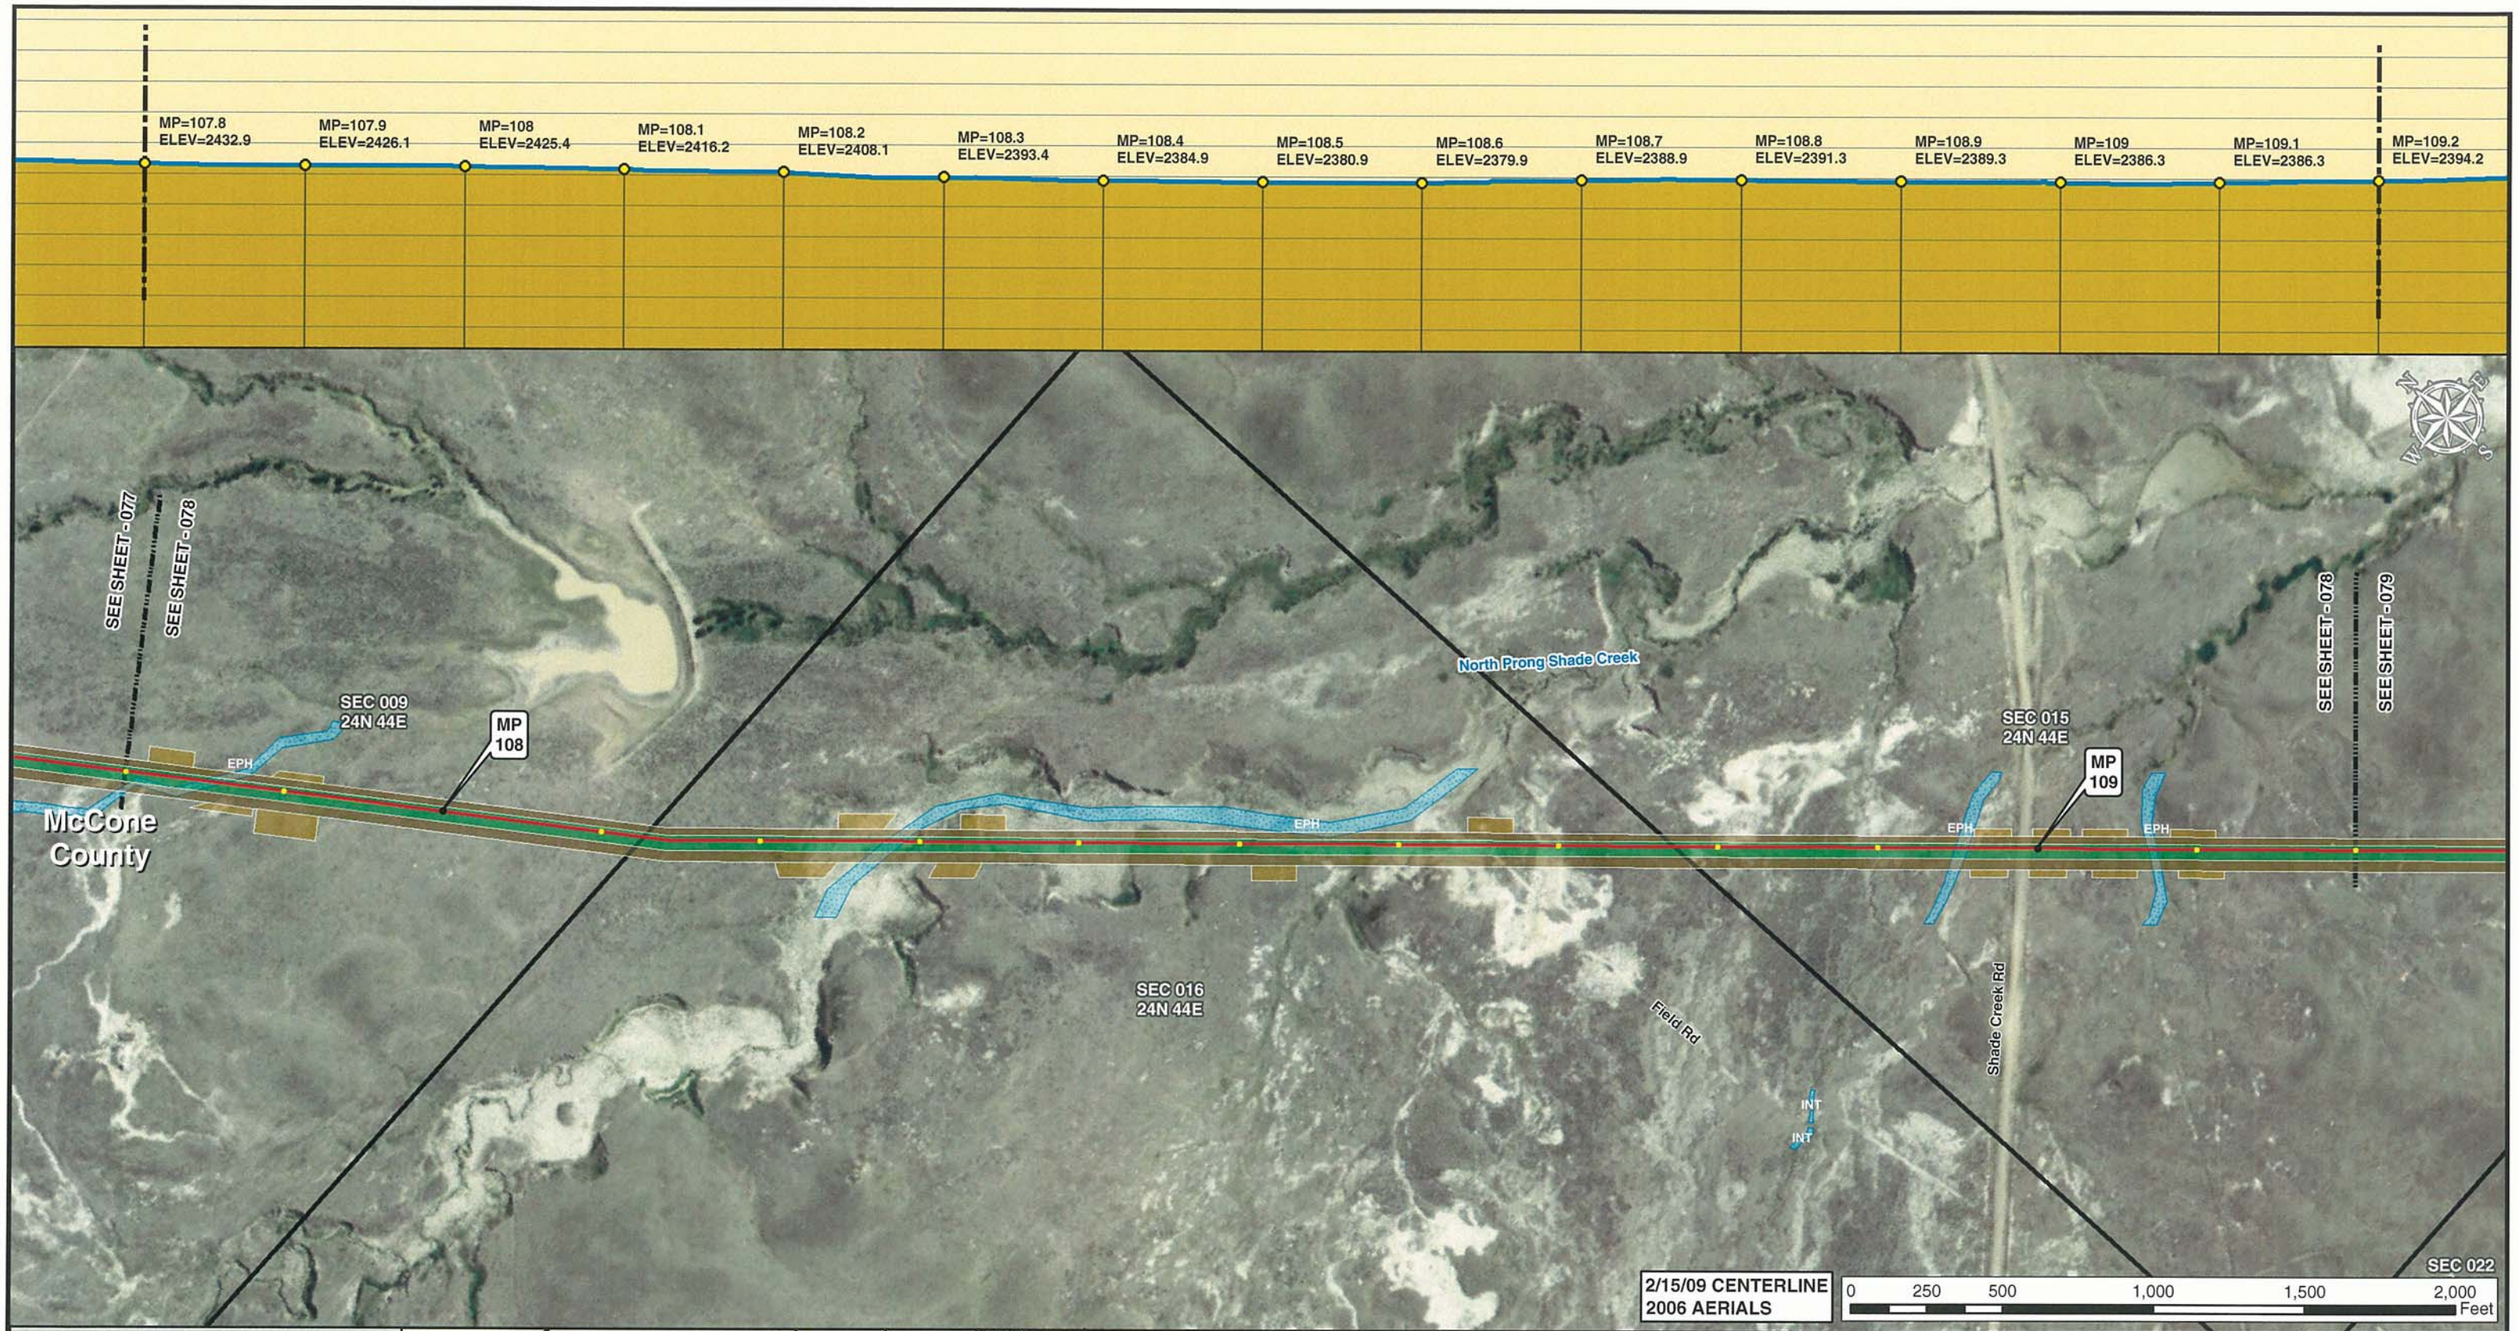

Legend

- MILE POST
- 0.1 MILE TICK MARK
- VALVE
- KEYSTONE XL PROJECT
- PERMANENT EASEMENT
- TEMPORARY EASEMENT
- EXTRA WORKSPACE
- ACCESS ROAD
- TRANSMISSION LINE
- PUMP STATION
- STAGING AREA
- PIPE YARD
- CONTRACTOR YARD
- WATER BODY
- WETLAND
- COUNTY LINE
- SECTION LINE

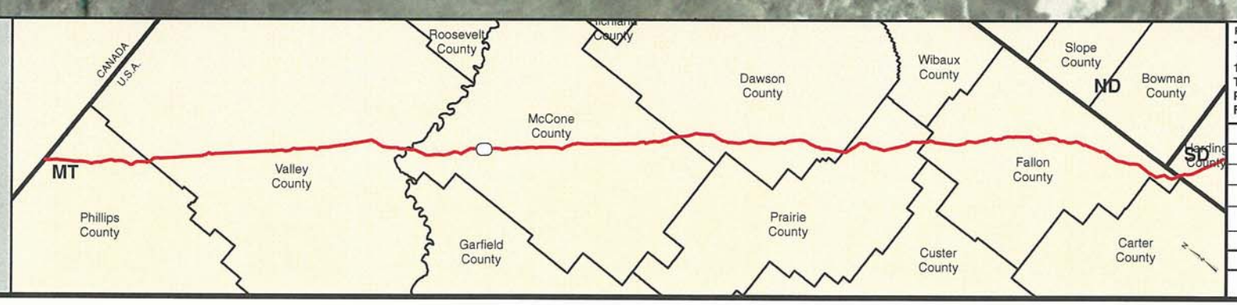

PREPARED BY:
TROW ENGINEERING CONSULTANTS INC.
1300 Metropolitan Boulevard, Suite 200
Tallahassee, Florida , USA 32308
Phone: 1-850-385-5441
Fax: 1-850-385-5523

Trow

ConocoPhillips

TransCanada
In business to deliver

NO.	REVISION	DATE
1	ISSUED FOR SUPPLEMENTAL U.S. DEPT. OF STATE FILING (2.15.09 CL)	7.6.09
0	ISSUED FOR UNITED STATES DEPARTMENT OF STATE (7.31.08 CL)	11.19.08

KEYSTONE XL PROJECT
ROUTE SHEETS
MORGAN, MONTANA TO STEELE CITY, NEBRASKA
MCCONE COUNTY, MONTANA

MAP PARAMETERS
PROJECTION: NAD83, UTM:13N
SCALE: 1: 6000 ; 1" = 500'

DRAWN BY	CHECKED BY	APPROVED BY	PROJECT:	DRAWING NUMBER	SHEET	REV.
GS	SS	RG	50388X	XL-30-ML-2002-P-078-A	078	1

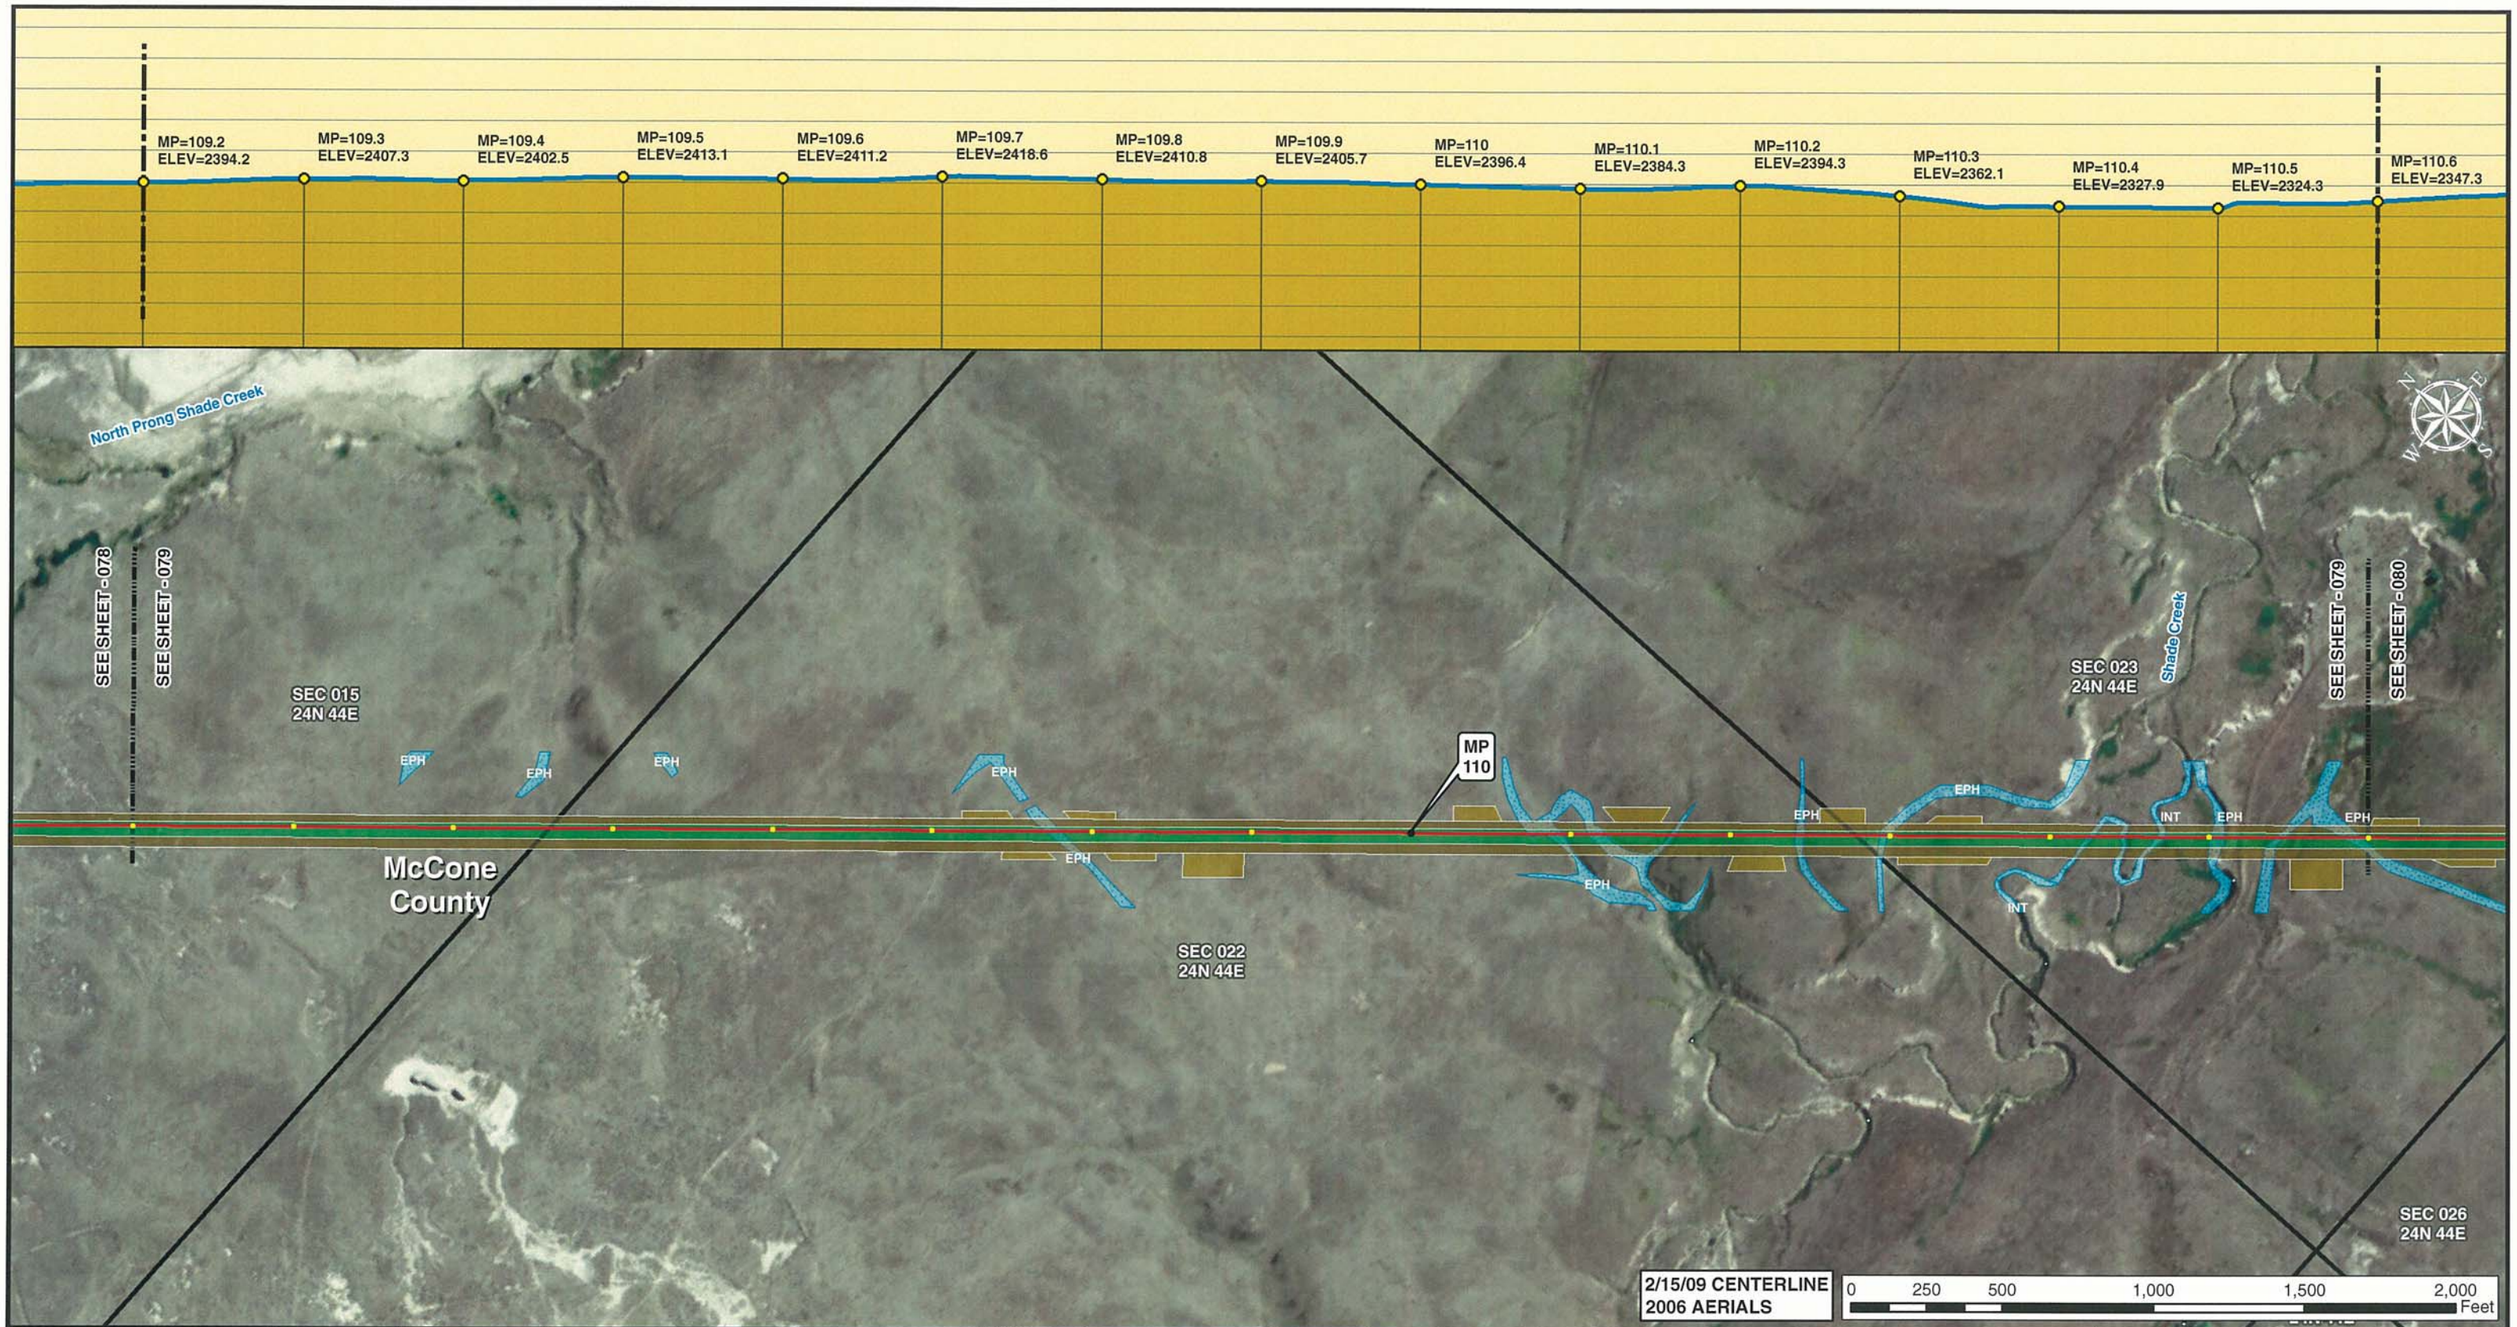

Legend

- MILE POST
- 0.1 MILE TICK MARK
- VALVE
- KEYSTONE XL PROJECT
- PERMANENT EASEMENT
- TEMPORARY EASEMENT
- EXTRA WORKSPACE
- ACCESS ROAD
- TRANSMISSION LINE
- PUMP STATION
- STAGING AREA
- PIPE YARD
- CONTRACTOR YARD
- WATER BODY
- WETLAND
- COUNTY LINE
- SECTION LINE

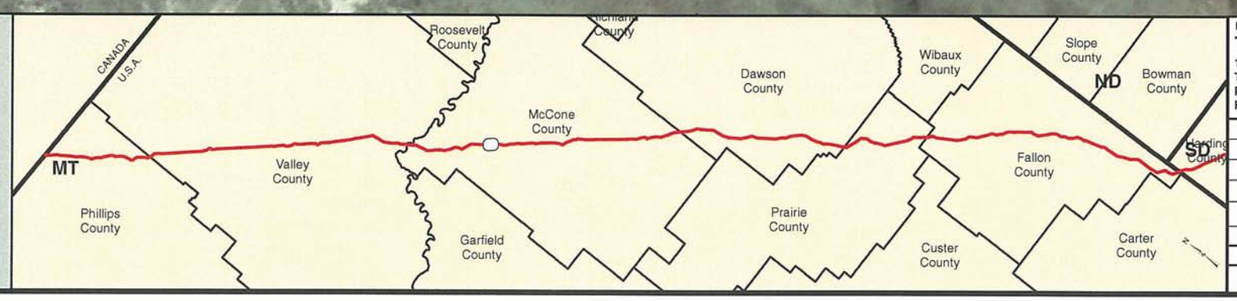

PREPARED BY:
TROW ENGINEERING CONSULTANTS INC.
1300 Metropolitan Boulevard, Suite 200
Tallahassee, Florida , USA 32308
Phone: 1-850-385-5441
Fax: 1-850-385-5523

Trow

ConocoPhillips

TransCanada
In business to deliver

NO.	REVISION	DATE
1	ISSUED FOR SUPPLEMENTAL U.S. DEPT. OF STATE FILING (2.15.09 CL)	7.6.09
0	ISSUED FOR UNITED STATES DEPARTMENT OF STATE (7.31.08 CL)	11.19.08

KEYSTONE XL PROJECT
ROUTE SHEETS
MORGAN, MONTANA TO STEELE CITY, NEBRASKA
MCCONE COUNTY, MONTANA

MAP PARAMETERS
PROJECTION: NAD83, UTM:13N
SCALE: 1: 6000 ; 1" = 500'

DRAWN BY	CHECKED BY	APPROVED BY	PROJECT:	DRAWING NUMBER	SHEET	REV.
GS	SS	RG	50388X	XL-30-ML-2002-P-079-A	079	1

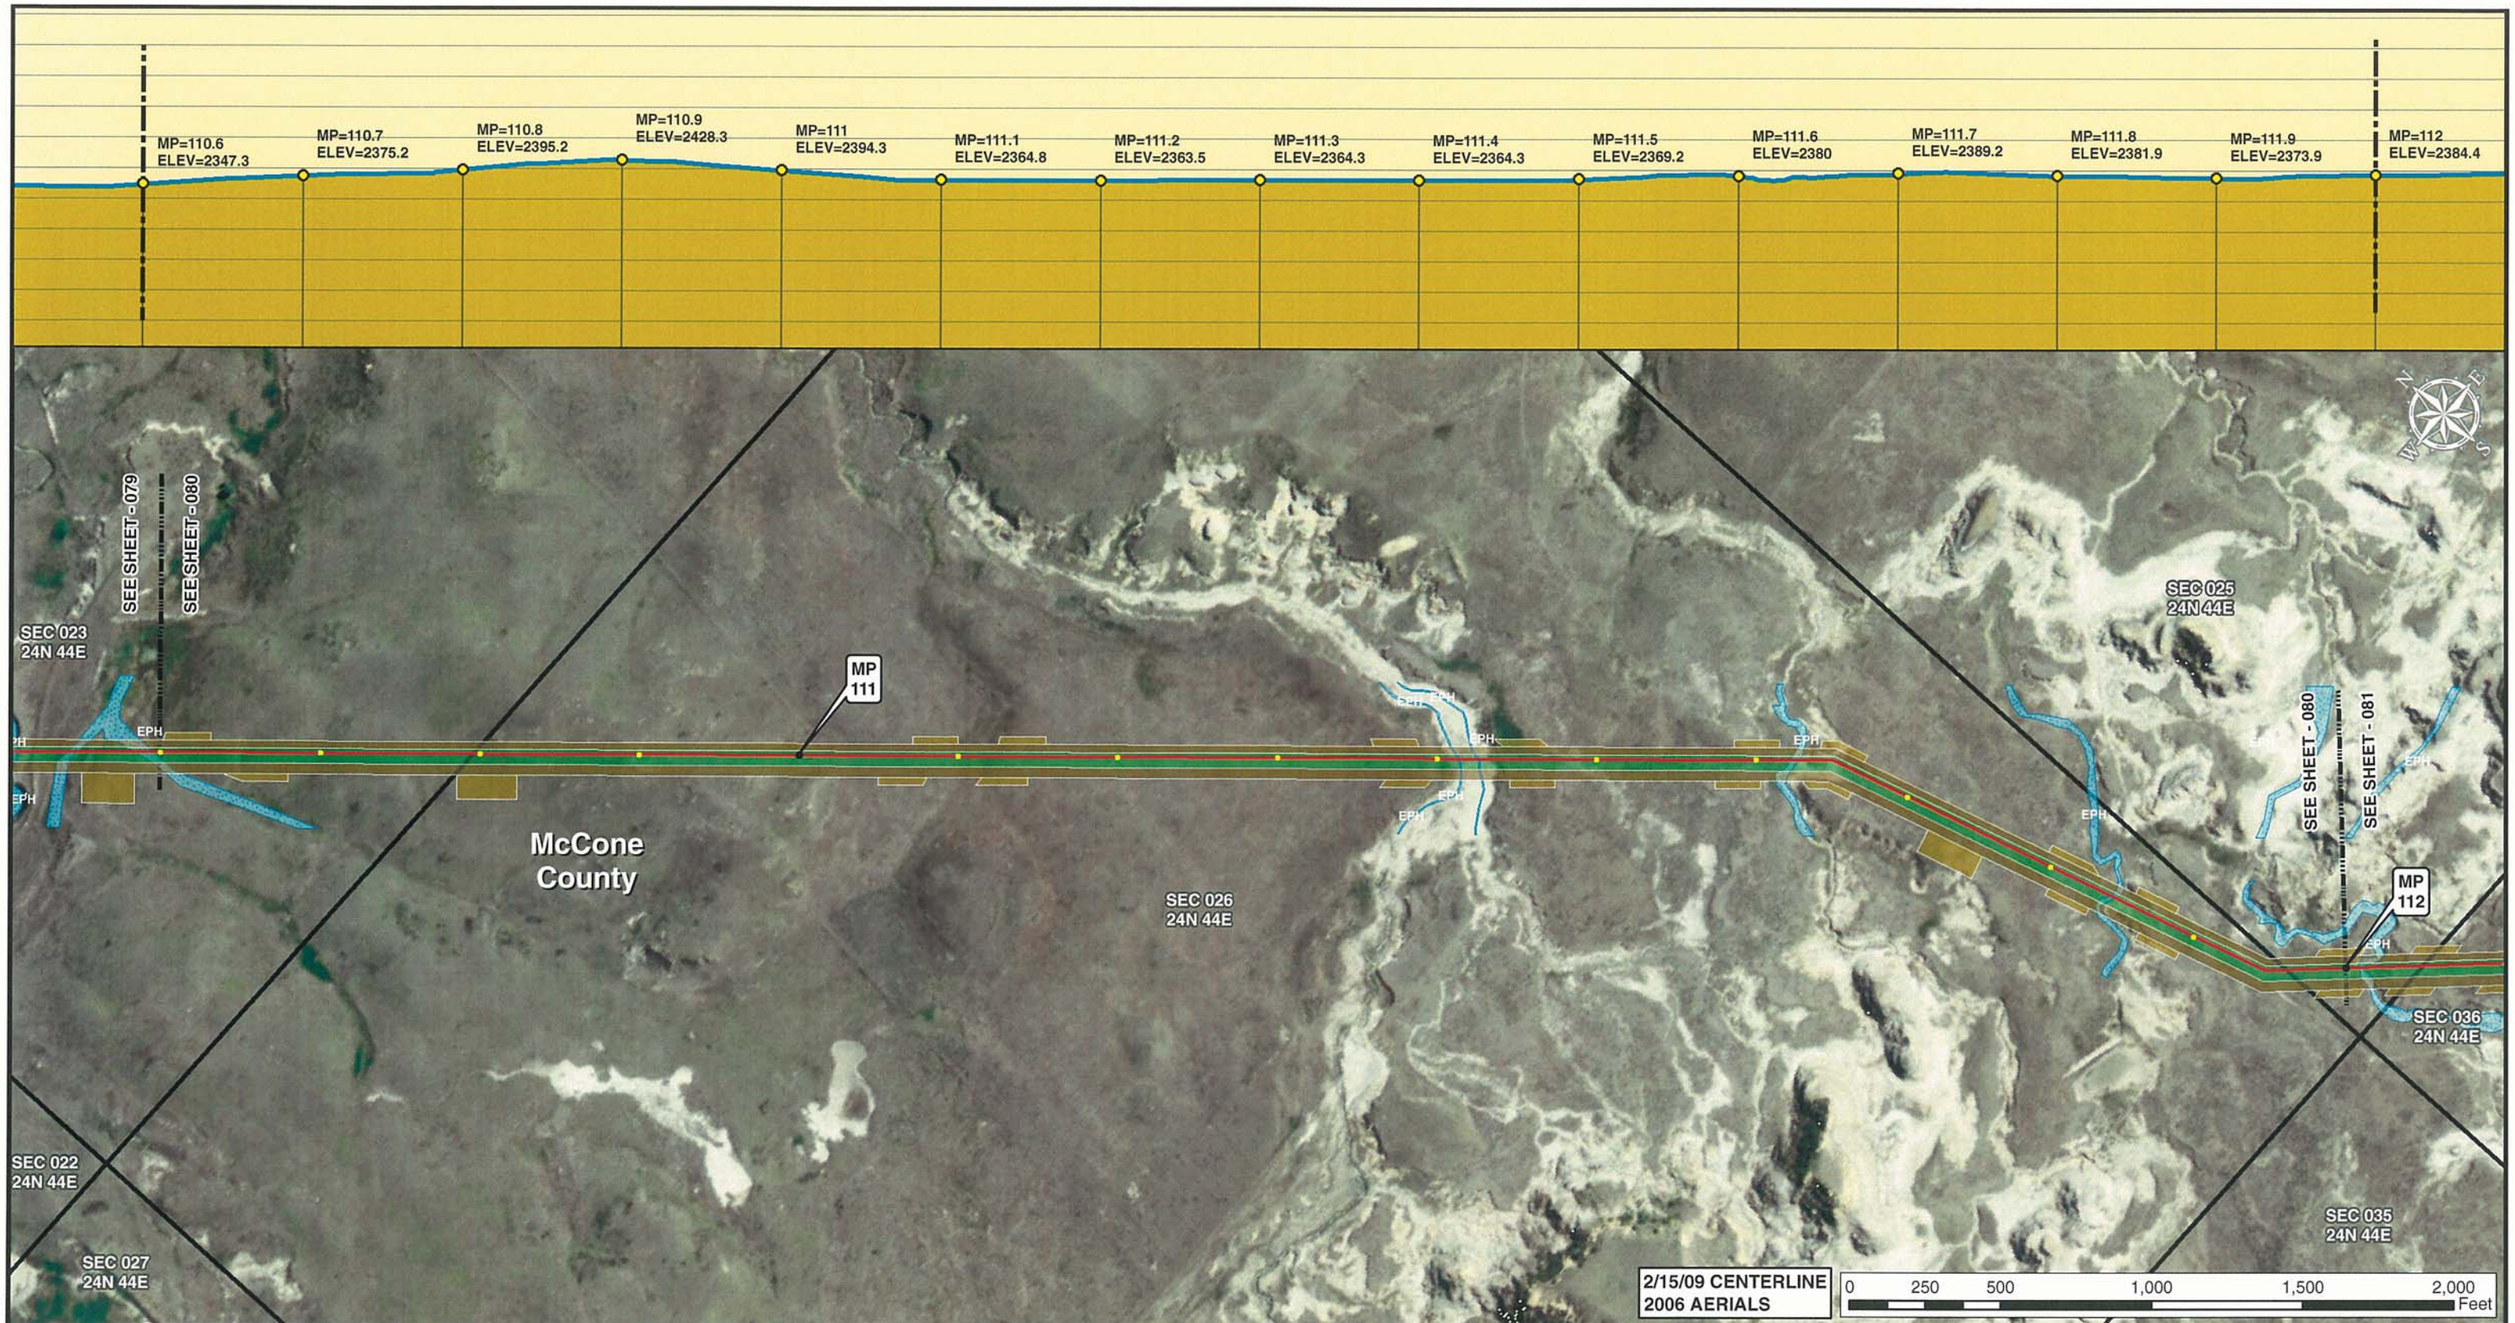

Legend

- MILE POST
- 0.1 MILE TICK MARK
- VALVE
- KEYSTONE XL PROJECT
- PERMANENT EASEMENT
- TEMPORARY EASEMENT
- EXTRA WORKSPACE
- ACCESS ROAD
- TRANSMISSION LINE
- PUMP STATION
- STAGING AREA
- PIPE YARD
- CONTRACTOR YARD
- WATER BODY
- WETLAND
- COUNTY LINE
- SECTION LINE

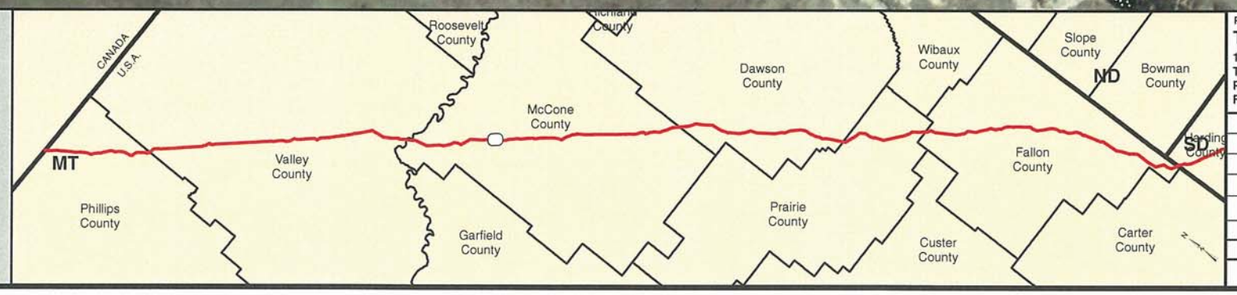

PREPARED BY:
TROW ENGINEERING CONSULTANTS INC.
1300 Metropolitan Boulevard, Suite 200
Tallahassee, Florida , USA 32308
Phone: 1-850-385-5441
Fax: 1-850-385-5523
Trow

NO.	REVISION	DATE
1	ISSUED FOR SUPPLEMENTAL U.S. DEPT. OF STATE FILING (2.15.09 CL)	7.6.09
0	ISSUED FOR UNITED STATES DEPARTMENT OF STATE (7.31.08 CL)	11.19.08

ConocoPhillips

TransCanada
In business to deliver

KEYSTONE XL PROJECT
ROUTE SHEETS
MORGAN, MONTANA TO STEELE CITY, NEBRASKA
MCCONE COUNTY, MONTANA

MAP PARAMETERS
PROJECTION: NAD83, UTM:13N
SCALE: 1: 6000 ; 1" = 500'

DRAWN BY	CHECKED BY	APPROVED BY	PROJECT:	DRAWING NUMBER	SHEET	REV.
GS	SS	RG	50388X	XL-30 -ML-2002-P- 080-A	080	1

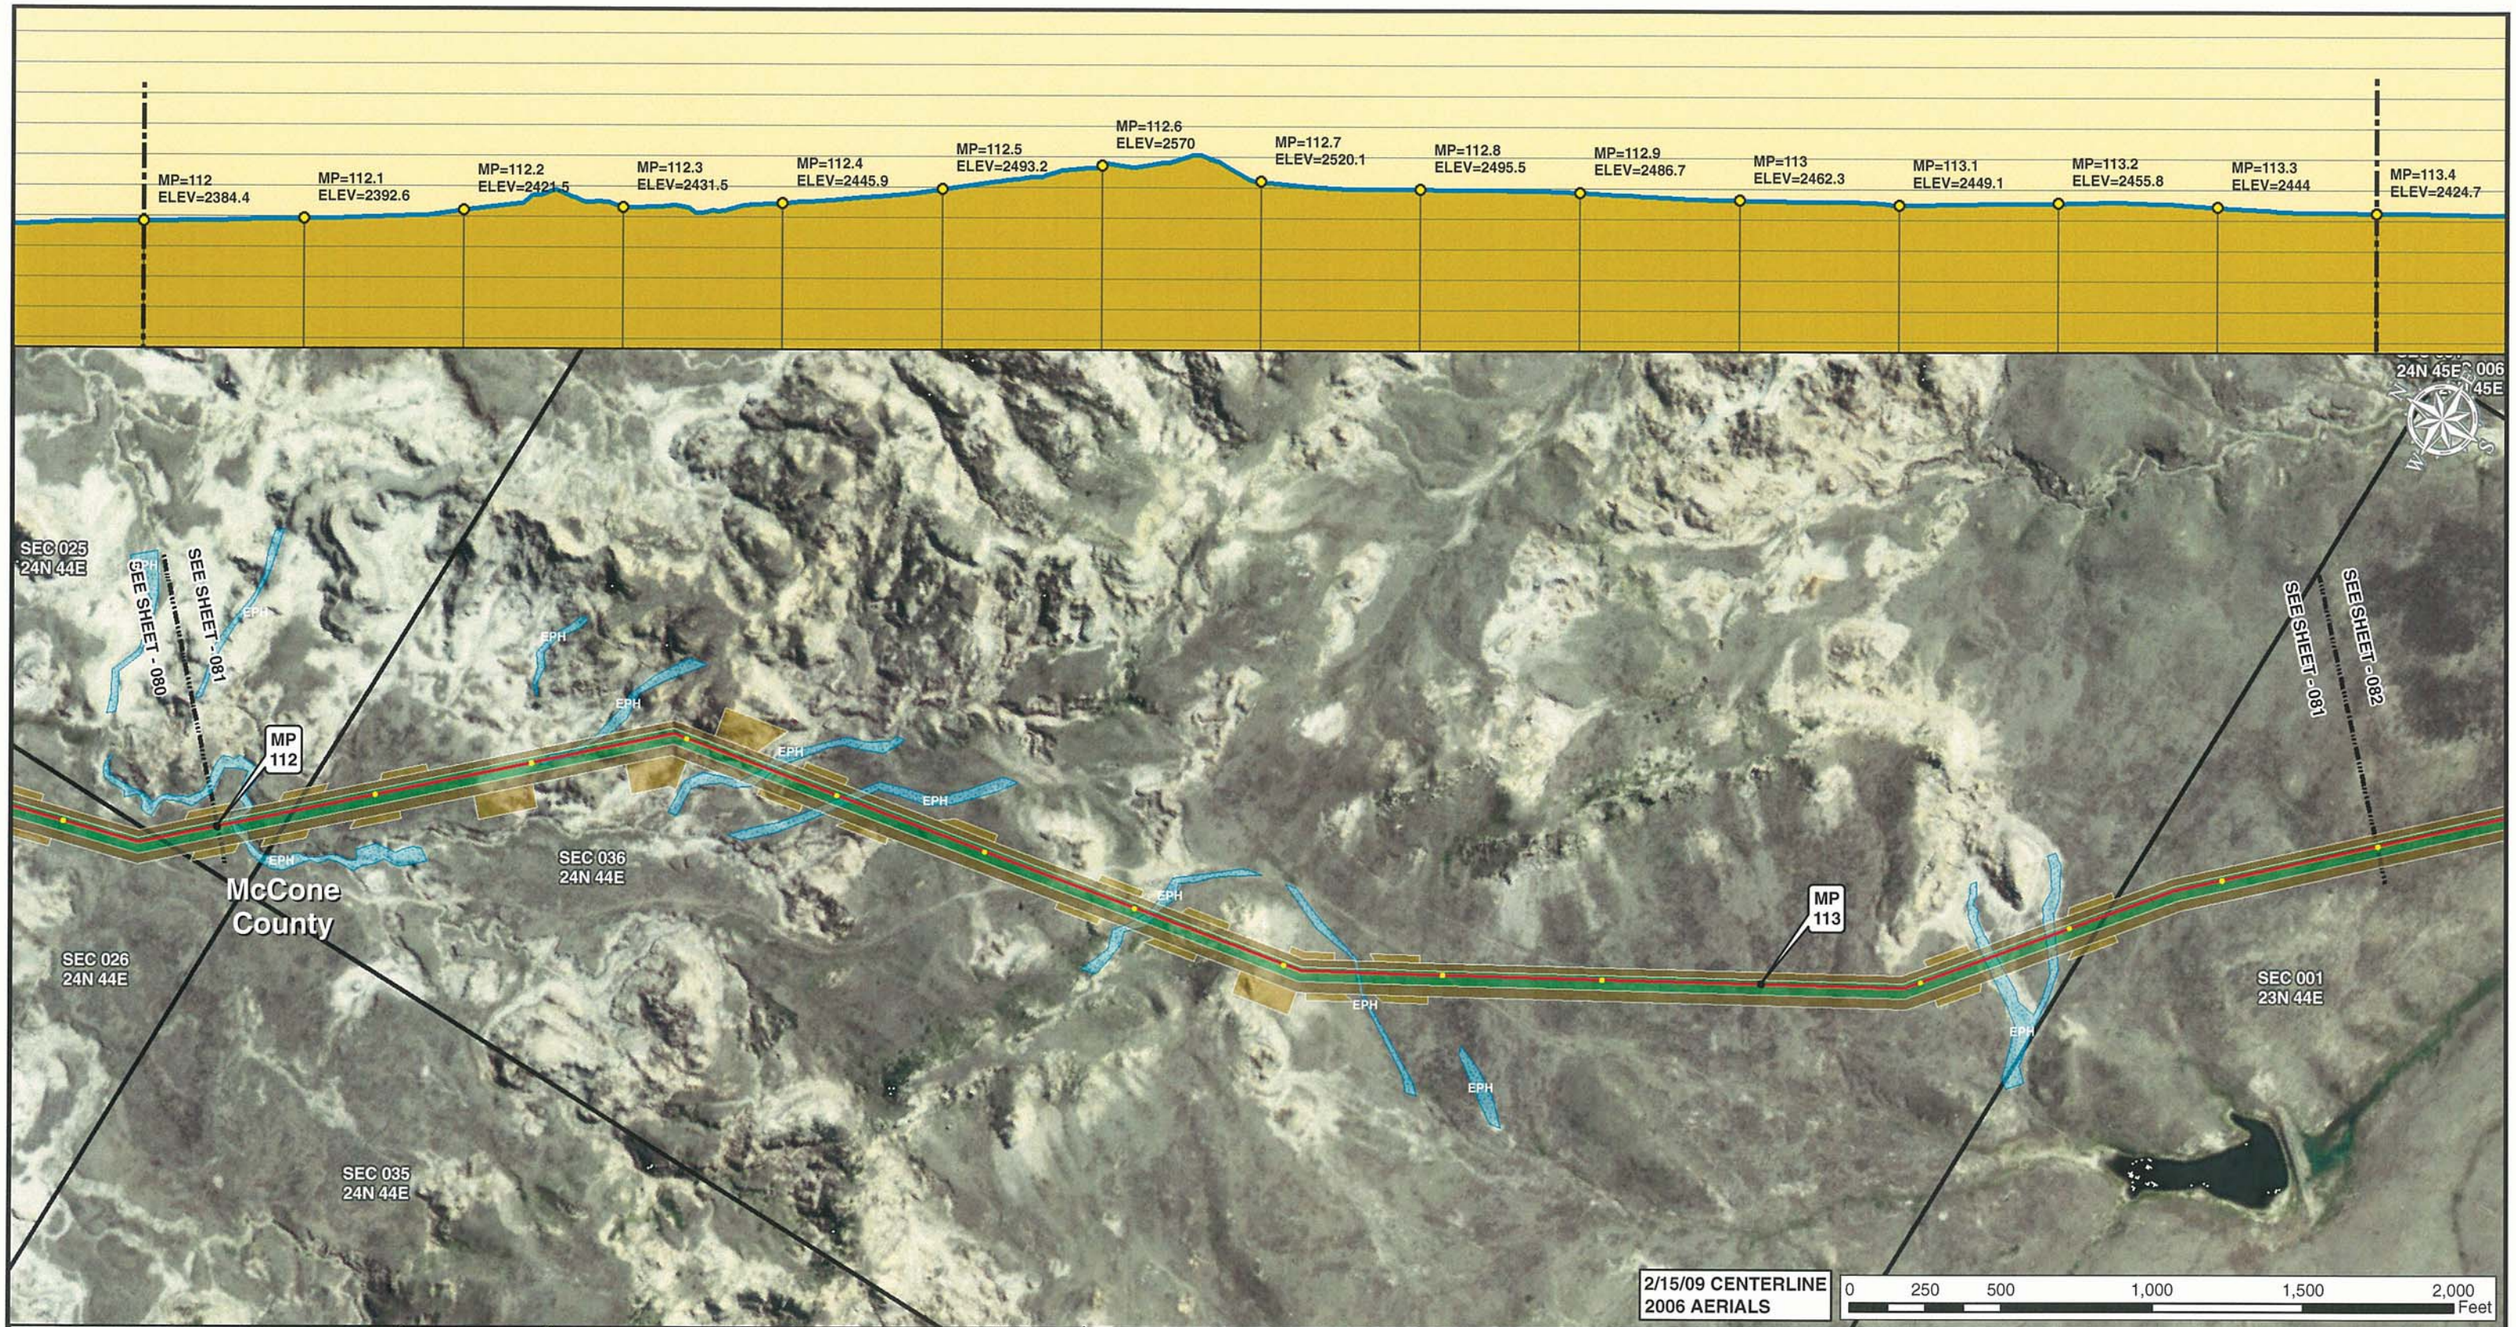

Legend

- MILE POST
- 0.1 MILE TICK MARK
- VALVE
- KEYSTONE XL PROJECT
- PERMANENT EASEMENT
- TEMPORARY EASEMENT
- EXTRA WORKSPACE
- ACCESS ROAD
- TRANSMISSION LINE
- PUMP STATION
- STAGING AREA
- PIPE YARD
- CONTRACTOR YARD
- WATER BODY
- WETLAND
- COUNTY LINE
- SECTION LINE

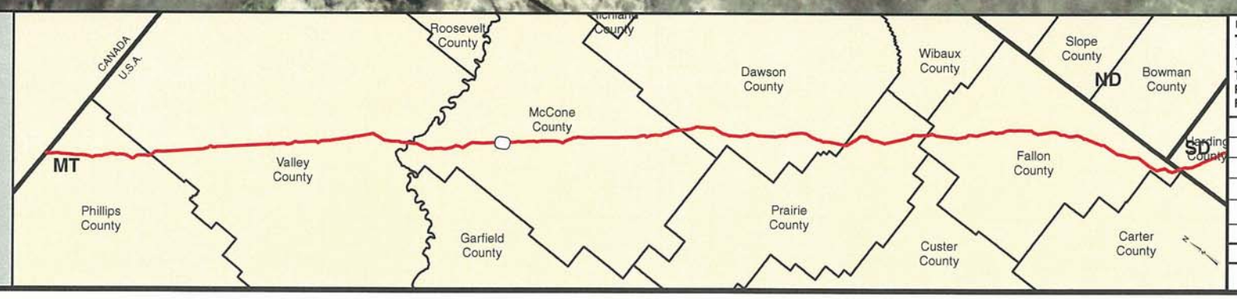

PREPARED BY:
TROW ENGINEERING CONSULTANTS INC.
1300 Metropolitan Boulevard, Suite 200
Tallahassee, Florida , USA 32308
Phone: 1-850-385-5441
Fax: 1-850-385-5523

Trow

ConocoPhillips

TransCanada
In business to deliver

NO.	REVISION	DATE
1	ISSUED FOR SUPPLEMENTAL U.S. DEPT. OF STATE FILING (2.15.09 CL)	7.6.09
0	ISSUED FOR UNITED STATES DEPARTMENT OF STATE (7.31.08 CL)	11.19.08

KEYSTONE XL PROJECT
ROUTE SHEETS
MORGAN, MONTANA TO STEELE CITY, NEBRASKA
MCCONE COUNTY, MONTANA

MAP PARAMETERS
PROJECTION: NAD83, UTM:13N
SCALE: 1: 6000 ; 1" = 500'

DRAWN BY	CHECKED BY	APPROVED BY	PROJECT:	DRAWING NUMBER	SHEET	REV.
GS	SS	RG	50388X	XL-30-ML-2002-P-081-A	081	1

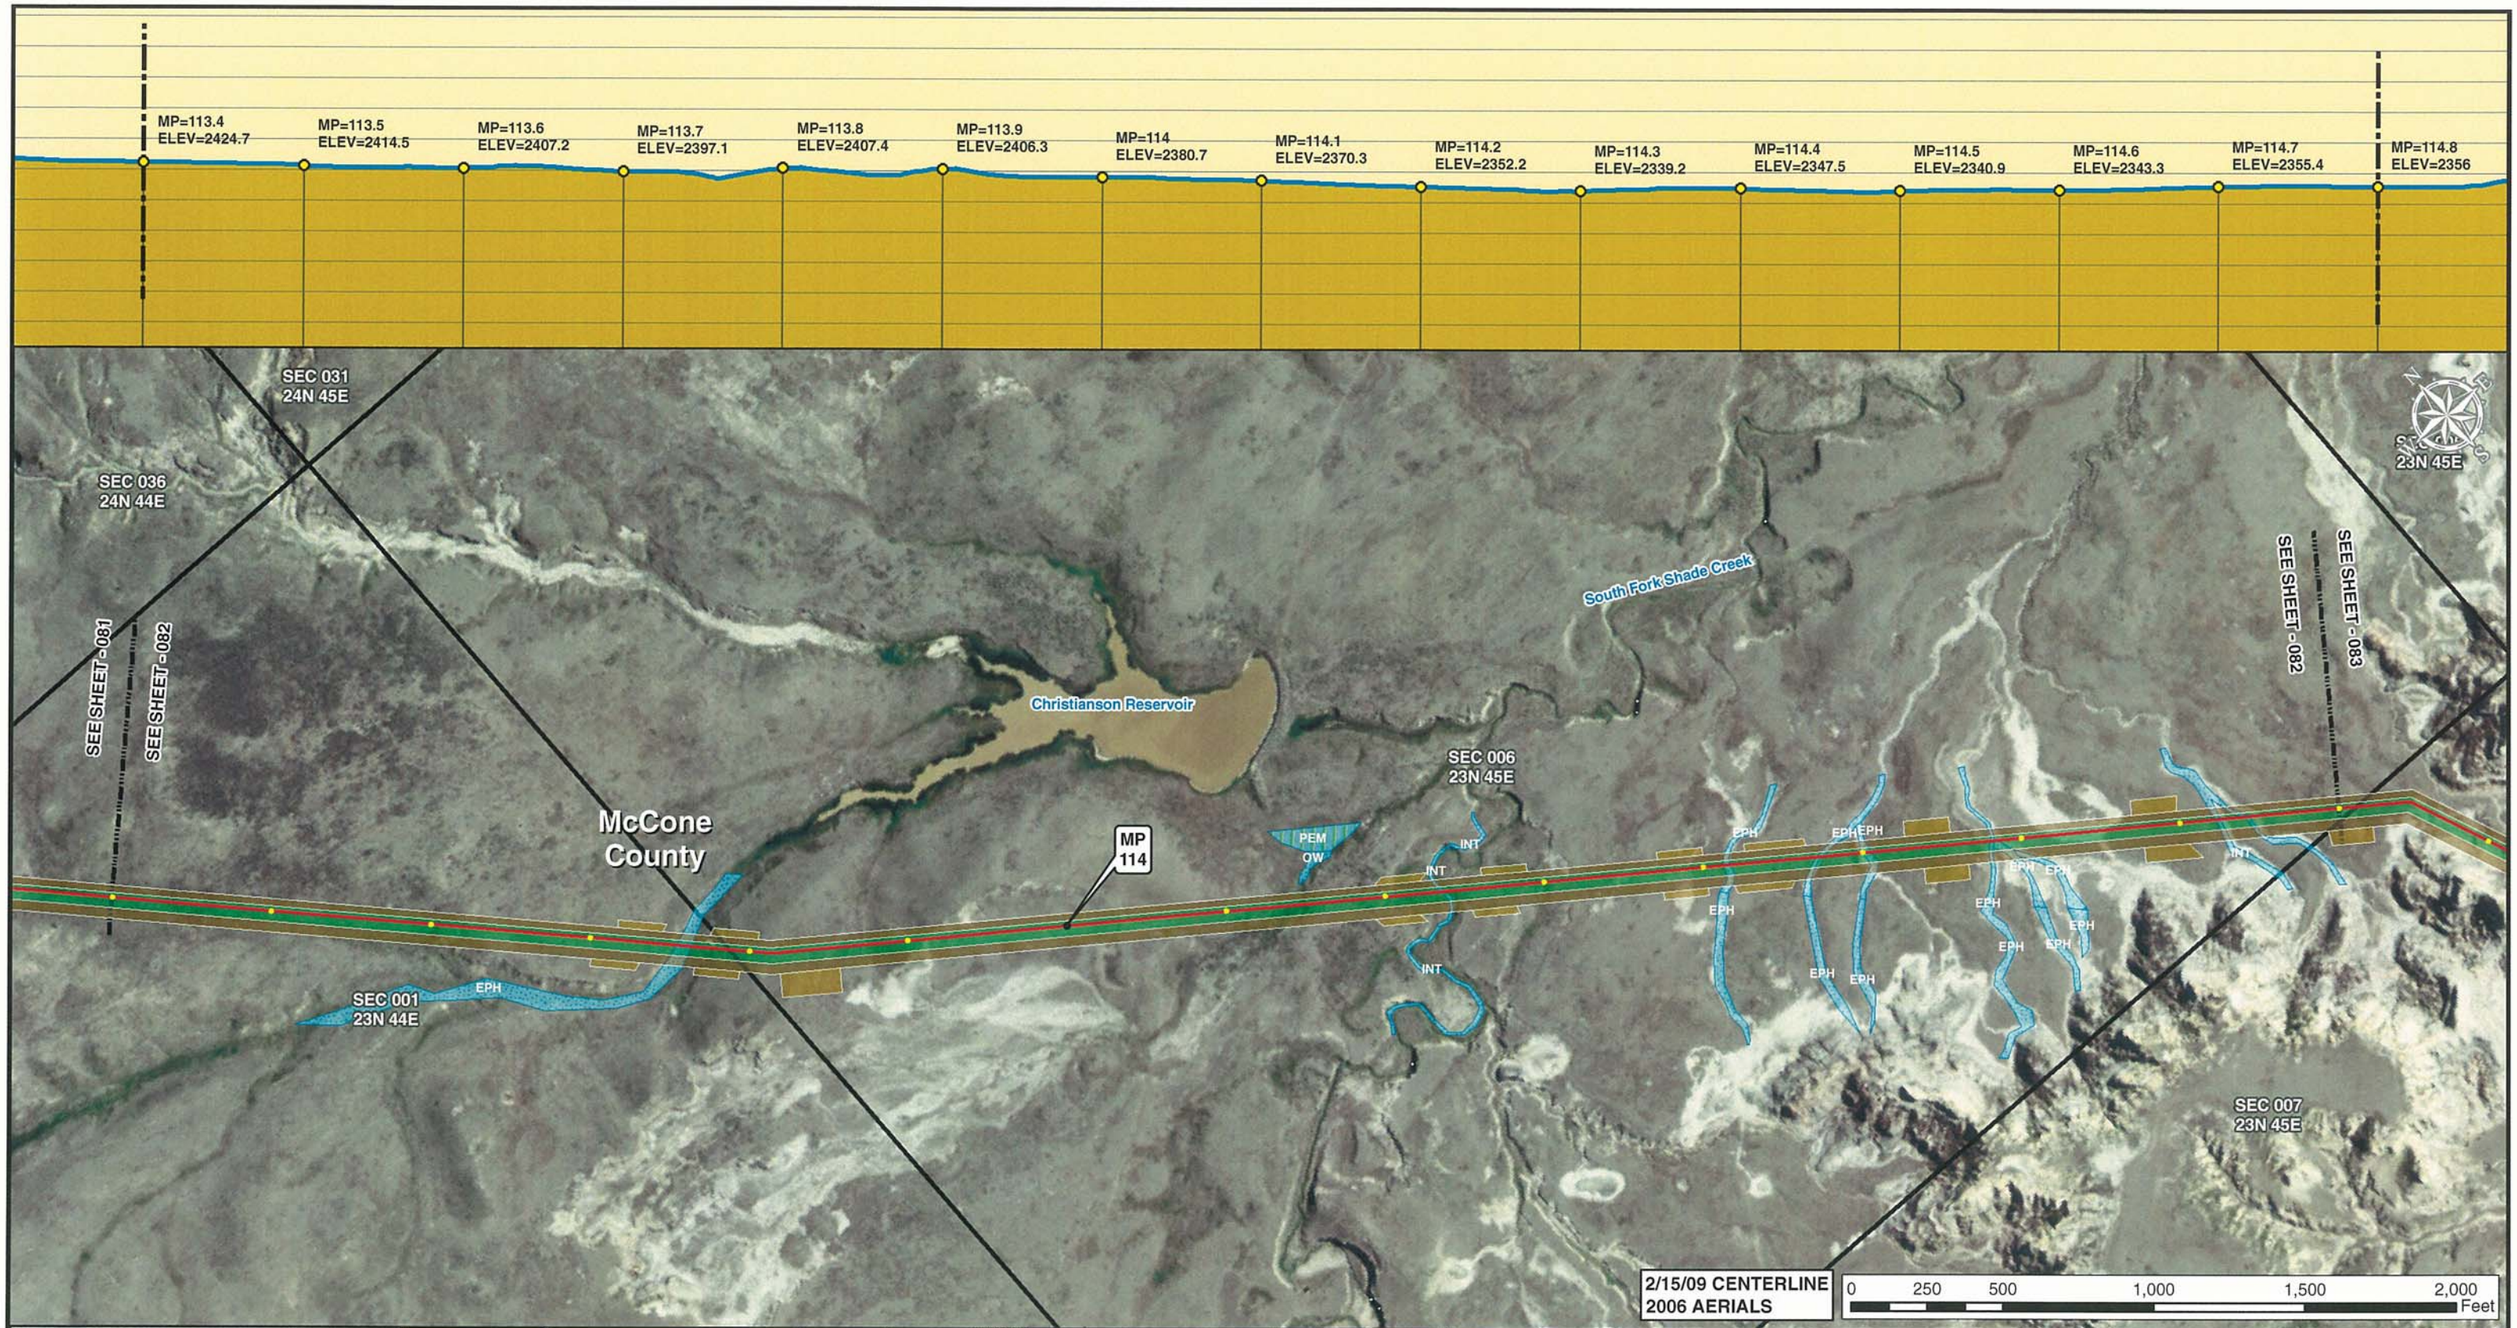

Legend

- MILE POST
- 0.1 MILE TICK MARK
- VALVE
- KEYSTONE XL PROJECT
- PERMANENT EASEMENT
- TEMPORARY EASEMENT
- EXTRA WORKSPACE
- ACCESS ROAD
- TRANSMISSION LINE
- PUMP STATION
- STAGING AREA
- PIPE YARD
- CONTRACTOR YARD
- WATER BODY
- WETLAND
- COUNTY LINE
- SECTION LINE

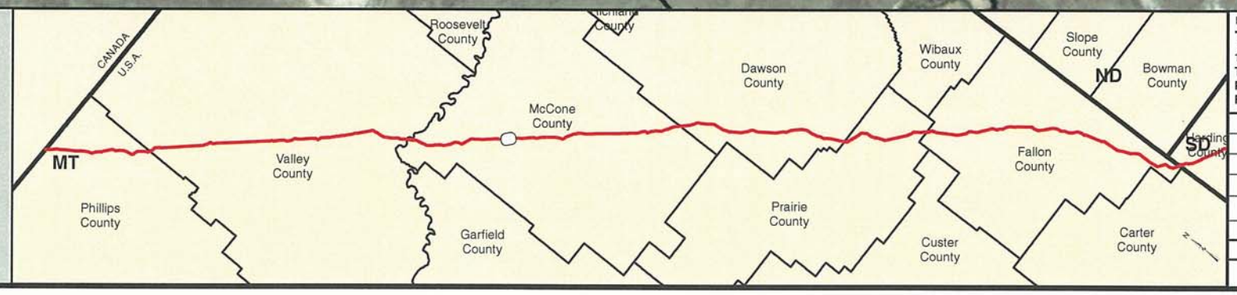

PREPARED BY:
TROW ENGINEERING CONSULTANTS INC.
1300 Metropolitan Boulevard, Suite 200
Tallahassee, Florida , USA 32308
Phone: 1-850-385-5441
Fax: 1-850-385-5523
Trow

NO.	REVISION	DATE
1	ISSUED FOR SUPPLEMENTAL U.S. DEPT. OF STATE FILING (2.15.09 CL)	7.6.09
0	ISSUED FOR UNITED STATES DEPARTMENT OF STATE (7.31.08 CL)	11.19.08

ConocoPhillips

TransCanada
In business to deliver

KEYSTONE XL PROJECT
ROUTE SHEETS
MORGAN, MONTANA TO STEELE CITY, NEBRASKA

MCCONE COUNTY, MONTANA

MAP PARAMETERS
PROJECTION: NAD83, UTM:13N
SCALE: 1: 6000 ; 1" = 500'

DRAWN BY	CHECKED BY	APPROVED BY	PROJECT:	DRAWING NUMBER	SHEET	REV.
GS	SS	RG	50388X	XL-30-ML-2002-P-082-A	082	1

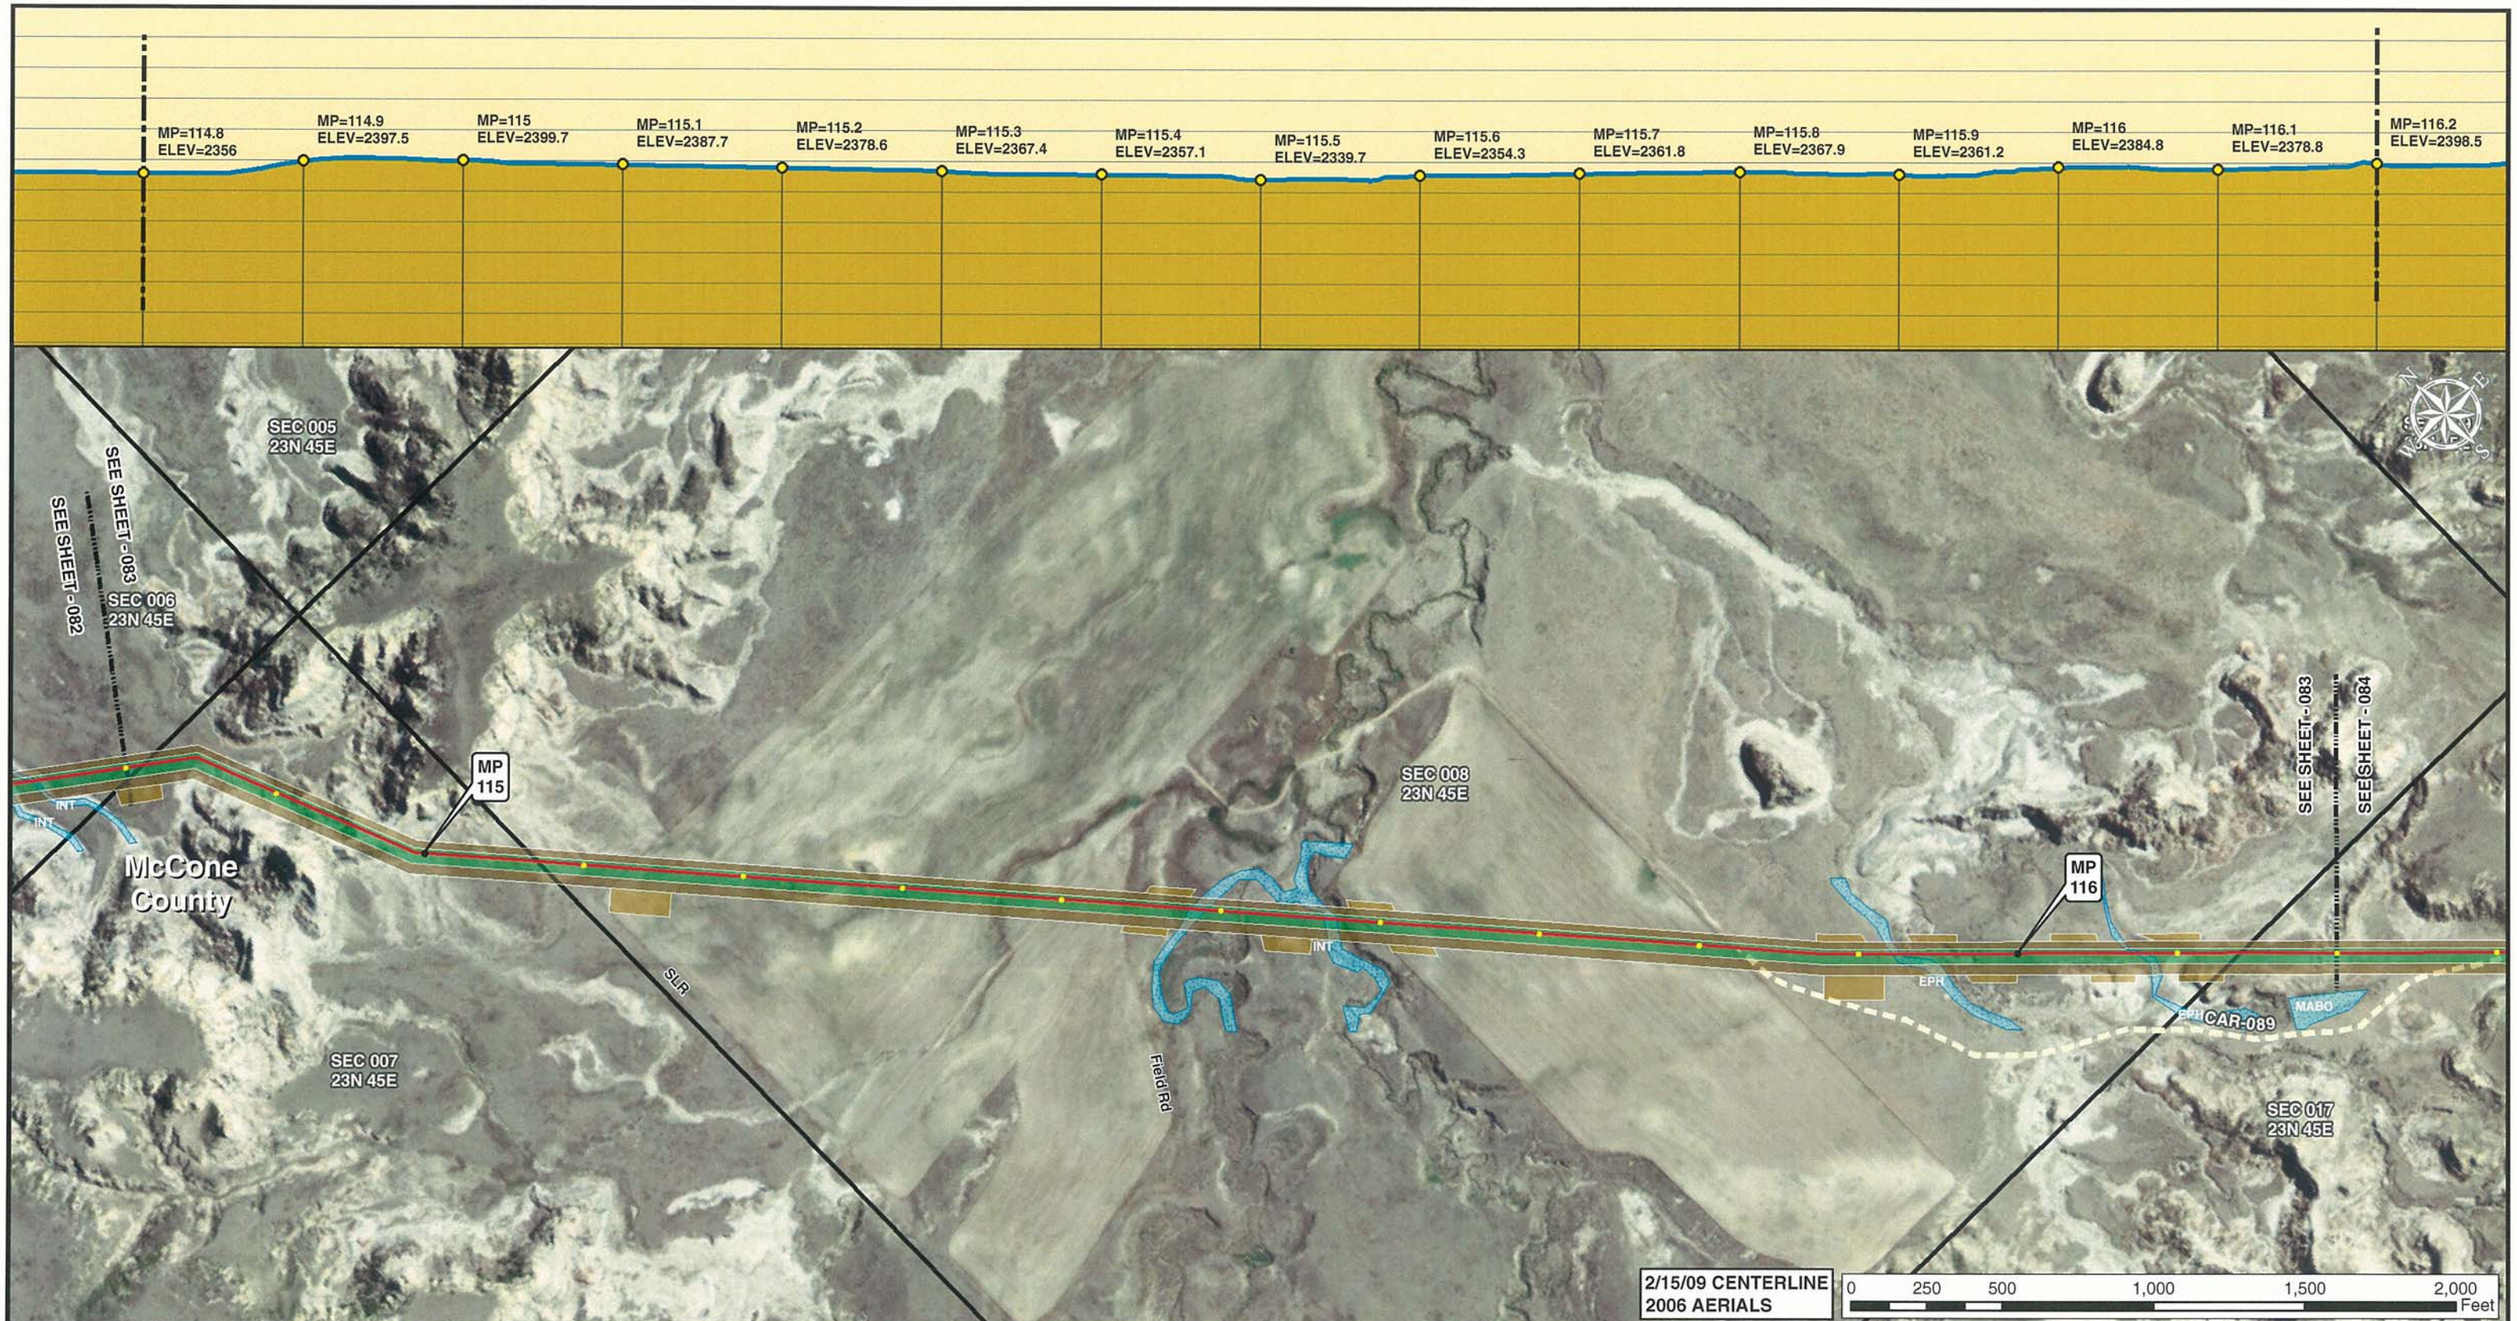

Legend

- MILE POST
- 0.1 MILE TICK MARK
- VALVE
- KEYSTONE XL PROJECT
- PERMANENT EASEMENT
- TEMPORARY EASEMENT
- EXTRA WORKSPACE
- ACCESS ROAD
- TRANSMISSION LINE
- PUMP STATION
- STAGING AREA
- PIPE YARD
- CONTRACTOR YARD
- WATER BODY
- WETLAND
- COUNTY LINE
- SECTION LINE

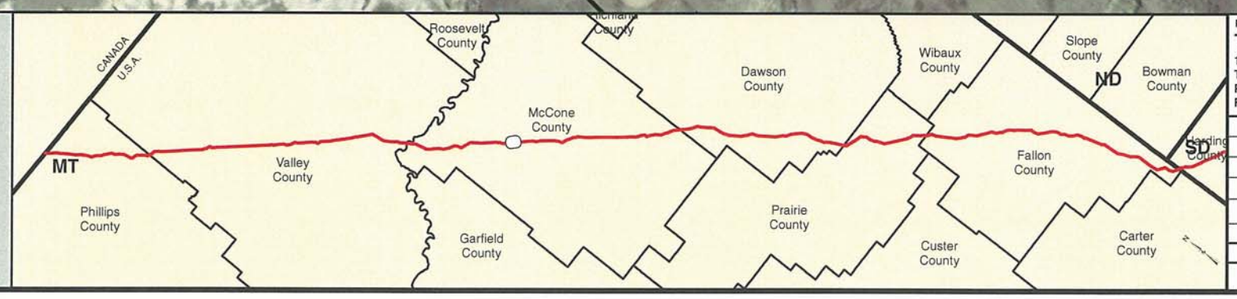

PREPARED BY:
TROW ENGINEERING CONSULTANTS INC.
1300 Metropolitan Boulevard, Suite 200
Tallahassee, Florida , USA 32308
Phone: 1-850-385-5441
Fax: 1-850-385-5523

Trow

ConocoPhillips

TransCanada
In business to deliver

NO.	REVISION	DATE
1	ISSUED FOR SUPPLEMENTAL U.S. DEPT. OF STATE FILING (2.15.09 CL)	7.6.09
0	ISSUED FOR UNITED STATES DEPARTMENT OF STATE (7.31.08 CL)	11.19.08

KEYSTONE XL PROJECT
ROUTE SHEETS
MORGAN, MONTANA TO STEELE CITY, NEBRASKA
MCCONE COUNTY, MONTANA

MAP PARAMETERS
PROJECTION: NAD83, UTM:13N
SCALE: 1: 6000 ; 1" = 500'

DRAWN BY	CHECKED BY	APPROVED BY	PROJECT:	DRAWING NUMBER	SHEET	REV.
GS	SS	RG	50388X	XL-30-ML-2002-P-083-A	083	1

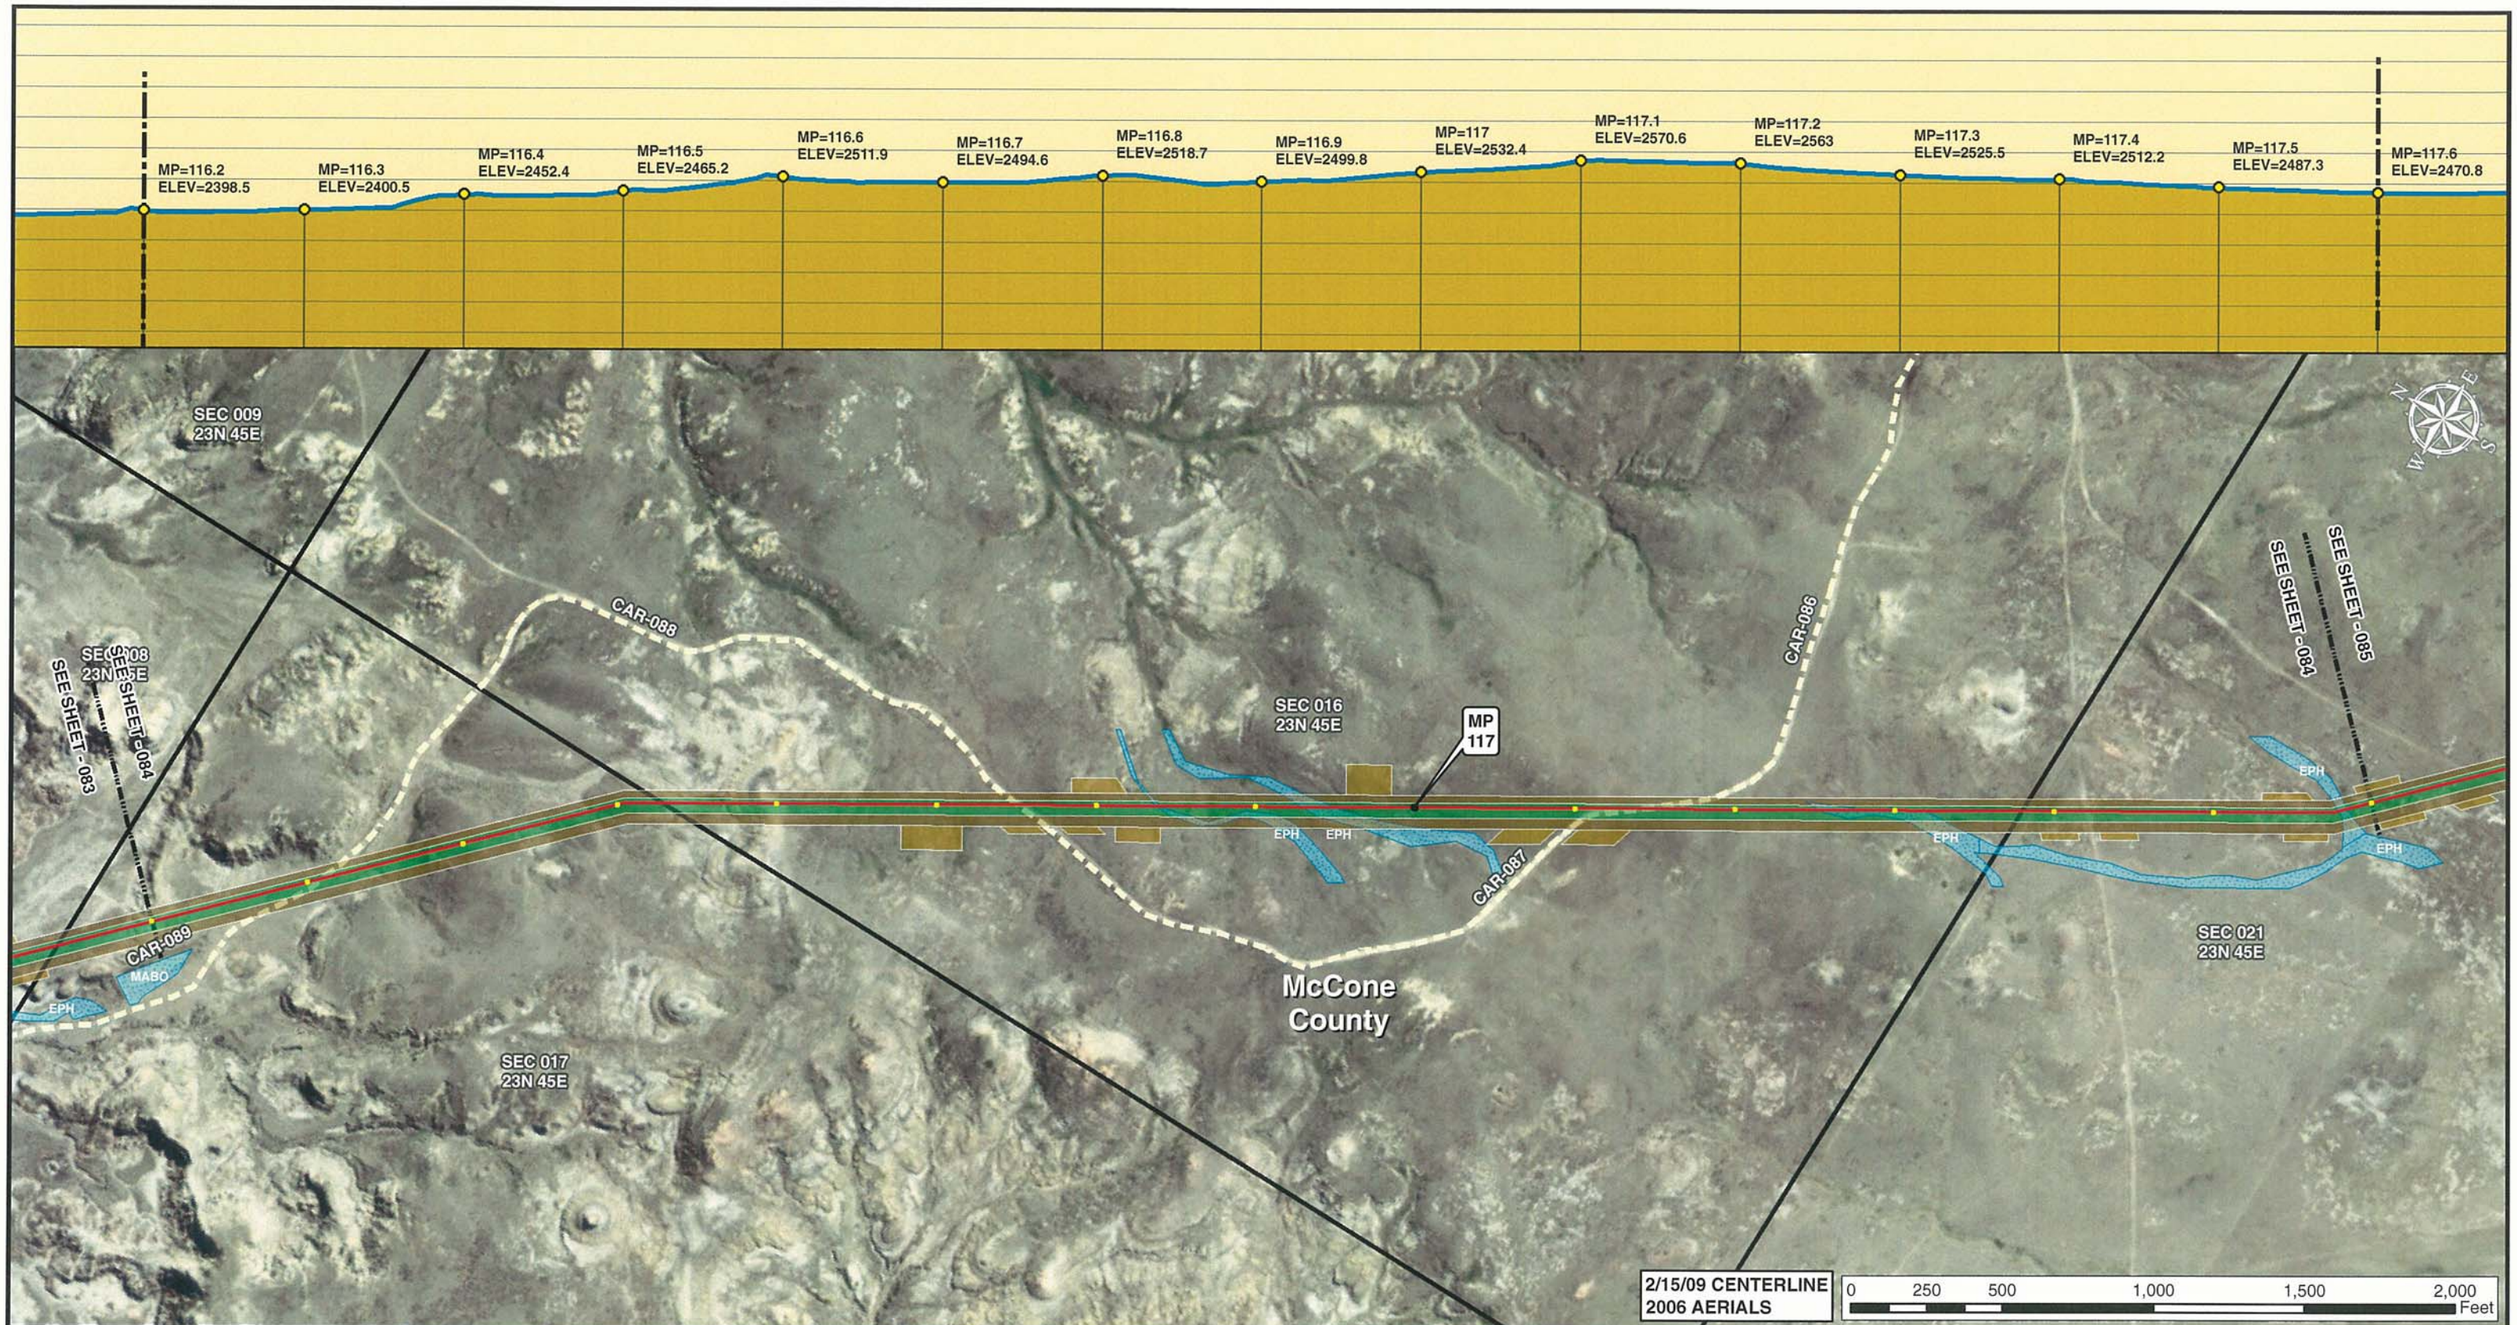

Legend

- MILE POST
- 0.1 MILE TICK MARK
- VALVE
- KEYSTONE XL PROJECT
- PERMANENT EASEMENT
- TEMPORARY EASEMENT
- EXTRA WORKSPACE
- ACCESS ROAD
- TRANSMISSION LINE
- PUMP STATION
- STAGING AREA
- PIPE YARD
- CONTRACTOR YARD
- WATER BODY
- WETLAND
- COUNTY LINE
- SECTION LINE

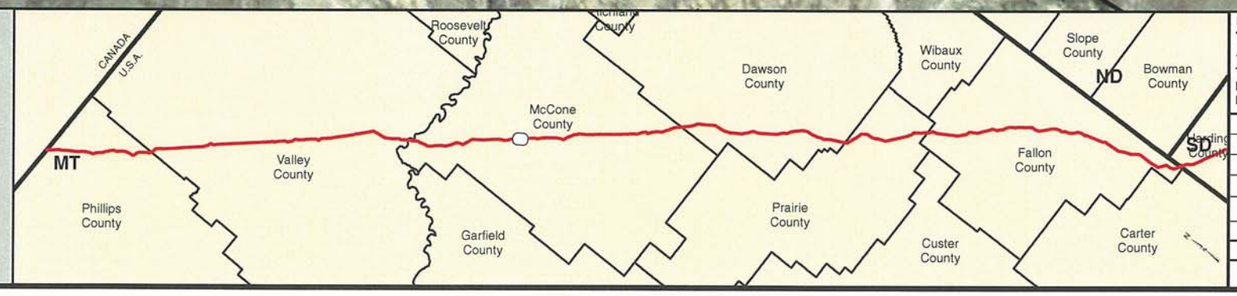

PREPARED BY:
TROW ENGINEERING CONSULTANTS INC.
1300 Metropolitan Boulevard, Suite 200
Tallahassee, Florida , USA 32308
Phone: 1-850-385-5441
Fax: 1-850-385-5523

Trow

ConocoPhillips

TransCanada
In business to deliver

NO.	REVISION	DATE
1	ISSUED FOR SUPPLEMENTAL U.S. DEPT. OF STATE FILING (2.15.09 CL)	7.6.09
0	ISSUED FOR UNITED STATES DEPARTMENT OF STATE (7.31.08 CL)	11.19.08

KEYSTONE XL PROJECT
ROUTE SHEETS
MORGAN, MONTANA TO STEELE CITY, NEBRASKA
MCCONE COUNTY, MONTANA

MAP PARAMETERS
PROJECTION: NAD83, UTM:13N
SCALE: 1: 6000 ; 1" = 500'

DRAWN BY	CHECKED BY	APPROVED BY	PROJECT:	DRAWING NUMBER	SHEET	REV.
GS	SS	RG	50388X	XL-30-ML-2002-P-084-A	084	1

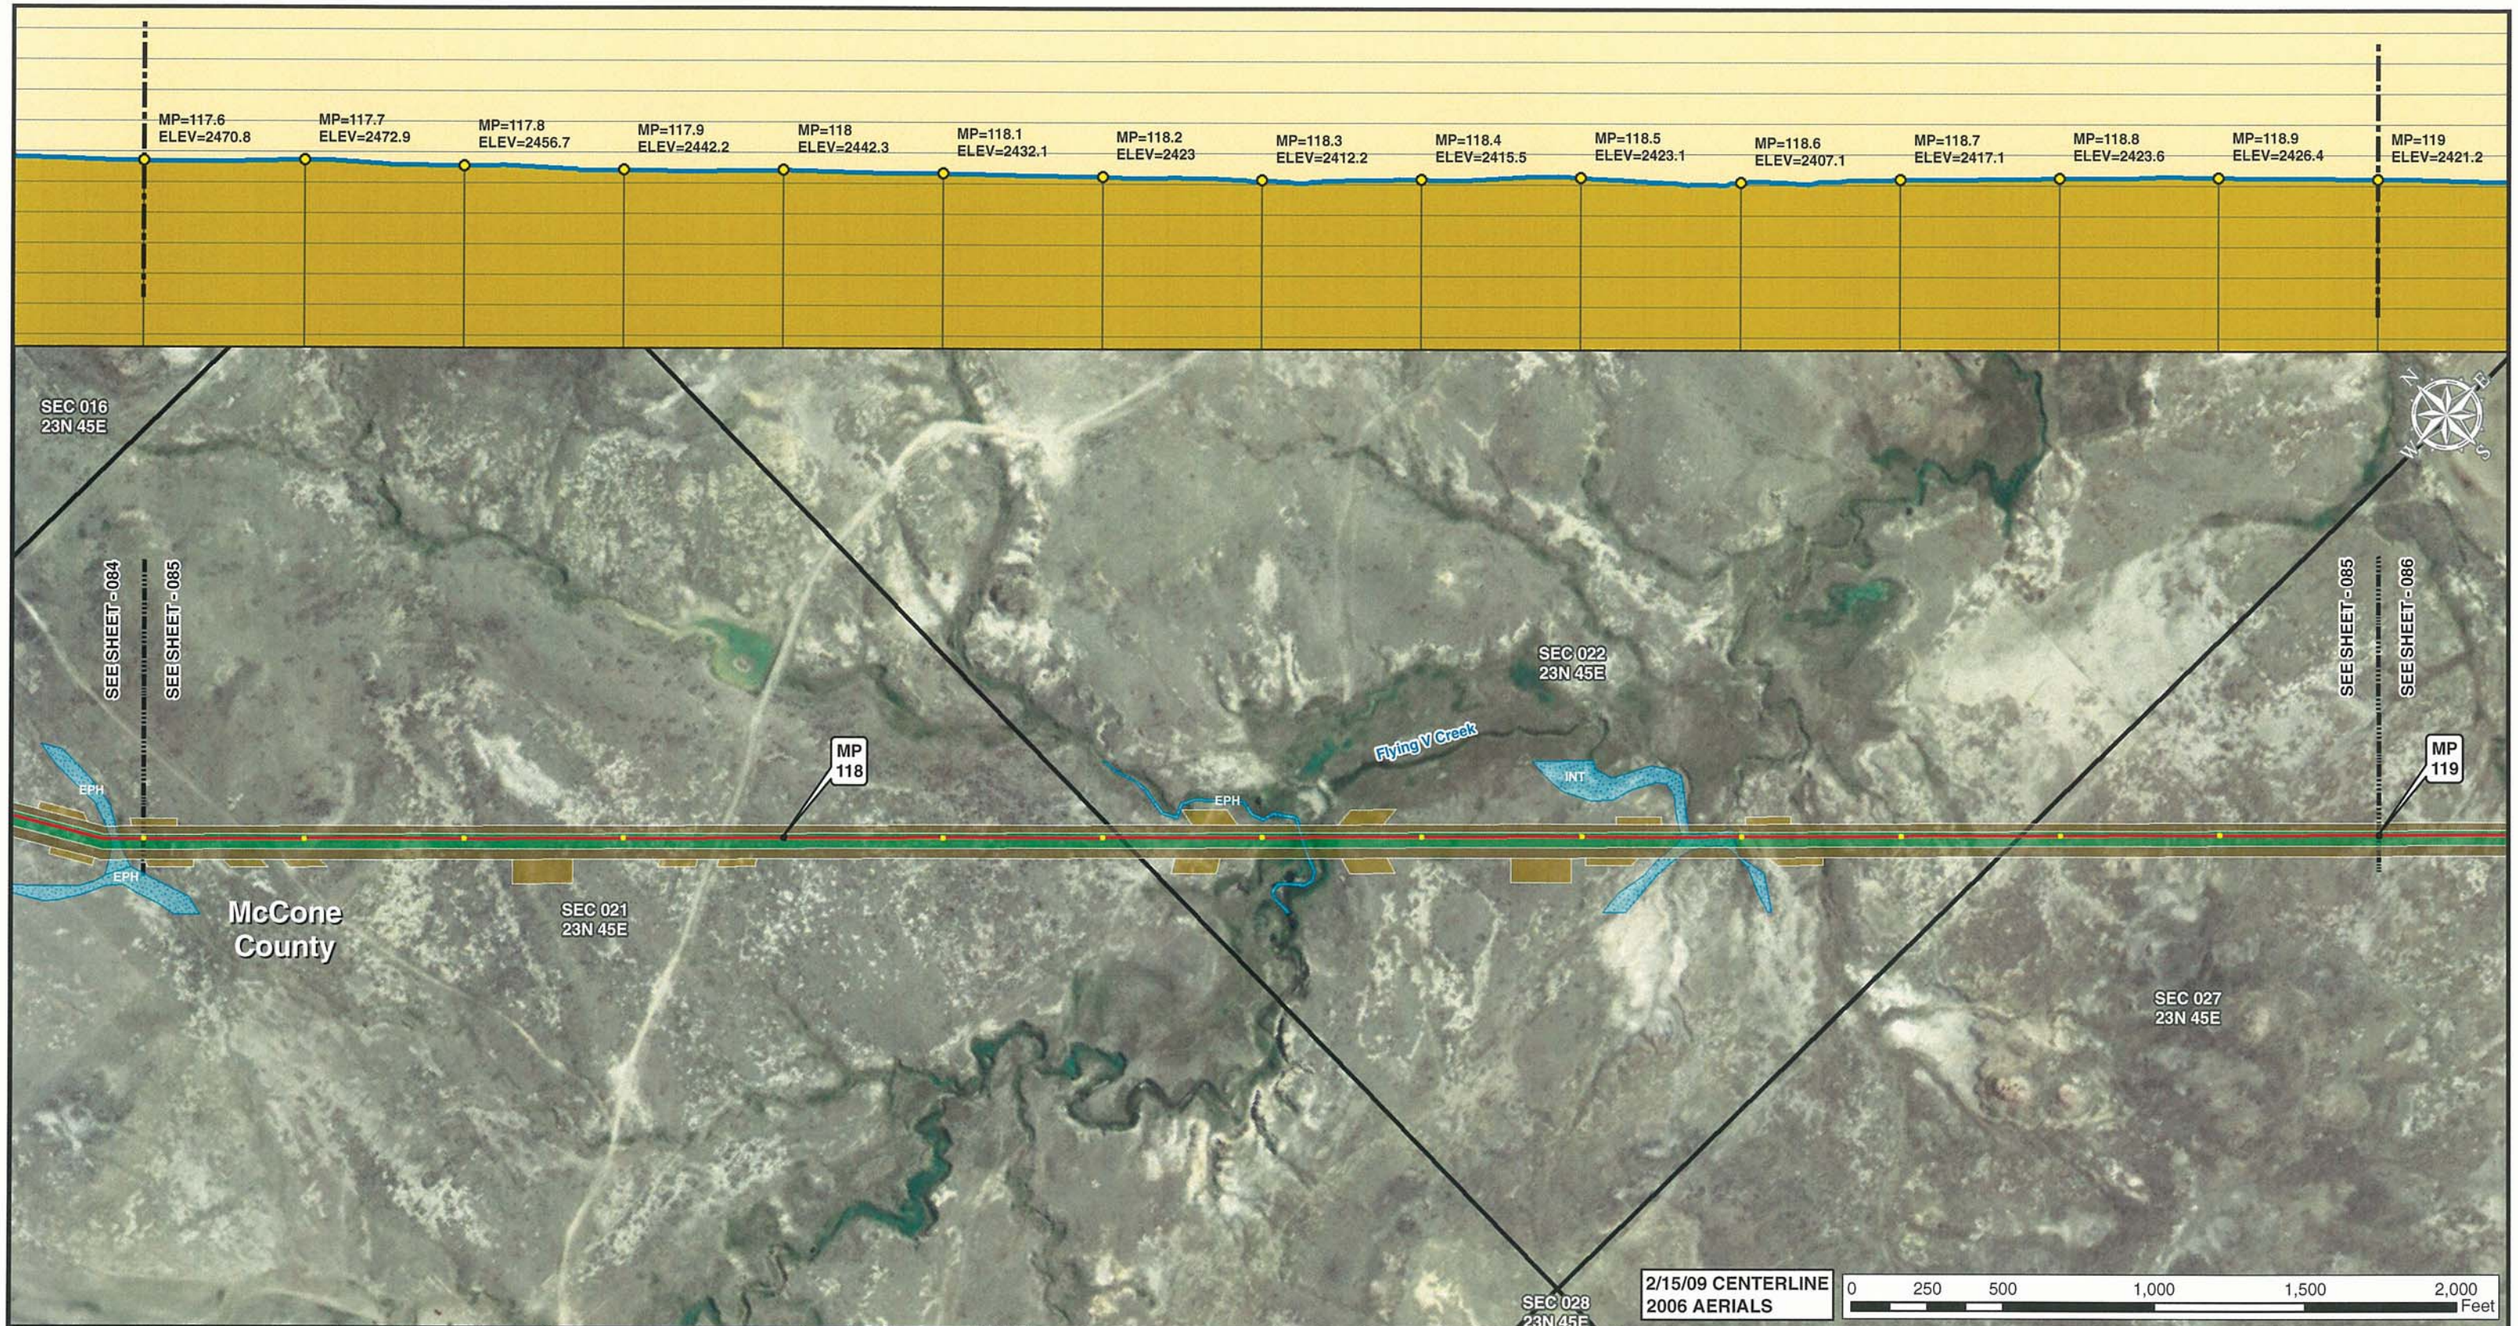

Legend

- MILE POST
- 0.1 MILE TICK MARK
- VALVE
- KEYSTONE XL PROJECT
- PERMANENT EASEMENT
- TEMPORARY EASEMENT
- EXTRA WORKSPACE
- ACCESS ROAD
- TRANSMISSION LINE
- PUMP STATION
- STAGING AREA
- PIPE YARD
- CONTRACTOR YARD
- WATER BODY
- WETLAND
- COUNTY LINE
- SECTION LINE

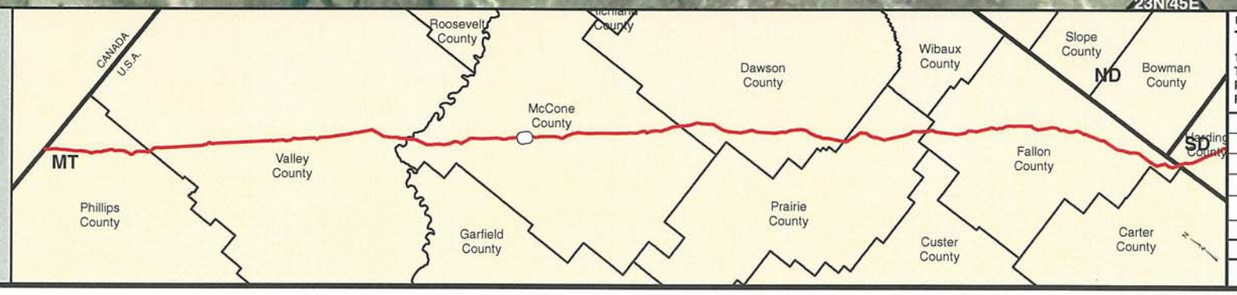

PREPARED BY:
TROW ENGINEERING CONSULTANTS INC.
1300 Metropolitan Boulevard, Suite 200
Tallahassee, Florida , USA 32308
Phone: 1-850-385-5441
Fax: 1-850-385-5523
Trow

NO.	REVISION	DATE
1	ISSUED FOR SUPPLEMENTAL U.S. DEPT. OF STATE FILING (2.15.09 CL)	7.6.09
0	ISSUED FOR UNITED STATES DEPARTMENT OF STATE (7.31.08 CL)	11.19.08

ConocoPhillips

TransCanada
In business to deliver

KEYSTONE XL PROJECT
ROUTE SHEETS
MORGAN, MONTANA TO STEELE CITY, NEBRASKA

MCCONE COUNTY, MONTANA

MAP PARAMETERS
PROJECTION: NAD83, UTM:13N
SCALE: 1: 6000 ; 1" = 500'

DRAWN BY	CHECKED BY	APPROVED BY	PROJECT:	DRAWING NUMBER	SHEET	REV.
GS	SS	RG	50388X	XL-30-ML-2002-P-085-A	085	1

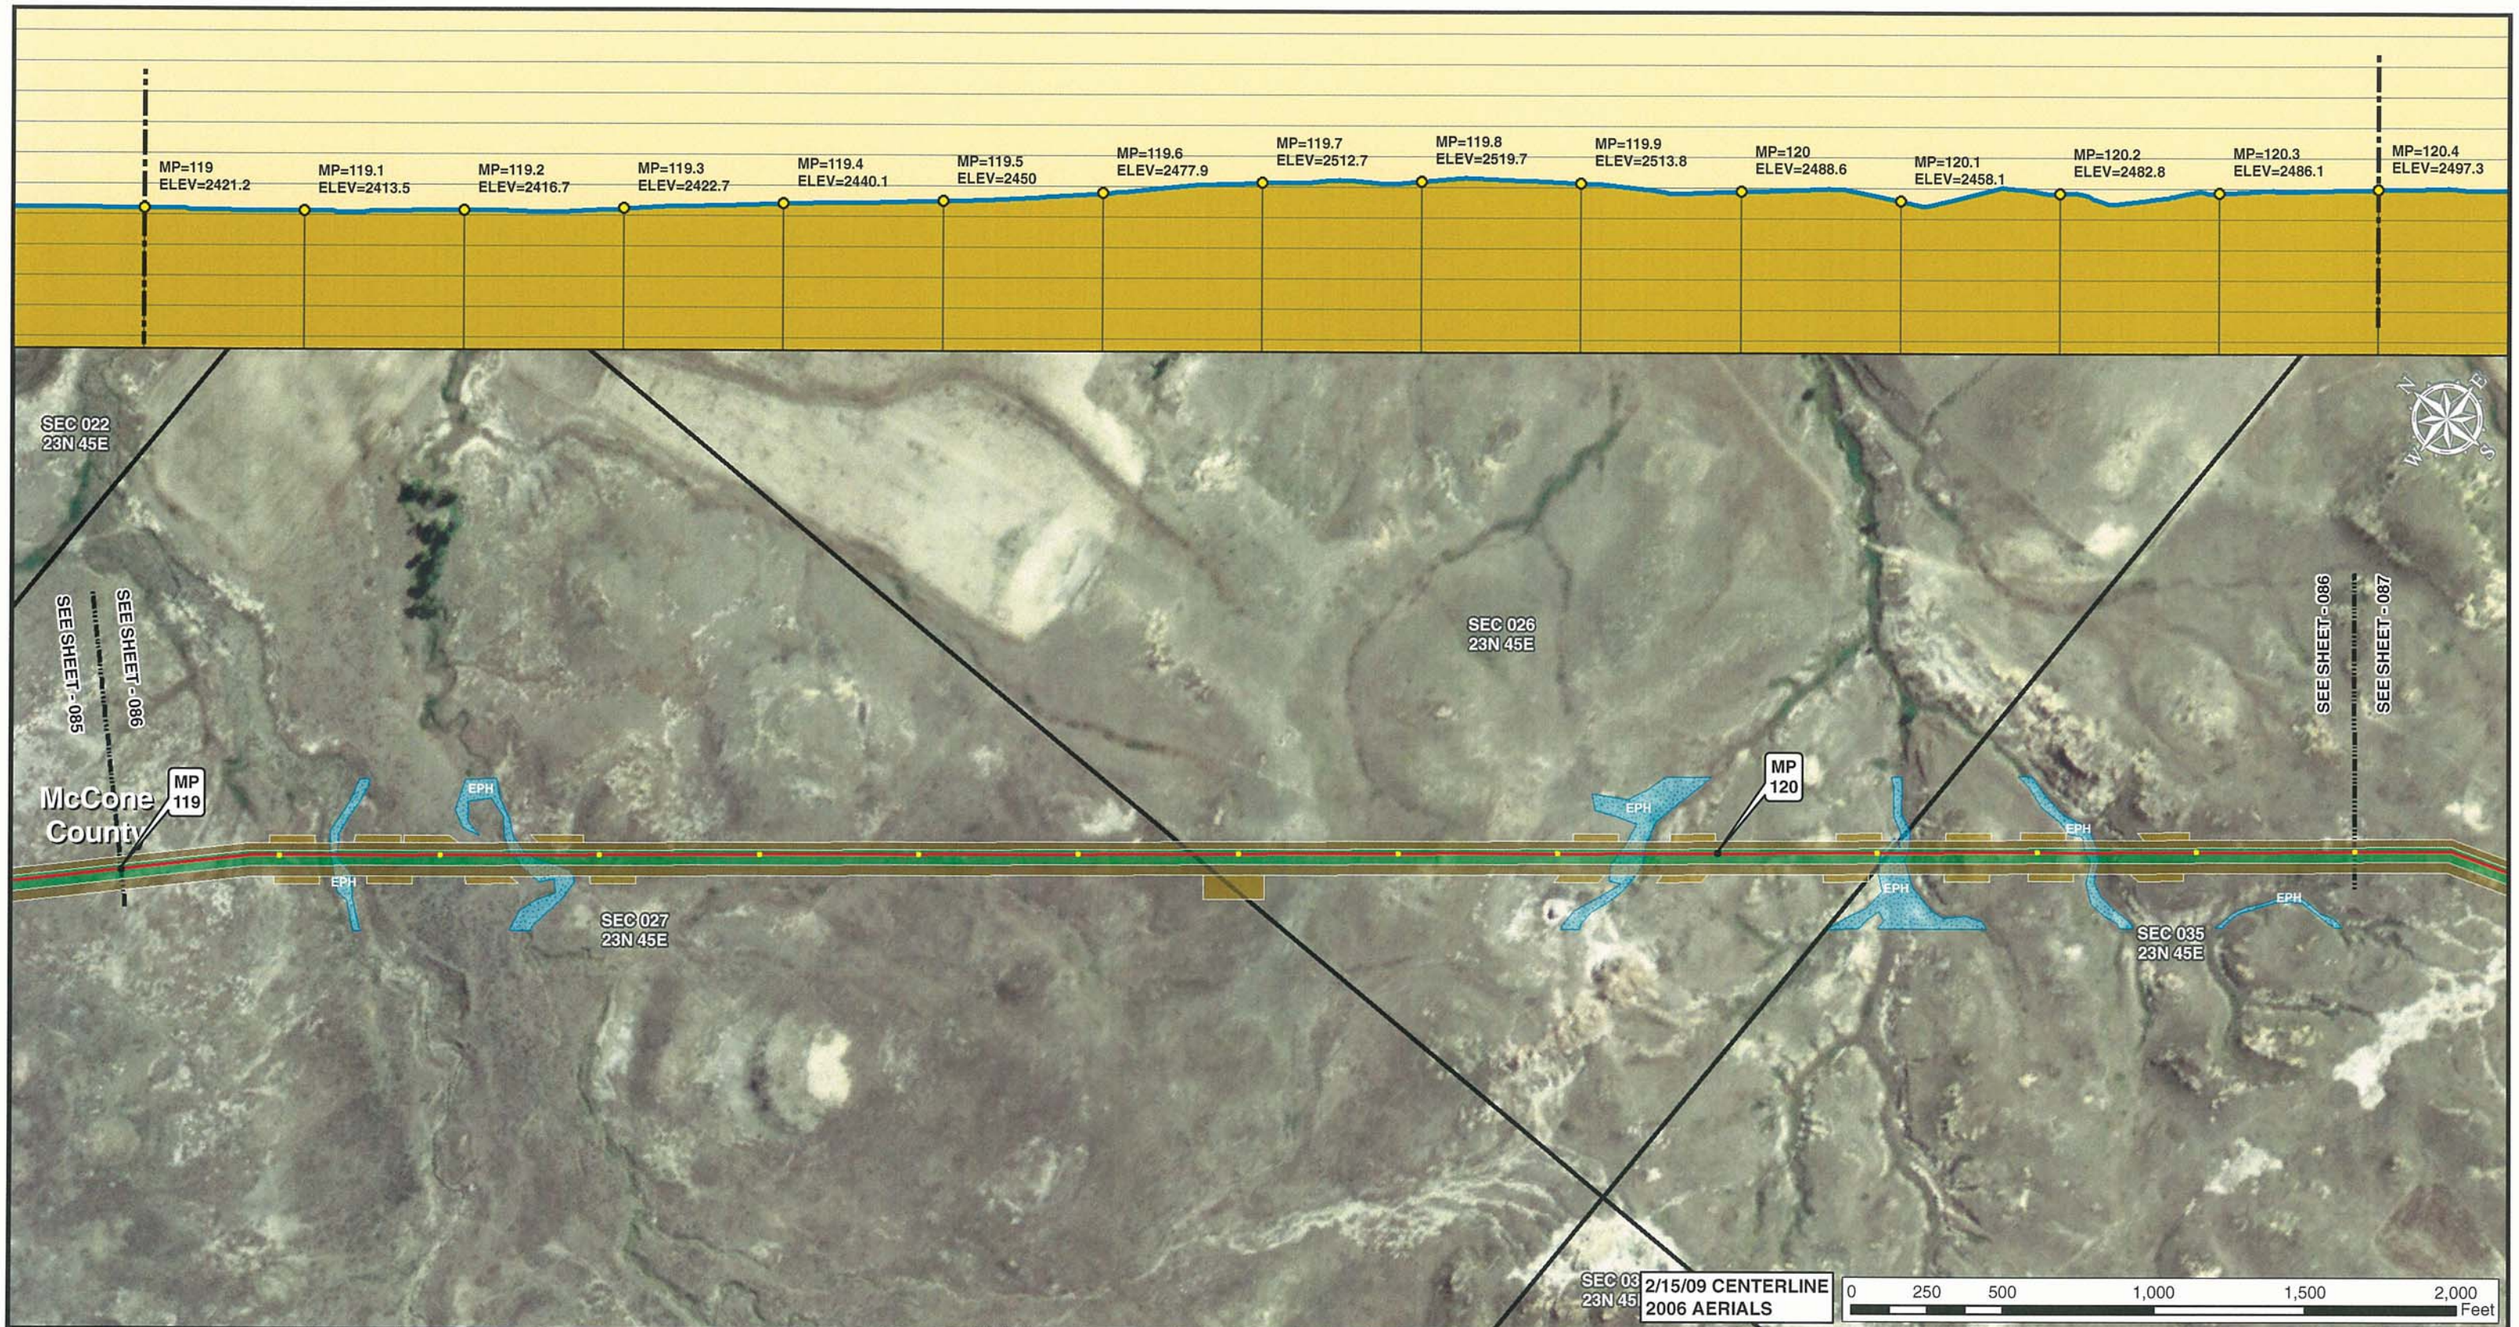

Legend

- MILE POST
- 0.1 MILE TICK MARK
- VALVE
- KEYSTONE XL PROJECT
- PERMANENT EASEMENT
- TEMPORARY EASEMENT
- EXTRA WORKSPACE
- ACCESS ROAD
- TRANSMISSION LINE
- PUMP STATION
- STAGING AREA
- PIPE YARD
- CONTRACTOR YARD
- WATER BODY
- WETLAND
- COUNTY LINE
- SECTION LINE

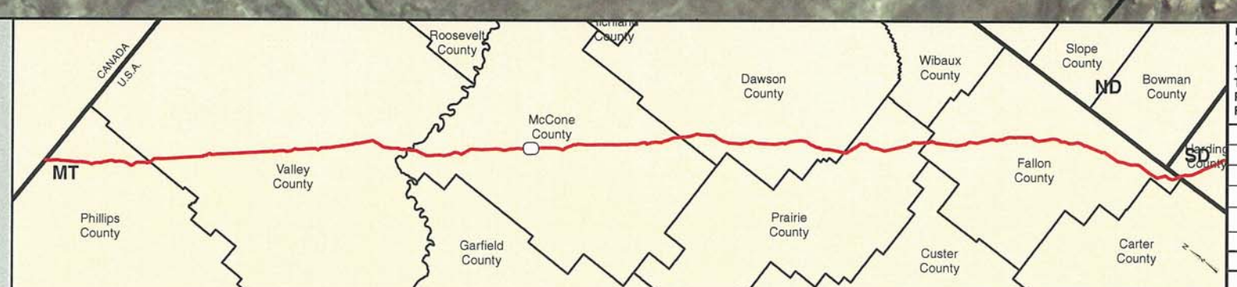

PREPARED BY:

TROW ENGINEERING CONSULTANTS INC.

1300 Metropolitan Boulevard, Suite 200
Tallahassee, Florida , USA 32308
Phone: 1-850-385-5441
Fax: 1-850-385-5523

Trow

ConocoPhillips

TransCanada
In business to deliver

NO.	REVISION	DATE
1	ISSUED FOR SUPPLEMENTAL U.S. DEPT. OF STATE FILING (2.15.09 CL)	7.6.09
0	ISSUED FOR UNITED STATES DEPARTMENT OF STATE (7.31.08 CL)	11.19.08

KEYSTONE XL PROJECT
ROUTE SHEETS
MORGAN, MONTANA TO STEELE CITY, NEBRASKA
MCCONE COUNTY, MONTANA

MAP PARAMETERS
PROJECTION: NAD83, UTM:13N
SCALE: 1: 6000 ; 1" = 500'

DRAWN BY	CHECKED BY	APPROVED BY	PROJECT:	DRAWING NUMBER	SHEET	REV.
GS	SS	RG	50388X	XL-30-ML-2002-P-086-A	086	1

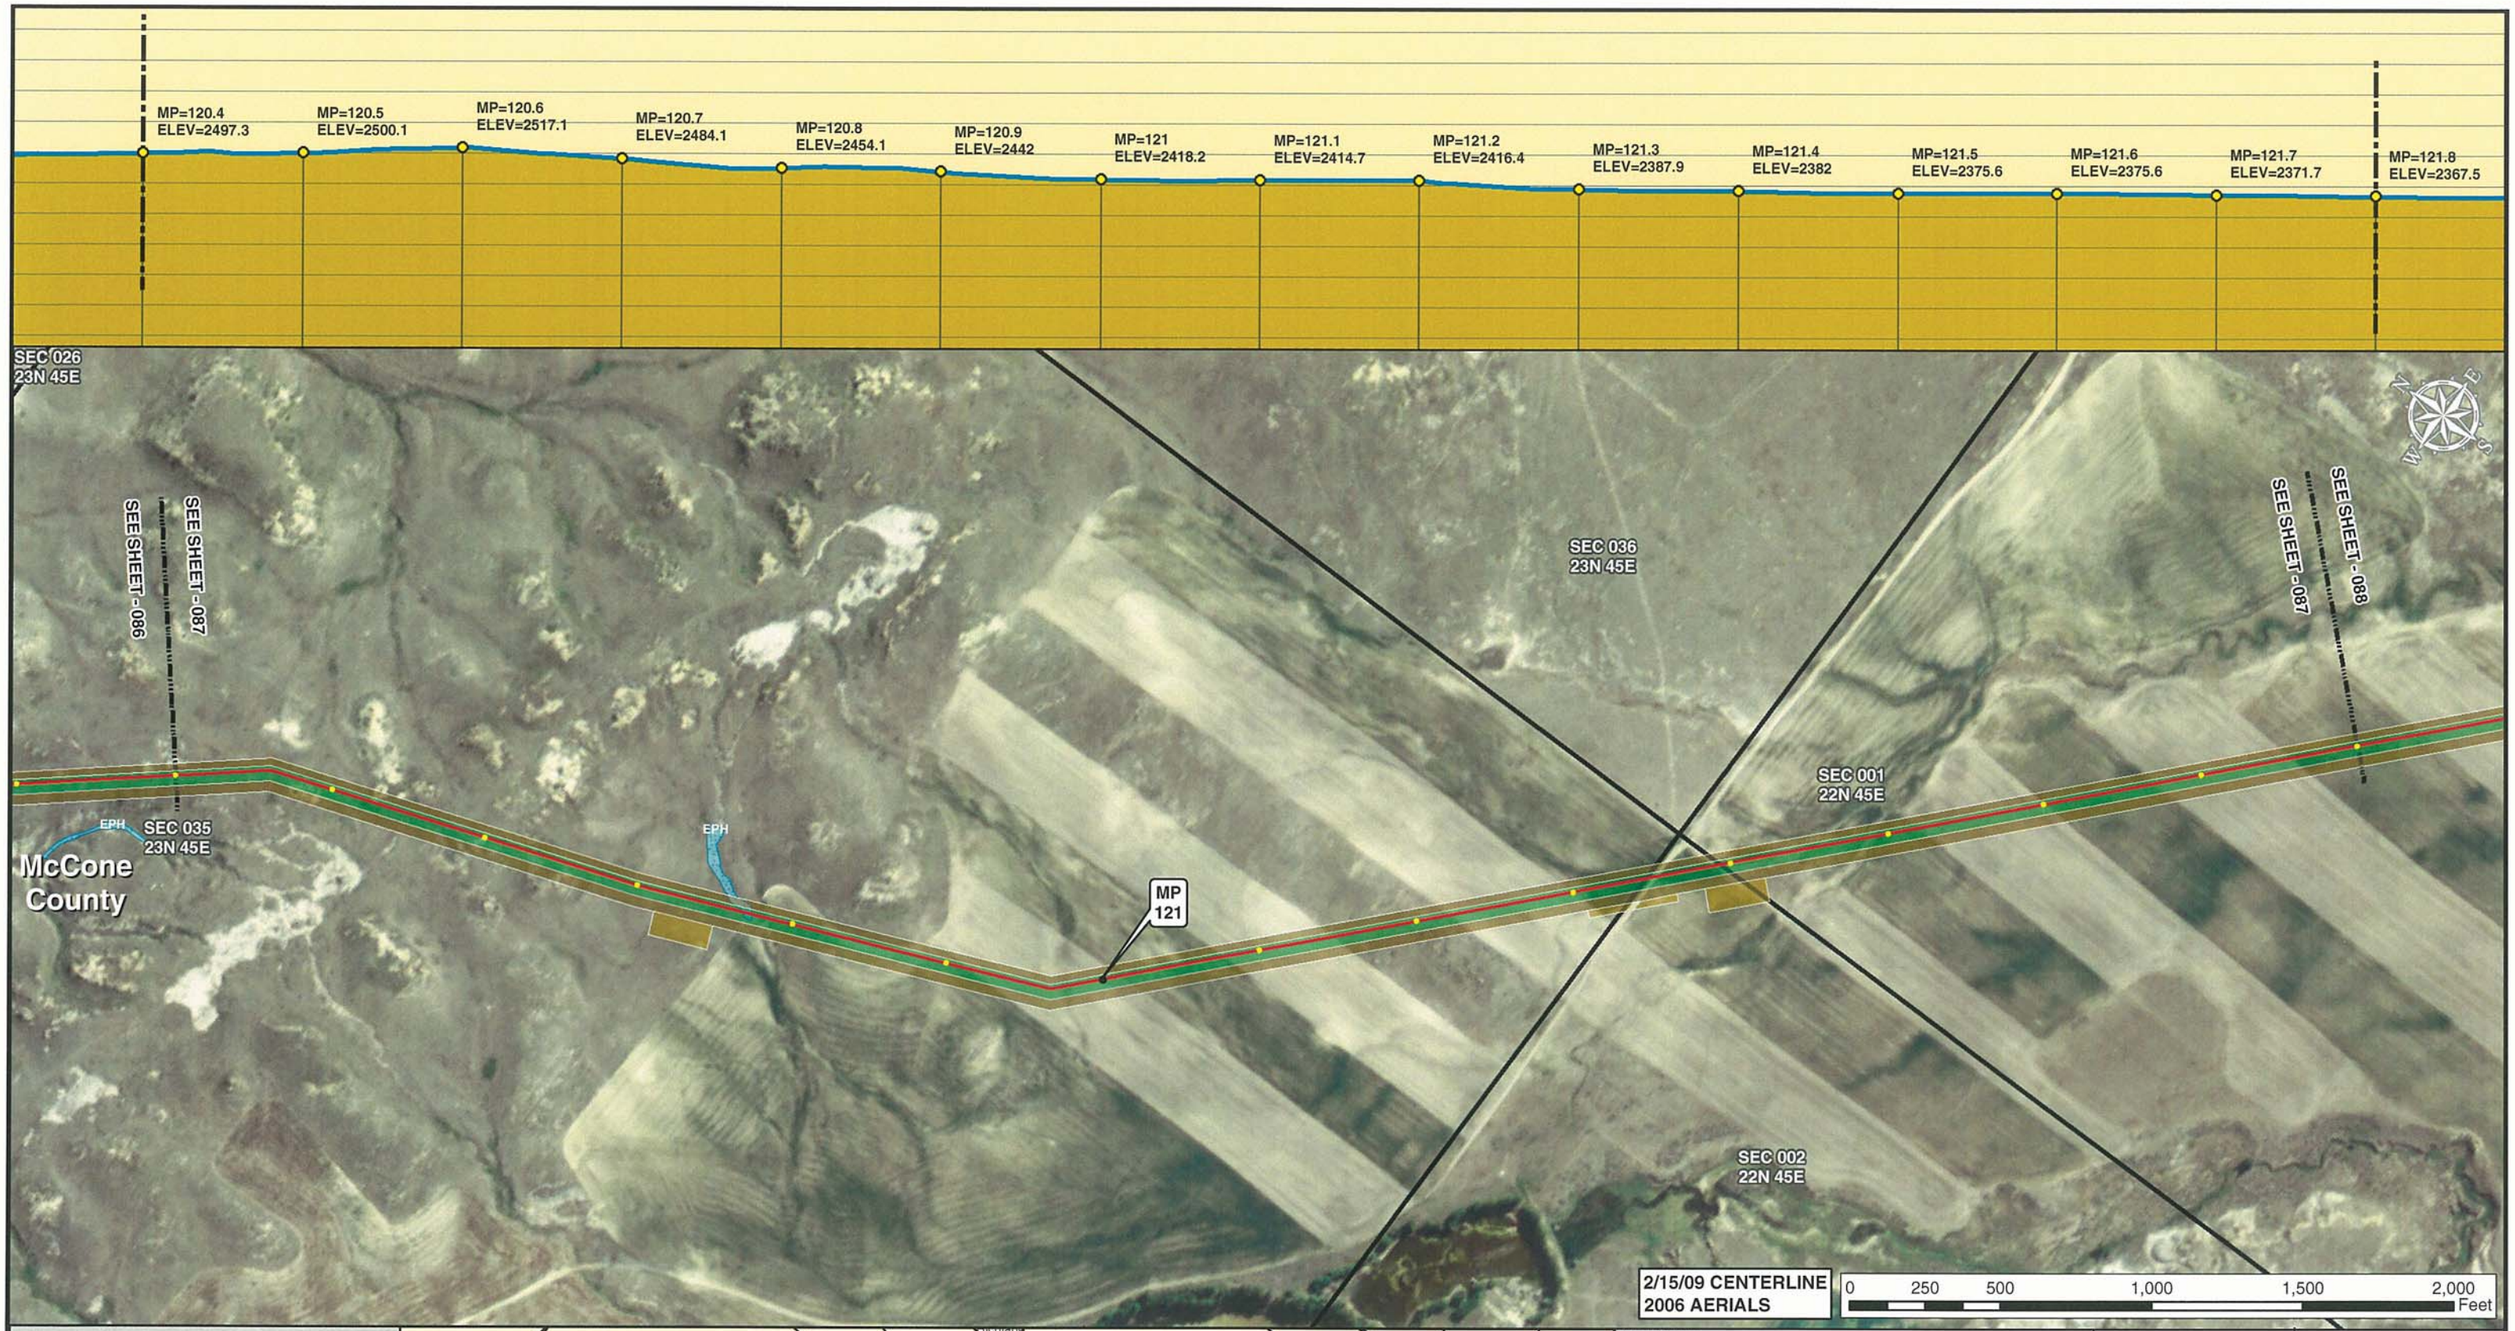

Legend

- MILE POST
- 0.1 MILE TICK MARK
- VALVE
- KEYSTONE XL PROJECT
- PERMANENT EASEMENT
- TEMPORARY EASEMENT
- EXTRA WORKSPACE
- ACCESS ROAD
- TRANSMISSION LINE
- PUMP STATION
- STAGING AREA
- PIPE YARD
- CONTRACTOR YARD
- WATER BODY
- WETLAND
- COUNTY LINE
- SECTION LINE

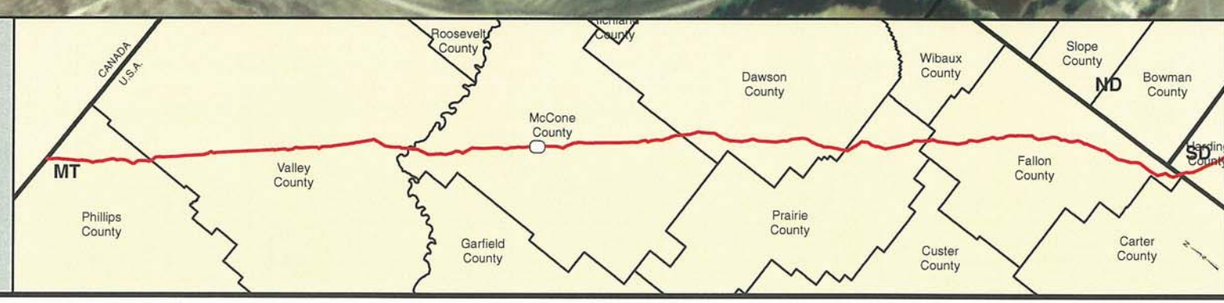

PREPARED BY:
TROW ENGINEERING CONSULTANTS INC.
1300 Metropolitan Boulevard, Suite 200
Tallahassee, Florida , USA 32308
Phone: 1-850-385-5441
Fax: 1-850-385-5523
Trow

ConocoPhillips

TransCanada
In business to deliver

NO.	REVISION	DATE
1	ISSUED FOR SUPPLEMENTAL U.S. DEPT. OF STATE FILING (2.15.09 CL)	7.5.09
0	ISSUED FOR UNITED STATES DEPARTMENT OF STATE (7.31.08 CL)	11.19.08

KEYSTONE XL PROJECT
ROUTE SHEETS
MORGAN, MONTANA TO STEELE CITY, NEBRASKA
MCCONE COUNTY, MONTANA

MAP PARAMETERS
PROJECTION: NAD83, UTM:13N
SCALE: 1: 6000 ; 1" = 500'

DRAWN BY	CHECKED BY	APPROVED BY	PROJECT:	DRAWING NUMBER	SHEET	REV.
GS	SS	RG	50388X	XL-30-ML-2002-P-087-A	087	1

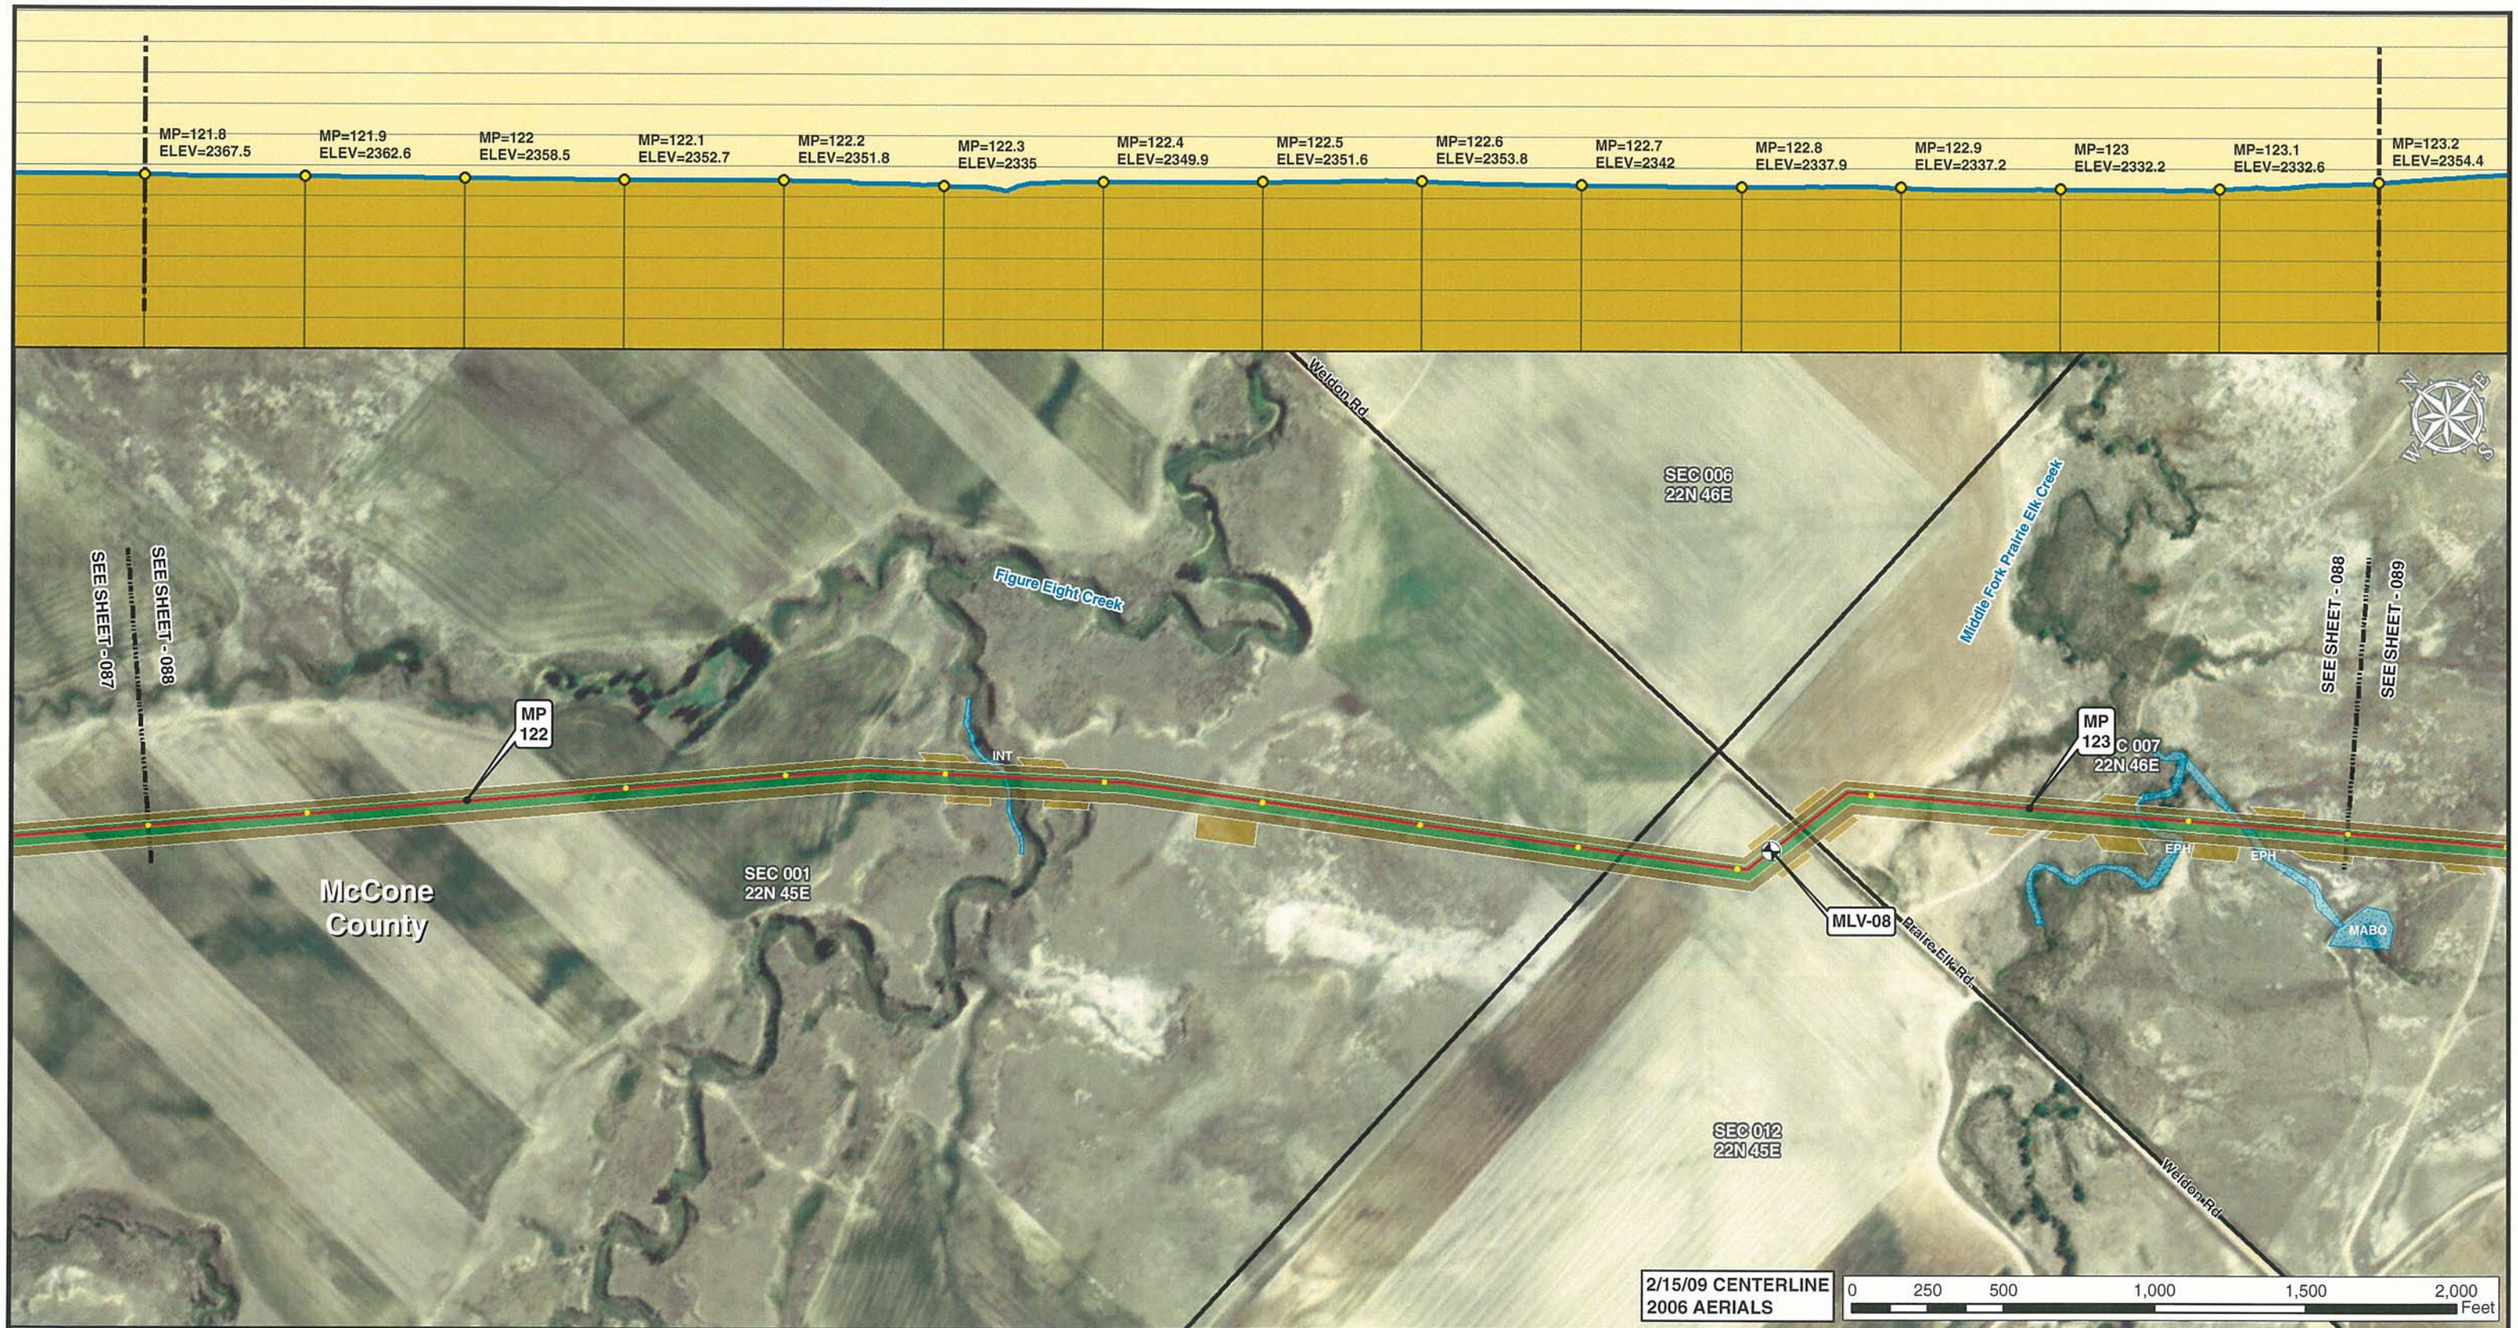

Legend

- MILE POST
- 0.1 MILE TICK MARK
- VALVE
- KEYSTONE XL PROJECT
- PERMANENT EASEMENT
- TEMPORARY EASEMENT
- EXTRA WORKSPACE
- ACCESS ROAD
- TRANSMISSION LINE
- PUMP STATION
- STAGING AREA
- PIPE YARD
- CONTRACTOR YARD
- WATER BODY
- WETLAND
- COUNTY LINE
- SECTION LINE

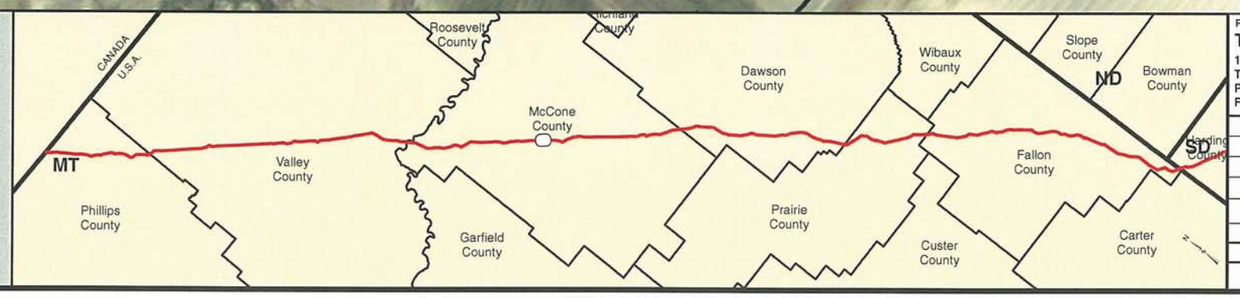

PREPARED BY:
TROW ENGINEERING CONSULTANTS INC.
1300 Metropolitan Boulevard, Suite 200
Tallahassee, Florida , USA 32308
Phone: 1-850-385-5441
Fax: 1-850-385-5523
Trow

NO.	REVISION	DATE
1	ISSUED FOR SUPPLEMENTAL U.S. DEPT. OF STATE FILING (2.15.09 CL)	7.6.09
0	ISSUED FOR UNITED STATES DEPARTMENT OF STATE (7.31.08 CL)	11.19.08

ConocoPhillips

TransCanada
In business to deliver

KEYSTONE XL PROJECT
ROUTE SHEETS
MORGAN, MONTANA TO STEELE CITY, NEBRASKA
MCCONE COUNTY, MONTANA

MAP PARAMETERS
PROJECTION: NAD83, UTM:13N
SCALE: 1: 6000 ; 1" = 500'

DRAWN BY	CHECKED BY	APPROVED BY	PROJECT:	DRAWING NUMBER	SHEET	REV.
GS	SS	RG	50388X	XL-30-ML-2002-P-088-A	088	1

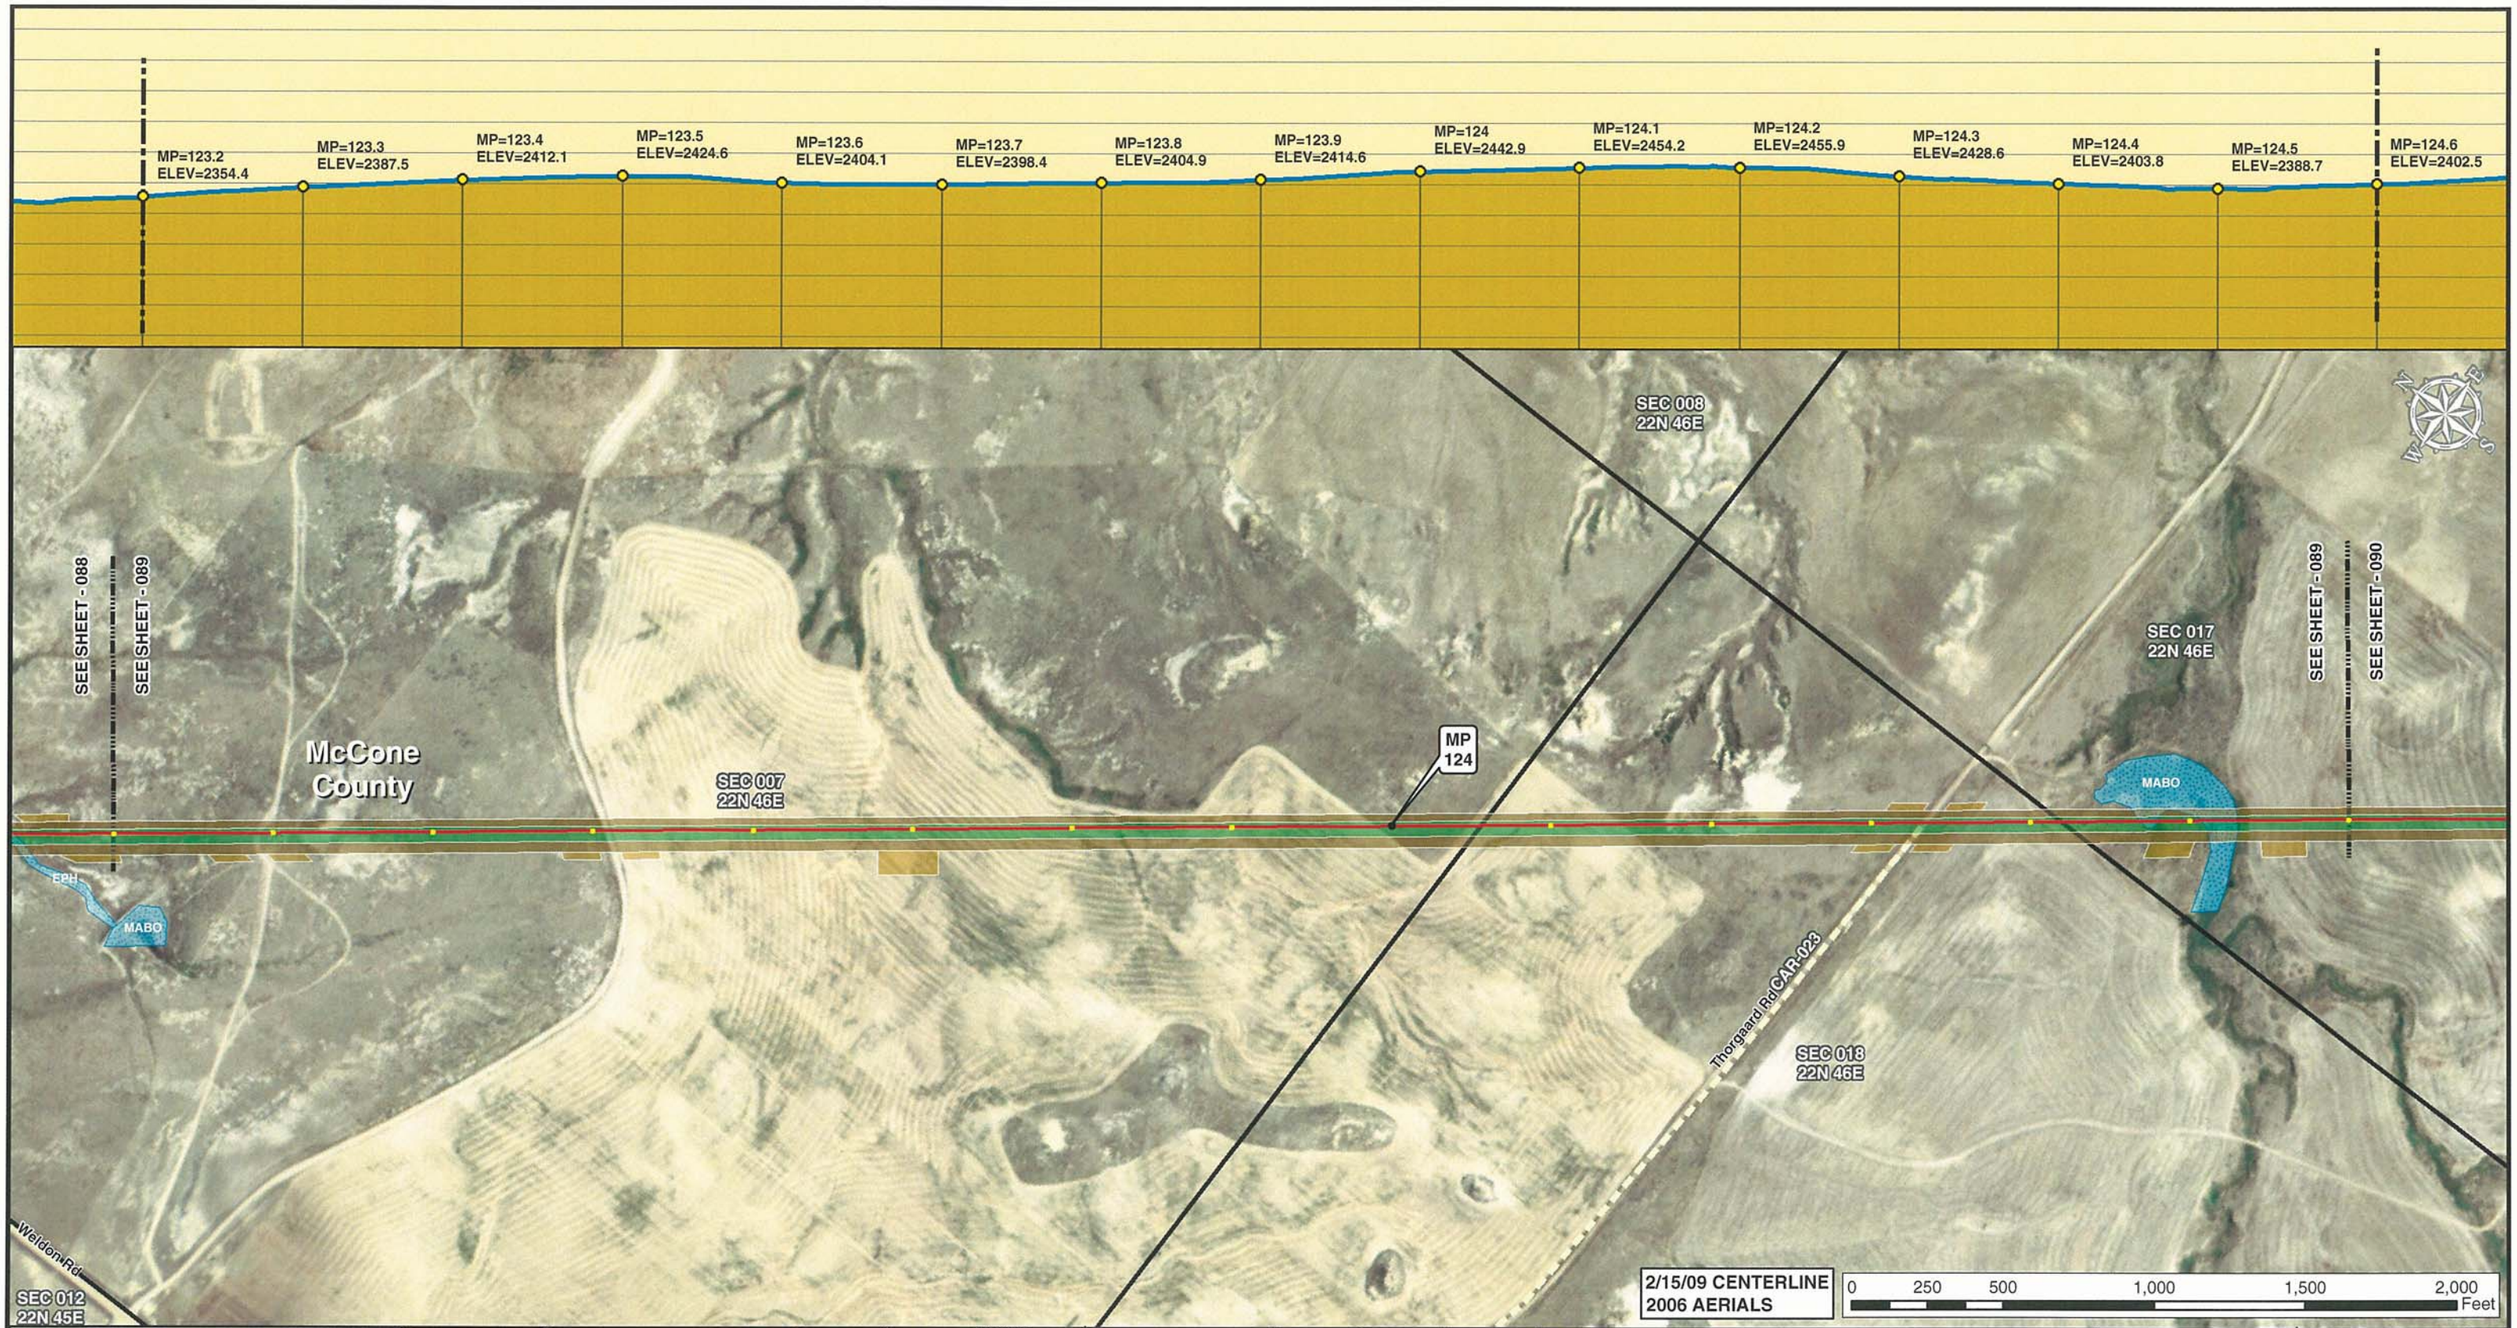

Legend

- MILE POST
- 0.1 MILE TICK MARK
- VALVE
- KEYSTONE XL PROJECT
- PERMANENT EASEMENT
- TEMPORARY EASEMENT
- EXTRA WORKSPACE
- ACCESS ROAD
- TRANSMISSION LINE
- PUMP STATION
- STAGING AREA
- PIPE YARD
- CONTRACTOR YARD
- WATER BODY
- WETLAND
- COUNTY LINE
- SECTION LINE

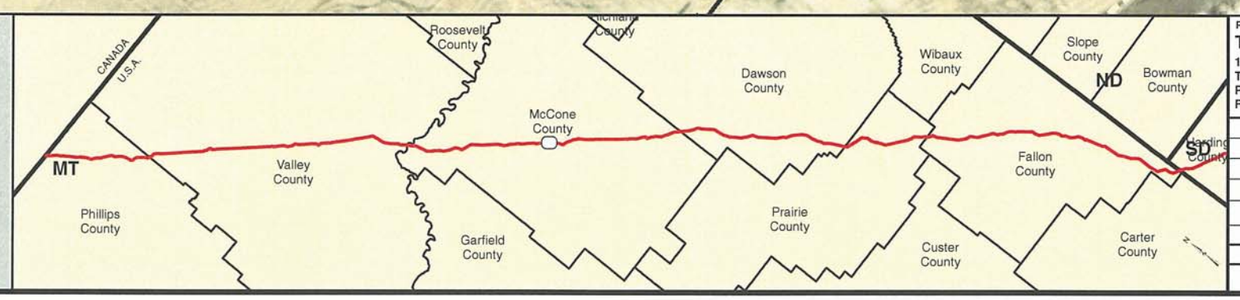

PREPARED BY:
TROW ENGINEERING CONSULTANTS INC.
1300 Metropolitan Boulevard, Suite 200
Tallahassee, Florida , USA 32308
Phone: 1-850-385-5441
Fax: 1-850-385-5523

Trow

NO.	REVISION	DATE
1	ISSUED FOR SUPPLEMENTAL U.S. DEPT. OF STATE FILING (2.15.09 CL)	7.6.09
0	ISSUED FOR UNITED STATES DEPARTMENT OF STATE (7.31.08 CL)	11.19.08

ConocoPhillips

TransCanada
In business to deliver

KEYSTONE XL PROJECT
ROUTE SHEETS
MORGAN, MONTANA TO STEELE CITY, NEBRASKA
MCCONE COUNTY, MONTANA

MAP PARAMETERS
PROJECTION: NAD83, UTM:13N
SCALE: 1: 6000 ; 1" = 500'

DRAWN BY	CHECKED BY	APPROVED BY	PROJECT:	DRAWING NUMBER	SHEET	REV.
GS	SS	RG	50388X	XL-30-ML-2002-P-089-A	089	1

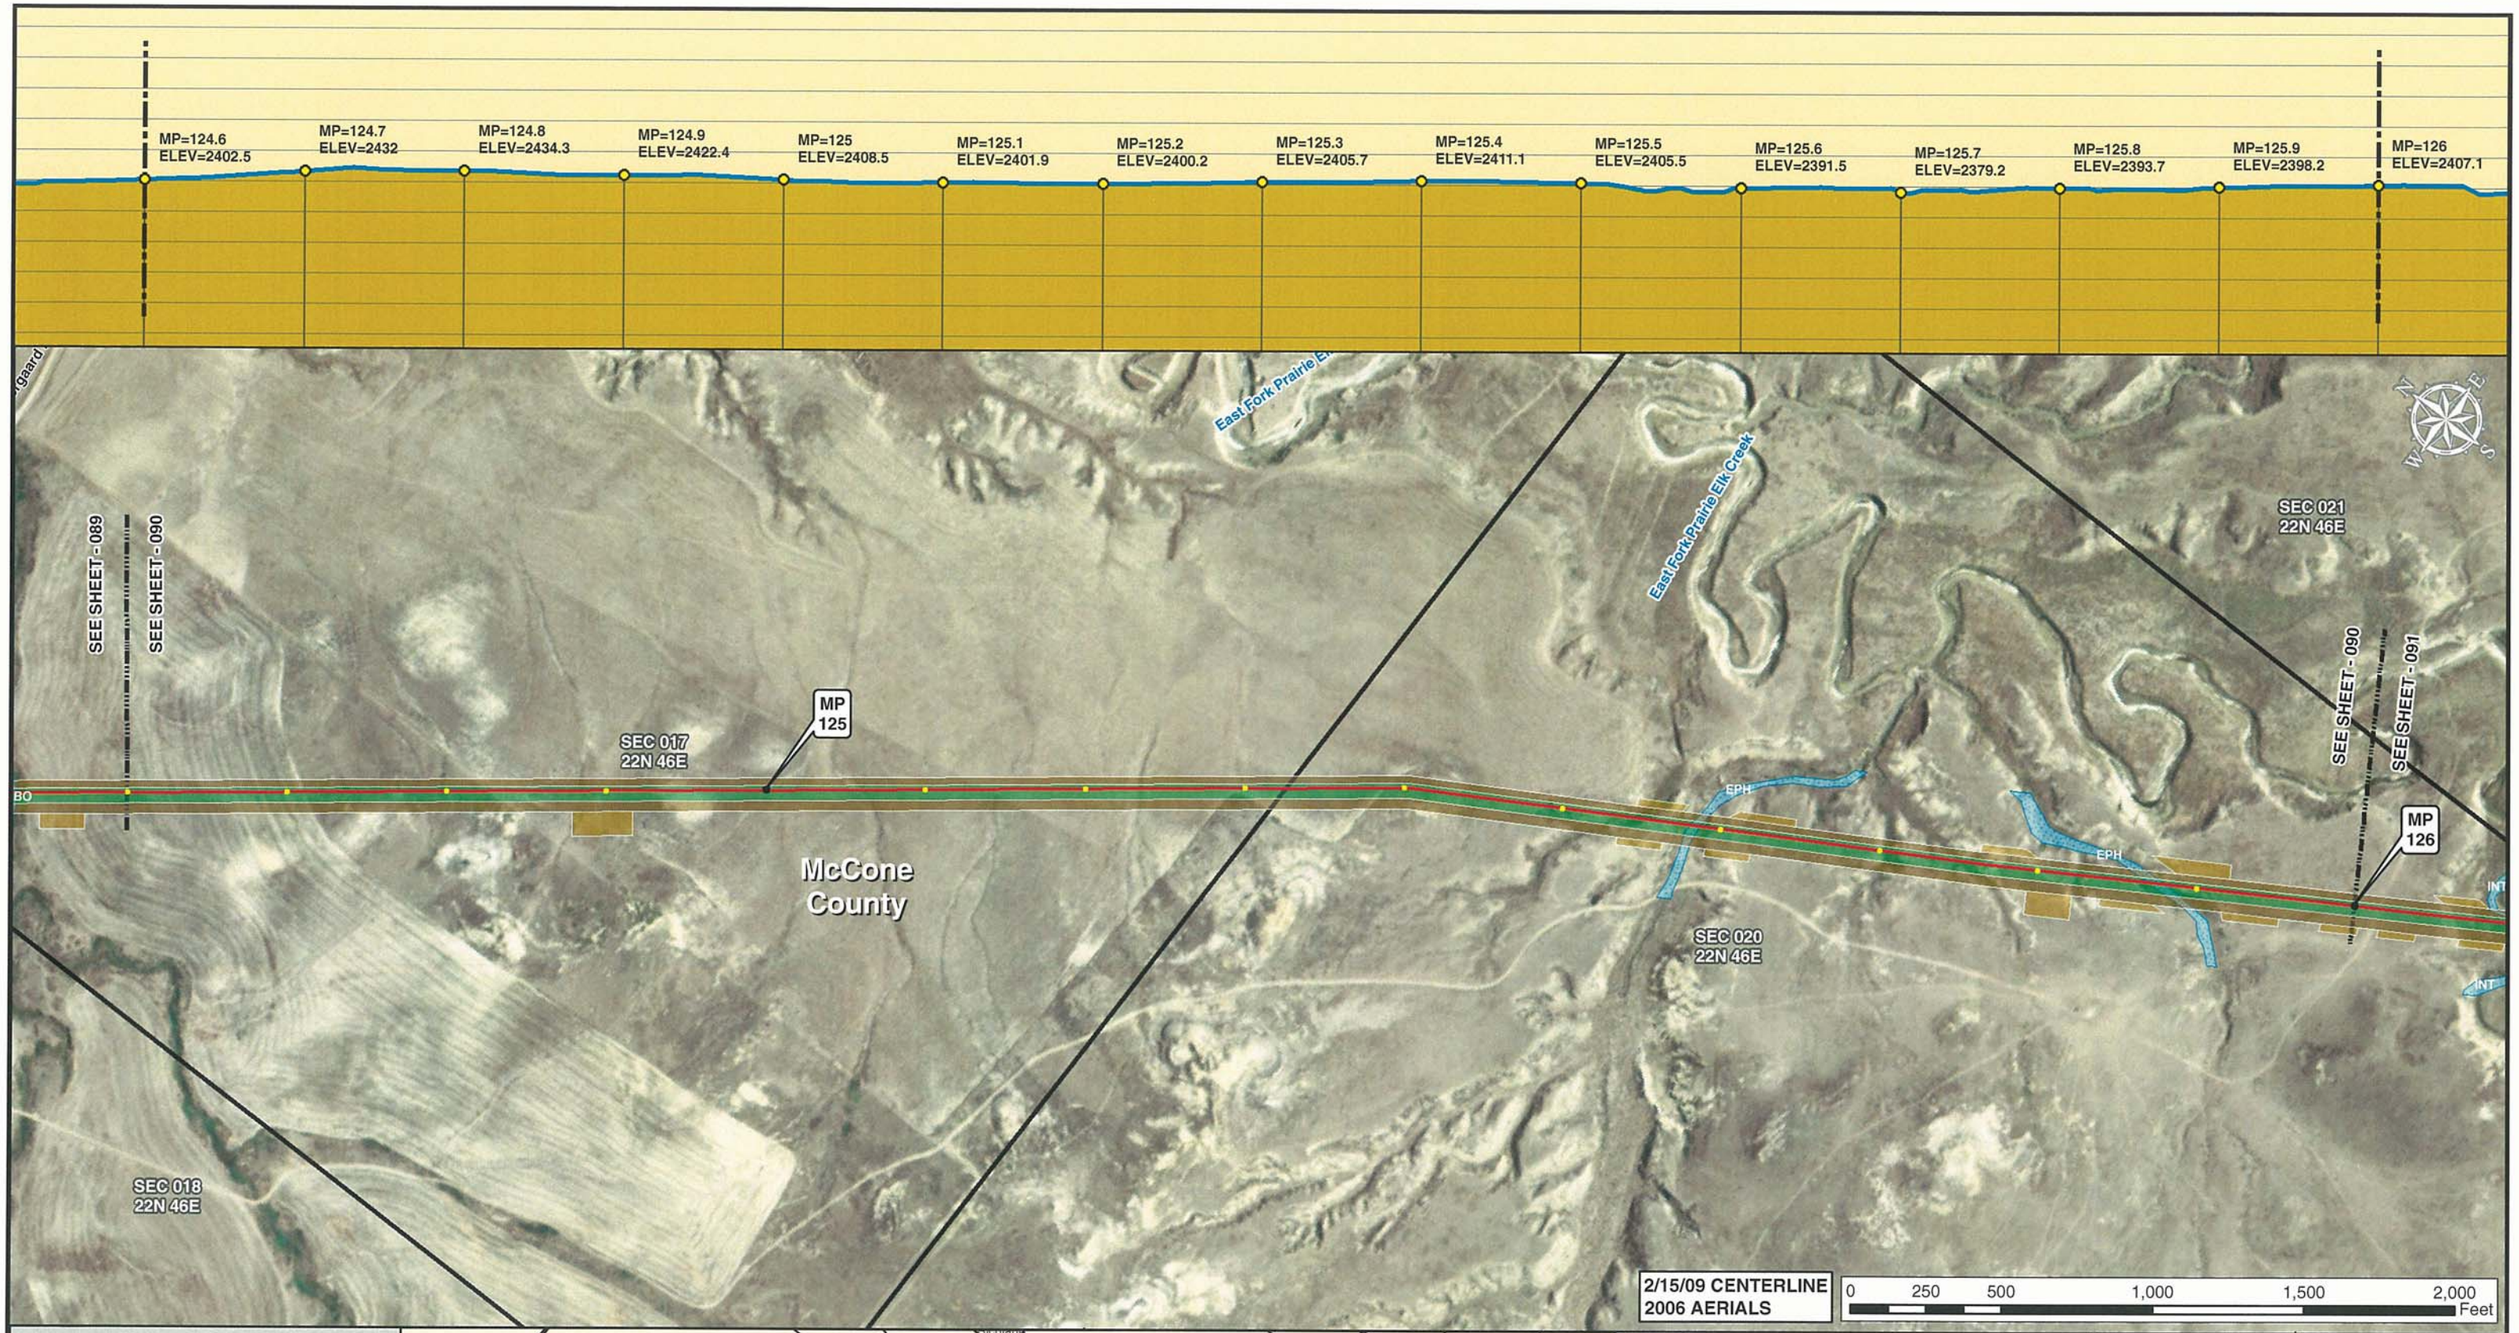

Legend

- MILE POST
- 0.1 MILE TICK MARK
- VALVE
- KEYSTONE XL PROJECT
- PERMANENT EASEMENT
- TEMPORARY EASEMENT
- EXTRA WORKSPACE
- ACCESS ROAD
- TRANSMISSION LINE
- PUMP STATION
- STAGING AREA
- PIPE YARD
- CONTRACTOR YARD
- WATER BODY
- WETLAND
- COUNTY LINE
- SECTION LINE

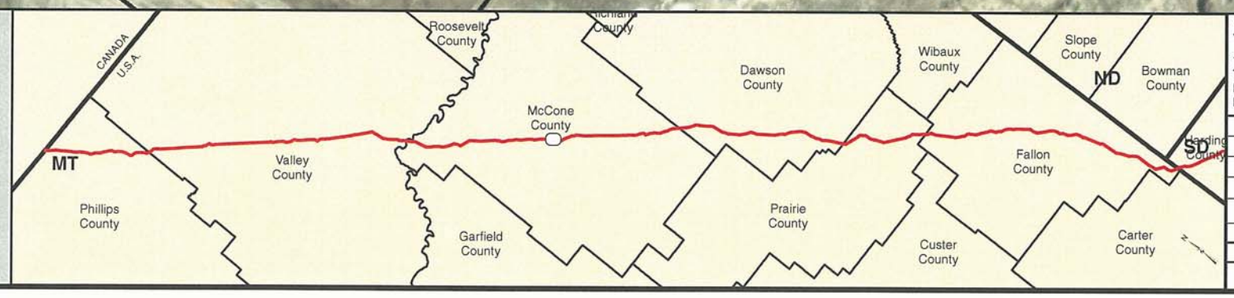

PREPARED BY:
TROW ENGINEERING CONSULTANTS INC.
1300 Metropolitan Boulevard, Suite 200
Tallahassee, Florida , USA 32308
Phone: 1-850-385-5441
Fax: 1-850-385-5523

Trow

ConocoPhillips | TransCanada — In business to deliver

NO.	REVISION	DATE
1	ISSUED FOR SUPPLEMENTAL U.S. DEPT. OF STATE FILING (2.15.09 CL)	7.6.09
0	ISSUED FOR UNITED STATES DEPARTMENT OF STATE (7.31.08 CL)	11.19.08

KEYSTONE XL PROJECT
ROUTE SHEETS
MORGAN, MONTANA TO STEELE CITY, NEBRASKA
MCCONE COUNTY, MONTANA

MAP PARAMETERS
PROJECTION: NAD83, UTM:13N
SCALE: 1: 6000 ; 1" = 500'

DRAWN BY	CHECKED BY	APPROVED BY	PROJECT:	DRAWING NUMBER	SHEET	REV.
GS	SS	RG	50388X	XL-30-ML-2002-P-090-A	090	1

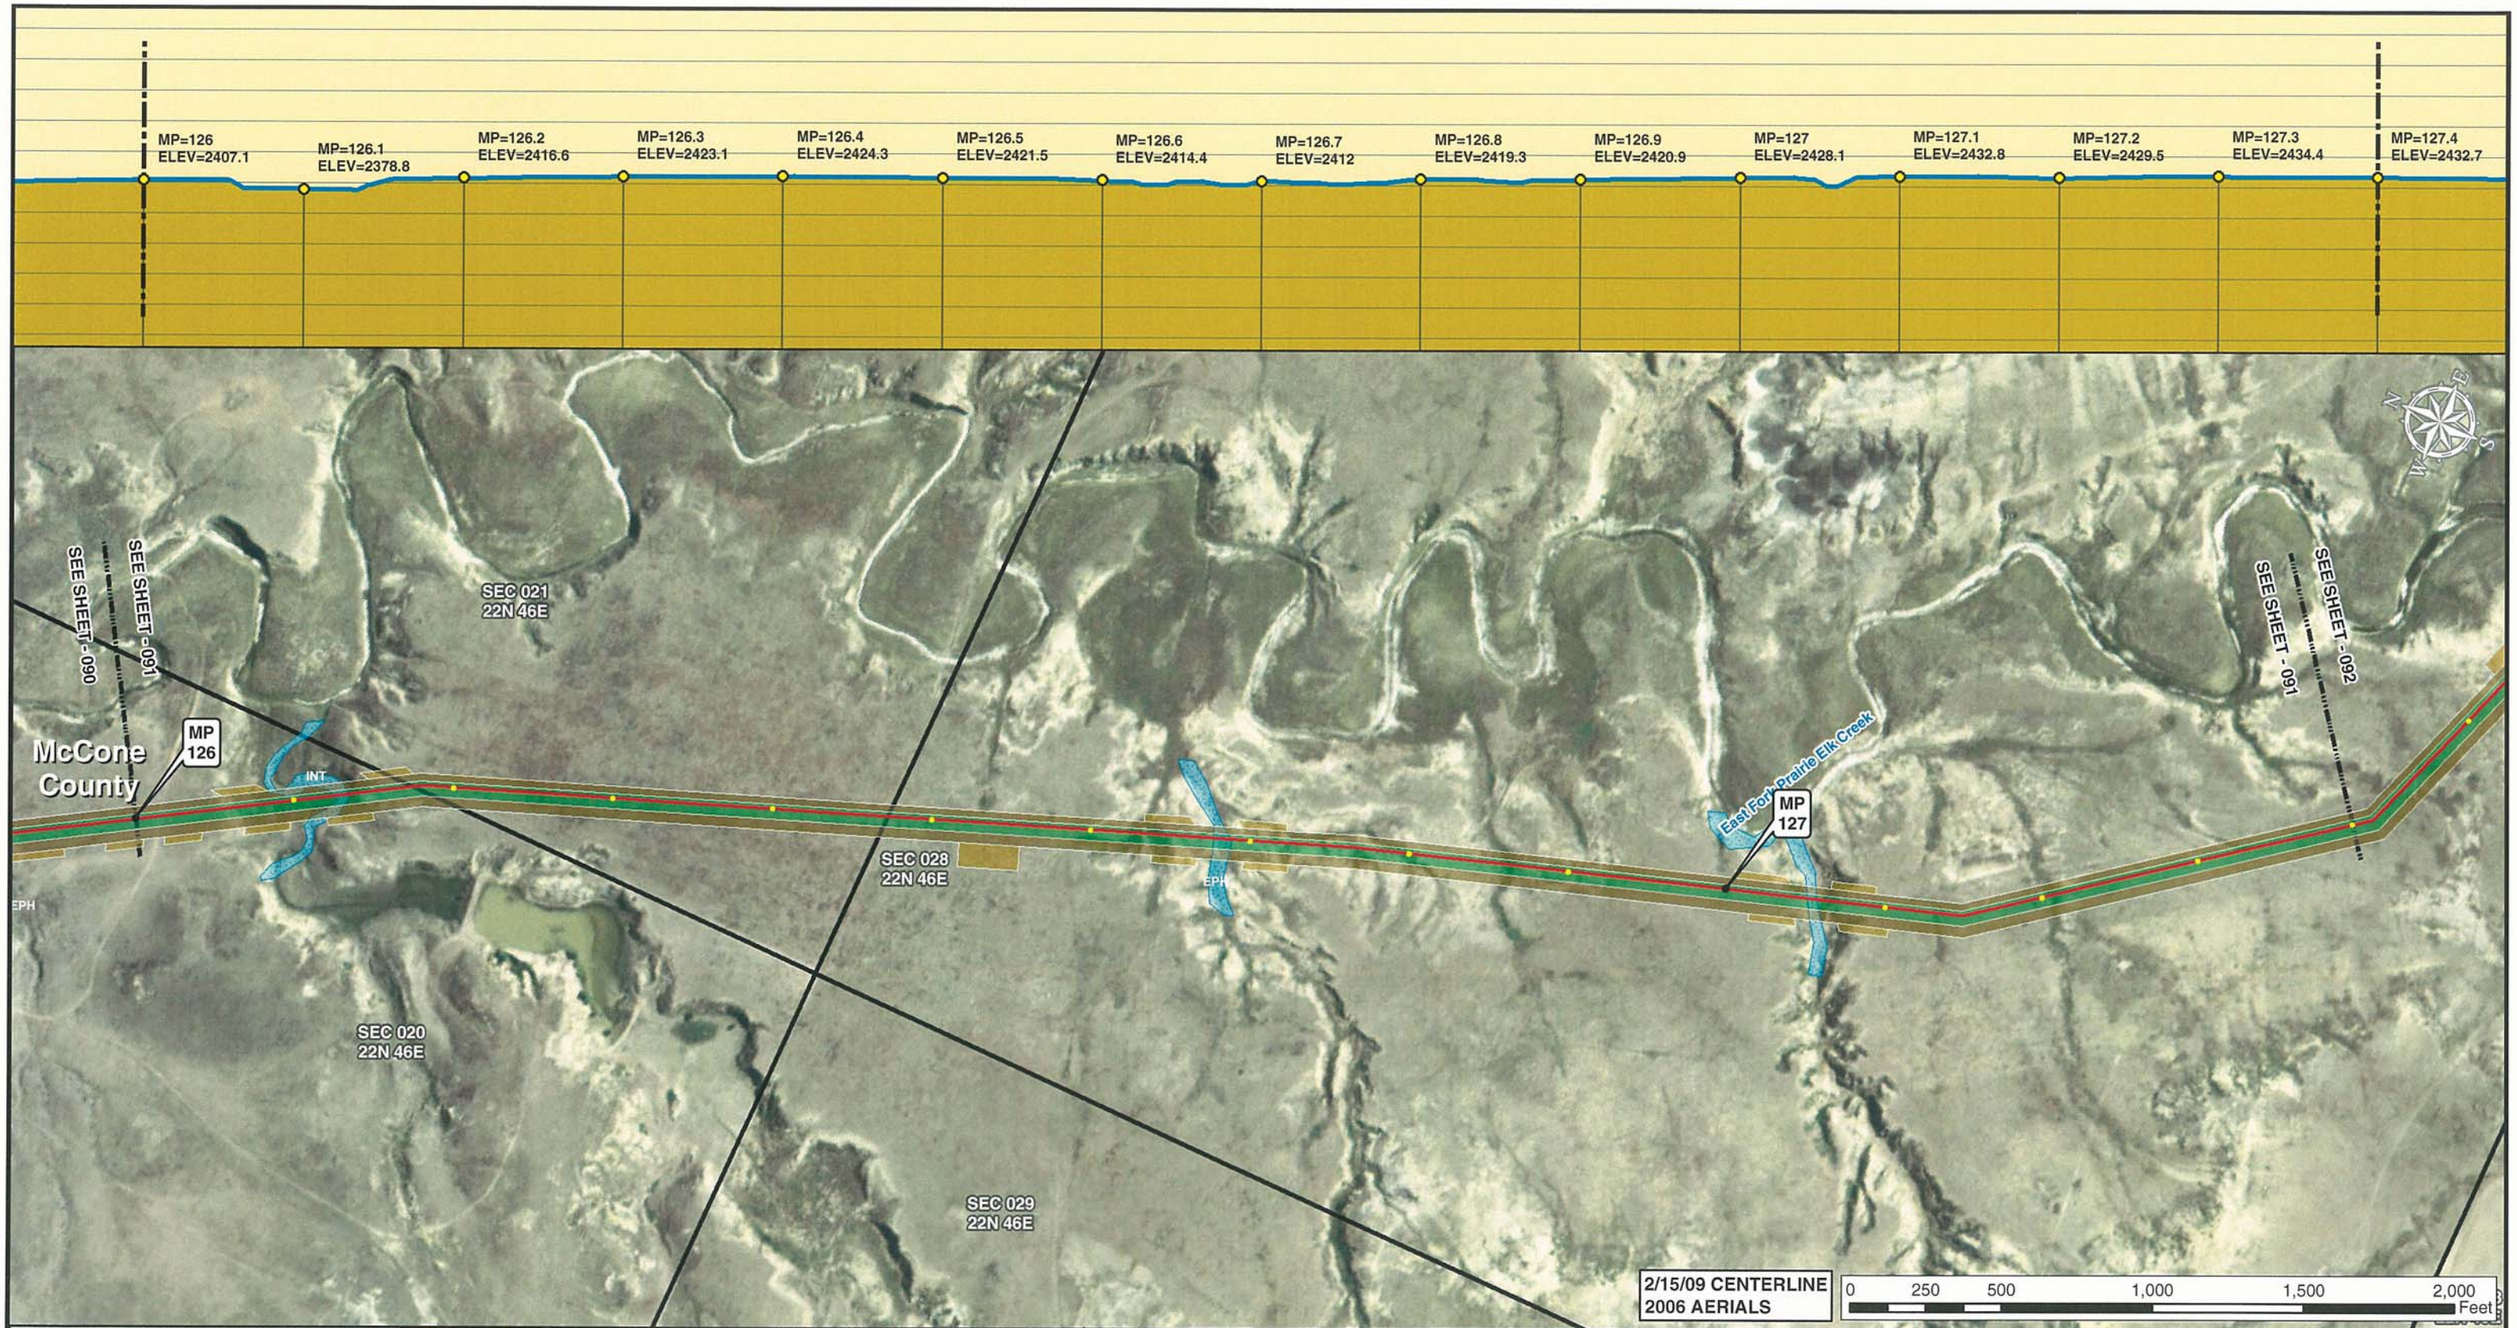

Legend

- MILE POST
- 0.1 MILE TICK MARK
- VALVE
- KEYSTONE XL PROJECT
- PERMANENT EASEMENT
- TEMPORARY EASEMENT
- EXTRA WORKSPACE
- ACCESS ROAD
- TRANSMISSION LINE
- PUMP STATION
- STAGING AREA
- PIPE YARD
- CONTRACTOR YARD
- WATER BODY
- WETLAND
- COUNTY LINE
- SECTION LINE

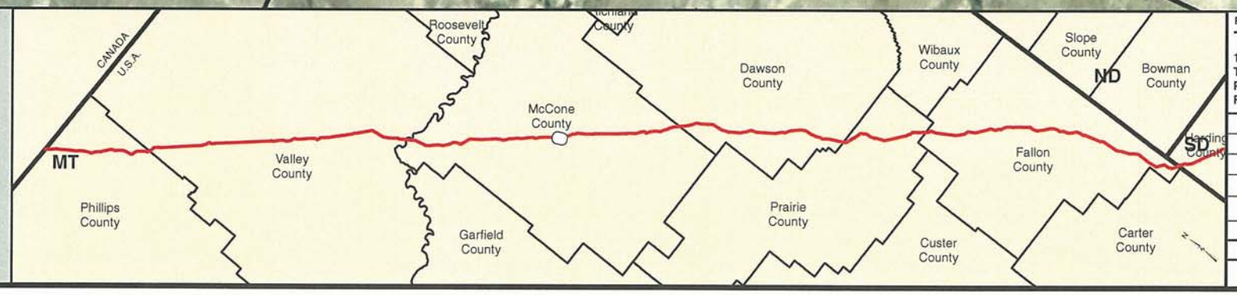

PREPARED BY:
TROW ENGINEERING CONSULTANTS INC.
1300 Metropolitan Boulevard, Suite 200
Tallahassee, Florida , USA 32308
Phone: 1-850-385-5441
Fax: 1-850-385-5523
Trow

NO.	REVISION	DATE
1	ISSUED FOR SUPPLEMENTAL U.S. DEPT. OF STATE FILING (2.15.09 CL)	7.6.09
0	ISSUED FOR UNITED STATES DEPARTMENT OF STATE (7.31.08 CL)	11.19.08

ConocoPhillips

TransCanada
In business to deliver

KEYSTONE XL PROJECT
ROUTE SHEETS
MORGAN, MONTANA TO STEELE CITY, NEBRASKA

MCCONE COUNTY, MONTANA

MAP PARAMETERS
PROJECTION: NAD83, UTM:13N
SCALE: 1: 6000 ; 1" = 500'

DRAWN BY	CHECKED BY	APPROVED BY	PROJECT:	DRAWING NUMBER	SHEET	REV.
GS	SS	RG	50388X	XL-30-ML-2002-P-091-A	091	1

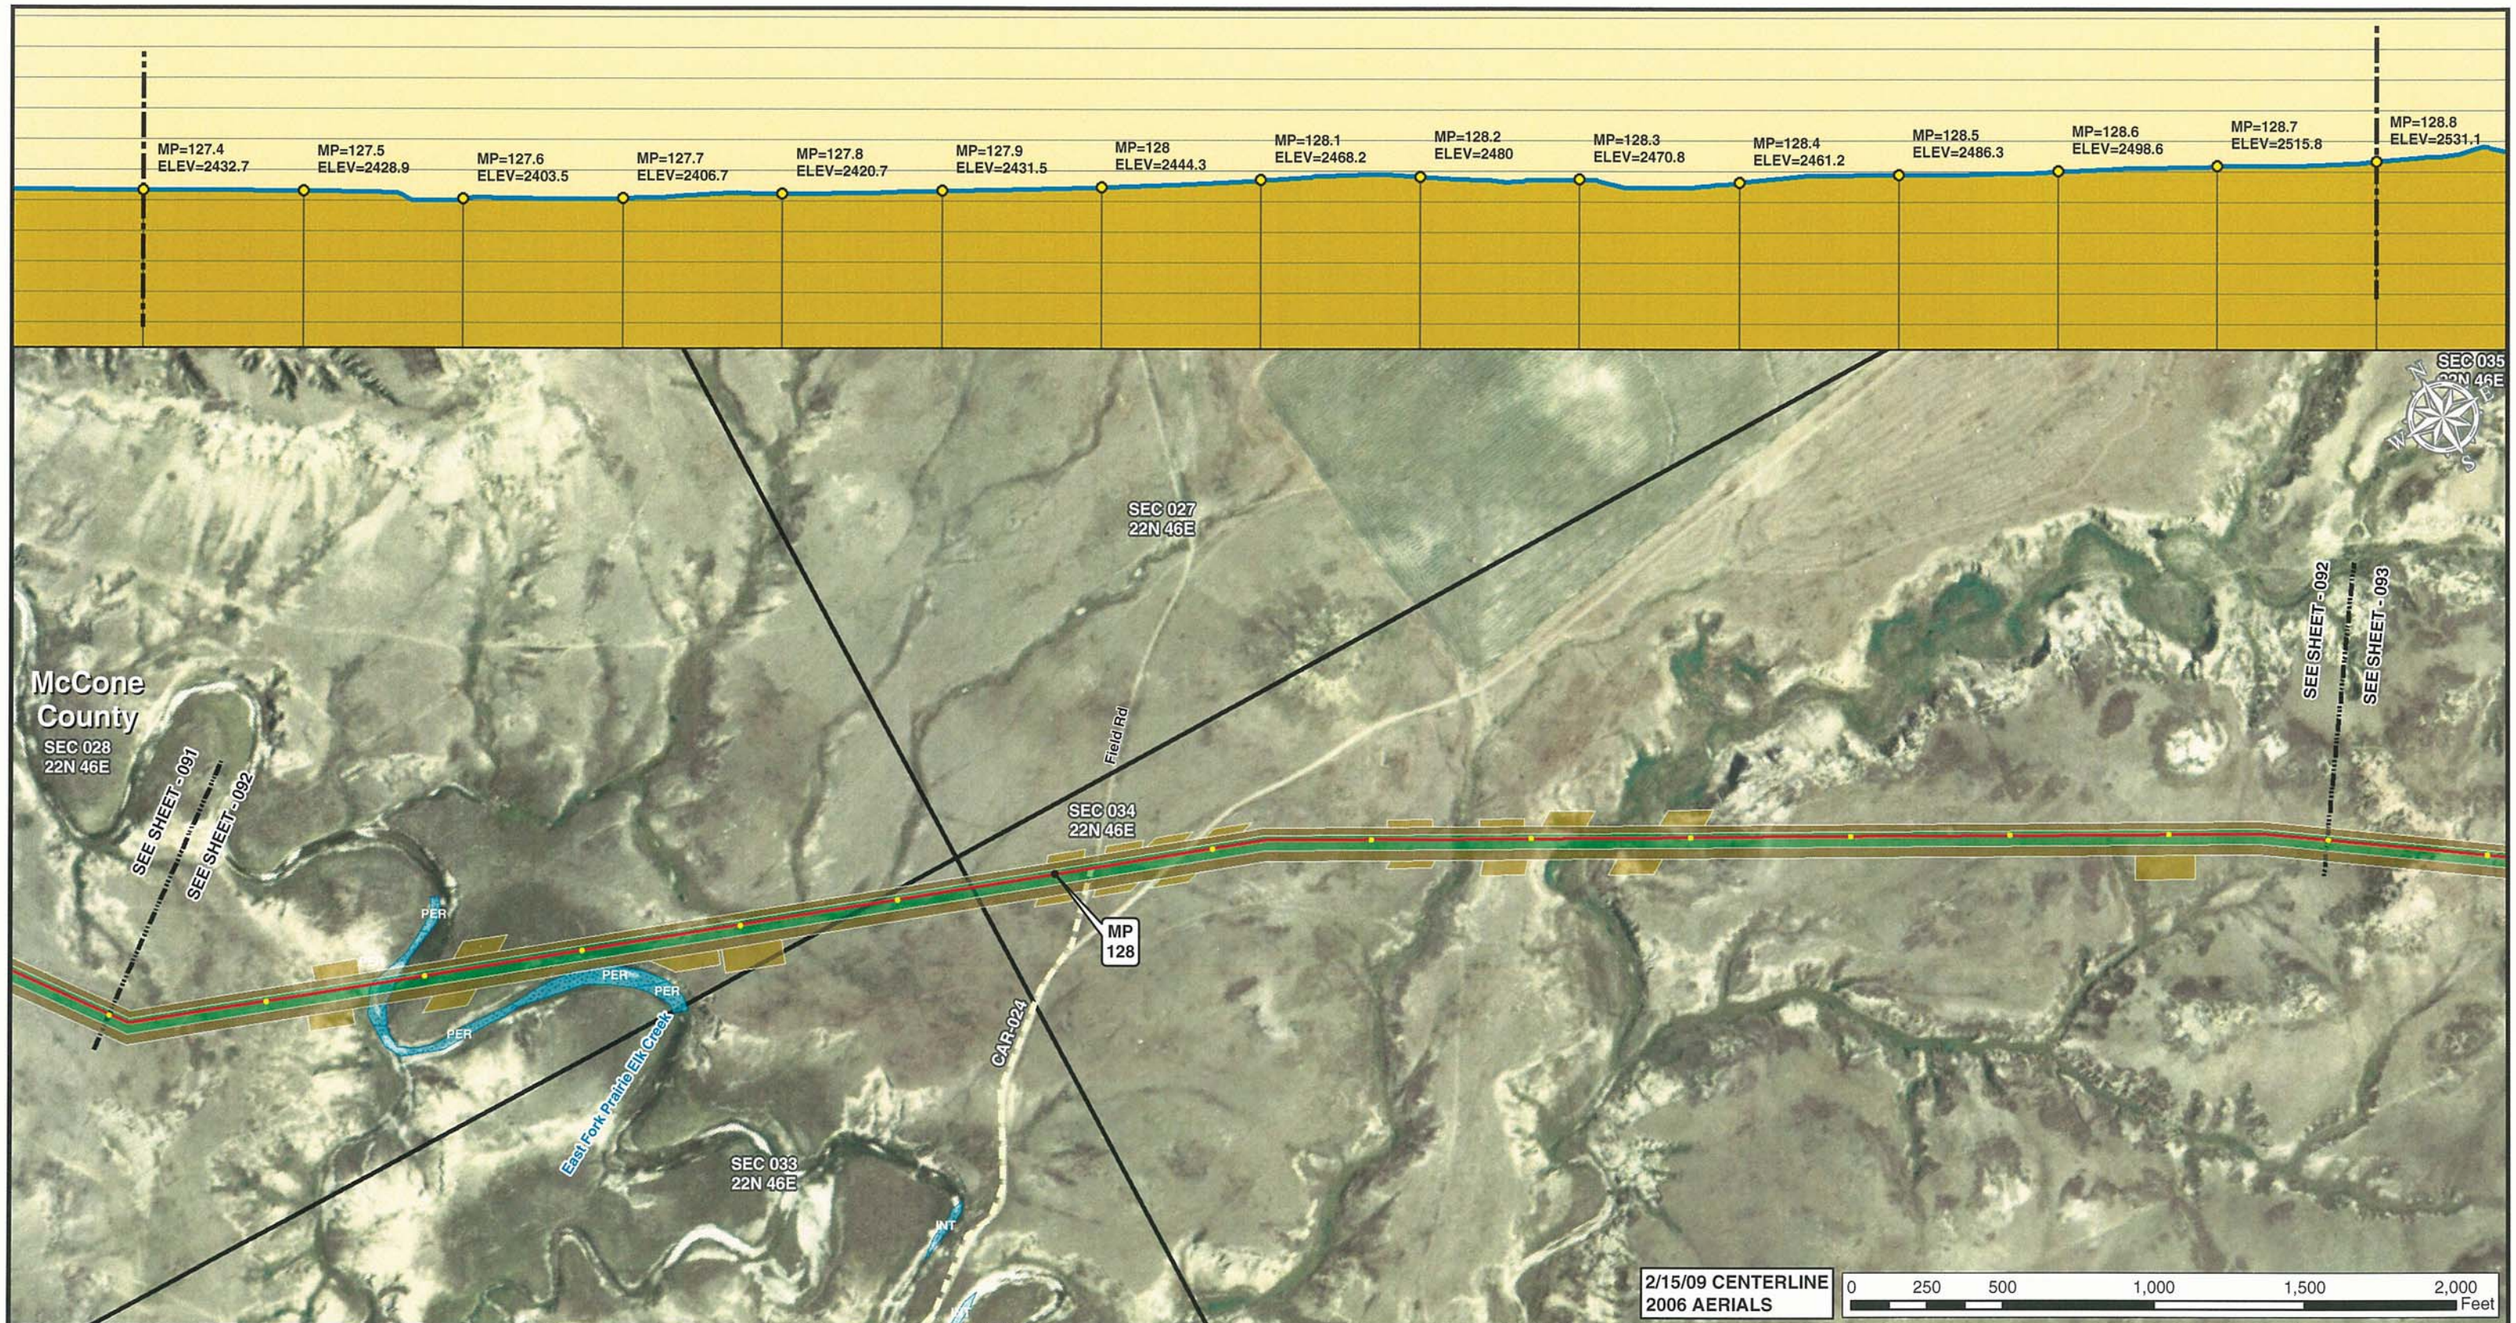

Legend

- MILE POST
- 0.1 MILE TICK MARK
- VALVE
- KEYSTONE XL PROJECT
- PERMANENT EASEMENT
- TEMPORARY EASEMENT
- EXTRA WORKSPACE
- ACCESS ROAD
- TRANSMISSION LINE
- PUMP STATION
- STAGING AREA
- PIPE YARD
- CONTRACTOR YARD
- WATER BODY
- WETLAND
- COUNTY LINE
- SECTION LINE

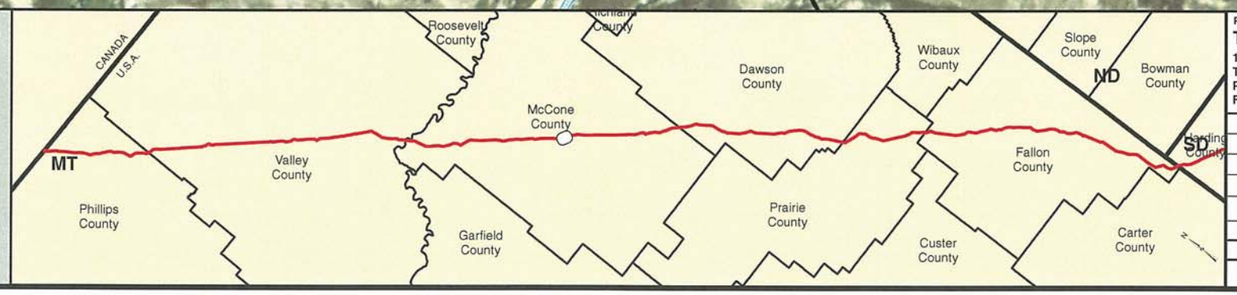

PREPARED BY:
TROW ENGINEERING CONSULTANTS INC.
1300 Metropolitan Boulevard, Suite 200
Tallahassee, Florida , USA 32308
Phone: 1-850-385-5441
Fax: 1-850-385-5523

Trow

ConocoPhillips

TransCanada
In business to deliver

NO.	REVISION	DATE
1	ISSUED FOR SUPPLEMENTAL U.S. DEPT. OF STATE FILING (2.15.09 CL)	7.6.09
0	ISSUED FOR UNITED STATES DEPARTMENT OF STATE (7.31.08 CL)	11.19.08

KEYSTONE XL PROJECT
ROUTE SHEETS
MORGAN, MONTANA TO STEELE CITY, NEBRASKA

MCCONE COUNTY, MONTANA

MAP PARAMETERS
PROJECTION: NAD83, UTM:13N
SCALE: 1: 6000 ; 1" = 500'

DRAWN BY	CHECKED BY	APPROVED BY	PROJECT:	DRAWING NUMBER	SHEET	REV.
GS	SS	RG	50388X	XL-30-ML-2002-P-092-A	092	1

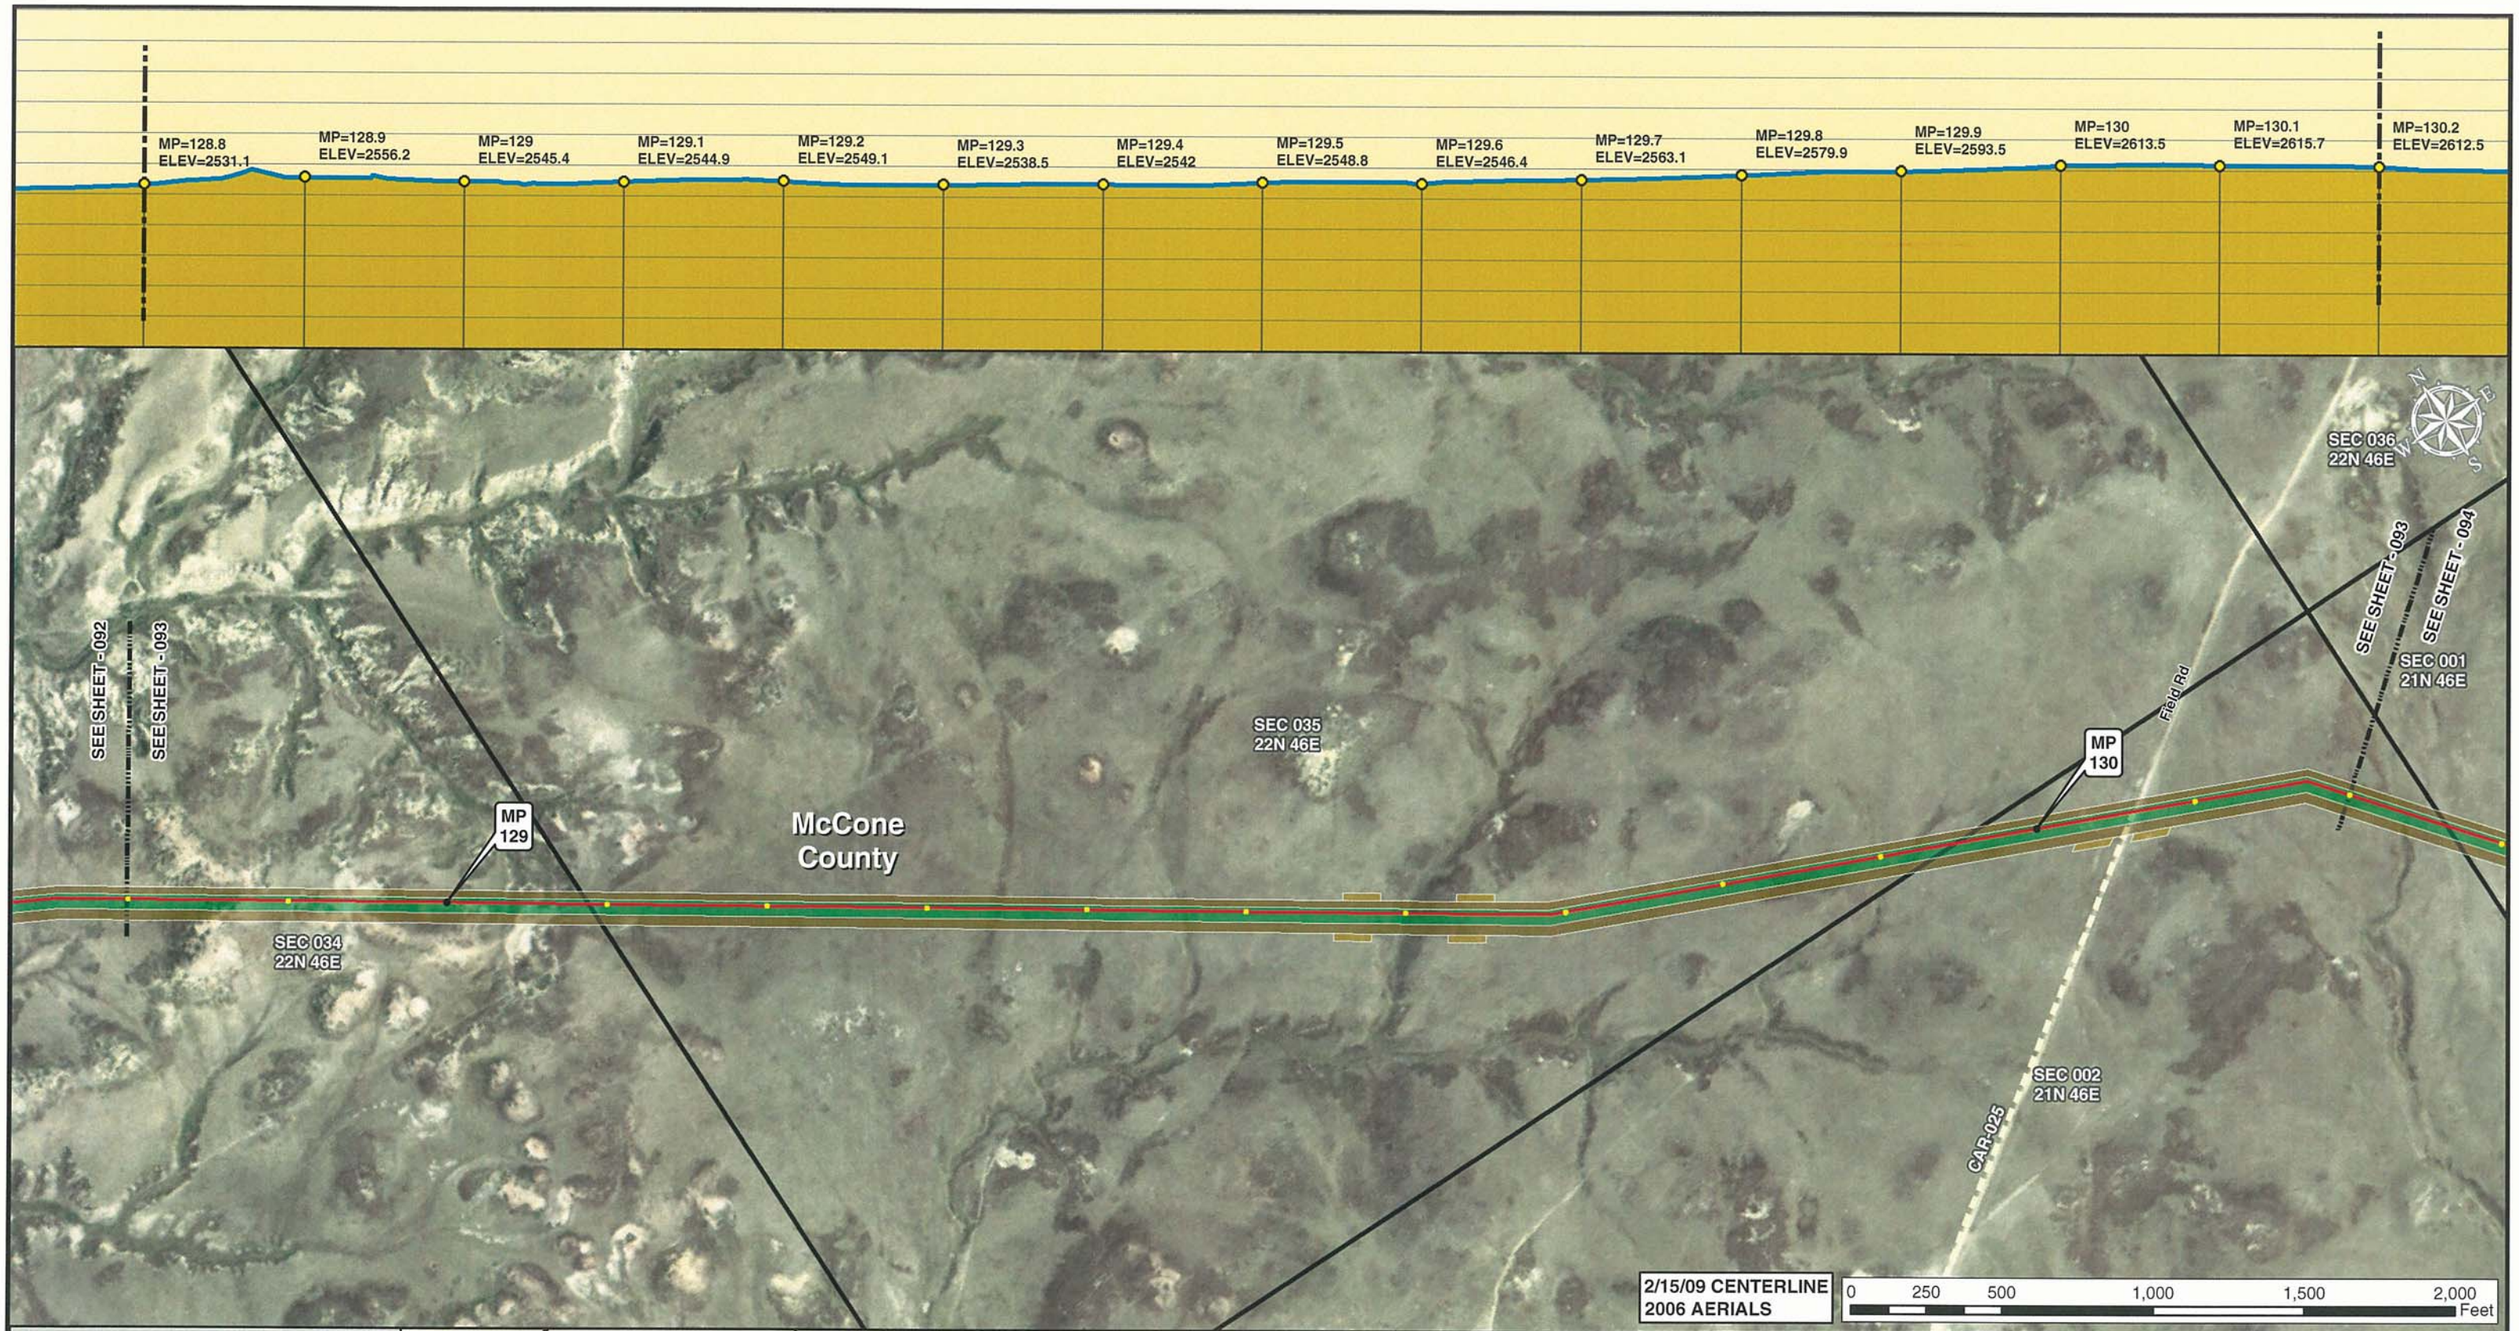

Legend

- MILE POST
- 0.1 MILE TICK MARK
- VALVE
- KEYSTONE XL PROJECT
- PERMANENT EASEMENT
- TEMPORARY EASEMENT
- EXTRA WORKSPACE
- ACCESS ROAD
- TRANSMISSION LINE
- PUMP STATION
- STAGING AREA
- PIPE YARD
- CONTRACTOR YARD
- WATER BODY
- WETLAND
- COUNTY LINE
- SECTION LINE

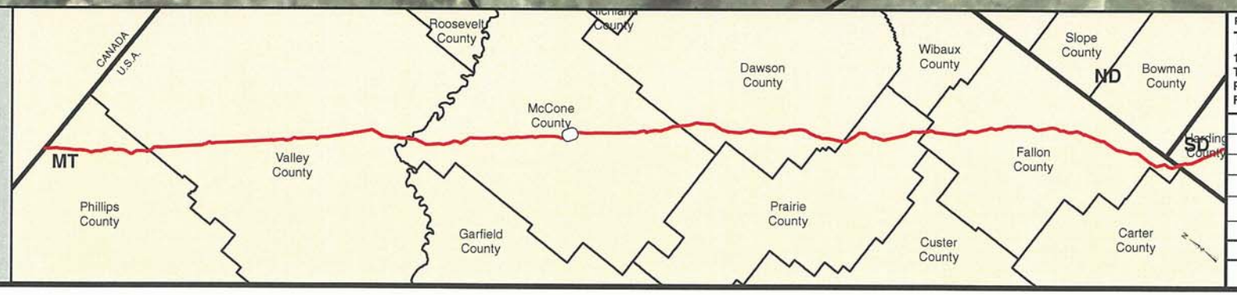

PREPARED BY:
TROW ENGINEERING CONSULTANTS INC.
1300 Metropolitan Boulevard, Suite 200
Tallahassee, Florida , USA 32308
Phone: 1-850-385-5441
Fax: 1-850-385-5523
Trow

NO.	REVISION	DATE
1	ISSUED FOR SUPPLEMENTAL U.S. DEPT. OF STATE FILING (2.15.09 CL)	7.6.09
0	ISSUED FOR UNITED STATES DEPARTMENT OF STATE (7.31.08 CL)	11.19.08

ConocoPhillips

TransCanada
In business to deliver

KEYSTONE XL PROJECT
ROUTE SHEETS
MORGAN, MONTANA TO STEELE CITY, NEBRASKA
MCCONE COUNTY, MONTANA

MAP PARAMETERS
PROJECTION: NAD83, UTM:13N
SCALE: 1: 6000 ; 1" = 500'

DRAWN BY	CHECKED BY	APPROVED BY	PROJECT:	DRAWING NUMBER	SHEET	REV.
GS	SS	RG	50388X	XL-30-ML-2002-P-093-A	093	1

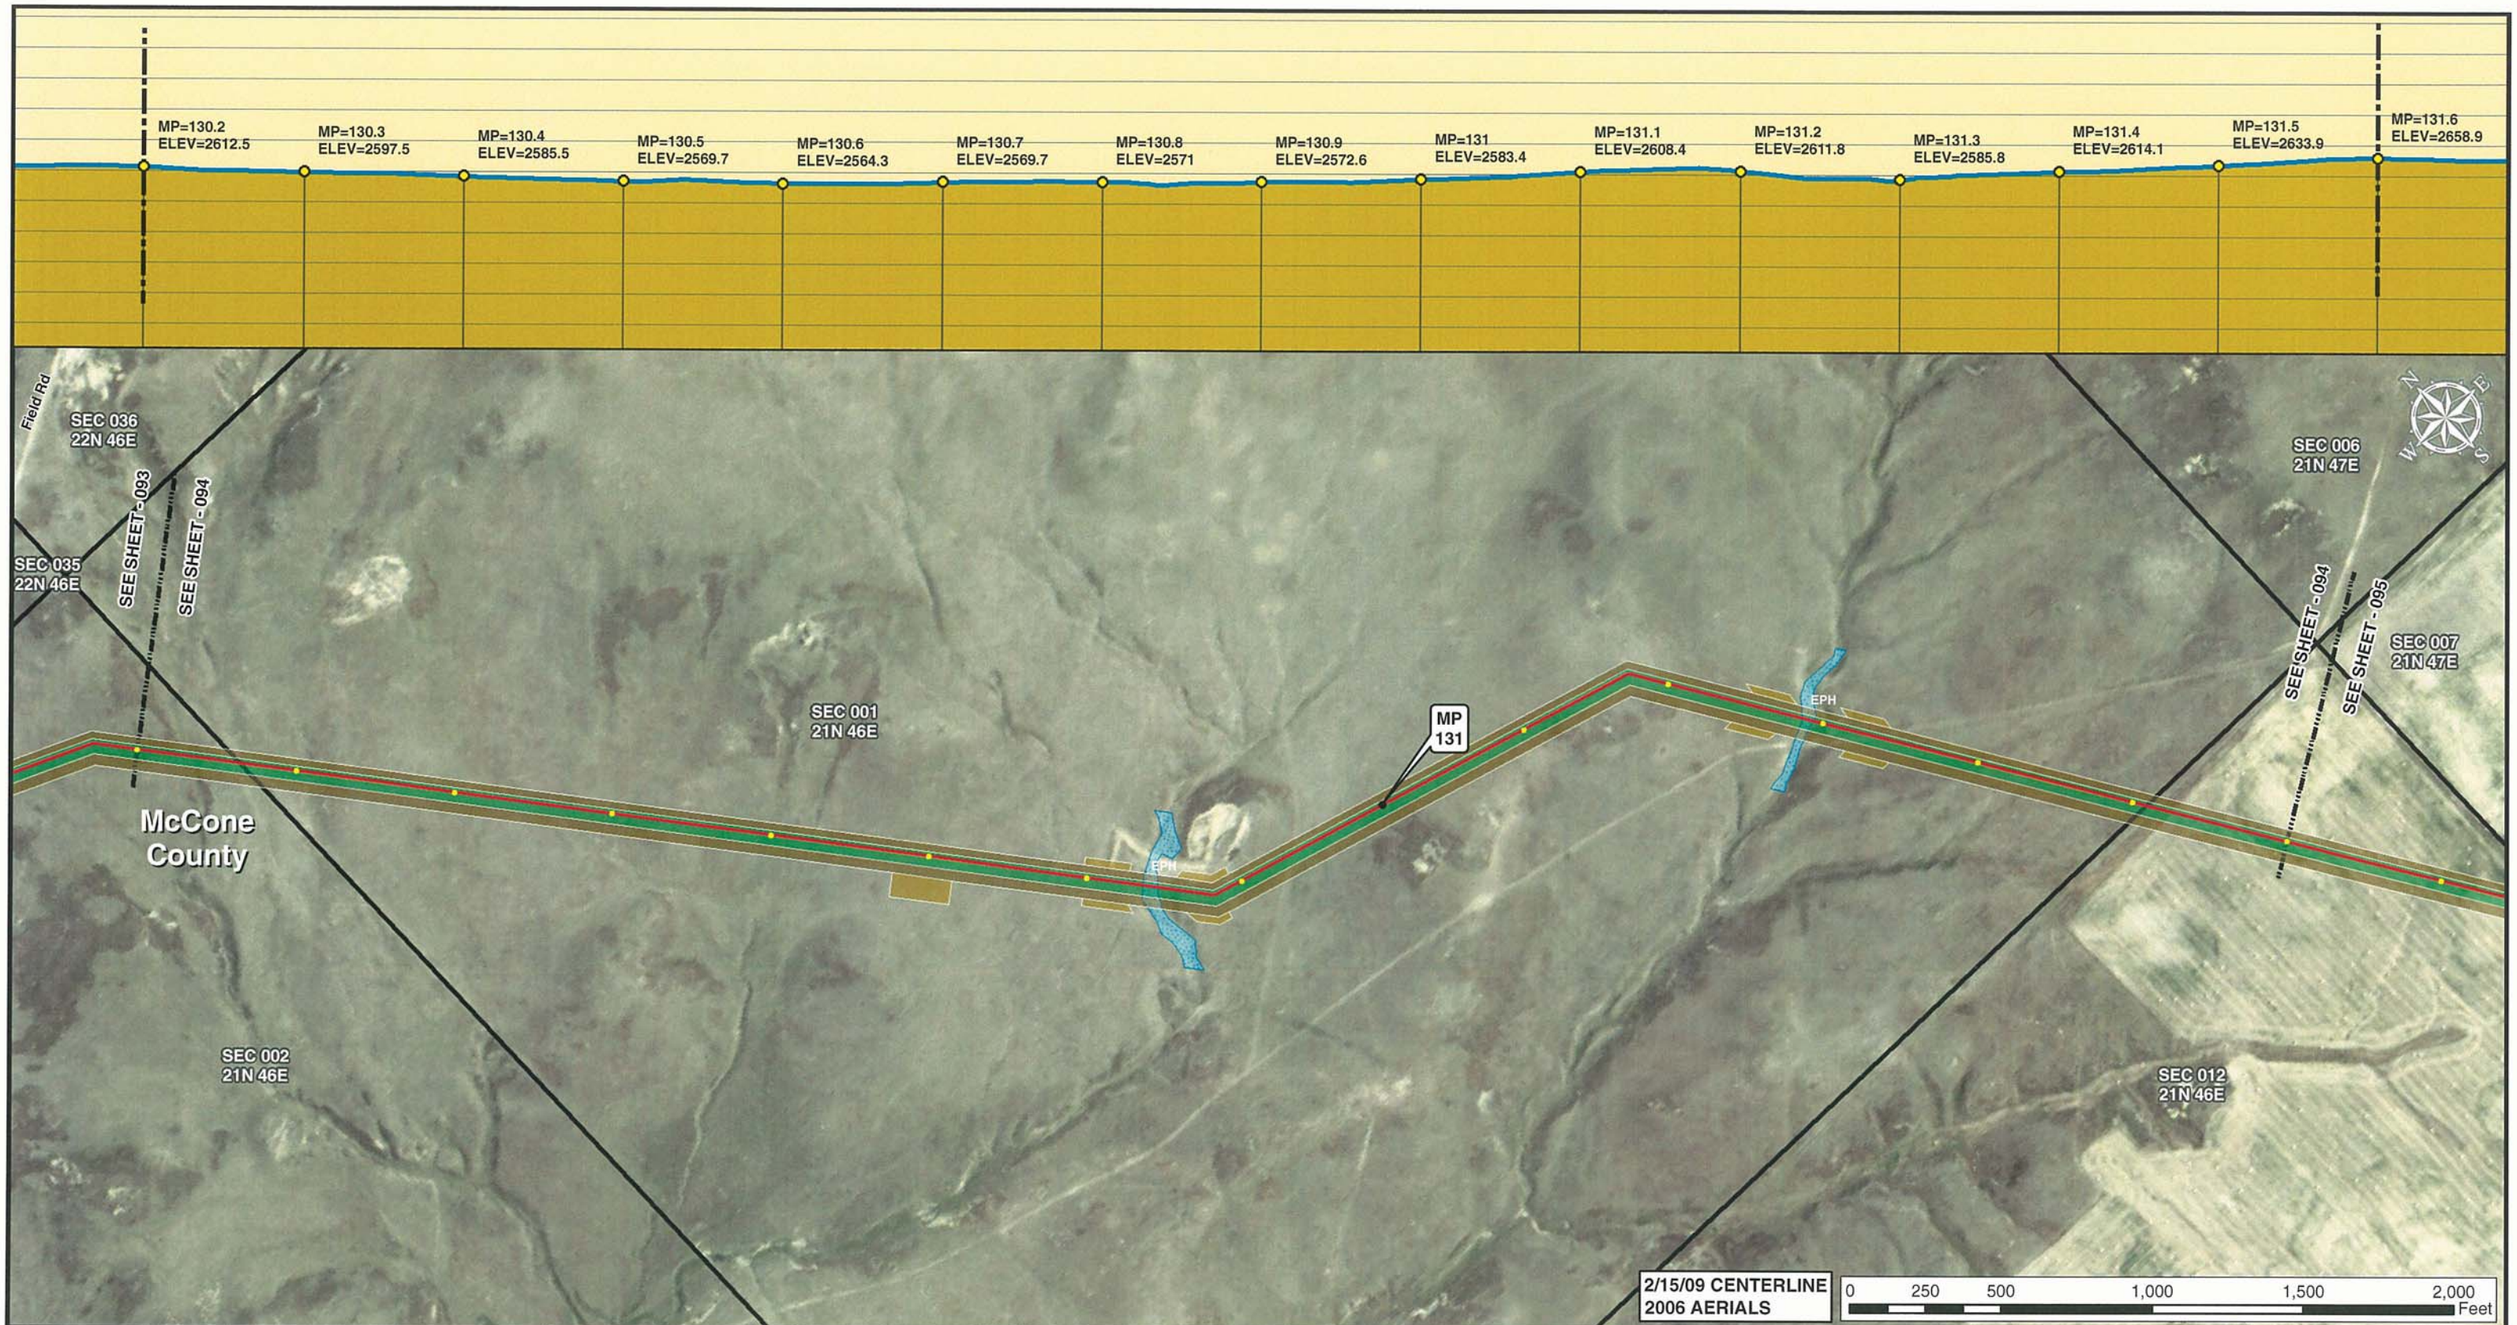

Legend

- MILE POST
- 0.1 MILE TICK MARK
- VALVE
- KEYSTONE XL PROJECT
- PERMANENT EASEMENT
- TEMPORARY EASEMENT
- EXTRA WORKSPACE
- ACCESS ROAD
- TRANSMISSION LINE
- PUMP STATION
- STAGING AREA
- PIPE YARD
- CONTRACTOR YARD
- WATER BODY
- WETLAND
- COUNTY LINE
- SECTION LINE

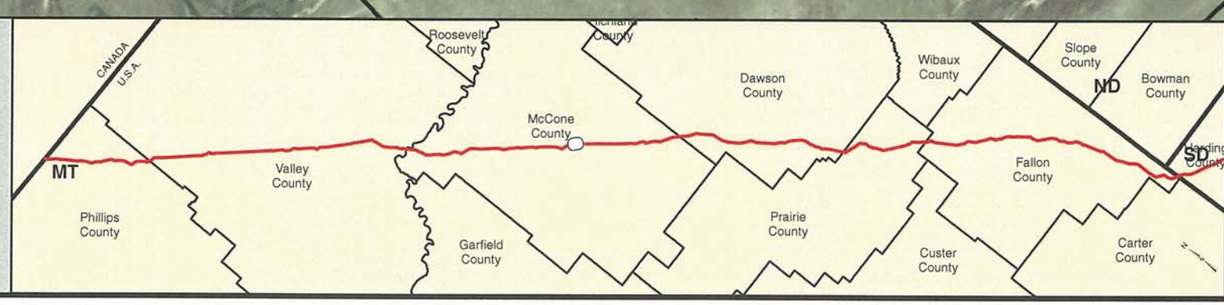

PREPARED BY:
TROW ENGINEERING CONSULTANTS INC.
1300 Metropolitan Boulevard, Suite 200
Tallahassee, Florida , USA 32308
Phone: 1-850-385-5441
Fax: 1-850-385-5523
Trow

NO.	REVISION	DATE
1	ISSUED FOR SUPPLEMENTAL U.S. DEPT. OF STATE FILING (2.15.09 CL)	7.6.09
0	ISSUED FOR UNITED STATES DEPARTMENT OF STATE (7.31.08 CL)	11.19.08

ConocoPhillips

TransCanada
In business to deliver

KEYSTONE XL PROJECT
ROUTE SHEETS
MORGAN, MONTANA TO STEELE CITY, NEBRASKA
MCCONE COUNTY, MONTANA

MAP PARAMETERS
PROJECTION: NAD83, UTM:13N
SCALE: 1: 6000 ; 1" = 500'

DRAWN BY	CHECKED BY	APPROVED BY	PROJECT:	DRAWING NUMBER	SHEET	REV.
GS	SS	RG	50388X	XL-30-ML-2002-P-094-A	094	1

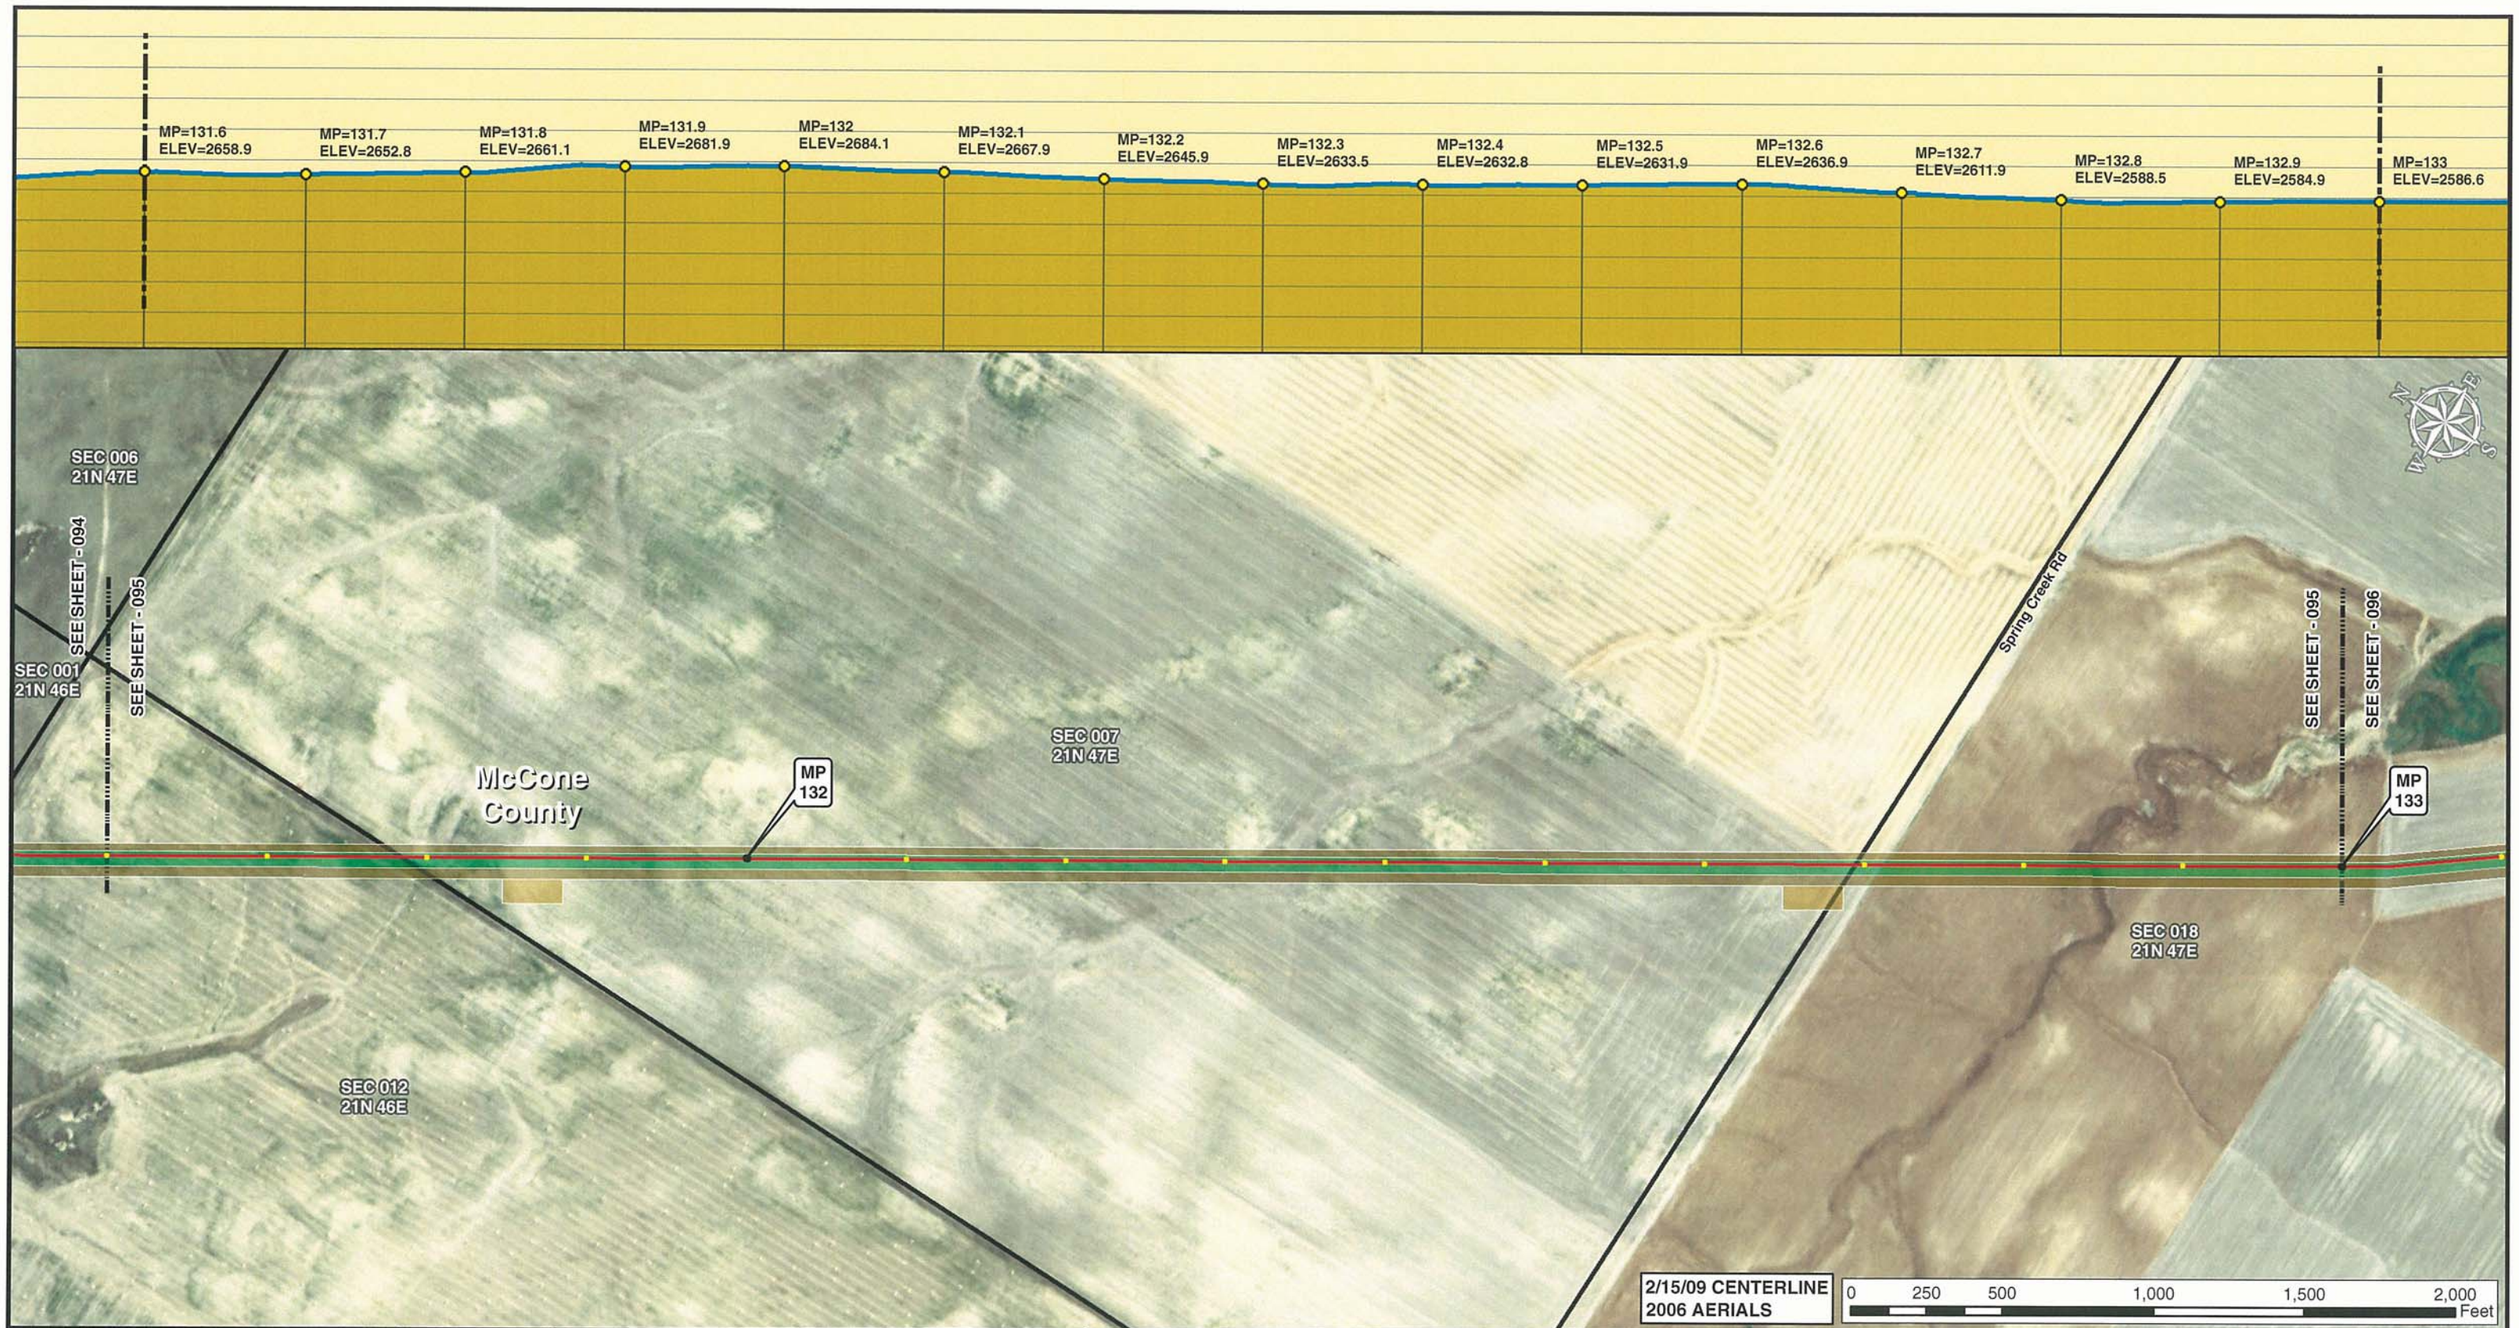

Legend

- MILE POST
- 0.1 MILE TICK MARK
- VALVE
- KEYSTONE XL PROJECT
- PERMANENT EASEMENT
- TEMPORARY EASEMENT
- EXTRA WORKSPACE
- ACCESS ROAD
- TRANSMISSION LINE
- PUMP STATION
- STAGING AREA
- PIPE YARD
- CONTRACTOR YARD
- WATER BODY
- WETLAND
- COUNTY LINE
- SECTION LINE

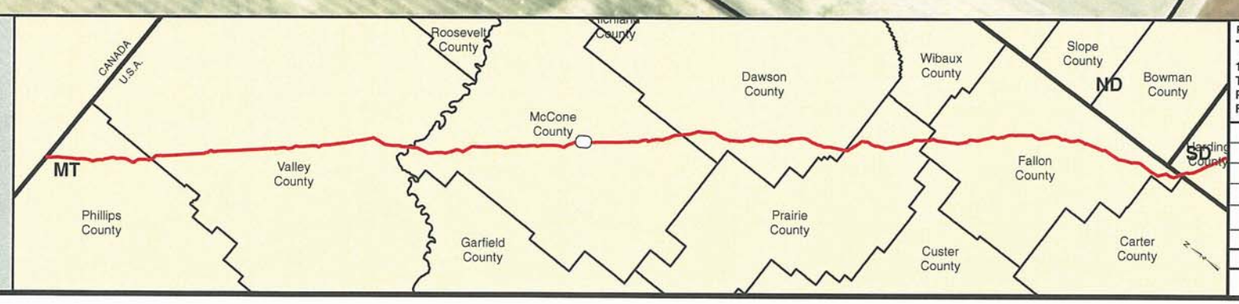

PREPARED BY:
TROW ENGINEERING CONSULTANTS INC.
1300 Metropolitan Boulevard, Suite 200
Tallahassee, Florida , USA 32308
Phone: 1-850-385-5441
Fax: 1-850-385-5523
Trow

ConocoPhillips | TransCanada In business to deliver

NO.	REVISION	DATE
1	ISSUED FOR SUPPLEMENTAL U.S. DEPT. OF STATE FILING (2.15.09 CL)	7.6.09
0	ISSUED FOR UNITED STATES DEPARTMENT OF STATE (7.31.08 CL)	11.19.08

KEYSTONE XL PROJECT
ROUTE SHEETS
MORGAN, MONTANA TO STEELE CITY, NEBRASKA
MCCONE COUNTY, MONTANA

MAP PARAMETERS
PROJECTION: NAD83, UTM:13N
SCALE: 1: 6000 ; 1" = 500'

DRAWN BY	CHECKED BY	APPROVED BY	PROJECT:	DRAWING NUMBER	SHEET	REV.
GS	SS	RG	50388X	XL-30 -ML-2002-P- 095-A	095	1

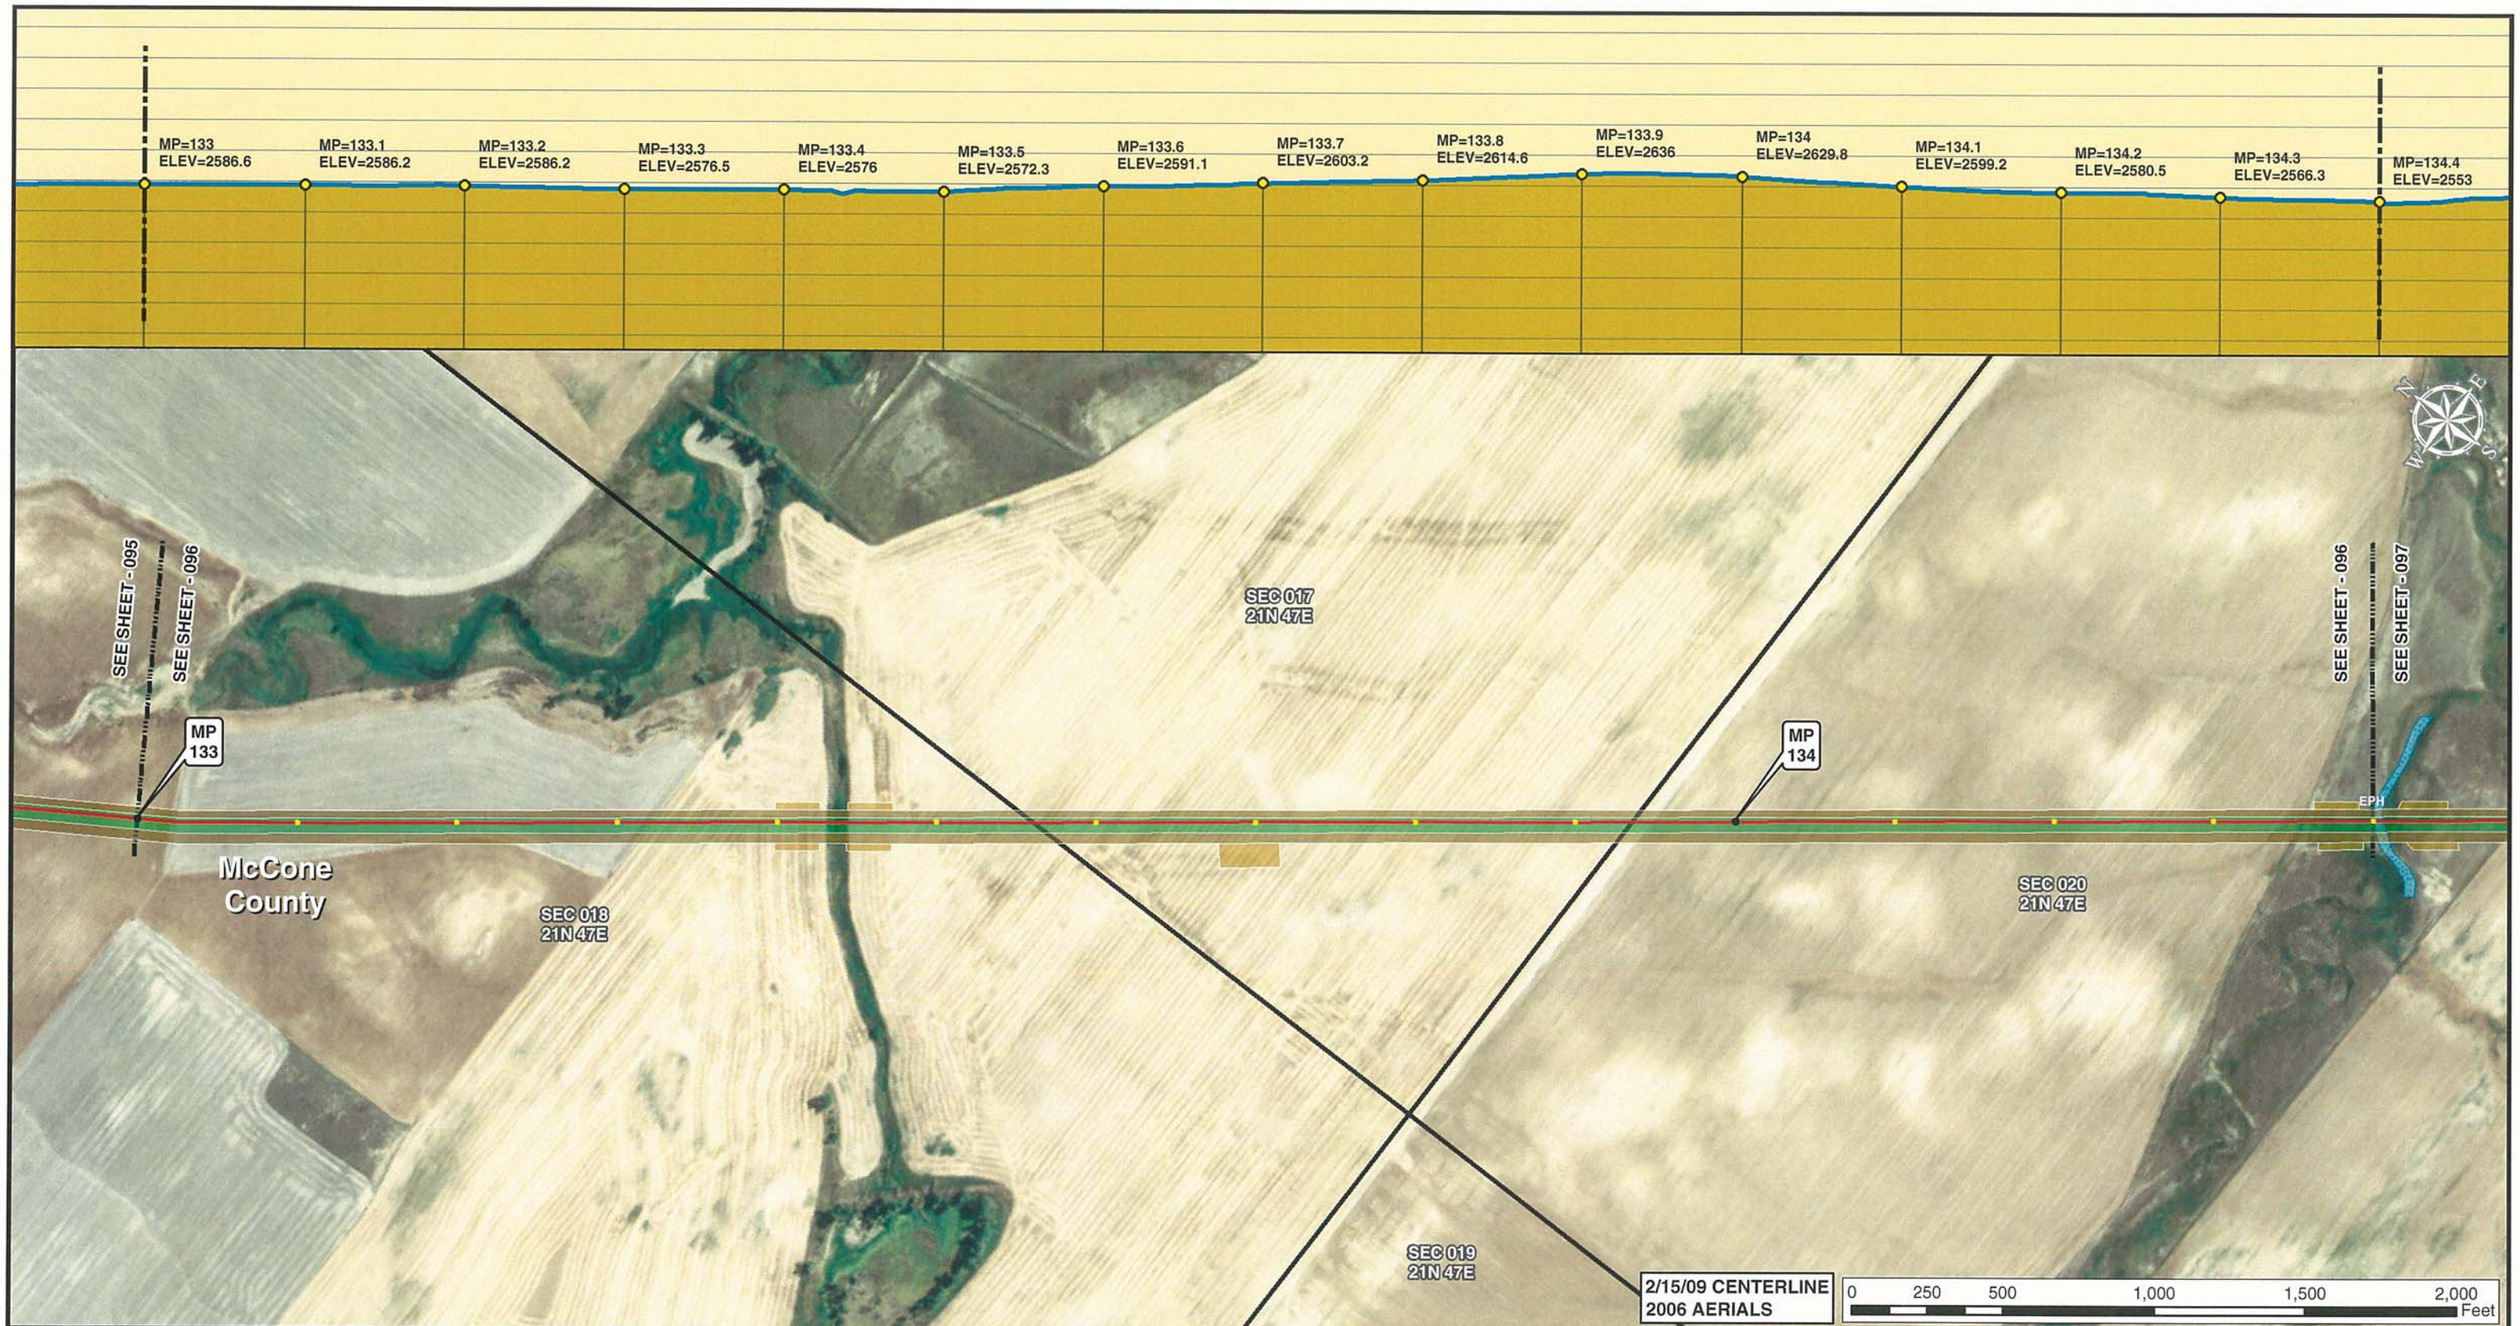

Legend

- MILE POST
- 0.1 MILE TICK MARK
- VALVE
- KEYSTONE XL PROJECT
- PERMANENT EASEMENT
- TEMPORARY EASEMENT
- EXTRA WORKSPACE
- ACCESS ROAD
- TRANSMISSION LINE
- PUMP STATION
- STAGING AREA
- PIPE YARD
- CONTRACTOR YARD
- WATER BODY
- WETLAND
- COUNTY LINE
- SECTION LINE

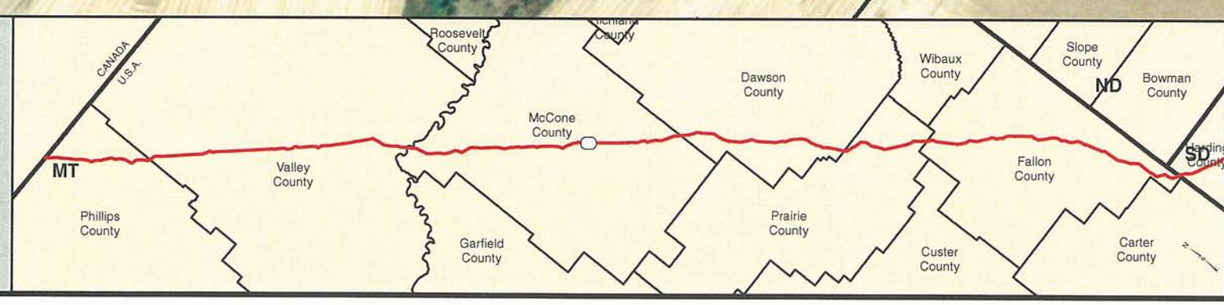

PREPARED BY:
TROW ENGINEERING CONSULTANTS INC.
1300 Metropolitan Boulevard, Suite 200
Tallahassee, Florida , USA 32308
Phone: 1-850-385-5441
Fax: 1-850-385-5523

Trow

ConocoPhillips

TransCanada
In business to deliver

NO.	REVISION	DATE
1	ISSUED FOR SUPPLEMENTAL U.S. DEPT. OF STATE FILING (2.15.09 CL)	7.6.09
0	ISSUED FOR UNITED STATES DEPARTMENT OF STATE (7.31.08 CL)	11.19.08

KEYSTONE XL PROJECT
ROUTE SHEETS
MORGAN, MONTANA TO STEELE CITY, NEBRASKA
MCCONE COUNTY, MONTANA

MAP PARAMETERS
PROJECTION: NAD83, UTM:13N
SCALE: 1: 6000 ; 1" = 500'

DRAWN BY	CHECKED BY	APPROVED BY	PROJECT:	DRAWING NUMBER	SHEET	REV.
GS	SS	RG	50388X	XL-30-ML-2002-P-096-A	096	1

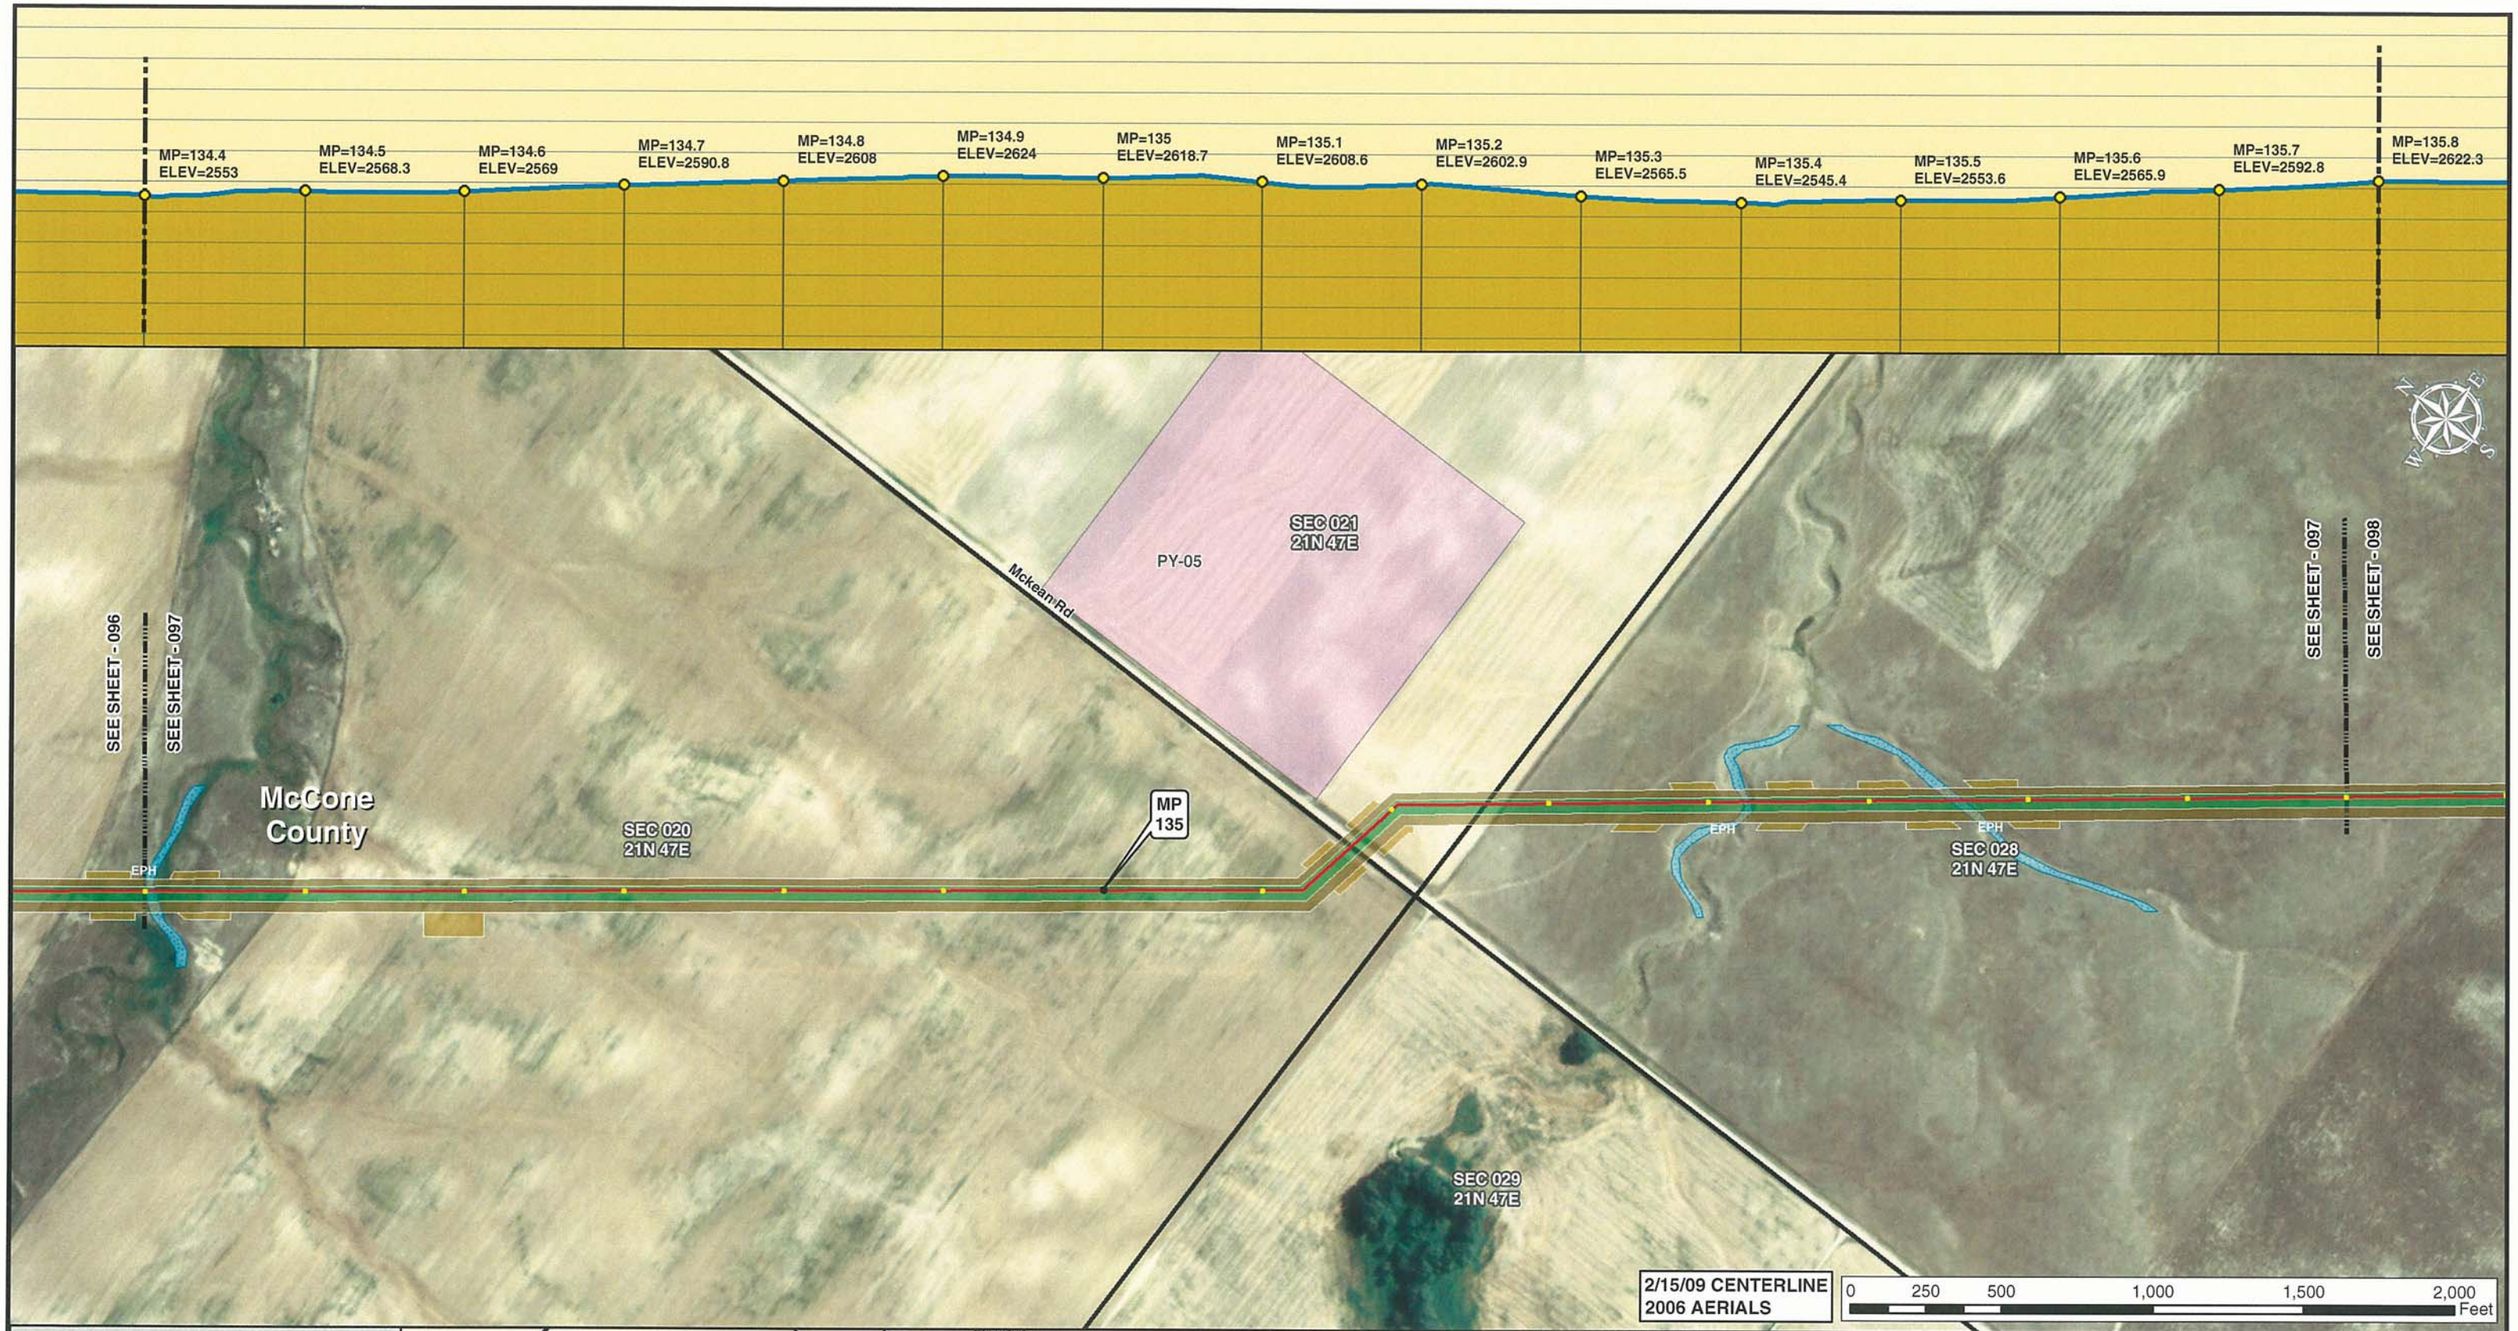

2/15/09 CENTERLINE
2006 AERIALS

0 250 500 1,000 1,500 2,000 Feet

Legend

- MILE POST
- 0.1 MILE TICK MARK
- VALVE
- KEYSTONE XL PROJECT
- PERMANENT EASEMENT
- TEMPORARY EASEMENT
- EXTRA WORKSPACE
- ACCESS ROAD
- TRANSMISSION LINE
- PUMP STATION
- STAGING AREA
- PIPE YARD
- CONTRACTOR YARD
- WATER BODY
- WETLAND
- COUNTY LINE
- SECTION LINE

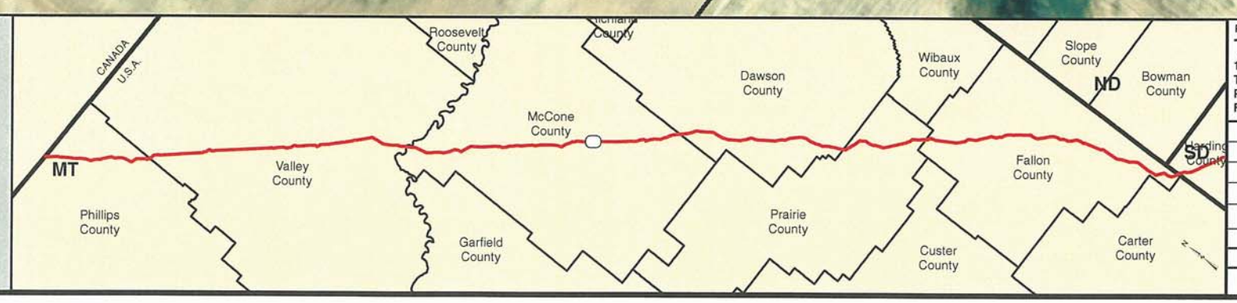

PREPARED BY:
TROW ENGINEERING CONSULTANTS INC.
1300 Metropolitan Boulevard, Suite 200
Tallahassee, Florida , USA 32308
Phone: 1-850-385-5441
Fax: 1-850-385-5523
Trow

ConocoPhillips | TransCanada — In business to deliver

NO.	REVISION	DATE
1	ISSUED FOR SUPPLEMENTAL U.S. DEPT. OF STATE FILING (2.15.09 CL)	7.6.09
0	ISSUED FOR UNITED STATES DEPARTMENT OF STATE (7.31.08 CL)	11.19.08

KEYSTONE XL PROJECT
ROUTE SHEETS
MORGAN, MONTANA TO STEELE CITY, NEBRASKA
MCCONE COUNTY, MONTANA

MAP PARAMETERS
PROJECTION: NAD83, UTM:13N
SCALE: 1: 6000 ; 1" = 500'

DRAWN BY	CHECKED BY	APPROVED BY	PROJECT:	DRAWING NUMBER	SHEET	REV.
GS	SS	RG	50388X	XL-30-ML-2002-P-097-A	097	1

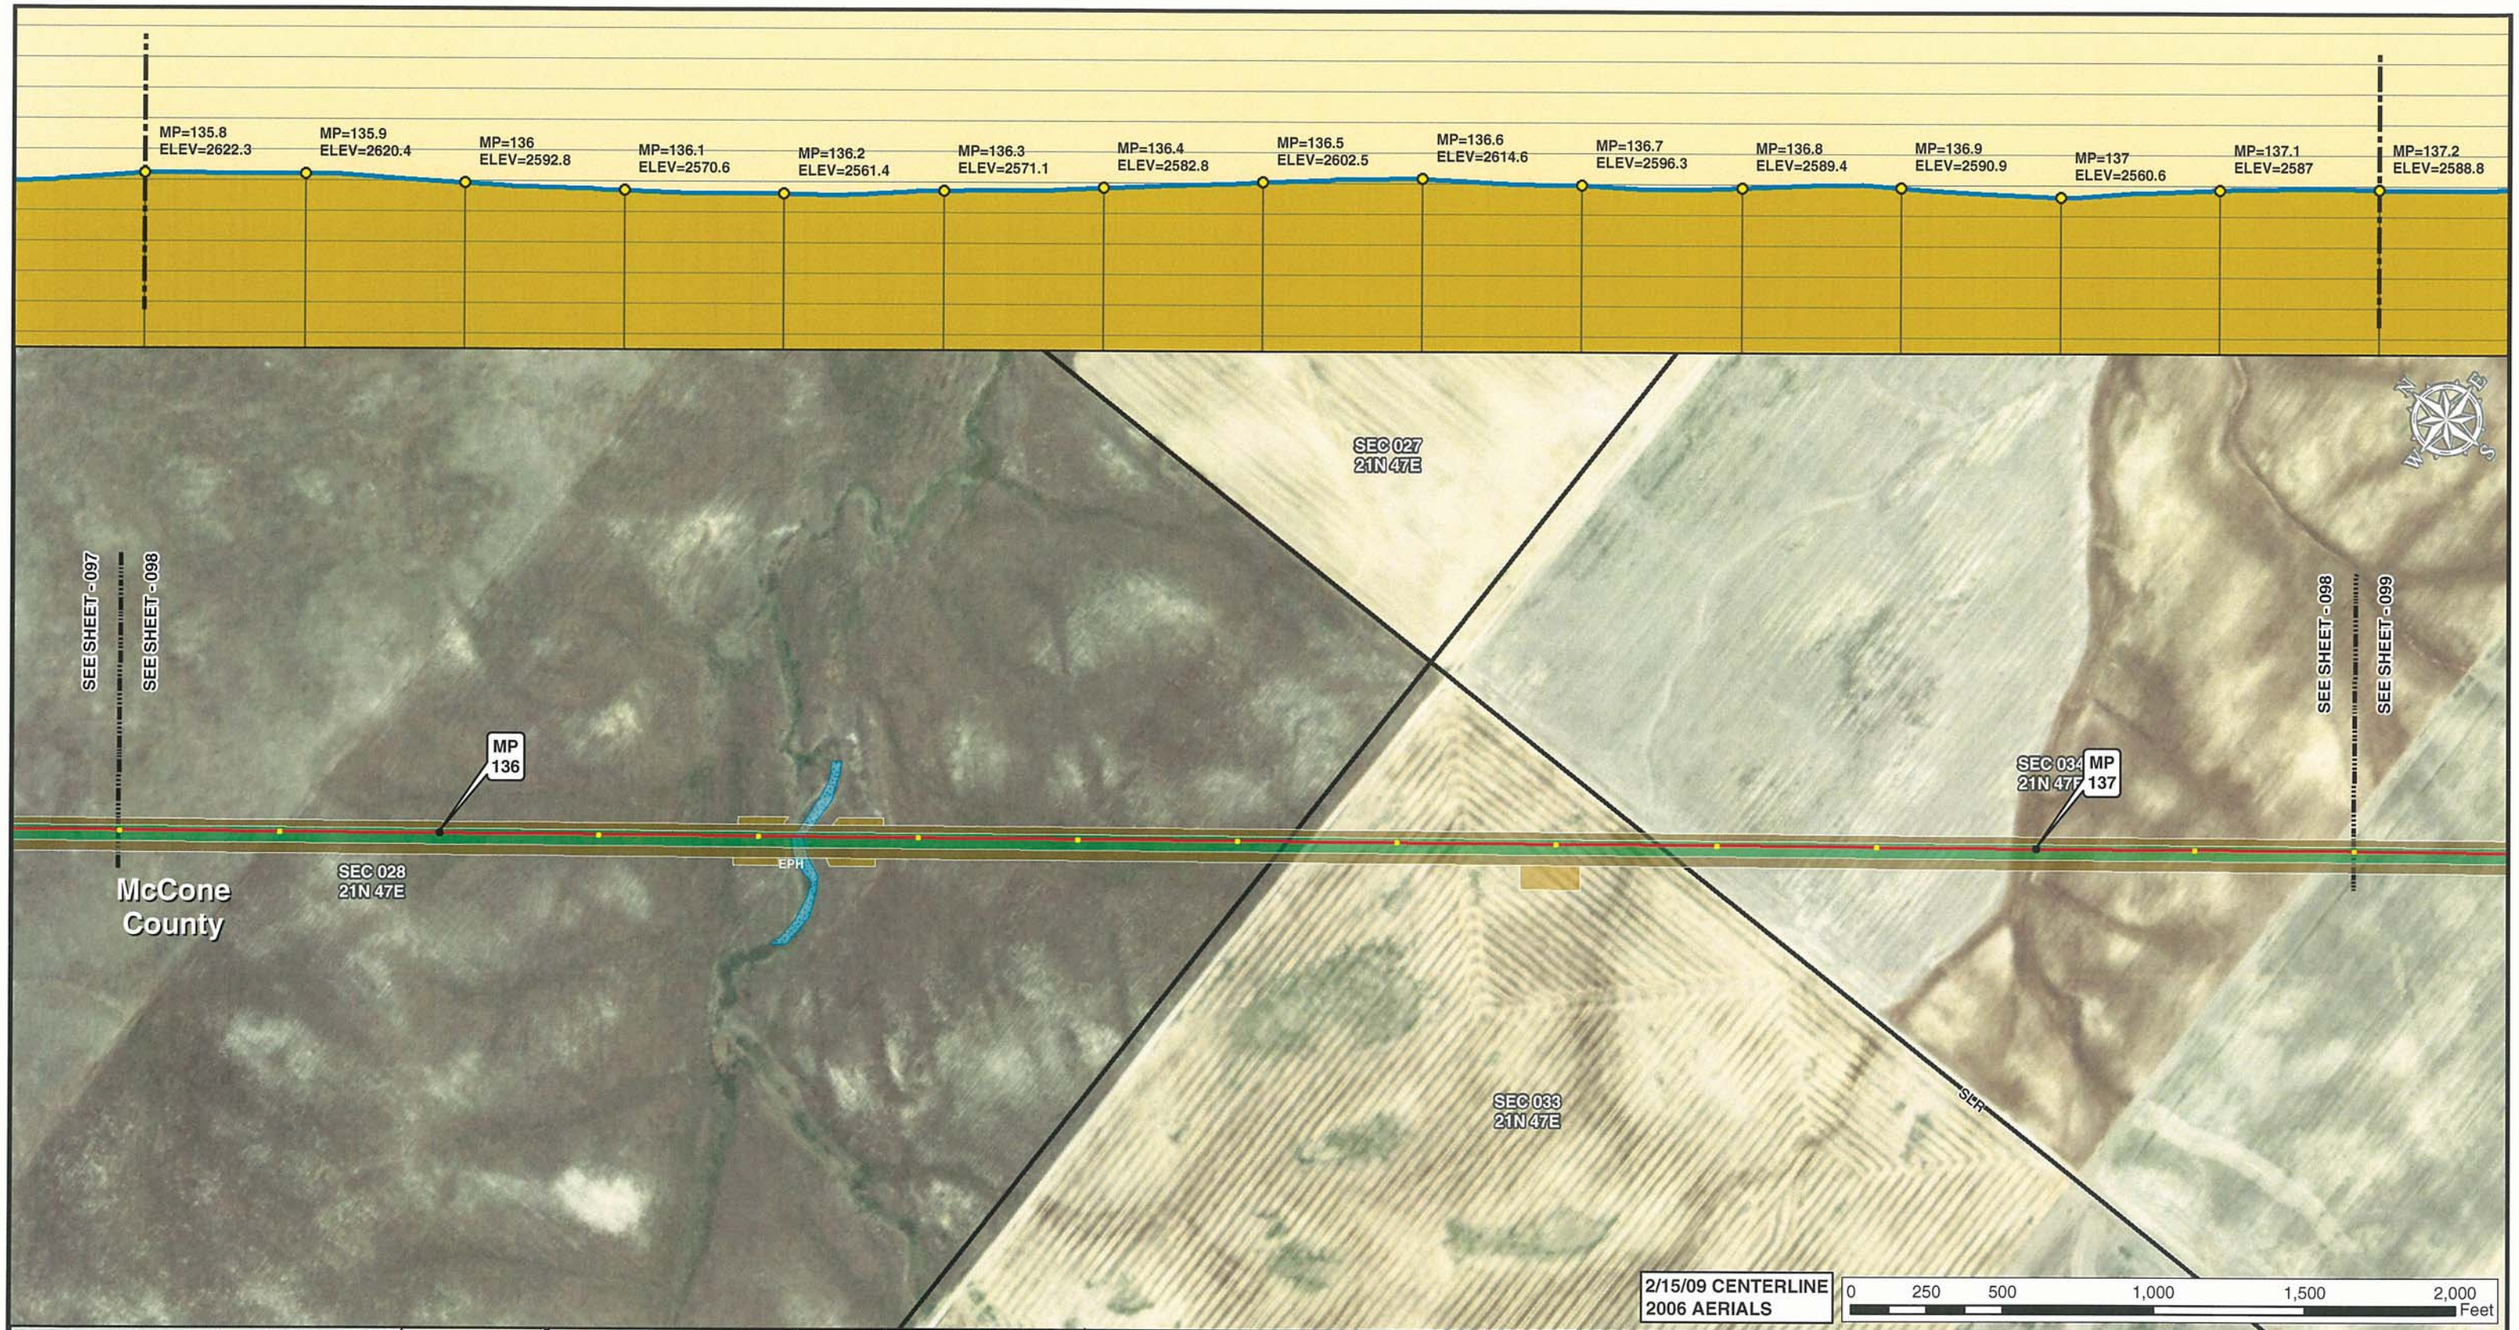

Legend

- MILE POST
- 0.1 MILE TICK MARK
- VALVE
- KEYSTONE XL PROJECT
- PERMANENT EASEMENT
- TEMPORARY EASEMENT
- EXTRA WORKSPACE
- ACCESS ROAD
- TRANSMISSION LINE
- PUMP STATION
- STAGING AREA
- PIPE YARD
- CONTRACTOR YARD
- WATER BODY
- WETLAND
- COUNTY LINE
- SECTION LINE

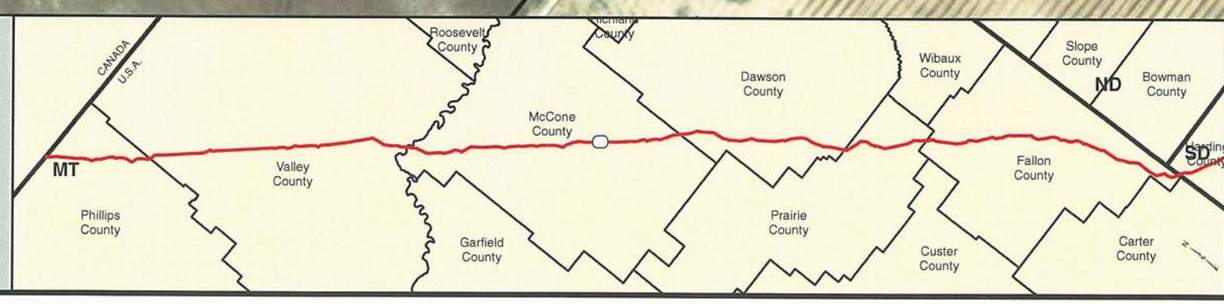

PREPARED BY:
TROW ENGINEERING CONSULTANTS INC.
1300 Metropolitan Boulevard, Suite 200
Tallahassee, Florida , USA 32308
Phone: 1-850-385-5441
Fax: 1-850-385-5523
Trow

NO.	REVISION	DATE
1	ISSUED FOR SUPPLEMENTAL U.S. DEPT. OF STATE FILING (2.15.09 CL)	7.6.09
0	ISSUED FOR UNITED STATES DEPARTMENT OF STATE (7.31.08 CL)	11.19.08

ConocoPhillips

TransCanada
In business to deliver

KEYSTONE XL PROJECT
ROUTE SHEETS
MORGAN, MONTANA TO STEELE CITY, NEBRASKA

MCCONE COUNTY, MONTANA

MAP PARAMETERS
PROJECTION: NAD83, UTM:13N
SCALE: 1: 6000 ; 1" = 500'

DRAWN BY	CHECKED BY	APPROVED BY	PROJECT:	DRAWING NUMBER	SHEET	REV.
GS	SS	RG	50388X	XL-30-ML-2002-P-098-A	098	1

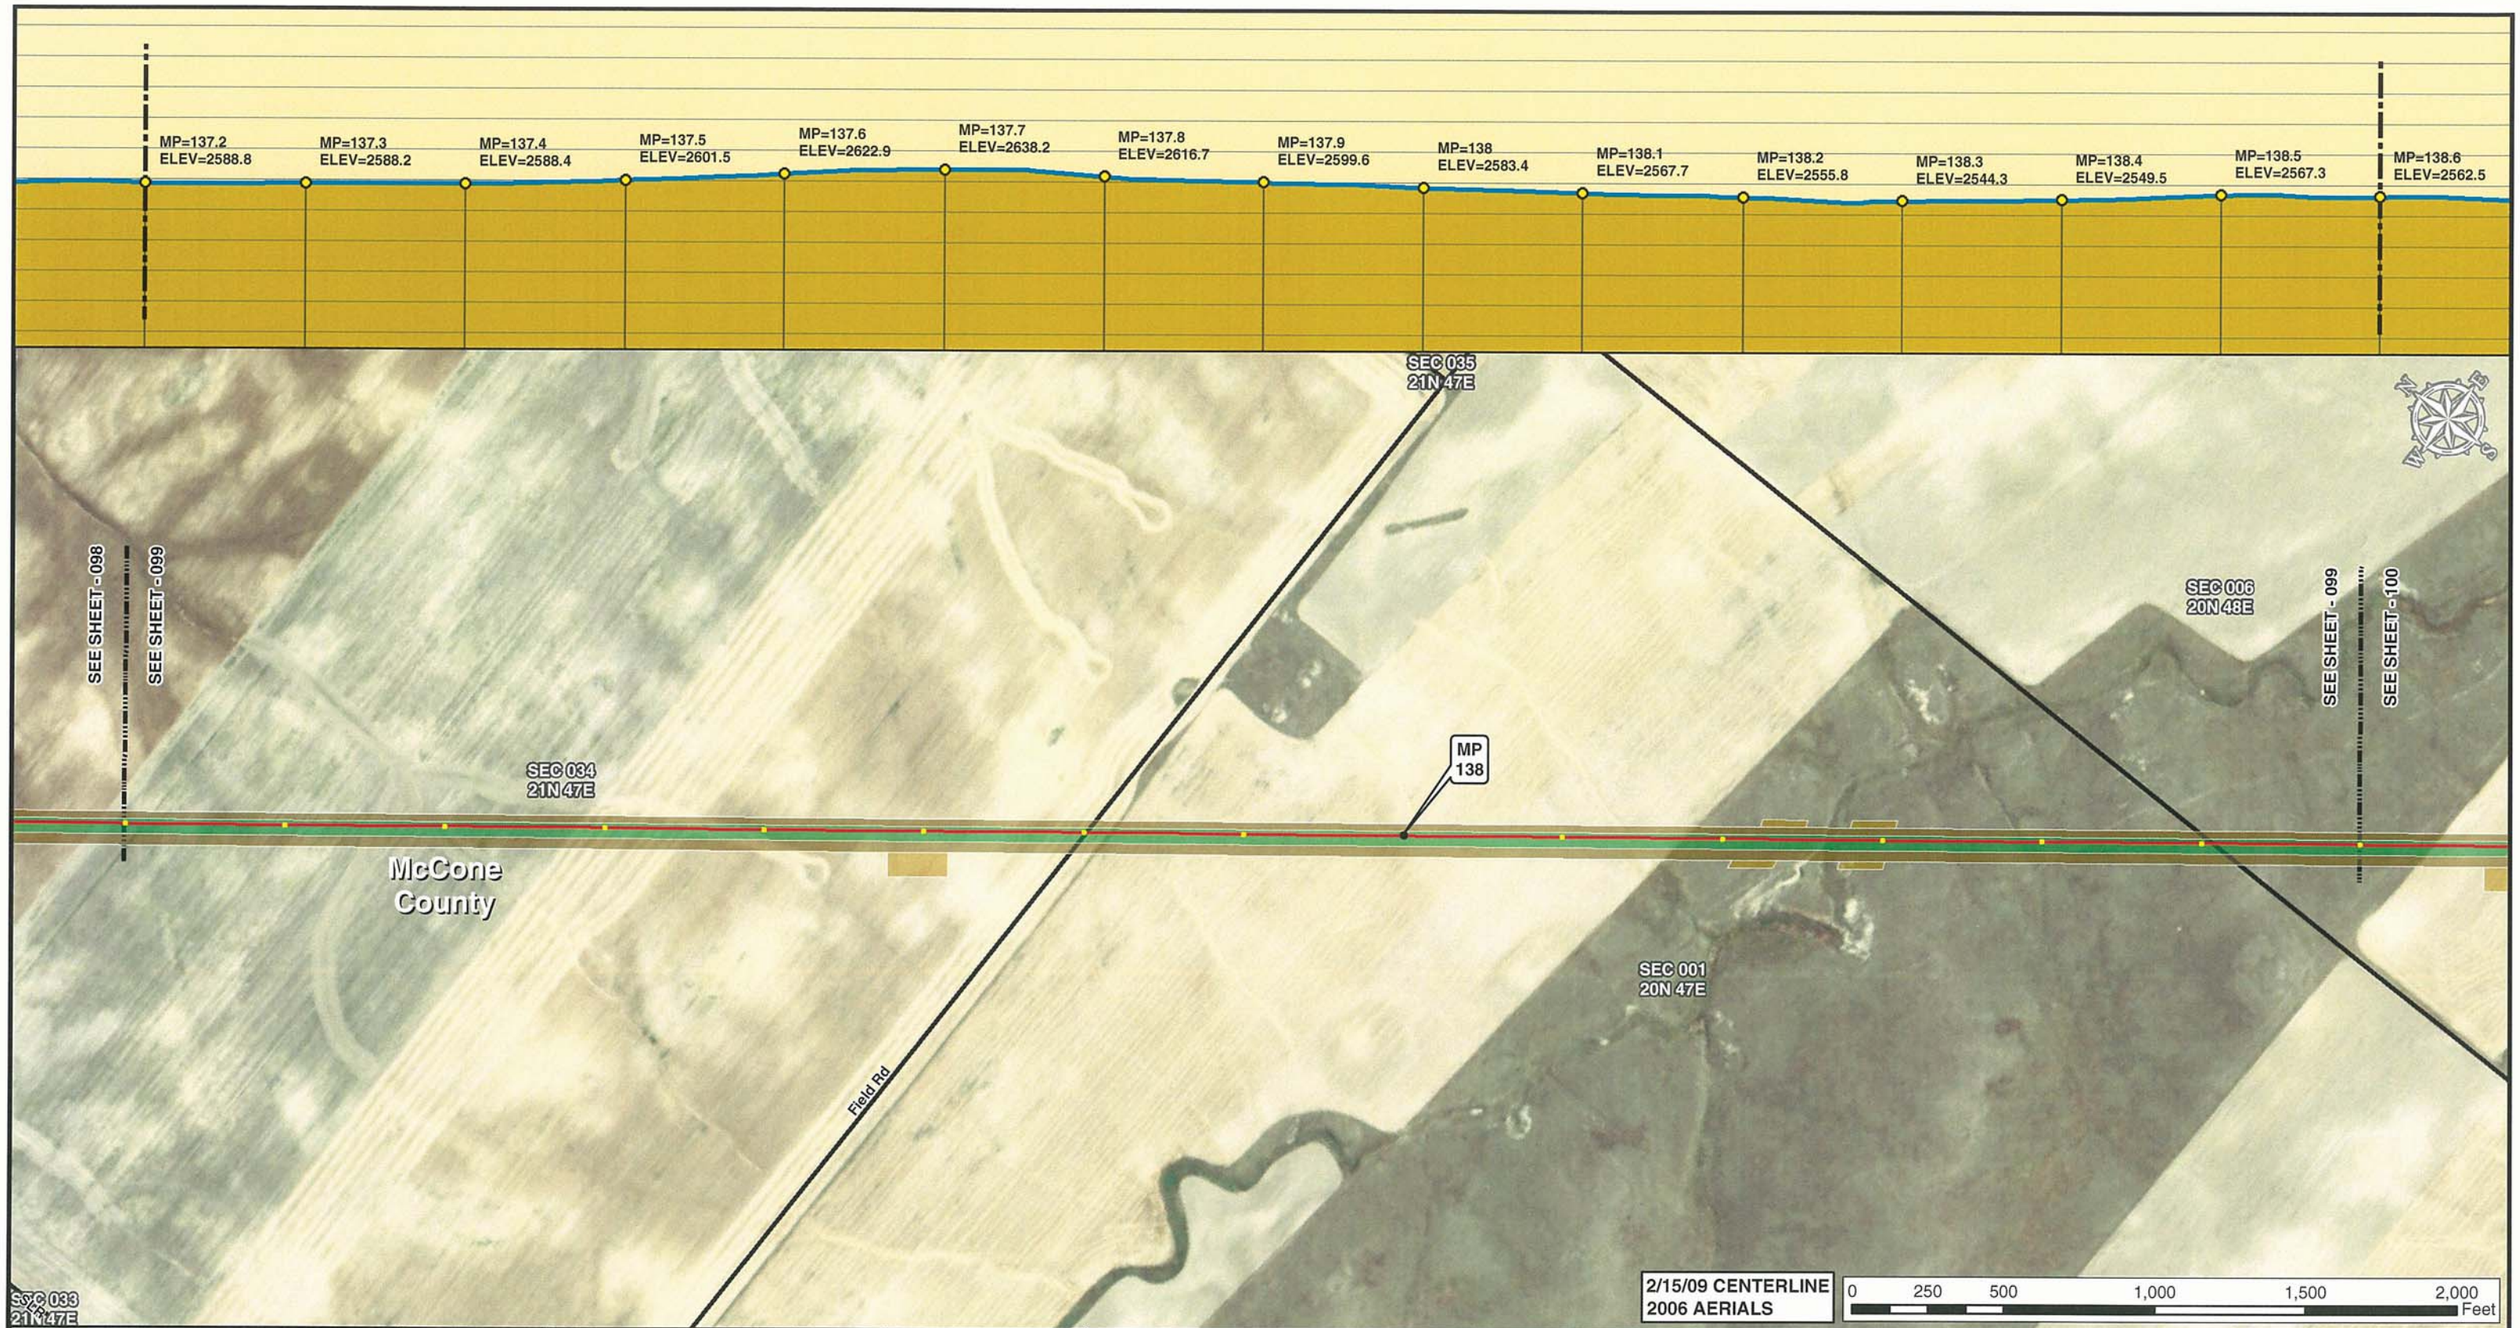

Legend

- MILE POST
- 0.1 MILE TICK MARK
- VALVE
- KEYSTONE XL PROJECT
- PERMANENT EASEMENT
- TEMPORARY EASEMENT
- EXTRA WORKSPACE
- ACCESS ROAD
- TRANSMISSION LINE
- PUMP STATION
- STAGING AREA
- PIPE YARD
- CONTRACTOR YARD
- WATER BODY
- WETLAND
- COUNTY LINE
- SECTION LINE

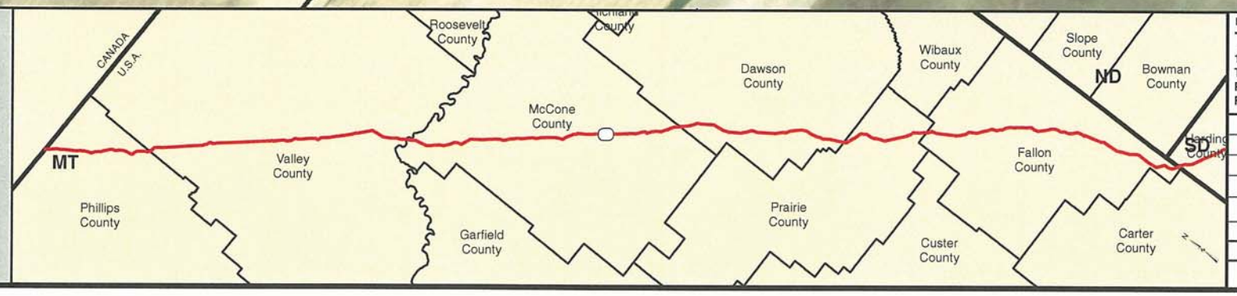

PREPARED BY:
TROW ENGINEERING CONSULTANTS INC.
1300 Metropolitan Boulevard, Suite 200
Tallahassee, Florida , USA 32308
Phone: 1-850-385-5441
Fax: 1-850-385-5523

Trow

ConocoPhillips

TransCanada
In business to deliver

NO.	REVISION	DATE
1	ISSUED FOR SUPPLEMENTAL U.S. DEPT. OF STATE FILING (2.15.09 CL)	7.5.09
0	ISSUED FOR UNITED STATES DEPARTMENT OF STATE (7.31.08 CL)	11.19.08

KEYSTONE XL PROJECT
ROUTE SHEETS
MORGAN, MONTANA TO STEELE CITY, NEBRASKA
MCCONE COUNTY, MONTANA

MAP PARAMETERS
PROJECTION: NAD83, UTM:13N
SCALE: 1: 6000 ; 1" = 500'

DRAWN BY	CHECKED BY	APPROVED BY	PROJECT:	DRAWING NUMBER	SHEET	REV.
GS	SS	RG	50388X	XL-30-ML-2002-P-099-A	099	1

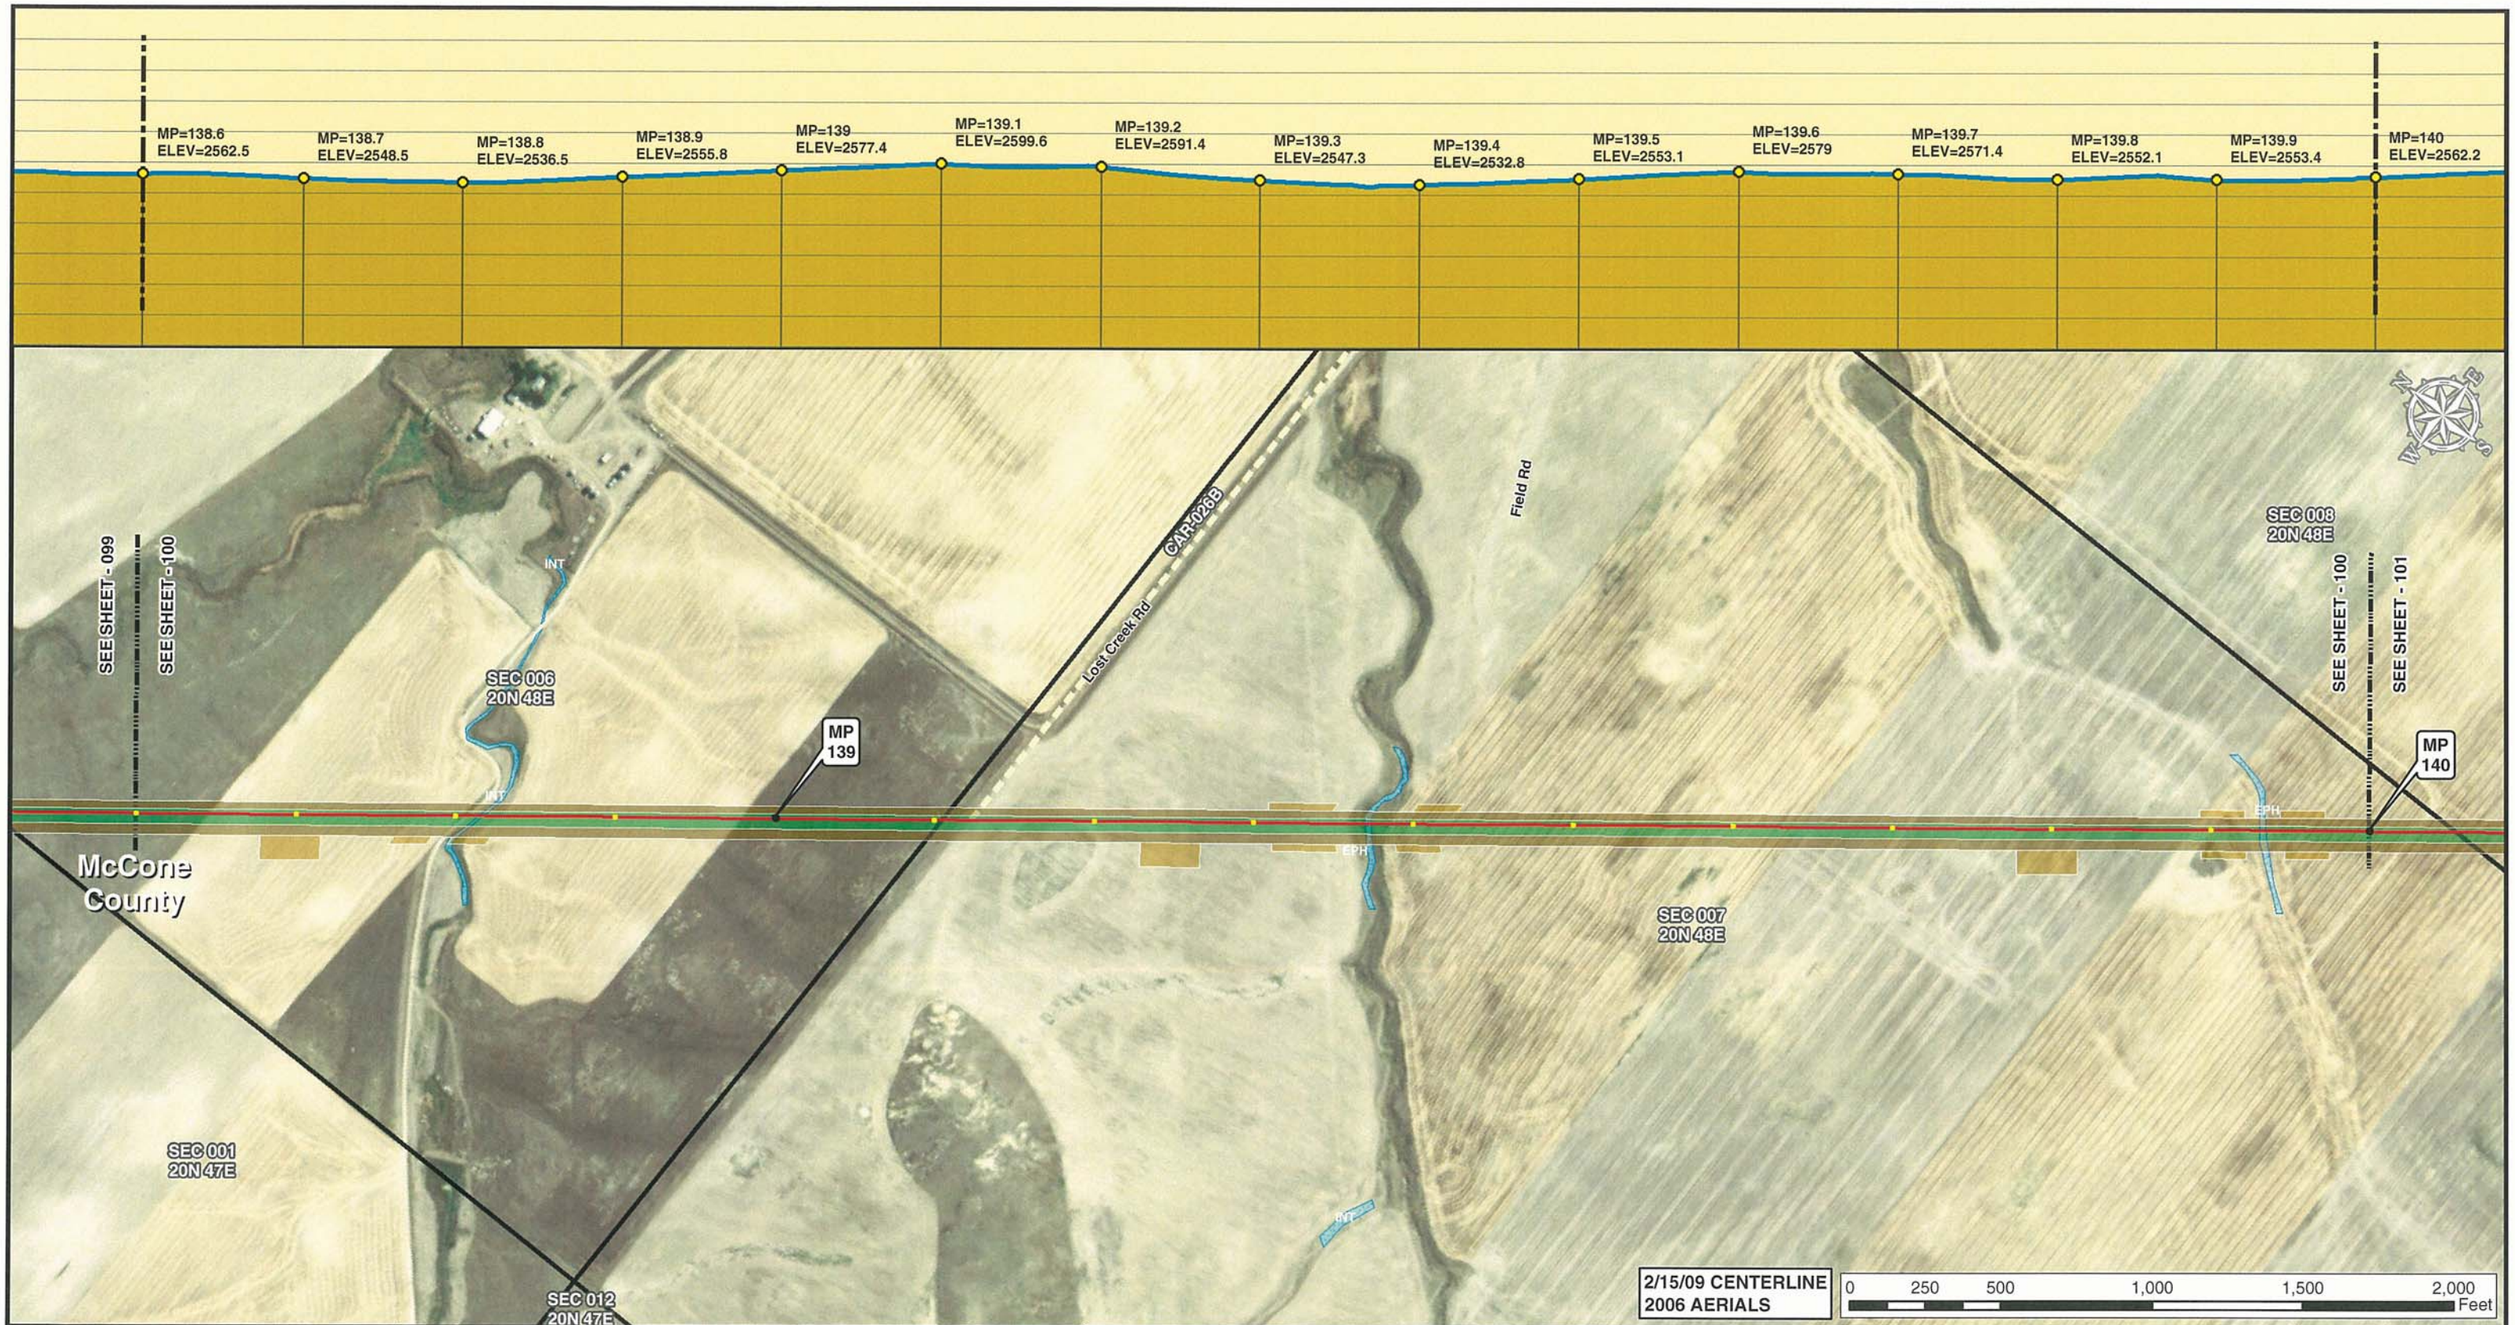

Legend

- MILE POST
- 0.1 MILE TICK MARK
- VALVE
- KEYSTONE XL PROJECT
- PERMANENT EASEMENT
- TEMPORARY EASEMENT
- EXTRA WORKSPACE
- ACCESS ROAD
- TRANSMISSION LINE
- PUMP STATION
- STAGING AREA
- PIPE YARD
- CONTRACTOR YARD
- WATER BODY
- WETLAND
- COUNTY LINE
- SECTION LINE

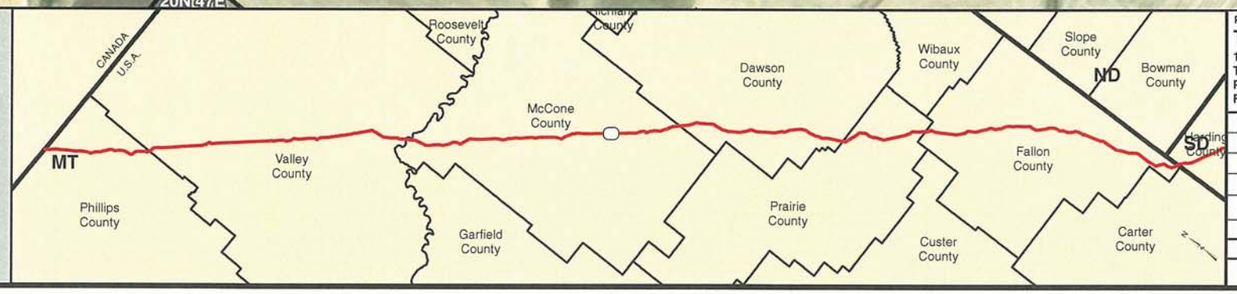

PREPARED BY:
TROW ENGINEERING CONSULTANTS INC.
1300 Metropolitan Boulevard, Suite 200
Tallahassee, Florida , USA 32308
Phone: 1-850-385-5441
Fax: 1-850-385-5523

Trow

ConocoPhillips

TransCanada
In business to deliver

NO.	REVISION	DATE
1	ISSUED FOR SUPPLEMENTAL U.S. DEPT. OF STATE FILING (2.15.09 CL)	7.6.09
0	ISSUED FOR UNITED STATES DEPARTMENT OF STATE (7.31.08 CL)	11.19.08

KEYSTONE XL PROJECT
ROUTE SHEETS
MORGAN, MONTANA TO STEELE CITY, NEBRASKA
MCCONE COUNTY, MONTANA

MAP PARAMETERS
PROJECTION: NAD83, UTM: 13N
SCALE: 1: 6000 ; 1" = 500'

DRAWN BY	CHECKED BY	APPROVED BY	PROJECT:	DRAWING NUMBER	SHEET	REV.
GS	SS	RG	50388X	XL-30-ML-2002-P-100-A	100	1

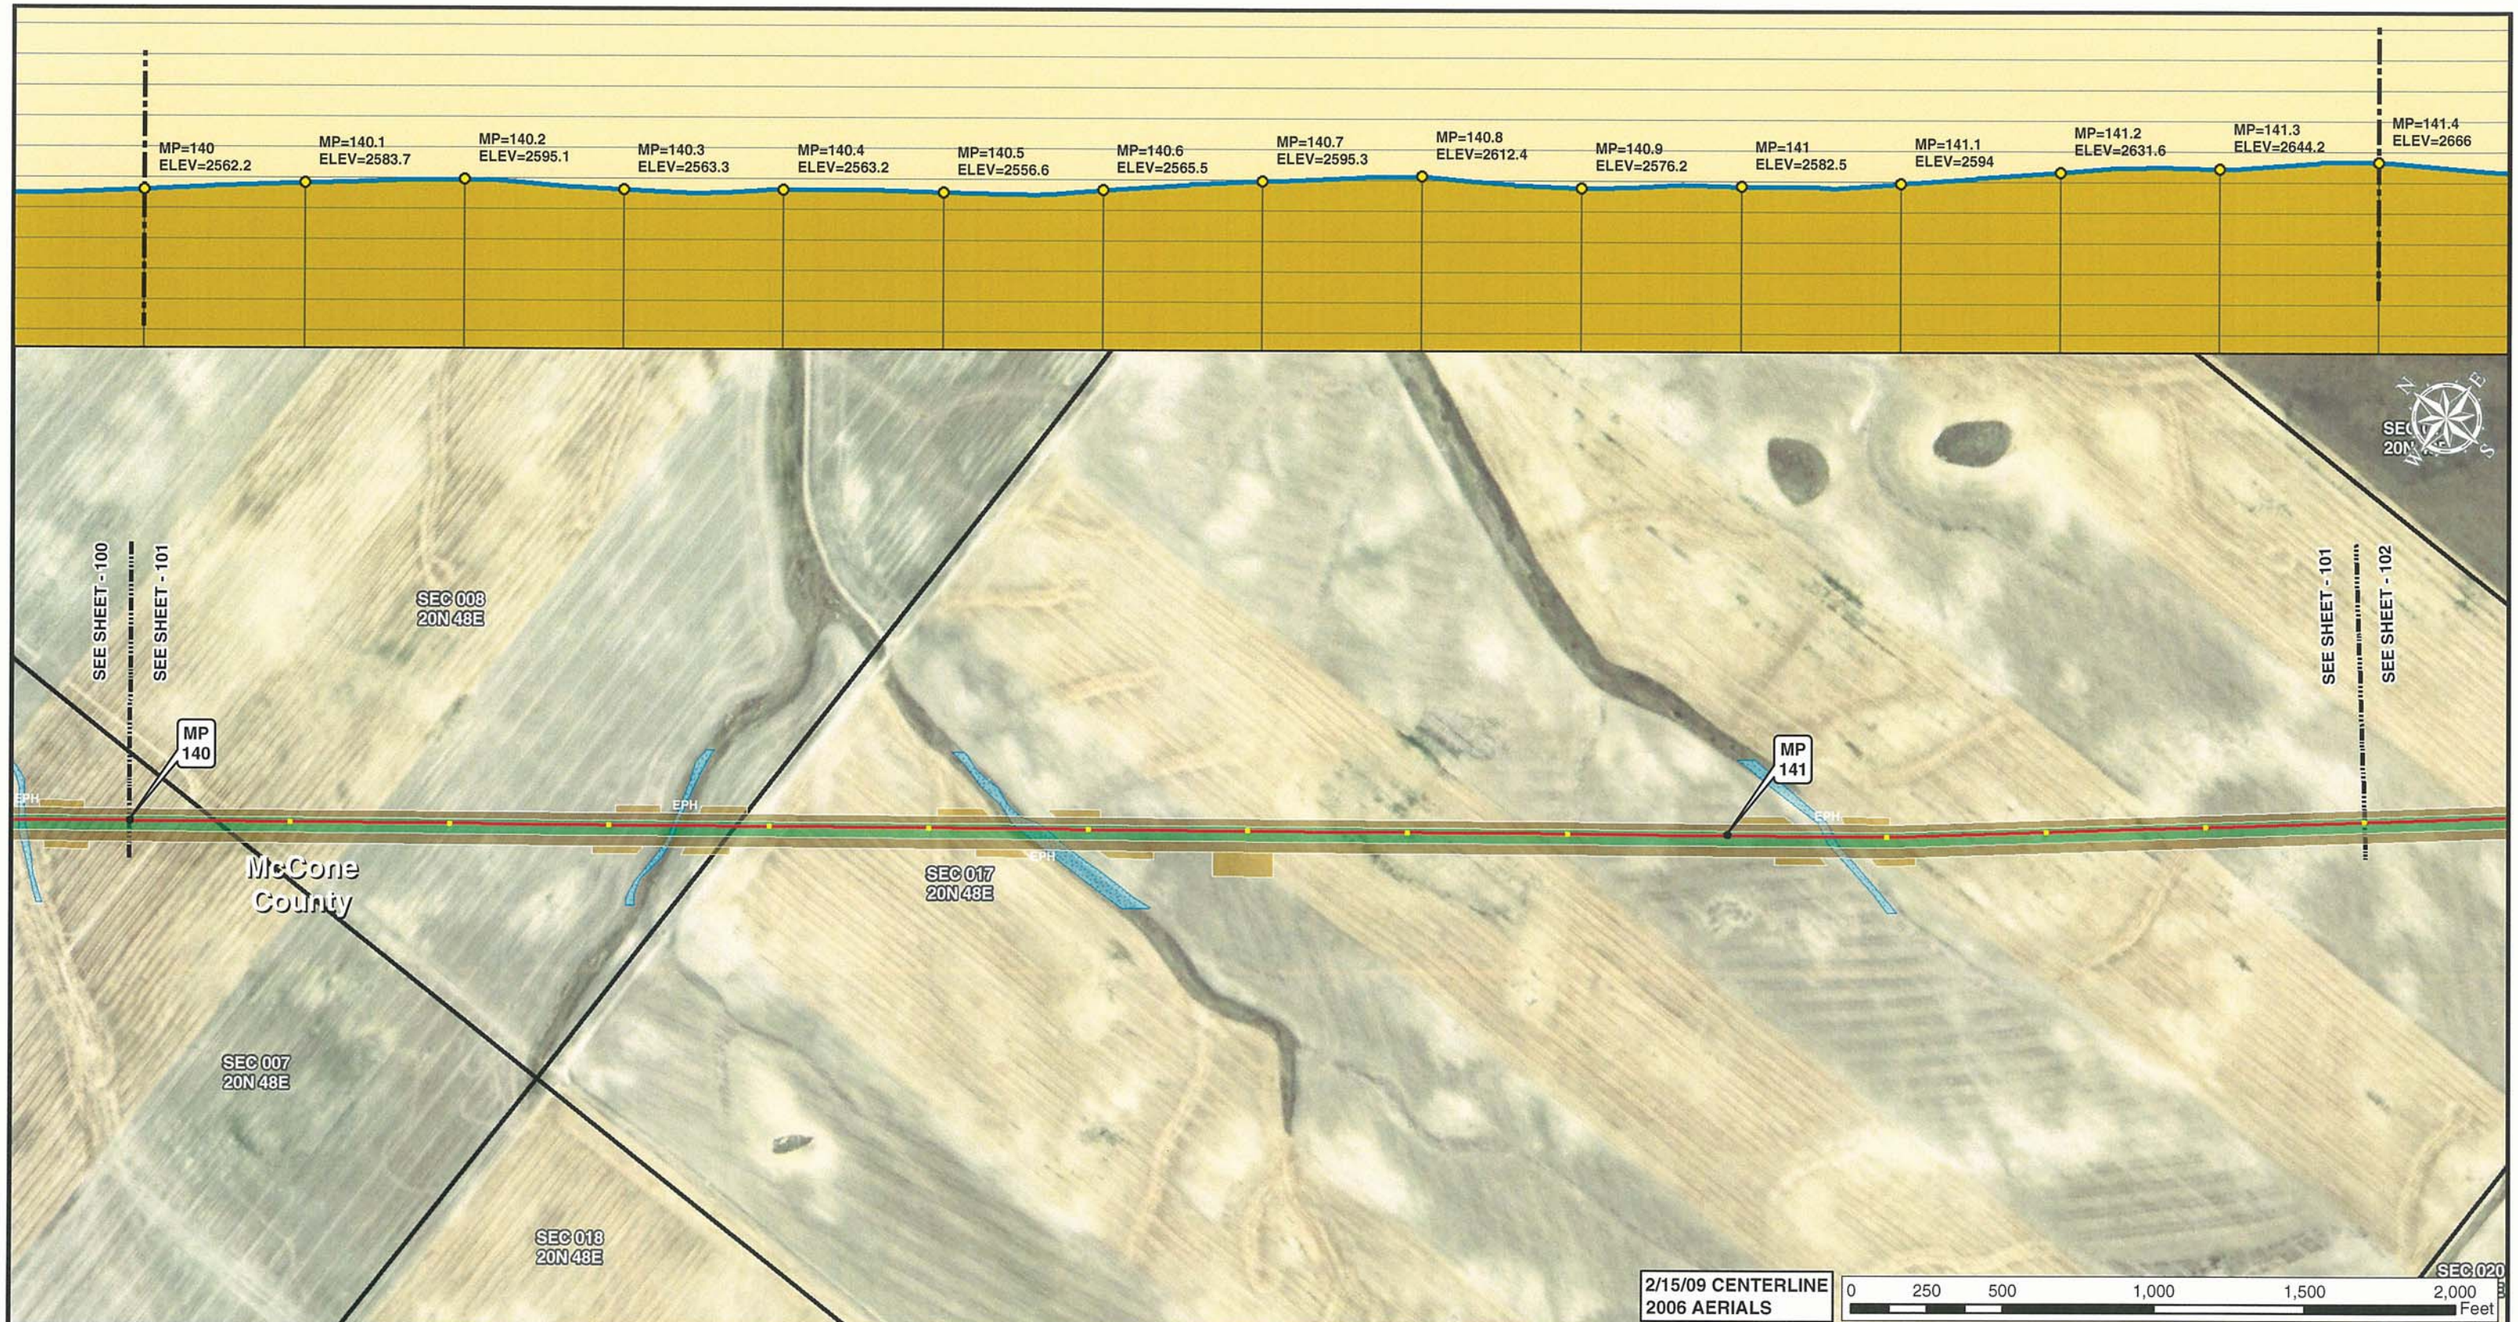

Legend

- MILE POST
- 0.1 MILE TICK MARK
- VALVE
- KEYSTONE XL PROJECT
- PERMANENT EASEMENT
- TEMPORARY EASEMENT
- EXTRA WORKSPACE
- ACCESS ROAD
- TRANSMISSION LINE
- PUMP STATION
- STAGING AREA
- PIPE YARD
- CONTRACTOR YARD
- WATER BODY
- WETLAND
- COUNTY LINE
- SECTION LINE

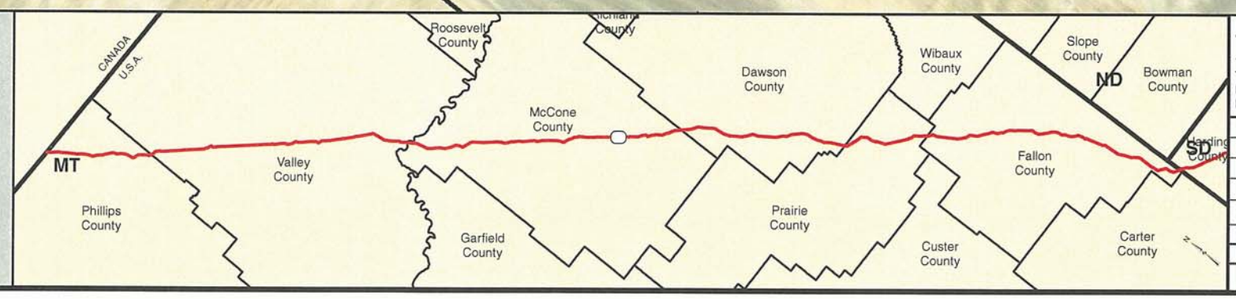

PREPARED BY:
TROW ENGINEERING CONSULTANTS INC.
1300 Metropolitan Boulevard, Suite 200
Tallahassee, Florida , USA 32308
Phone: 1-850-385-5441
Fax: 1-850-385-5523
Trow

ConocoPhillips

TransCanada
In business to deliver

NO.	REVISION	DATE
1	ISSUED FOR SUPPLEMENTAL U.S. DEPT. OF STATE FILING (2.15.09 CL)	7.6.09
0	ISSUED FOR UNITED STATES DEPARTMENT OF STATE (7.31.08 CL)	11.19.08

KEYSTONE XL PROJECT
ROUTE SHEETS
MORGAN, MONTANA TO STEELE CITY, NEBRASKA
MCCONE COUNTY, MONTANA

MAP PARAMETERS
PROJECTION: NAD83, UTM:13N
SCALE: 1: 6000 ; 1" = 500'

DRAWN BY	CHECKED BY	APPROVED BY	PROJECT:	DRAWING NUMBER	SHEET	REV.
GS	SS	RG	50388X	XL-30-ML-2002-P-101-A	101	1

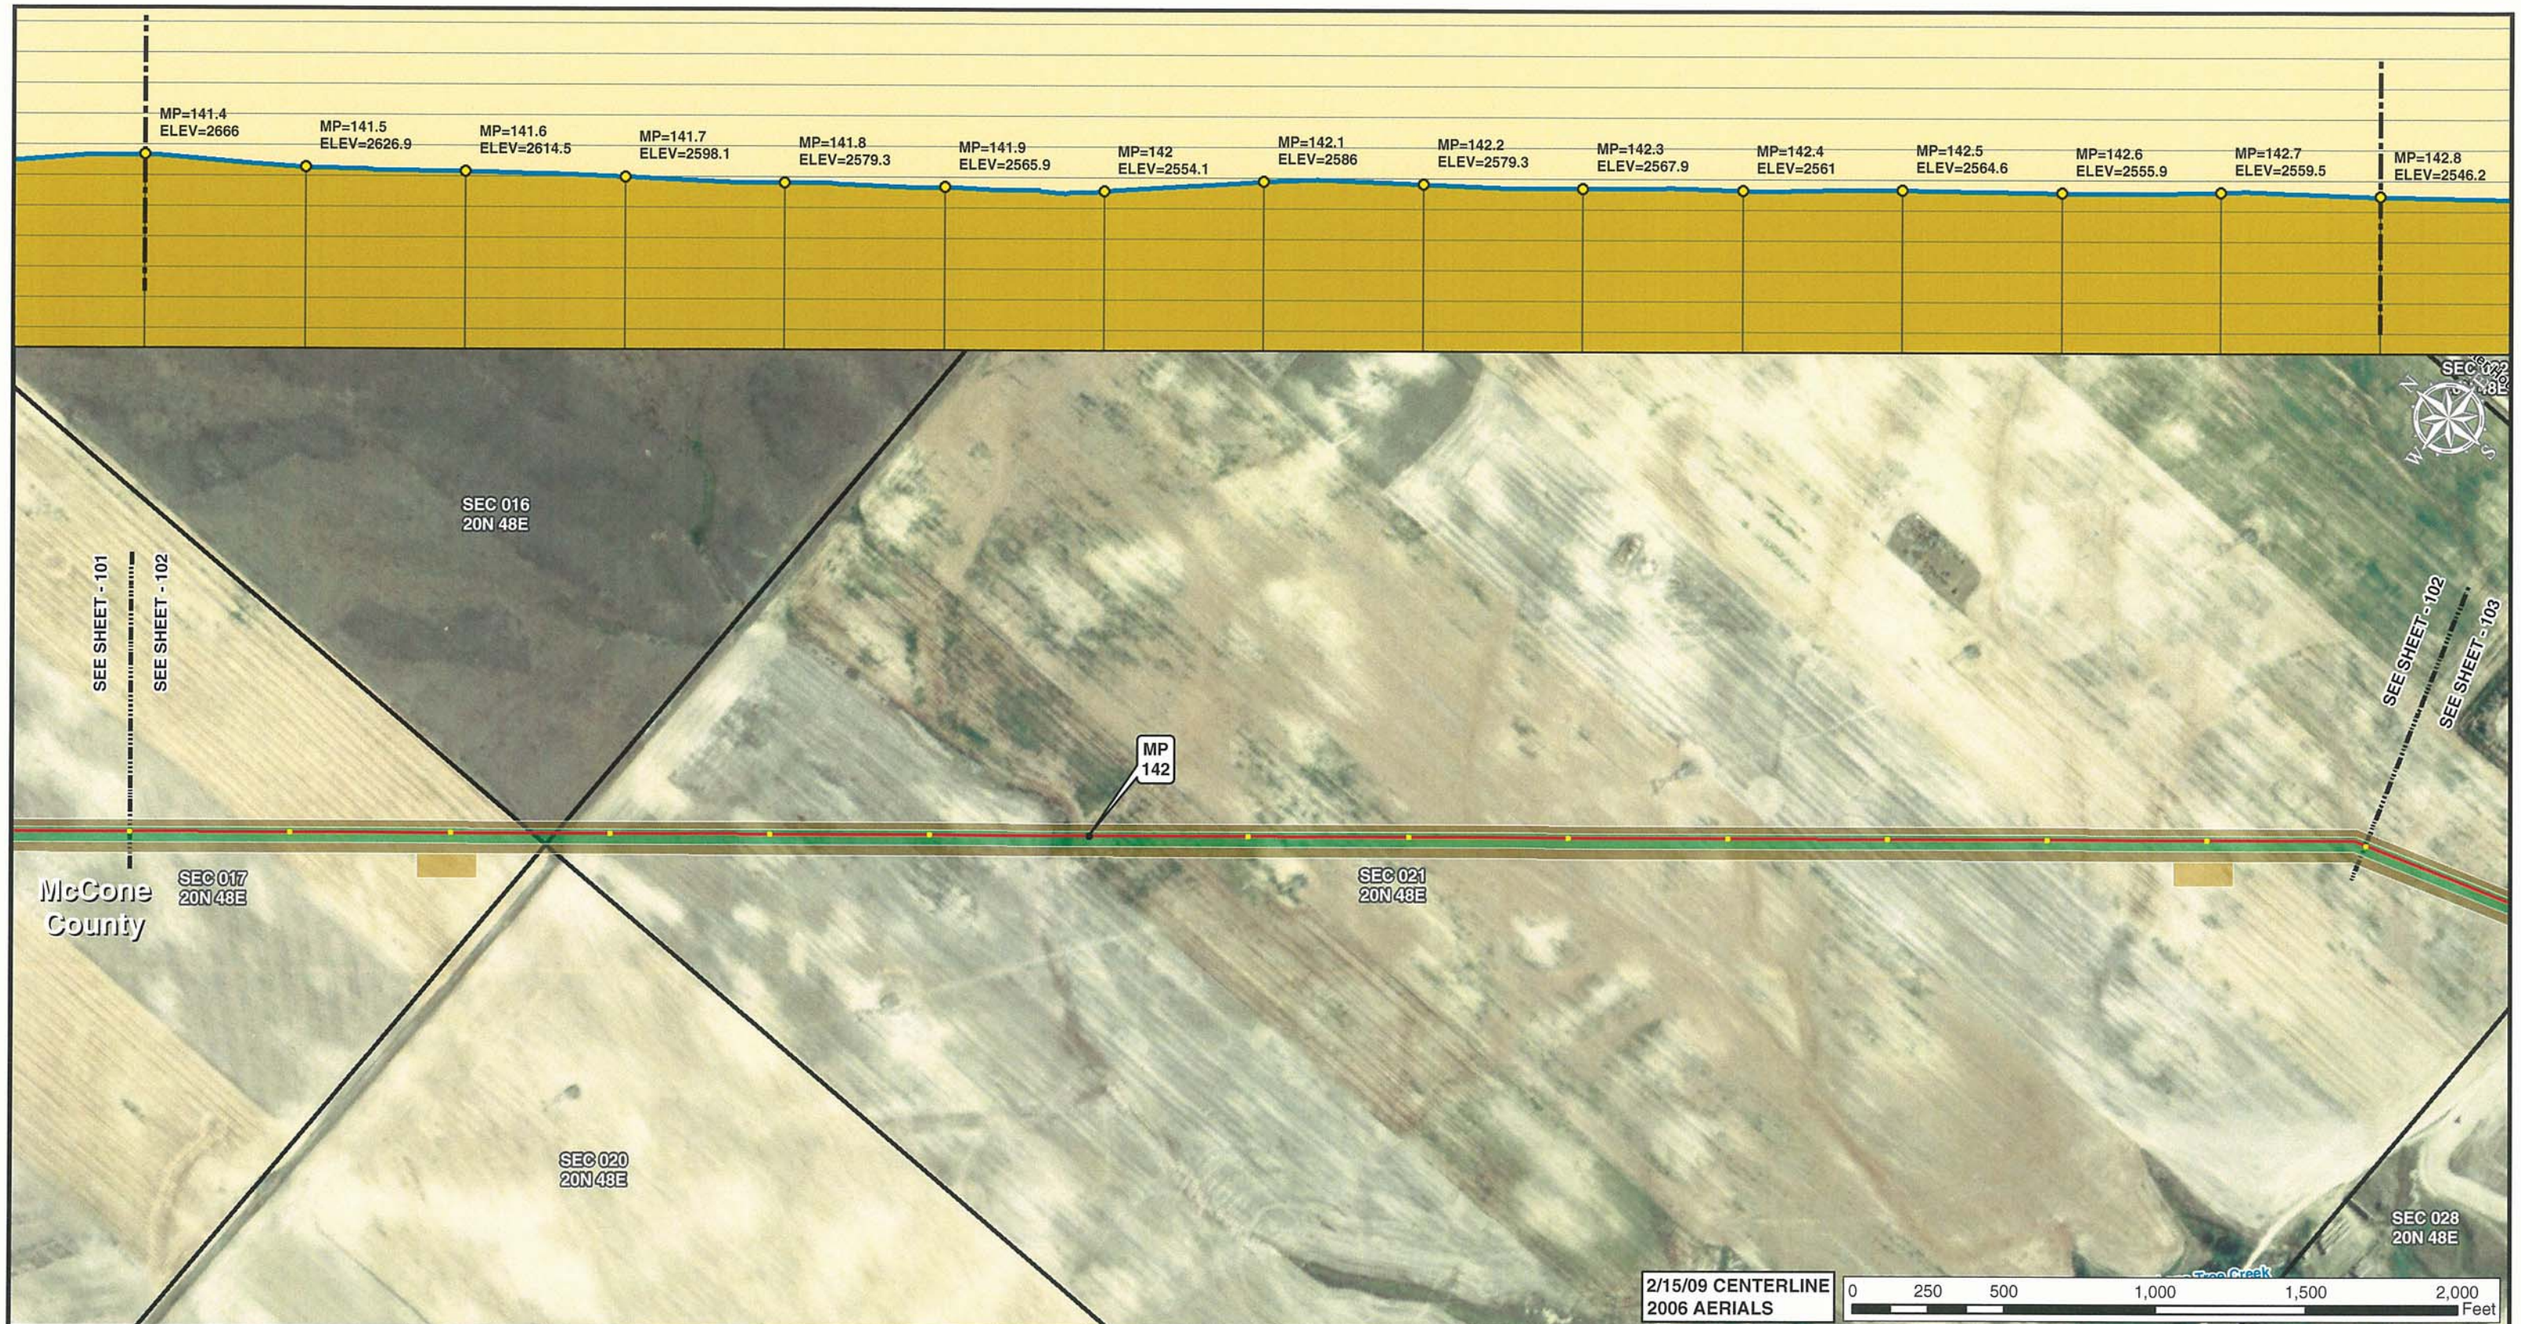

Legend

- MILE POST
- 0.1 MILE TICK MARK
- VALVE
- KEYSTONE XL PROJECT
- PERMANENT EASEMENT
- TEMPORARY EASEMENT
- EXTRA WORKSPACE
- ACCESS ROAD
- TRANSMISSION LINE
- PUMP STATION
- STAGING AREA
- PIPE YARD
- CONTRACTOR YARD
- WATER BODY
- WETLAND
- COUNTY LINE
- SECTION LINE

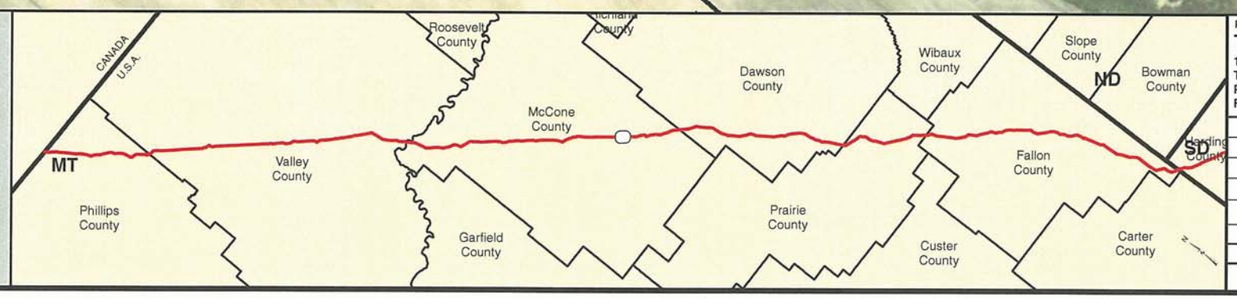

PREPARED BY:
TROW ENGINEERING CONSULTANTS INC.
1300 Metropolitan Boulevard, Suite 200
Tallahassee, Florida , USA 32308
Phone: 1-850-385-5441
Fax: 1-850-385-5523
Trow

ConocoPhillips

TransCanada
In business to deliver

KEYSTONE XL PROJECT
ROUTE SHEETS
MORGAN, MONTANA TO STEELE CITY, NEBRASKA
MCCONE COUNTY, MONTANA

MAP PARAMETERS
PROJECTION: NAD83, UTM:13N
SCALE: 1: 6000 ; 1" = 500'

NO.	REVISION	DATE
1	ISSUED FOR SUPPLEMENTAL U.S. DEPT. OF STATE FILING (2.15.09 CL)	7.6.09
0	ISSUED FOR UNITED STATES DEPARTMENT OF STATE (7.31.08 CL)	11.19.08

DRAWN BY	CHECKED BY	APPROVED BY	PROJECT:	DRAWING NUMBER	SHEET	REV.
GS	SS	RG	50388X	XL-30-ML-2002-P-102-A	102	1

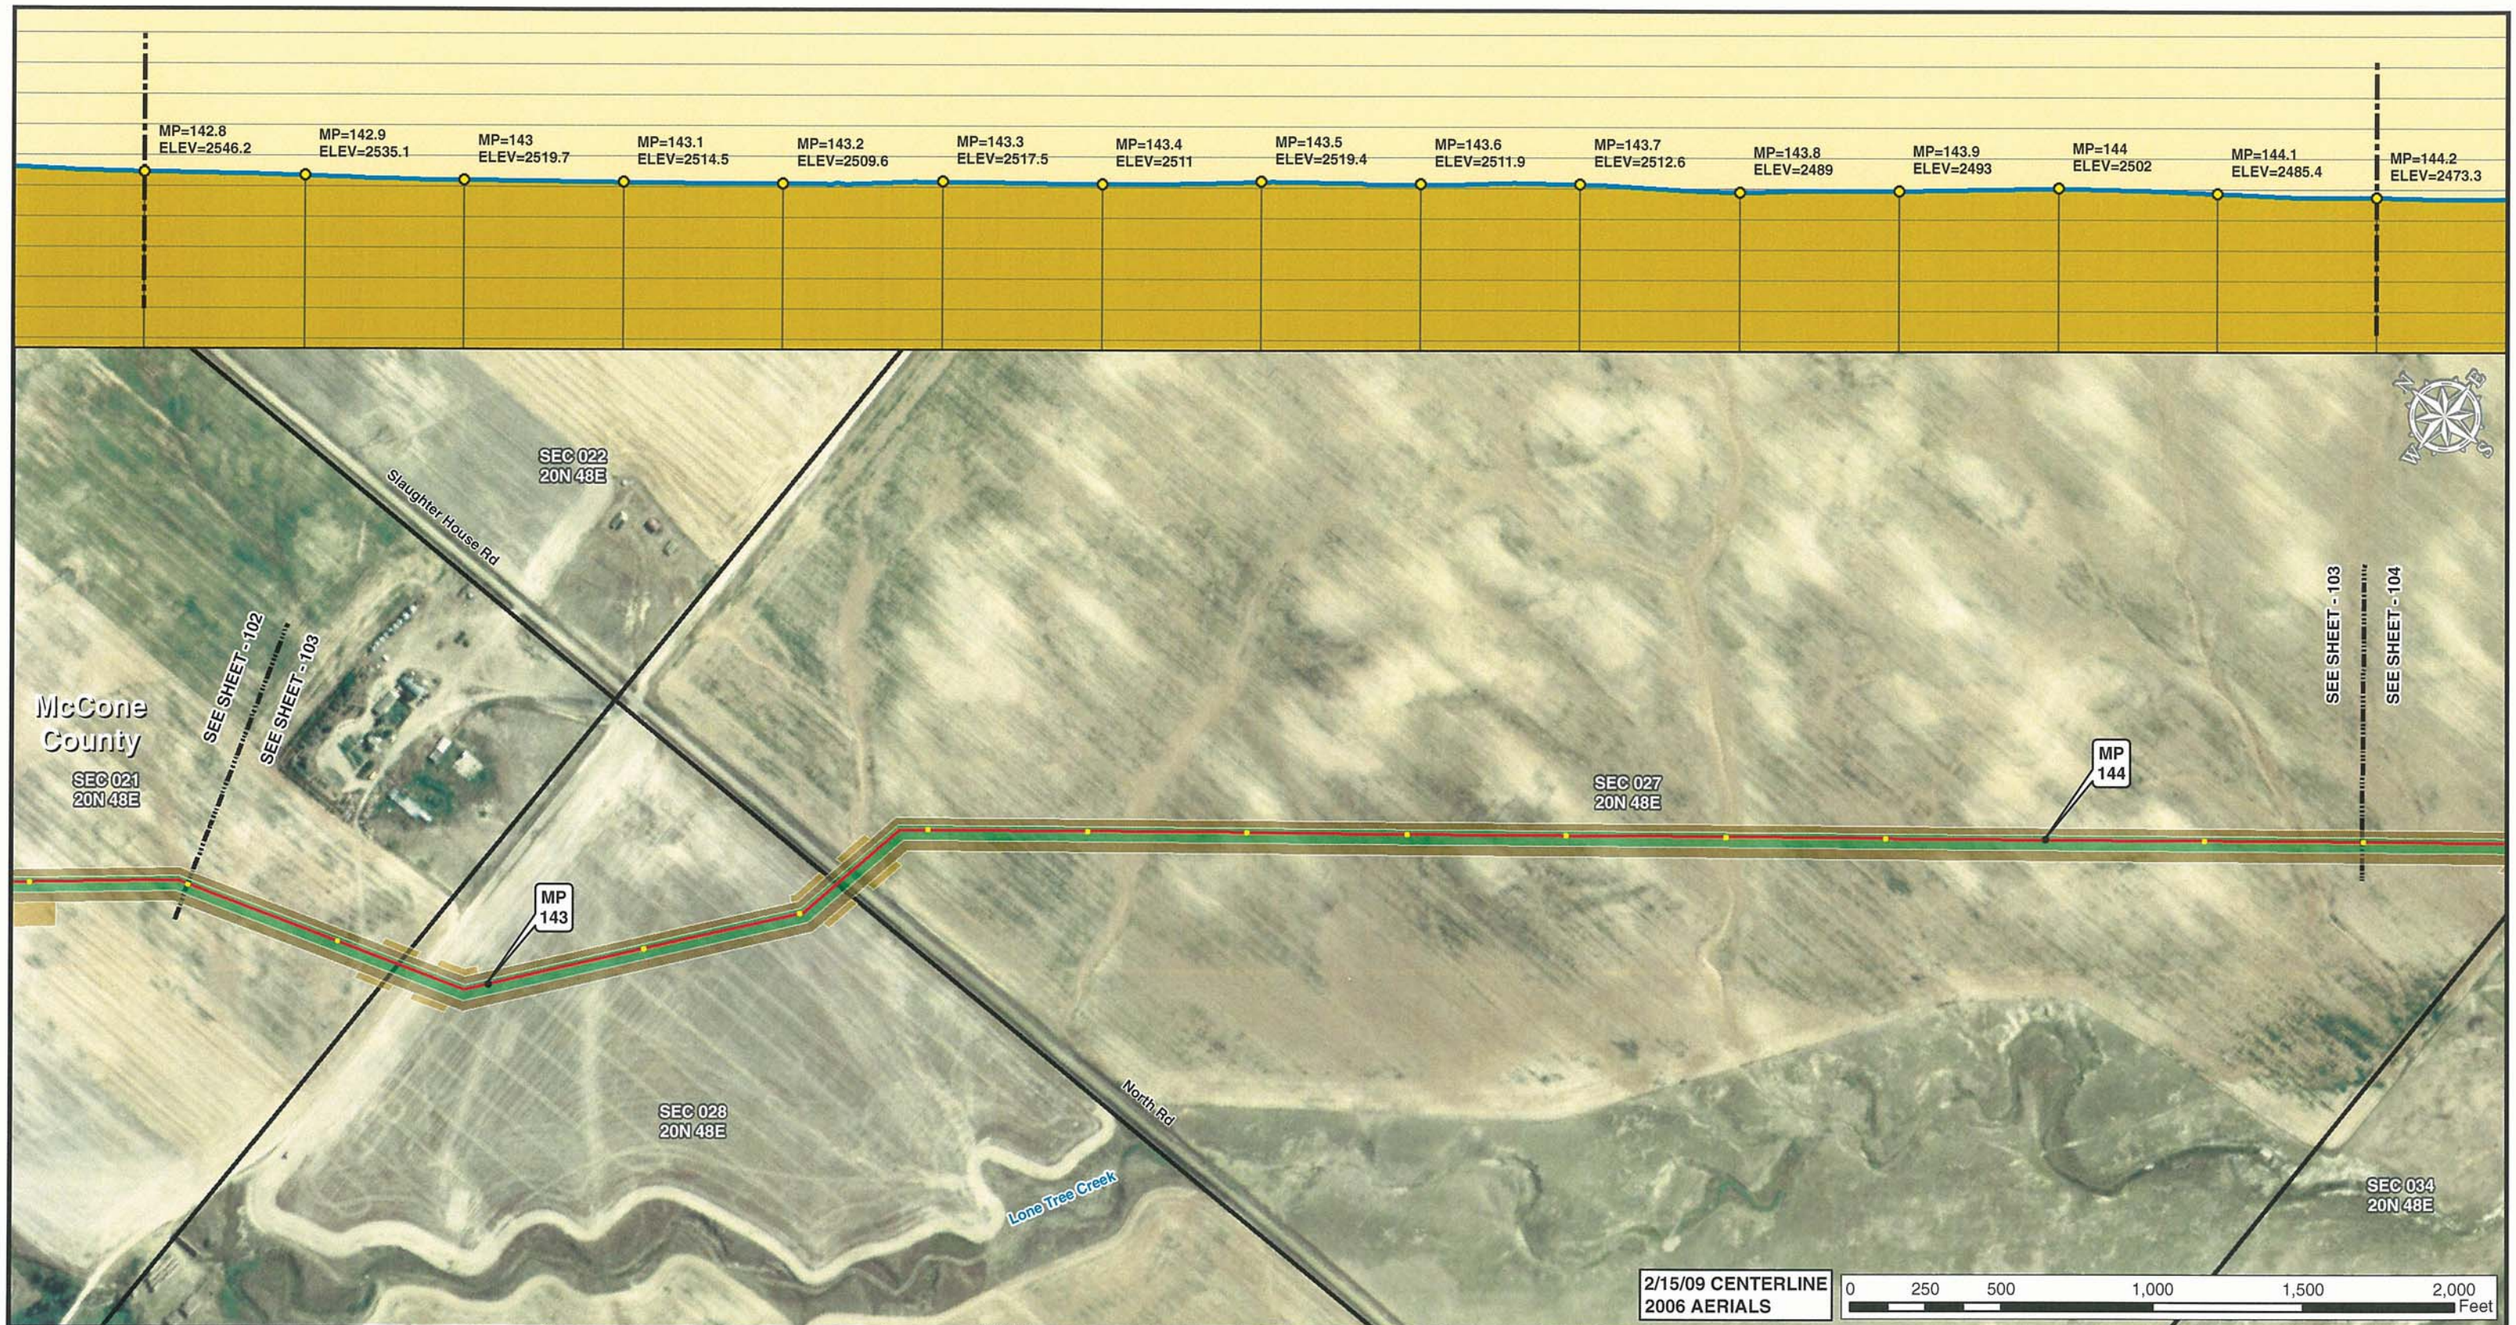

Legend

- MILE POST
- 0.1 MILE TICK MARK
- VALVE
- KEYSTONE XL PROJECT
- PERMANENT EASEMENT
- TEMPORARY EASEMENT
- EXTRA WORKSPACE
- ACCESS ROAD
- TRANSMISSION LINE
- PUMP STATION
- STAGING AREA
- PIPE YARD
- CONTRACTOR YARD
- WATER BODY
- WETLAND
- COUNTY LINE
- SECTION LINE

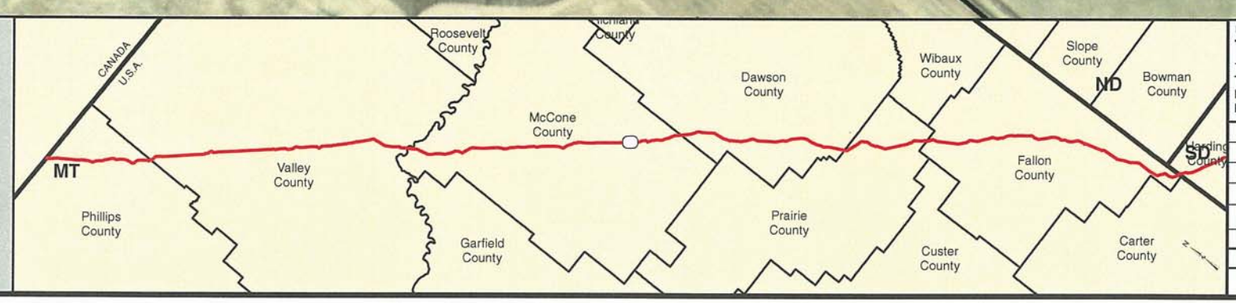

PREPARED BY:
TROW ENGINEERING CONSULTANTS INC.
1300 Metropolitan Boulevard, Suite 200
Tallahassee, Florida , USA 32308
Phone: 1-850-385-5441
Fax: 1-850-385-5523

Trow

ConocoPhillips

TransCanada
In business to deliver

NO.	REVISION	DATE
1	ISSUED FOR SUPPLEMENTAL U.S. DEPT. OF STATE FILING (2.15.09 CL)	7.6.09
0	ISSUED FOR UNITED STATES DEPARTMENT OF STATE (7.31.08 CL)	11.19.08

KEYSTONE XL PROJECT
ROUTE SHEETS
MORGAN, MONTANA TO STEELE CITY, NEBRASKA
MCCONE COUNTY, MONTANA

MAP PARAMETERS
PROJECTION: NAD83, UTM:13N
SCALE: 1: 6000 ; 1" = 500'

DRAWN BY	CHECKED BY	APPROVED BY	PROJECT:	DRAWING NUMBER	SHEET	REV.
GS	SS	RG	50388X	XL-30-ML-2002-P-103-A	103	1

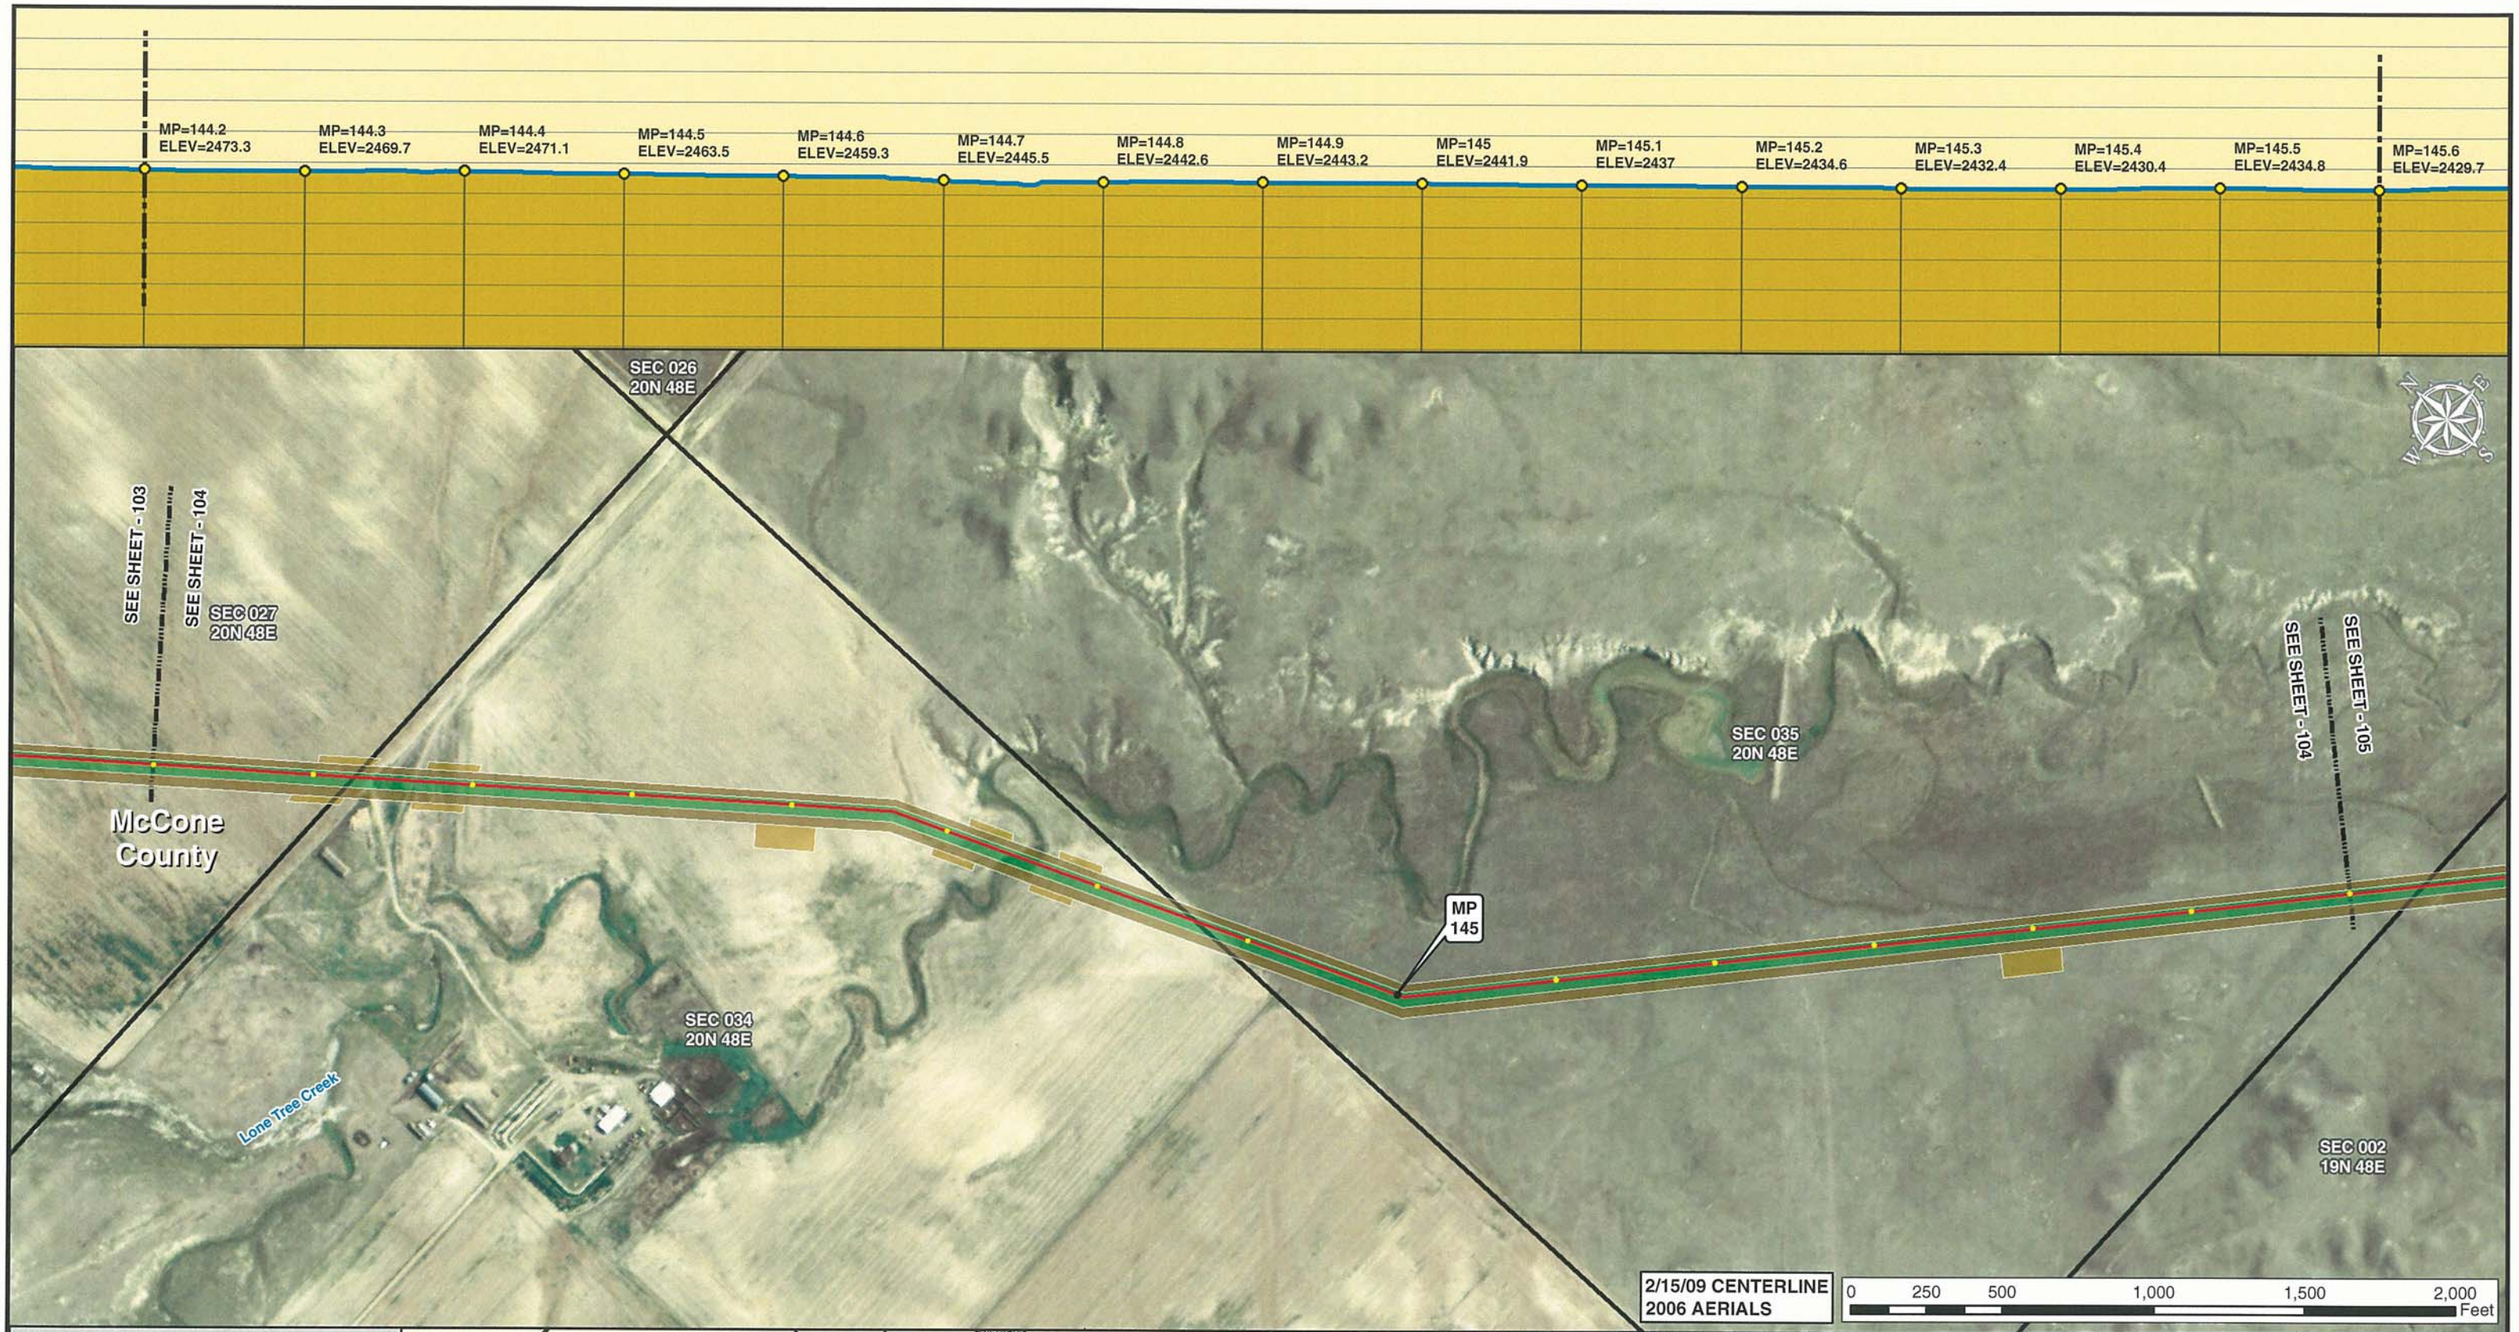

Legend

- MILE POST
- 0.1 MILE TICK MARK
- VALVE
- KEYSTONE XL PROJECT
- PERMANENT EASEMENT
- TEMPORARY EASEMENT
- EXTRA WORKSPACE
- ACCESS ROAD
- TRANSMISSION LINE
- PUMP STATION
- STAGING AREA
- PIPE YARD
- CONTRACTOR YARD
- WATER BODY
- WETLAND
- COUNTY LINE
- SECTION LINE

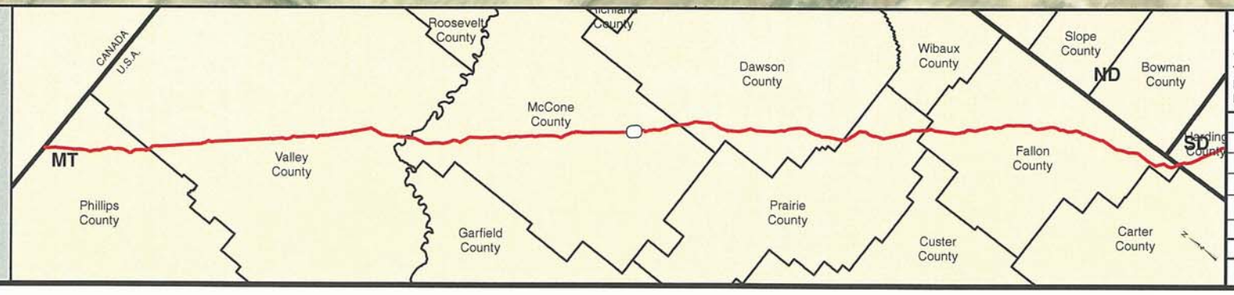

PREPARED BY:
TROW ENGINEERING CONSULTANTS INC.
1300 Metropolitan Boulevard, Suite 200
Tallahassee, Florida , USA 32308
Phone: 1-850-385-5441
Fax: 1-850-385-5523
Trow

NO.	REVISION	DATE
1	ISSUED FOR SUPPLEMENTAL U.S. DEPT. OF STATE FILING (2.15.09 CL)	7.6.09
0	ISSUED FOR UNITED STATES DEPARTMENT OF STATE (7.31.08 CL)	11.19.08

ConocoPhillips

TransCanada
In business to deliver

KEYSTONE XL PROJECT
ROUTE SHEETS
MORGAN, MONTANA TO STEELE CITY, NEBRASKA

MCCONE COUNTY, MONTANA

MAP PARAMETERS
PROJECTION: NAD83, UTM:13N
SCALE: 1: 6000 ; 1" = 500'

DRAWN BY	CHECKED BY	APPROVED BY	PROJECT:	DRAWING NUMBER	SHEET	REV.
GS	SS	RG	50388X	XL-30 -ML-2002-P- 104 -A	104	1

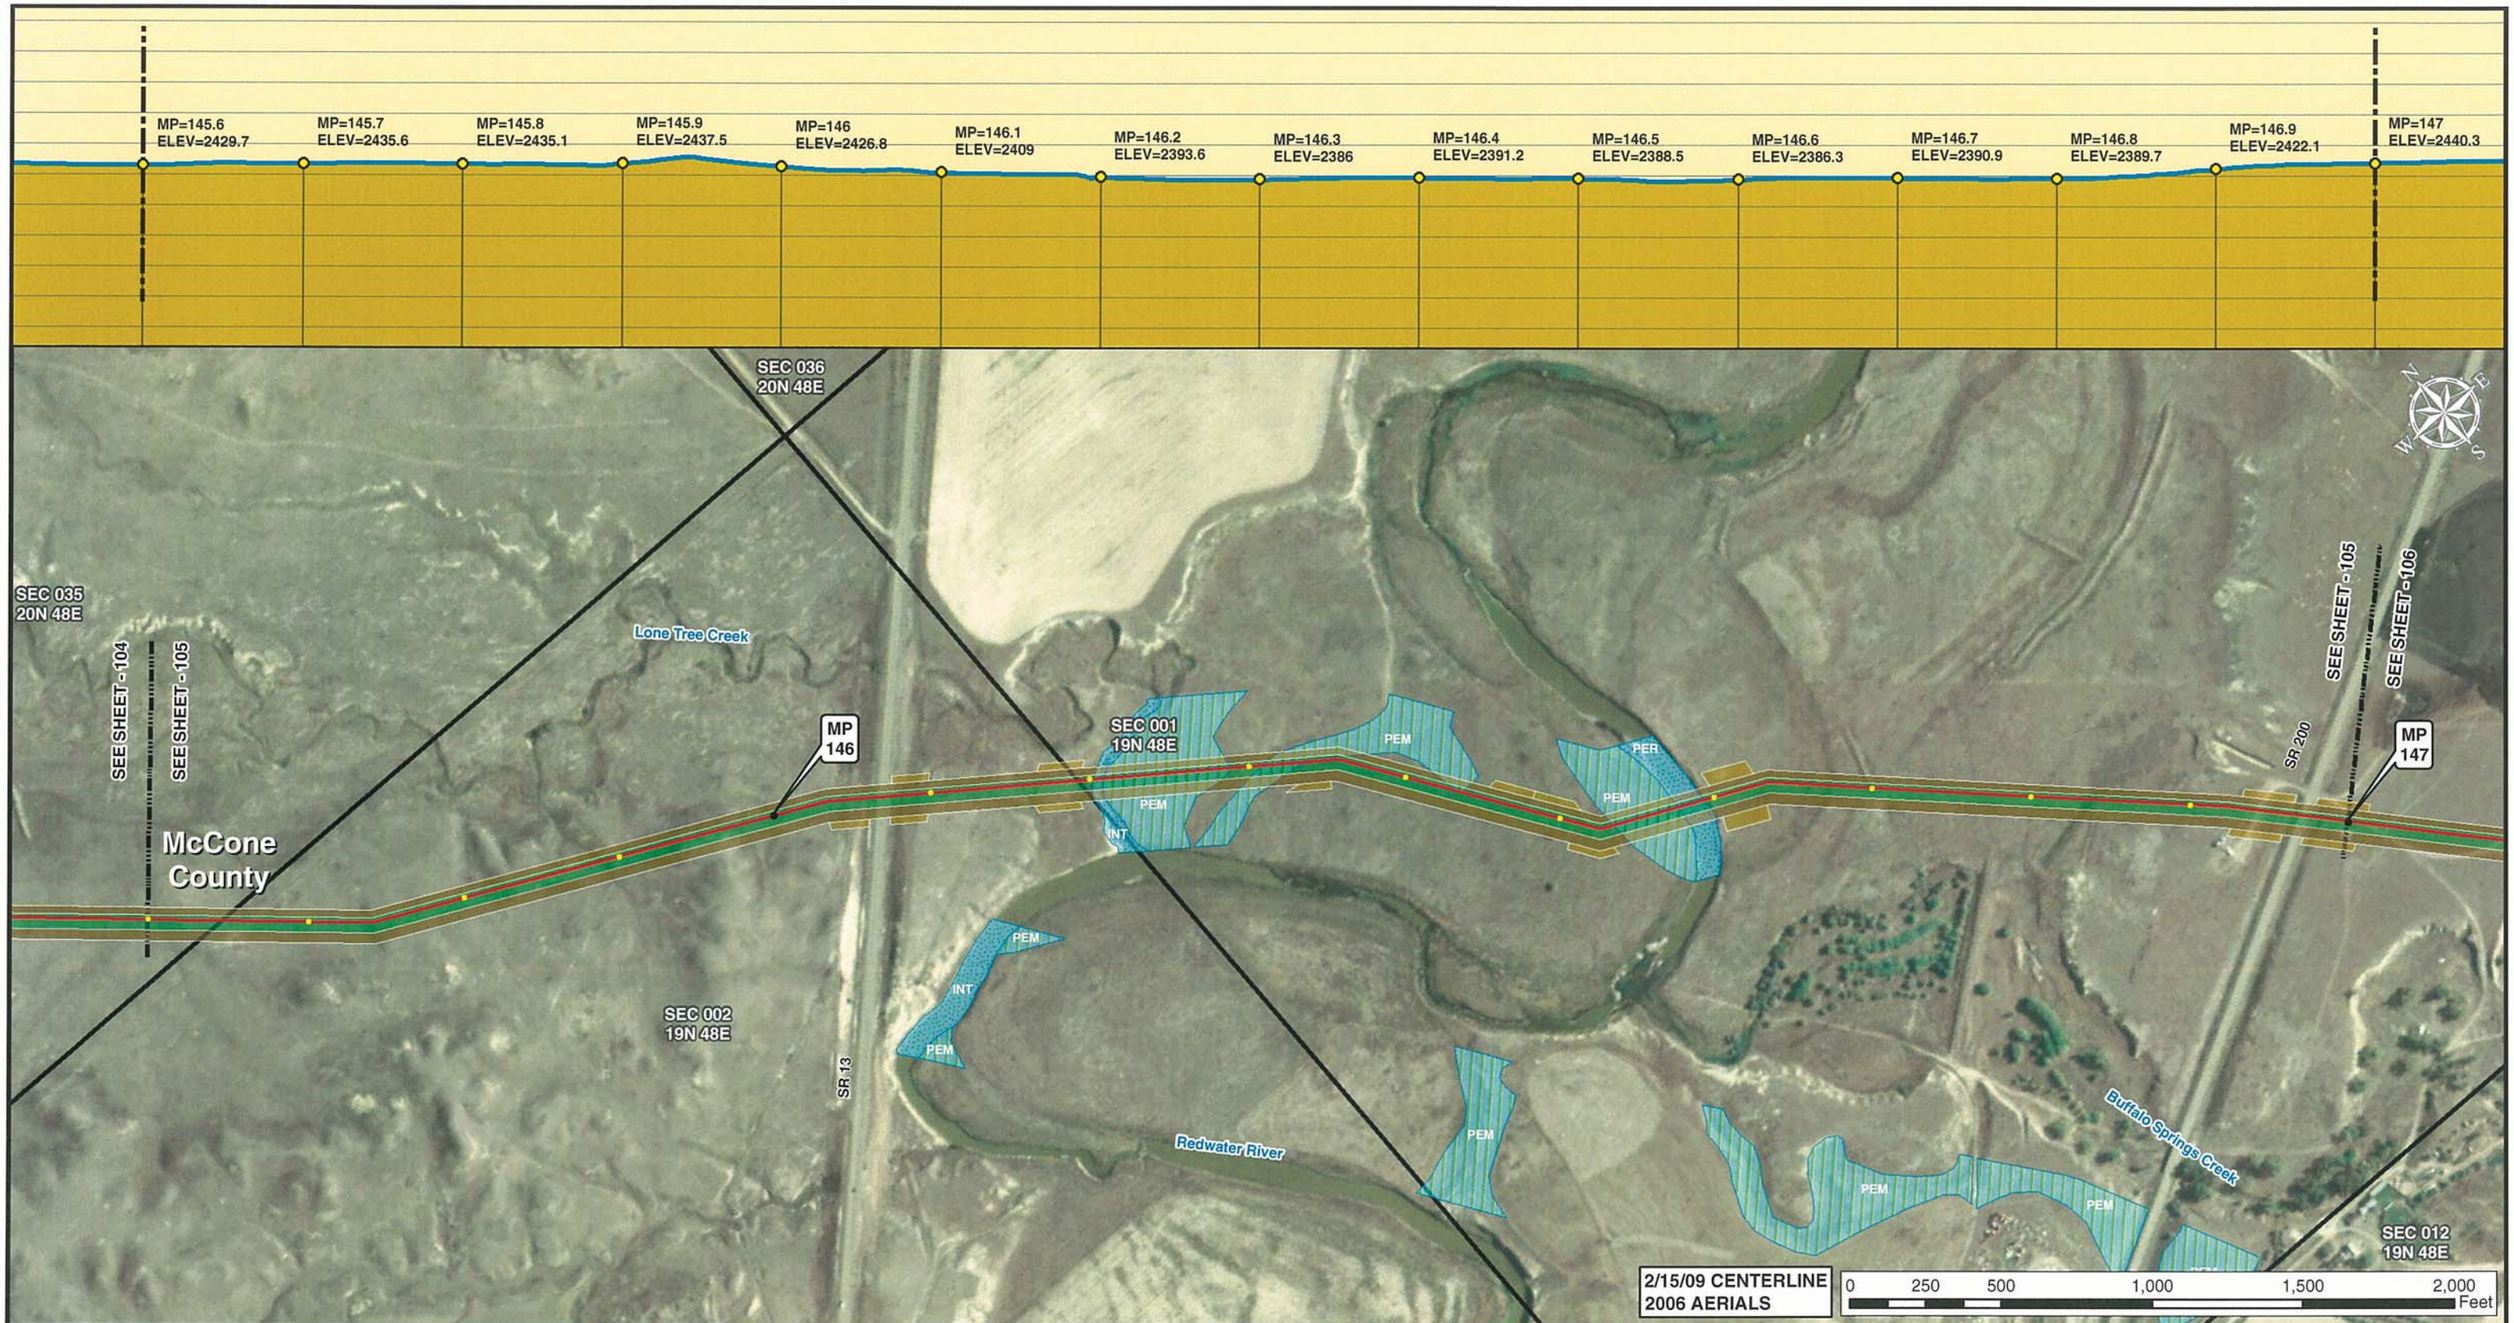

Legend

- MILE POST
- 0.1 MILE TICK MARK
- VALVE
- KEYSTONE XL PROJECT
- PERMANENT EASEMENT
- TEMPORARY EASEMENT
- EXTRA WORKSPACE
- ACCESS ROAD
- TRANSMISSION LINE
- PUMP STATION
- STAGING AREA
- PIPE YARD
- CONTRACTOR YARD
- WATER BODY
- WETLAND
- COUNTY LINE
- SECTION LINE

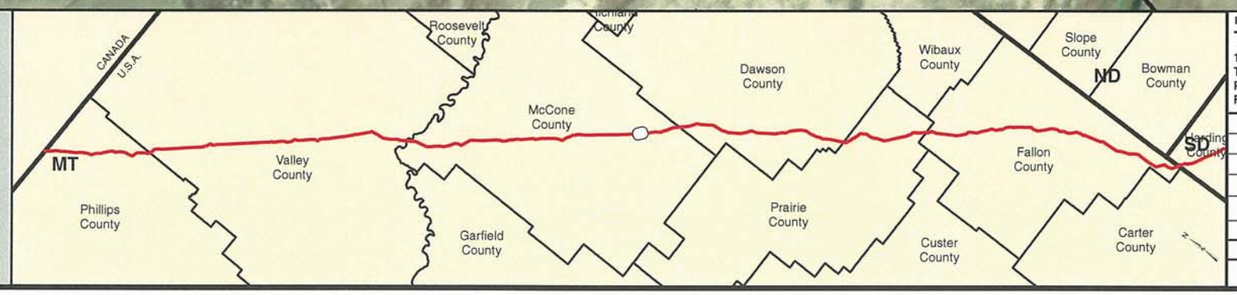

PREPARED BY:
TROW ENGINEERING CONSULTANTS INC.
1300 Metropolitan Boulevard, Suite 200
Tallahassee, Florida , USA 32308
Phone: 1-850-385-5441
Fax: 1-850-385-5523

Trow

NO.	REVISION	DATE
1	ISSUED FOR SUPPLEMENTAL U.S. DEPT. OF STATE FILING (2.15.09 CL)	7.6.09
0	ISSUED FOR UNITED STATES DEPARTMENT OF STATE (7.31.08 CL)	11.19.08

ConocoPhillips

TransCanada *In business to deliver*

KEYSTONE XL PROJECT
ROUTE SHEETS
MORGAN, MONTANA TO STEELE CITY, NEBRASKA

MCCONE COUNTY, MONTANA

MAP PARAMETERS
PROJECTION: NAD83, UTM: 13N
SCALE: 1: 6000 ; 1" = 500'

DRAWN BY	CHECKED BY	APPROVED BY	PROJECT:	DRAWING NUMBER	SHEET	REV.
GS	SS	RG	50388X	XL-30-ML-2002-P-105-A	105	1

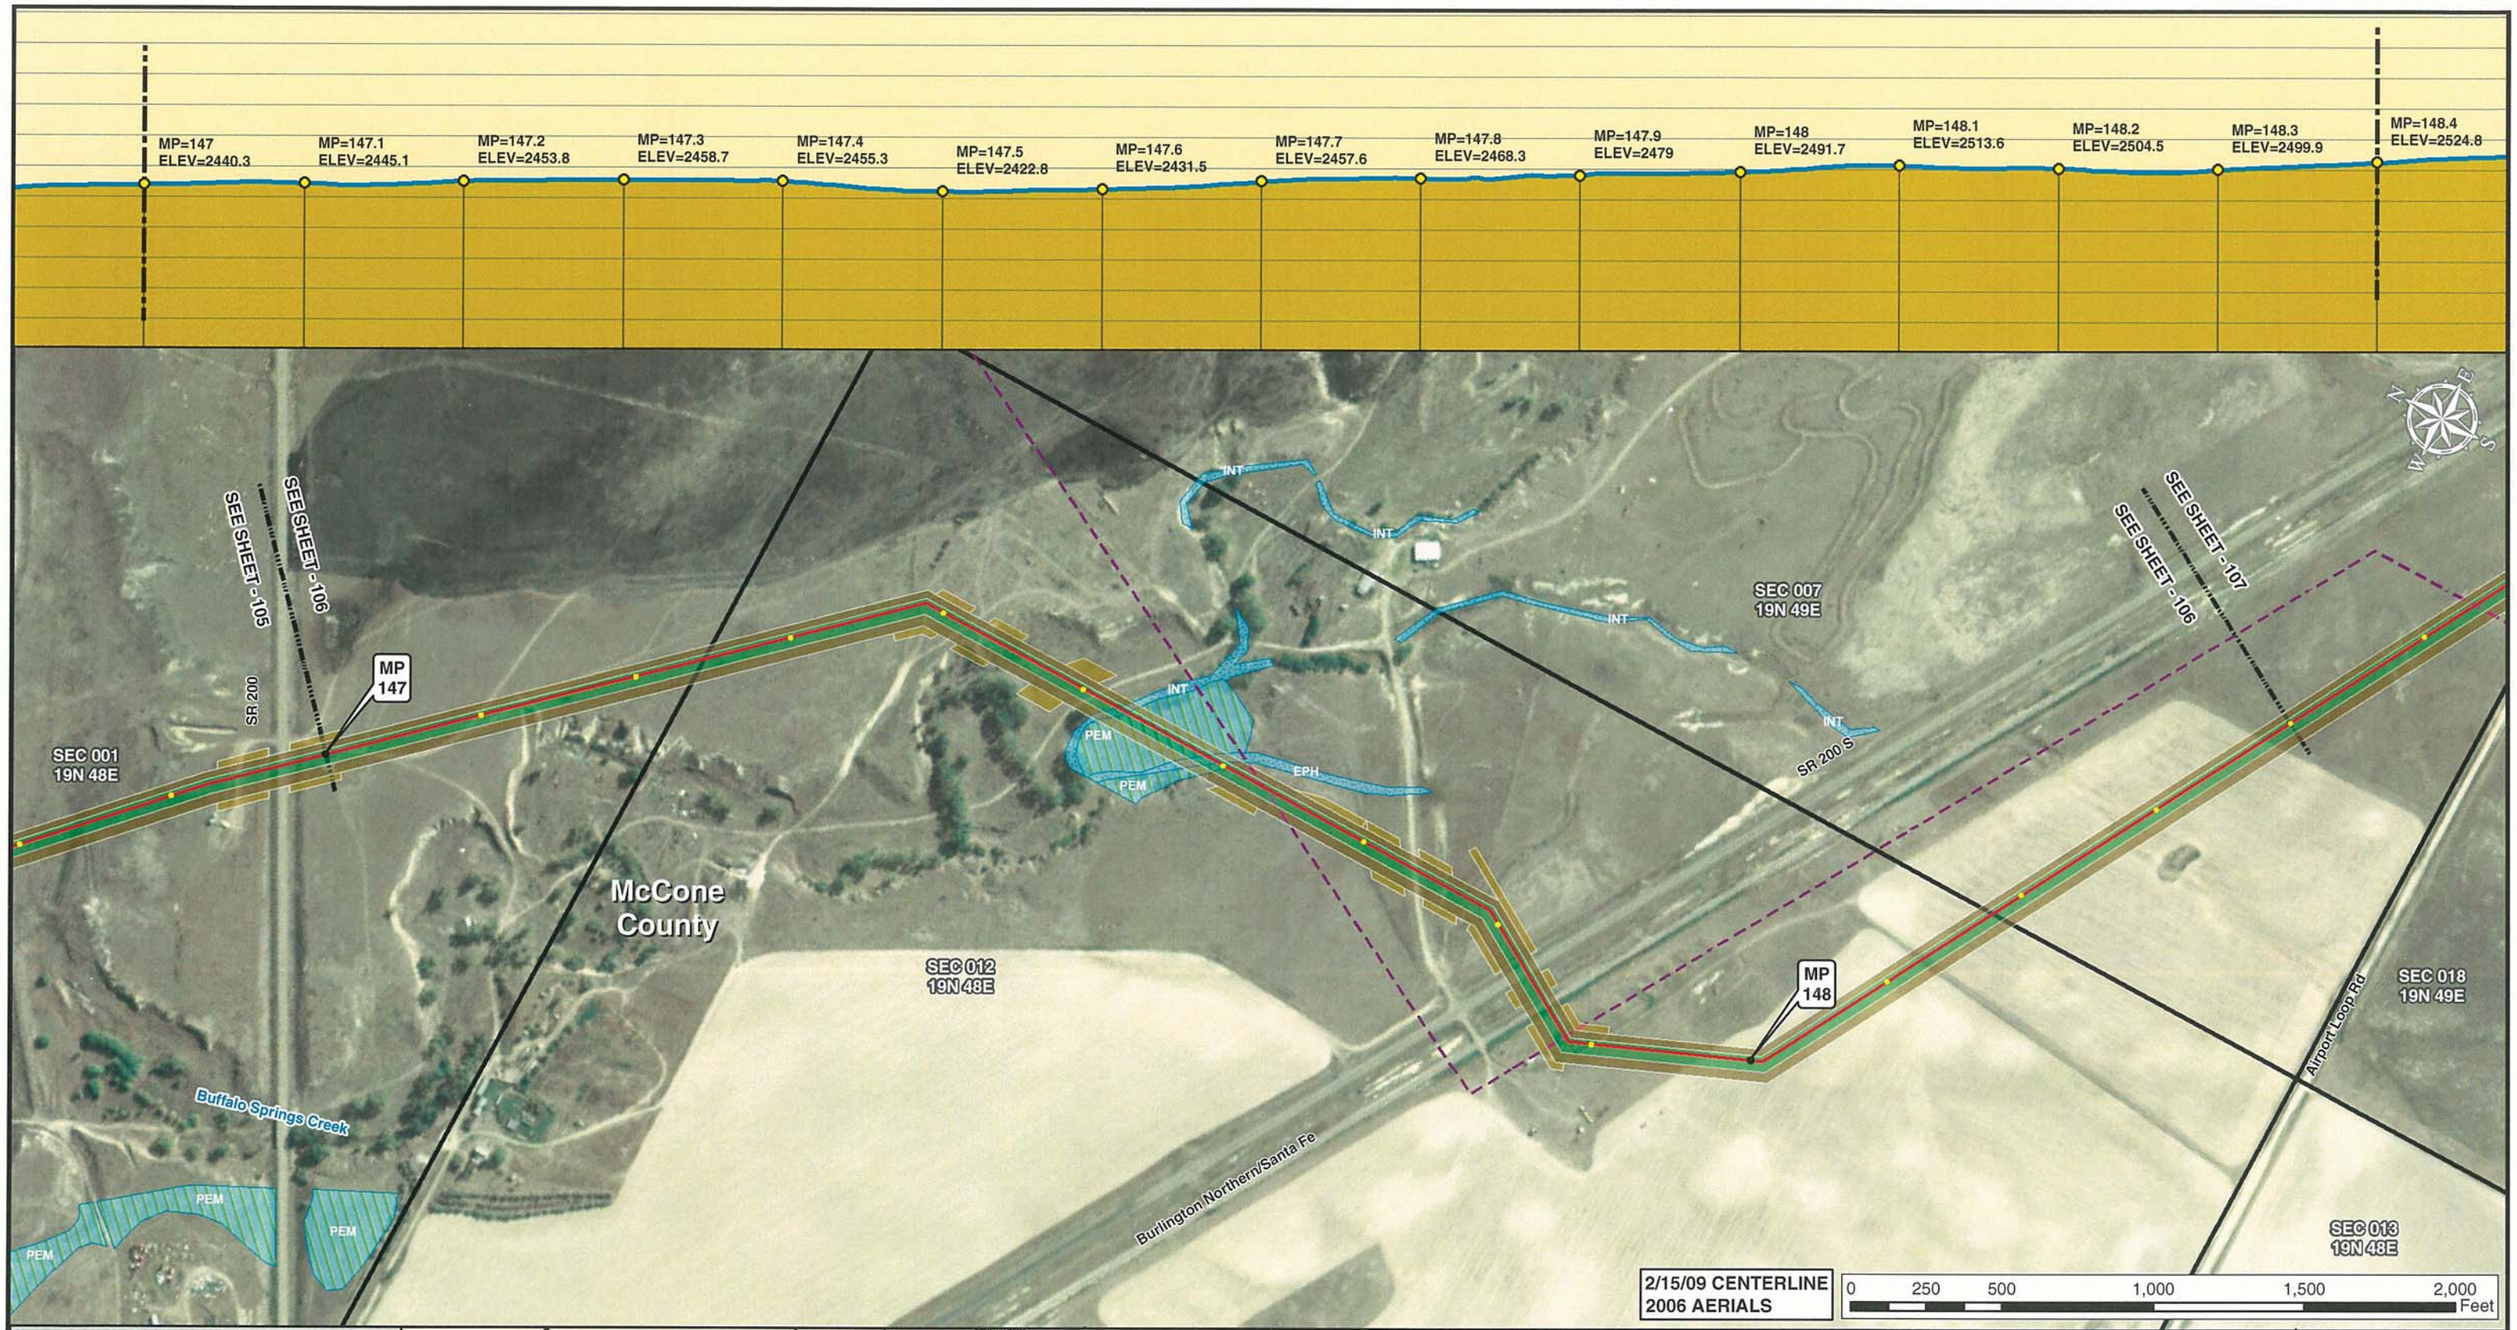

Legend

- MILE POST
- 0.1 MILE TICK MARK
- VALVE
- KEYSTONE XL PROJECT
- PERMANENT EASEMENT
- TEMPORARY EASEMENT
- EXTRA WORKSPACE
- ACCESS ROAD
- TRANSMISSION LINE
- PUMP STATION
- STAGING AREA
- PIPE YARD
- CONTRACTOR YARD
- WATER BODY
- WETLAND
- COUNTY LINE
- SECTION LINE

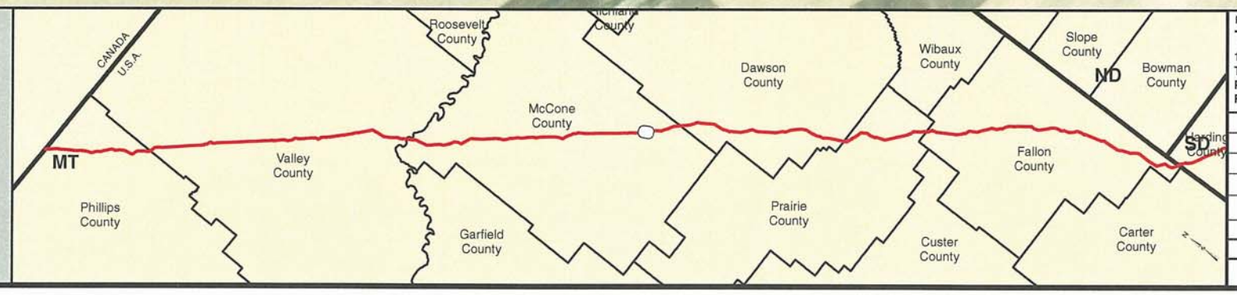

PREPARED BY:
TROW ENGINEERING CONSULTANTS INC.
1300 Metropolitan Boulevard, Suite 200
Tallahassee, Florida , USA 32308
Phone: 1-850-385-5441
Fax: 1-850-385-5523
Trow

NO.	REVISION	DATE
1	ISSUED FOR SUPPLEMENTAL U.S. DEPT. OF STATE FILING (2.15.09 CL)	7.6.09
0	ISSUED FOR UNITED STATES DEPARTMENT OF STATE (7.31.08 CL)	11.19.08

ConocoPhillips

TransCanada
In business to deliver

KEYSTONE XL PROJECT
ROUTE SHEETS
MORGAN, MONTANA TO STEELE CITY, NEBRASKA
MCCONE COUNTY, MONTANA

MAP PARAMETERS
PROJECTION: NAD83, UTM: 13N
SCALE: 1: 6000 ; 1" = 500'

DRAWN BY	CHECKED BY	APPROVED BY	PROJECT:	DRAWING NUMBER	SHEET	REV.
GS	SS	RG	50388X	XL-30-ML-2002-P-106-A	106	1

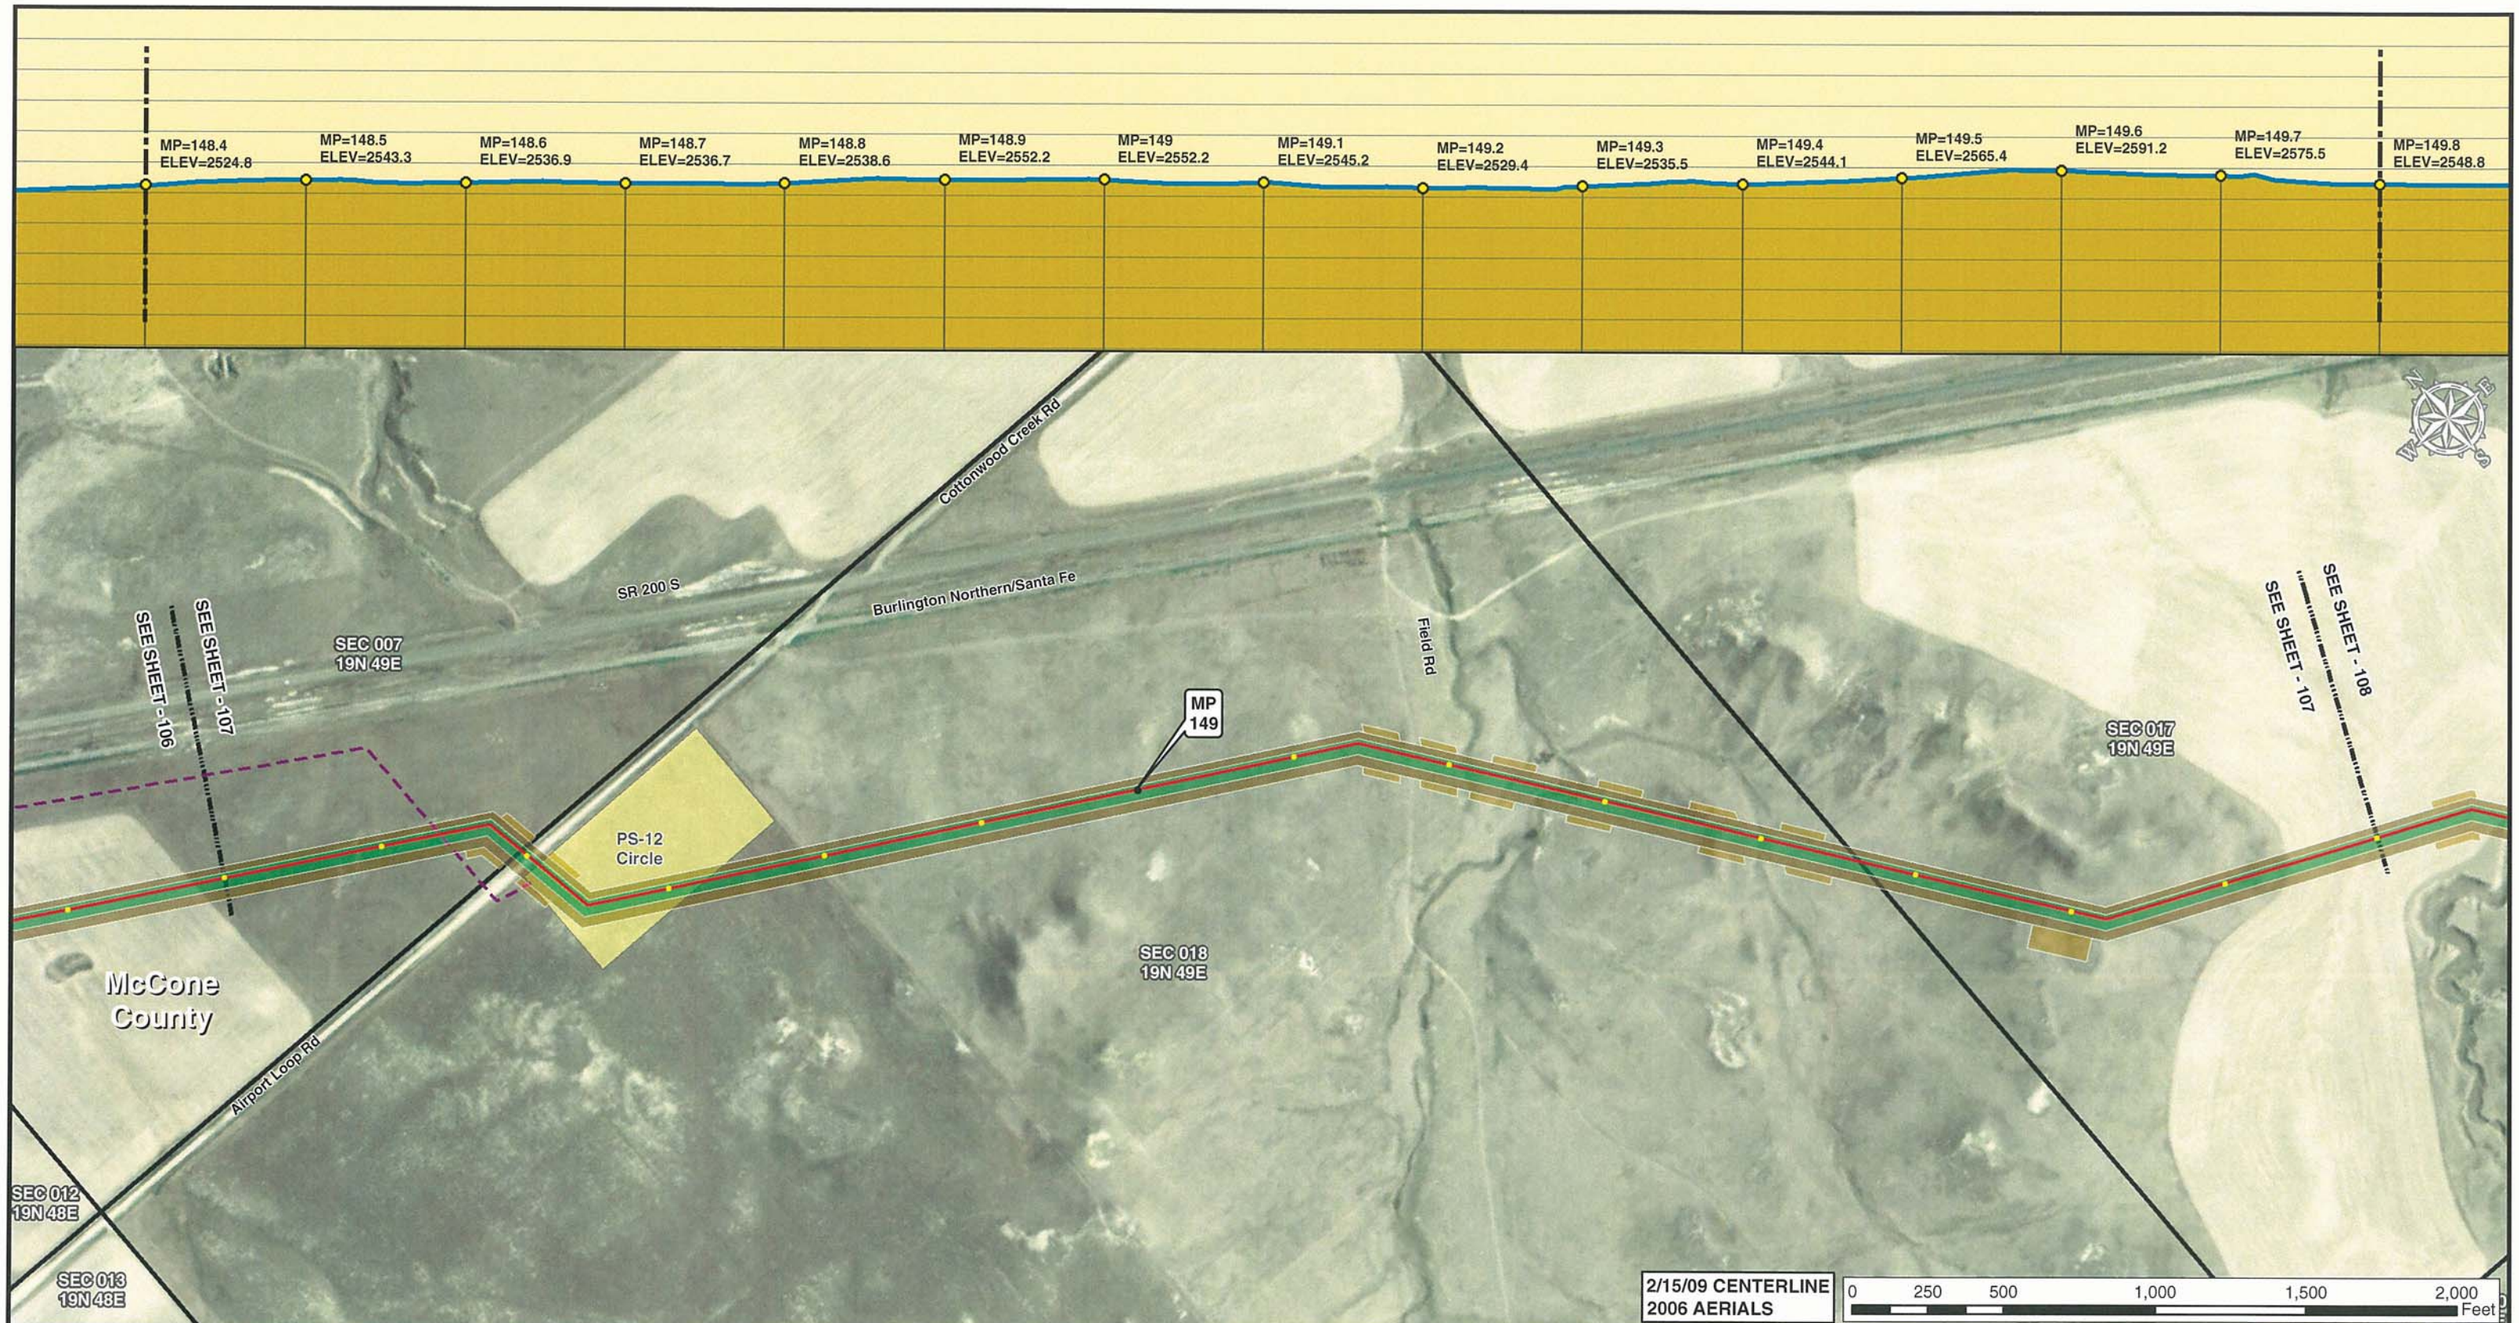

Legend

- MILE POST
- 0.1 MILE TICK MARK
- VALVE
- KEYSTONE XL PROJECT
- PERMANENT EASEMENT
- TEMPORARY EASEMENT
- EXTRA WORKSPACE
- ACCESS ROAD
- TRANSMISSION LINE
- PUMP STATION
- STAGING AREA
- PIPE YARD
- CONTRACTOR YARD
- WATER BODY
- WETLAND
- COUNTY LINE
- SECTION LINE

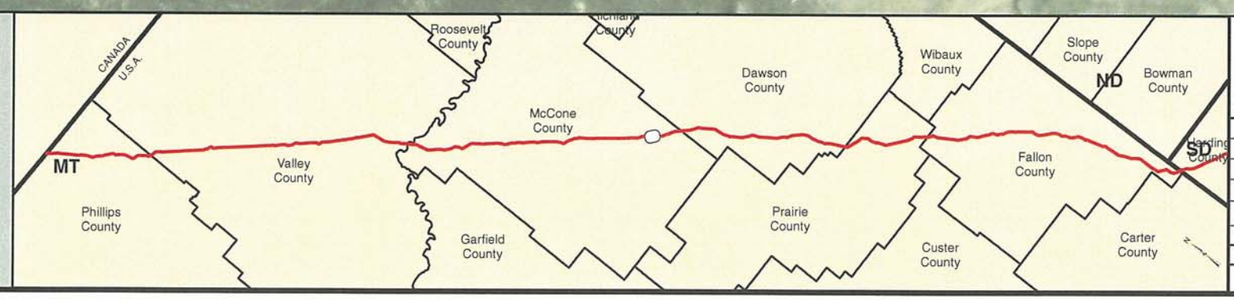

PREPARED BY:
TROW ENGINEERING CONSULTANTS INC.
1300 Metropolitan Boulevard, Suite 200
Tallahassee, Florida , USA 32308
Phone: 1-850-385-5441
Fax: 1-850-385-5523
Trow

ConocoPhillips

TransCanada
In business to deliver

NO.	REVISION	DATE
1	ISSUED FOR SUPPLEMENTAL U.S. DEPT. OF STATE FILING (2.15.09 CL)	7.6.09
0	ISSUED FOR UNITED STATES DEPARTMENT OF STATE (7.31.08 CL)	11.19.08

KEYSTONE XL PROJECT
ROUTE SHEETS
MORGAN, MONTANA TO STEELE CITY, NEBRASKA
MCCONE COUNTY, MONTANA

MAP PARAMETERS
PROJECTION: NAD83, UTM:13N
SCALE: 1: 6000 ; 1" = 500'

DRAWN BY	CHECKED BY	APPROVED BY	PROJECT:	DRAWING NUMBER	SHEET	REV.
GS	SS	RG	50388X	XL-30-ML-2002-P-107-A	107	1

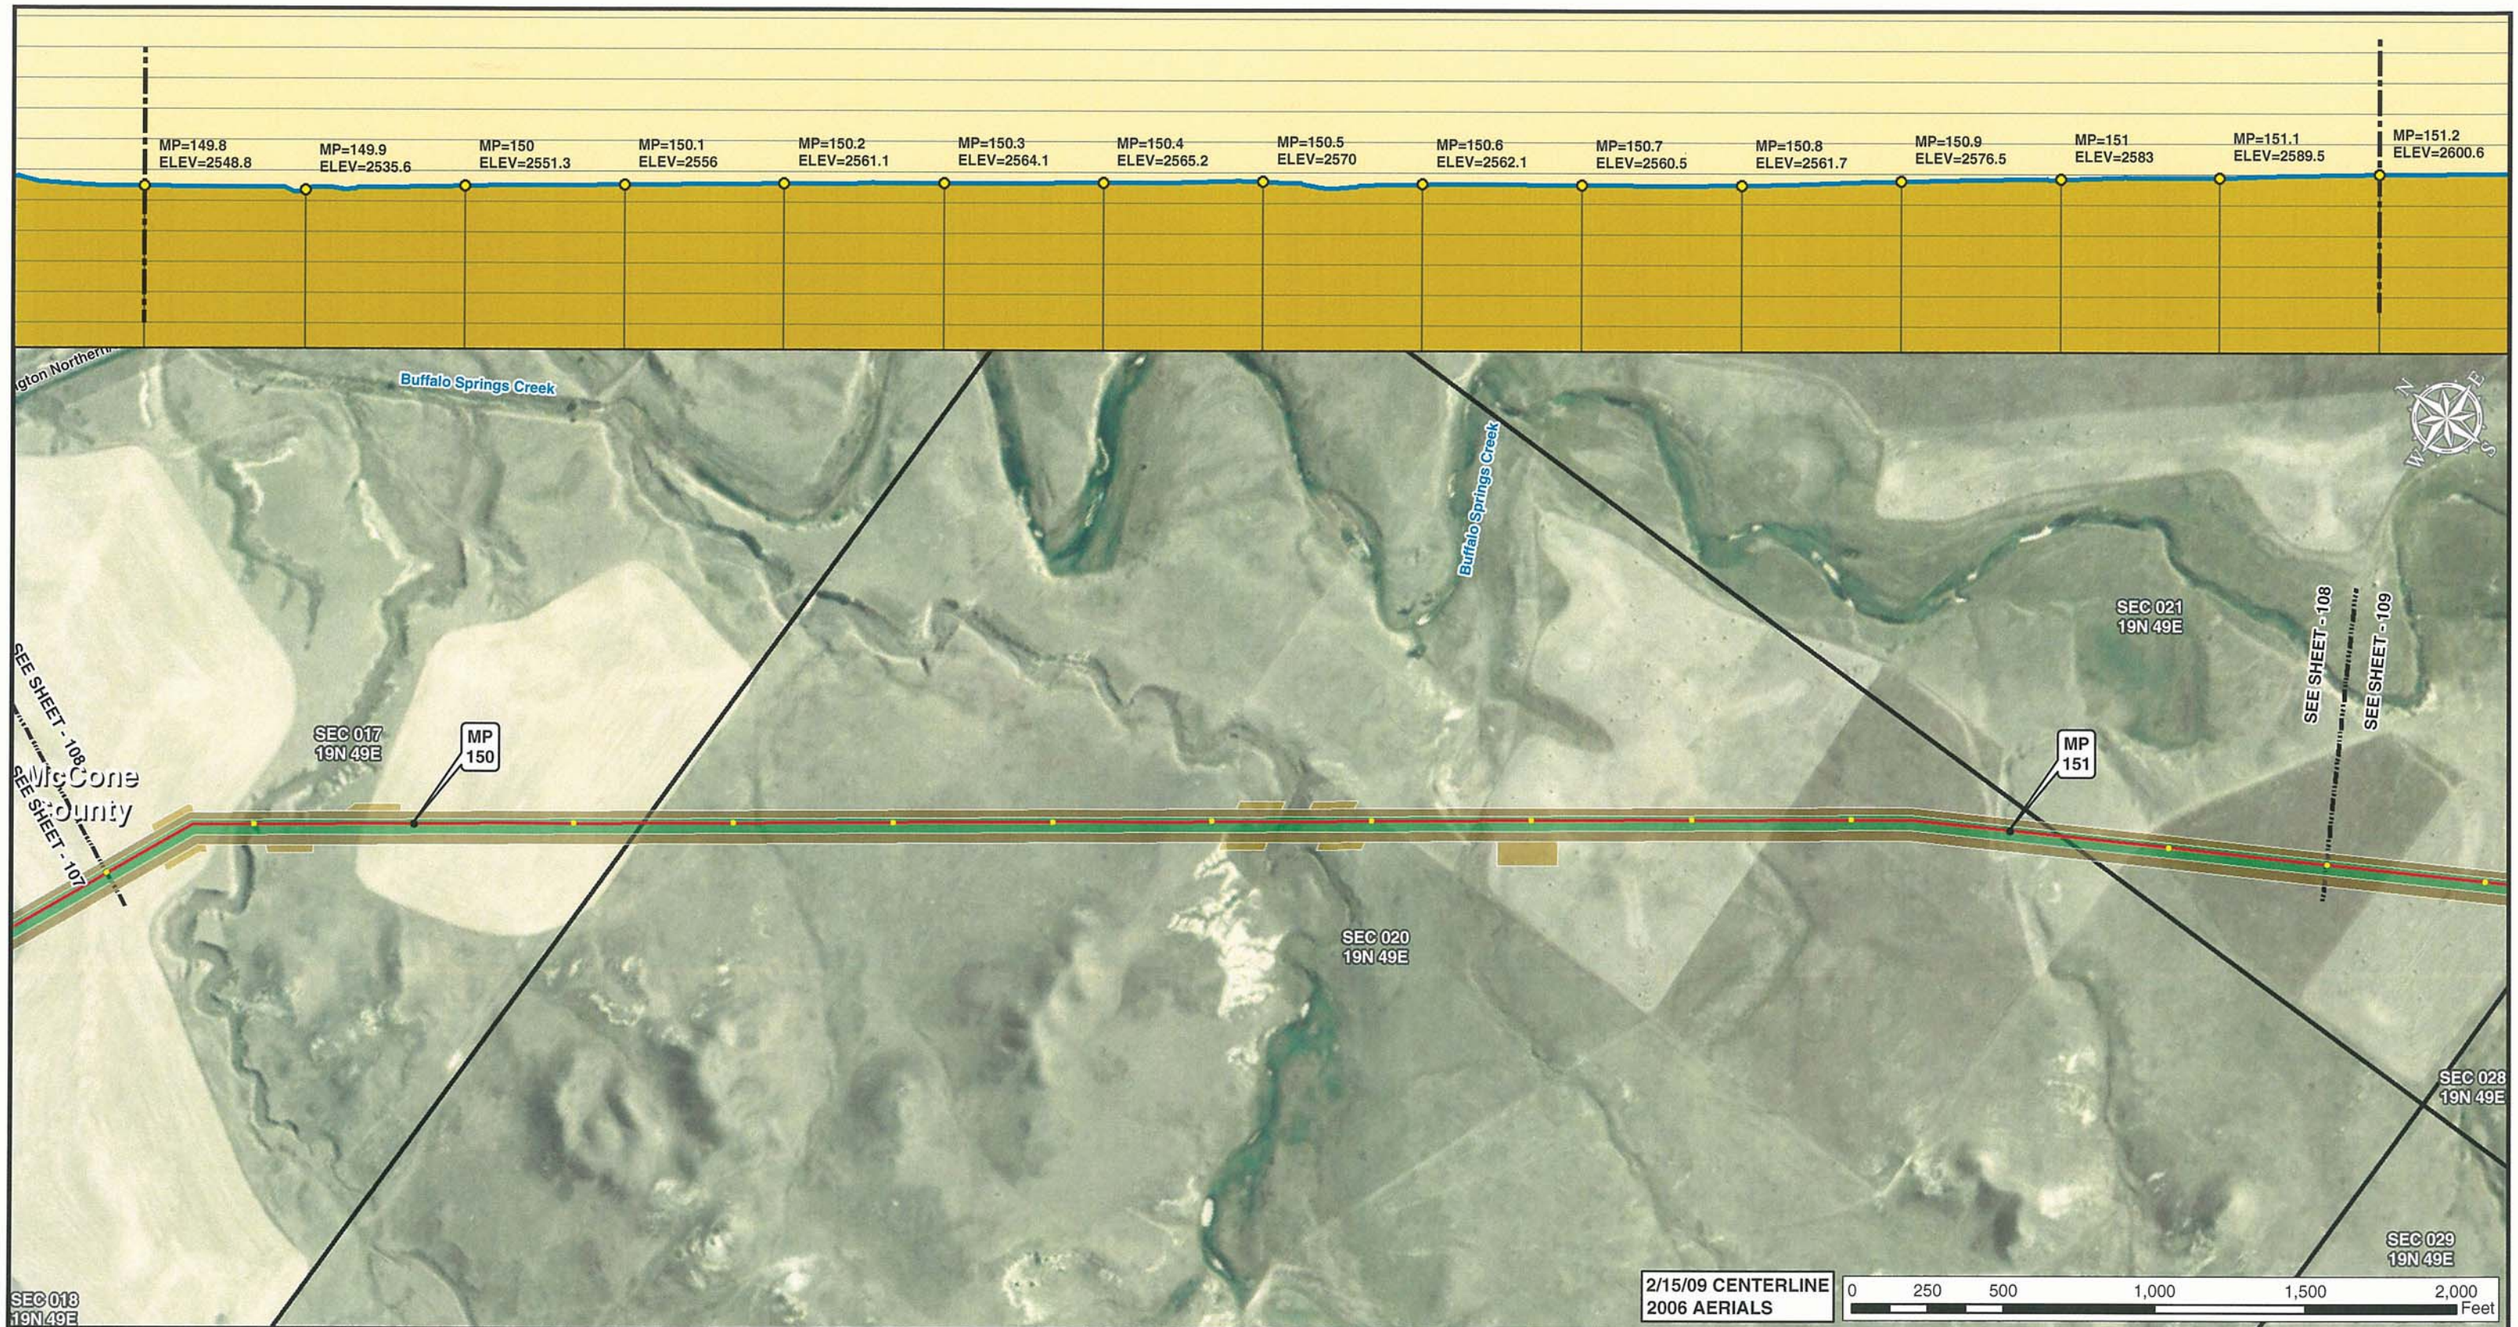

Legend

- MILE POST
- 0.1 MILE TICK MARK
- VALVE
- KEYSTONE XL PROJECT
- PERMANENT EASEMENT
- TEMPORARY EASEMENT
- EXTRA WORKSPACE
- ACCESS ROAD
- TRANSMISSION LINE
- PUMP STATION
- STAGING AREA
- PIPE YARD
- CONTRACTOR YARD
- WATER BODY
- WETLAND
- COUNTY LINE
- SECTION LINE

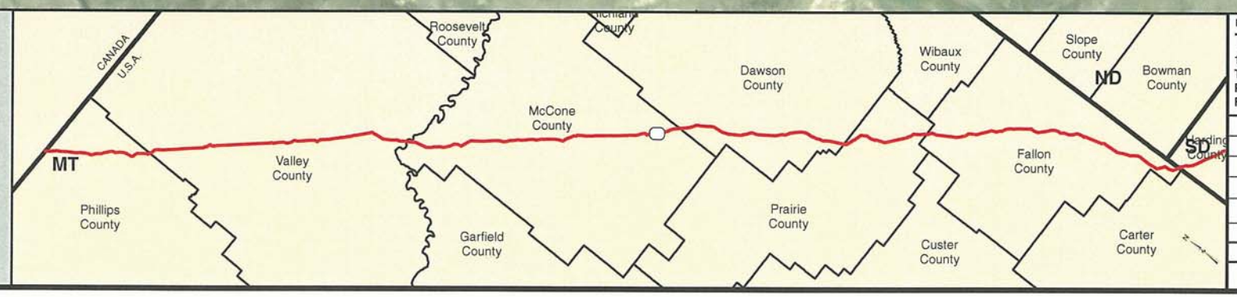

PREPARED BY:
TROW ENGINEERING CONSULTANTS INC.
1300 Metropolitan Boulevard, Suite 200
Tallahassee, Florida , USA 32308
Phone: 1-850-385-5441
Fax: 1-850-385-5523

Trow

ConocoPhillips

TransCanada
In business to deliver

NO.	REVISION	DATE
1	ISSUED FOR SUPPLEMENTAL U.S. DEPT. OF STATE FILING (2.15.09 CL)	7.6.09
0	ISSUED FOR UNITED STATES DEPARTMENT OF STATE (7.31.08 CL)	11.19.08

KEYSTONE XL PROJECT
ROUTE SHEETS
MORGAN, MONTANA TO STEELE CITY, NEBRASKA
MCCONE COUNTY, MONTANA

MAP PARAMETERS
PROJECTION: NAD83, UTM:13N
SCALE: 1: 6000 ; 1" = 500'

DRAWN BY	CHECKED BY	APPROVED BY	PROJECT:	DRAWING NUMBER	SHEET	REV.
GS	SS	RG	50388X	XL-30-ML-2002-P-108-A	108	1

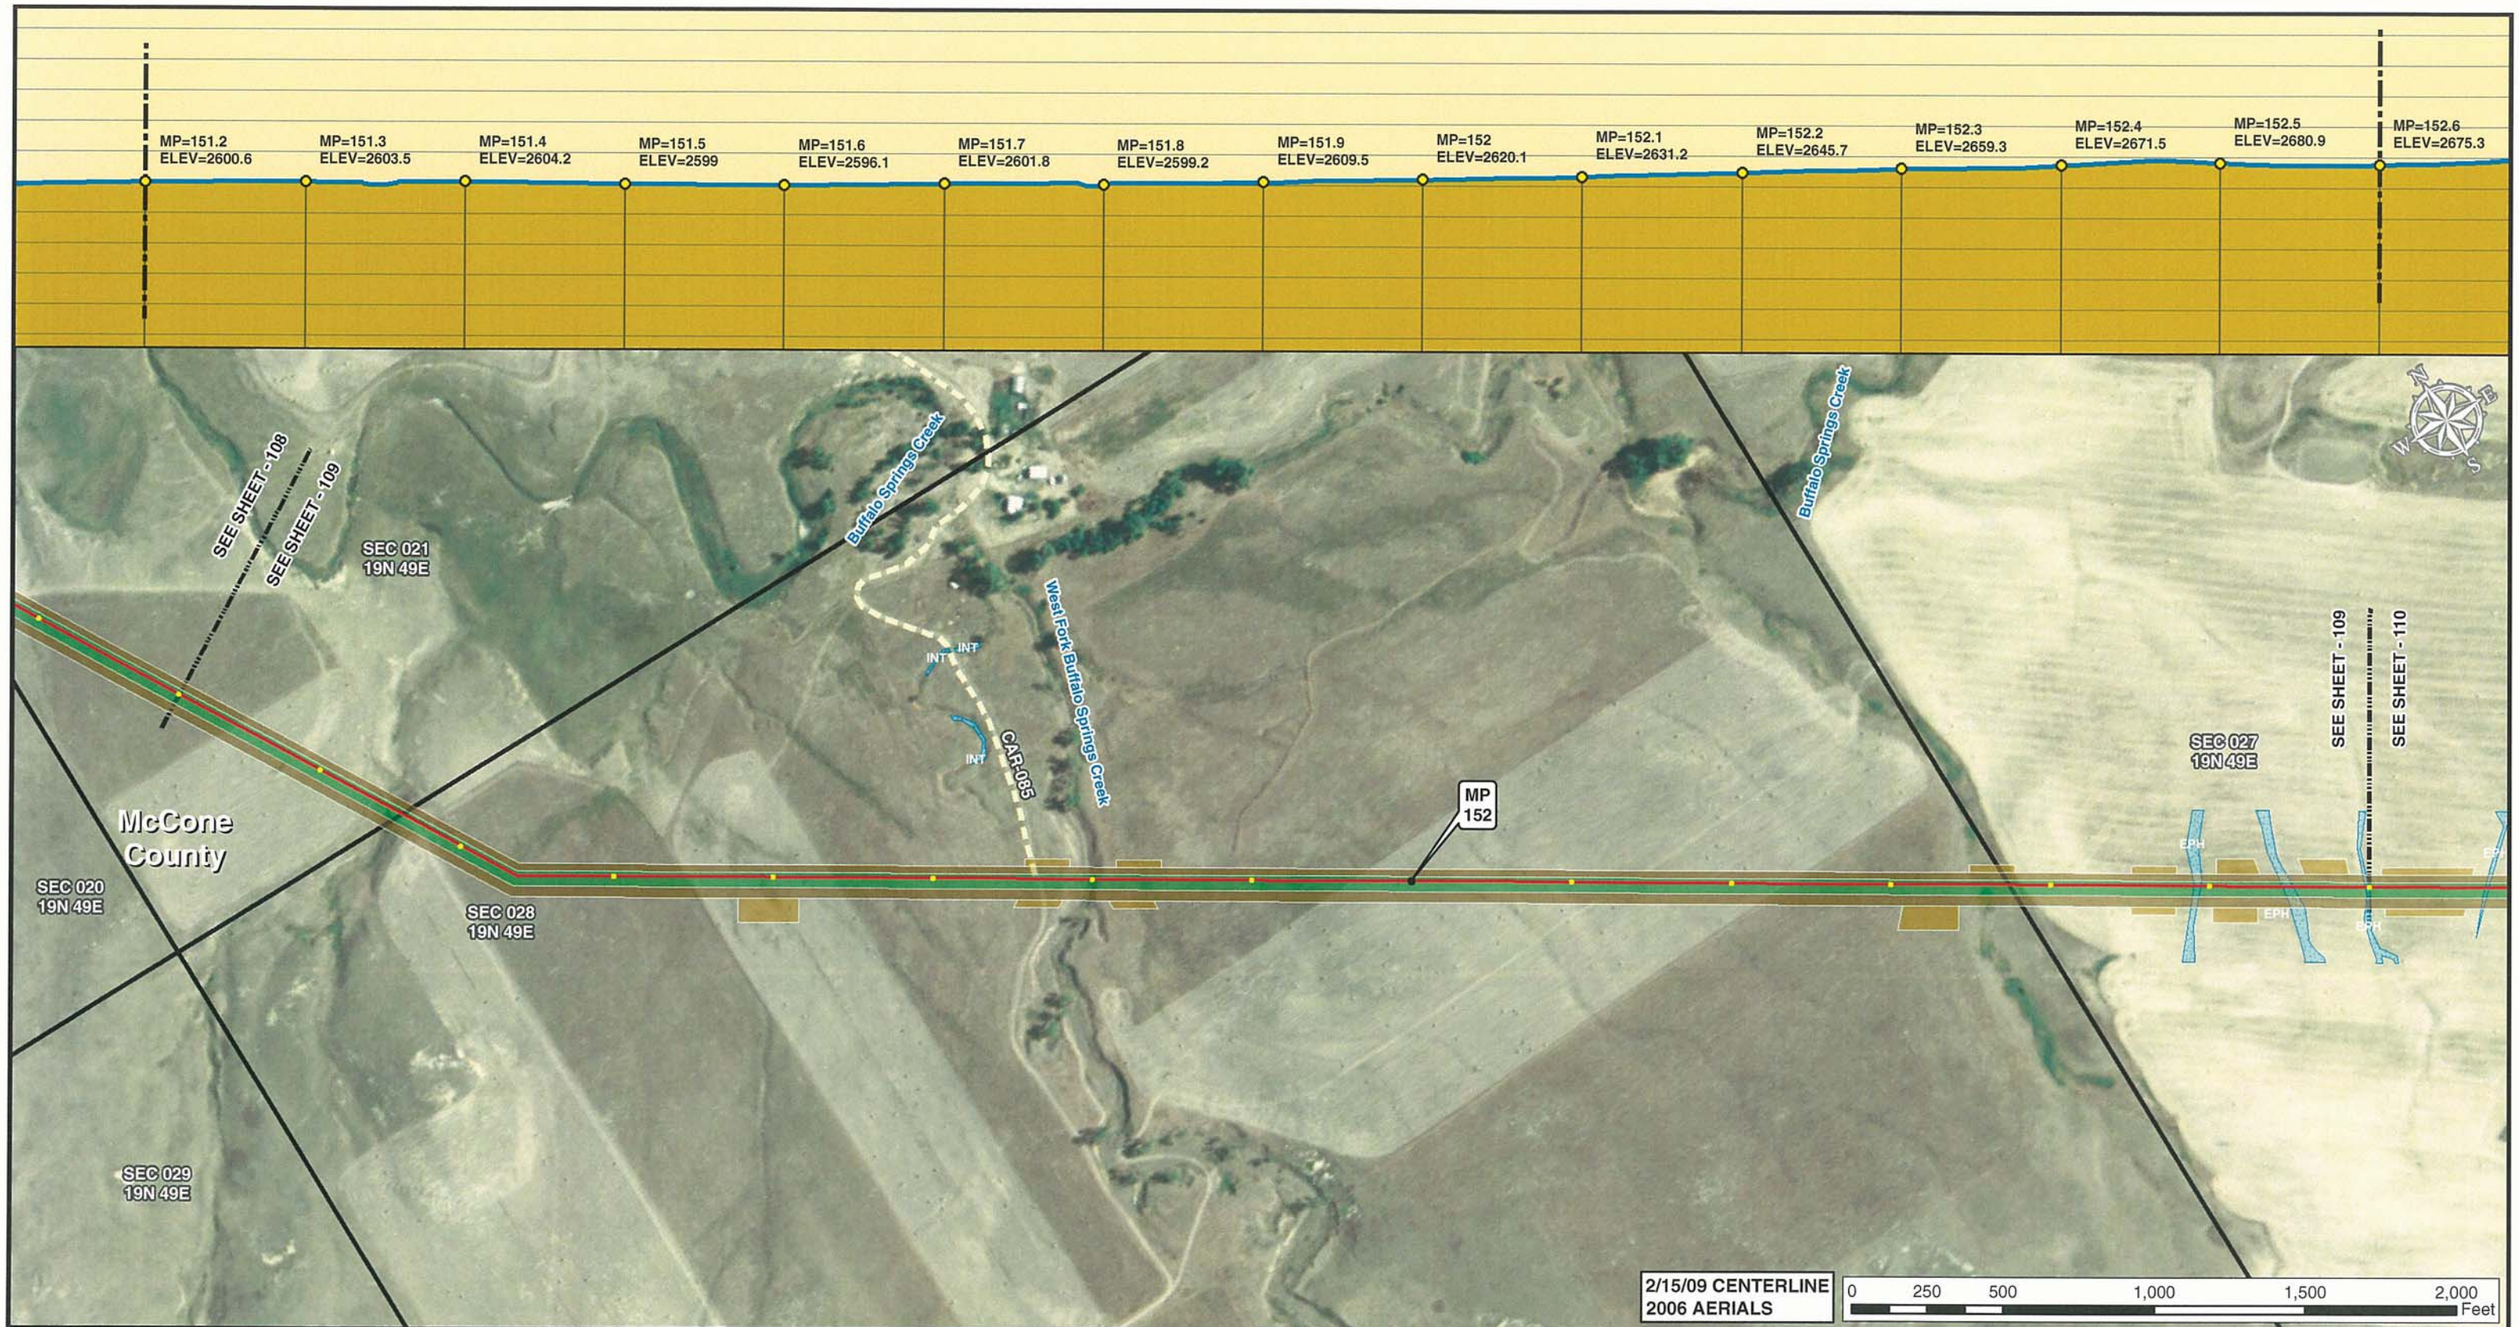

Legend

- MILE POST
- 0.1 MILE TICK MARK
- VALVE
- KEYSTONE XL PROJECT
- PERMANENT EASEMENT
- TEMPORARY EASEMENT
- EXTRA WORKSPACE
- ACCESS ROAD
- TRANSMISSION LINE
- PUMP STATION
- STAGING AREA
- PIPE YARD
- CONTRACTOR YARD
- WATER BODY
- WETLAND
- COUNTY LINE
- SECTION LINE

PREPARED BY:
TROW ENGINEERING CONSULTANTS INC.
1300 Metropolitan Boulevard, Suite 200
Tallahassee, Florida , USA 32308
Phone: 1-850-385-5441
Fax: 1-850-385-5523
Trow

NO.	REVISION	DATE
1	ISSUED FOR SUPPLEMENTAL U.S. DEPT. OF STATE FILING (2.15.09 CL)	7.6.09
0	ISSUED FOR UNITED STATES DEPARTMENT OF STATE (7.31.08 CL)	11.19.08

ConocoPhillips

TransCanada
In business to deliver

KEYSTONE XL PROJECT
ROUTE SHEETS
MORGAN, MONTANA TO STEELE CITY, NEBRASKA
MCCONE COUNTY, MONTANA

MAP PARAMETERS
PROJECTION: NAD83, UTM:13N
SCALE: 1: 6000 ; 1" = 500'

DRAWN BY	CHECKED BY	APPROVED BY	PROJECT:	DRAWING NUMBER	SHEET	REV.
GS	SS	RG	50388X	XL-30-ML-2002-P-109-A	109	1

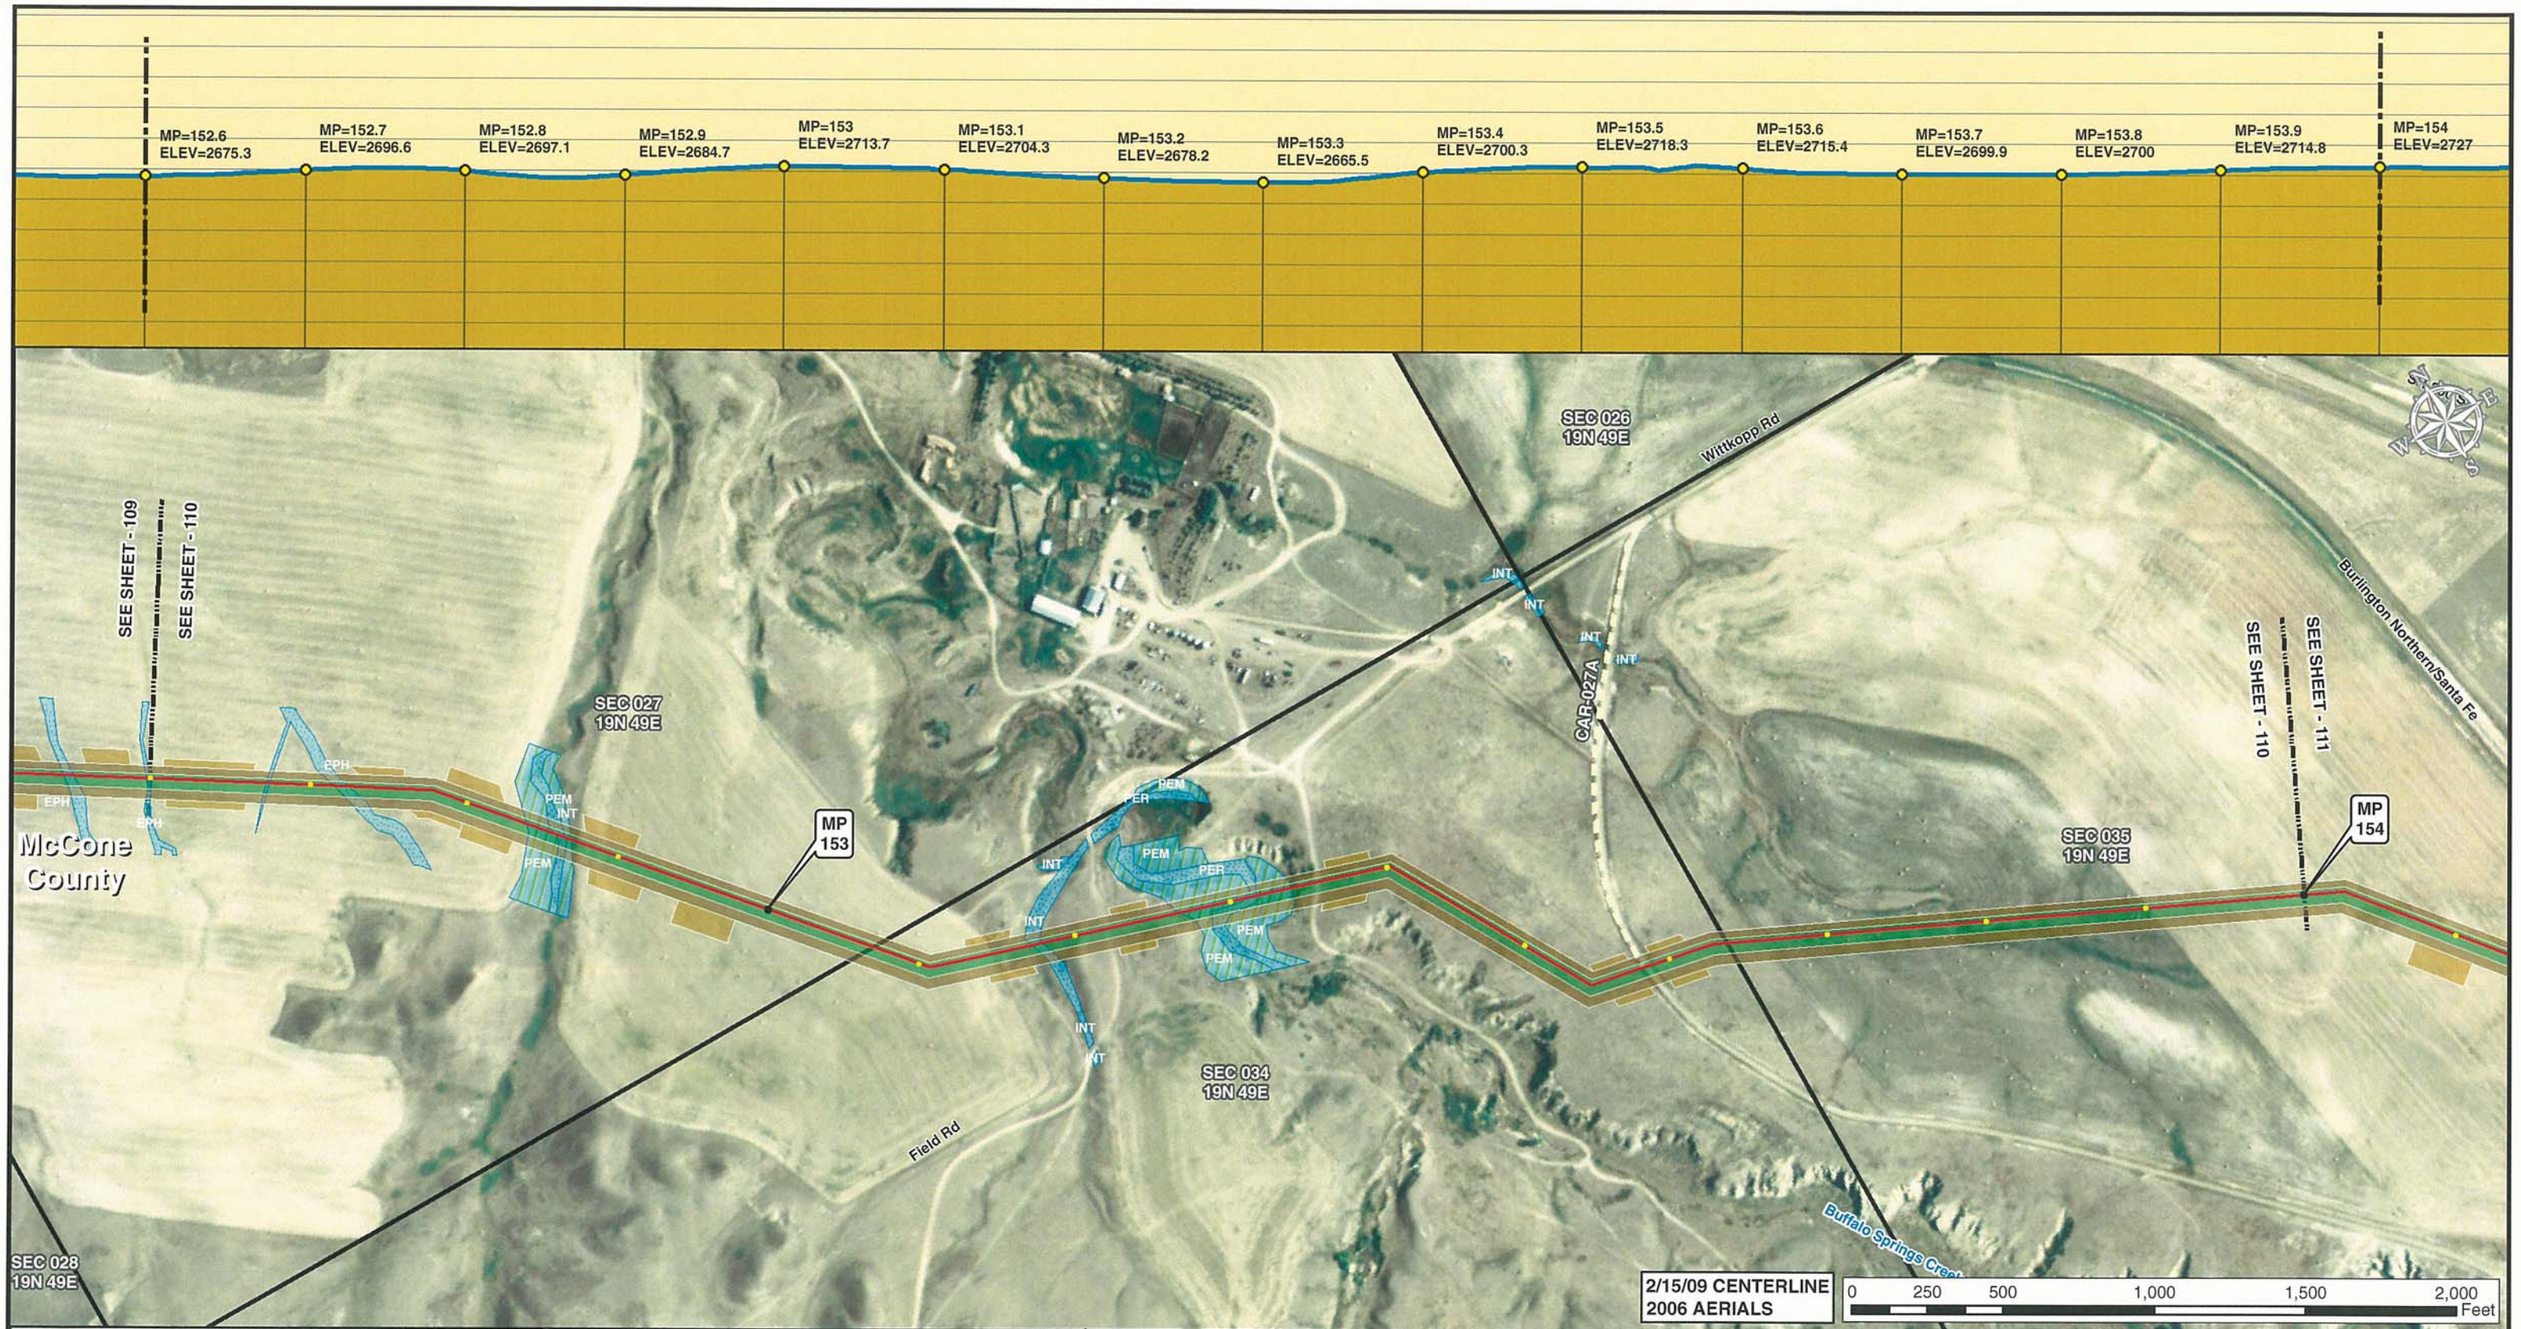

Legend

- MILE POST
- 0.1 MILE TICK MARK
- VALVE
- KEYSTONE XL PROJECT
- PERMANENT EASEMENT
- TEMPORARY EASEMENT
- EXTRA WORKSPACE
- ACCESS ROAD
- TRANSMISSION LINE
- PUMP STATION
- STAGING AREA
- PIPE YARD
- CONTRACTOR YARD
- WATER BODY
- WETLAND
- COUNTY LINE
- SECTION LINE

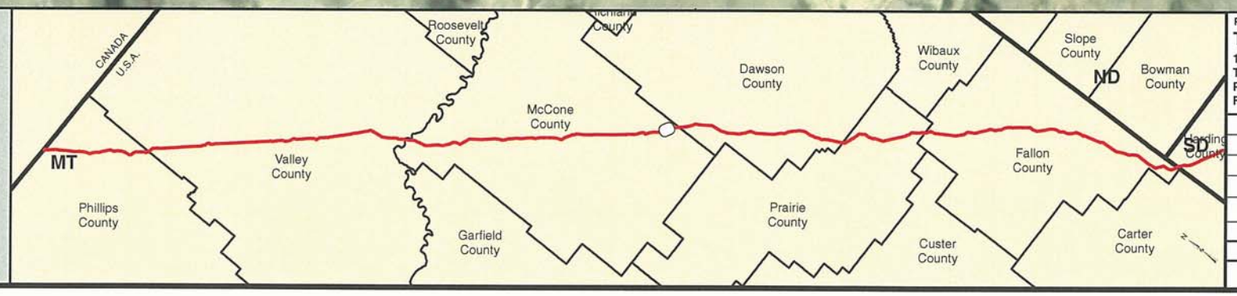

PREPARED BY:
TROW ENGINEERING CONSULTANTS INC.
1300 Metropolitan Boulevard, Suite 200
Tallahassee, Florida , USA 32308
Phone: 1-850-385-5441
Fax: 1-850-385-5523
Trow

NO.	REVISION	DATE
1	ISSUED FOR SUPPLEMENTAL U.S. DEPT. OF STATE FILING (2.15.09 CL)	7.6.09
0	ISSUED FOR UNITED STATES DEPARTMENT OF STATE (7.31.08 CL)	11.19.08

ConocoPhillips

TransCanada
In business to deliver

KEYSTONE XL PROJECT
ROUTE SHEETS
MORGAN, MONTANA TO STEELE CITY, NEBRASKA
MCCONE COUNTY, MONTANA

MAP PARAMETERS
PROJECTION: NAD83, UTM:13N
SCALE: 1: 6000 ; 1" = 500'

DRAWN BY	CHECKED BY	APPROVED BY	PROJECT:	DRAWING NUMBER	SHEET	REV.
GS	SS	RG	50388X	XL-30-ML-2002-P-110-A	110	1

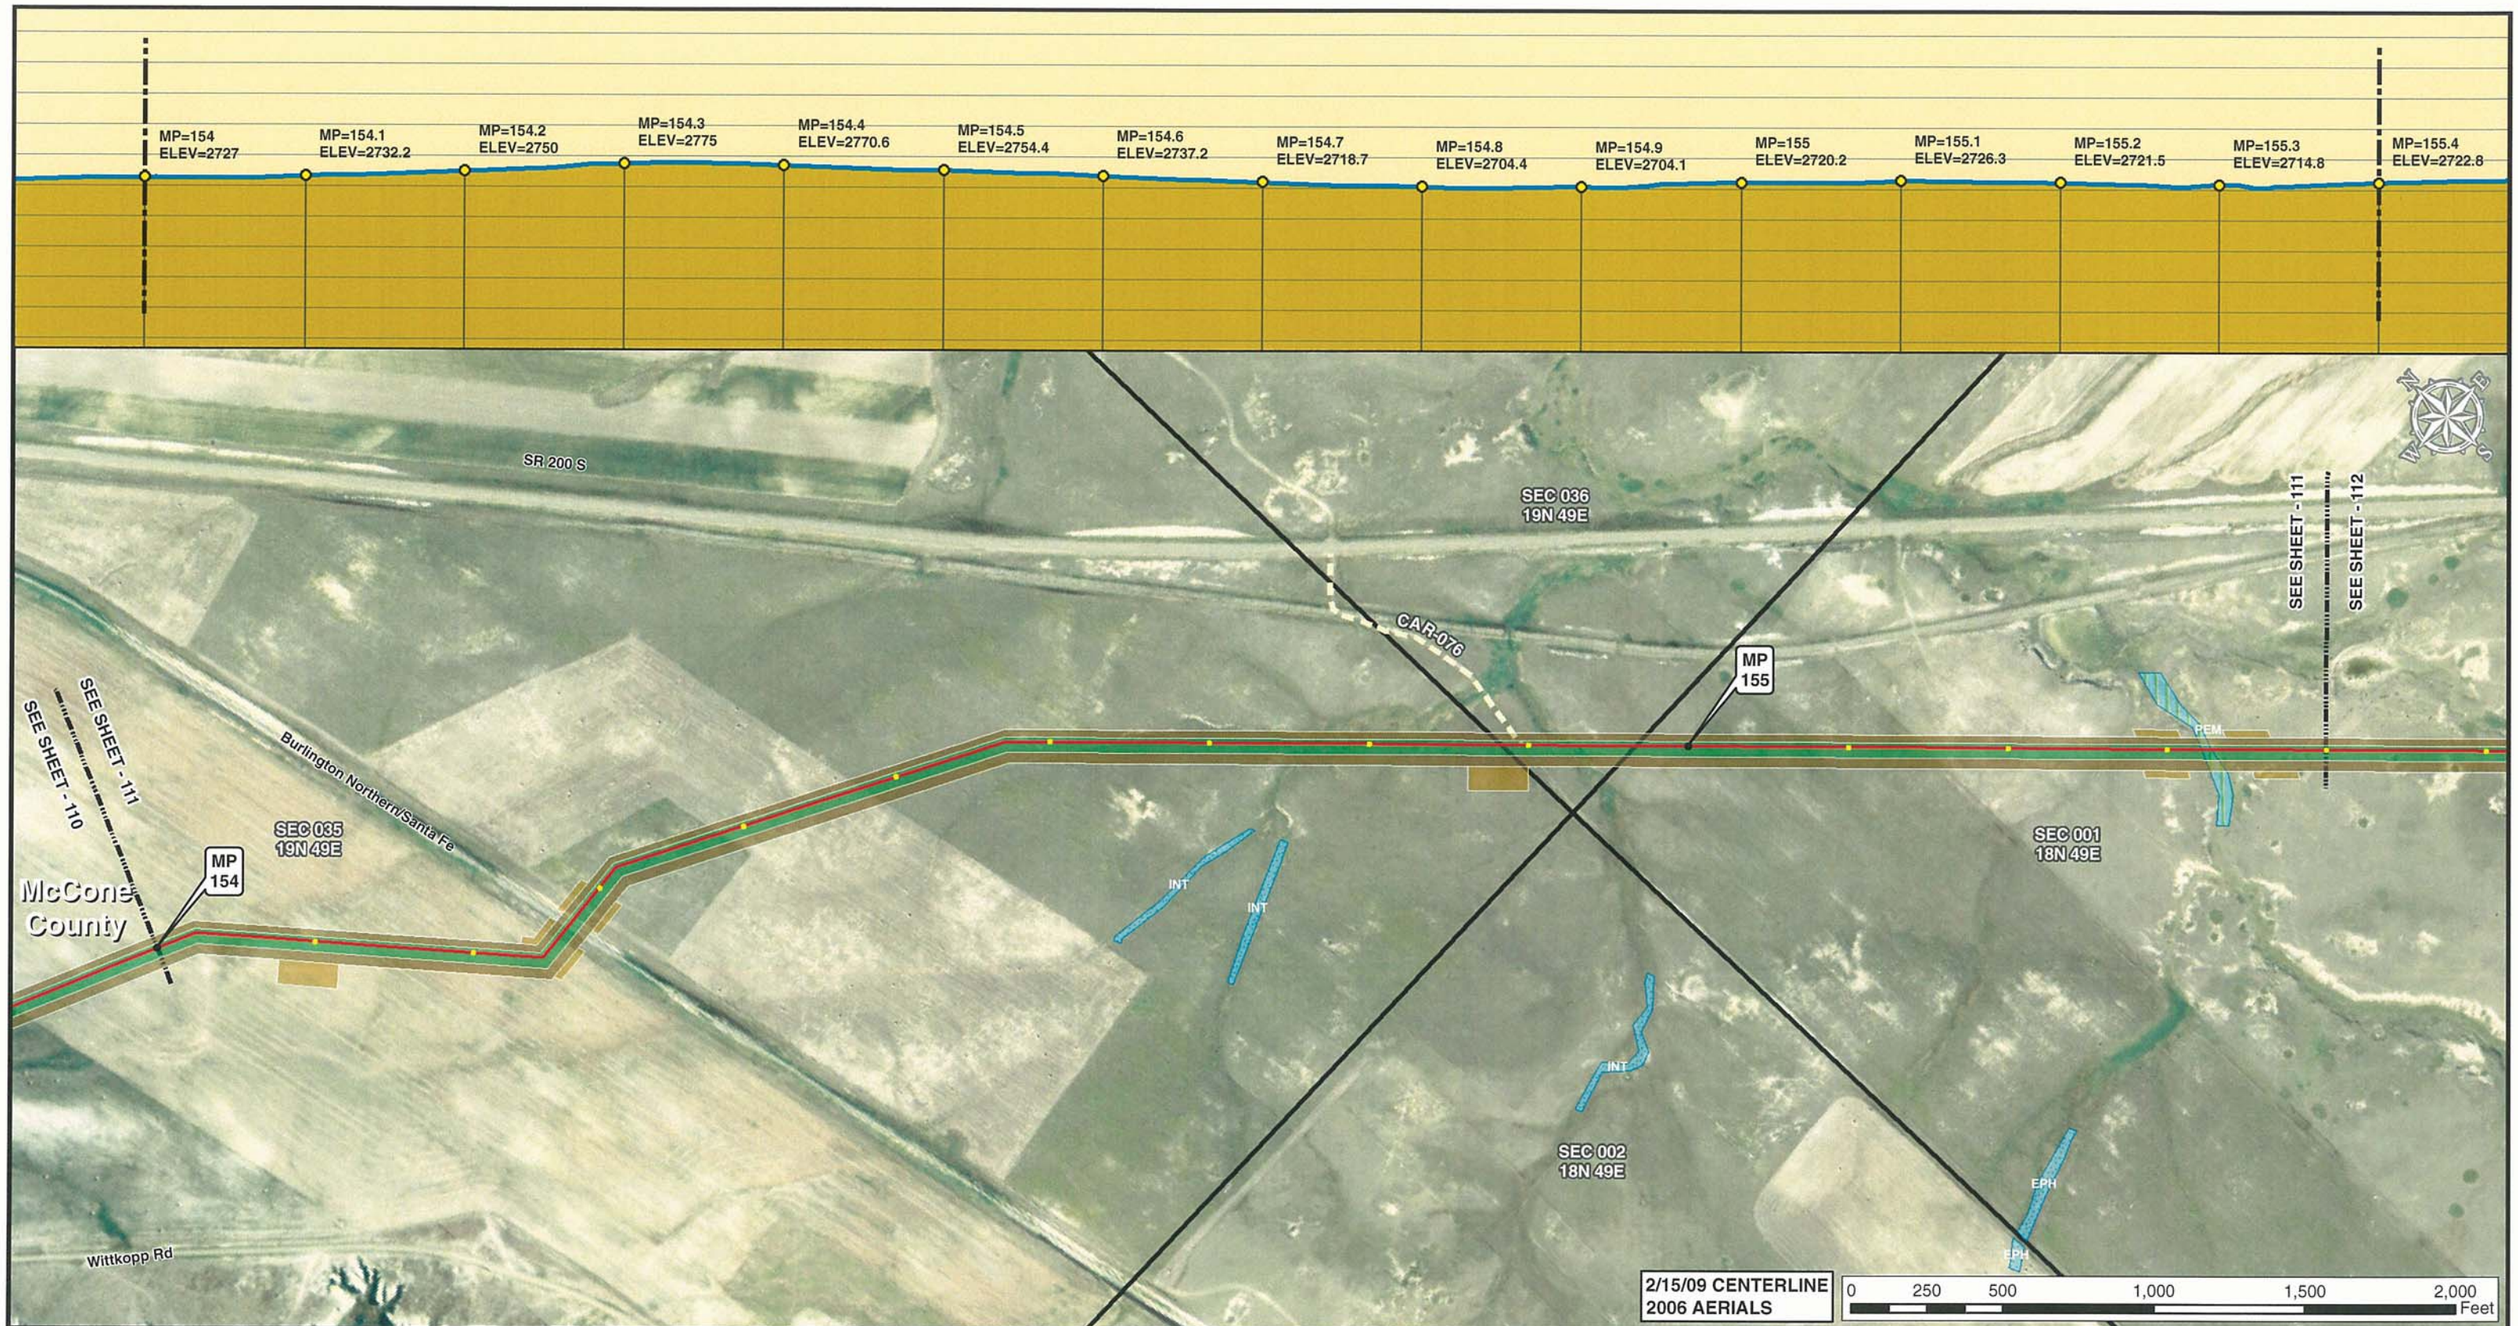

Legend

- MILE POST
- 0.1 MILE TICK MARK
- VALVE
- KEYSTONE XL PROJECT
- PERMANENT EASEMENT
- TEMPORARY EASEMENT
- EXTRA WORKSPACE
- ACCESS ROAD
- TRANSMISSION LINE
- PUMP STATION
- STAGING AREA
- PIPE YARD
- CONTRACTOR YARD
- WATER BODY
- WETLAND
- COUNTY LINE
- SECTION LINE

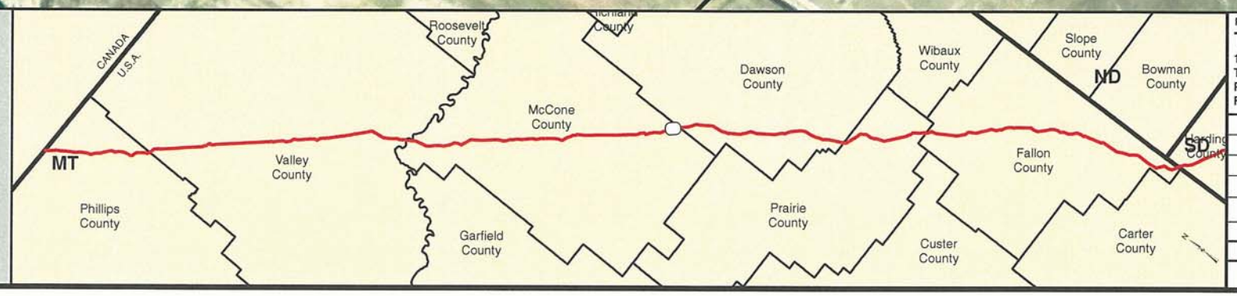

PREPARED BY:
TROW ENGINEERING CONSULTANTS INC.
1300 Metropolitan Boulevard, Suite 200
Tallahassee, Florida , USA 32308
Phone: 1-850-385-5441
Fax: 1-850-385-5523

Trow

ConocoPhillips | TransCanada — In business to deliver

NO.	REVISION	DATE
1	ISSUED FOR SUPPLEMENTAL U.S. DEPT. OF STATE FILING (2.15.09 CL)	7.6.09
0	ISSUED FOR UNITED STATES DEPARTMENT OF STATE (7.31.08 CL)	11.19.08

KEYSTONE XL PROJECT
ROUTE SHEETS
MORGAN, MONTANA TO STEELE CITY, NEBRASKA

MCCONE COUNTY, MONTANA

MAP PARAMETERS
PROJECTION: NAD83, UTM: 13N
SCALE: 1: 6000 ; 1" = 500'

DRAWN BY	CHECKED BY	APPROVED BY	PROJECT:	DRAWING NUMBER	SHEET	REV.
GS	SS	RG	50388X	XL-30-ML-2002-P-111-A	111	1

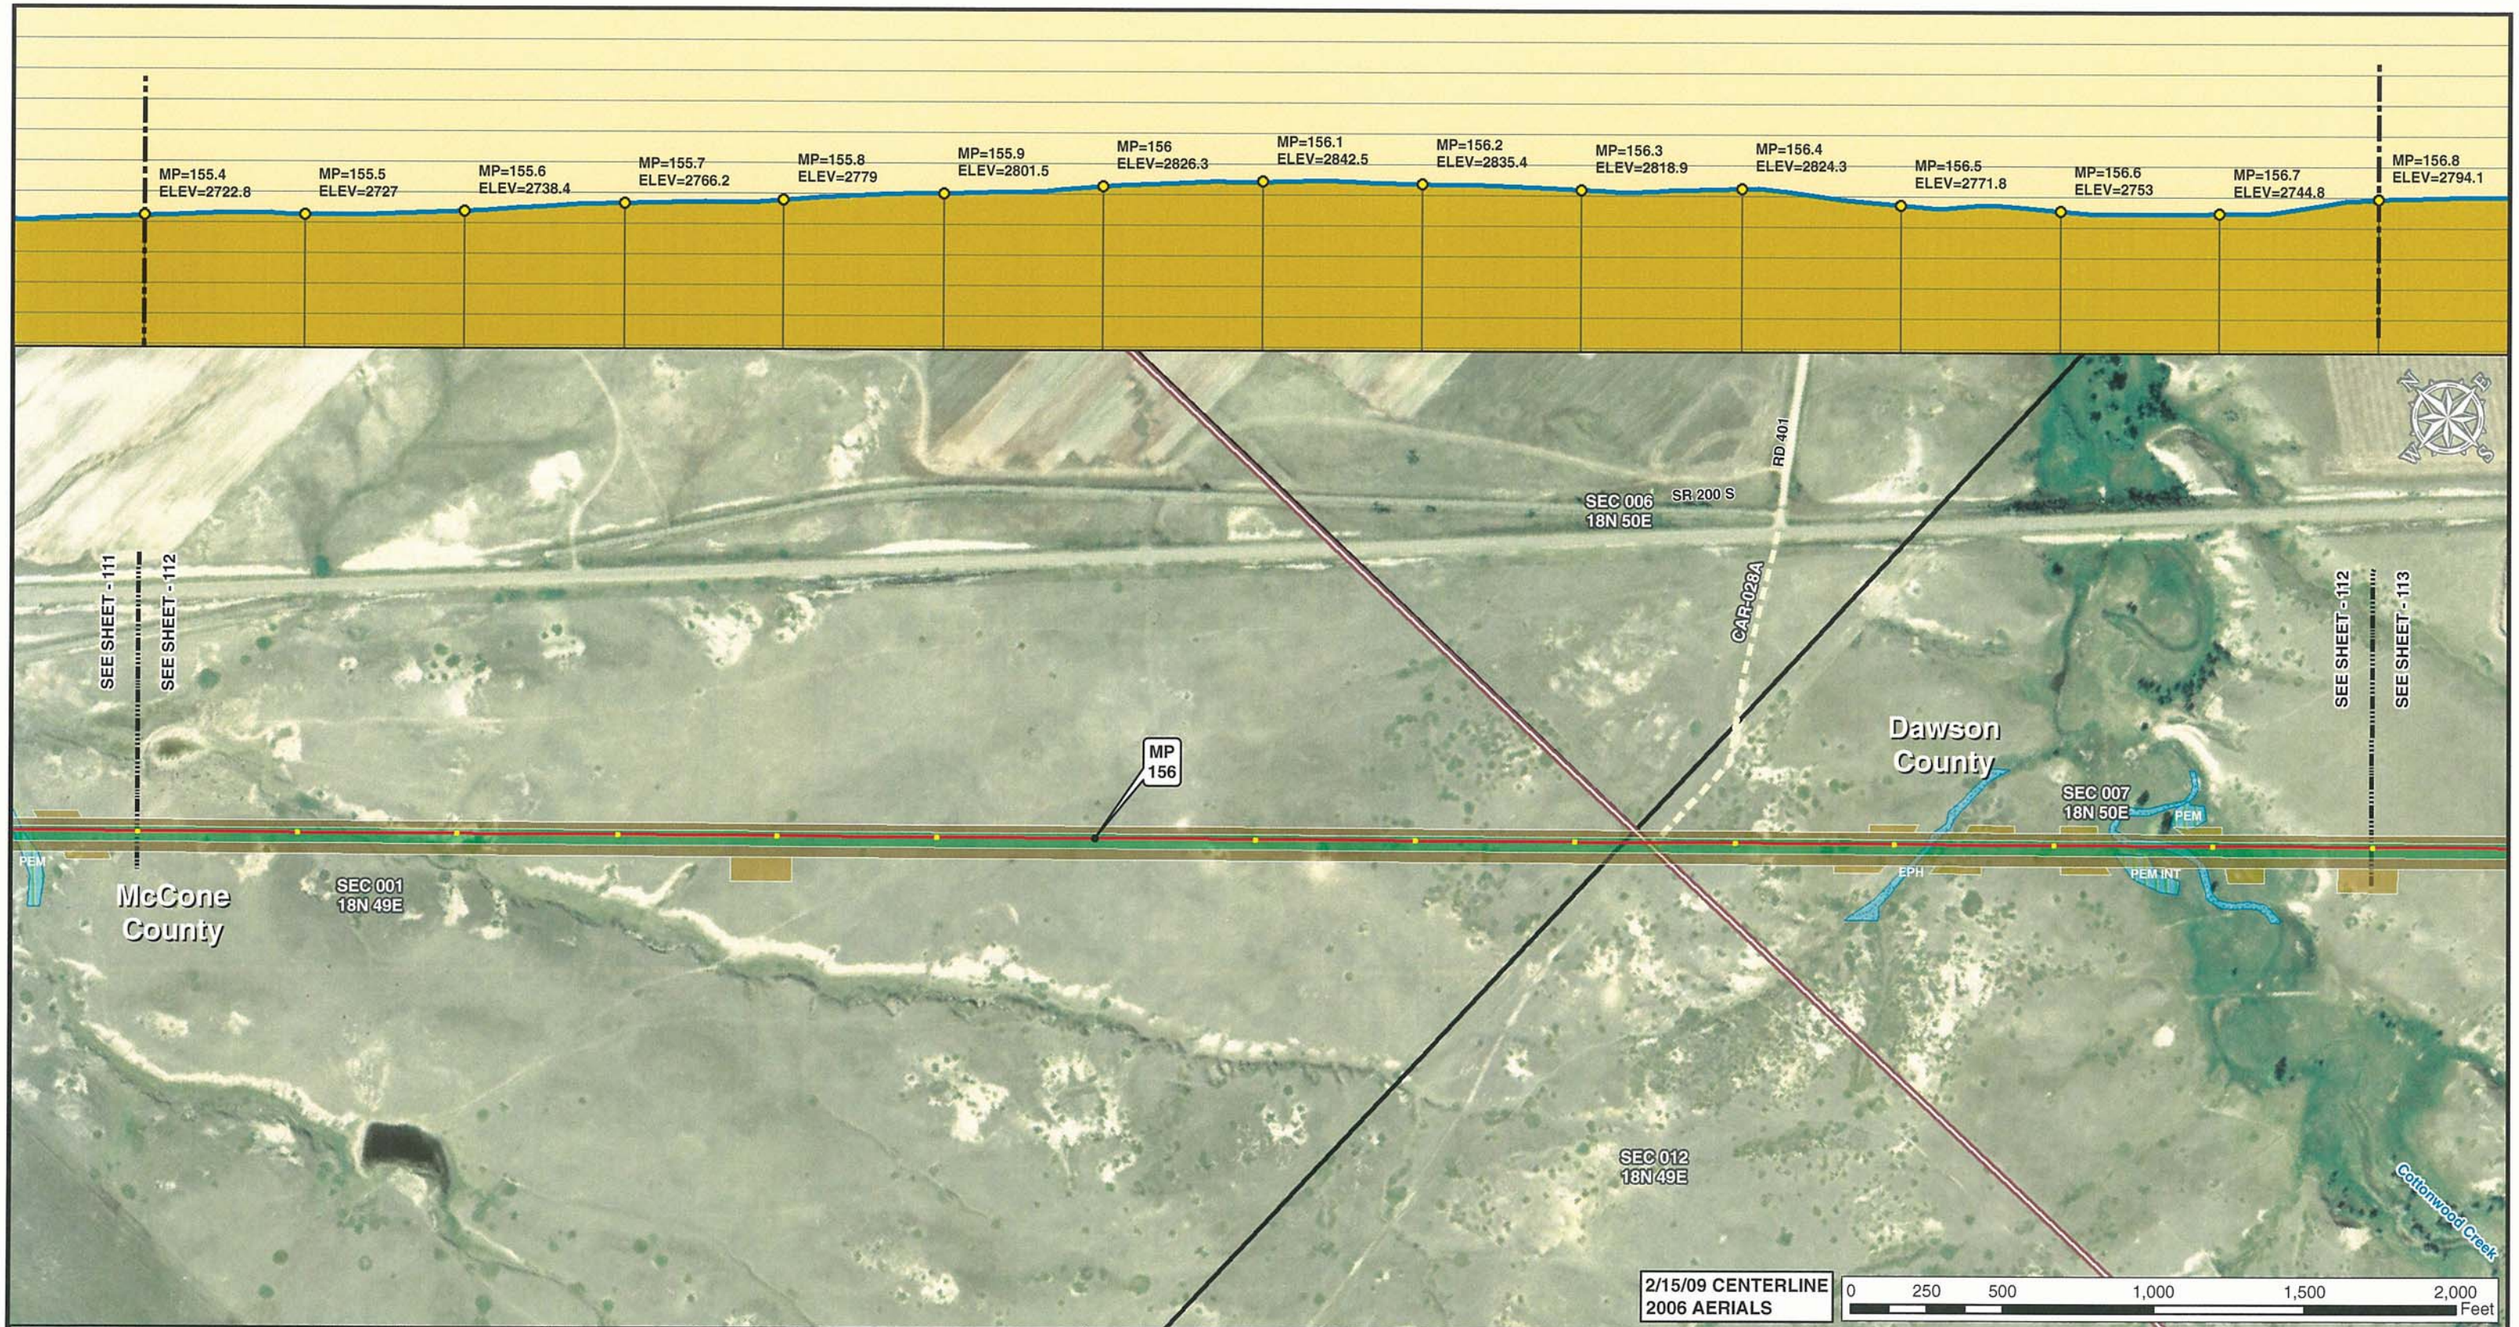

Legend

- MILE POST
- 0.1 MILE TICK MARK
- VALVE
- KEYSTONE XL PROJECT
- PERMANENT EASEMENT
- TEMPORARY EASEMENT
- EXTRA WORKSPACE
- ACCESS ROAD
- TRANSMISSION LINE
- PUMP STATION
- STAGING AREA
- PIPE YARD
- CONTRACTOR YARD
- WATER BODY
- WETLAND
- COUNTY LINE
- SECTION LINE

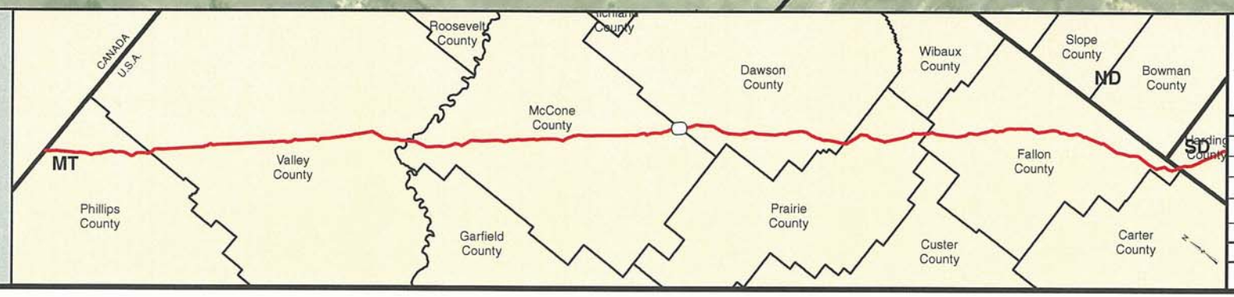

PREPARED BY:
TROW ENGINEERING CONSULTANTS INC.
1300 Metropolitan Boulevard, Suite 200
Tallahassee, Florida , USA 32308
Phone: 1-850-385-5441
Fax: 1-850-385-5523
Trow

ConocoPhillips

TransCanada
In business to deliver

NO.	REVISION	DATE
1	ISSUED FOR SUPPLEMENTAL U.S. DEPT. OF STATE FILING (2.15.09 CL)	7.6.09
0	ISSUED FOR UNITED STATES DEPARTMENT OF STATE (7.31.08 CL)	11.19.08

KEYSTONE XL PROJECT
ROUTE SHEETS
MORGAN, MONTANA TO STEELE CITY, NEBRASKA
MCCONE COUNTY, MONTANA

MAP PARAMETERS
PROJECTION: NAD83, UTM:13N
SCALE: 1: 6000 ; 1" = 500'

DRAWN BY	CHECKED BY	APPROVED BY	PROJECT:	DRAWING NUMBER	SHEET	REV.
GS	SS	RG	50388X	XL-30-ML-2002-P-112-A	112	1

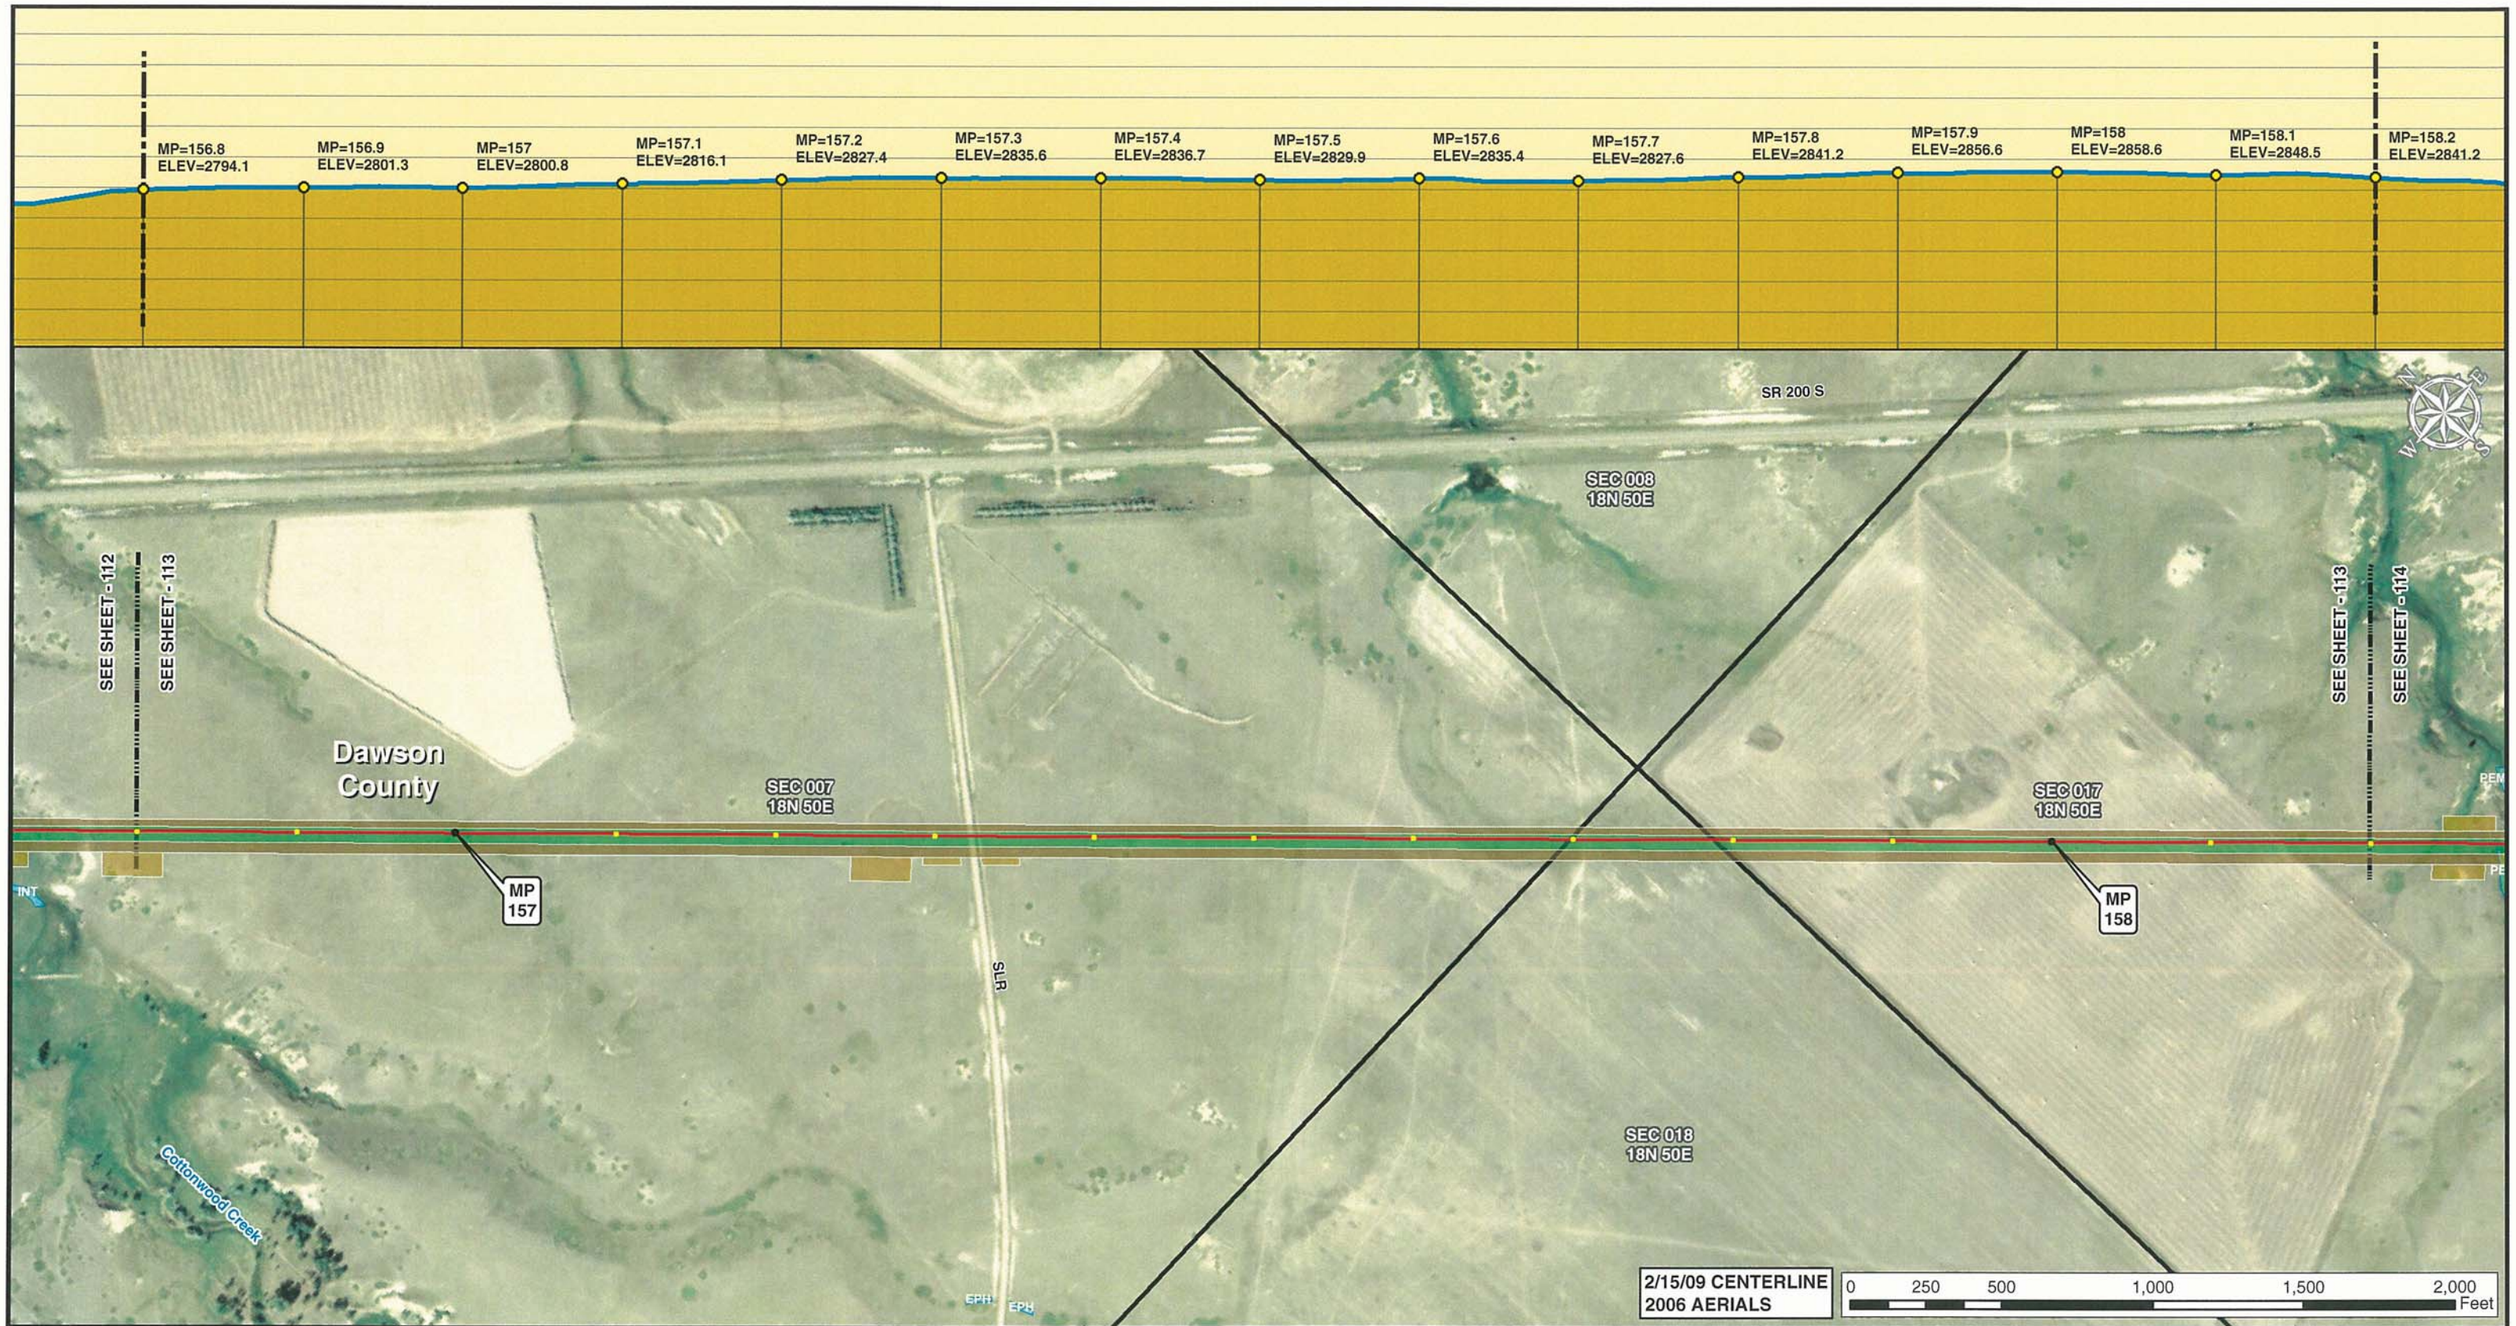

Legend

- MILE POST
- 0.1 MILE TICK MARK
- VALVE
- KEYSTONE XL PROJECT
- PERMANENT EASEMENT
- TEMPORARY EASEMENT
- EXTRA WORKSPACE
- ACCESS ROAD
- TRANSMISSION LINE
- PUMP STATION
- STAGING AREA
- PIPE YARD
- CONTRACTOR YARD
- WATER BODY
- WETLAND
- COUNTY LINE
- SECTION LINE

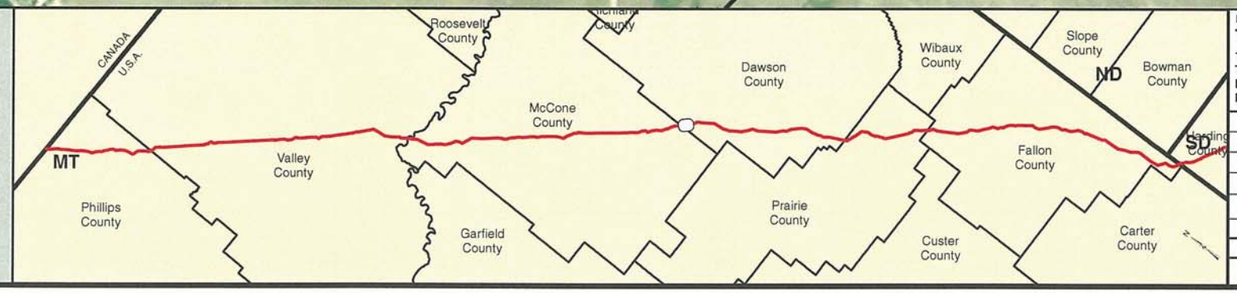

PREPARED BY:
TROW ENGINEERING CONSULTANTS INC.
1300 Metropolitan Boulevard, Suite 200
Tallahassee, Florida , USA 32308
Phone: 1-850-385-5441
Fax: 1-850-385-5523

Trow

ConocoPhillips

TransCanada
In business to deliver

NO.	REVISION	DATE
1	ISSUED FOR SUPPLEMENTAL U.S. DEPT. OF STATE FILING (2.15.09 CL)	7.6.09
0	ISSUED FOR UNITED STATES DEPARTMENT OF STATE (7.31.08 CL)	11.19.08

KEYSTONE XL PROJECT
ROUTE SHEETS
MORGAN, MONTANA TO STEELE CITY, NEBRASKA
DAWSON COUNTY, MONTANA

MAP PARAMETERS
PROJECTION: NAD83, UTM:13N
SCALE: 1: 6000 ; 1" = 500'

DRAWN BY	CHECKED BY	APPROVED BY	PROJECT:	DRAWING NUMBER	SHEET	REV.
GS	SS	RG	50388X	XL-30-ML-2002-P-113-A	113	1

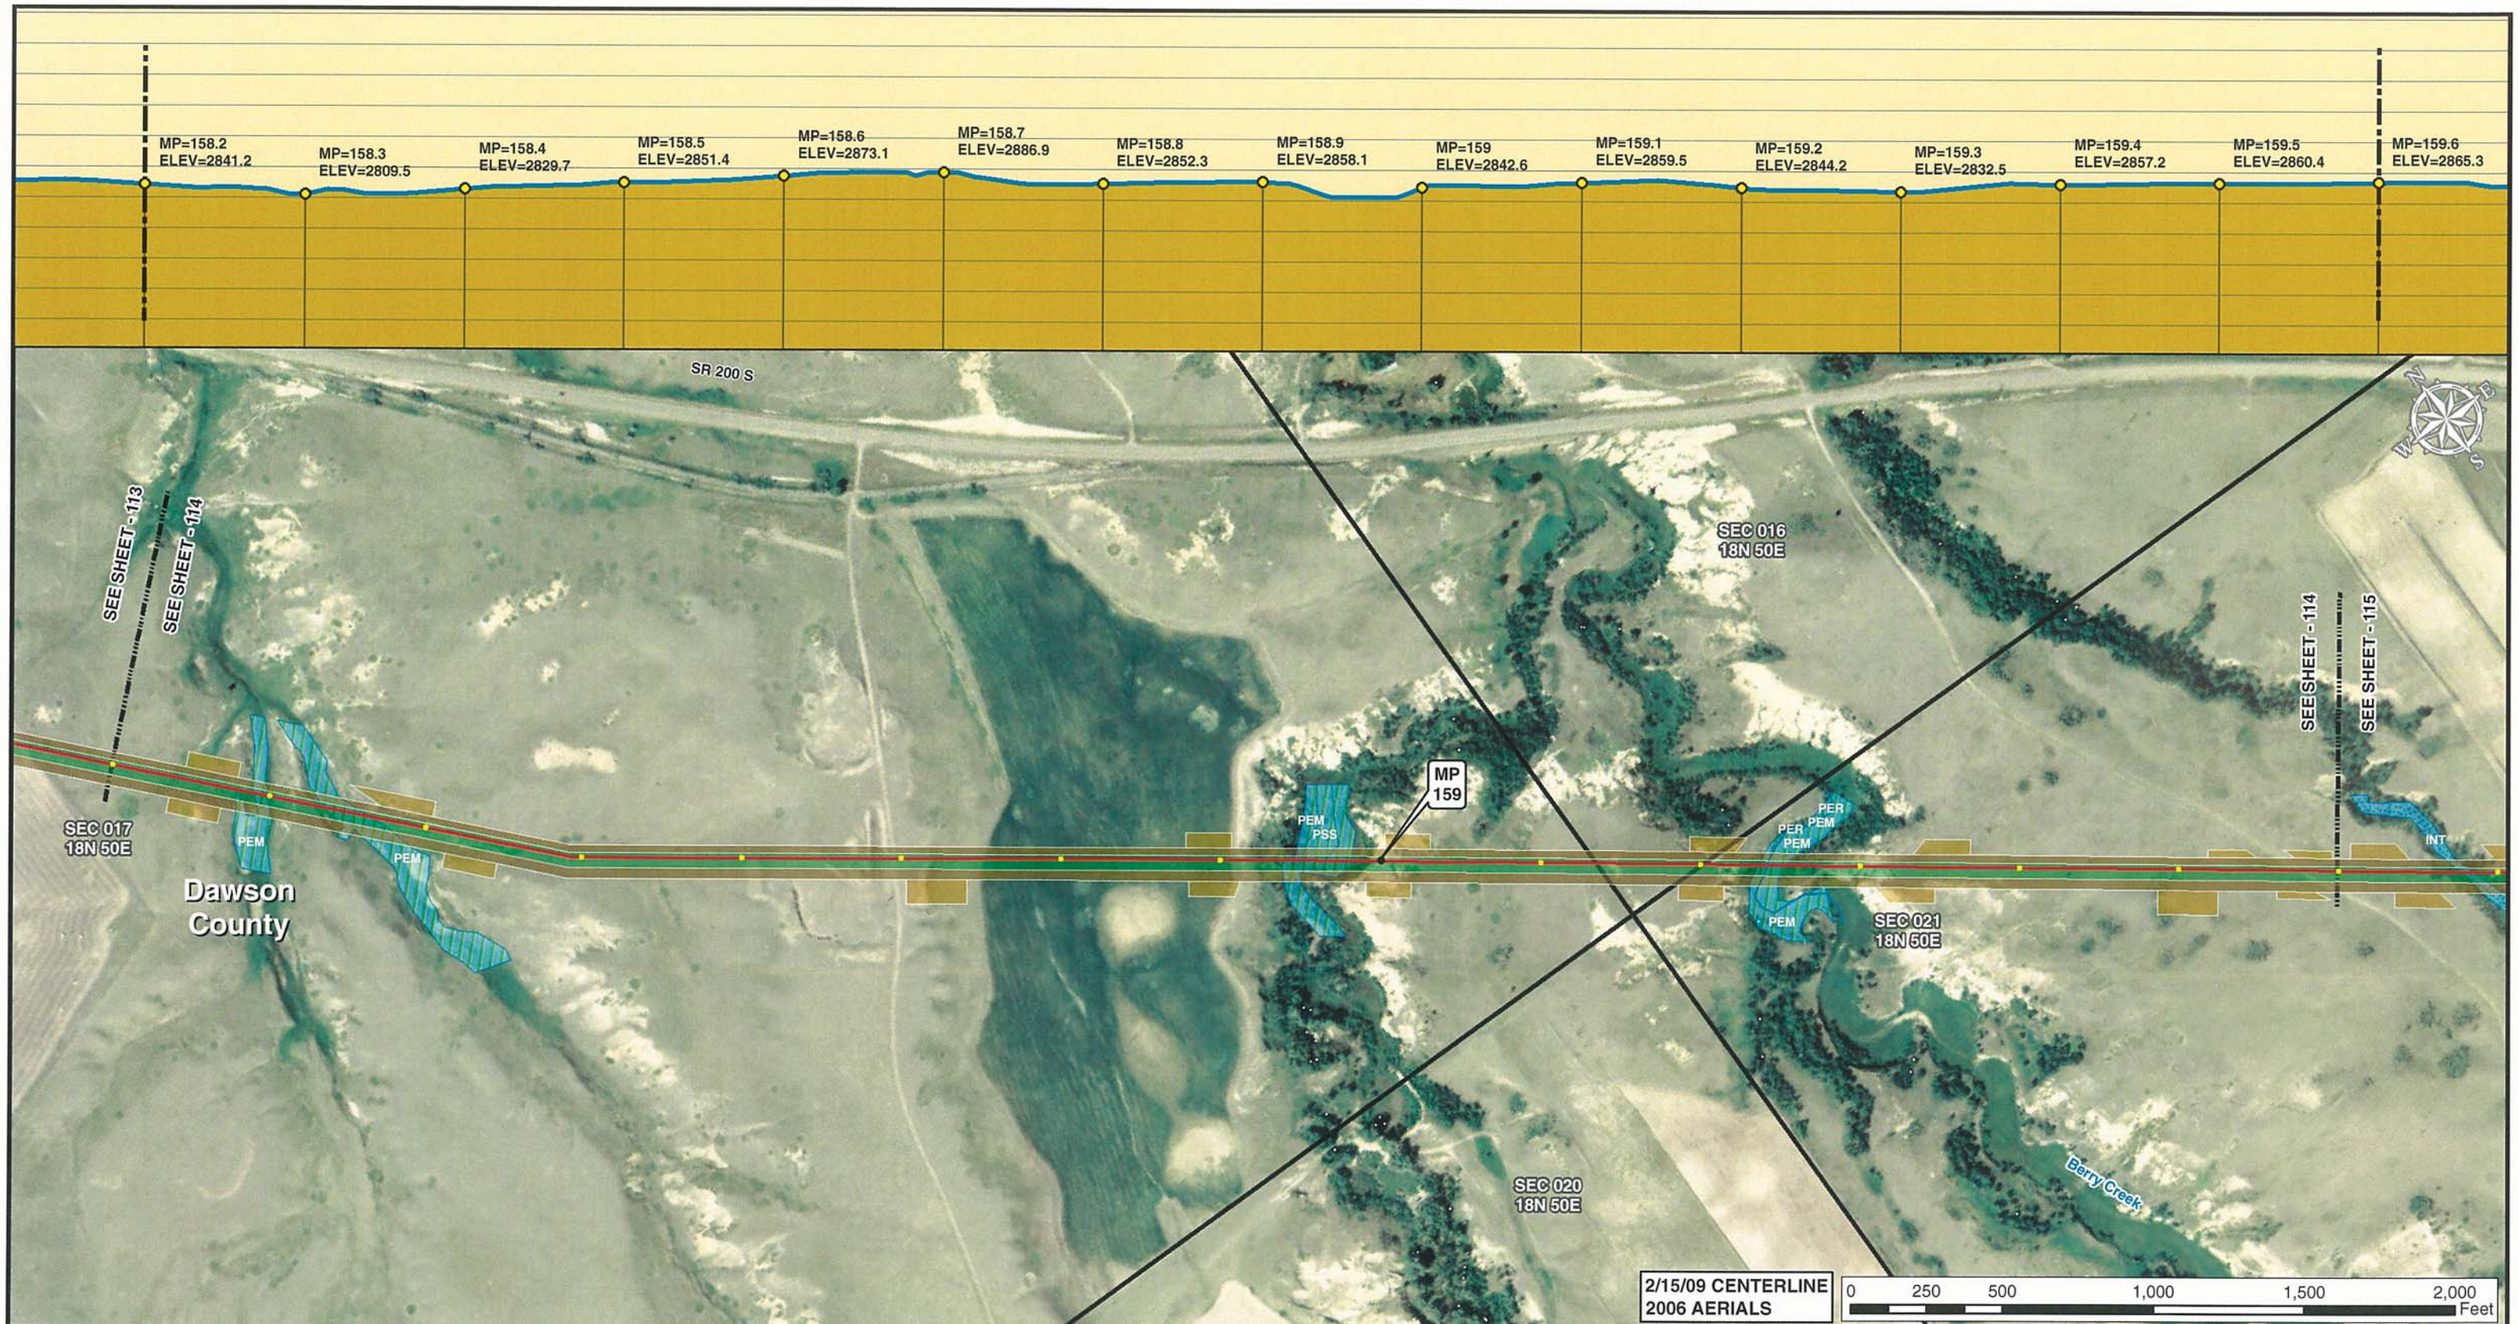

Legend

- MILE POST
- 0.1 MILE TICK MARK
- VALVE
- KEYSTONE XL PROJECT
- PERMANENT EASEMENT
- TEMPORARY EASEMENT
- EXTRA WORKSPACE
- ACCESS ROAD
- TRANSMISSION LINE
- PUMP STATION
- STAGING AREA
- PIPE YARD
- CONTRACTOR YARD
- WATER BODY
- WETLAND
- COUNTY LINE
- SECTION LINE

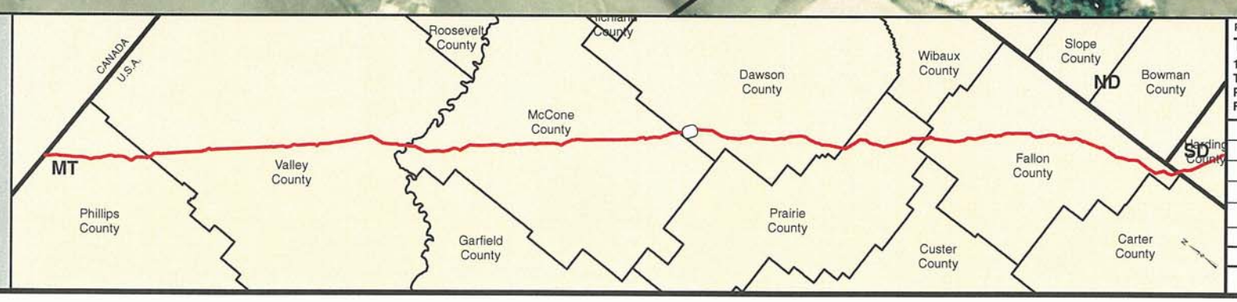

PREPARED BY:
TROW ENGINEERING CONSULTANTS INC.
1300 Metropolitan Boulevard, Suite 200
Tallahassee, Florida , USA 32308
Phone: 1-850-385-5441
Fax: 1-850-385-5523
Trow

NO.	REVISION	DATE
1	ISSUED FOR SUPPLEMENTAL U.S. DEPT. OF STATE FILING (2.15.09 CL)	7.6.09
0	ISSUED FOR UNITED STATES DEPARTMENT OF STATE (7.31.08 CL)	11.19.08

ConocoPhillips

TransCanada
In business to deliver

KEYSTONE XL PROJECT
ROUTE SHEETS
MORGAN, MONTANA TO STEELE CITY, NEBRASKA
DAWSON COUNTY, MONTANA

MAP PARAMETERS
PROJECTION: NAD83, UTM:13N
SCALE: 1: 6000 ; 1" = 500'

DRAWN BY	CHECKED BY	APPROVED BY	PROJECT:	DRAWING NUMBER	SHEET	REV.
GS	SS	RG	50388X	XL-30 -ML-2002-P- 114-A	114	1

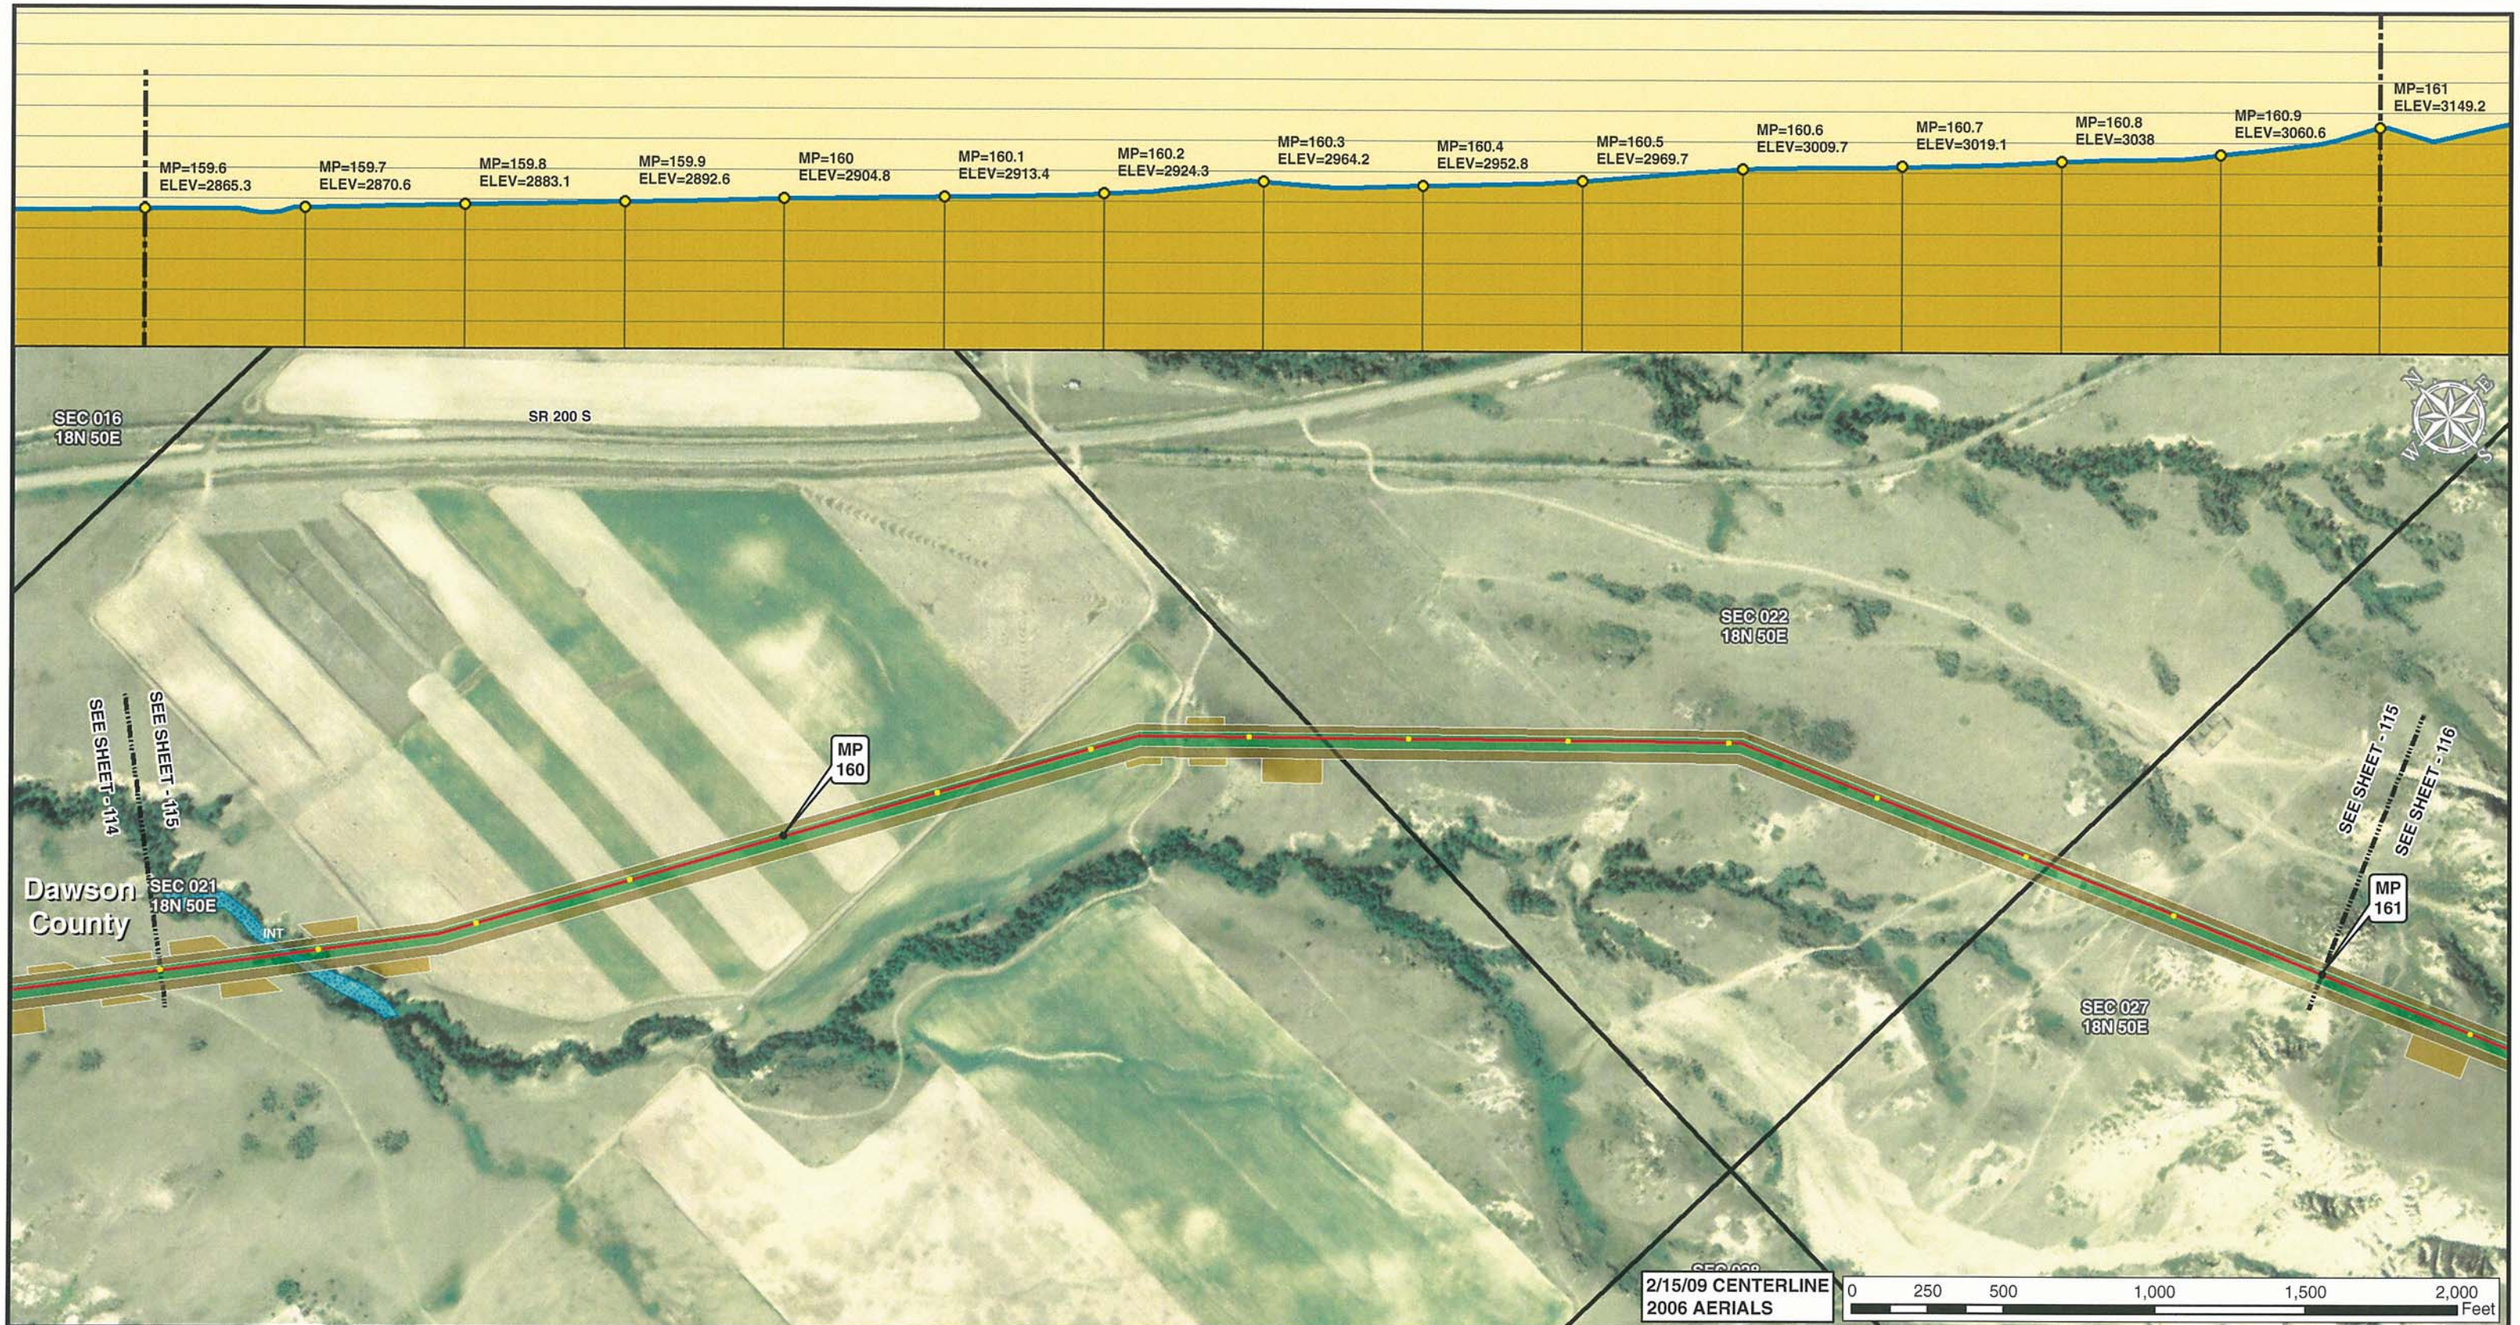

Legend

- MILE POST
- 0.1 MILE TICK MARK
- VALVE
- KEYSTONE XL PROJECT
- PERMANENT EASEMENT
- TEMPORARY EASEMENT
- EXTRA WORKSPACE
- ACCESS ROAD
- TRANSMISSION LINE
- PUMP STATION
- STAGING AREA
- PIPE YARD
- CONTRACTOR YARD
- WATER BODY
- WETLAND
- COUNTY LINE
- SECTION LINE

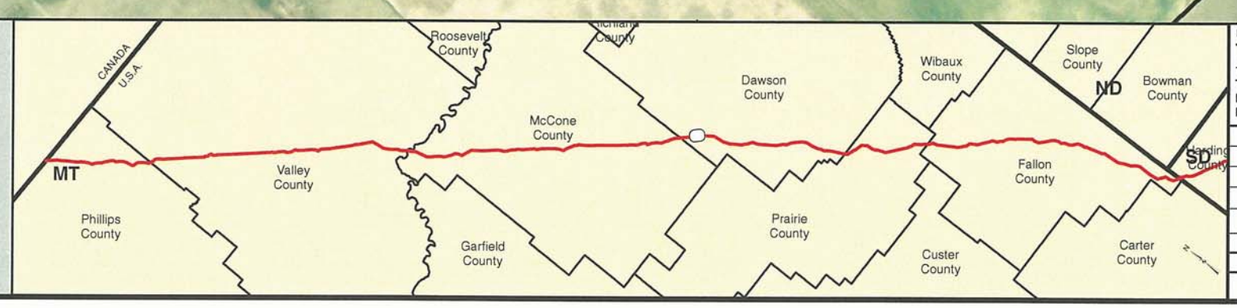

PREPARED BY:
TROW ENGINEERING CONSULTANTS INC.
1300 Metropolitan Boulevard, Suite 200
Tallahassee, Florida , USA 32308
Phone: 1-850-385-5441
Fax: 1-850-385-5523
Trow

NO.	REVISION	DATE
1	ISSUED FOR SUPPLEMENTAL U.S. DEPT. OF STATE FILING (2.15.09 CL)	7.6.09
0	ISSUED FOR UNITED STATES DEPARTMENT OF STATE (7.31.08 CL)	11.19.08

ConocoPhillips

TransCanada
In business to deliver

KEYSTONE XL PROJECT
ROUTE SHEETS
MORGAN, MONTANA TO STEELE CITY, NEBRASKA
DAWSON COUNTY, MONTANA

MAP PARAMETERS
PROJECTION: NAD83, UTM:13N
SCALE: 1: 6000 ; 1" = 500'

DRAWN BY	CHECKED BY	APPROVED BY	PROJECT:	DRAWING NUMBER	SHEET	REV.
GS	SS	RG	50388X	XL-30-ML-2002-P-115-A	115	1

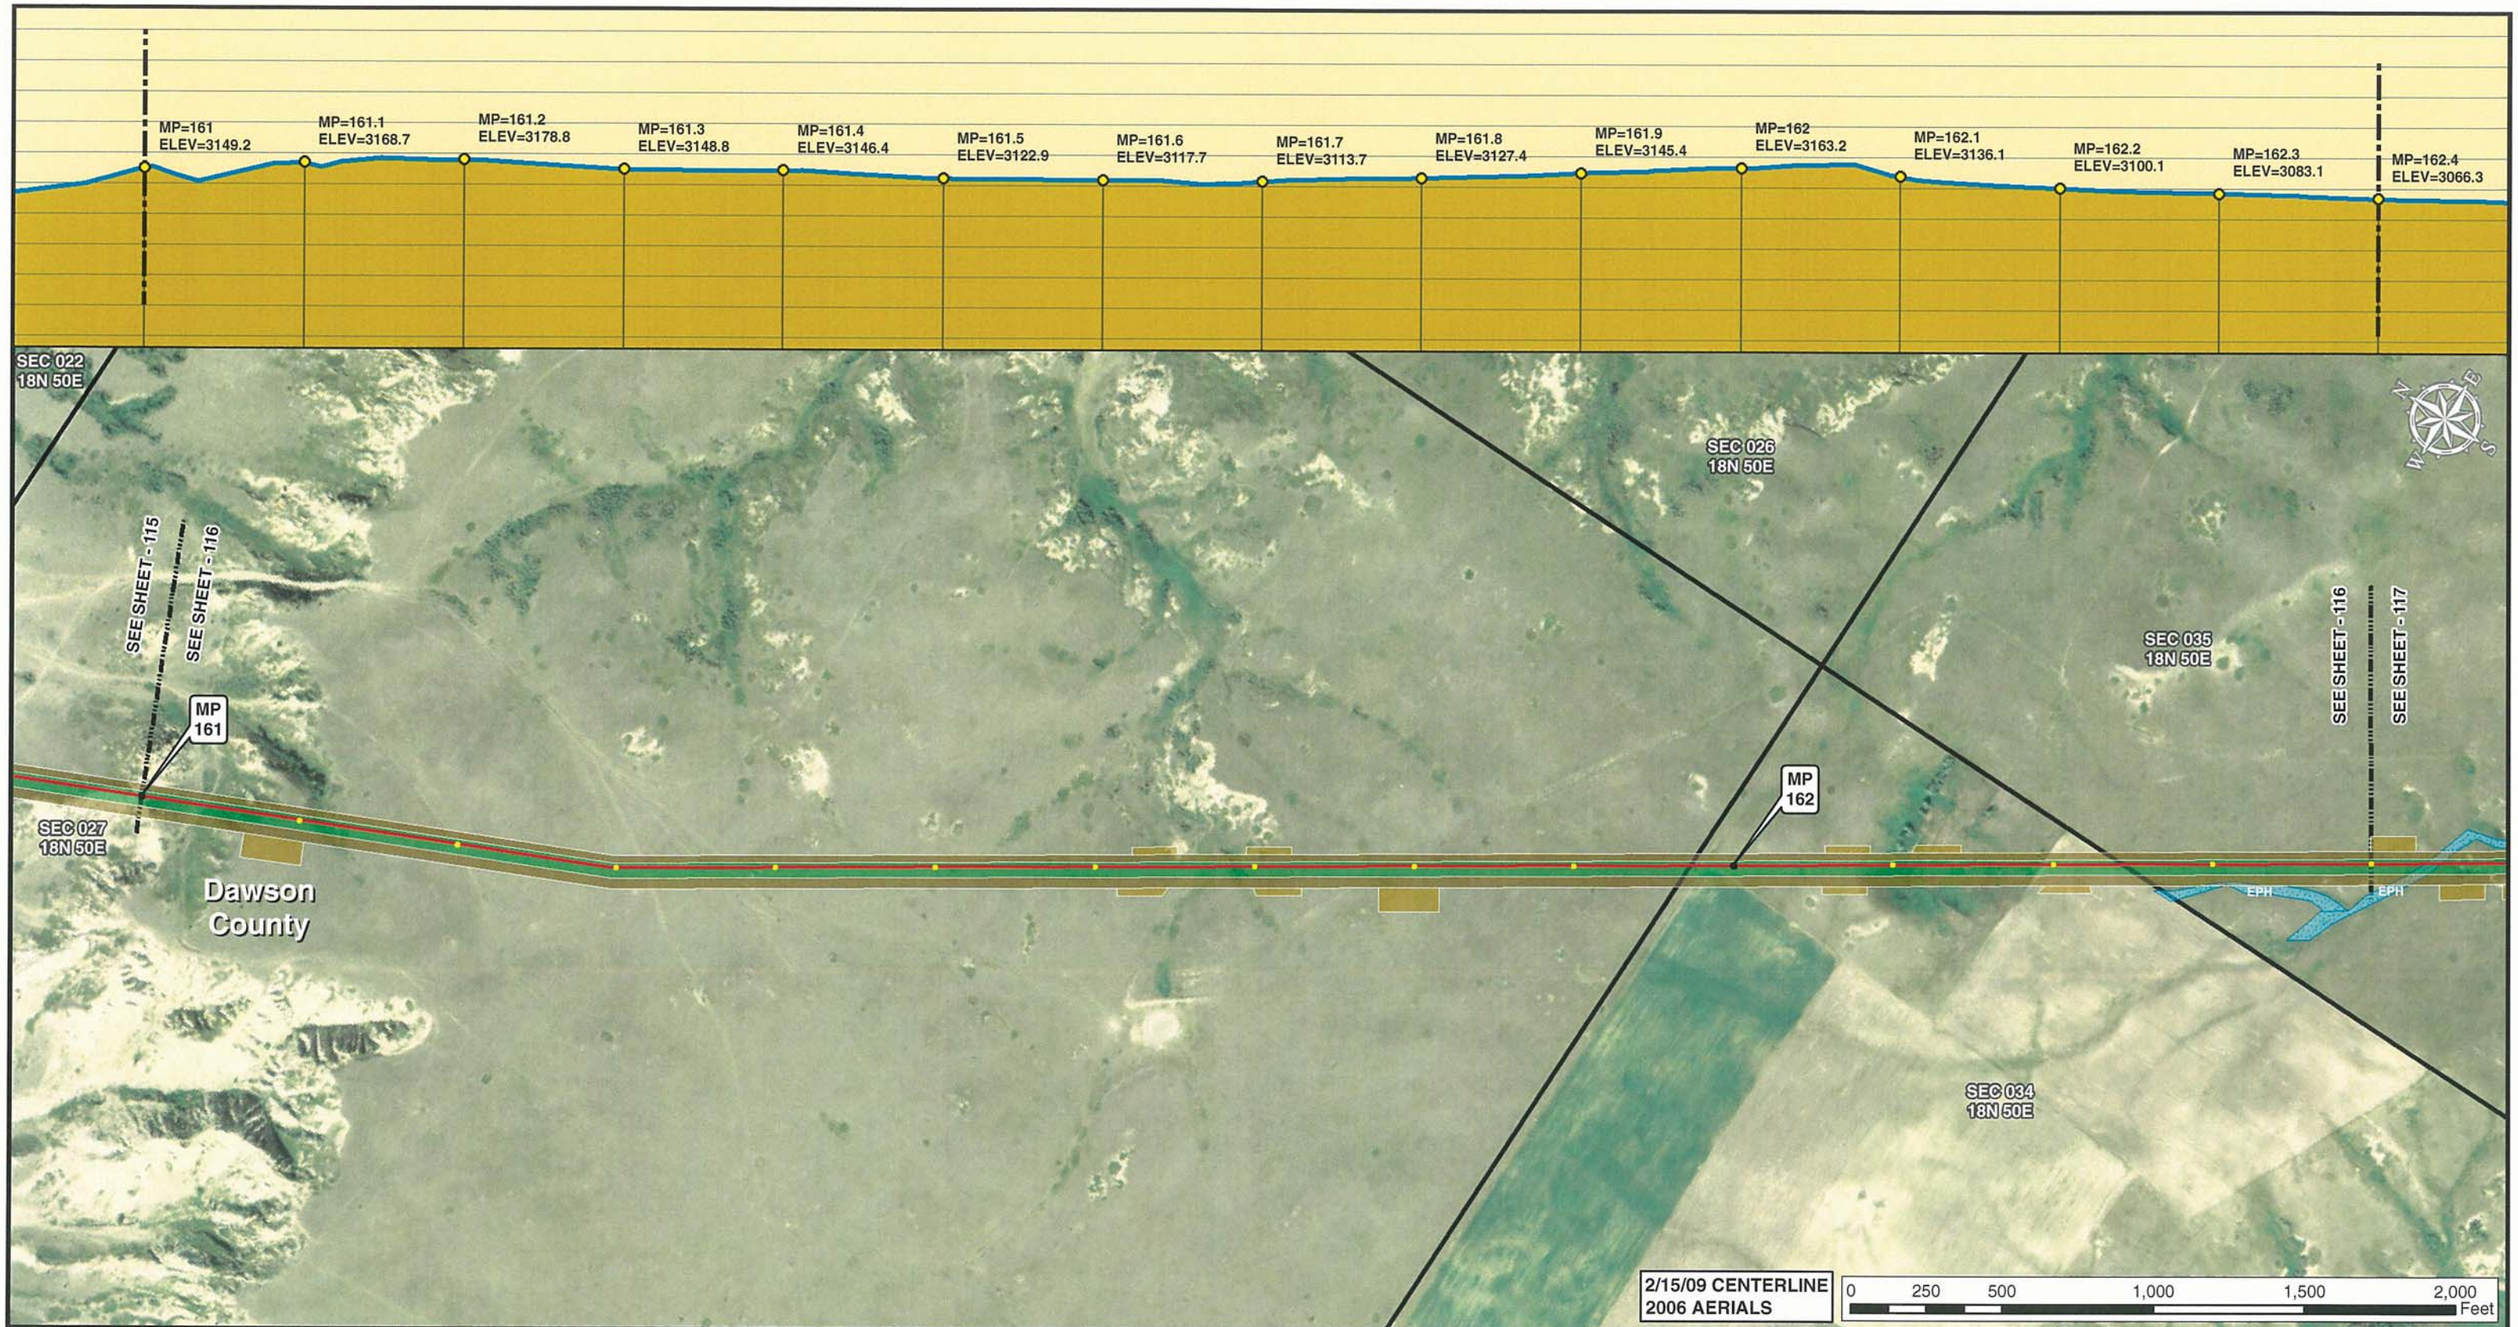

Legend

- MILE POST
- 0.1 MILE TICK MARK
- VALVE
- KEYSTONE XL PROJECT
- PERMANENT EASEMENT
- TEMPORARY EASEMENT
- EXTRA WORKSPACE
- ACCESS ROAD
- TRANSMISSION LINE
- PUMP STATION
- STAGING AREA
- PIPE YARD
- CONTRACTOR YARD
- WATER BODY
- WETLAND
- COUNTY LINE
- SECTION LINE

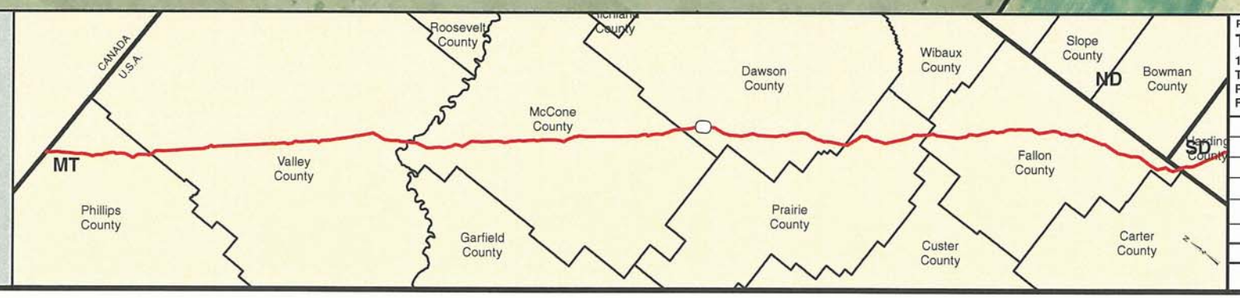

PREPARED BY:
TROW ENGINEERING CONSULTANTS INC.
1300 Metropolitan Boulevard, Suite 200
Tallahassee, Florida , USA 32308
Phone: 1-850-385-5441
Fax: 1-850-385-5523

Trow

NO.	REVISION	DATE
1	ISSUED FOR SUPPLEMENTAL U.S. DEPT. OF STATE FILING (2.15.09 CL)	7.6.09
0	ISSUED FOR UNITED STATES DEPARTMENT OF STATE (7.31.08 CL)	11.19.08

ConocoPhillips

TransCanada
In business to deliver

KEYSTONE XL PROJECT
ROUTE SHEETS
MORGAN, MONTANA TO STEELE CITY, NEBRASKA
DAWSON COUNTY, MONTANA

MAP PARAMETERS
PROJECTION: NAD83, UTM:13N
SCALE: 1: 6000 ; 1" = 500'

DRAWN BY	CHECKED BY	APPROVED BY	PROJECT:	DRAWING NUMBER	SHEET	REV.
GS	SS	RG	50388X	XL-30-ML-2002-P-116-A	116	1

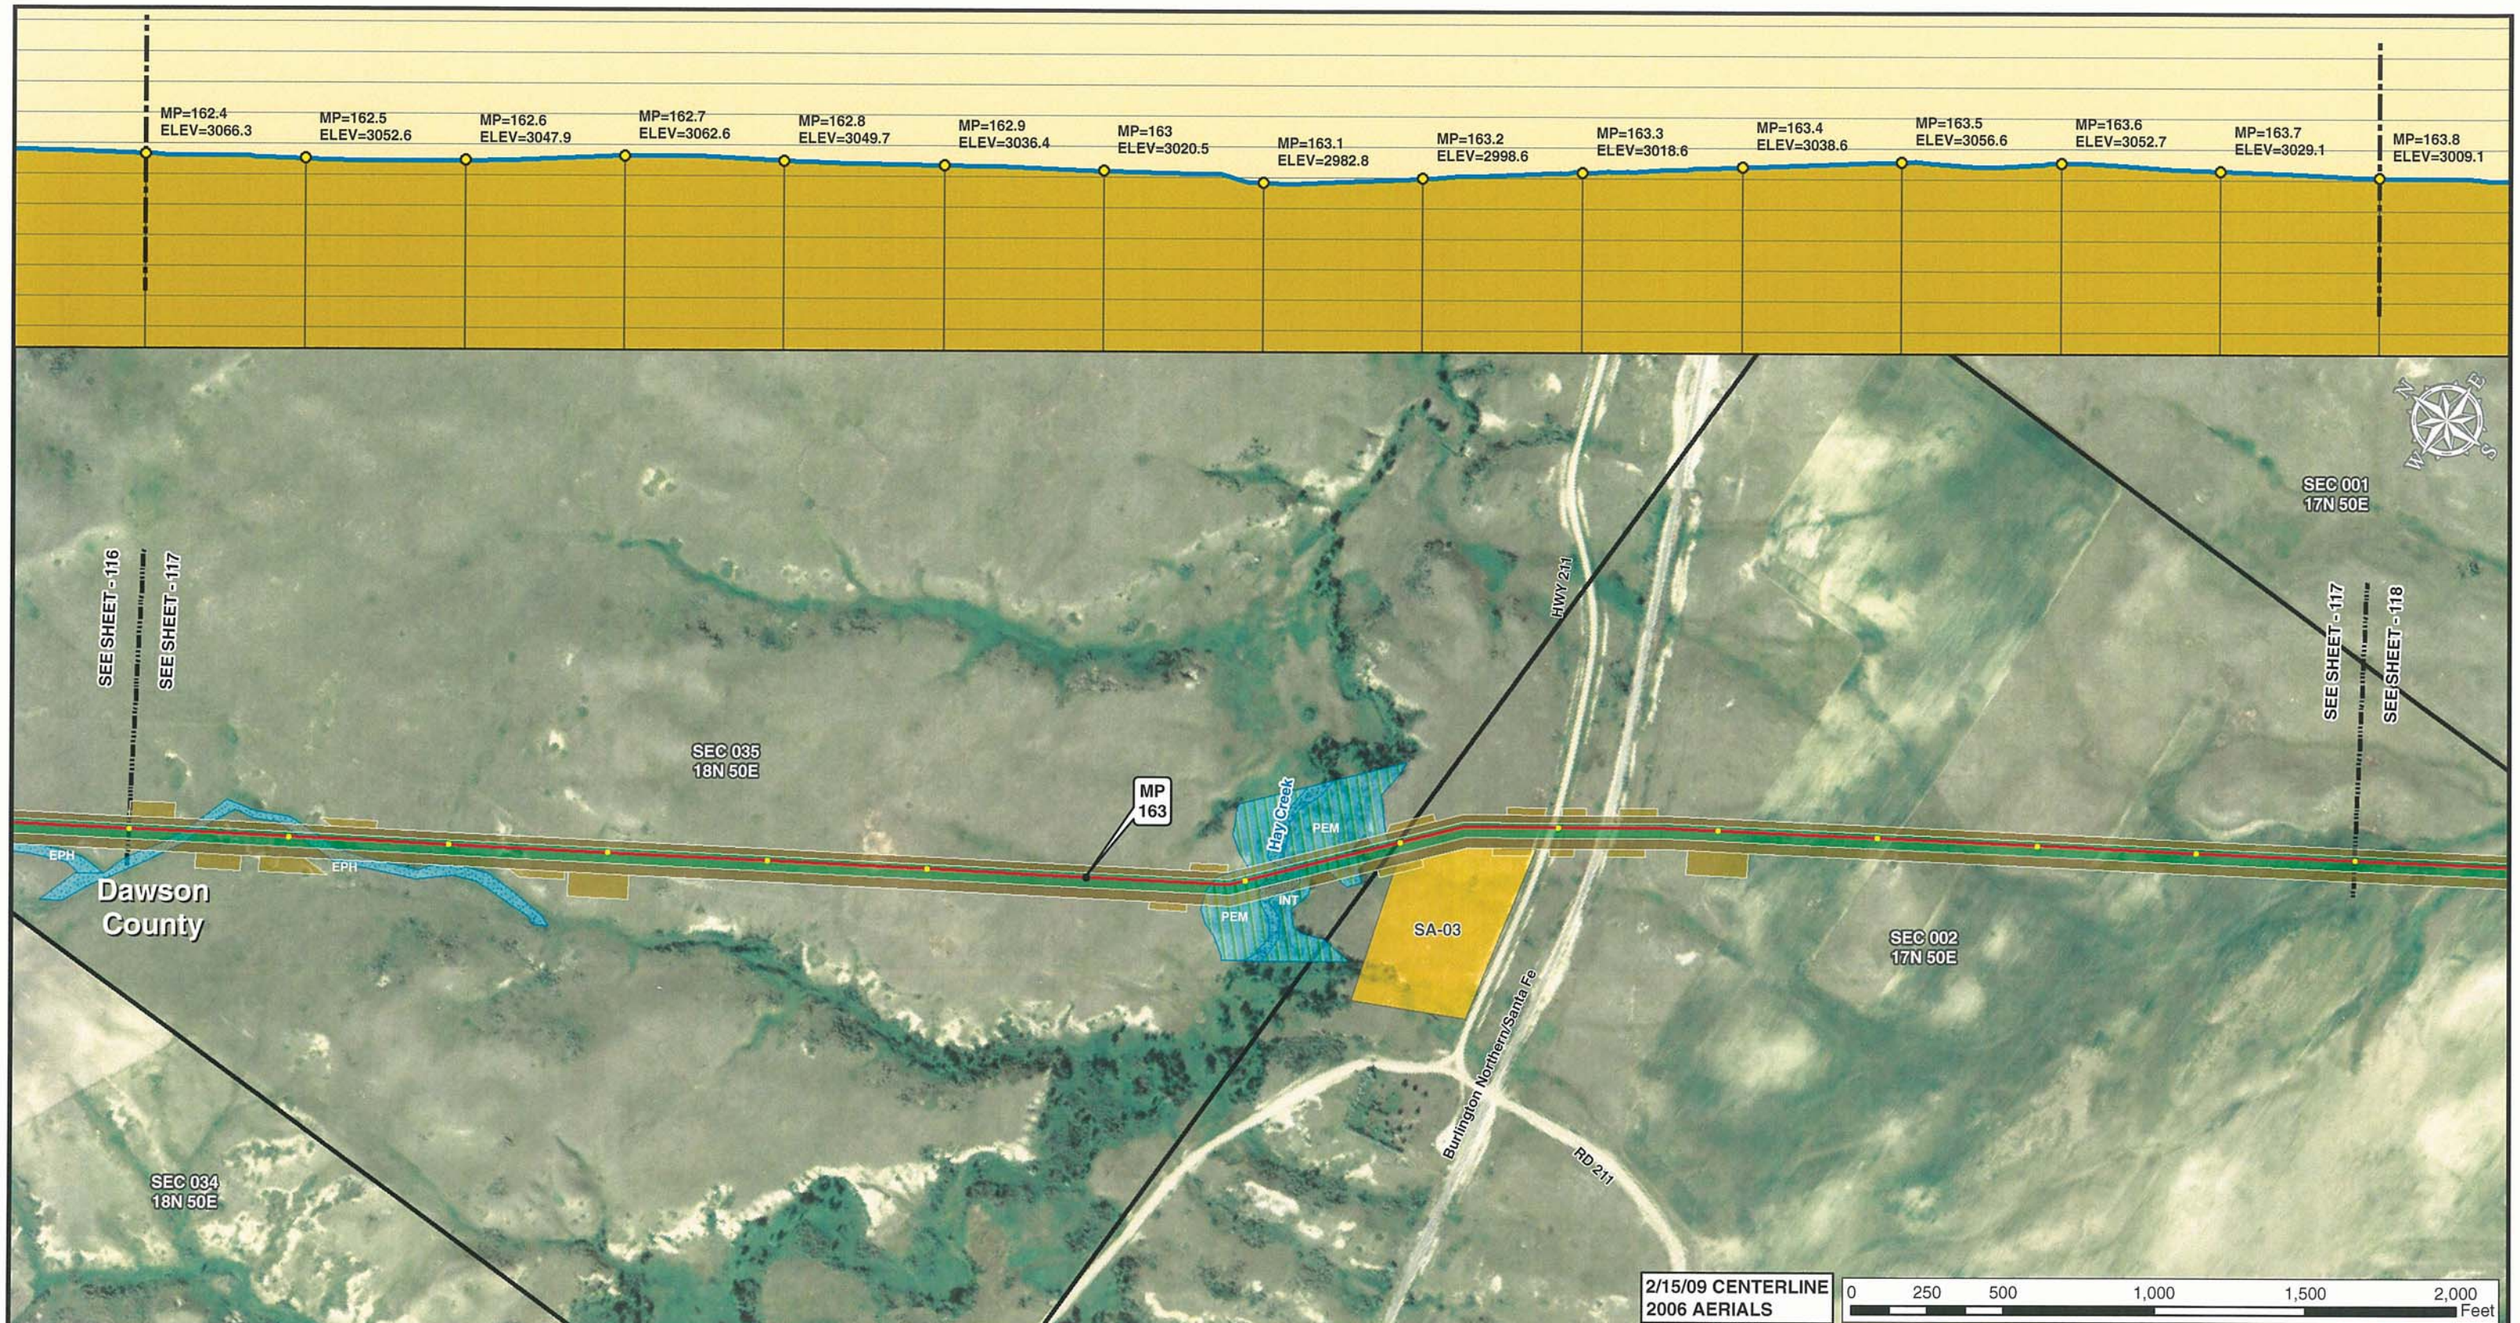

2/15/09 CENTERLINE
2006 AERIALS

0 250 500 1,000 1,500 2,000 Feet

Legend

- MILE POST
- 0.1 MILE TICK MARK
- VALVE
- KEYSTONE XL PROJECT
- PERMANENT EASEMENT
- TEMPORARY EASEMENT
- EXTRA WORKSPACE
- ACCESS ROAD
- TRANSMISSION LINE
- PUMP STATION
- STAGING AREA
- PIPE YARD
- CONTRACTOR YARD
- WATER BODY
- WETLAND
- COUNTY LINE
- SECTION LINE

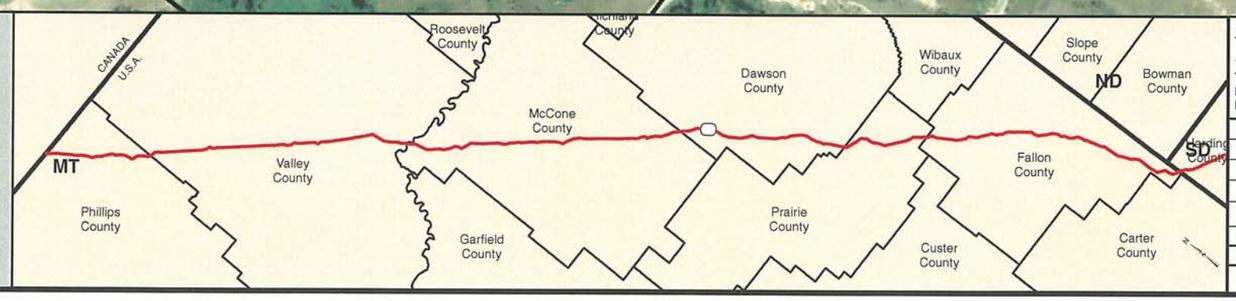

PREPARED BY:
TROW ENGINEERING CONSULTANTS INC.
1300 Metropolitan Boulevard, Suite 200
Tallahassee, Florida , USA 32308
Phone: 1-850-385-5441
Fax: 1-850-385-5523
Trow

ConocoPhillips | TransCanada In business to deliver

NO.	REVISION	DATE
1	ISSUED FOR SUPPLEMENTAL U.S. DEPT. OF STATE FILING (2.15.09 CL)	7.6.09
0	ISSUED FOR UNITED STATES DEPARTMENT OF STATE (7.31.08 CL)	11.19.08

KEYSTONE XL PROJECT
ROUTE SHEETS
MORGAN, MONTANA TO STEELE CITY, NEBRASKA
DAWSON COUNTY, MONTANA

MAP PARAMETERS
PROJECTION: NAD83, UTM:13N
SCALE: 1: 6000 ; 1" = 500'

DRAWN BY	CHECKED BY	APPROVED BY	PROJECT:	DRAWING NUMBER	SHEET	REV.
GS	SS	RG	50388X	XL-30 -ML-2002-P- 117-A	117	1

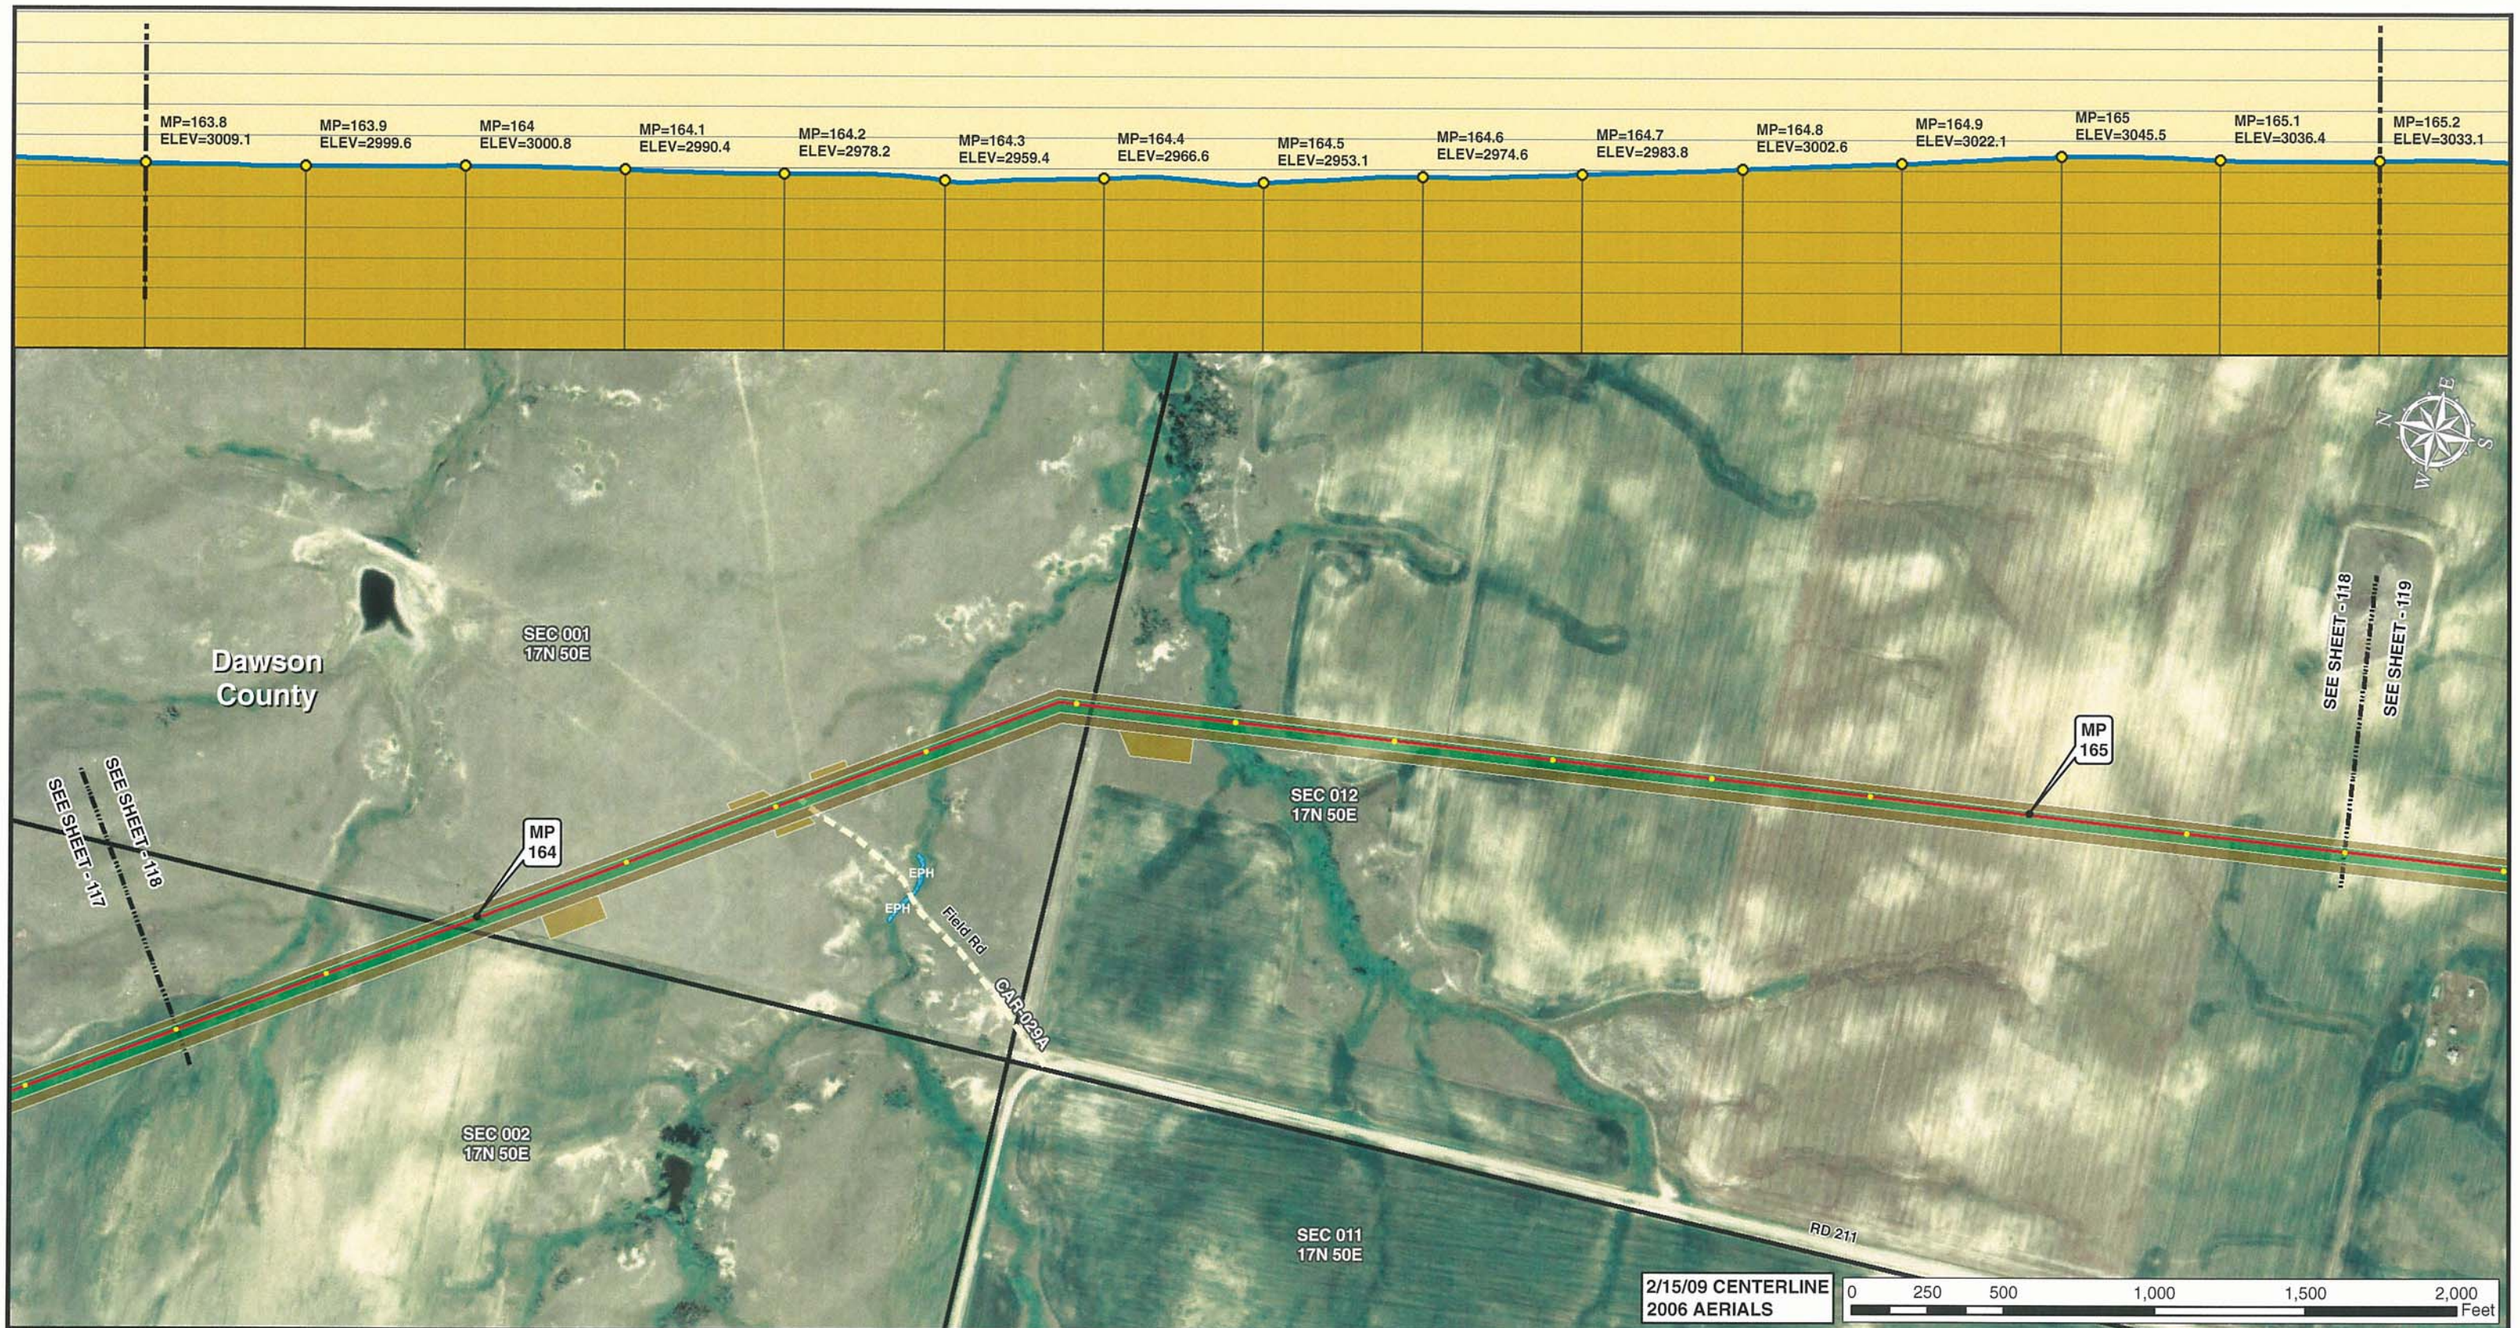

Legend

- MILE POST
- 0.1 MILE TICK MARK
- VALVE
- KEYSTONE XL PROJECT
- PERMANENT EASEMENT
- TEMPORARY EASEMENT
- EXTRA WORKSPACE
- ACCESS ROAD
- TRANSMISSION LINE
- PUMP STATION
- STAGING AREA
- PIPE YARD
- CONTRACTOR YARD
- WATER BODY
- WETLAND
- COUNTY LINE
- SECTION LINE

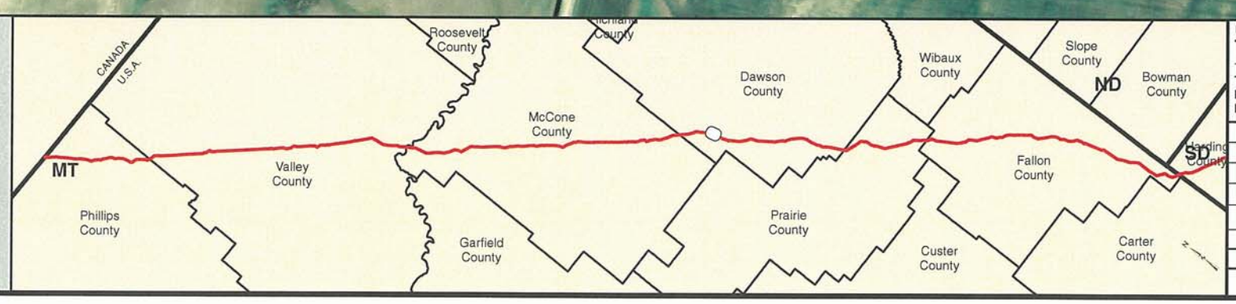

PREPARED BY:
TROW ENGINEERING CONSULTANTS INC.
1300 Metropolitan Boulevard, Suite 200
Tallahassee, Florida , USA 32308
Phone: 1-850-385-5441
Fax: 1-850-385-5523
Trow

ConocoPhillips

TransCanada
In business to deliver

NO.	REVISION	DATE
1	ISSUED FOR SUPPLEMENTAL U.S. DEPT. OF STATE FILING (2.15.09 CL)	7.6.09
0	ISSUED FOR UNITED STATES DEPARTMENT OF STATE (7.31.08 CL)	11.19.08

KEYSTONE XL PROJECT
ROUTE SHEETS
MORGAN, MONTANA TO STEELE CITY, NEBRASKA
DAWSON COUNTY, MONTANA

MAP PARAMETERS
PROJECTION: NAD83, UTM:13N
SCALE: 1: 6000 ; 1" = 500'

DRAWN BY	CHECKED BY	APPROVED BY	PROJECT:	DRAWING NUMBER	SHEET	REV.
GS	SS	RG	50388X	XL-30 -ML-2002-P- 118-A	118	1

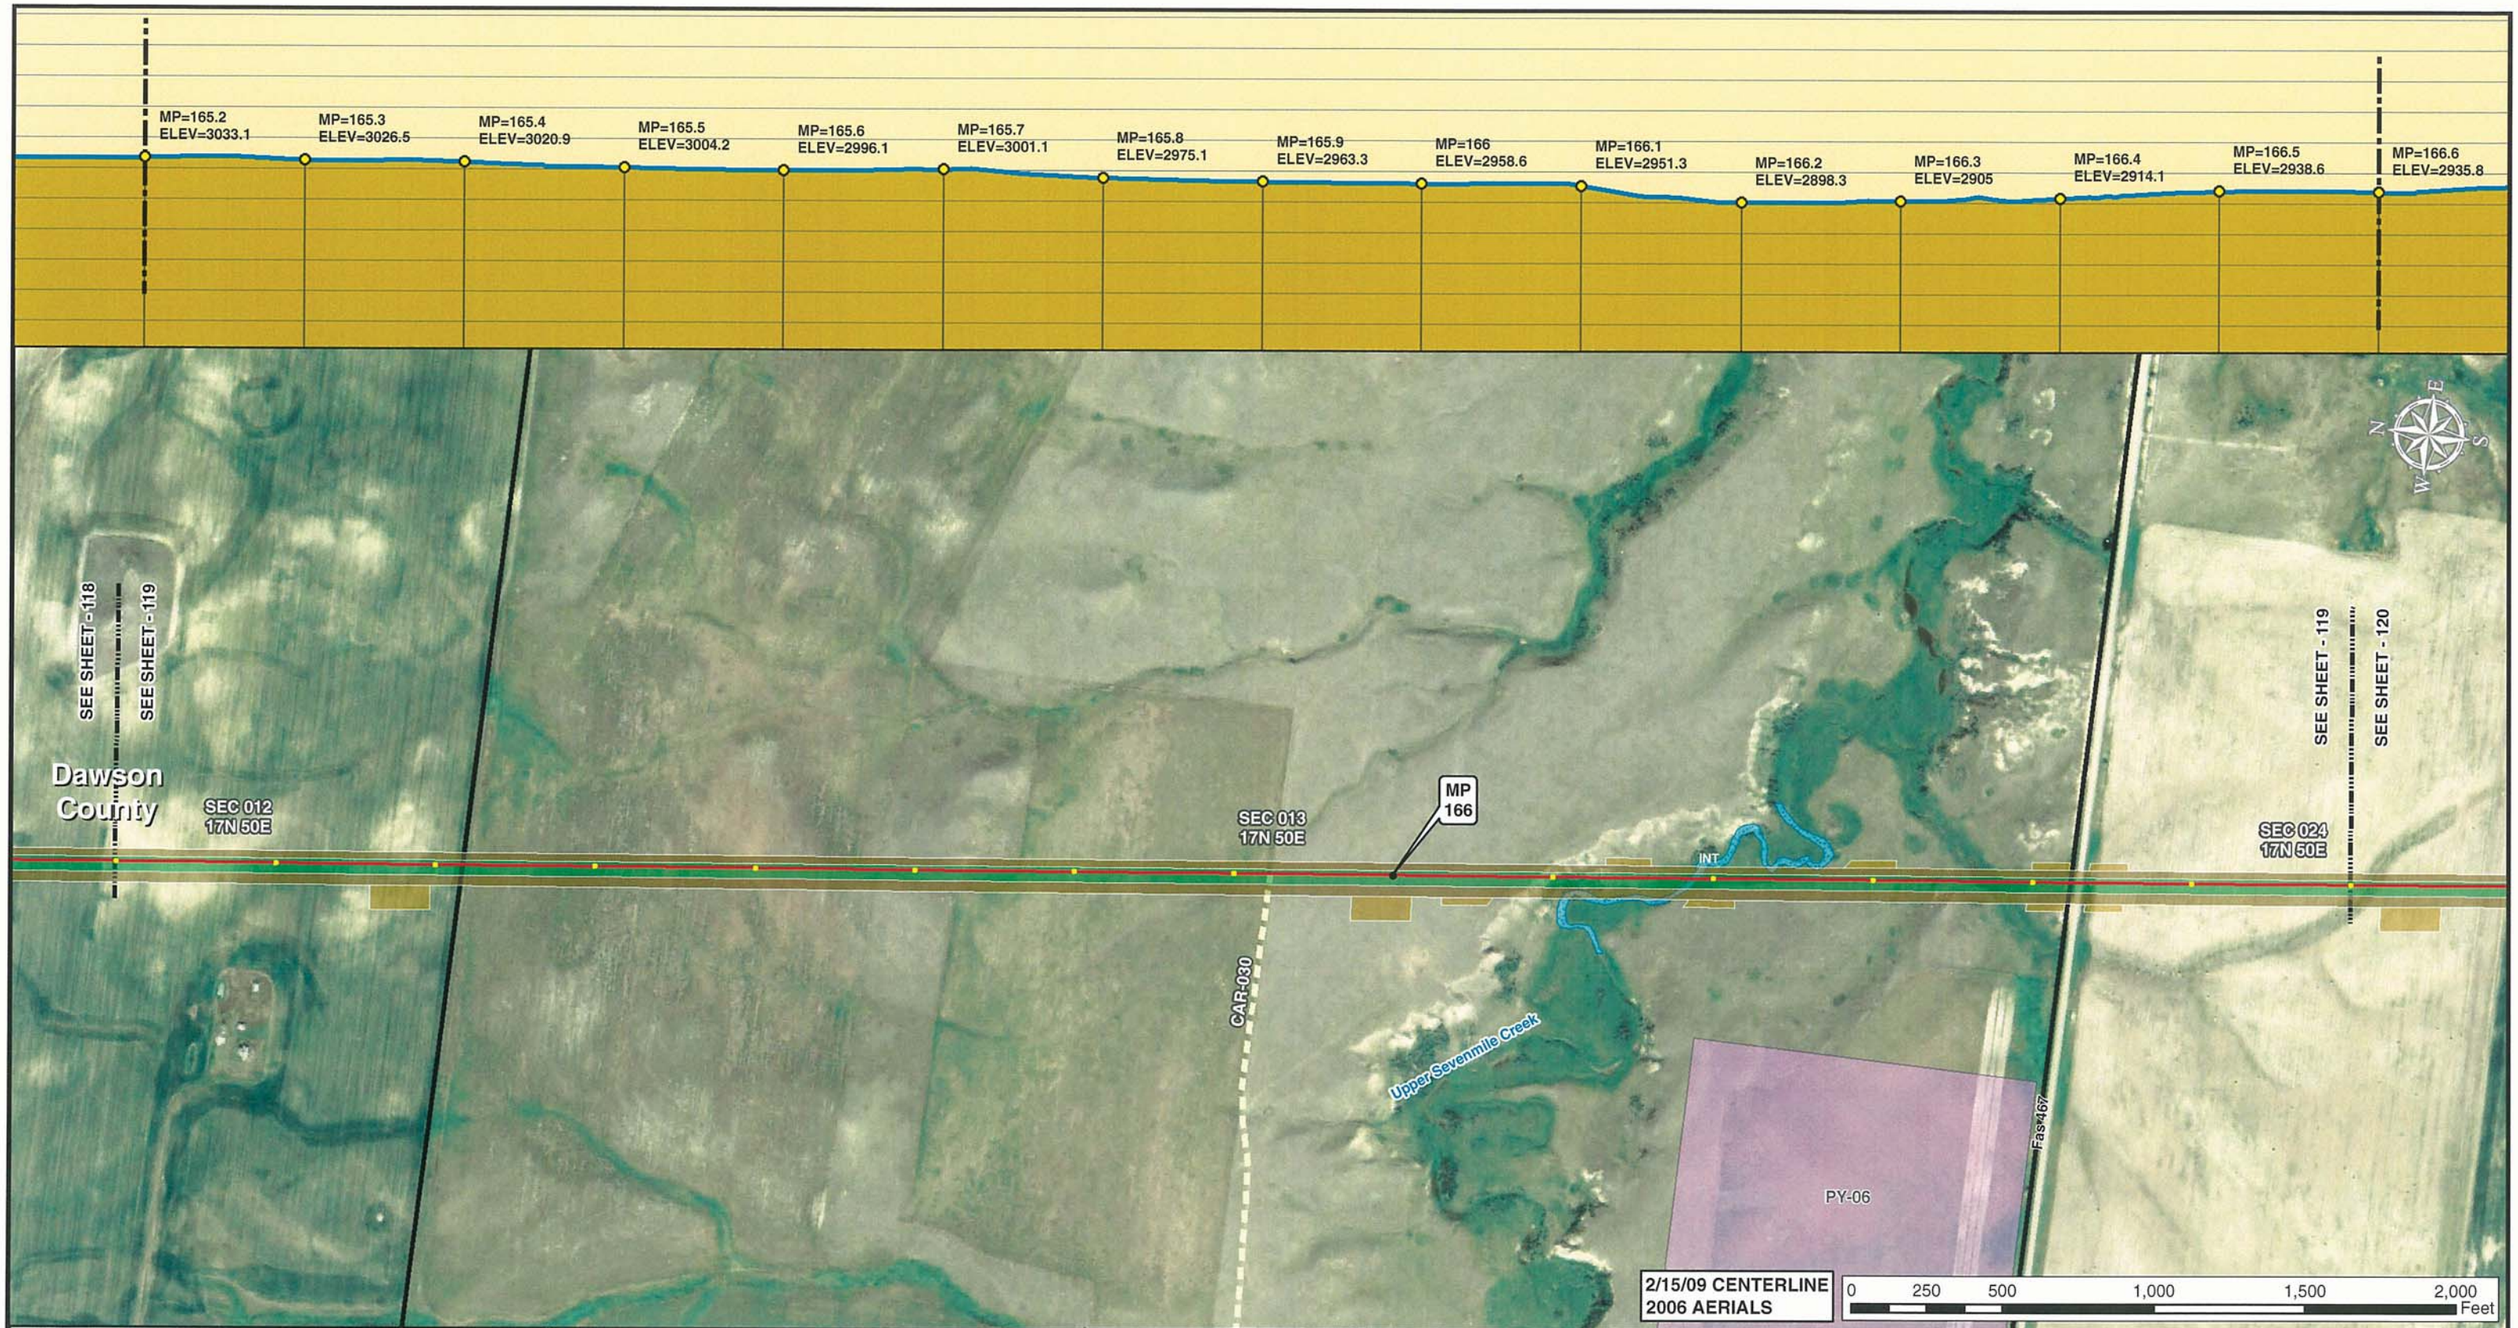

2/15/09 CENTERLINE
2006 AERIALS

0 250 500 1,000 1,500 2,000 Feet

Legend

- MILE POST
- 0.1 MILE TICK MARK
- VALVE
- KEYSTONE XL PROJECT
- PERMANENT EASEMENT
- TEMPORARY EASEMENT
- EXTRA WORKSPACE
- ACCESS ROAD
- TRANSMISSION LINE
- PUMP STATION
- STAGING AREA
- PIPE YARD
- CONTRACTOR YARD
- WATER BODY
- WETLAND
- COUNTY LINE
- SECTION LINE

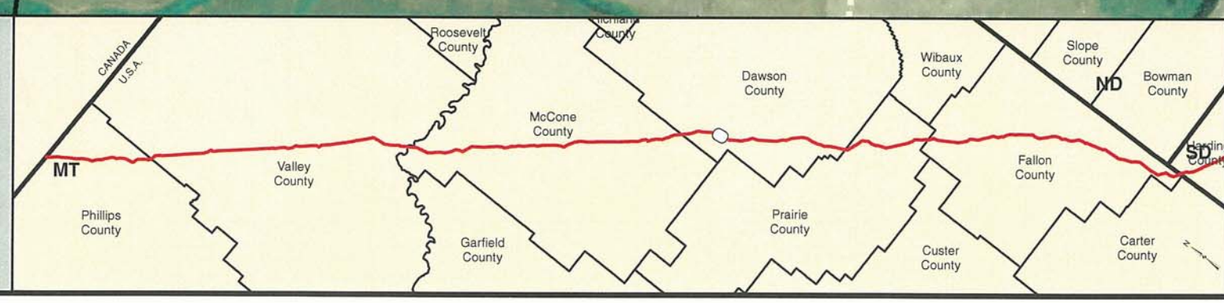

PREPARED BY:
TROW ENGINEERING CONSULTANTS INC.
1300 Metropolitan Boulevard, Suite 200
Tallahassee, Florida , USA 32308
Phone: 1-850-385-5441
Fax: 1-850-385-5523

Trow

ConocoPhillips | TransCanada — In business to deliver

NO.	REVISION	DATE
1	ISSUED FOR SUPPLEMENTAL U.S. DEPT. OF STATE FILING (2.15.09 CL)	7.6.09
0	ISSUED FOR UNITED STATES DEPARTMENT OF STATE (7.31.08 CL)	11.19.08

KEYSTONE XL PROJECT
ROUTE SHEETS
MORGAN, MONTANA TO STEELE CITY, NEBRASKA
DAWSON COUNTY, MONTANA

MAP PARAMETERS
PROJECTION: NAD83, UTM: 13N
SCALE: 1: 6000 ; 1" = 500'

DRAWN BY	CHECKED BY	APPROVED BY	PROJECT:	DRAWING NUMBER	SHEET	REV.
GS	SS	RG	50388X	XL-30 -ML-2002-P- 119-A	119	1

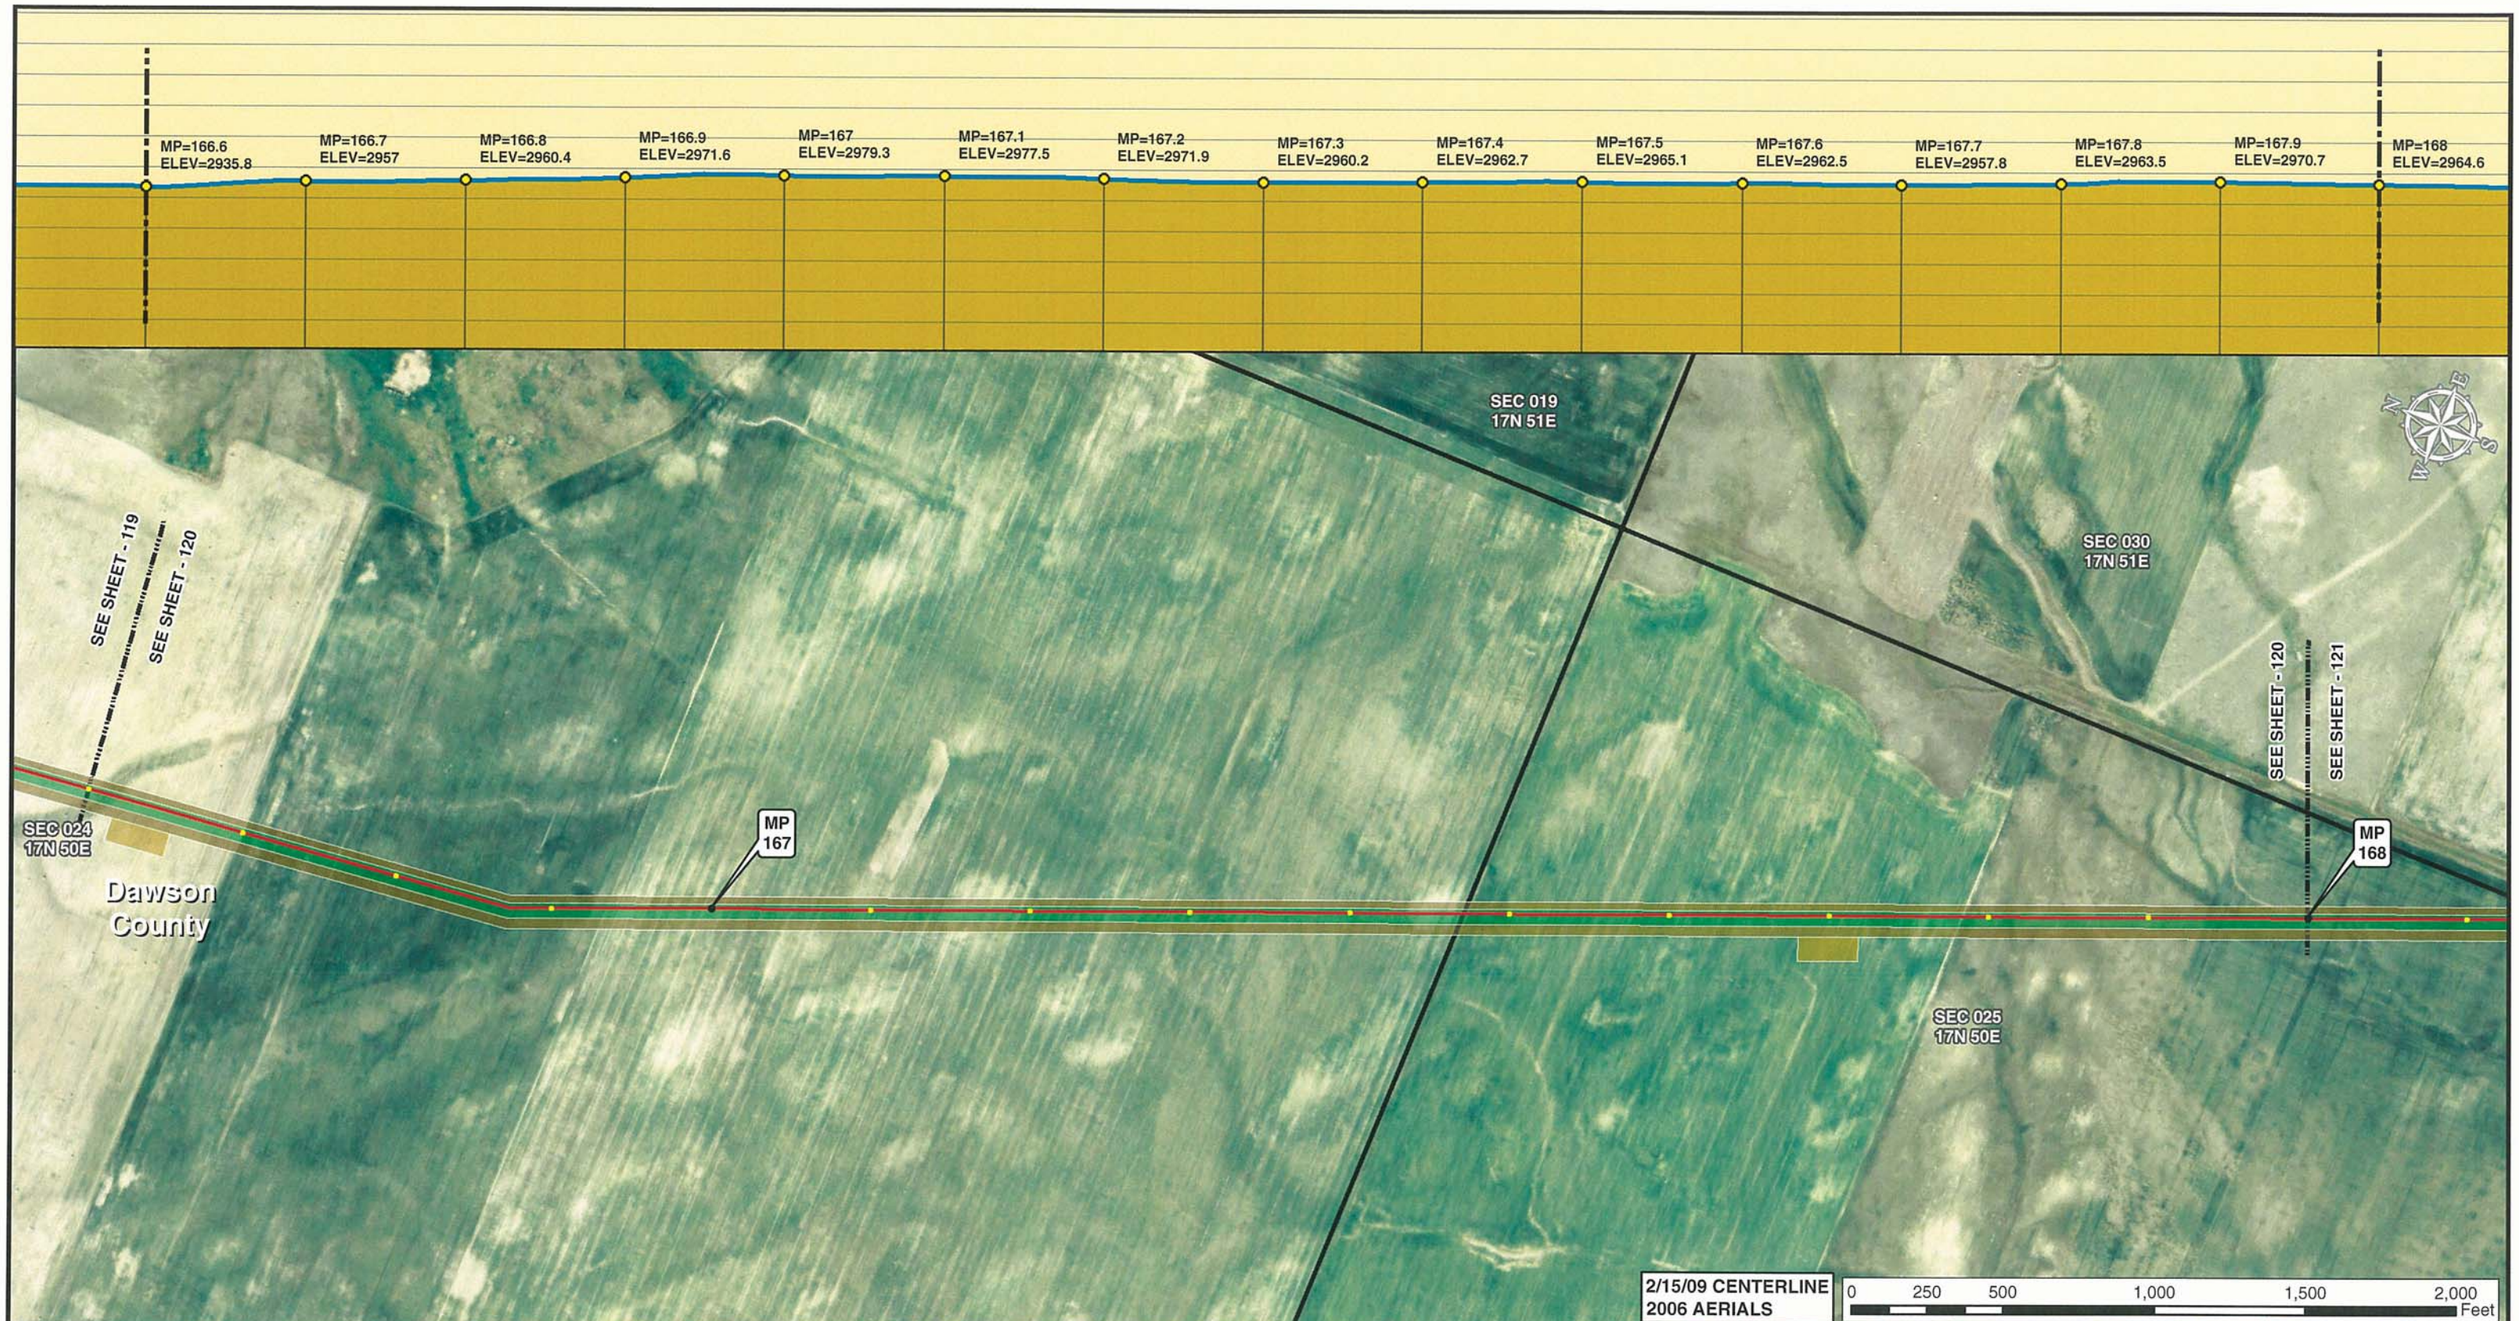

Legend

- MILE POST
- 0.1 MILE TICK MARK
- VALVE
- KEYSTONE XL PROJECT
- PERMANENT EASEMENT
- TEMPORARY EASEMENT
- EXTRA WORKSPACE
- ACCESS ROAD
- TRANSMISSION LINE
- PUMP STATION
- STAGING AREA
- PIPE YARD
- CONTRACTOR YARD
- WATER BODY
- WETLAND
- COUNTY LINE
- SECTION LINE

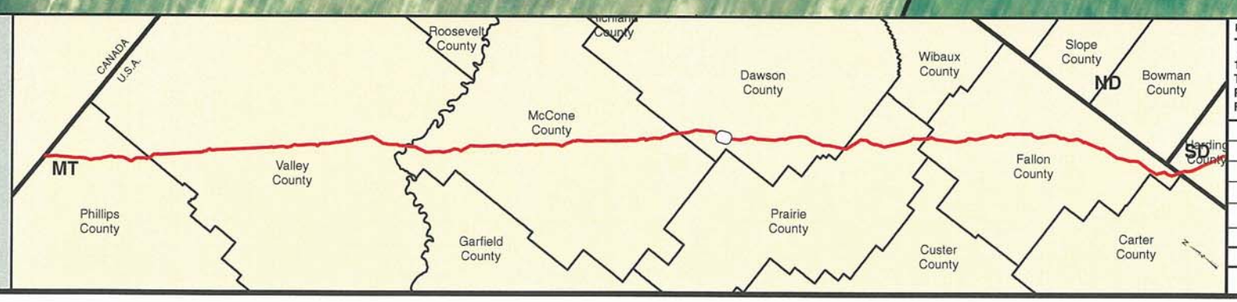

PREPARED BY:
TROW ENGINEERING CONSULTANTS INC.
1300 Metropolitan Boulevard, Suite 200
Tallahassee, Florida , USA 32308
Phone: 1-850-385-5441
Fax: 1-850-385-5523
Trow

NO.	REVISION	DATE
1	ISSUED FOR SUPPLEMENTAL U.S. DEPT. OF STATE FILING (2.15.09 CL)	7.6.09
0	ISSUED FOR UNITED STATES DEPARTMENT OF STATE (7.31.08 CL)	11.19.08

ConocoPhillips

TransCanada
In business to deliver

KEYSTONE XL PROJECT
ROUTE SHEETS
MORGAN, MONTANA TO STEELE CITY, NEBRASKA
DAWSON COUNTY, MONTANA

MAP PARAMETERS
PROJECTION: NAD83, UTM:13N
SCALE: 1: 6000 ; 1" = 500'

DRAWN BY	CHECKED BY	APPROVED BY	PROJECT:	DRAWING NUMBER	SHEET	REV.
GS	SS	RG	50388X	XL-30-ML-2002-P-120-A	120	1

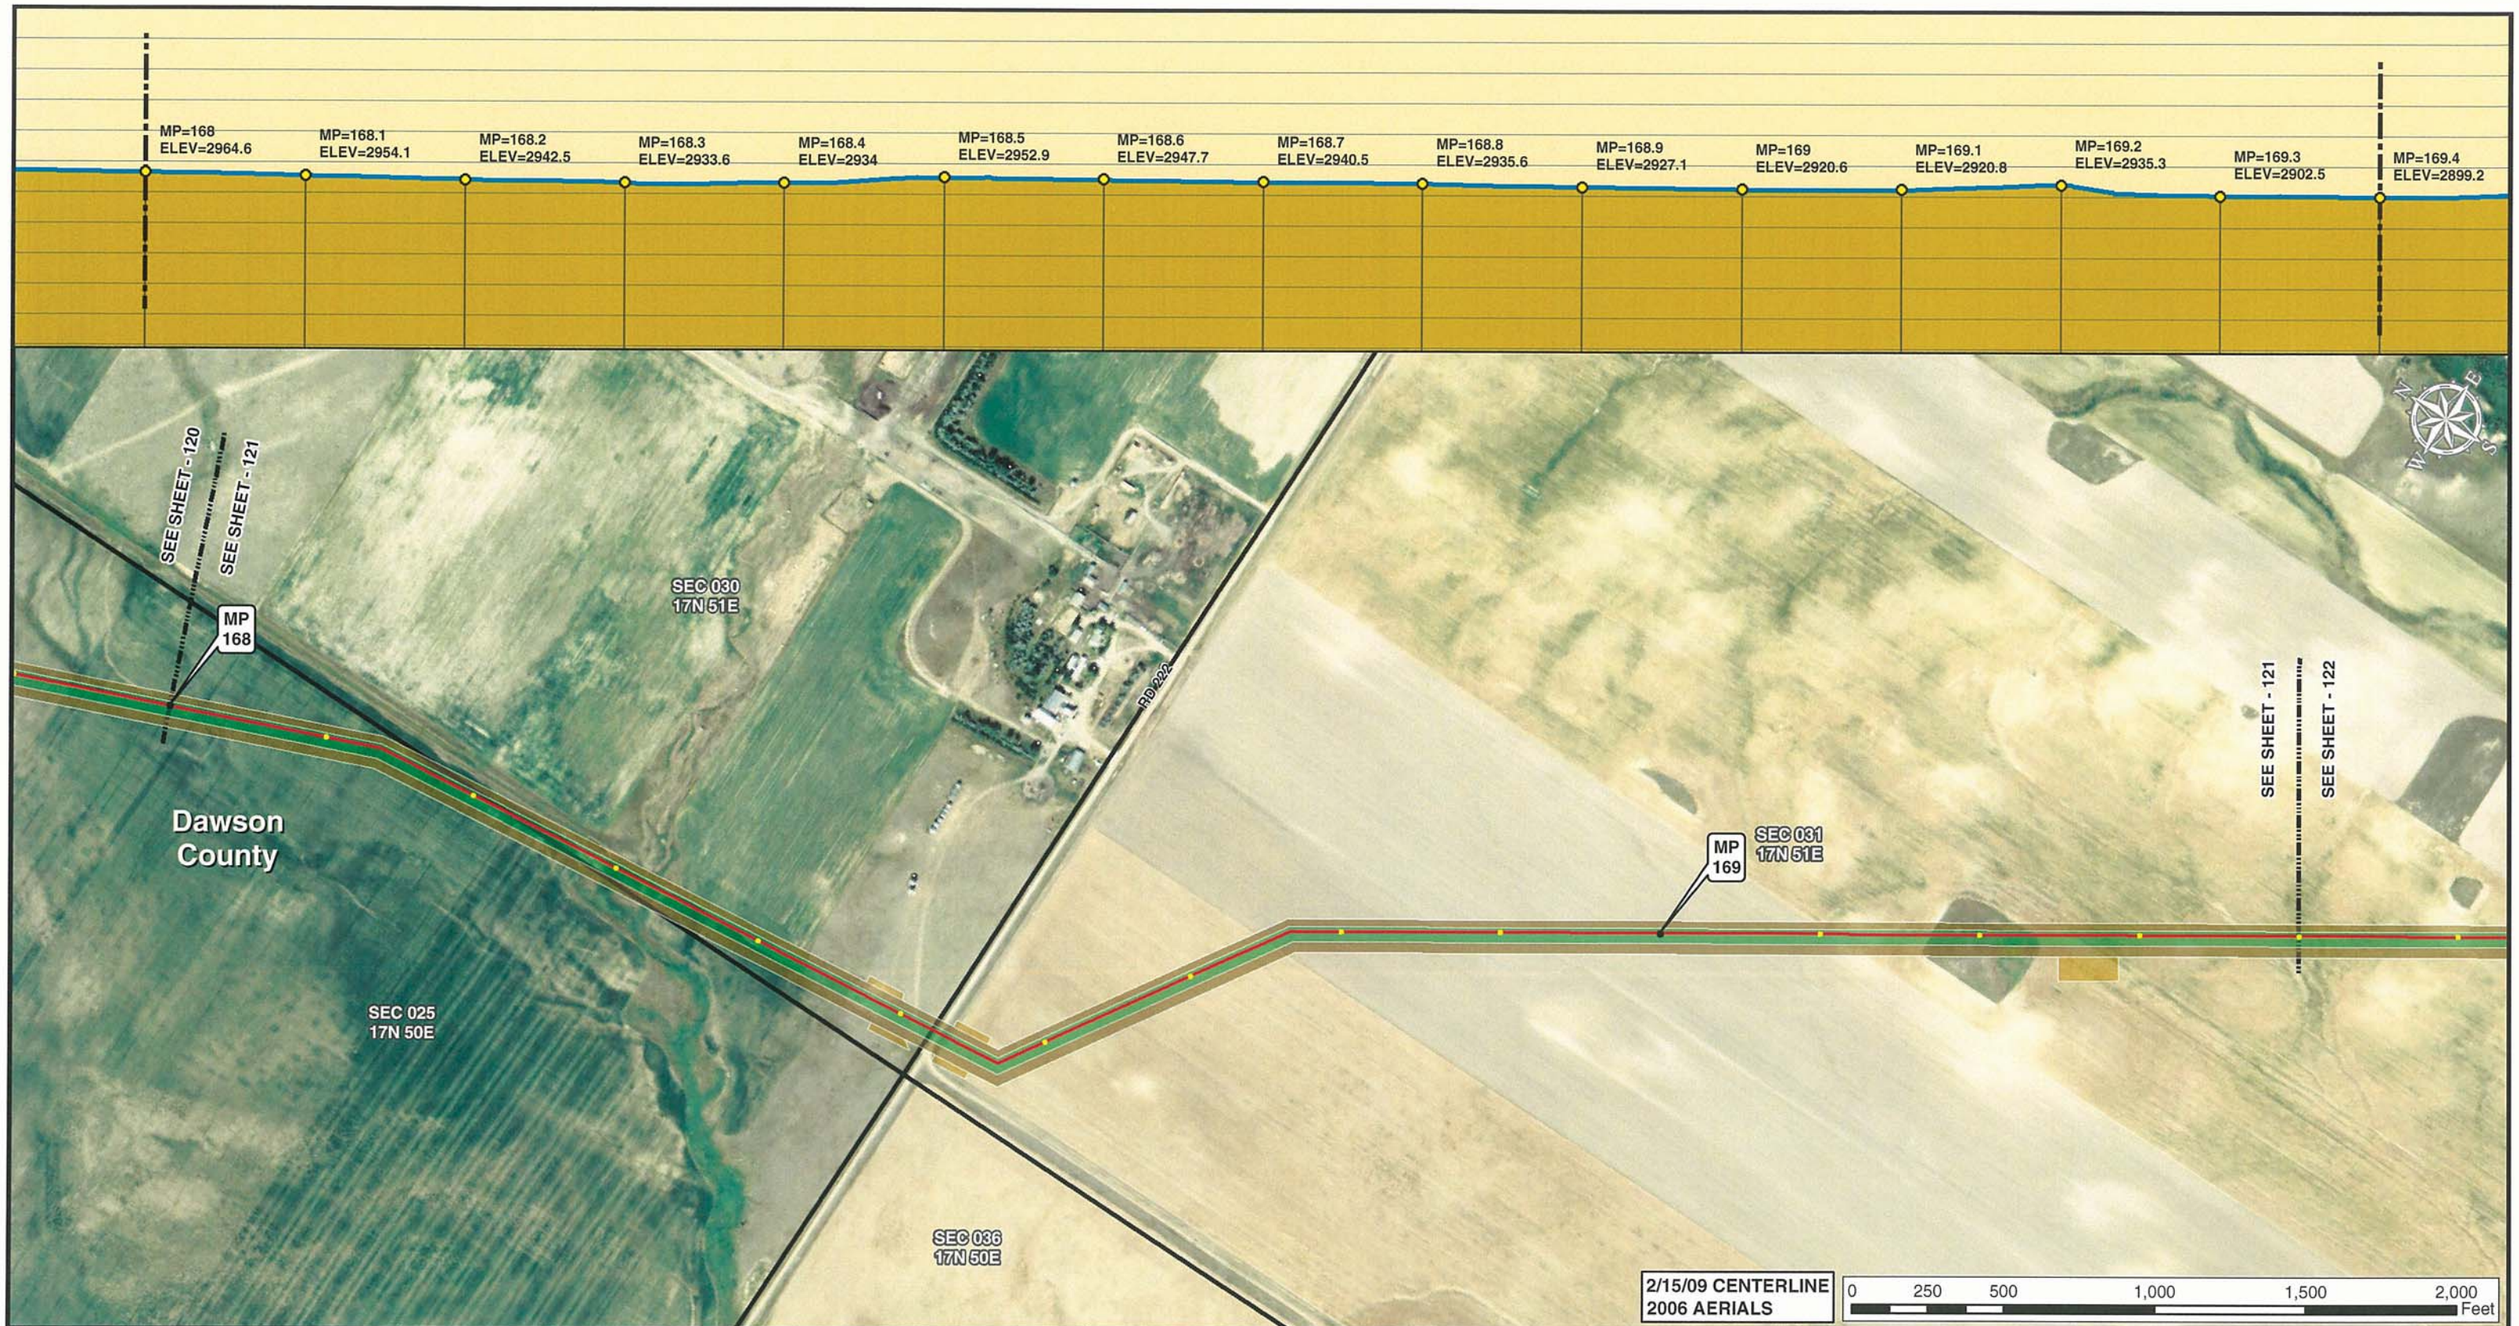

Legend

- MILE POST
- 0.1 MILE TICK MARK
- VALVE
- KEYSTONE XL PROJECT
- PERMANENT EASEMENT
- TEMPORARY EASEMENT
- EXTRA WORKSPACE
- ACCESS ROAD
- TRANSMISSION LINE
- PUMP STATION
- STAGING AREA
- PIPE YARD
- CONTRACTOR YARD
- WATER BODY
- WETLAND
- COUNTY LINE
- SECTION LINE

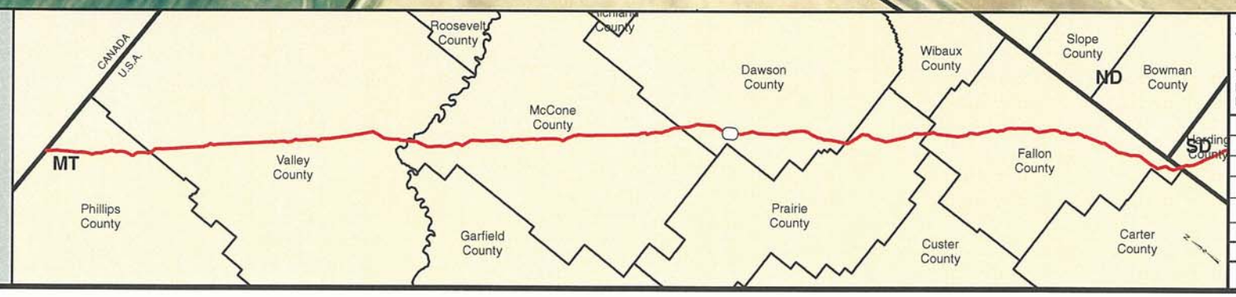

PREPARED BY:
TROW ENGINEERING CONSULTANTS INC.
1300 Metropolitan Boulevard, Suite 200
Tallahassee, Florida , USA 32308
Phone: 1-850-385-5441
Fax: 1-850-385-5523
Trow

ConocoPhillips

TransCanada
In business to deliver

NO.	REVISION	DATE
1	ISSUED FOR SUPPLEMENTAL U.S. DEPT. OF STATE FILING (2.15.09 CL)	7.6.09
0	ISSUED FOR UNITED STATES DEPARTMENT OF STATE (7.31.08 CL)	11.19.08

KEYSTONE XL PROJECT
ROUTE SHEETS
MORGAN, MONTANA TO STEELE CITY, NEBRASKA
DAWSON COUNTY, MONTANA

MAP PARAMETERS
PROJECTION: NAD83, UTM:13N
SCALE: 1: 6000 ; 1" = 500'

DRAWN BY	CHECKED BY	APPROVED BY	PROJECT:	DRAWING NUMBER	SHEET	REV.
GS	SS	RG	50388X	XL-30 -ML-2002-P- 121-A	121	1

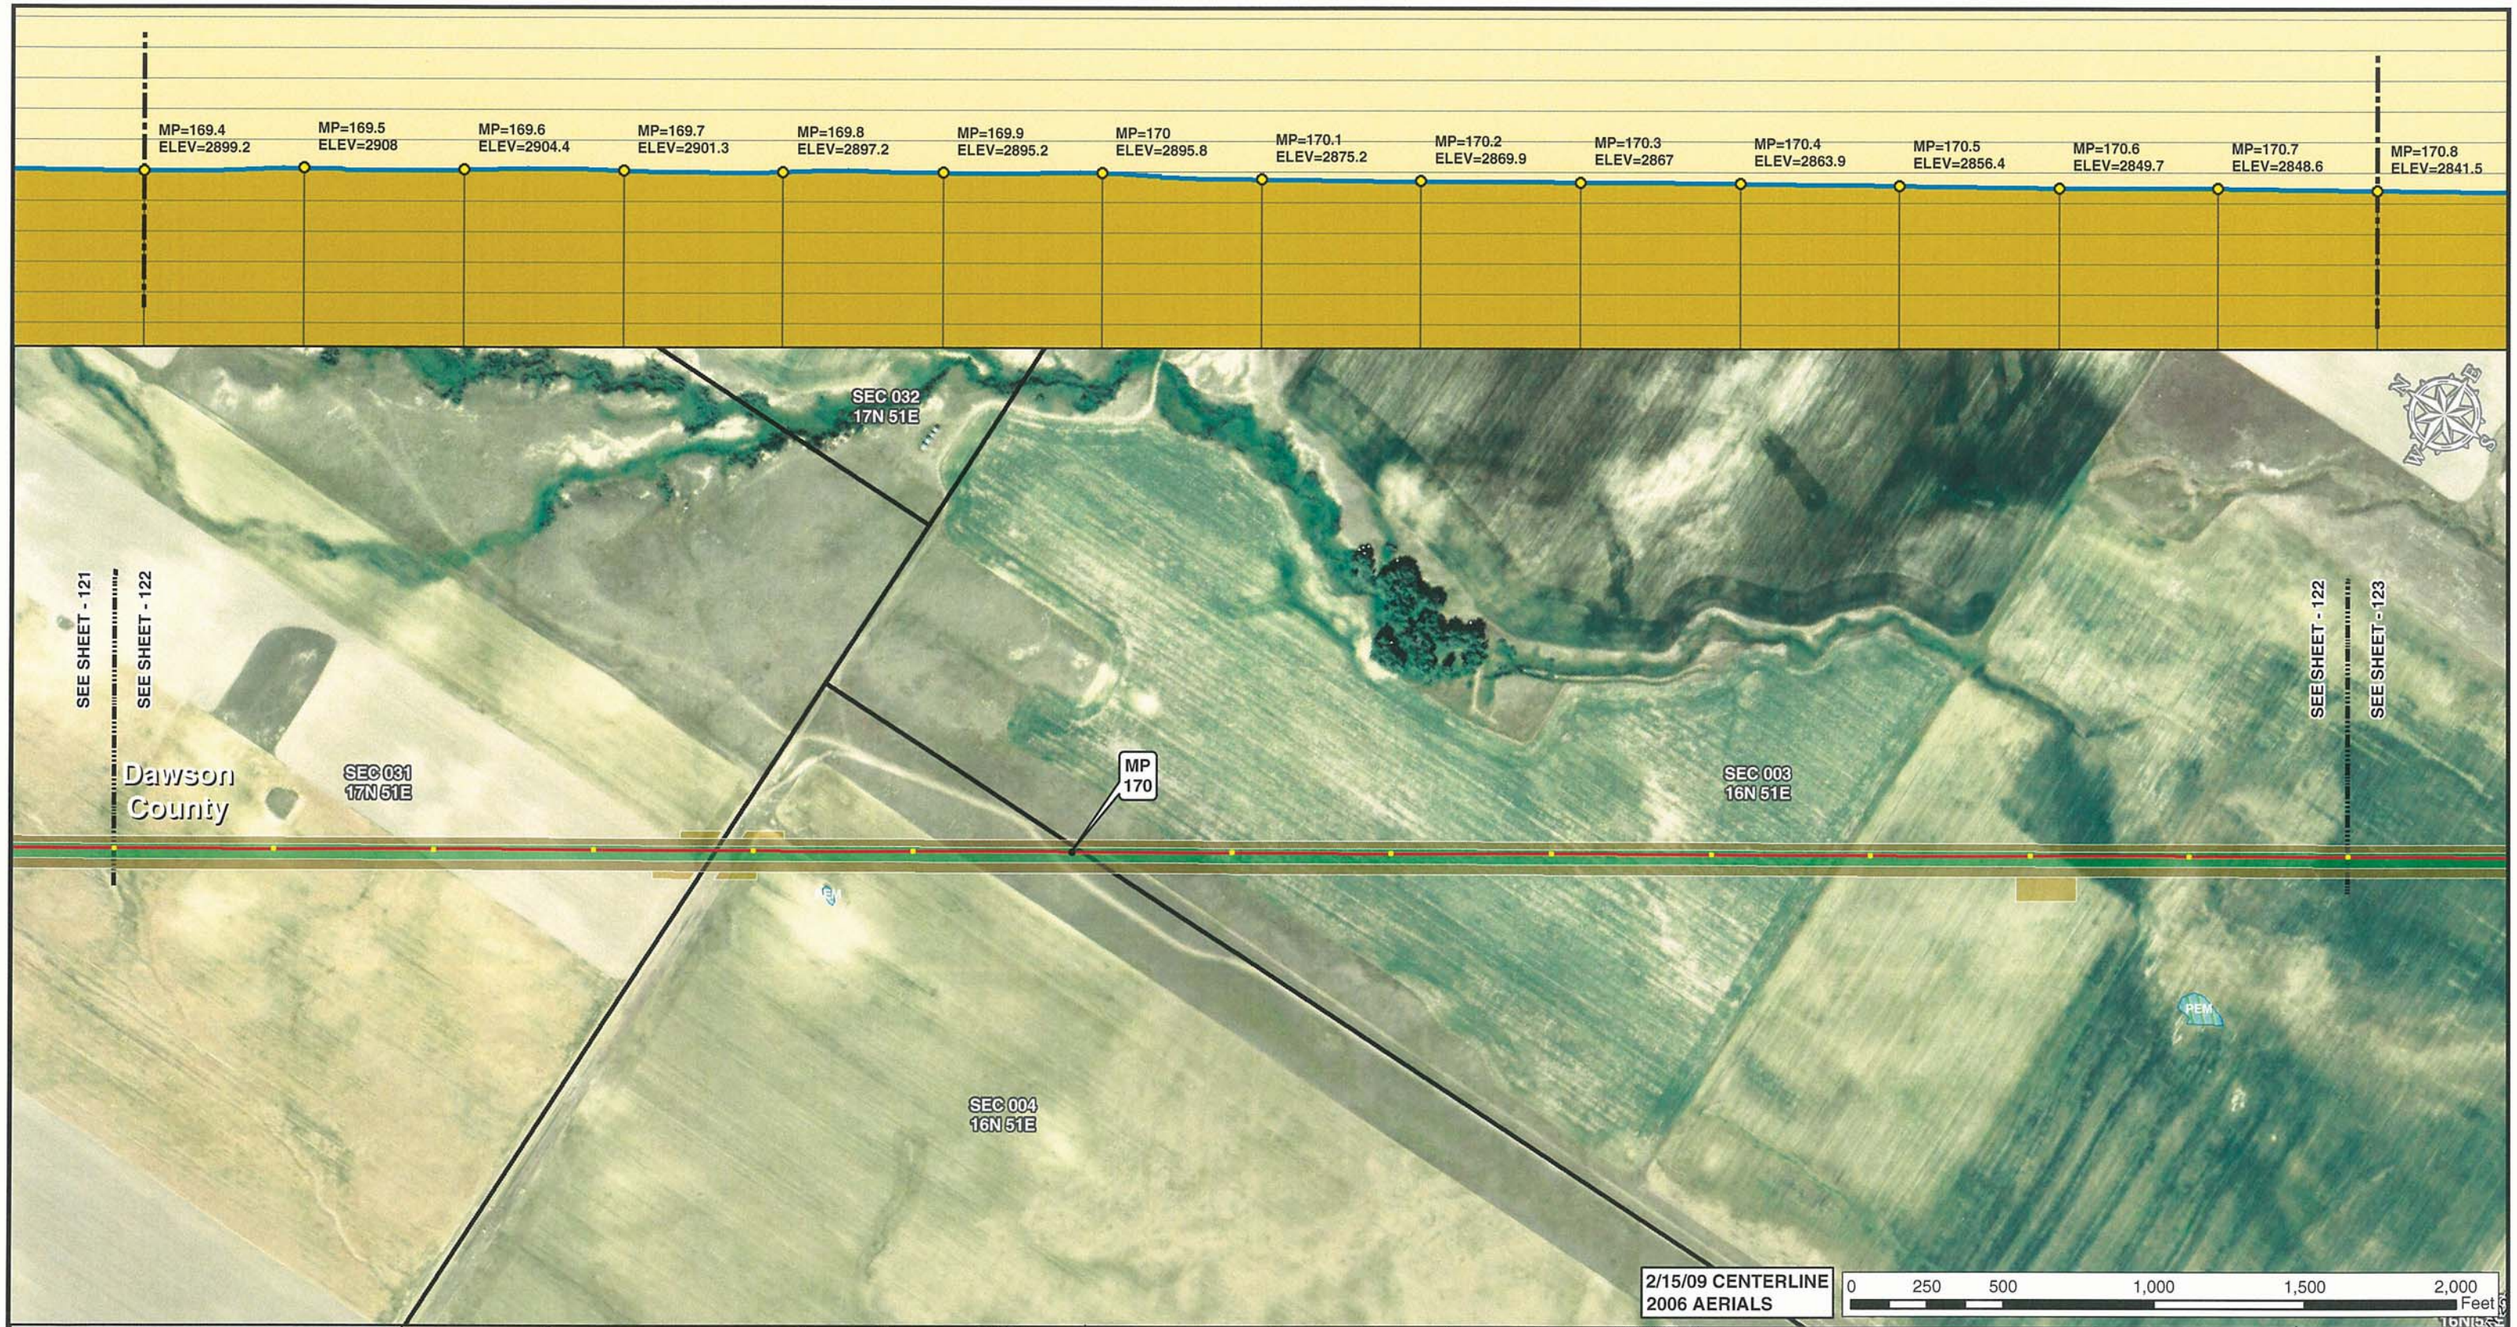

Legend

- MILE POST
- 0.1 MILE TICK MARK
- VALVE
- KEYSTONE XL PROJECT
- PERMANENT EASEMENT
- TEMPORARY EASEMENT
- EXTRA WORKSPACE
- ACCESS ROAD
- TRANSMISSION LINE
- PUMP STATION
- STAGING AREA
- PIPE YARD
- CONTRACTOR YARD
- WATER BODY
- WETLAND
- COUNTY LINE
- SECTION LINE

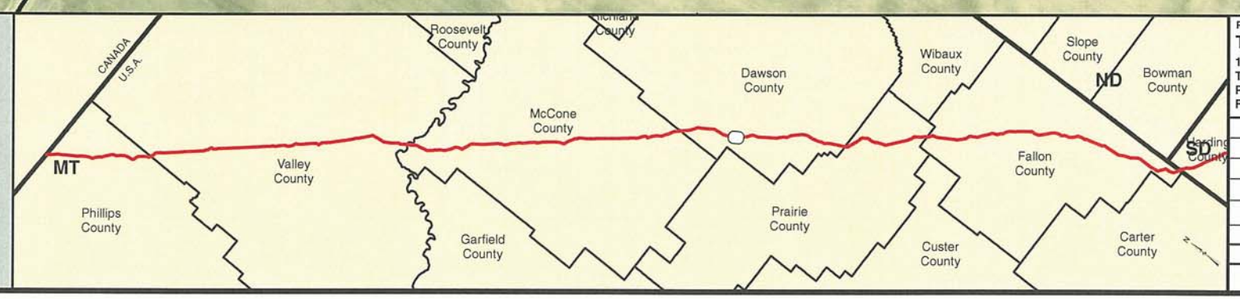

PREPARED BY:
TROW ENGINEERING CONSULTANTS INC.
1300 Metropolitan Boulevard, Suite 200
Tallahassee, Florida , USA 32308
Phone: 1-850-385-5441
Fax: 1-850-385-5523
Trow

NO.	REVISION	DATE
1	ISSUED FOR SUPPLEMENTAL U.S. DEPT. OF STATE FILING (2.15.09 CL)	7.6.09
0	ISSUED FOR UNITED STATES DEPARTMENT OF STATE (7.31.08 CL)	11.19.08

ConocoPhillips

TransCanada
In business to deliver

KEYSTONE XL PROJECT
ROUTE SHEETS
MORGAN, MONTANA TO STEELE CITY, NEBRASKA
DAWSON COUNTY, MONTANA

MAP PARAMETERS
PROJECTION: NAD83, UTM:13N
SCALE: 1: 6000 ; 1" = 500'

DRAWN BY	CHECKED BY	APPROVED BY	PROJECT:	DRAWING NUMBER	SHEET	REV.
GS	SS	RG	50388X	XL-30-ML-2002-P-122-A	122	1

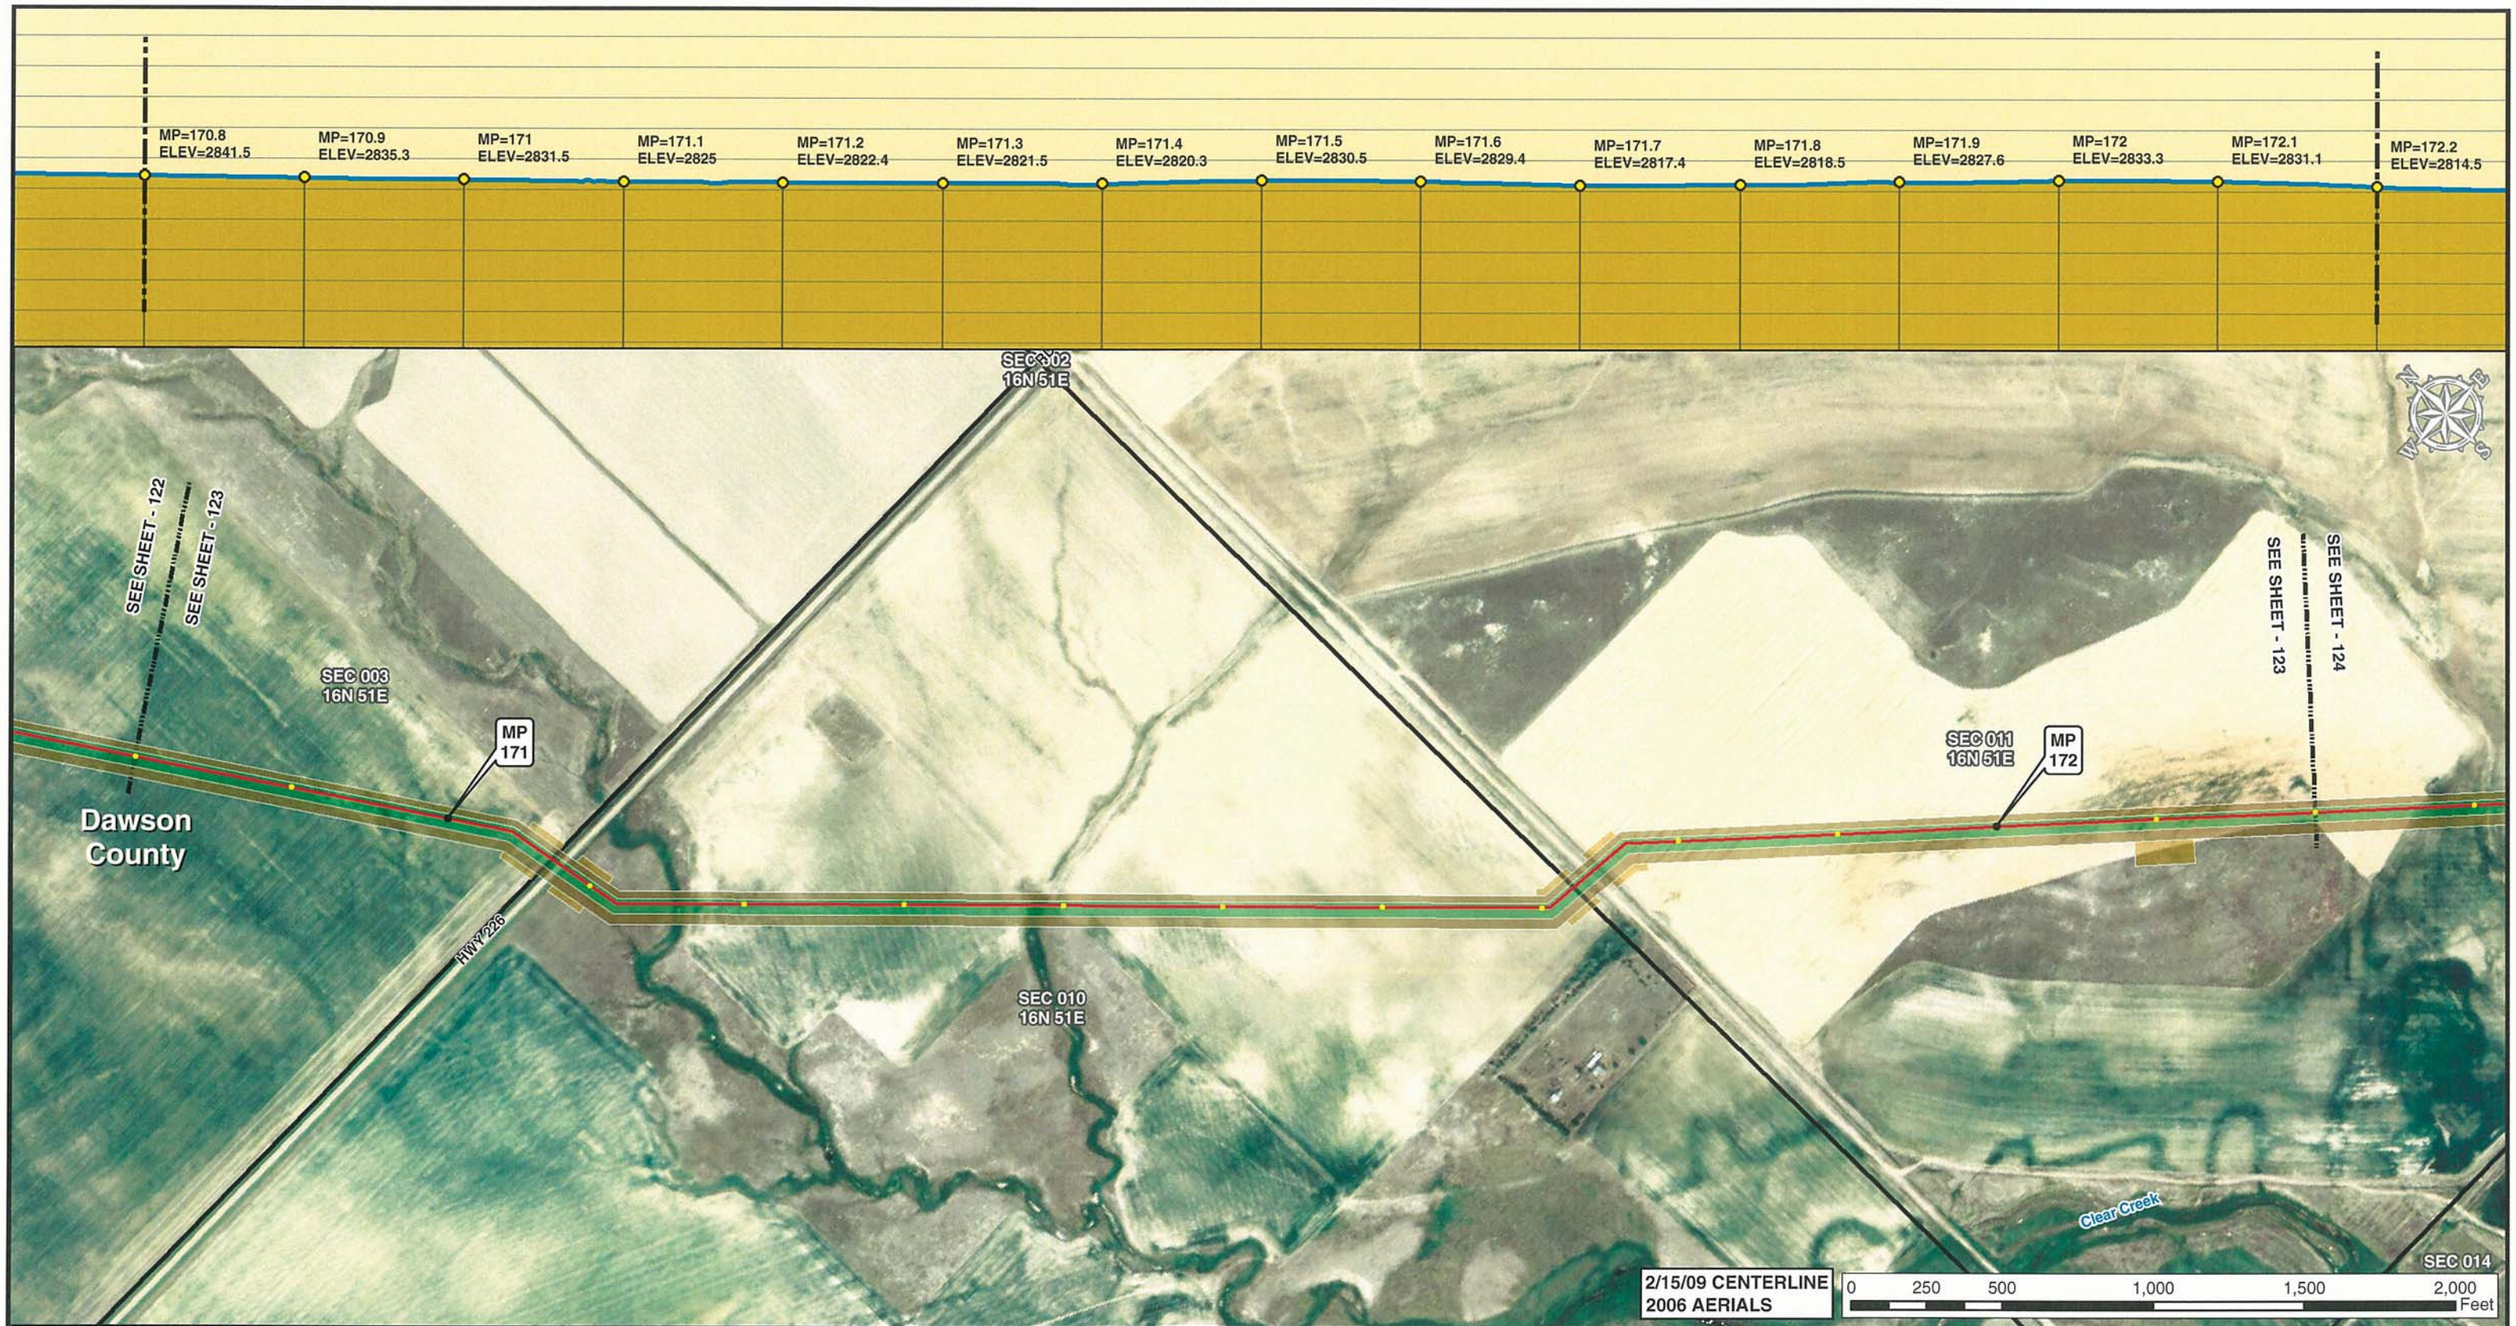

Legend

- MILE POST
- 0.1 MILE TICK MARK
- VALVE
- KEYSTONE XL PROJECT
- PERMANENT EASEMENT
- TEMPORARY EASEMENT
- EXTRA WORKSPACE
- ACCESS ROAD
- TRANSMISSION LINE
- PUMP STATION
- STAGING AREA
- PIPE YARD
- CONTRACTOR YARD
- WATER BODY
- WETLAND
- COUNTY LINE
- SECTION LINE

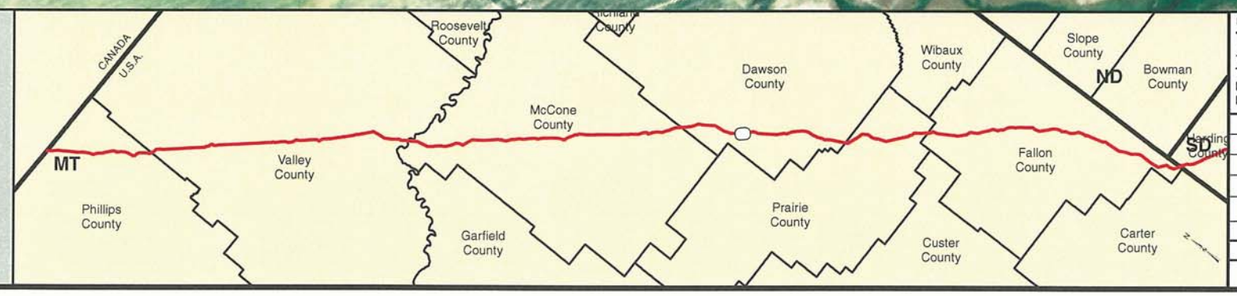

PREPARED BY:
TROW ENGINEERING CONSULTANTS INC.
1300 Metropolitan Boulevard, Suite 200
Tallahassee, Florida , USA 32308
Phone: 1-850-385-5441
Fax: 1-850-385-5523
Trow

NO.	REVISION	DATE
1	ISSUED FOR SUPPLEMENTAL U.S. DEPT. OF STATE FILING (2.15.09 CL)	7.6.09
0	ISSUED FOR UNITED STATES DEPARTMENT OF STATE (7.31.08 CL)	11.19.08

ConocoPhillips

TransCanada
In business to deliver

KEYSTONE XL PROJECT
ROUTE SHEETS
MORGAN, MONTANA TO STEELE CITY, NEBRASKA
DAWSON COUNTY, MONTANA

MAP PARAMETERS
PROJECTION: NAD83, UTM: 13N
SCALE: 1: 6000 ; 1" = 500'

DRAWN BY	CHECKED BY	APPROVED BY	PROJECT:	DRAWING NUMBER	SHEET	REV.
GS	SS	RG	50388X	XL-30-ML-2002-P-123-A	123	1

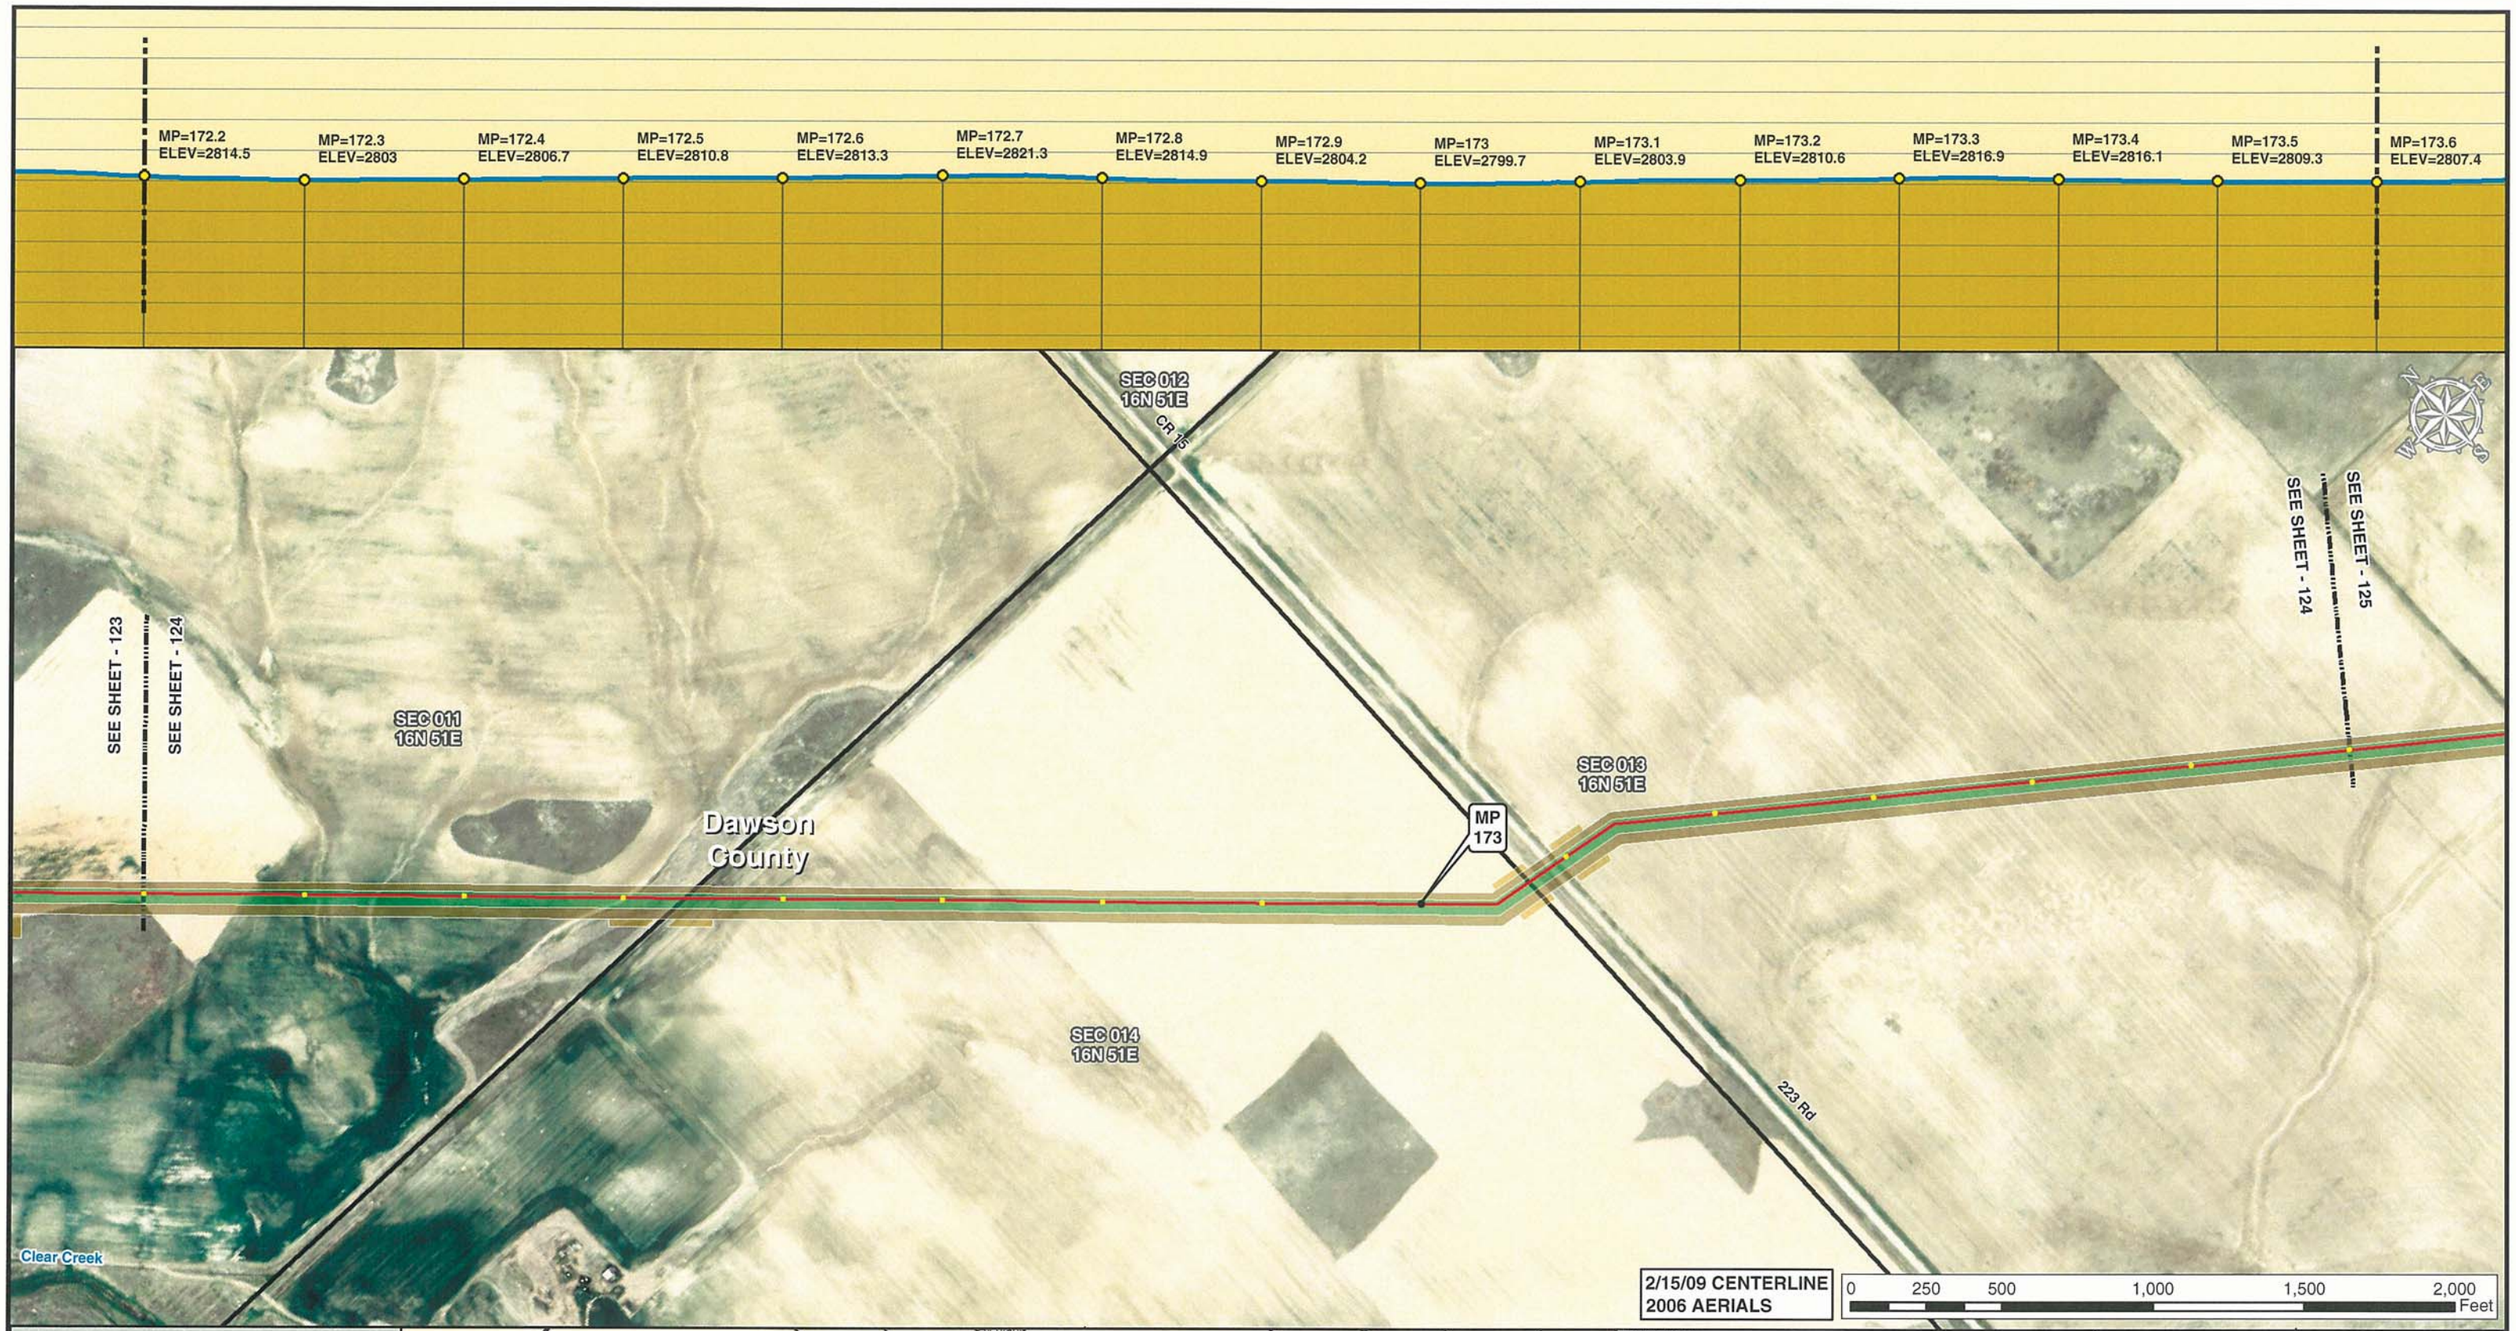

Legend

- MILE POST
- 0.1 MILE TICK MARK
- VALVE
- KEYSTONE XL PROJECT
- PERMANENT EASEMENT
- TEMPORARY EASEMENT
- EXTRA WORKSPACE
- ACCESS ROAD
- TRANSMISSION LINE
- PUMP STATION
- STAGING AREA
- PIPE YARD
- CONTRACTOR YARD
- WATER BODY
- WETLAND
- COUNTY LINE
- SECTION LINE

PREPARED BY:
TROW ENGINEERING CONSULTANTS INC.
1300 Metropolitan Boulevard, Suite 200
Tallahassee, Florida , USA 32308
Phone: 1-850-385-5441
Fax: 1-850-385-5523
Trow

ConocoPhillips | TransCanada — In business to deliver

NO.	REVISION	DATE
1	ISSUED FOR SUPPLEMENTAL U.S. DEPT. OF STATE FILING (2.15.09 CL)	7.6.09
0	ISSUED FOR UNITED STATES DEPARTMENT OF STATE (7.31.08 CL)	11.19.08

KEYSTONE XL PROJECT
ROUTE SHEETS
MORGAN, MONTANA TO STEELE CITY, NEBRASKA
DAWSON COUNTY, MONTANA

MAP PARAMETERS
PROJECTION: NAD83, UTM:13N
SCALE: 1: 6000 ; 1" = 500'

DRAWN BY	CHECKED BY	APPROVED BY	PROJECT:	DRAWING NUMBER	SHEET	REV.
GS	SS	RG	50388X	XL-30-ML-2002-P-124-A	124	1

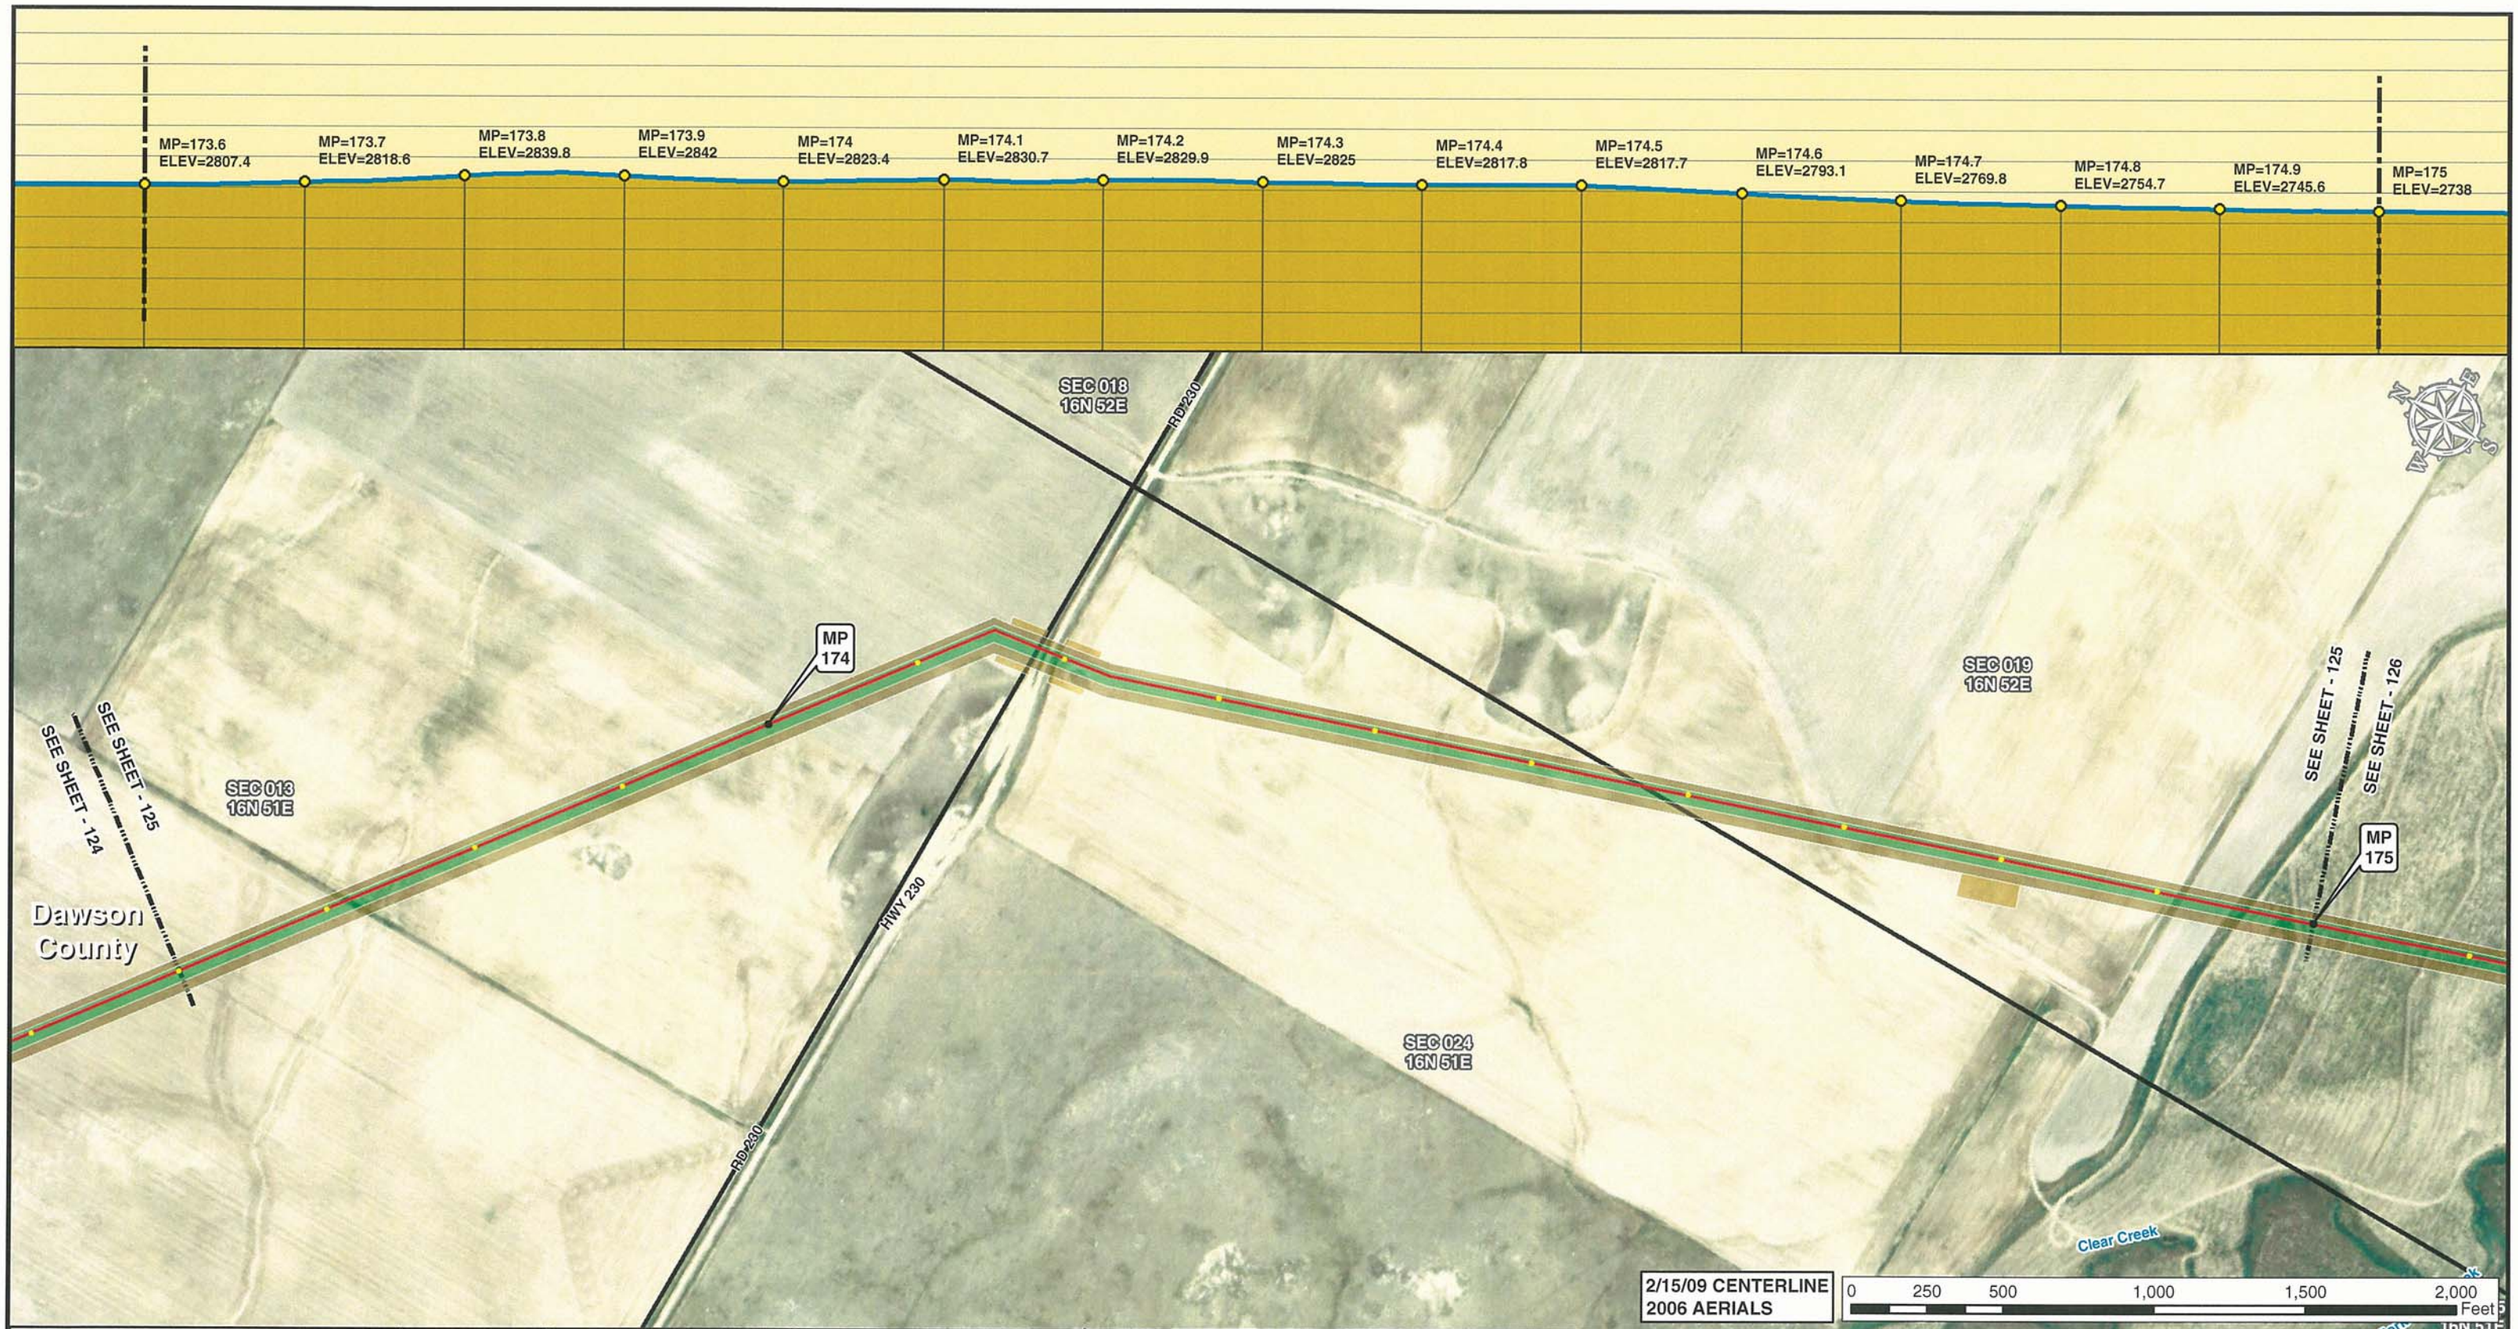

Legend

- MILE POST
- 0.1 MILE TICK MARK
- VALVE
- KEYSTONE XL PROJECT
- PERMANENT EASEMENT
- TEMPORARY EASEMENT
- EXTRA WORKSPACE
- ACCESS ROAD
- TRANSMISSION LINE
- PUMP STATION
- STAGING AREA
- PIPE YARD
- CONTRACTOR YARD
- WATER BODY
- WETLAND
- COUNTY LINE
- SECTION LINE

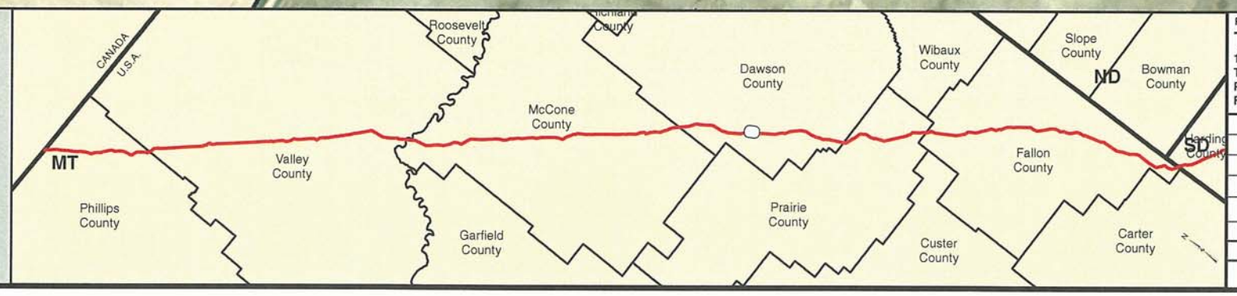

PREPARED BY:
TROW ENGINEERING CONSULTANTS INC.
1300 Metropolitan Boulevard, Suite 200
Tallahassee, Florida , USA 32308
Phone: 1-850-385-5441
Fax: 1-850-385-5523

Trow

ConocoPhillips | TransCanada — In business to deliver

NO.	REVISION	DATE
1	ISSUED FOR SUPPLEMENTAL U.S. DEPT. OF STATE FILING (2.15.09 CL)	7.6.09
0	ISSUED FOR UNITED STATES DEPARTMENT OF STATE (7.31.08 CL)	11.19.08

KEYSTONE XL PROJECT
ROUTE SHEETS
MORGAN, MONTANA TO STEELE CITY, NEBRASKA
DAWSON COUNTY, MONTANA

MAP PARAMETERS
PROJECTION: NAD83, UTM:13N
SCALE: 1: 6000 ; 1" = 500'

DRAWN BY	CHECKED BY	APPROVED BY	PROJECT:	DRAWING NUMBER	SHEET	REV.
GS	SS	RG	50388X	XL-30-ML-2002-P-125-A	125	1

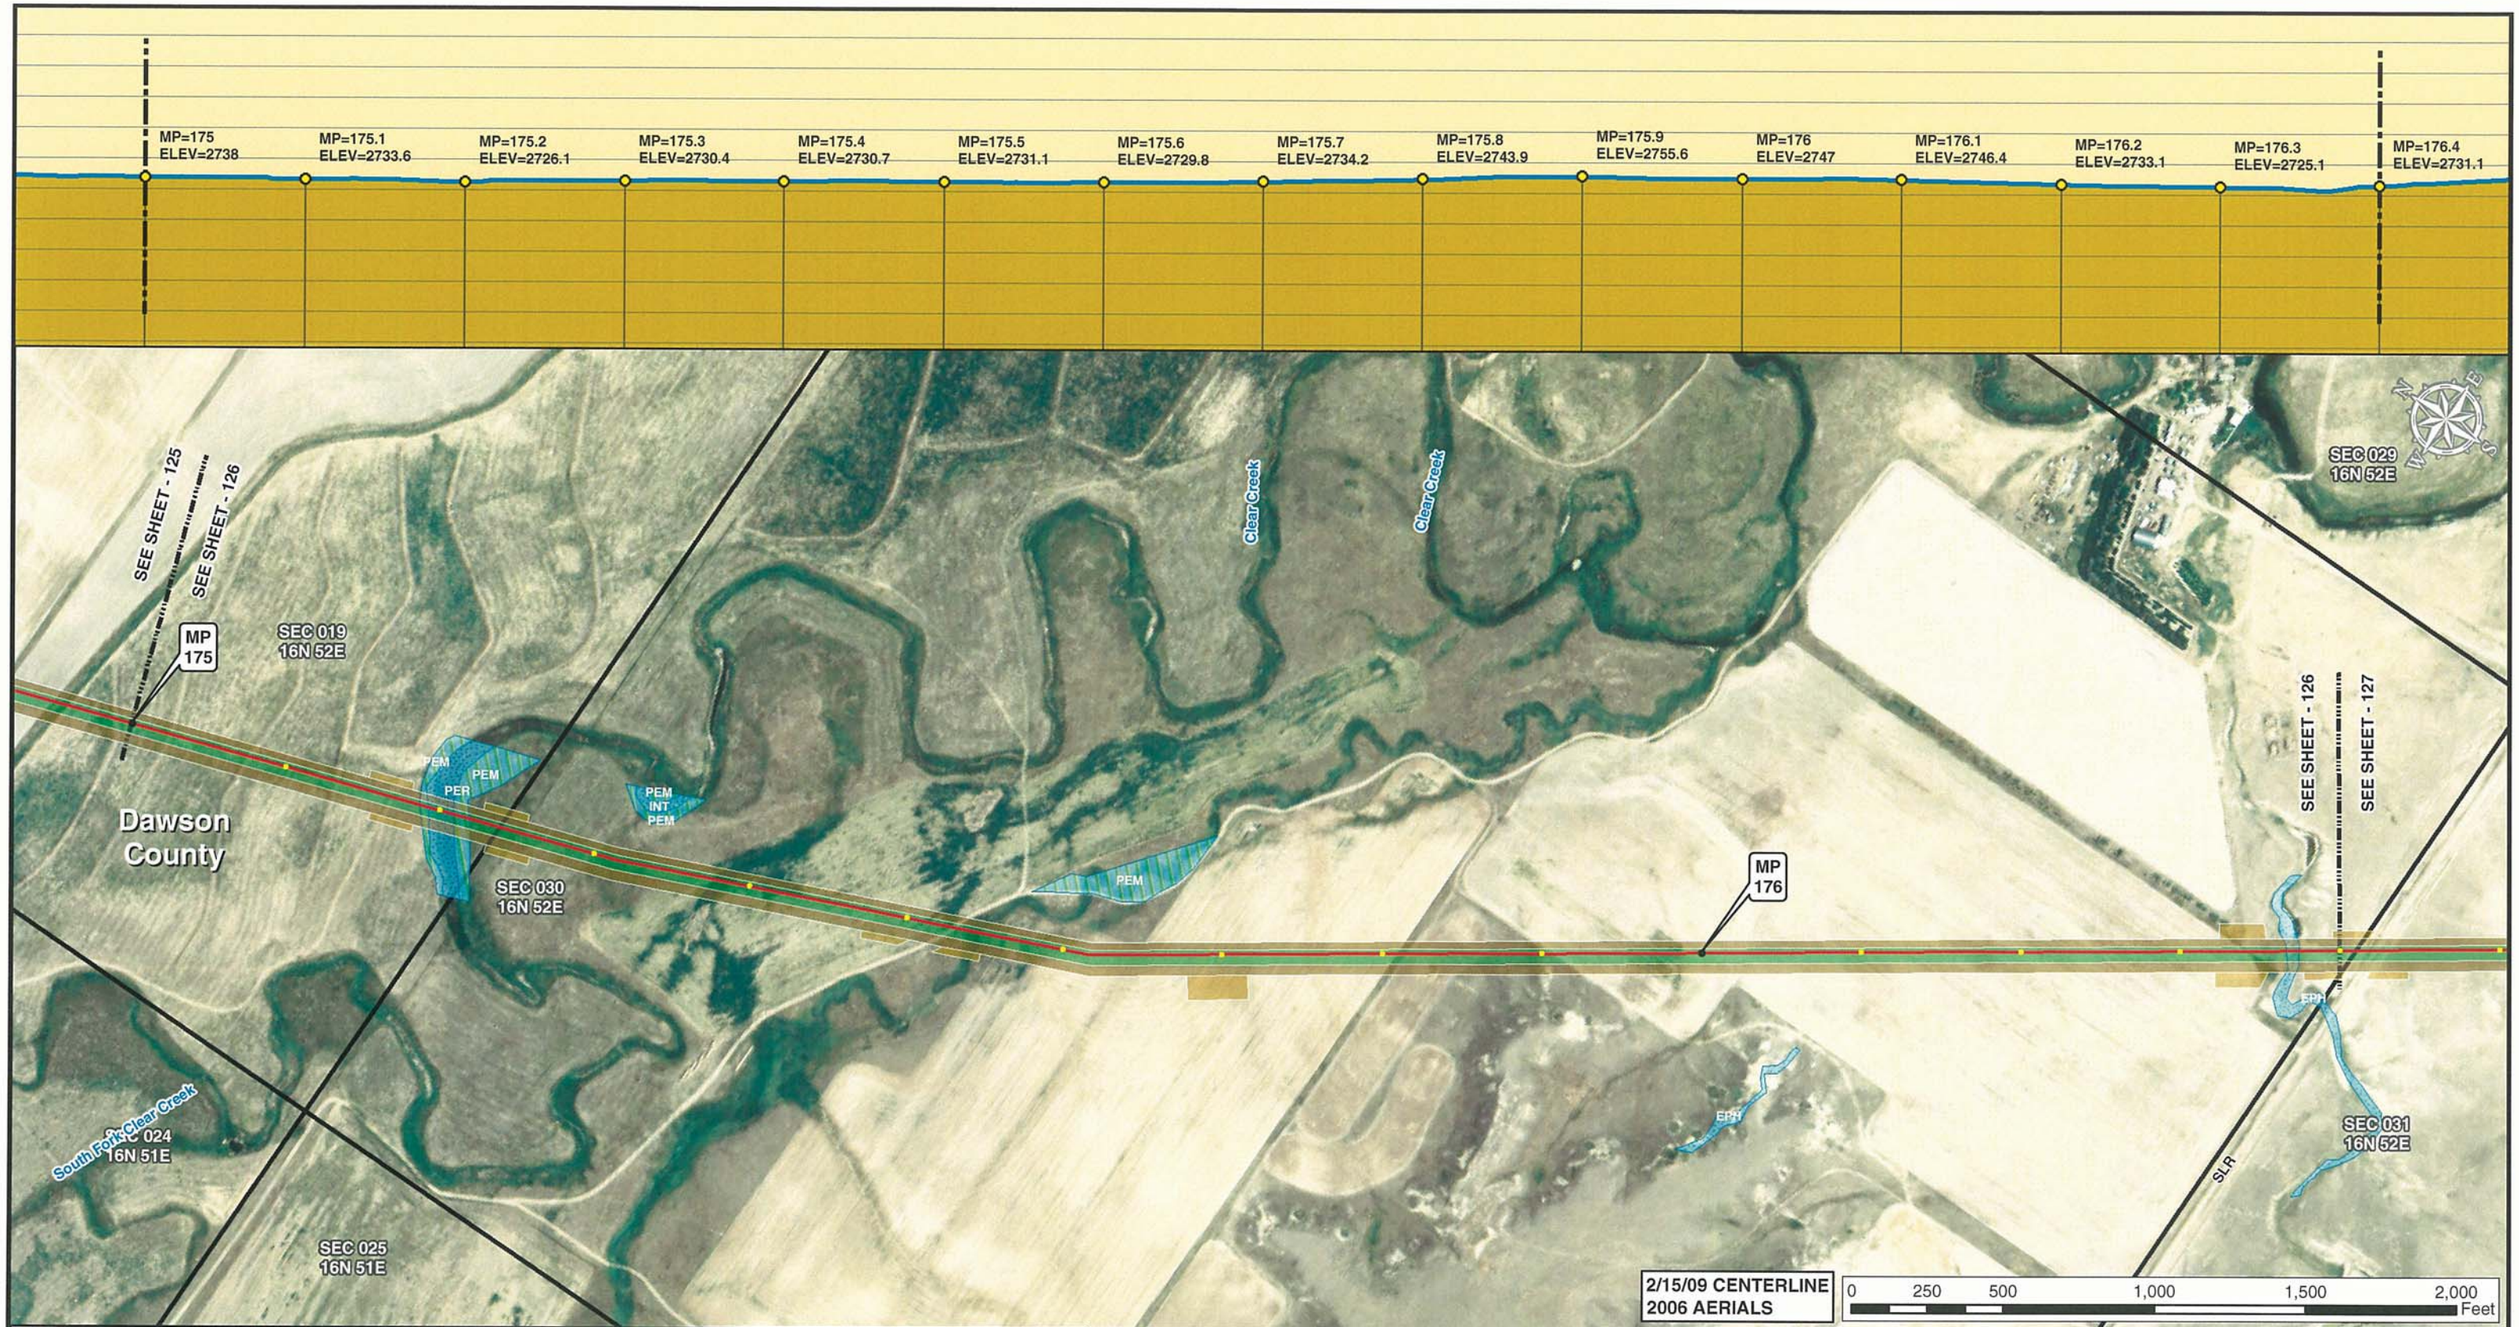

Legend

- MILE POST
- 0.1 MILE TICK MARK
- VALVE
- KEYSTONE XL PROJECT
- PERMANENT EASEMENT
- TEMPORARY EASEMENT
- EXTRA WORKSPACE
- ACCESS ROAD
- TRANSMISSION LINE
- PUMP STATION
- STAGING AREA
- PIPE YARD
- CONTRACTOR YARD
- WATER BODY
- WETLAND
- COUNTY LINE
- SECTION LINE

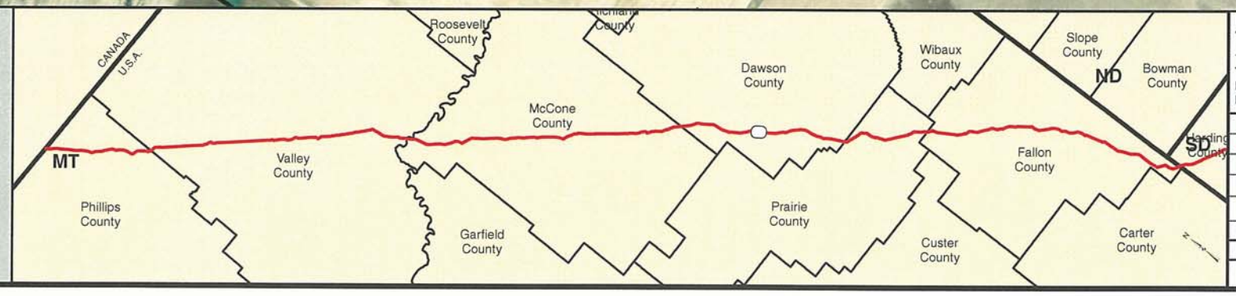

PREPARED BY:
TROW ENGINEERING CONSULTANTS INC.
1300 Metropolitan Boulevard, Suite 200
Tallahassee, Florida , USA 32308
Phone: 1-850-385-5441
Fax: 1-850-385-5523
Trow

NO.	REVISION	DATE
1	ISSUED FOR SUPPLEMENTAL U.S. DEPT. OF STATE FILING (2.15.09 CL)	7.6.09
0	ISSUED FOR UNITED STATES DEPARTMENT OF STATE (7.31.08 CL)	11.19.08

ConocoPhillips

TransCanada
In business to deliver

KEYSTONE XL PROJECT
ROUTE SHEETS
MORGAN, MONTANA TO STEELE CITY, NEBRASKA
DAWSON COUNTY, MONTANA

MAP PARAMETERS
PROJECTION: NAD83, UTM: 13N
SCALE: 1: 6000 ; 1" = 500'

DRAWN BY	CHECKED BY	APPROVED BY	PROJECT:	DRAWING NUMBER	SHEET	REV.
GS	SS	RG	50388X	XL-30-ML-2002-P-126-A	126	1

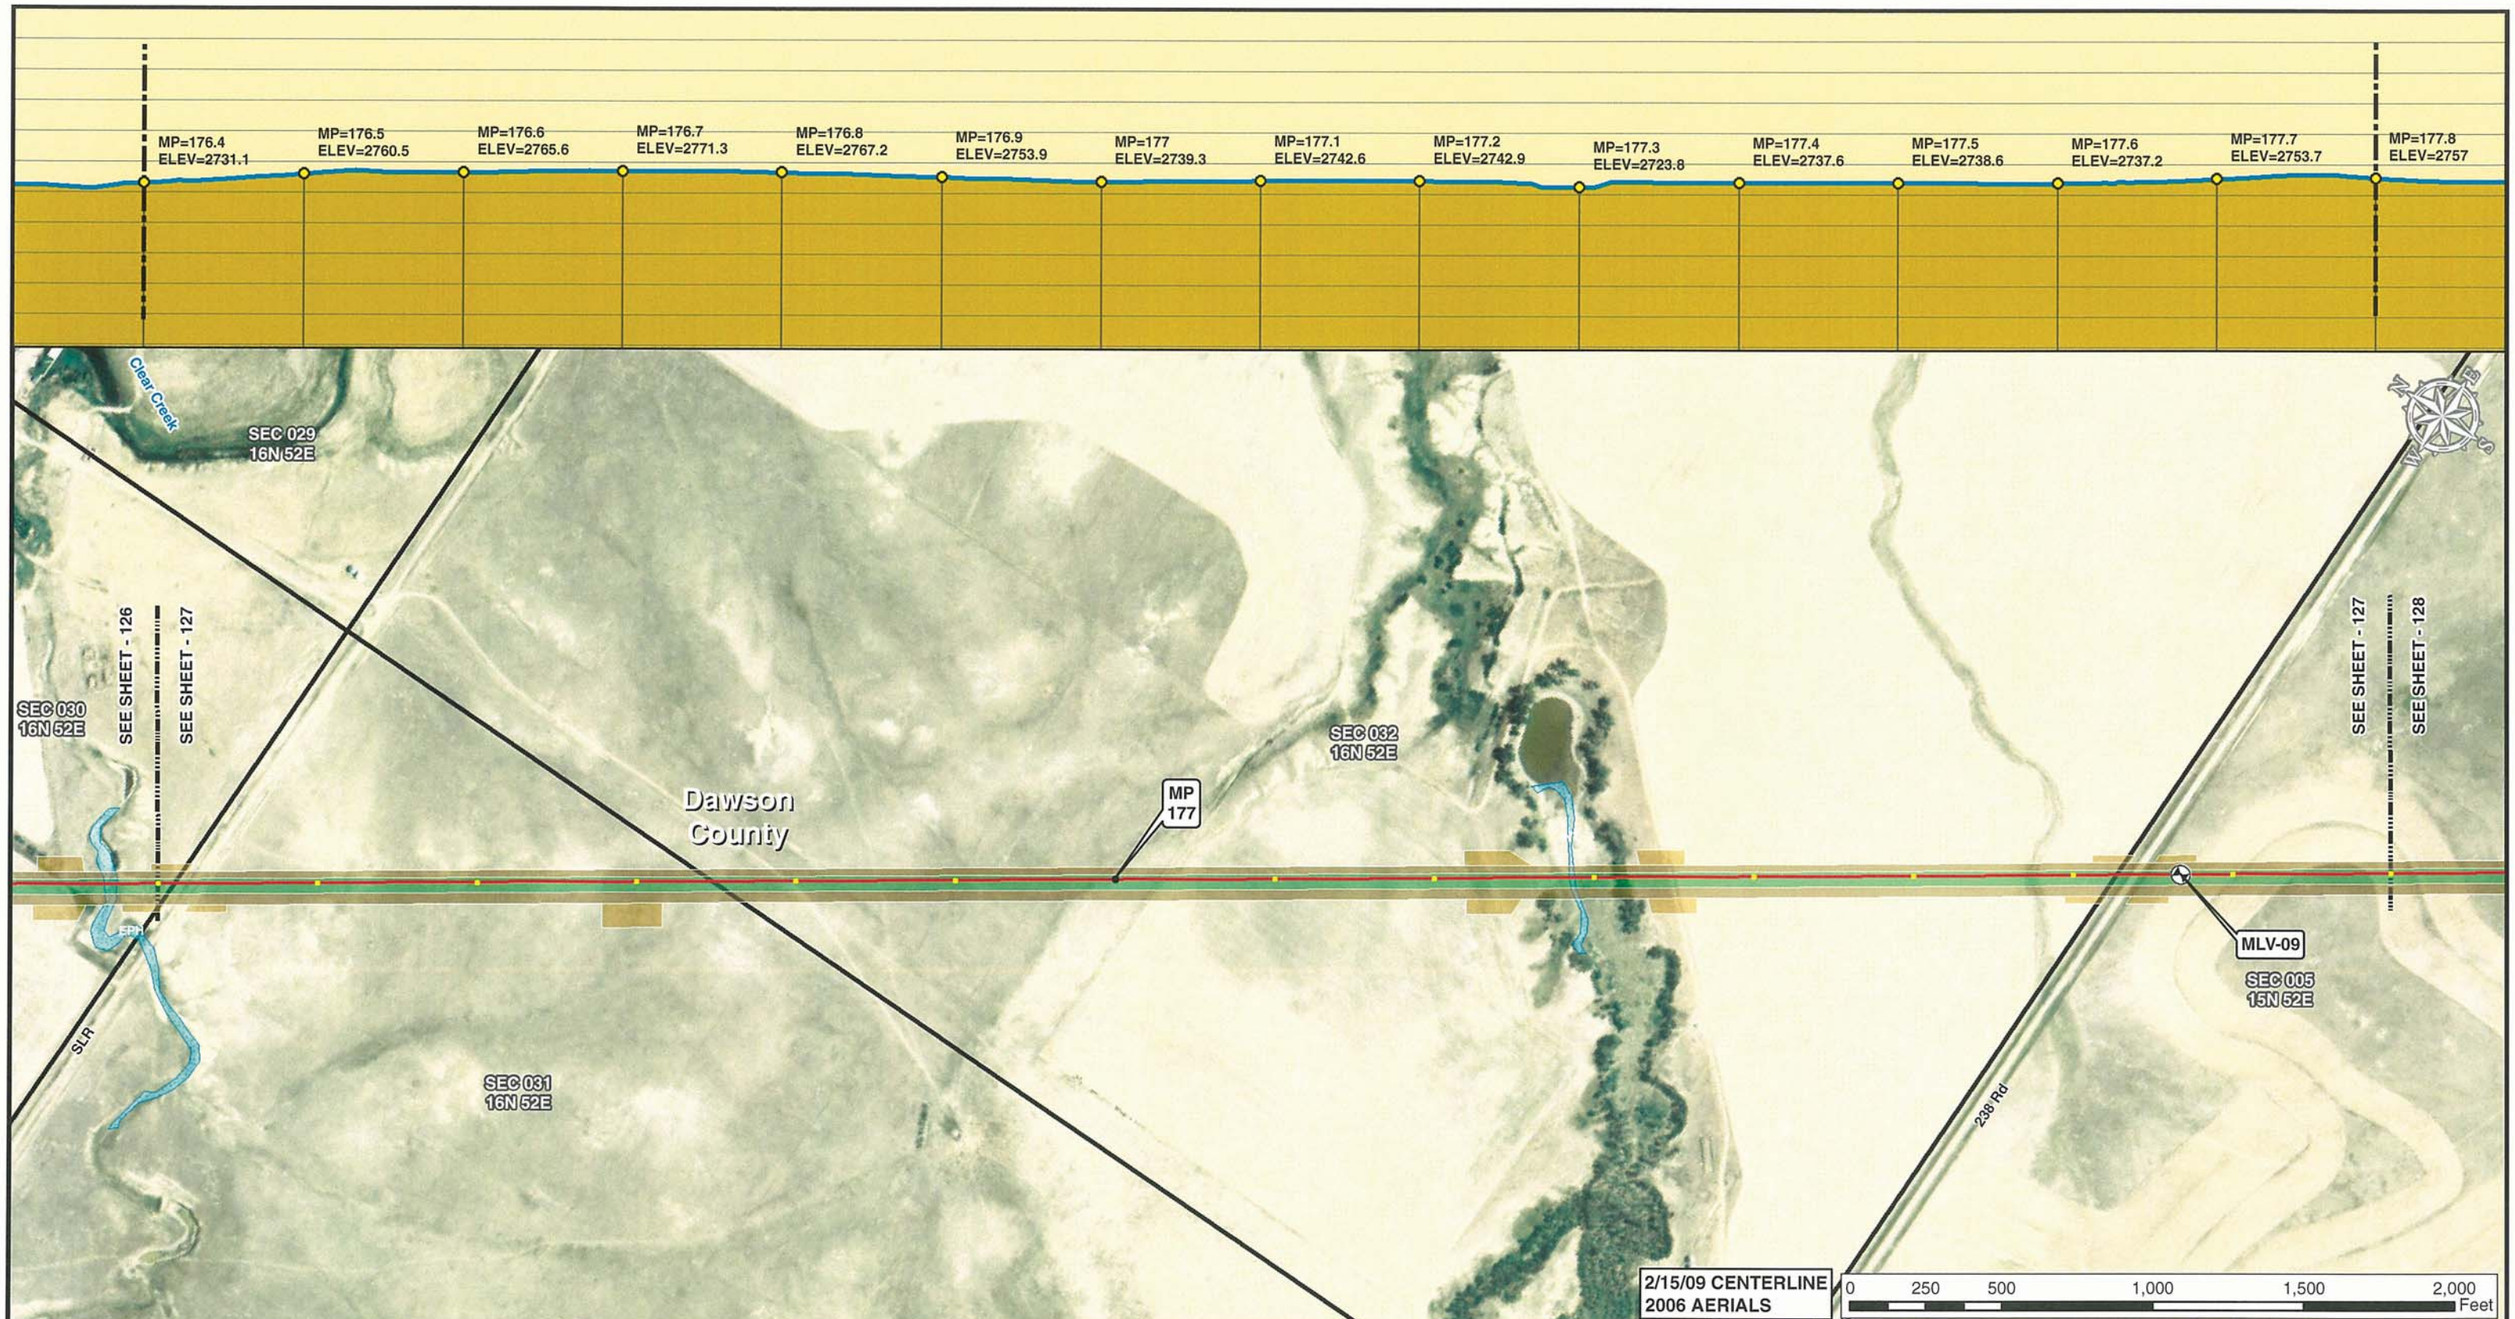

Legend

- MILE POST
- 0.1 MILE TICK MARK
- VALVE
- KEYSTONE XL PROJECT
- PERMANENT EASEMENT
- TEMPORARY EASEMENT
- EXTRA WORKSPACE
- ACCESS ROAD
- TRANSMISSION LINE
- PUMP STATION
- STAGING AREA
- PIPE YARD
- CONTRACTOR YARD
- WATER BODY
- WETLAND
- COUNTY LINE
- SECTION LINE

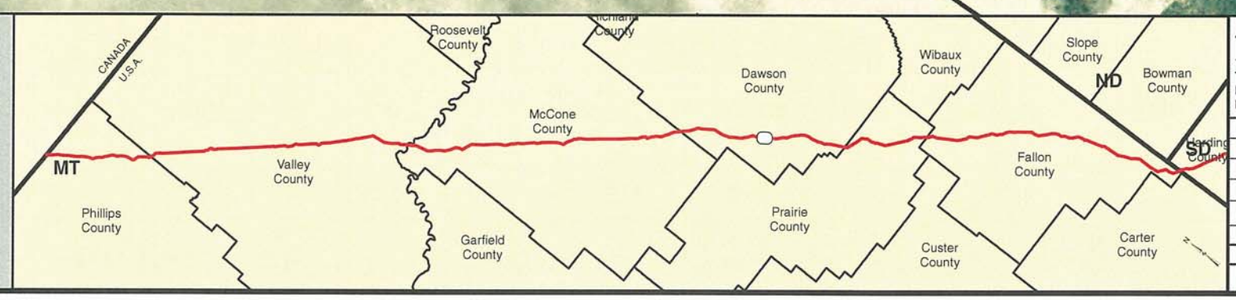

PREPARED BY:
TROW ENGINEERING CONSULTANTS INC.
1300 Metropolitan Boulevard, Suite 200
Tallahassee, Florida , USA 32308
Phone: 1-850-385-5441
Fax: 1-850-385-5523
Trow

NO.	REVISION	DATE
1	ISSUED FOR SUPPLEMENTAL U.S. DEPT. OF STATE FILING (2.15.09 CL)	7.6.09
0	ISSUED FOR UNITED STATES DEPARTMENT OF STATE (7.31.08 CL)	11.19.08

ConocoPhillips
TransCanada In business to deliver

KEYSTONE XL PROJECT
ROUTE SHEETS
MORGAN, MONTANA TO STEELE CITY, NEBRASKA
DAWSON COUNTY, MONTANA

MAP PARAMETERS
PROJECTION: NAD83, UTM:13N
SCALE: 1: 6000 ; 1" = 500'

DRAWN BY	CHECKED BY	APPROVED BY	PROJECT:	DRAWING NUMBER	SHEET	REV.
GS	SS	RG	50388X	XL-30 -ML-2002-P- 127-A	127	1

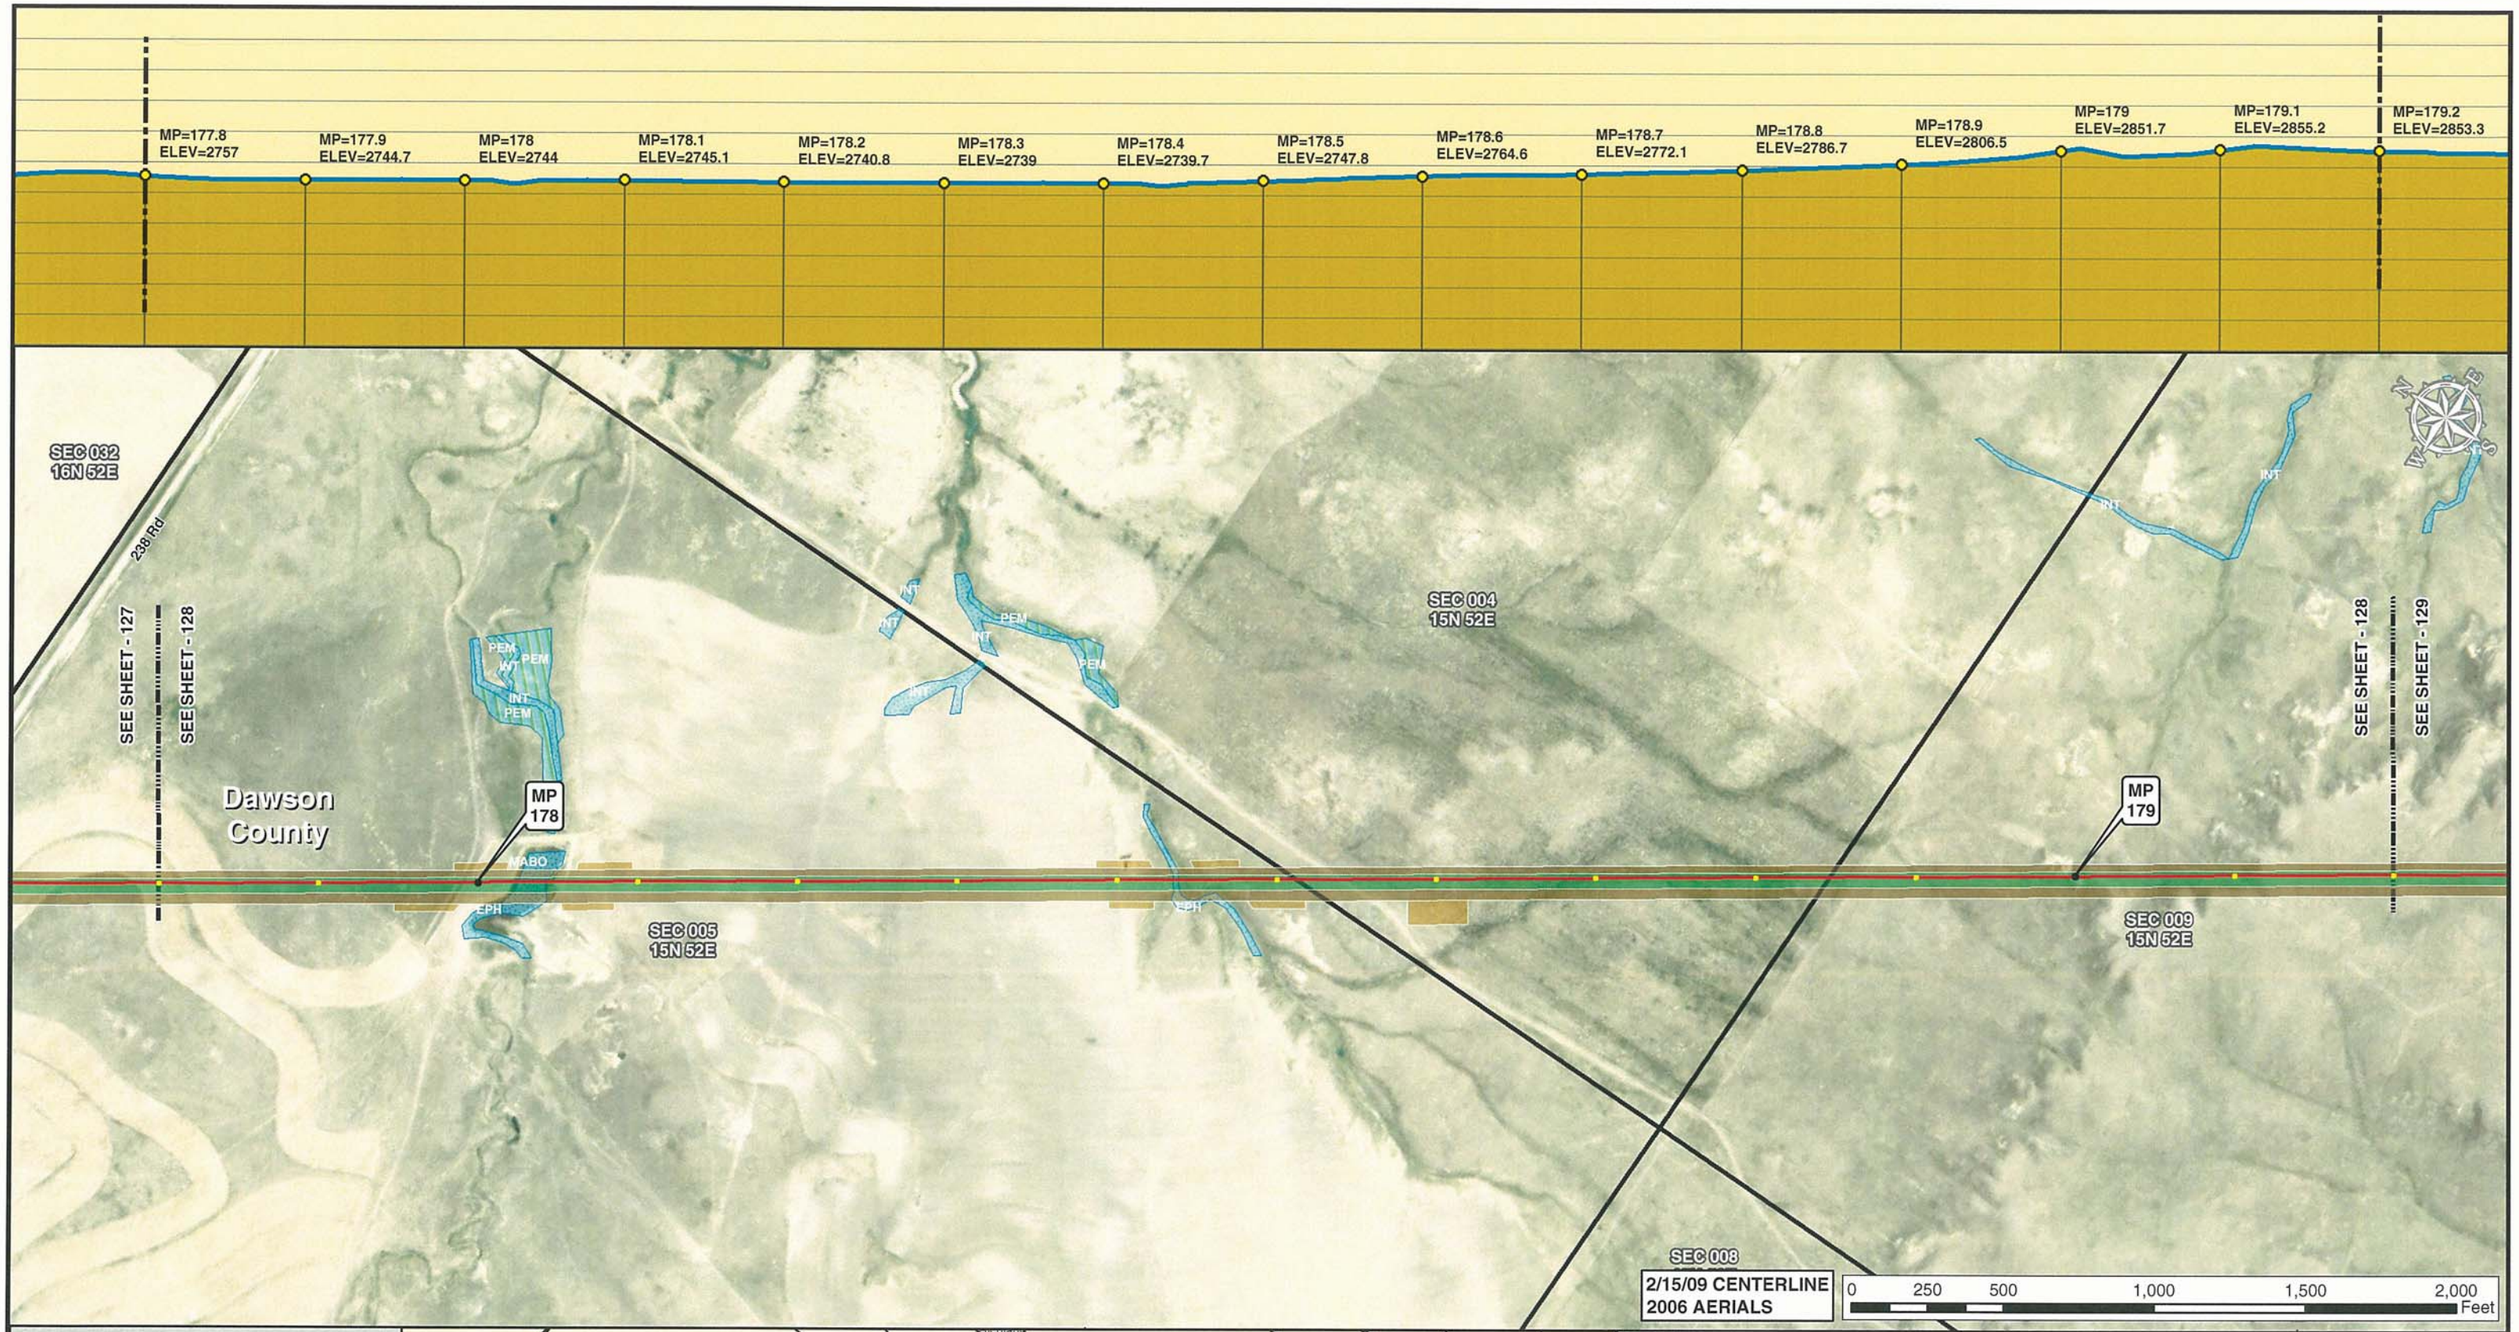

Legend

- MILE POST
- 0.1 MILE TICK MARK
- VALVE
- KEYSTONE XL PROJECT
- PERMANENT EASEMENT
- TEMPORARY EASEMENT
- EXTRA WORKSPACE
- ACCESS ROAD
- TRANSMISSION LINE
- PUMP STATION
- STAGING AREA
- PIPE YARD
- CONTRACTOR YARD
- WATER BODY
- WETLAND
- COUNTY LINE
- SECTION LINE

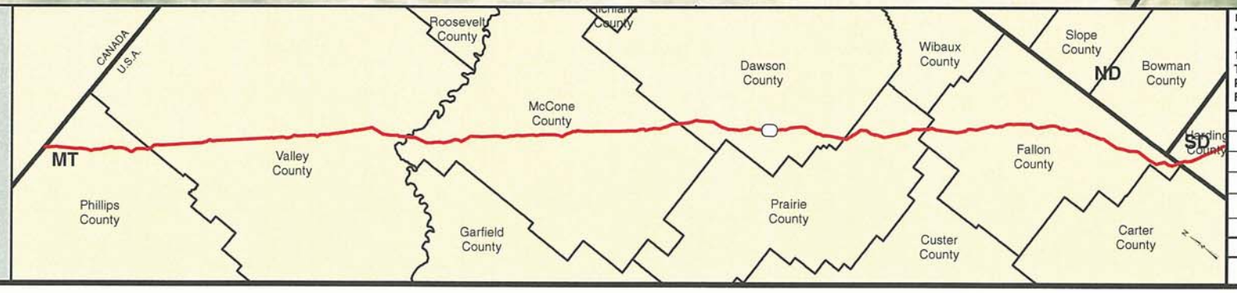

PREPARED BY:
TROW ENGINEERING CONSULTANTS INC.
1300 Metropolitan Boulevard, Suite 200
Tallahassee, Florida , USA 32308
Phone: 1-850-385-5441
Fax: 1-850-385-5523
Trow

NO.	REVISION	DATE
1	ISSUED FOR SUPPLEMENTAL U.S. DEPT. OF STATE FILING (2.15.09 CL)	7.6.09
0	ISSUED FOR UNITED STATES DEPARTMENT OF STATE (7.31.08 CL)	11.19.08

ConocoPhillips

TransCanada
In business to deliver

KEYSTONE XL PROJECT
ROUTE SHEETS
MORGAN, MONTANA TO STEELE CITY, NEBRASKA
DAWSON COUNTY, MONTANA

MAP PARAMETERS
PROJECTION: NAD83, UTM:13N
SCALE: 1: 6000 ; 1" = 500'

DRAWN BY	CHECKED BY	APPROVED BY	PROJECT:	DRAWING NUMBER	SHEET	REV.
GS	SS	RG	50388X	XL-30-ML-2002-P-128-A	128	1

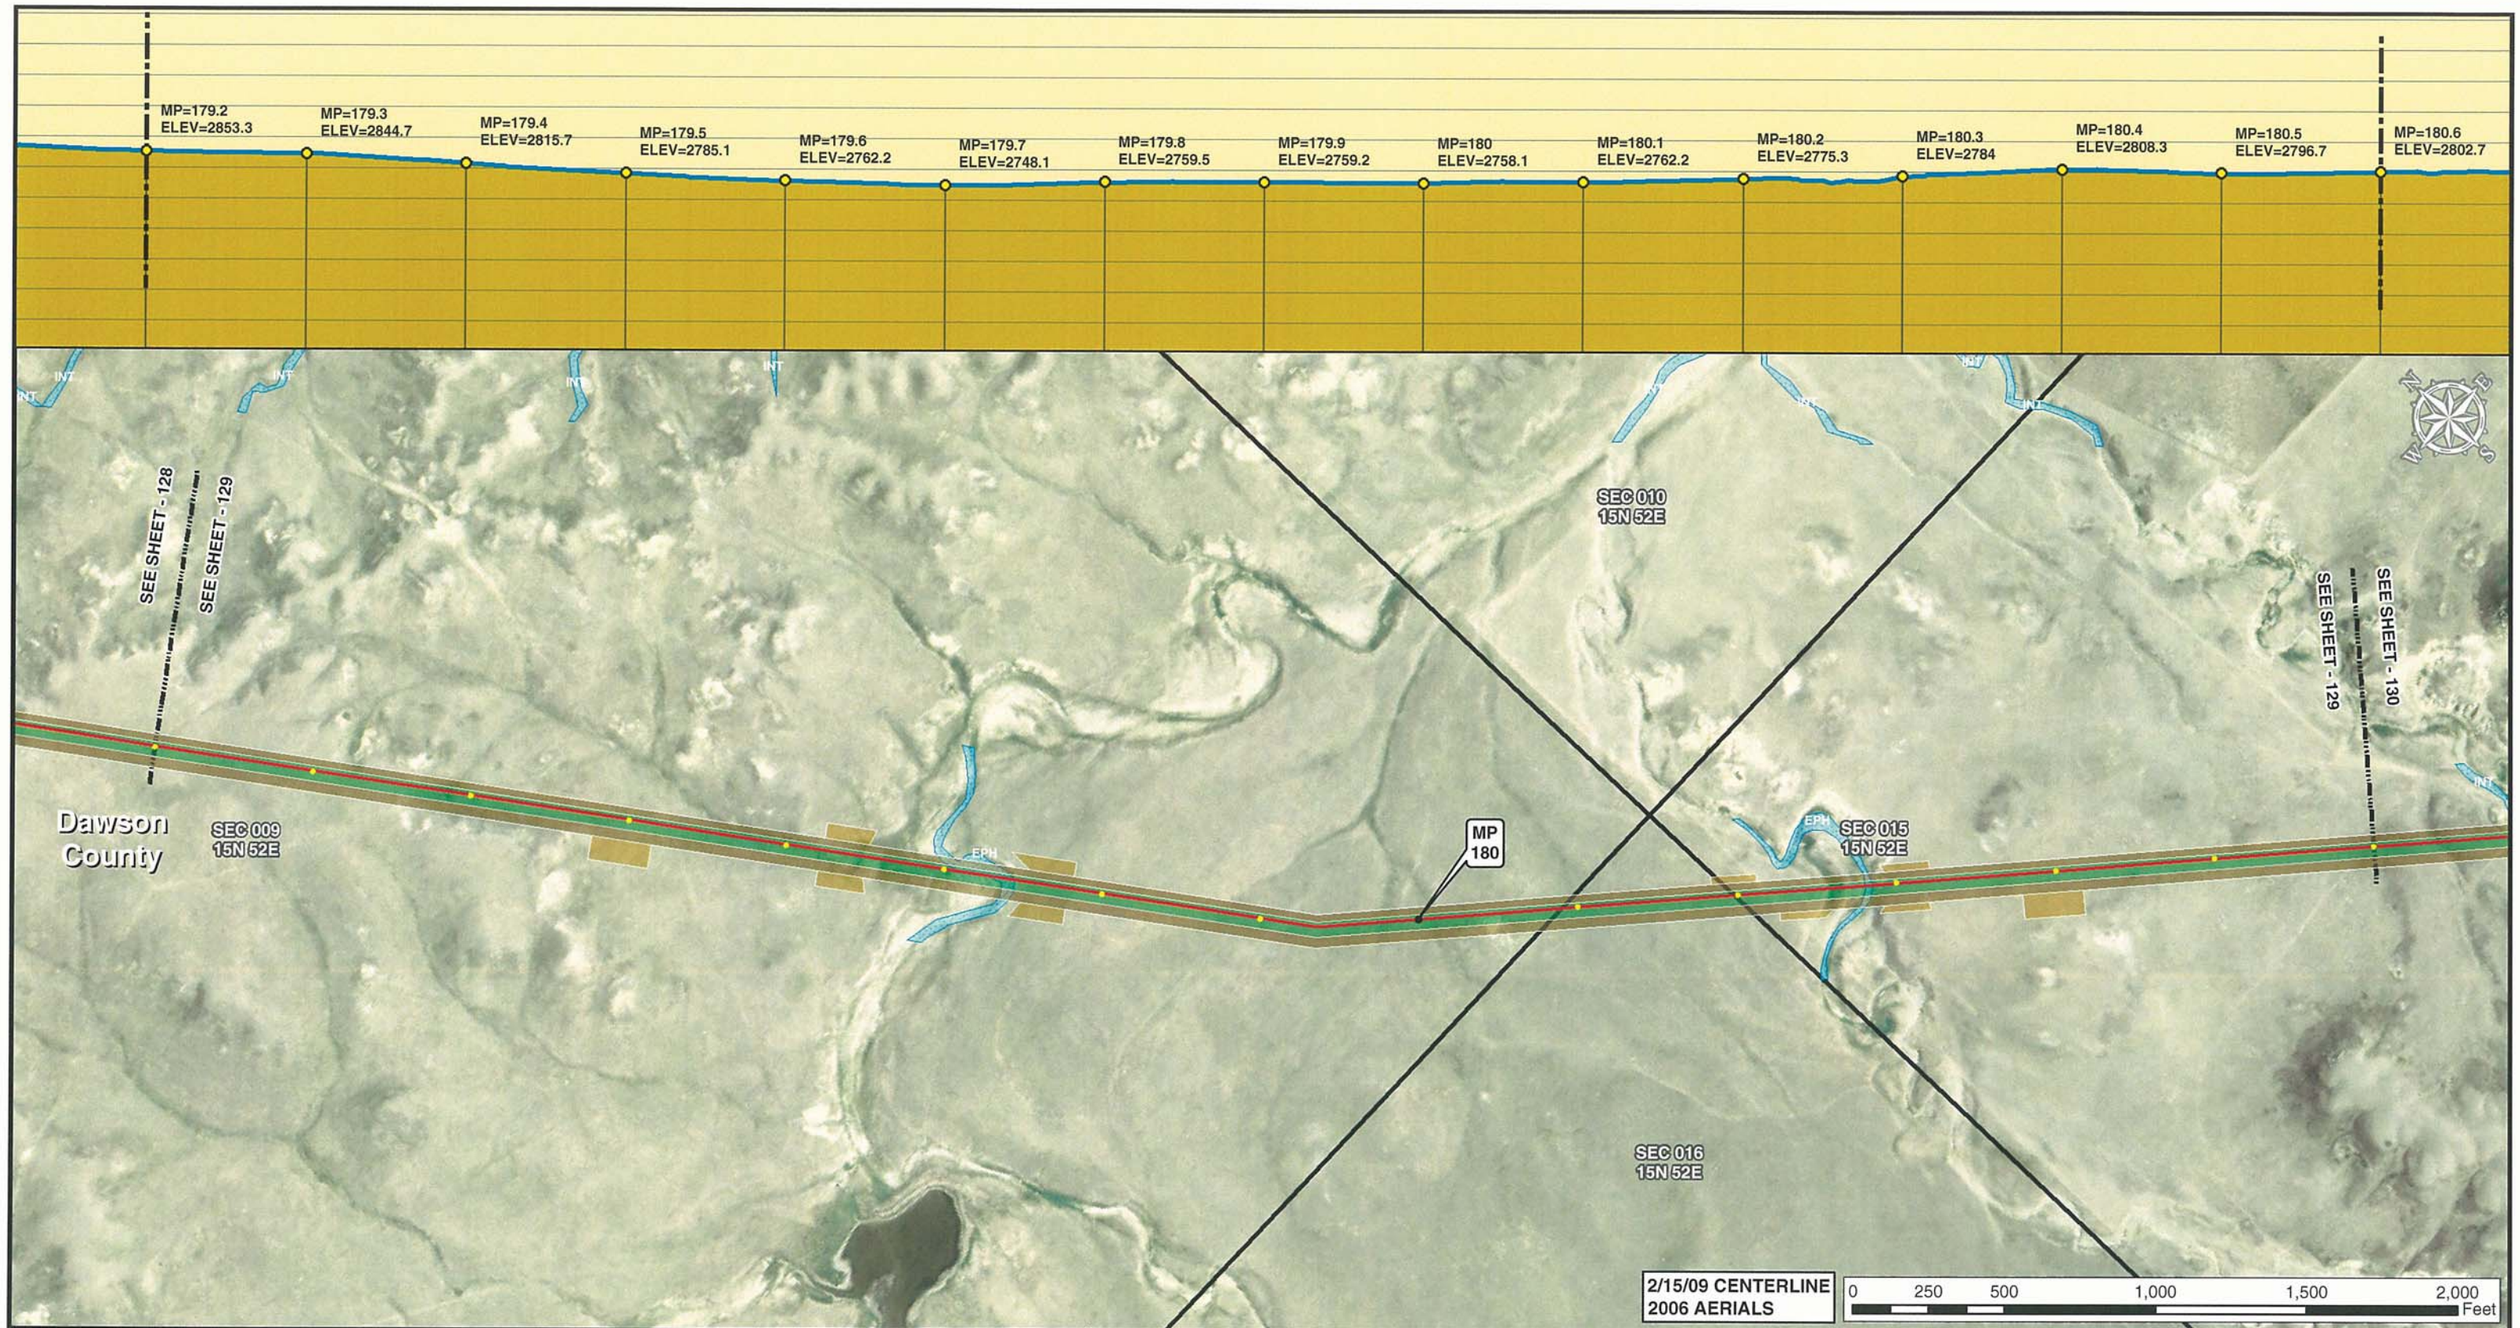

Legend

- MILE POST
- 0.1 MILE TICK MARK
- VALVE
- KEYSTONE XL PROJECT
- PERMANENT EASEMENT
- TEMPORARY EASEMENT
- EXTRA WORKSPACE
- ACCESS ROAD
- TRANSMISSION LINE
- PUMP STATION
- STAGING AREA
- PIPE YARD
- CONTRACTOR YARD
- WATER BODY
- WETLAND
- COUNTY LINE
- SECTION LINE

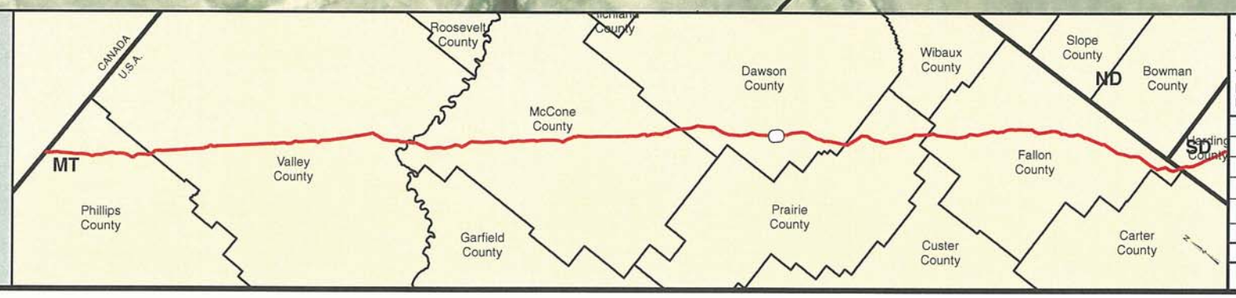

PREPARED BY:
TROW ENGINEERING CONSULTANTS INC.
1300 Metropolitan Boulevard, Suite 200
Tallahassee, Florida , USA 32308
Phone: 1-850-385-5441
Fax: 1-850-385-5523

Trow

ConocoPhillips | TransCanada — In business to deliver

NO.	REVISION	DATE
1	ISSUED FOR SUPPLEMENTAL U.S. DEPT. OF STATE FILING (2.15.09 CL)	7.6.09
0	ISSUED FOR UNITED STATES DEPARTMENT OF STATE (7.31.08 CL)	11.19.08

KEYSTONE XL PROJECT
ROUTE SHEETS
MORGAN, MONTANA TO STEELE CITY, NEBRASKA
DAWSON COUNTY, MONTANA

MAP PARAMETERS
PROJECTION: NAD83, UTM:13N
SCALE: 1: 6000 ; 1" = 500'

DRAWN BY	CHECKED BY	APPROVED BY	PROJECT:	DRAWING NUMBER	SHEET	REV.
GS	SS	RG	50388X	XL-30-ML-2002-P-129-A	129	1

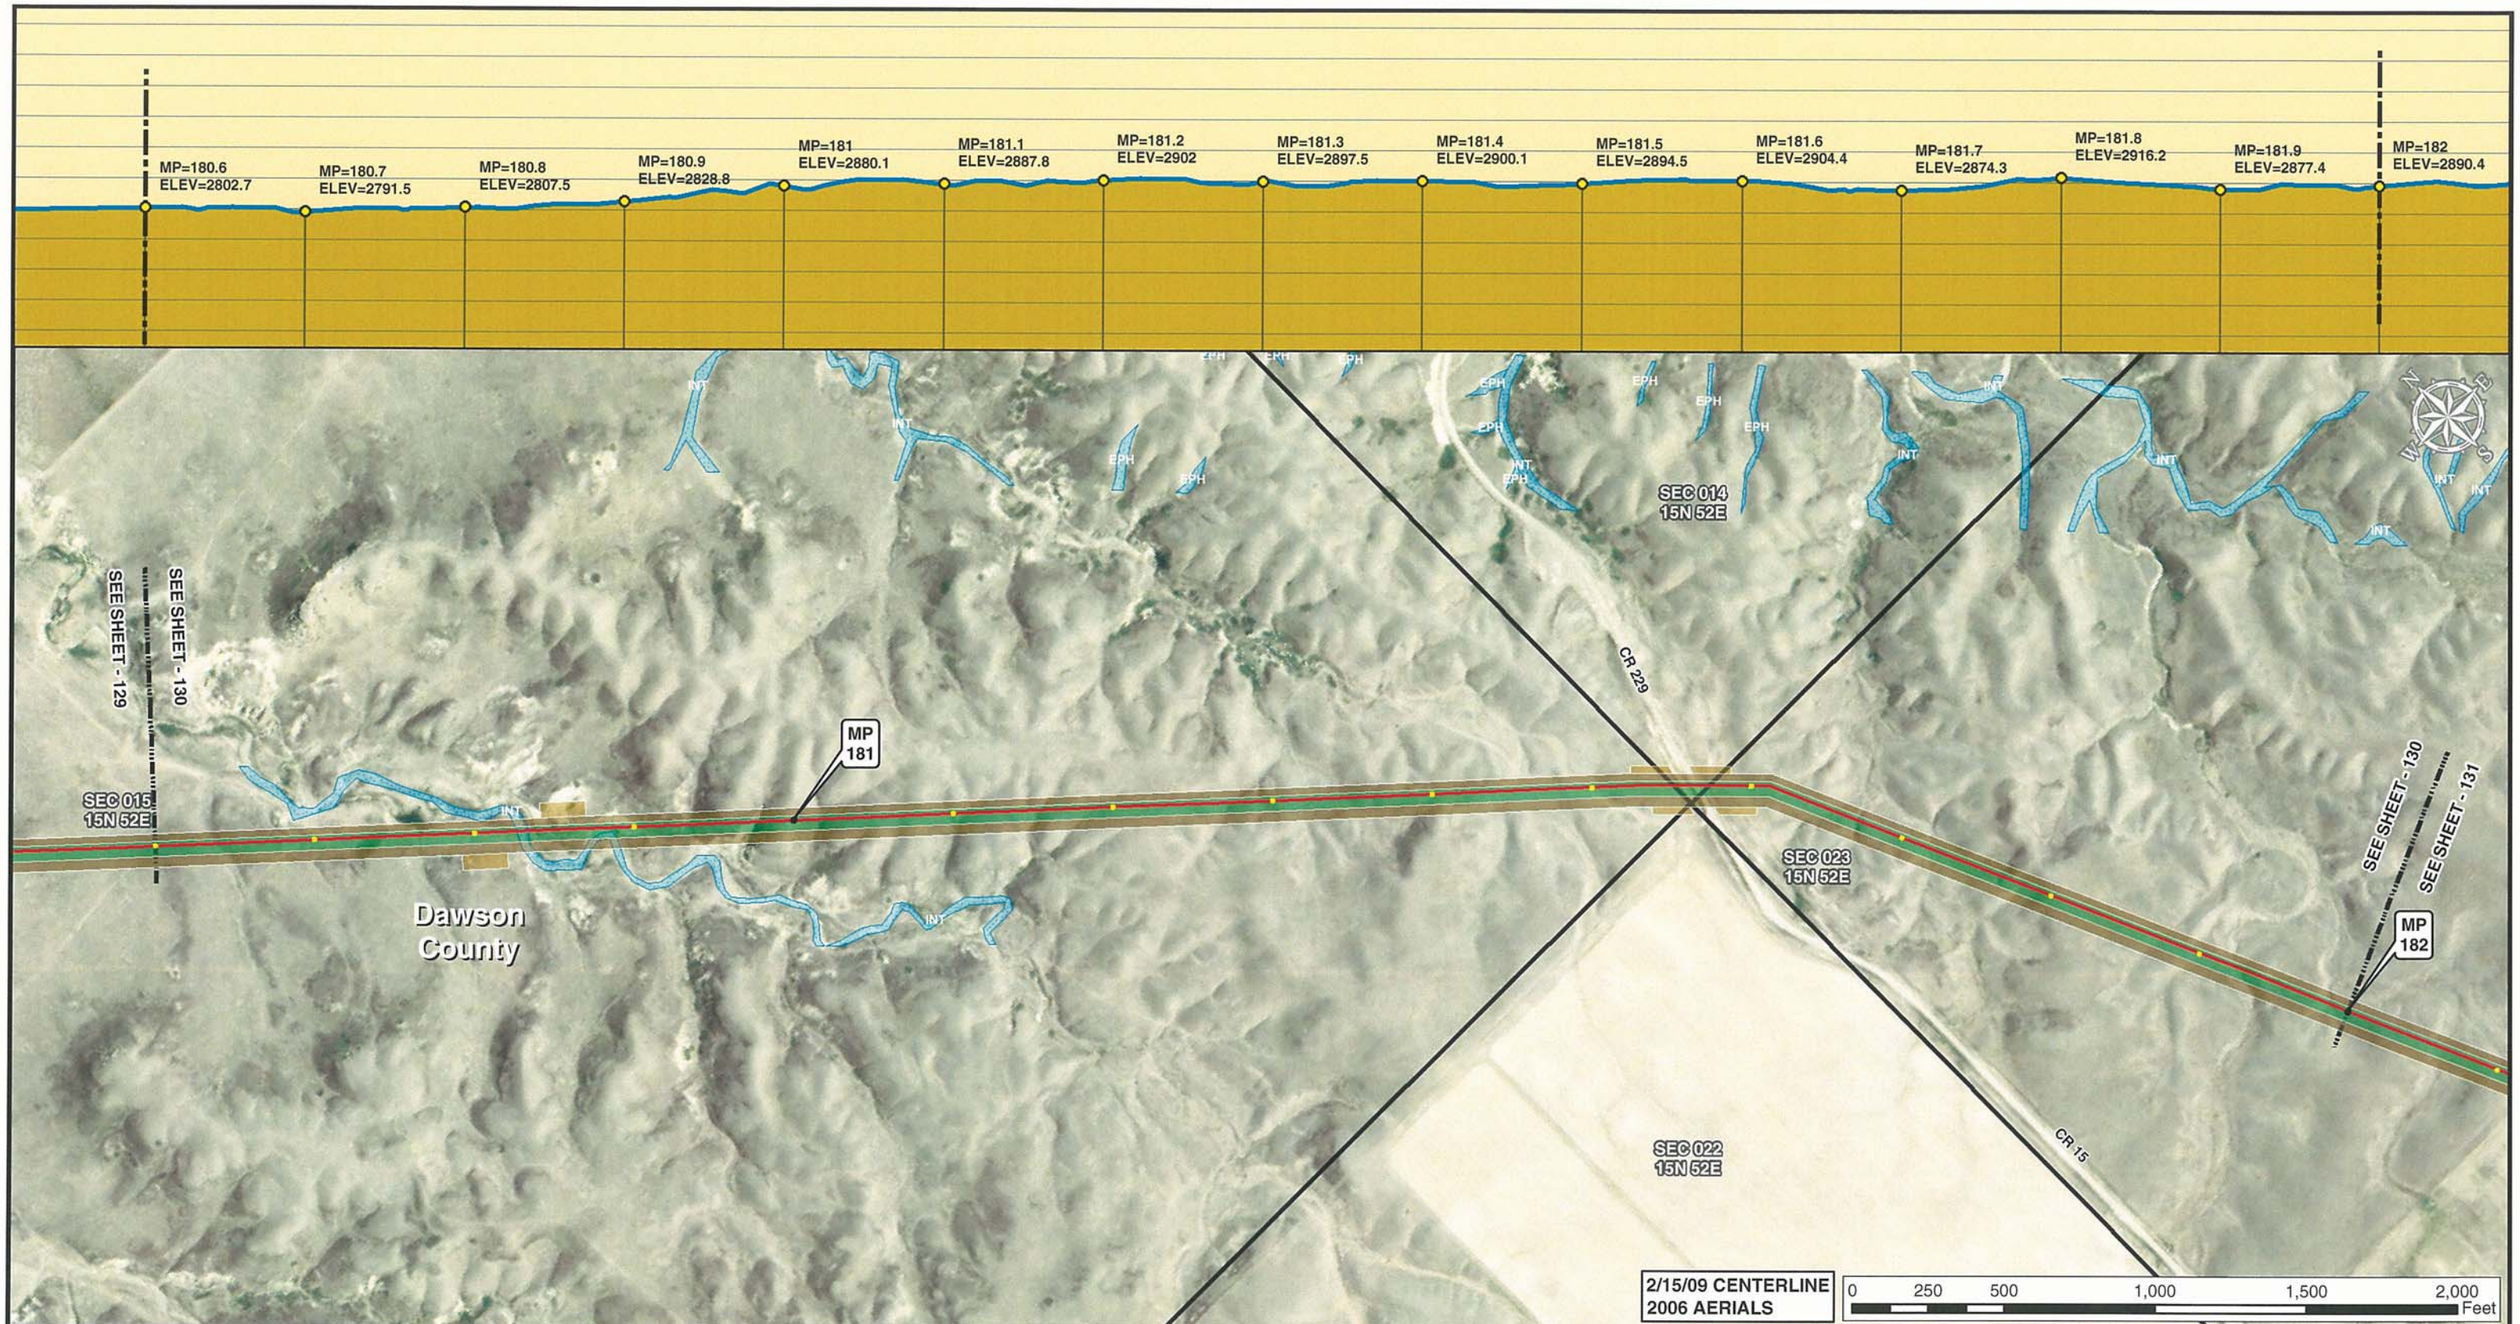

Legend

- MILE POST
- 0.1 MILE TICK MARK
- VALVE
- KEYSTONE XL PROJECT
- PERMANENT EASEMENT
- TEMPORARY EASEMENT
- EXTRA WORKSPACE
- ACCESS ROAD
- TRANSMISSION LINE
- PUMP STATION
- STAGING AREA
- PIPE YARD
- CONTRACTOR YARD
- WATER BODY
- WETLAND
- COUNTY LINE
- SECTION LINE

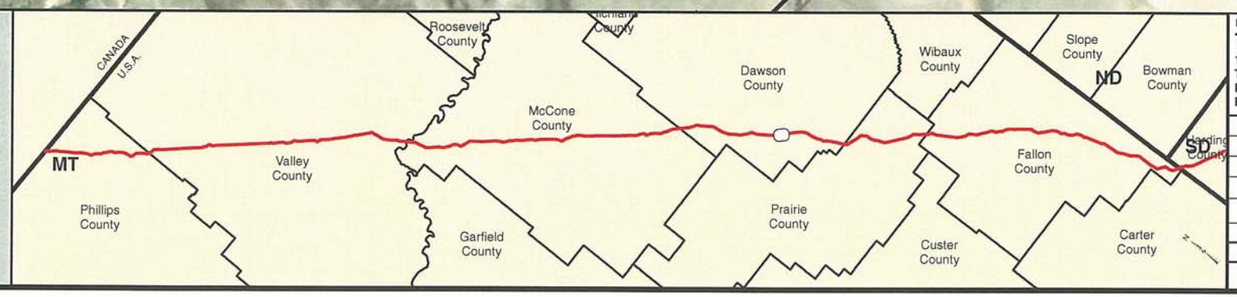

PREPARED BY:
TROW ENGINEERING CONSULTANTS INC.
1300 Metropolitan Boulevard, Suite 200
Tallahassee, Florida , USA 32308
Phone: 1-850-385-5441
Fax: 1-850-385-5523

Trow

ConocoPhillips | TransCanada — In business to deliver

NO.	REVISION	DATE
1	ISSUED FOR SUPPLEMENTAL U.S. DEPT. OF STATE FILING (2.15.09 CL)	7.6.09
0	ISSUED FOR UNITED STATES DEPARTMENT OF STATE (7.31.08 CL)	11.19.08

KEYSTONE XL PROJECT
ROUTE SHEETS
MORGAN, MONTANA TO STEELE CITY, NEBRASKA
DAWSON COUNTY, MONTANA

MAP PARAMETERS
PROJECTION: NAD83, UTM:13N
SCALE: 1: 6000 ; 1" = 500'

DRAWN BY	CHECKED BY	APPROVED BY	PROJECT:	DRAWING NUMBER	SHEET	REV.
GS	SS	RG	50388X	XL-30-ML-2002-P-130-A	130	1

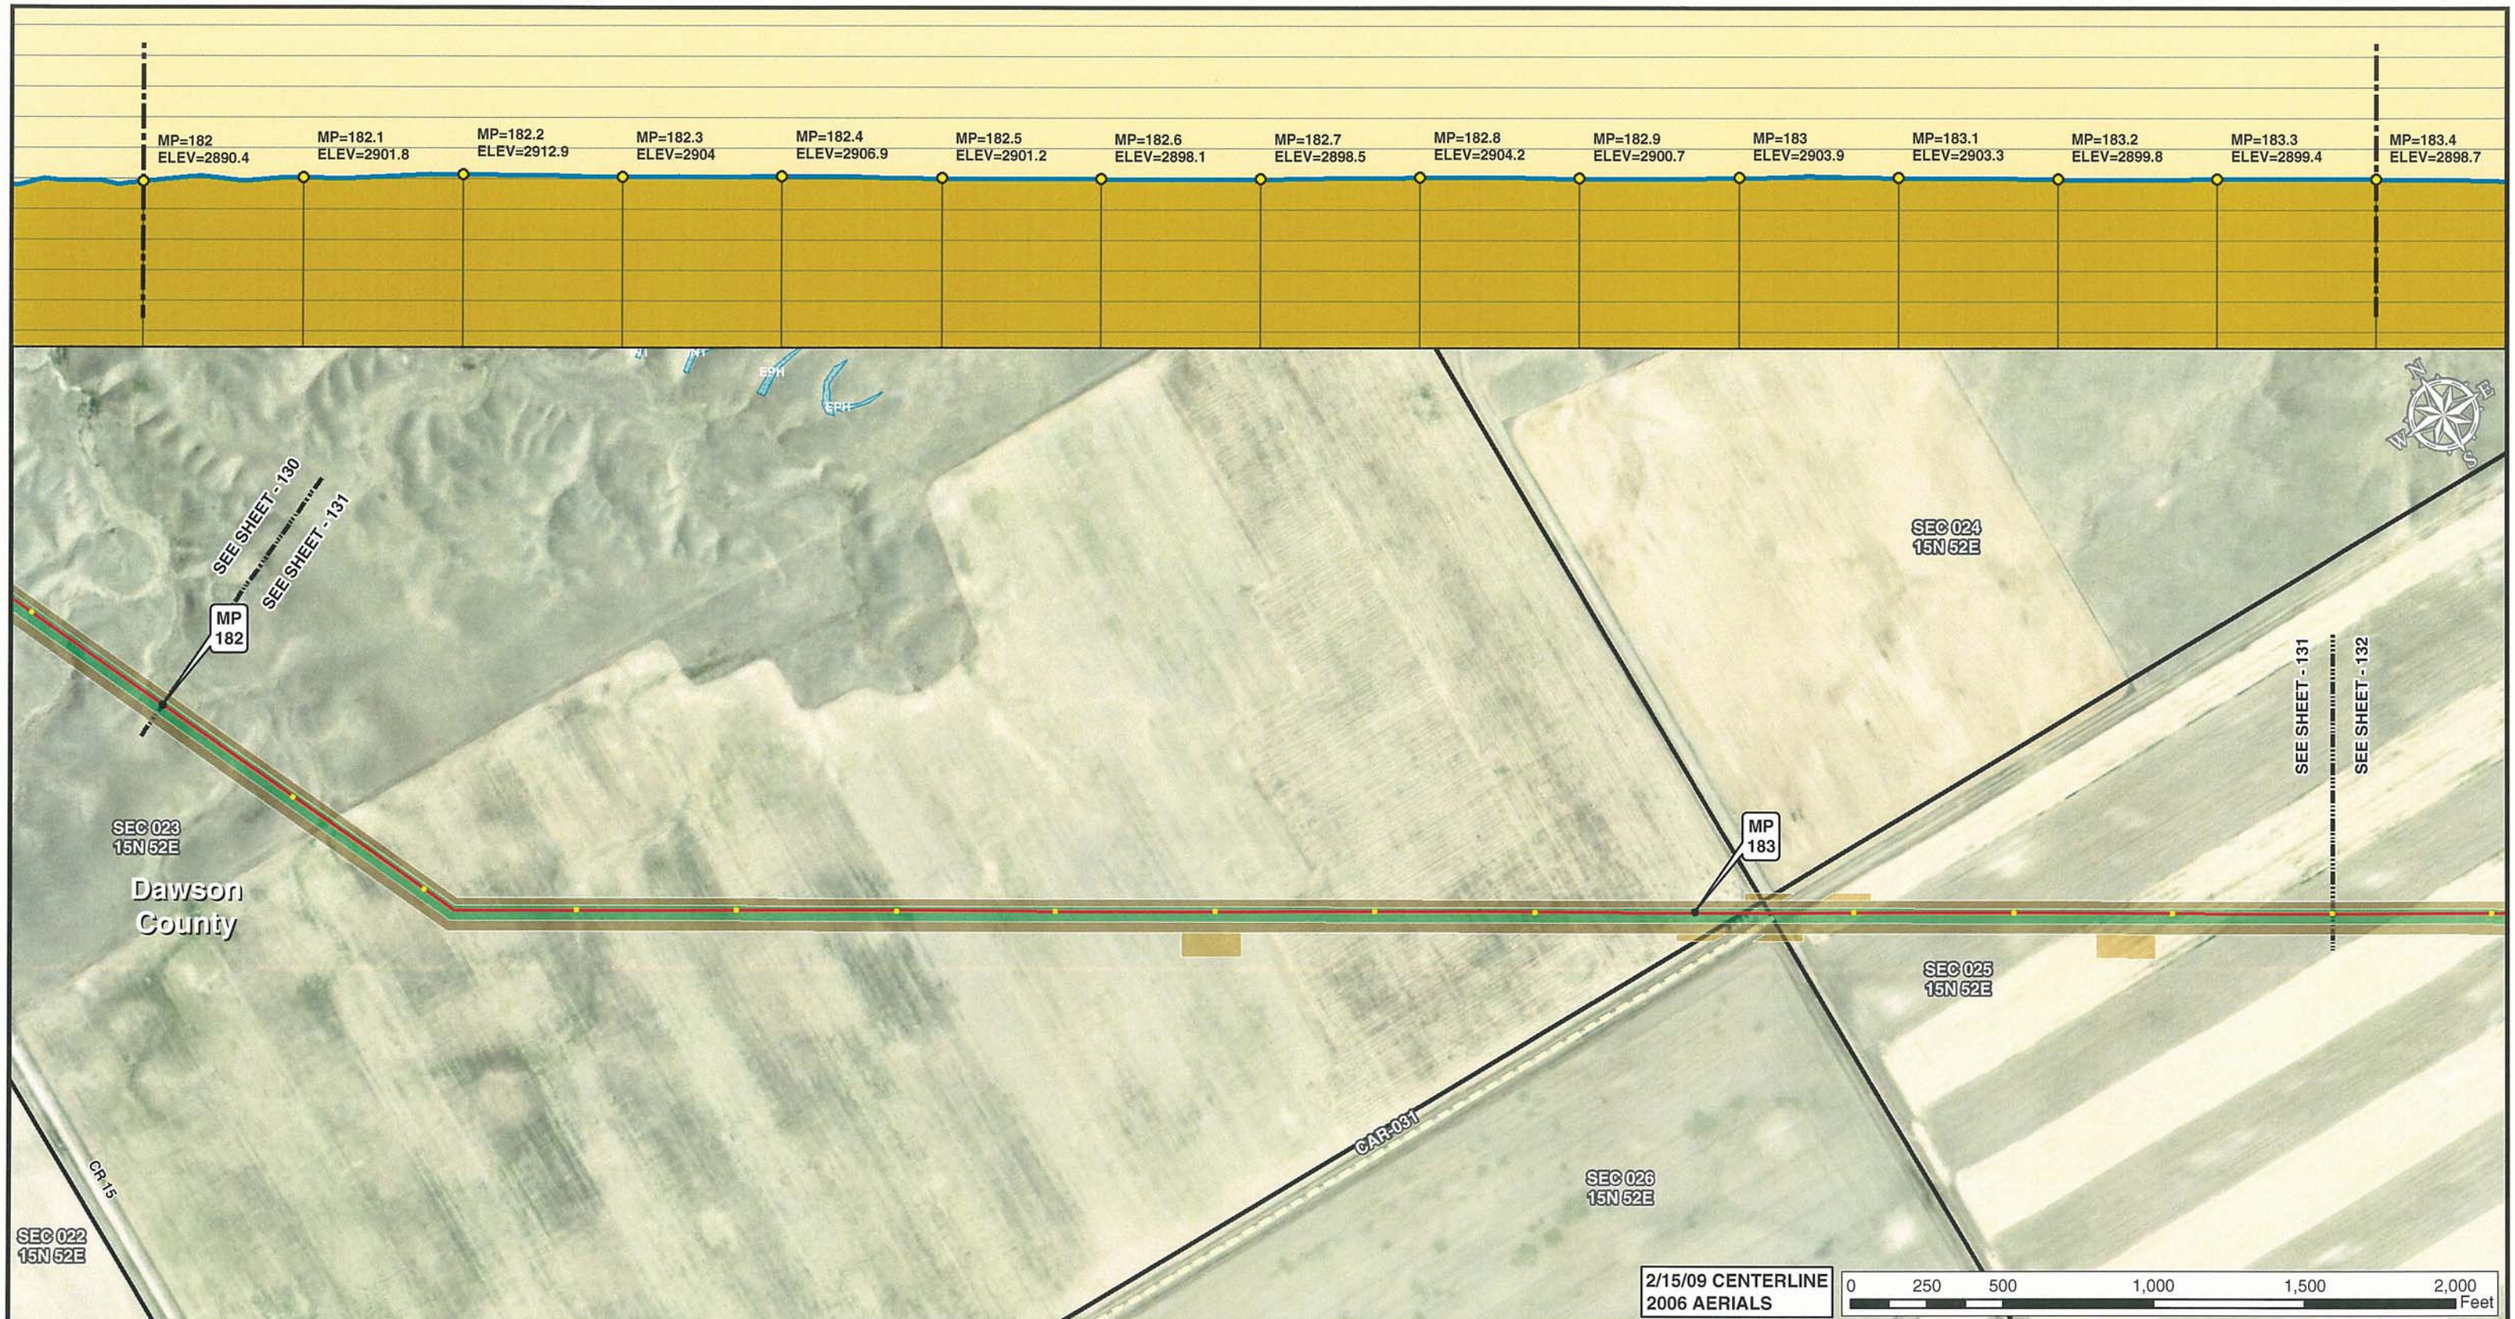

Legend

- MILE POST
- 0.1 MILE TICK MARK
- VALVE
- KEYSTONE XL PROJECT
- PERMANENT EASEMENT
- TEMPORARY EASEMENT
- EXTRA WORKSPACE
- ACCESS ROAD
- TRANSMISSION LINE
- PUMP STATION
- STAGING AREA
- PIPE YARD
- CONTRACTOR YARD
- WATER BODY
- WETLAND
- COUNTY LINE
- SECTION LINE

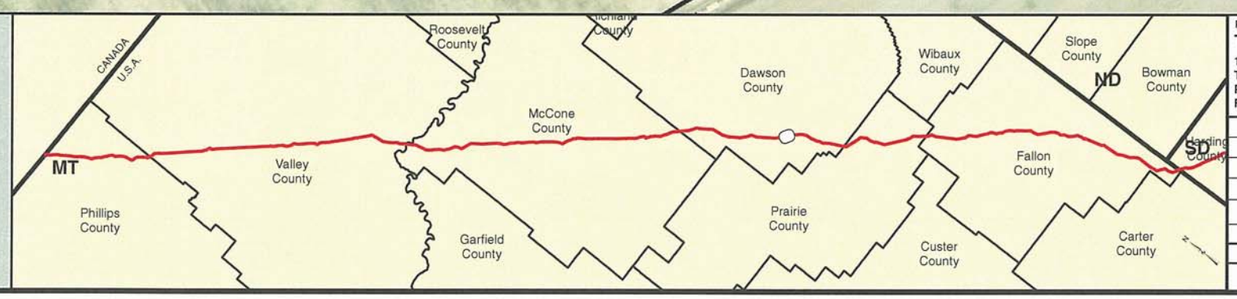

PREPARED BY:
TROW ENGINEERING CONSULTANTS INC.
1300 Metropolitan Boulevard, Suite 200
Tallahassee, Florida , USA 32308
Phone: 1-850-385-5441
Fax: 1-850-385-5523

Trow

ConocoPhillips | TransCanada — In business to deliver

NO.	REVISION	DATE
1	ISSUED FOR SUPPLEMENTAL U.S. DEPT. OF STATE FILING (2.15.09 CL)	7.6.09
0	ISSUED FOR UNITED STATES DEPARTMENT OF STATE (7.31.08 CL)	11.19.08

KEYSTONE XL PROJECT
ROUTE SHEETS
MORGAN, MONTANA TO STEELE CITY, NEBRASKA
DAWSON COUNTY, MONTANA

MAP PARAMETERS
PROJECTION: NAD83, UTM:13N
SCALE: 1: 6000 ; 1" = 500'

DRAWN BY	CHECKED BY	APPROVED BY	PROJECT:	DRAWING NUMBER	SHEET	REV.
GS	SS	RG	50388X	XL-30-ML-2002-P-131-A	131	1

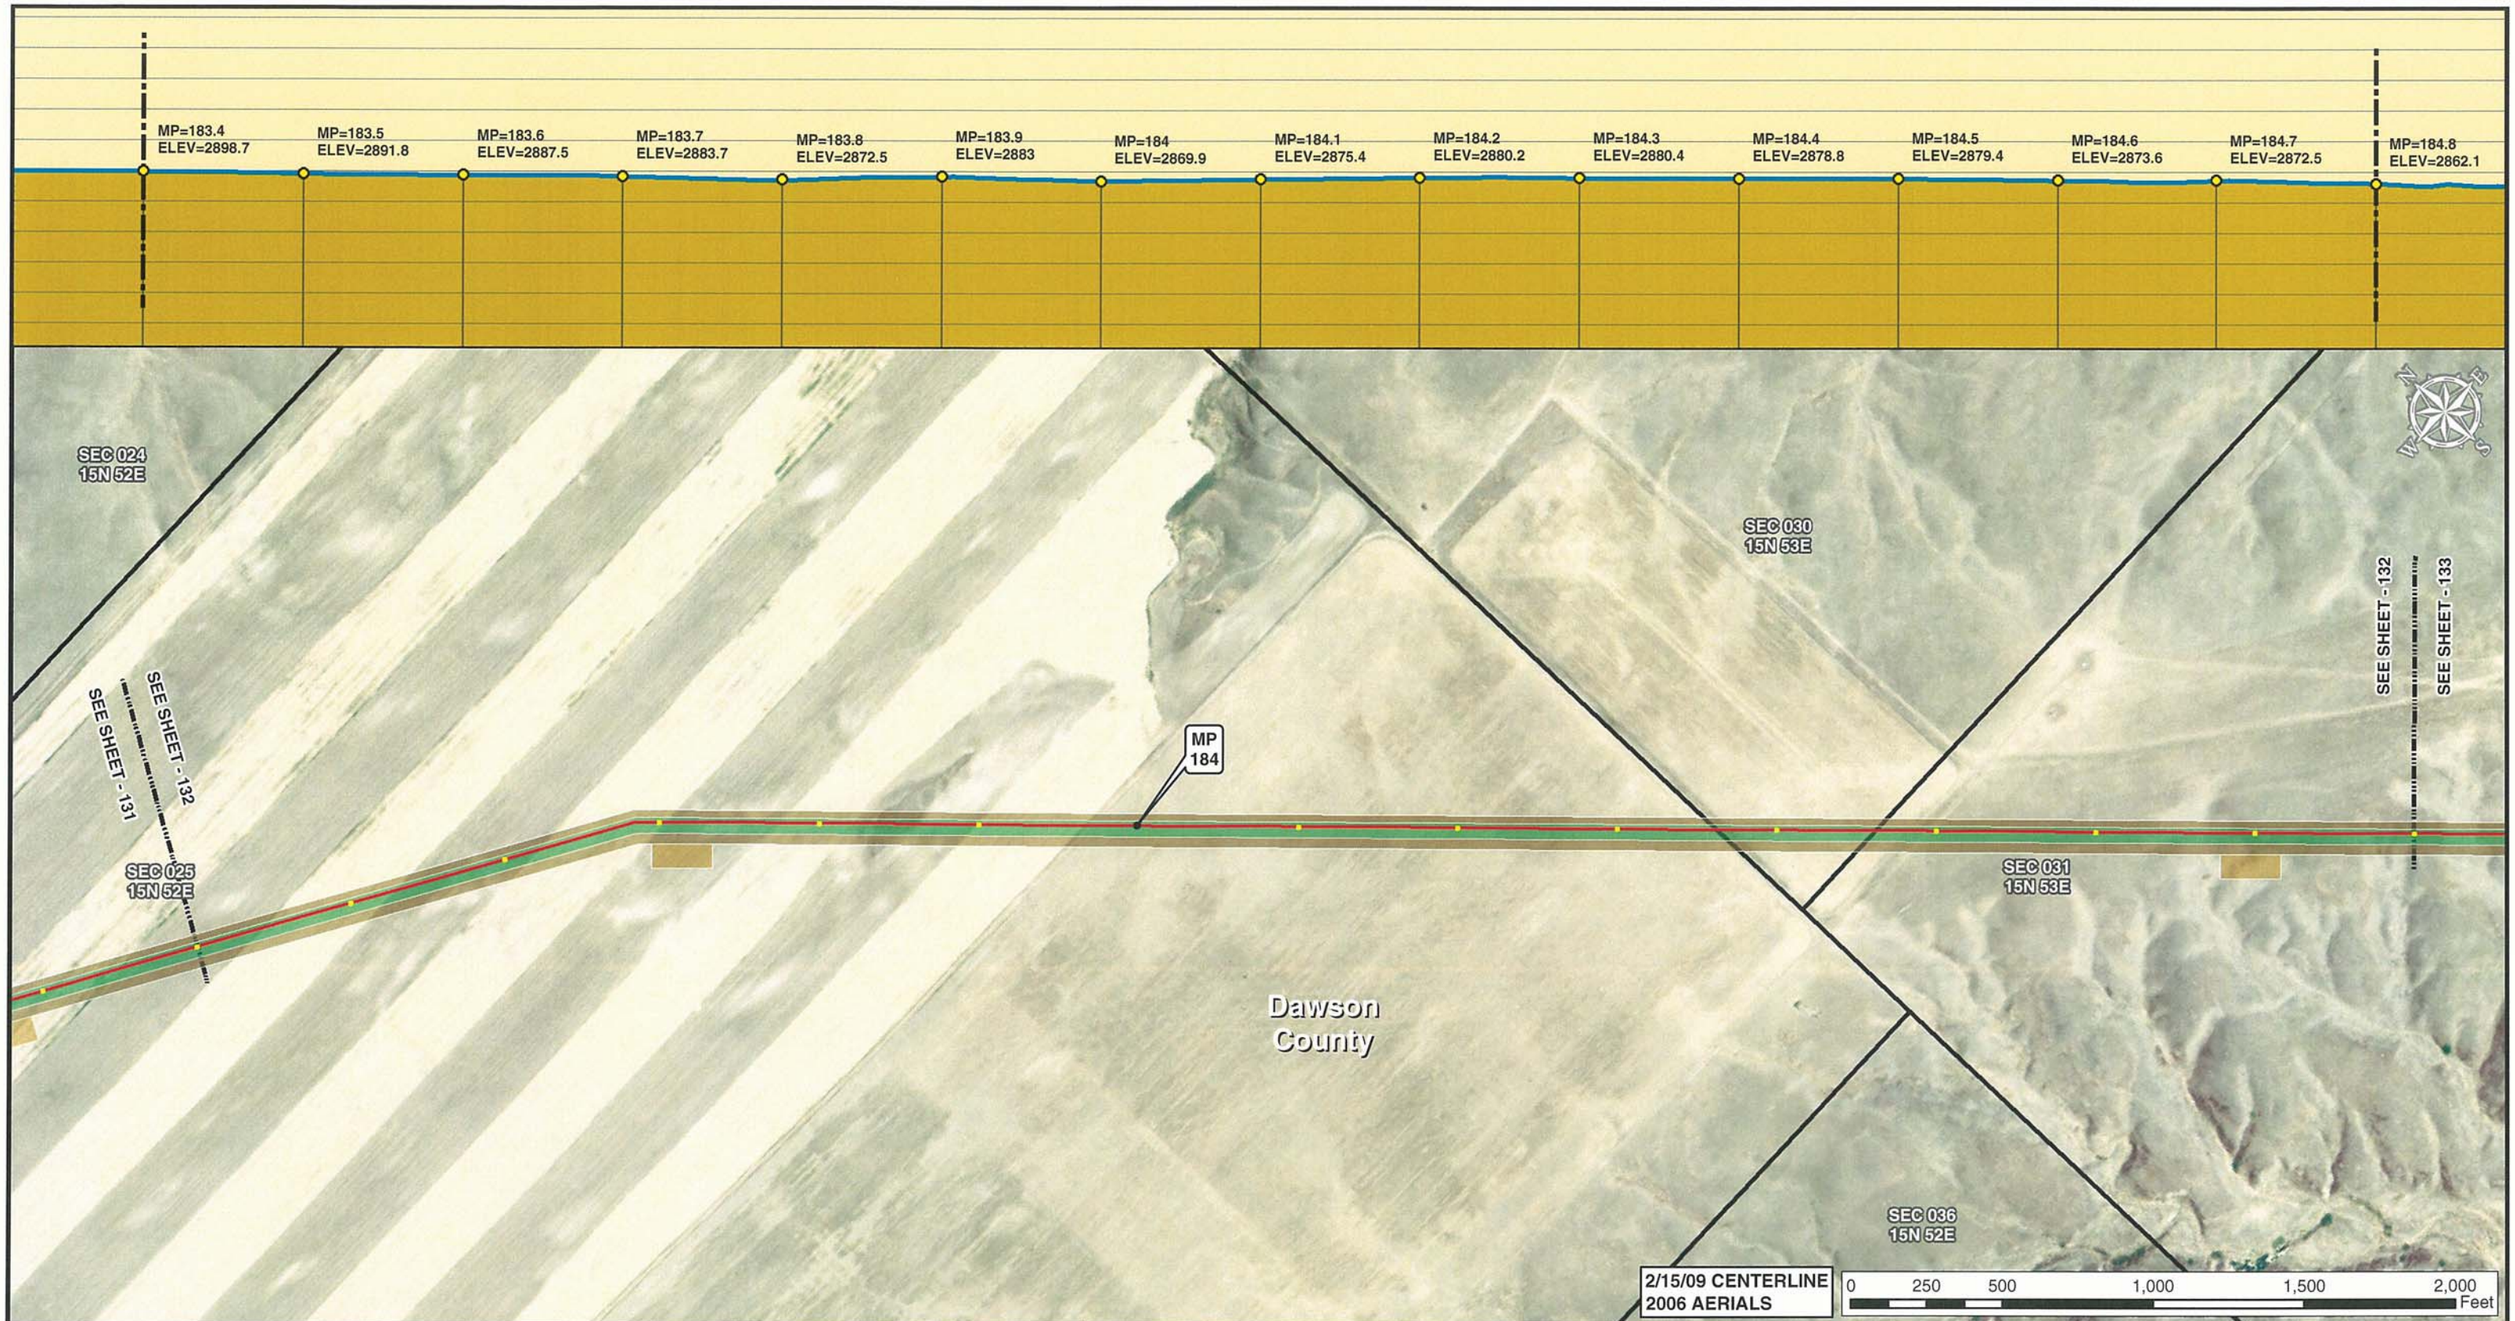

Legend

- MILE POST
- 0.1 MILE TICK MARK
- VALVE
- KEYSTONE XL PROJECT
- PERMANENT EASEMENT
- TEMPORARY EASEMENT
- EXTRA WORKSPACE
- ACCESS ROAD
- TRANSMISSION LINE
- PUMP STATION
- STAGING AREA
- PIPE YARD
- CONTRACTOR YARD
- WATER BODY
- WETLAND
- COUNTY LINE
- SECTION LINE

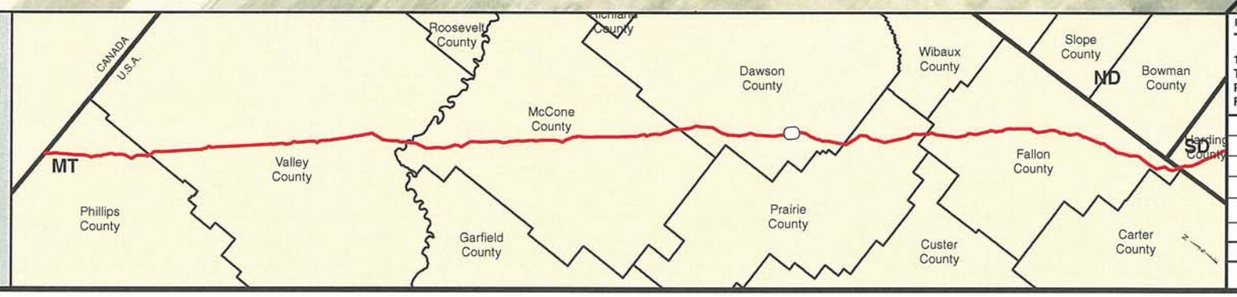

PREPARED BY:
TROW ENGINEERING CONSULTANTS INC.
1300 Metropolitan Boulevard, Suite 200
Tallahassee, Florida , USA 32308
Phone: 1-850-385-5441
Fax: 1-850-385-5523
Trow

ConocoPhillips | TransCanada — In business to deliver

NO.	REVISION	DATE
1	ISSUED FOR SUPPLEMENTAL U.S. DEPT. OF STATE FILING (2.15.09 CL)	7.6.09
0	ISSUED FOR UNITED STATES DEPARTMENT OF STATE (7.31.08 CL)	11.19.08

KEYSTONE XL PROJECT
ROUTE SHEETS
MORGAN, MONTANA TO STEELE CITY, NEBRASKA
DAWSON COUNTY, MONTANA

MAP PARAMETERS
PROJECTION: NAD83, UTM:13N
SCALE: 1: 6000 ; 1" = 500'

DRAWN BY	CHECKED BY	APPROVED BY	PROJECT:	DRAWING NUMBER	SHEET	REV.
GS	SS	RG	50388X	XL-30-ML-2002-P-132-A	132	1

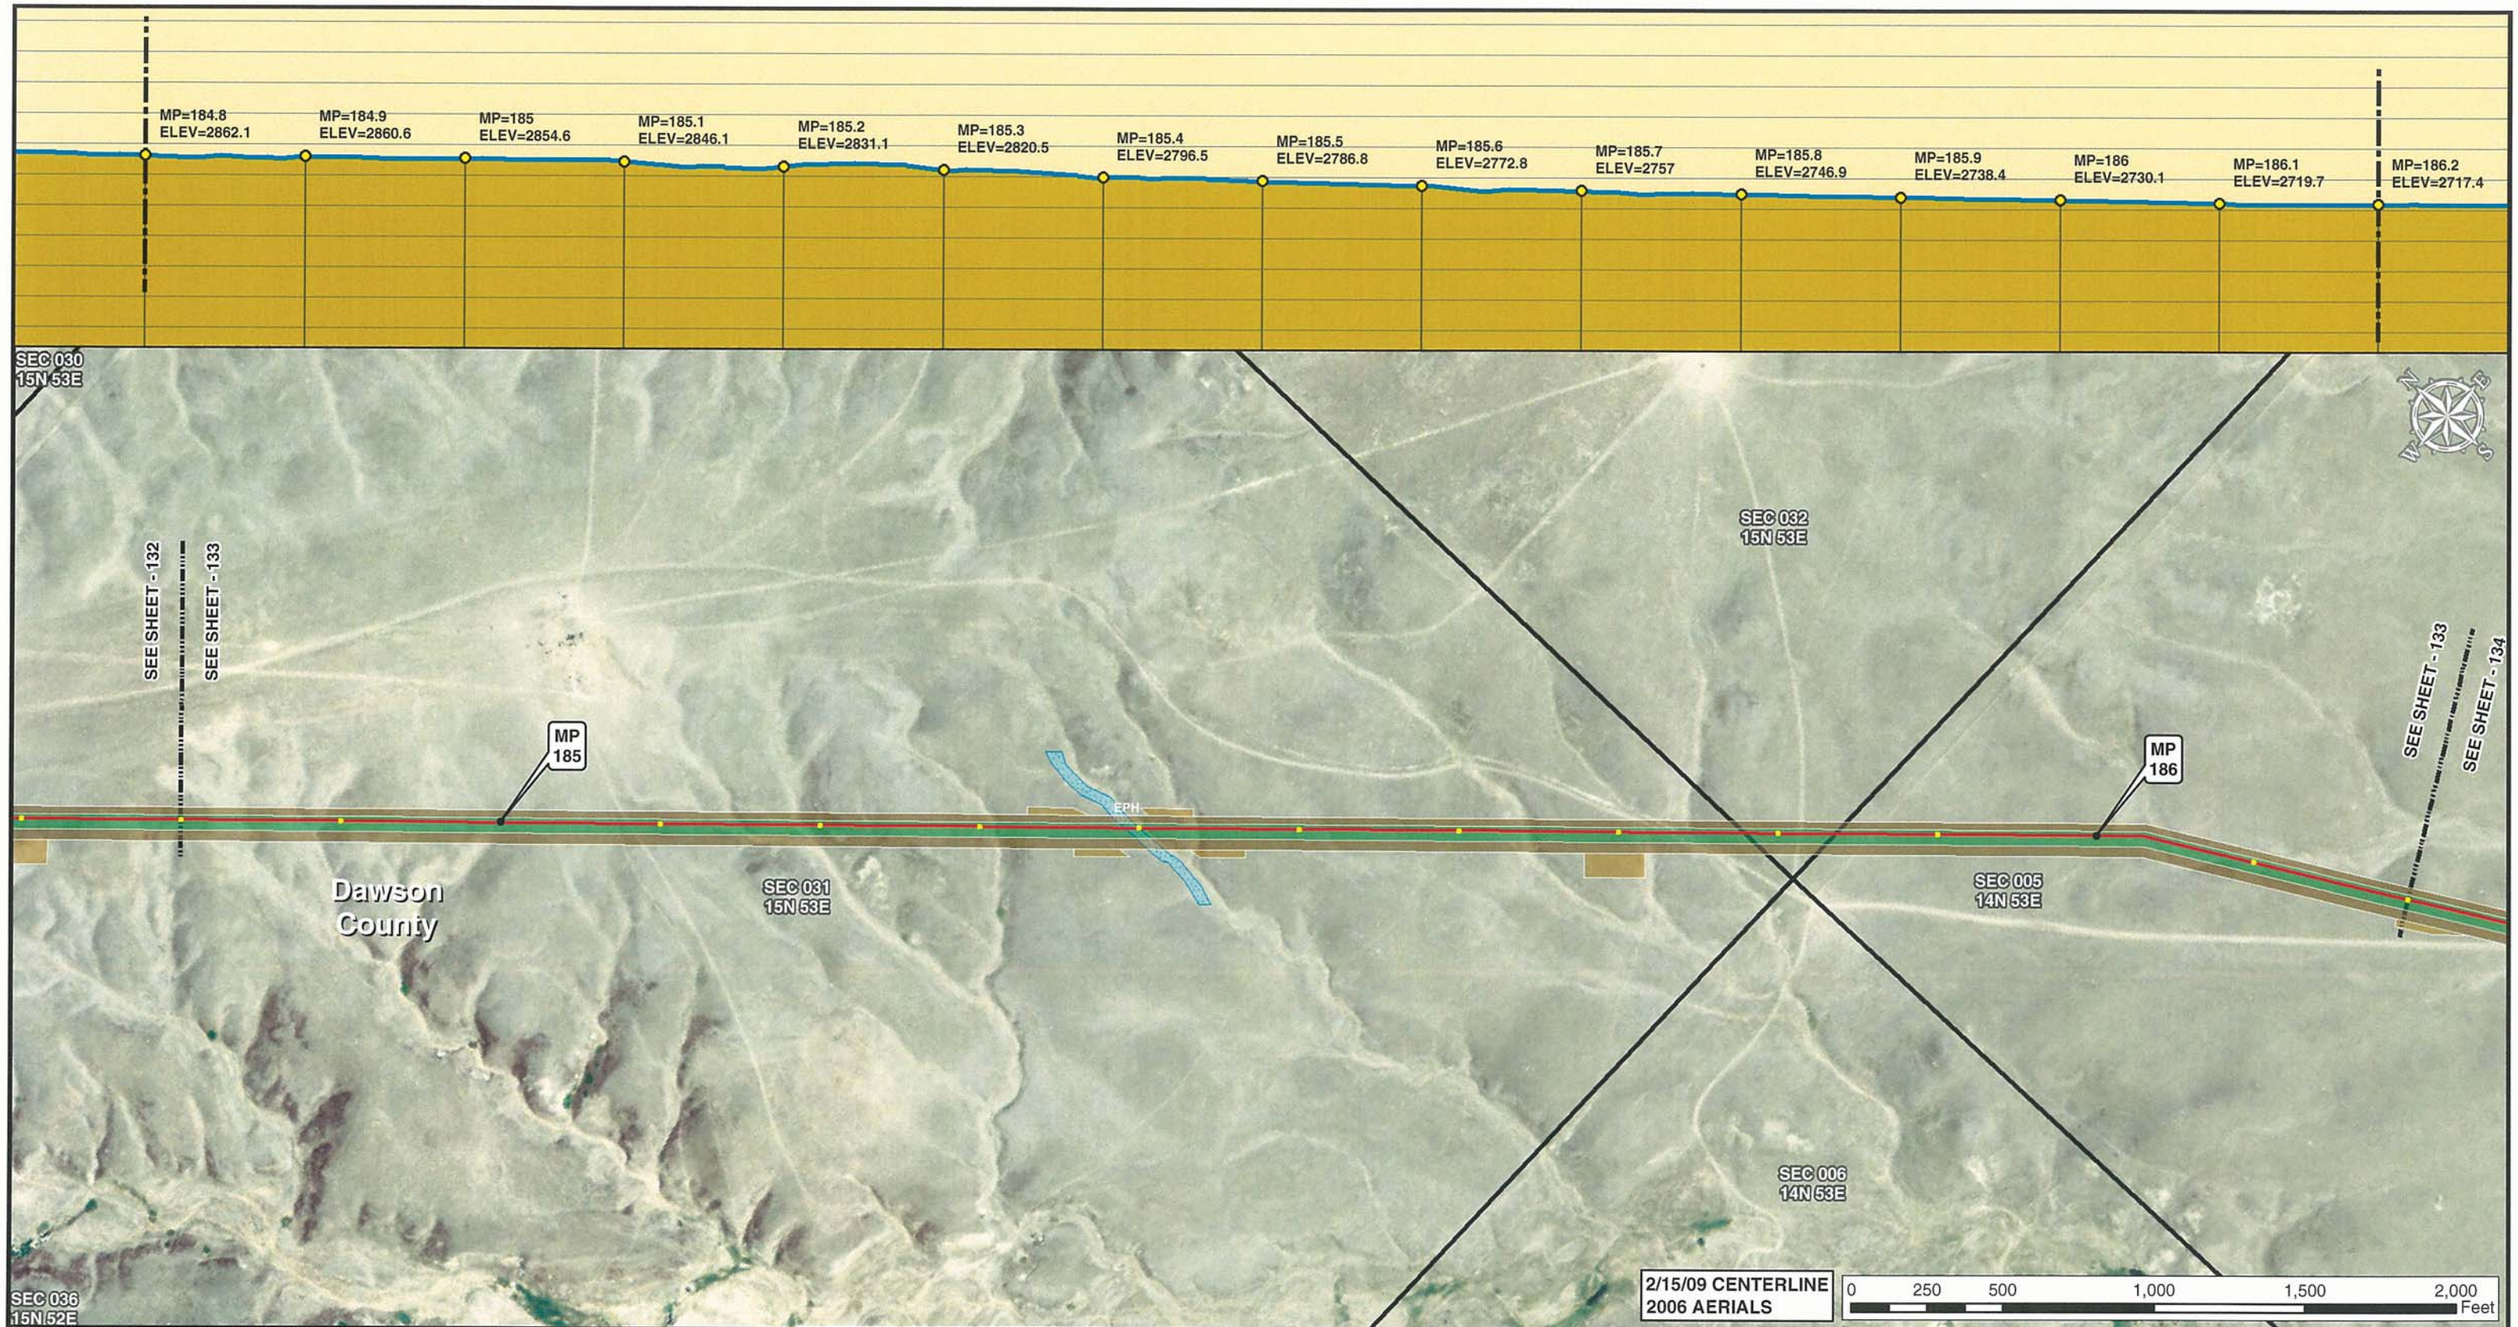

Legend

- MILE POST
- 0.1 MILE TICK MARK
- VALVE
- KEYSTONE XL PROJECT
- PERMANENT EASEMENT
- TEMPORARY EASEMENT
- EXTRA WORKSPACE
- ACCESS ROAD
- TRANSMISSION LINE
- PUMP STATION
- STAGING AREA
- PIPE YARD
- CONTRACTOR YARD
- WATER BODY
- WETLAND
- COUNTY LINE
- SECTION LINE

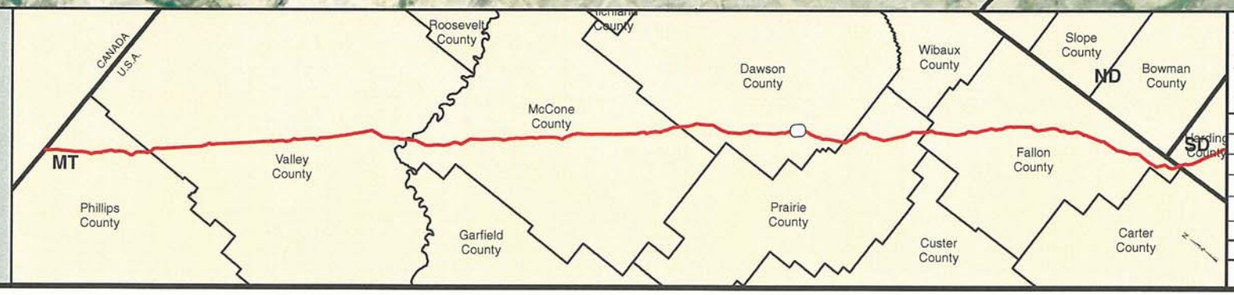

PREPARED BY:
TROW ENGINEERING CONSULTANTS INC.
1300 Metropolitan Boulevard, Suite 200
Tallahassee, Florida , USA 32308
Phone: 1-850-385-5441
Fax: 1-850-385-5523
Trow

NO.	REVISION	DATE
1	ISSUED FOR SUPPLEMENTAL U.S. DEPT. OF STATE FILING (2.15.09 CL)	7.6.09
0	ISSUED FOR UNITED STATES DEPARTMENT OF STATE (7.31.08 CL)	11.19.08

ConocoPhillips

TransCanada
In business to deliver

KEYSTONE XL PROJECT
ROUTE SHEETS
MORGAN, MONTANA TO STEELE CITY, NEBRASKA
DAWSON COUNTY, MONTANA

MAP PARAMETERS
PROJECTION: NAD83, UTM:13N
SCALE: 1: 6000 ; 1" = 500'

DRAWN BY	CHECKED BY	APPROVED BY	PROJECT:	DRAWING NUMBER	SHEET	REV.
GS	SS	RG	50388X	XL-30-ML-2002-P-133-A	133	1

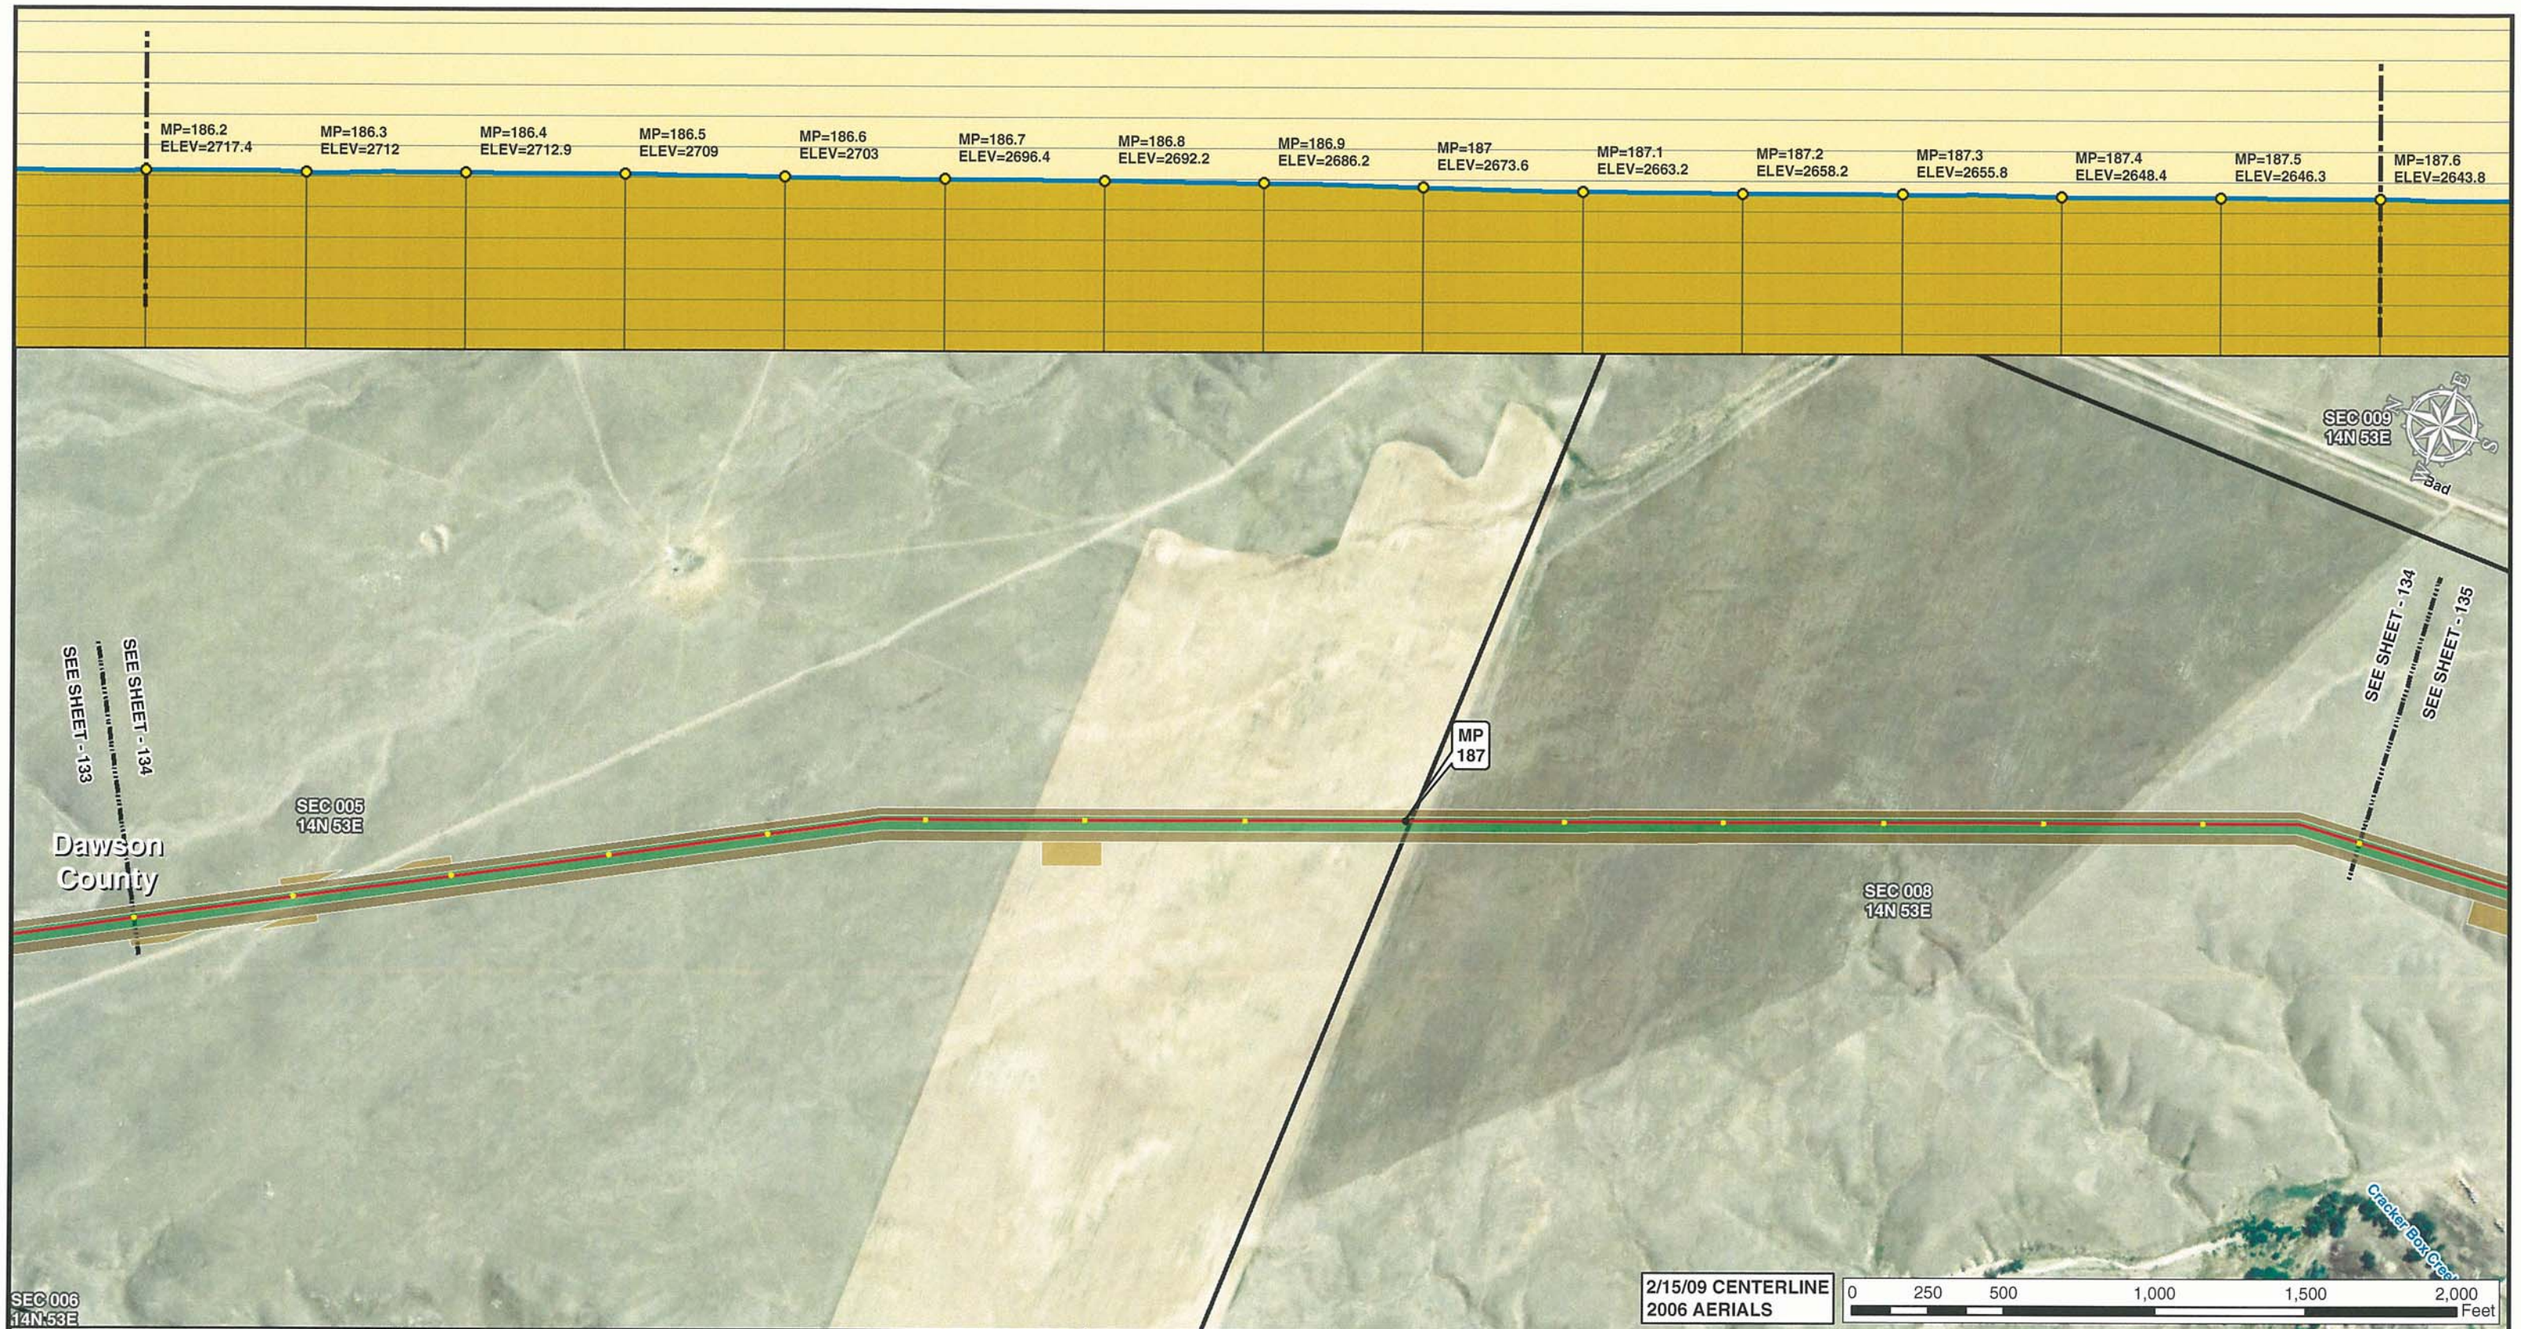

Legend

- MILE POST
- 0.1 MILE TICK MARK
- VALVE
- KEYSTONE XL PROJECT
- PERMANENT EASEMENT
- TEMPORARY EASEMENT
- EXTRA WORKSPACE
- ACCESS ROAD
- TRANSMISSION LINE
- PUMP STATION
- STAGING AREA
- PIPE YARD
- CONTRACTOR YARD
- WATER BODY
- WETLAND
- COUNTY LINE
- SECTION LINE

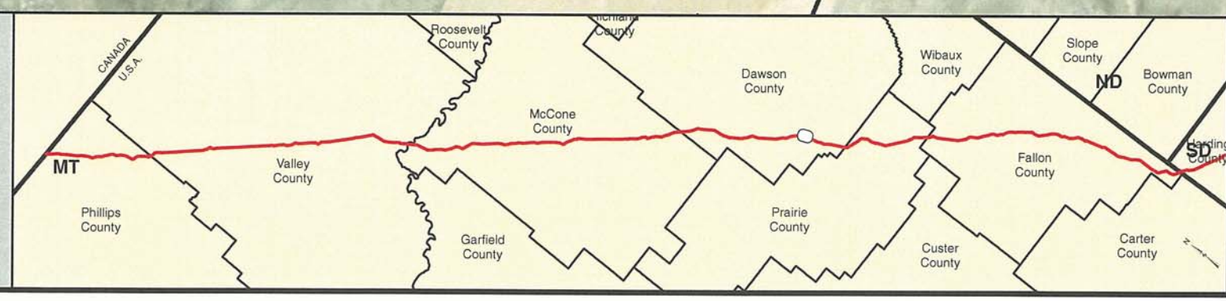

PREPARED BY:
TROW ENGINEERING CONSULTANTS INC.
1300 Metropolitan Boulevard, Suite 200
Tallahassee, Florida , USA 32308
Phone: 1-850-385-5441
Fax: 1-850-385-5523
Trow

ConocoPhillips | TransCanada — In business to deliver

NO.	REVISION	DATE
1	ISSUED FOR SUPPLEMENTAL U.S. DEPT. OF STATE FILING (2.15.09 CL)	7.6.09
0	ISSUED FOR UNITED STATES DEPARTMENT OF STATE (7.31.08 CL)	11.19.08

KEYSTONE XL PROJECT
ROUTE SHEETS
MORGAN, MONTANA TO STEELE CITY, NEBRASKA
DAWSON COUNTY, MONTANA

MAP PARAMETERS
PROJECTION: NAD83, UTM:13N
SCALE: 1: 6000 ; 1" = 500'

DRAWN BY	CHECKED BY	APPROVED BY	PROJECT:	DRAWING NUMBER	SHEET	REV.
GS	SS	RG	50388X	XL-30 -ML-2002-P- 134-A	134	1

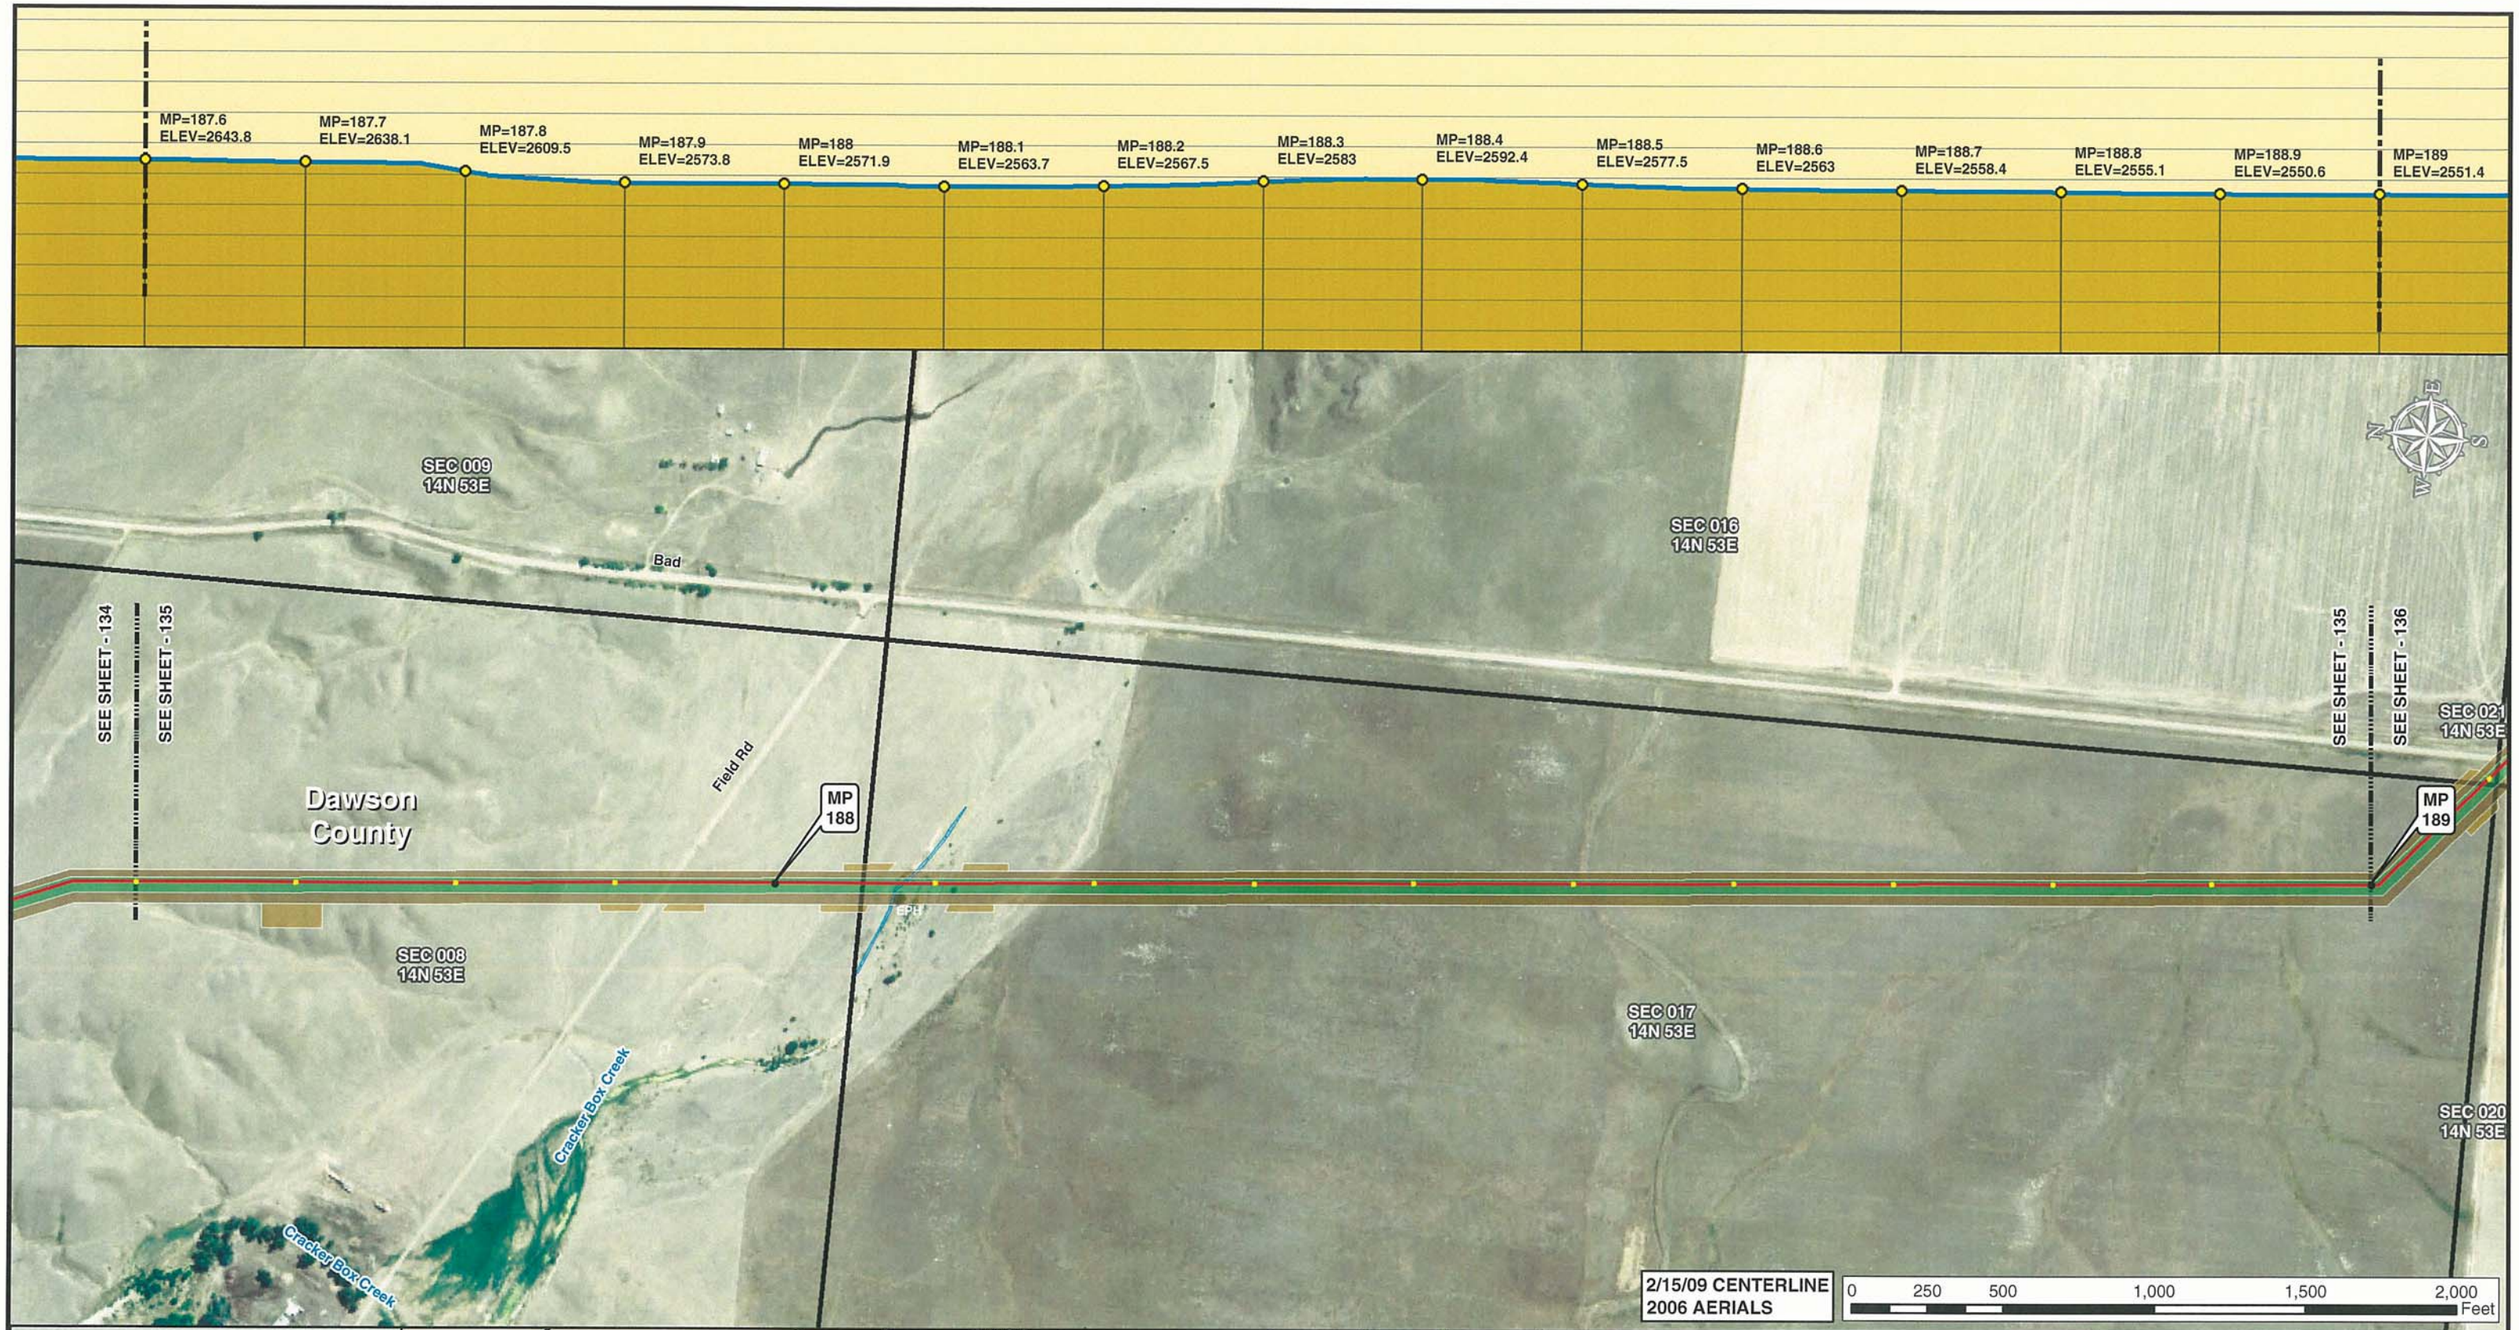

Legend

- MILE POST
- 0.1 MILE TICK MARK
- VALVE
- KEYSTONE XL PROJECT
- PERMANENT EASEMENT
- TEMPORARY EASEMENT
- EXTRA WORKSPACE
- ACCESS ROAD
- TRANSMISSION LINE
- PUMP STATION
- STAGING AREA
- PIPE YARD
- CONTRACTOR YARD
- WATER BODY
- WETLAND
- COUNTY LINE
- SECTION LINE

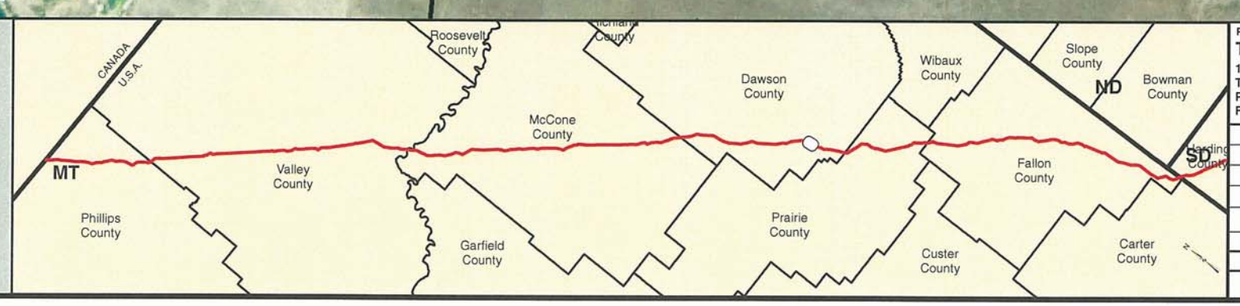

PREPARED BY:
TROW ENGINEERING CONSULTANTS INC.
1300 Metropolitan Boulevard, Suite 200
Tallahassee, Florida , USA 32308
Phone: 1-850-385-5441
Fax: 1-850-385-5523
Trow

ConocoPhillips | TransCanada — In business to deliver

NO.	REVISION	DATE
1	ISSUED FOR SUPPLEMENTAL U.S. DEPT. OF STATE FILING (2.15.09 CL)	7.6.09
0	ISSUED FOR UNITED STATES DEPARTMENT OF STATE (7.31.08 CL)	11.19.08

KEYSTONE XL PROJECT
ROUTE SHEETS
MORGAN, MONTANA TO STEELE CITY, NEBRASKA
DAWSON COUNTY, MONTANA

MAP PARAMETERS
PROJECTION: NAD83, UTM:13N
SCALE: 1: 6000 ; 1" = 500'

DRAWN BY	CHECKED BY	APPROVED BY	PROJECT:	DRAWING NUMBER	SHEET	REV.
GS	SS	RG	50388X	XL-30-ML-2002-P-135-A	135	1

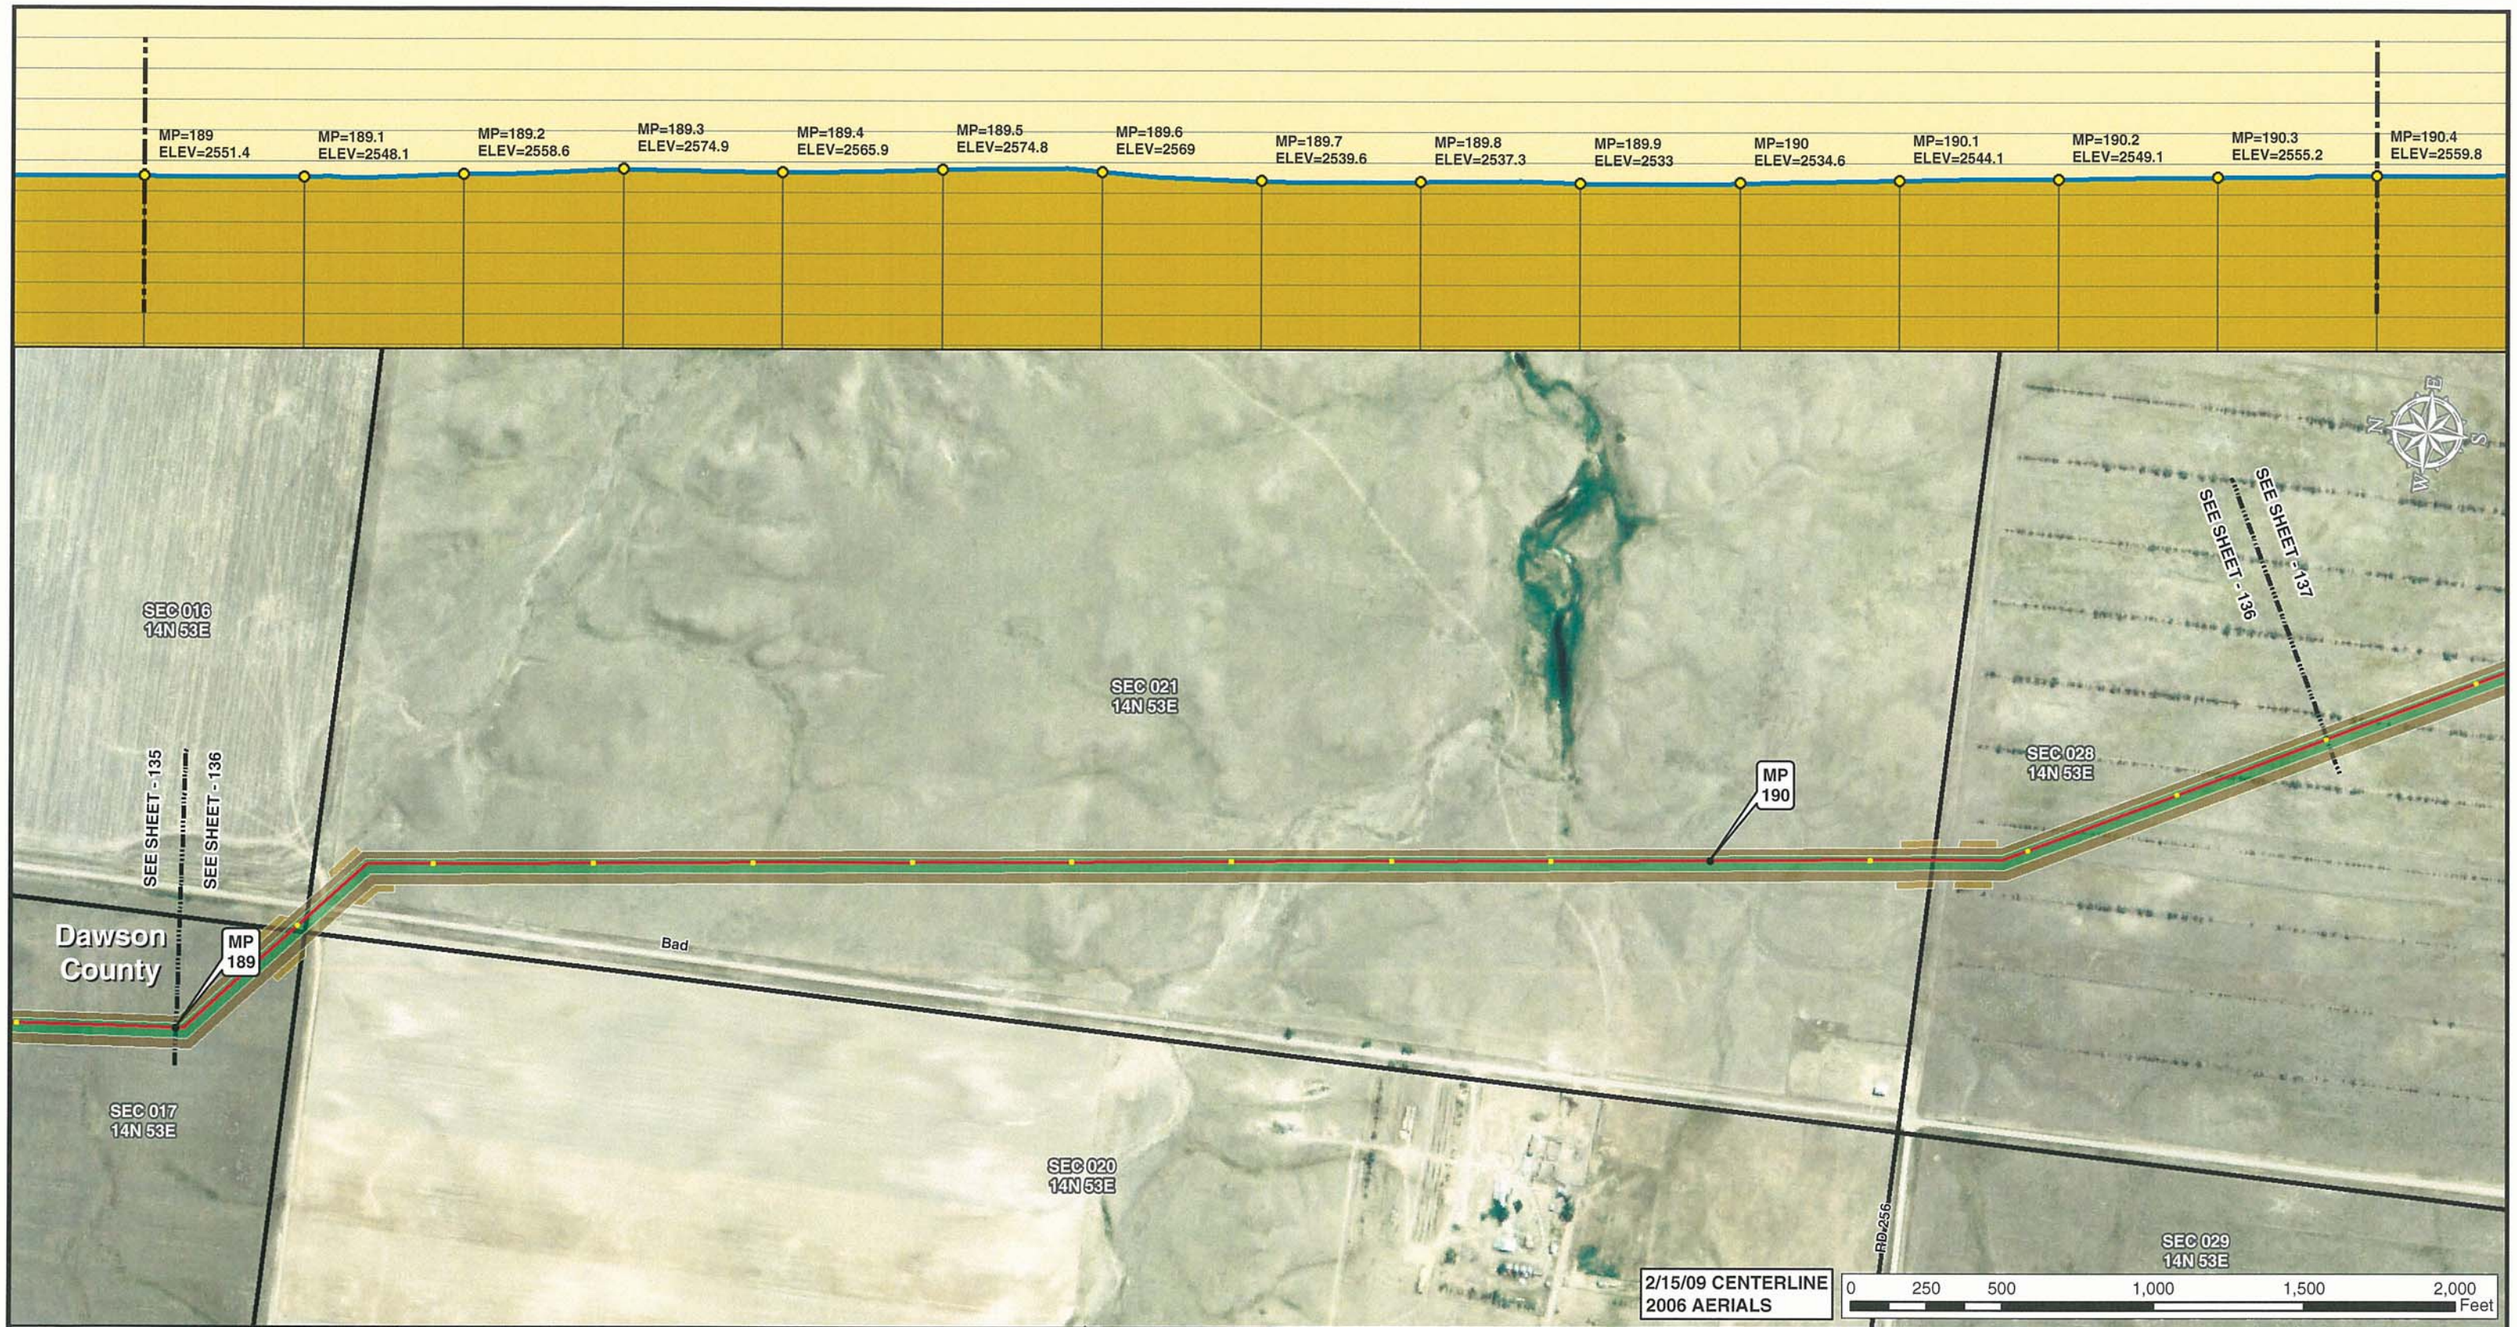

Legend

- MILE POST
- 0.1 MILE TICK MARK
- VALVE
- KEYSTONE XL PROJECT
- PERMANENT EASEMENT
- TEMPORARY EASEMENT
- EXTRA WORKSPACE
- ACCESS ROAD
- TRANSMISSION LINE
- PUMP STATION
- STAGING AREA
- PIPE YARD
- CONTRACTOR YARD
- WATER BODY
- WETLAND
- COUNTY LINE
- SECTION LINE

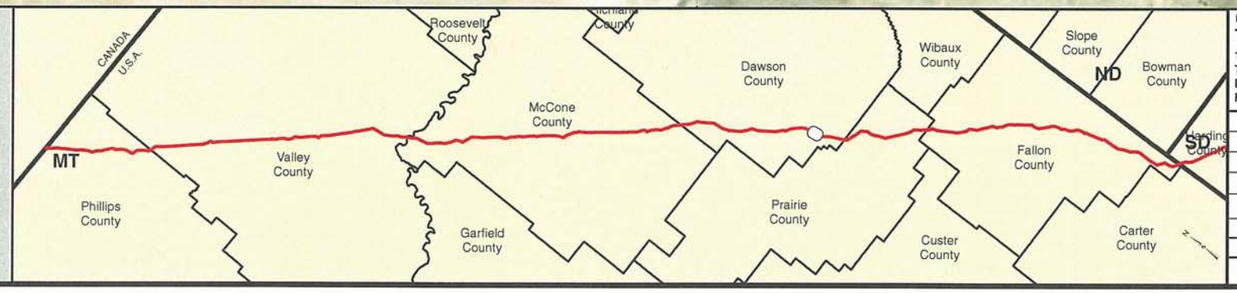

PREPARED BY:
TROW ENGINEERING CONSULTANTS INC.
1300 Metropolitan Boulevard, Suite 200
Tallahassee, Florida , USA 32308
Phone: 1-850-385-5441
Fax: 1-850-385-5523
Trow

NO.	REVISION	DATE
1	ISSUED FOR SUPPLEMENTAL U.S. DEPT. OF STATE FILING (2.15.09 CL)	7.6.09
0	ISSUED FOR UNITED STATES DEPARTMENT OF STATE (7.31.08 CL)	11.19.08

ConocoPhillips

TransCanada
In business to deliver

KEYSTONE XL PROJECT
ROUTE SHEETS
MORGAN, MONTANA TO STEELE CITY, NEBRASKA
DAWSON COUNTY, MONTANA

MAP PARAMETERS
PROJECTION: NAD83, UTM:13N
SCALE: 1: 6000 ; 1" = 500'

DRAWN BY	CHECKED BY	APPROVED BY	PROJECT:	DRAWING NUMBER	SHEET	REV.
GS	SS	RG	50388X	XL-30-ML-2002-P-136-A	136	1

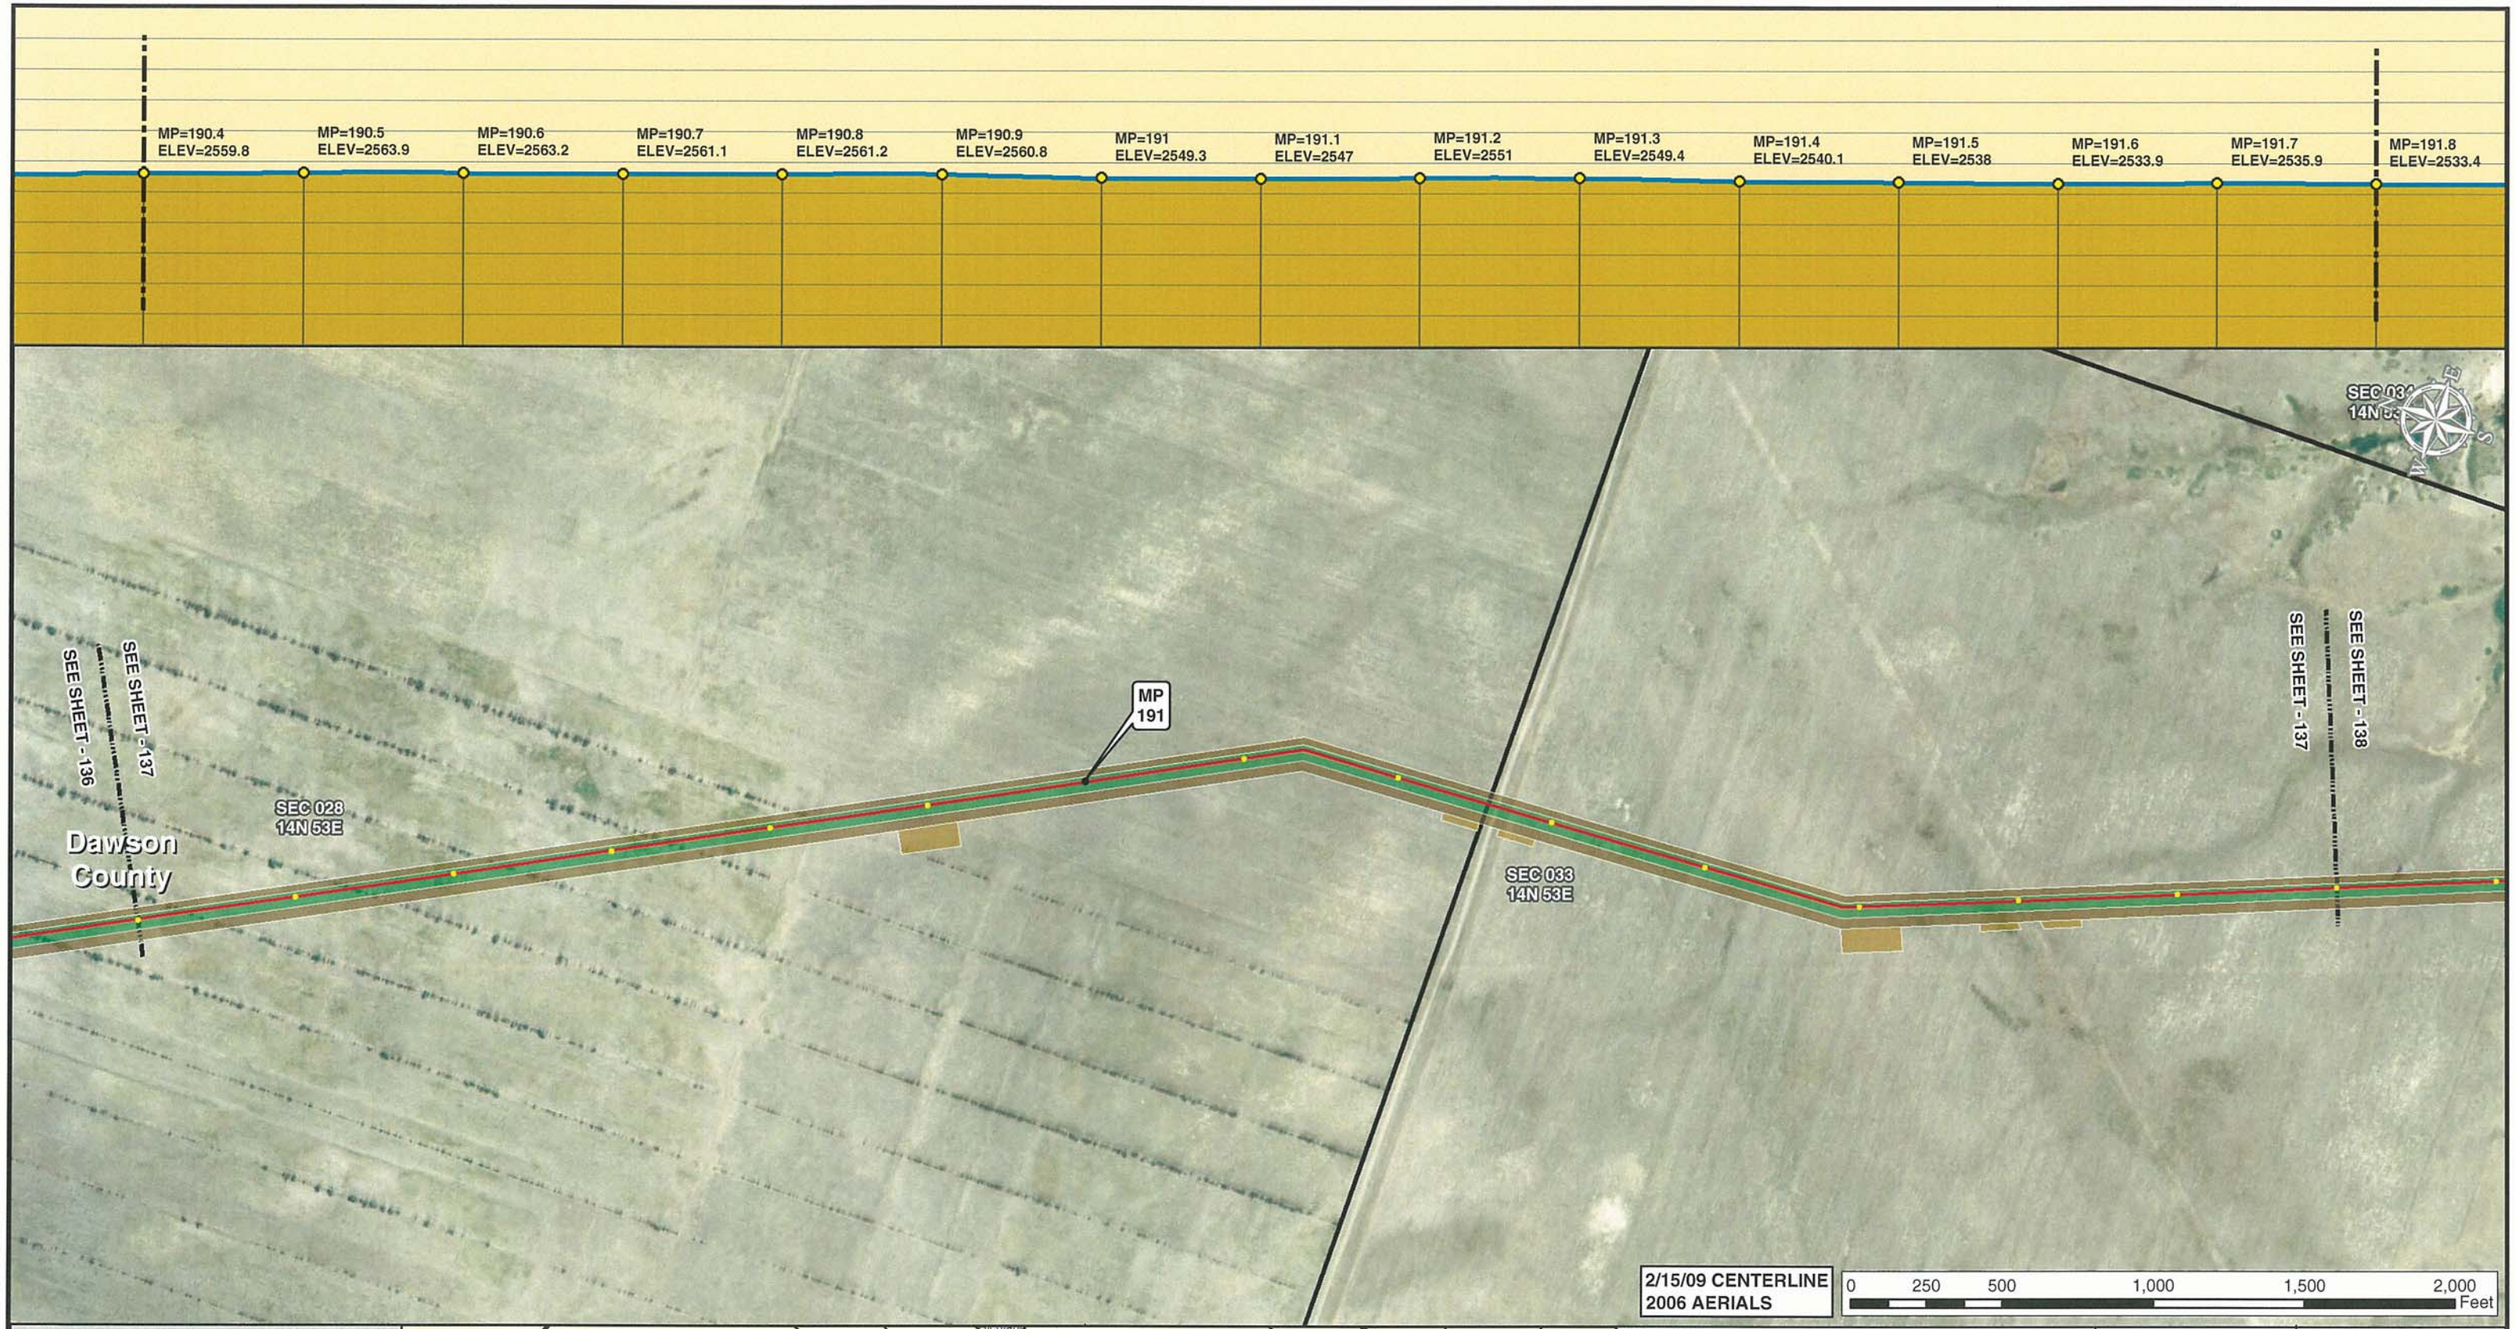

Legend

- MILE POST
- 0.1 MILE TICK MARK
- VALVE
- KEYSTONE XL PROJECT
- PERMANENT EASEMENT
- TEMPORARY EASEMENT
- EXTRA WORKSPACE
- ACCESS ROAD
- TRANSMISSION LINE
- PUMP STATION
- STAGING AREA
- PIPE YARD
- CONTRACTOR YARD
- WATER BODY
- WETLAND
- COUNTY LINE
- SECTION LINE

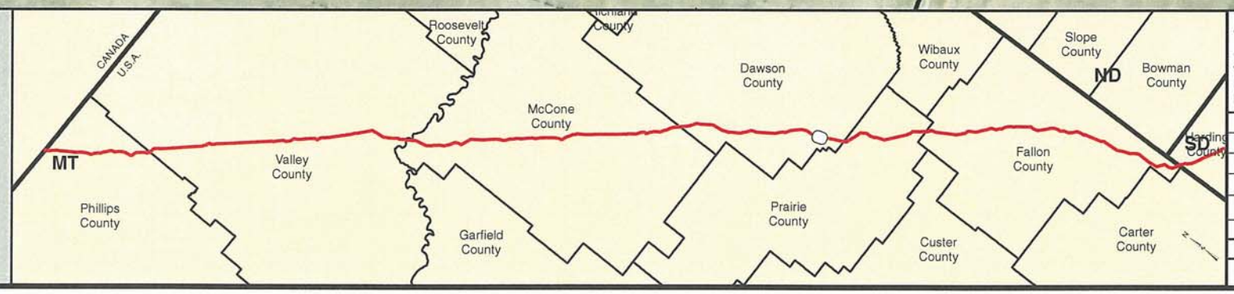

PREPARED BY:
TROW ENGINEERING CONSULTANTS INC.
1300 Metropolitan Boulevard, Suite 200
Tallahassee, Florida , USA 32308
Phone: 1-850-385-5441
Fax: 1-850-385-5523

Trow

ConocoPhillips

TransCanada
In business to deliver

NO.	REVISION	DATE
1	ISSUED FOR SUPPLEMENTAL U.S. DEPT. OF STATE FILING (2.15.09 CL)	7.6.09
0	ISSUED FOR UNITED STATES DEPARTMENT OF STATE (7.31.08 CL)	11.19.08

KEYSTONE XL PROJECT
ROUTE SHEETS
MORGAN, MONTANA TO STEELE CITY, NEBRASKA
DAWSON COUNTY, MONTANA

MAP PARAMETERS
PROJECTION: NAD83, UTM:13N
SCALE: 1: 6000 ; 1" = 500'

DRAWN BY	CHECKED BY	APPROVED BY	PROJECT:	DRAWING NUMBER	SHEET	REV.
GS	SS	RG	50388X	XL-30-ML-2002-P-137-A	137	1

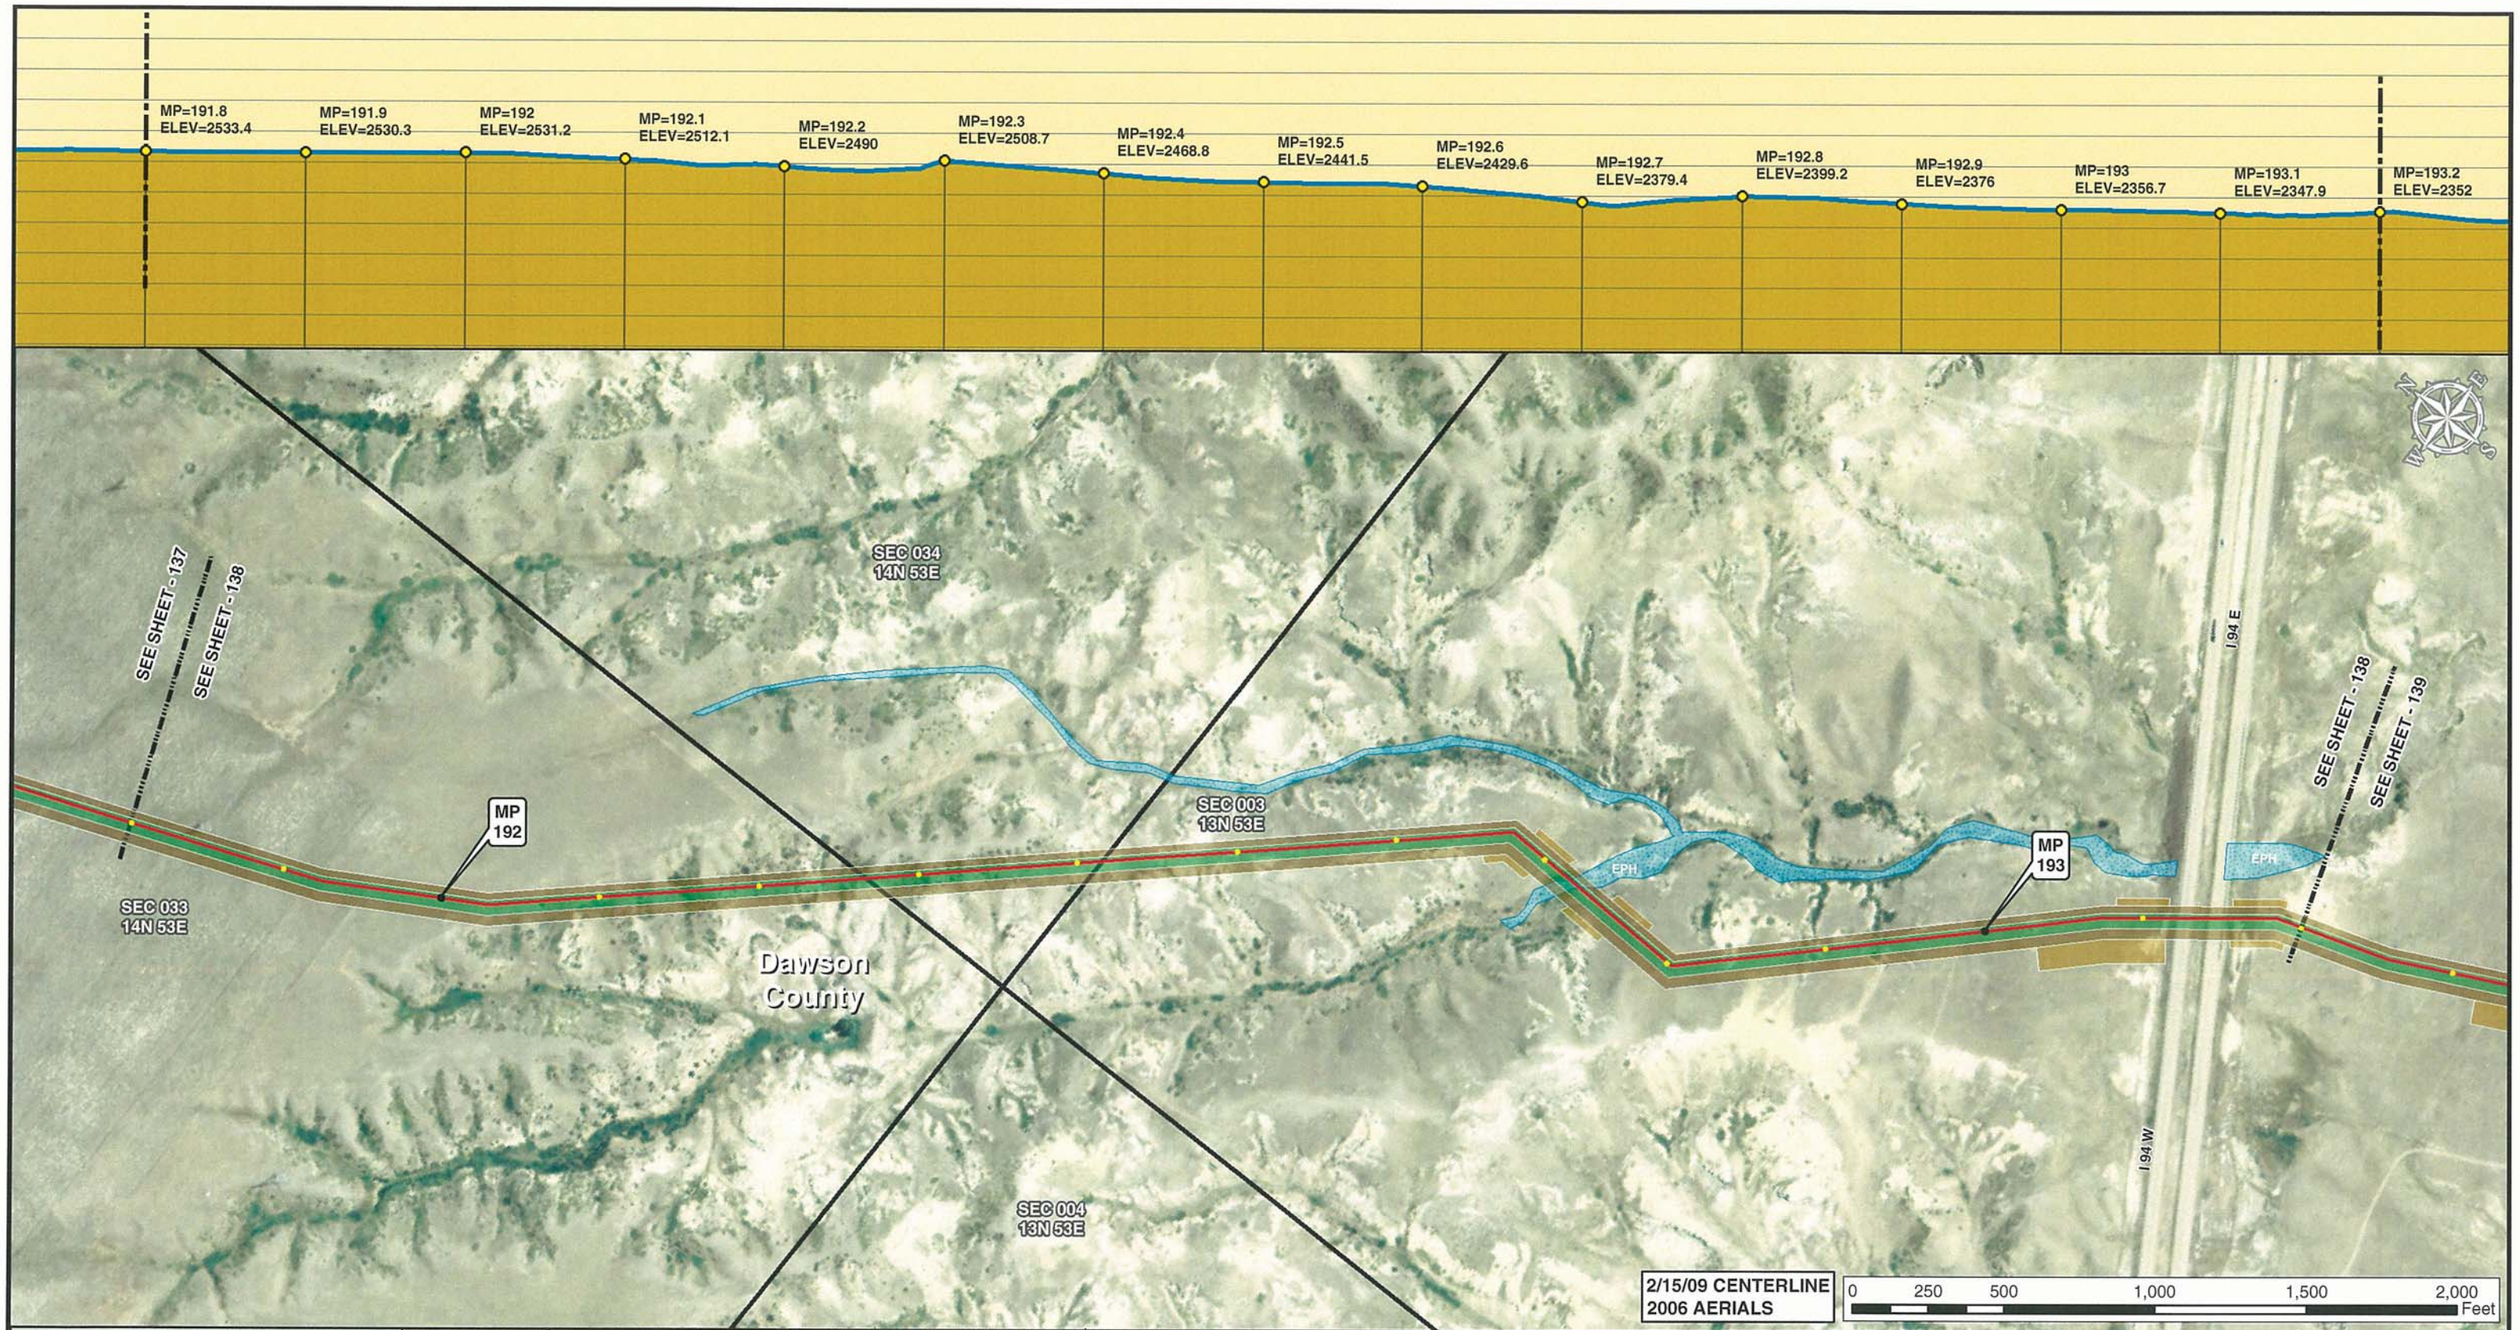

Legend

- MILE POST
- 0.1 MILE TICK MARK
- VALVE
- KEYSTONE XL PROJECT
- PERMANENT EASEMENT
- TEMPORARY EASEMENT
- EXTRA WORKSPACE
- ACCESS ROAD
- TRANSMISSION LINE
- PUMP STATION
- STAGING AREA
- PIPE YARD
- CONTRACTOR YARD
- WATER BODY
- WETLAND
- COUNTY LINE
- SECTION LINE

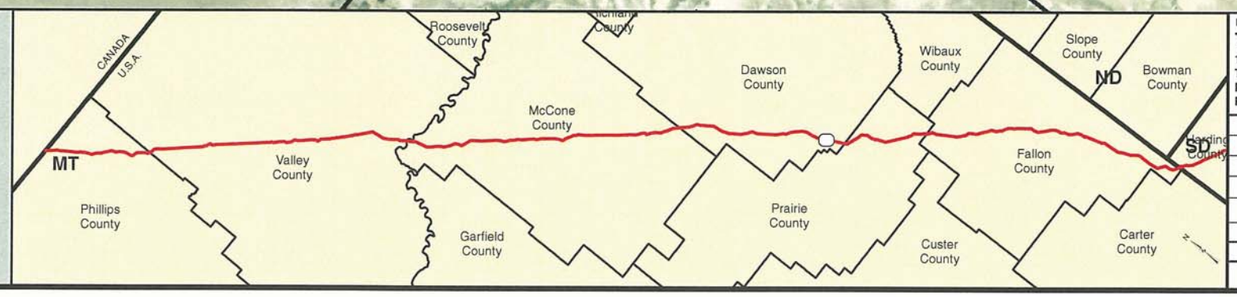

PREPARED BY:
TROW ENGINEERING CONSULTANTS INC.
1300 Metropolitan Boulevard, Suite 200
Tallahassee, Florida , USA 32308
Phone: 1-850-385-5441
Fax: 1-850-385-5523

Trow

ConocoPhillips

TransCanada
In business to deliver

NO.	REVISION	DATE
1	ISSUED FOR SUPPLEMENTAL U.S. DEPT. OF STATE FILING (2.15.09 CL)	7.6.09
0	ISSUED FOR UNITED STATES DEPARTMENT OF STATE (7.31.08 CL)	11.19.08

KEYSTONE XL PROJECT
ROUTE SHEETS
MORGAN, MONTANA TO STEELE CITY, NEBRASKA
DAWSON COUNTY, MONTANA

MAP PARAMETERS
PROJECTION: NAD83, UTM:13N
SCALE: 1: 6000 ; 1" = 500'

DRAWN BY	CHECKED BY	APPROVED BY	PROJECT:	DRAWING NUMBER	SHEET	REV.
GS	SS	RG	50388X	XL-30-ML-2002-P-138-A	138	1

Legend

- MILE POST
- 0.1 MILE TICK MARK
- VALVE
- KEYSTONE XL PROJECT
- PERMANENT EASEMENT
- TEMPORARY EASEMENT
- EXTRA WORKSPACE
- ACCESS ROAD
- TRANSMISSION LINE
- PUMP STATION
- STAGING AREA
- PIPE YARD
- CONTRACTOR YARD
- WATER BODY
- WETLAND
- COUNTY LINE
- SECTION LINE

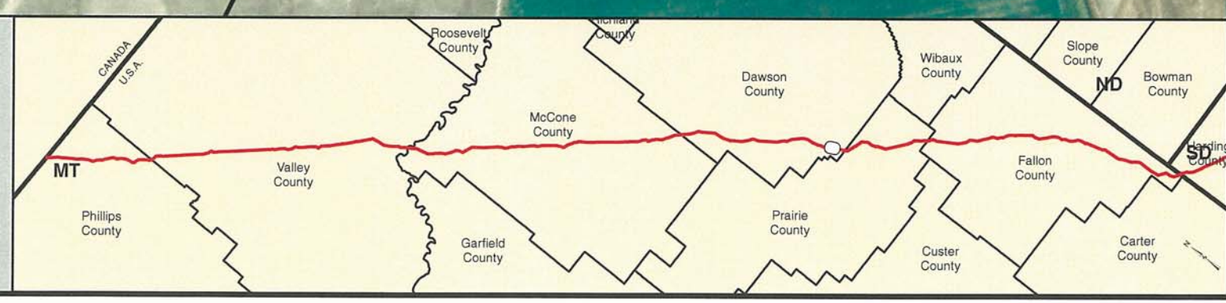

PREPARED BY:
TROW ENGINEERING CONSULTANTS INC.
1300 Metropolitan Boulevard, Suite 200
Tallahassee, Florida , USA 32308
Phone: 1-850-385-5441
Fax: 1-850-385-5523
Trow

ConocoPhillips | TransCanada — In business to deliver

NO.	REVISION	DATE
1	ISSUED FOR SUPPLEMENTAL U.S. DEPT. OF STATE FILING (2.15.09 CL)	7.6.09
0	ISSUED FOR UNITED STATES DEPARTMENT OF STATE (7.31.08 CL)	11.19.08

KEYSTONE XL PROJECT
ROUTE SHEETS
MORGAN, MONTANA TO STEELE CITY, NEBRASKA
DAWSON COUNTY, MONTANA

MAP PARAMETERS
PROJECTION: NAD83, UTM:13N
SCALE: 1: 6000 ; 1" = 500'

DRAWN BY	CHECKED BY	APPROVED BY	PROJECT:	DRAWING NUMBER	SHEET	REV.
GS	SS	RG	50388X	XL-30-ML-2002-P-139-A	139	1

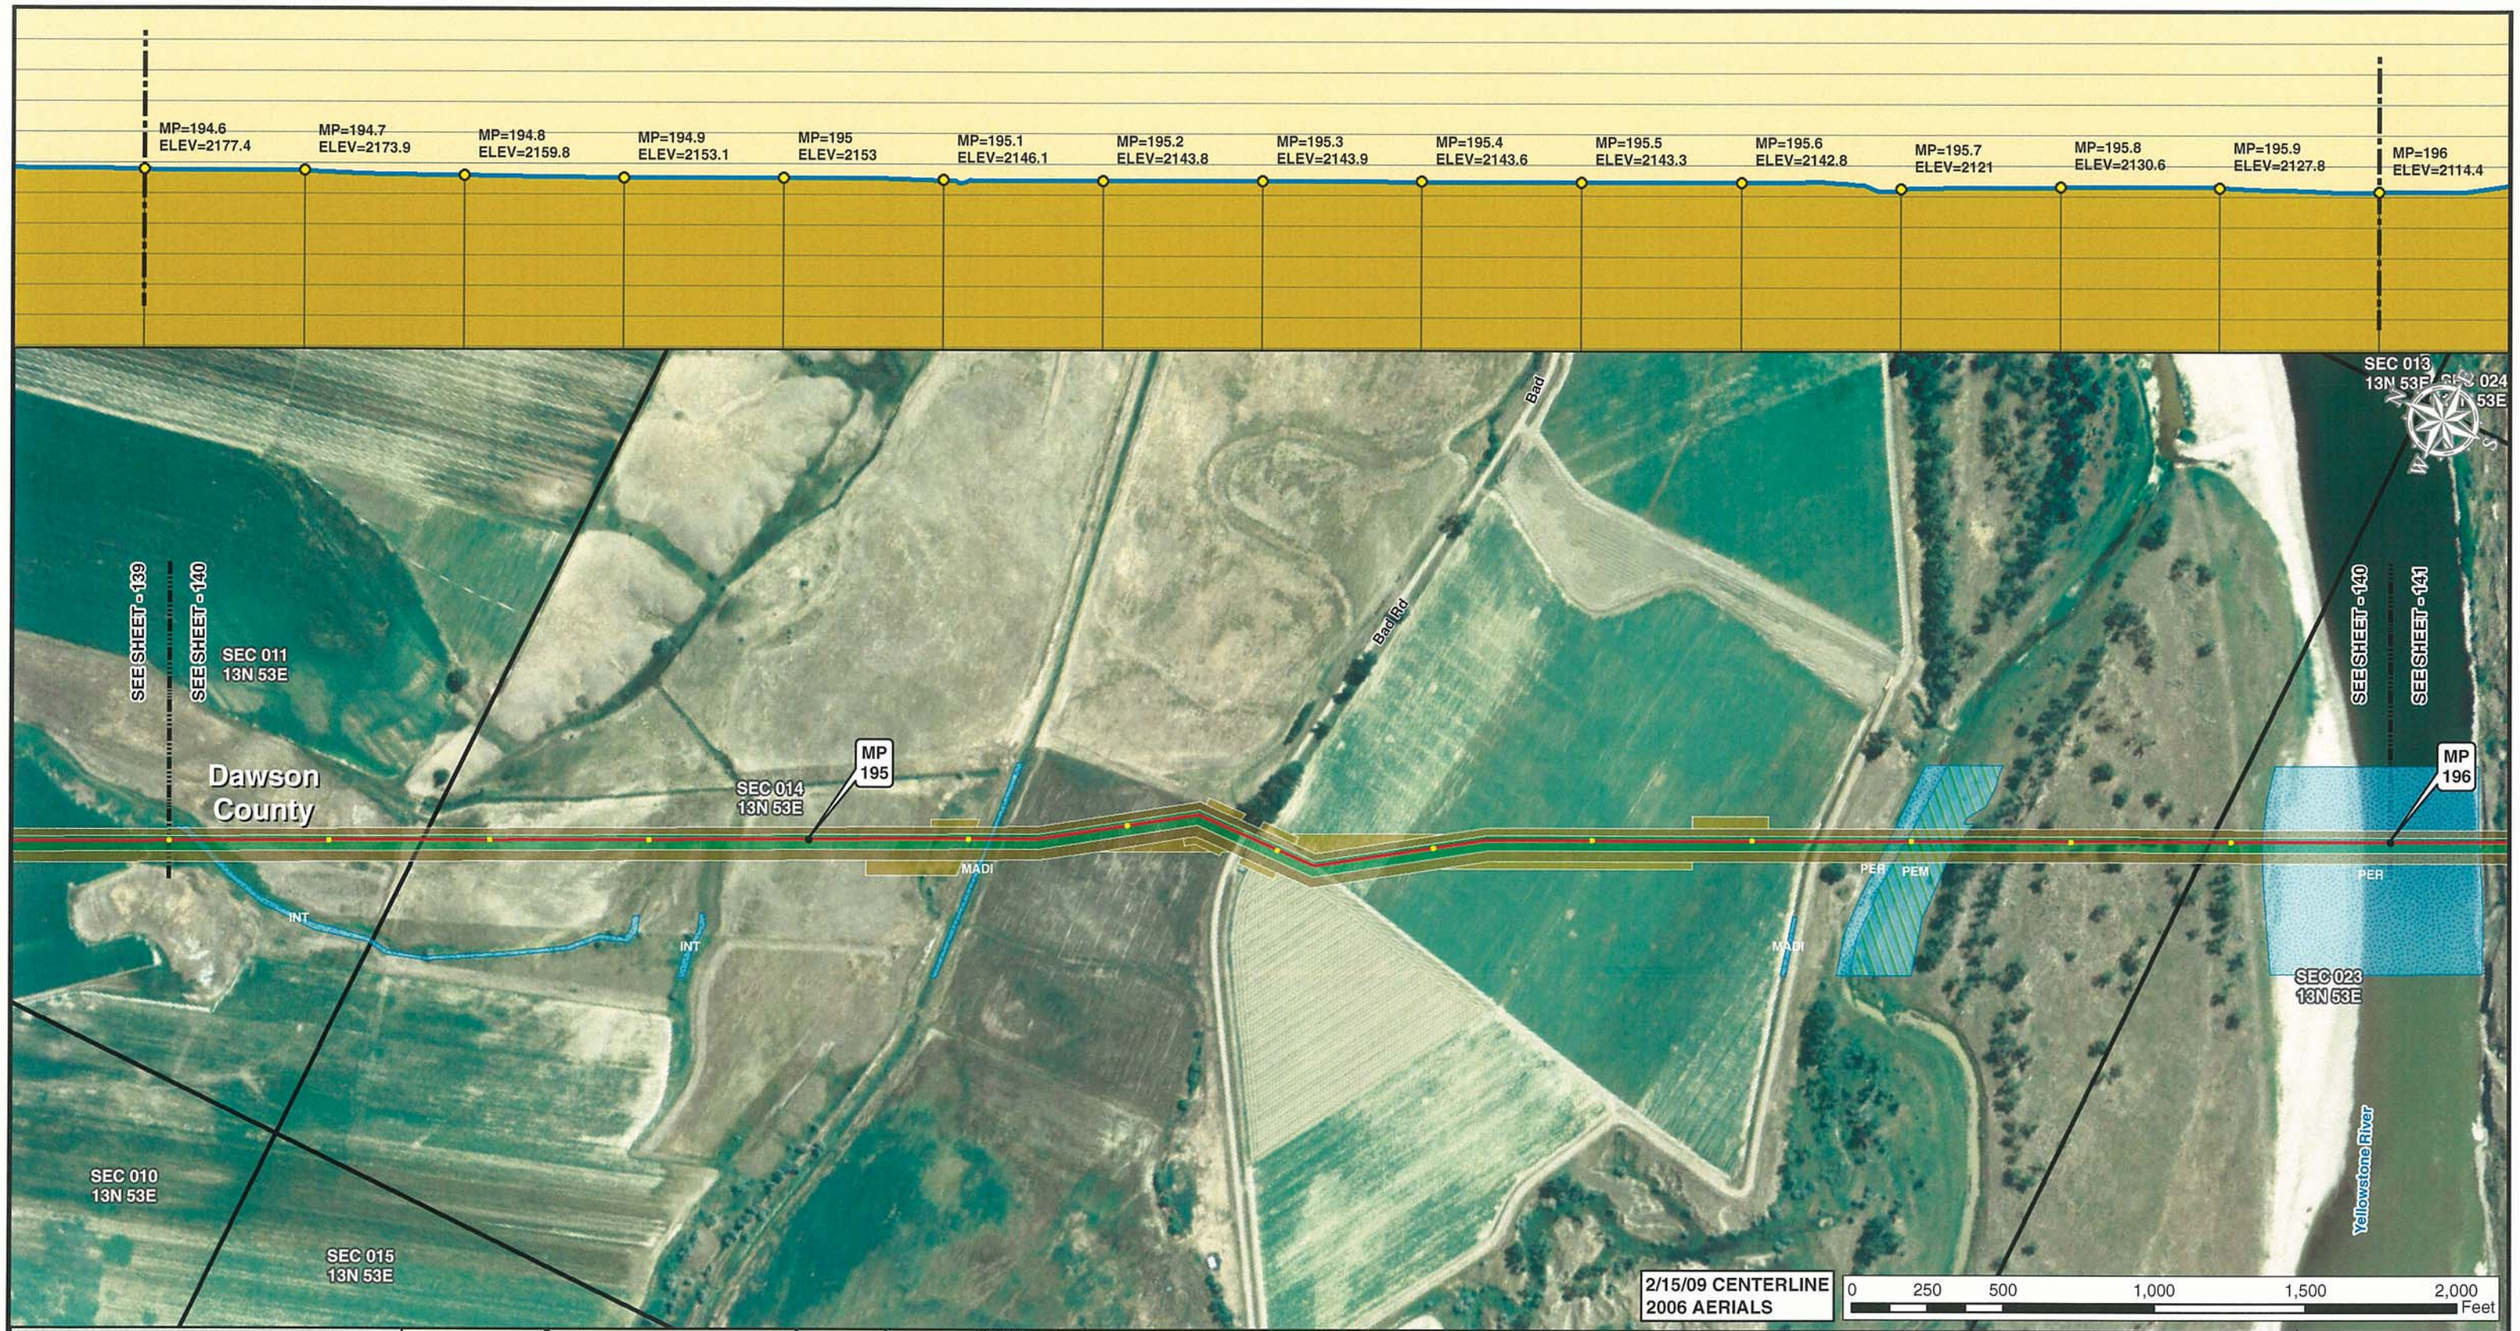

Legend

- MILE POST
- 0.1 MILE TICK MARK
- VALVE
- KEYSTONE XL PROJECT
- PERMANENT EASEMENT
- TEMPORARY EASEMENT
- EXTRA WORKSPACE
- ACCESS ROAD
- TRANSMISSION LINE
- PUMP STATION
- STAGING AREA
- PIPE YARD
- CONTRACTOR YARD
- WATER BODY
- WETLAND
- COUNTY LINE
- SECTION LINE

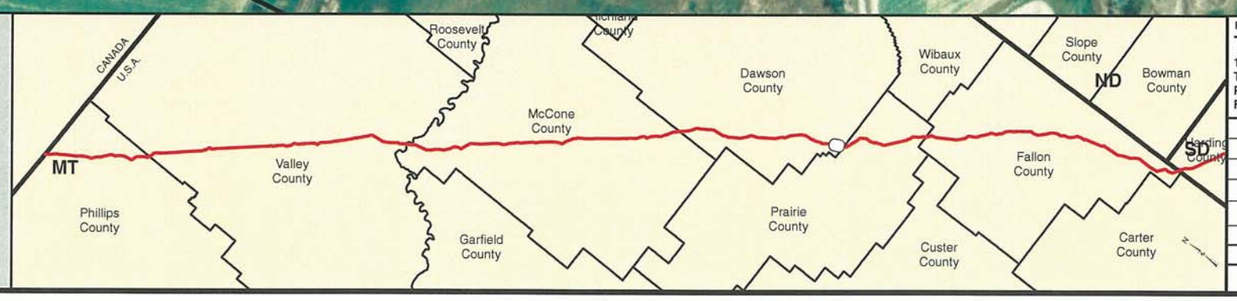

PREPARED BY:
TROW ENGINEERING CONSULTANTS INC.
1300 Metropolitan Boulevard, Suite 200
Tallahassee, Florida , USA 32308
Phone: 1-850-385-5441
Fax: 1-850-385-5523
Trow

ConocoPhillips | TransCanada — In business to deliver

NO.	REVISION	DATE
1	ISSUED FOR SUPPLEMENTAL U.S. DEPT. OF STATE FILING (2.15.09 CL)	7.6.09
0	ISSUED FOR UNITED STATES DEPARTMENT OF STATE (7.31.08 CL)	11.19.08

KEYSTONE XL PROJECT
ROUTE SHEETS
MORGAN, MONTANA TO STEELE CITY, NEBRASKA
DAWSON COUNTY, MONTANA

MAP PARAMETERS
PROJECTION: NAD83, UTM:13N
SCALE: 1: 6000 ; 1" = 500'

DRAWN BY	CHECKED BY	APPROVED BY	PROJECT:	DRAWING NUMBER	SHEET	REV.
GS	SS	RG	50388X	XL-30-ML-2002-P-140-A	140	1

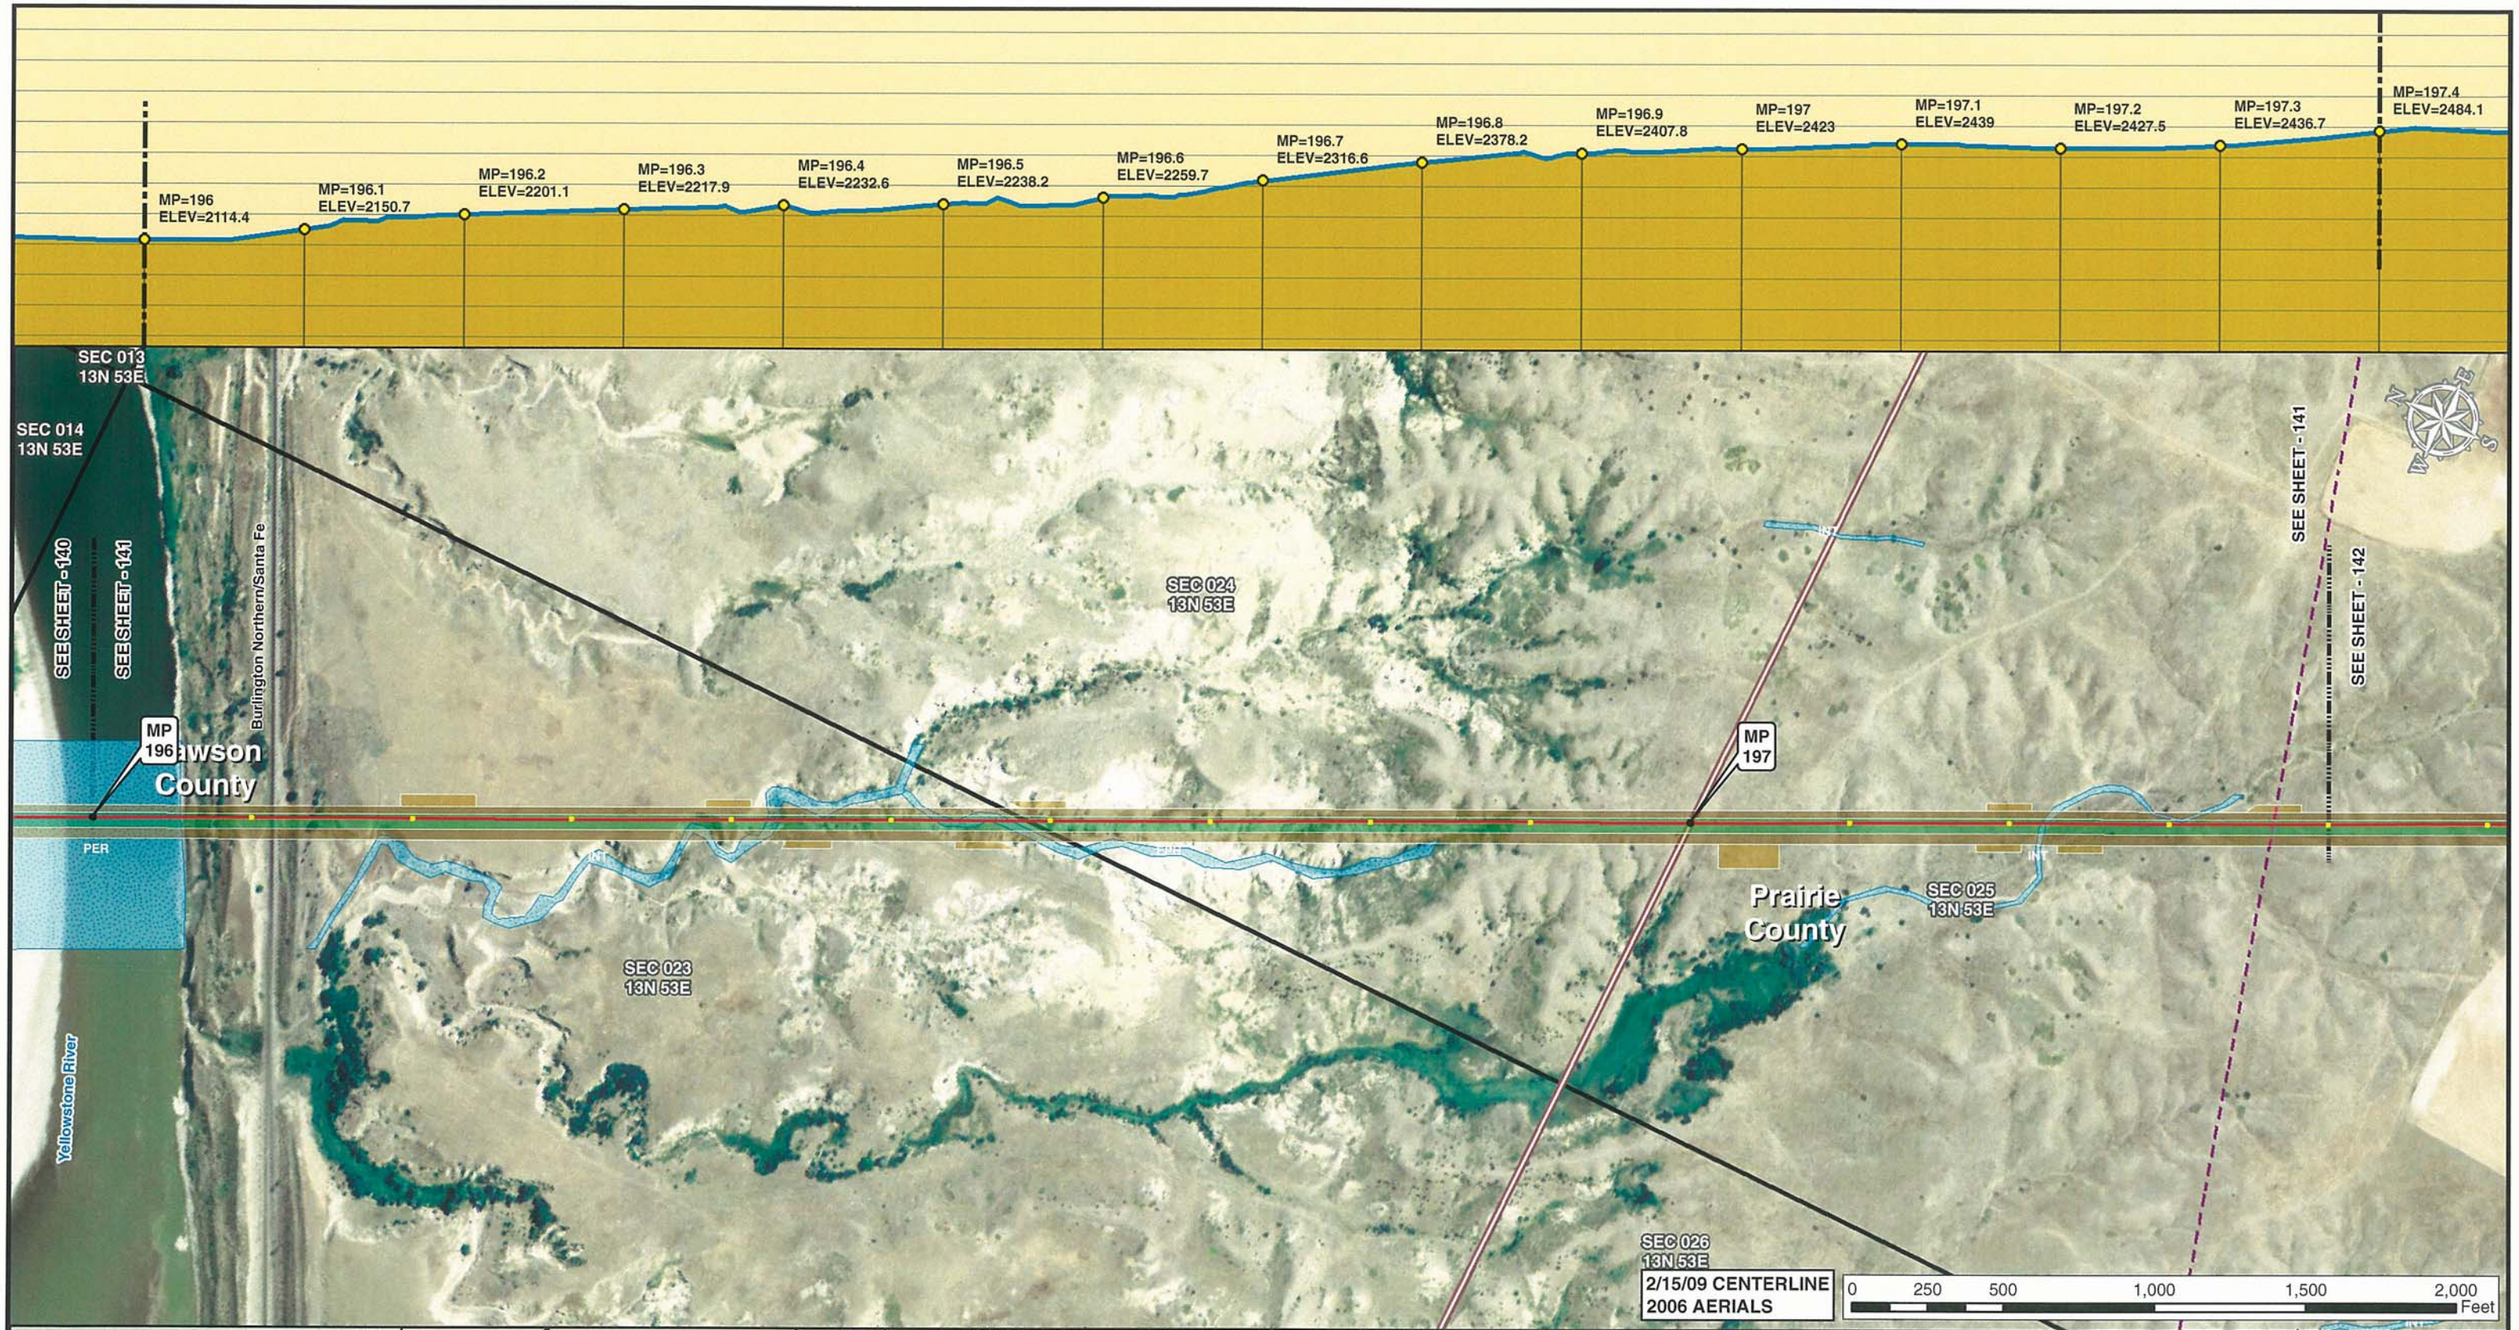

Legend

- MILE POST
- 0.1 MILE TICK MARK
- VALVE
- KEYSTONE XL PROJECT
- PERMANENT EASEMENT
- TEMPORARY EASEMENT
- EXTRA WORKSPACE
- ACCESS ROAD
- TRANSMISSION LINE
- PUMP STATION
- STAGING AREA
- PIPE YARD
- CONTRACTOR YARD
- WATER BODY
- WETLAND
- COUNTY LINE
- SECTION LINE

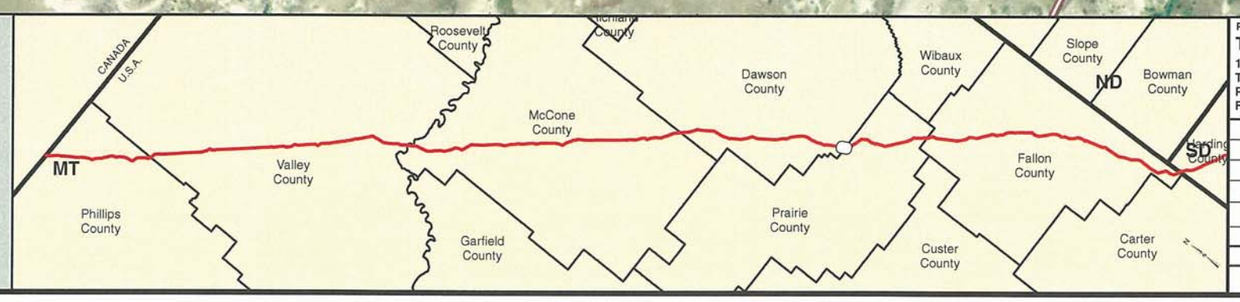

PREPARED BY:
TROW ENGINEERING CONSULTANTS INC.
1300 Metropolitan Boulevard, Suite 200
Tallahassee, Florida , USA 32308
Phone: 1-850-385-5441
Fax: 1-850-385-5523

Trow

NO.	REVISION	DATE
1	ISSUED FOR SUPPLEMENTAL U.S. DEPT. OF STATE FILING (2.15.09 CL)	7.6.09
0	ISSUED FOR UNITED STATES DEPARTMENT OF STATE (7.31.08 CL)	11.19.08

ConocoPhillips

TransCanada
In business to deliver

KEYSTONE XL PROJECT
ROUTE SHEETS
MORGAN, MONTANA TO STEELE CITY, NEBRASKA
DAWSON COUNTY, MONTANA

MAP PARAMETERS
PROJECTION: NAD83, UTM:13N
SCALE: 1: 6000 ; 1" = 500'

DRAWN BY	CHECKED BY	APPROVED BY	PROJECT:	DRAWING NUMBER	SHEET	REV.
GS	SS	RG	50388X	XL-30-ML-2002-P-141-A	141	1

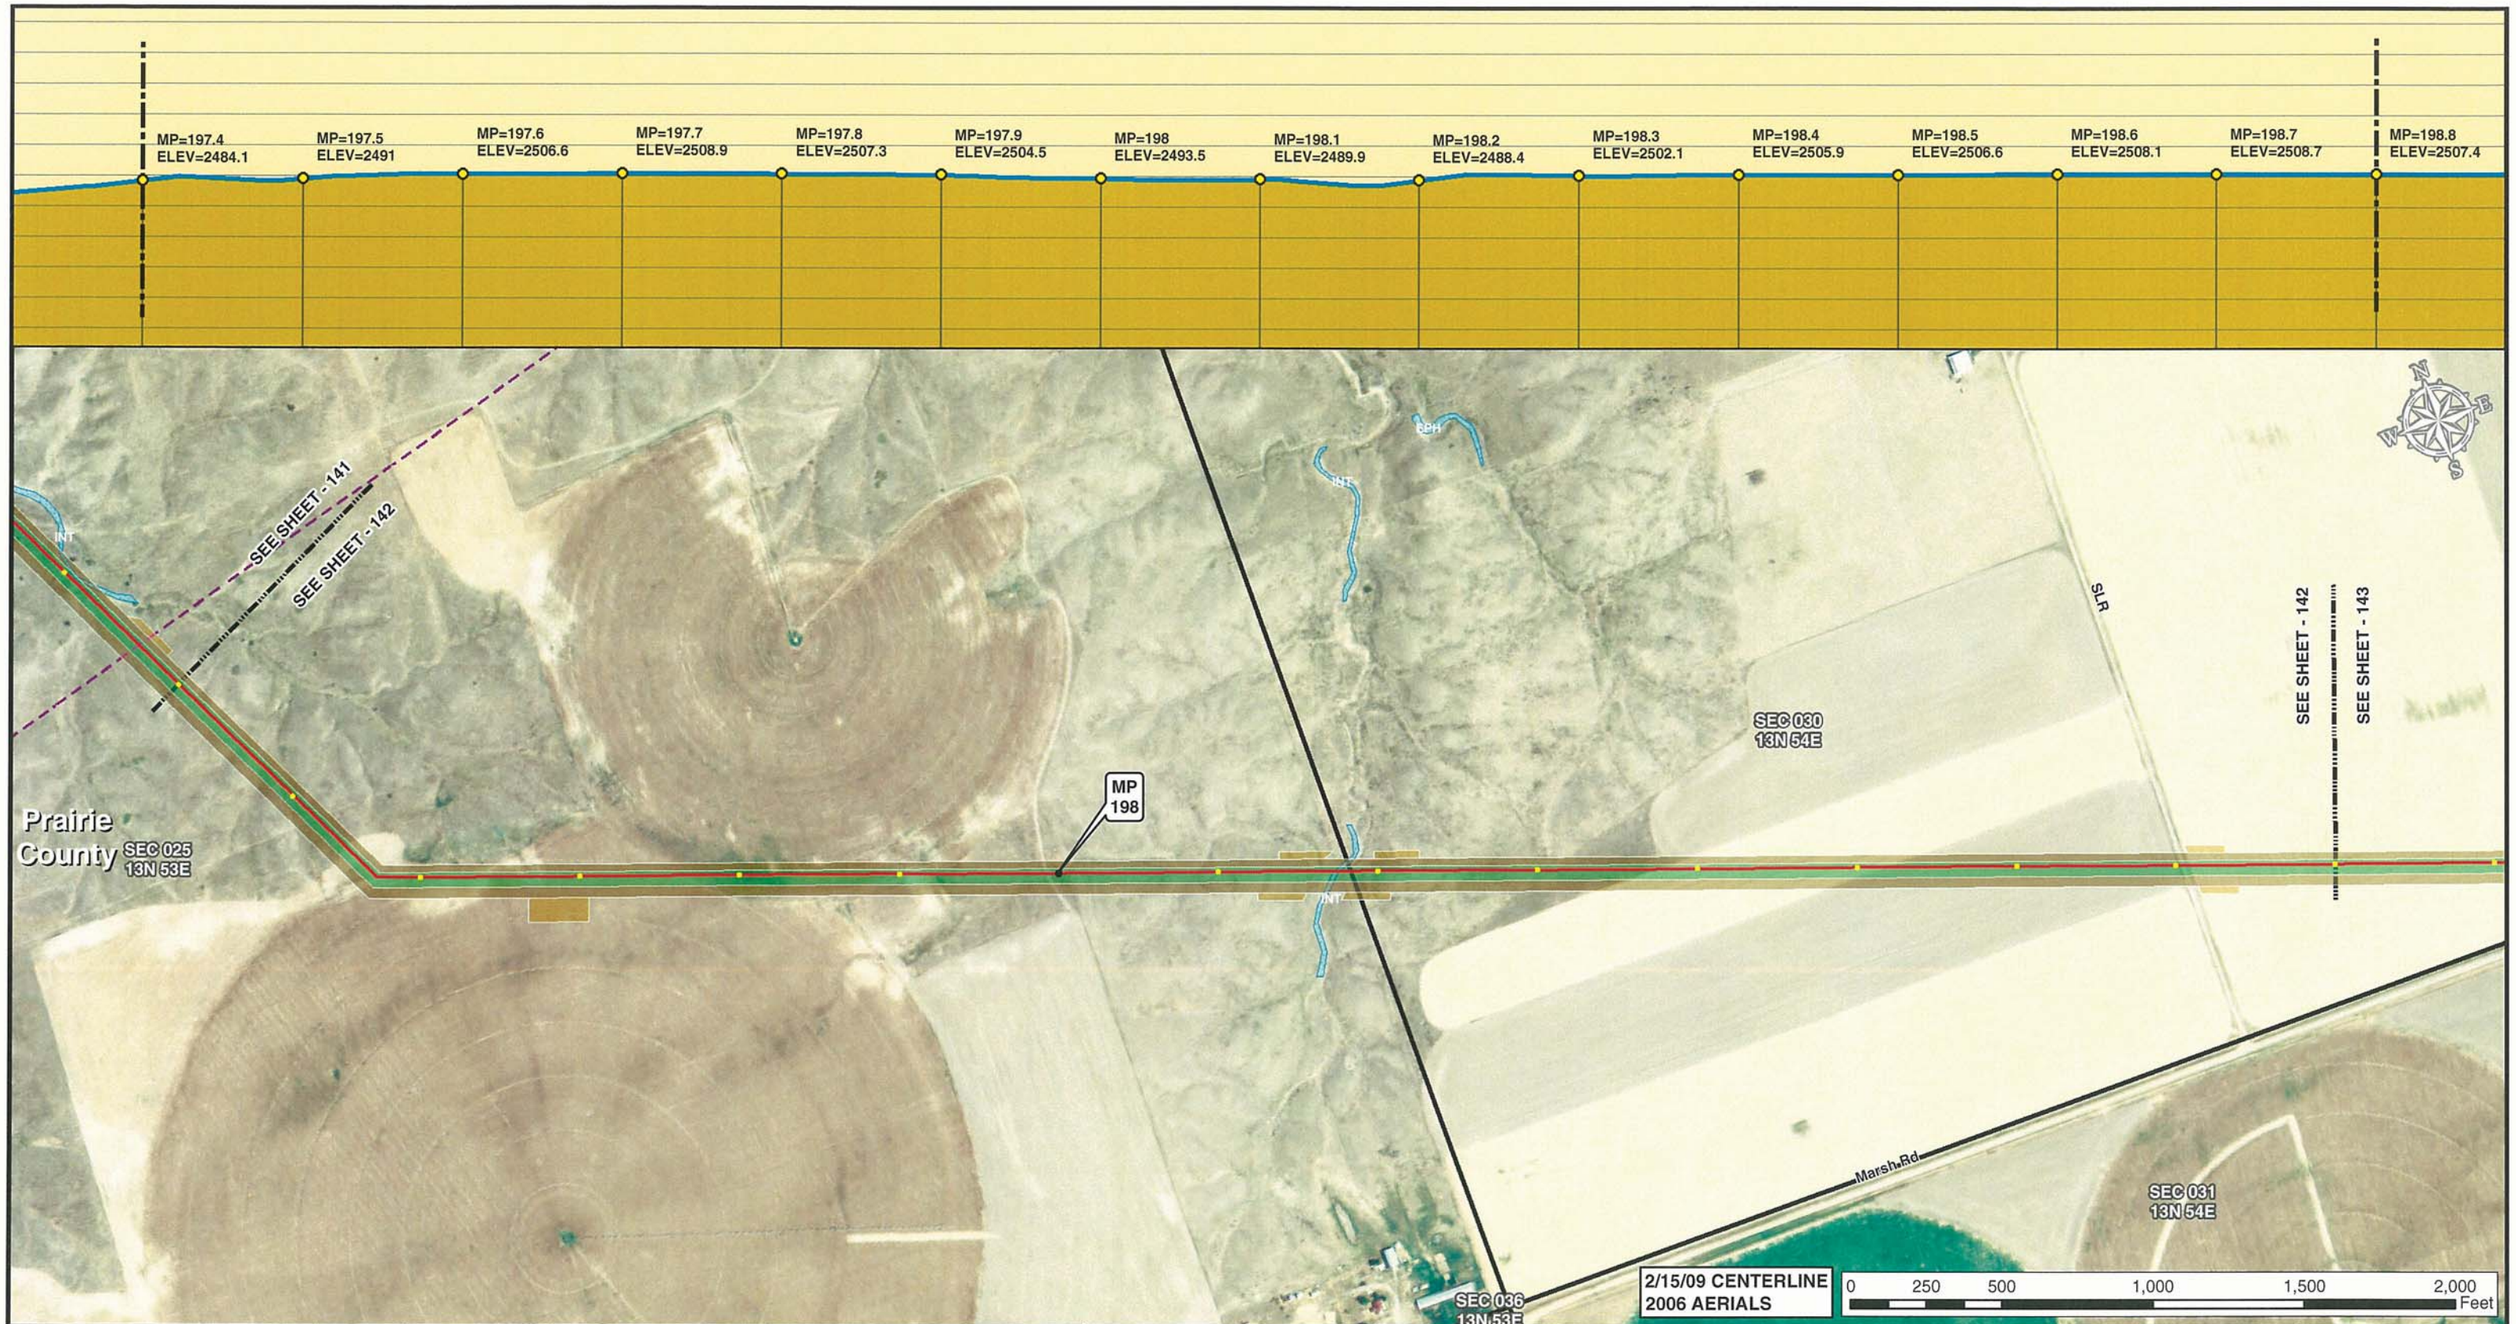

Legend

- MILE POST
- 0.1 MILE TICK MARK
- VALVE
- KEYSTONE XL PROJECT
- PERMANENT EASEMENT
- TEMPORARY EASEMENT
- EXTRA WORKSPACE
- ACCESS ROAD
- TRANSMISSION LINE
- PUMP STATION
- STAGING AREA
- PIPE YARD
- CONTRACTOR YARD
- WATER BODY
- WETLAND
- COUNTY LINE
- SECTION LINE

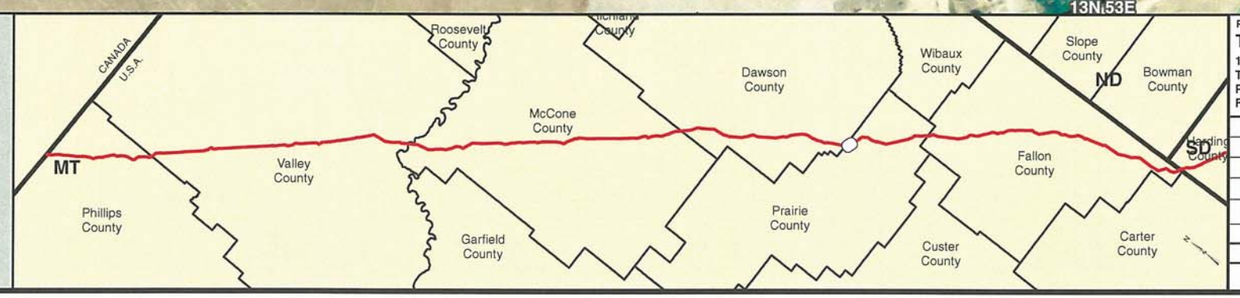

PREPARED BY:
TROW ENGINEERING CONSULTANTS INC.
1300 Metropolitan Boulevard, Suite 200
Tallahassee, Florida , USA 32308
Phone: 1-850-385-5441
Fax: 1-850-385-5523
Trow

NO.	REVISION	DATE
1	ISSUED FOR SUPPLEMENTAL U.S. DEPT. OF STATE FILING (2.15.09 CL)	7.6.09
0	ISSUED FOR UNITED STATES DEPARTMENT OF STATE (7.31.08 CL)	11.19.08

ConocoPhillips

TransCanada
In business to deliver

KEYSTONE XL PROJECT
ROUTE SHEETS
MORGAN, MONTANA TO STEELE CITY, NEBRASKA
PRAIRIE COUNTY, MONTANA

MAP PARAMETERS
PROJECTION: NAD83, UTM:13N
SCALE: 1: 6000 ; 1" = 500'

DRAWN BY	CHECKED BY	APPROVED BY	PROJECT:	DRAWING NUMBER	SHEET	REV.
GS	SS	RG	50388X	XL-30-ML-2002-P-142-A	142	1

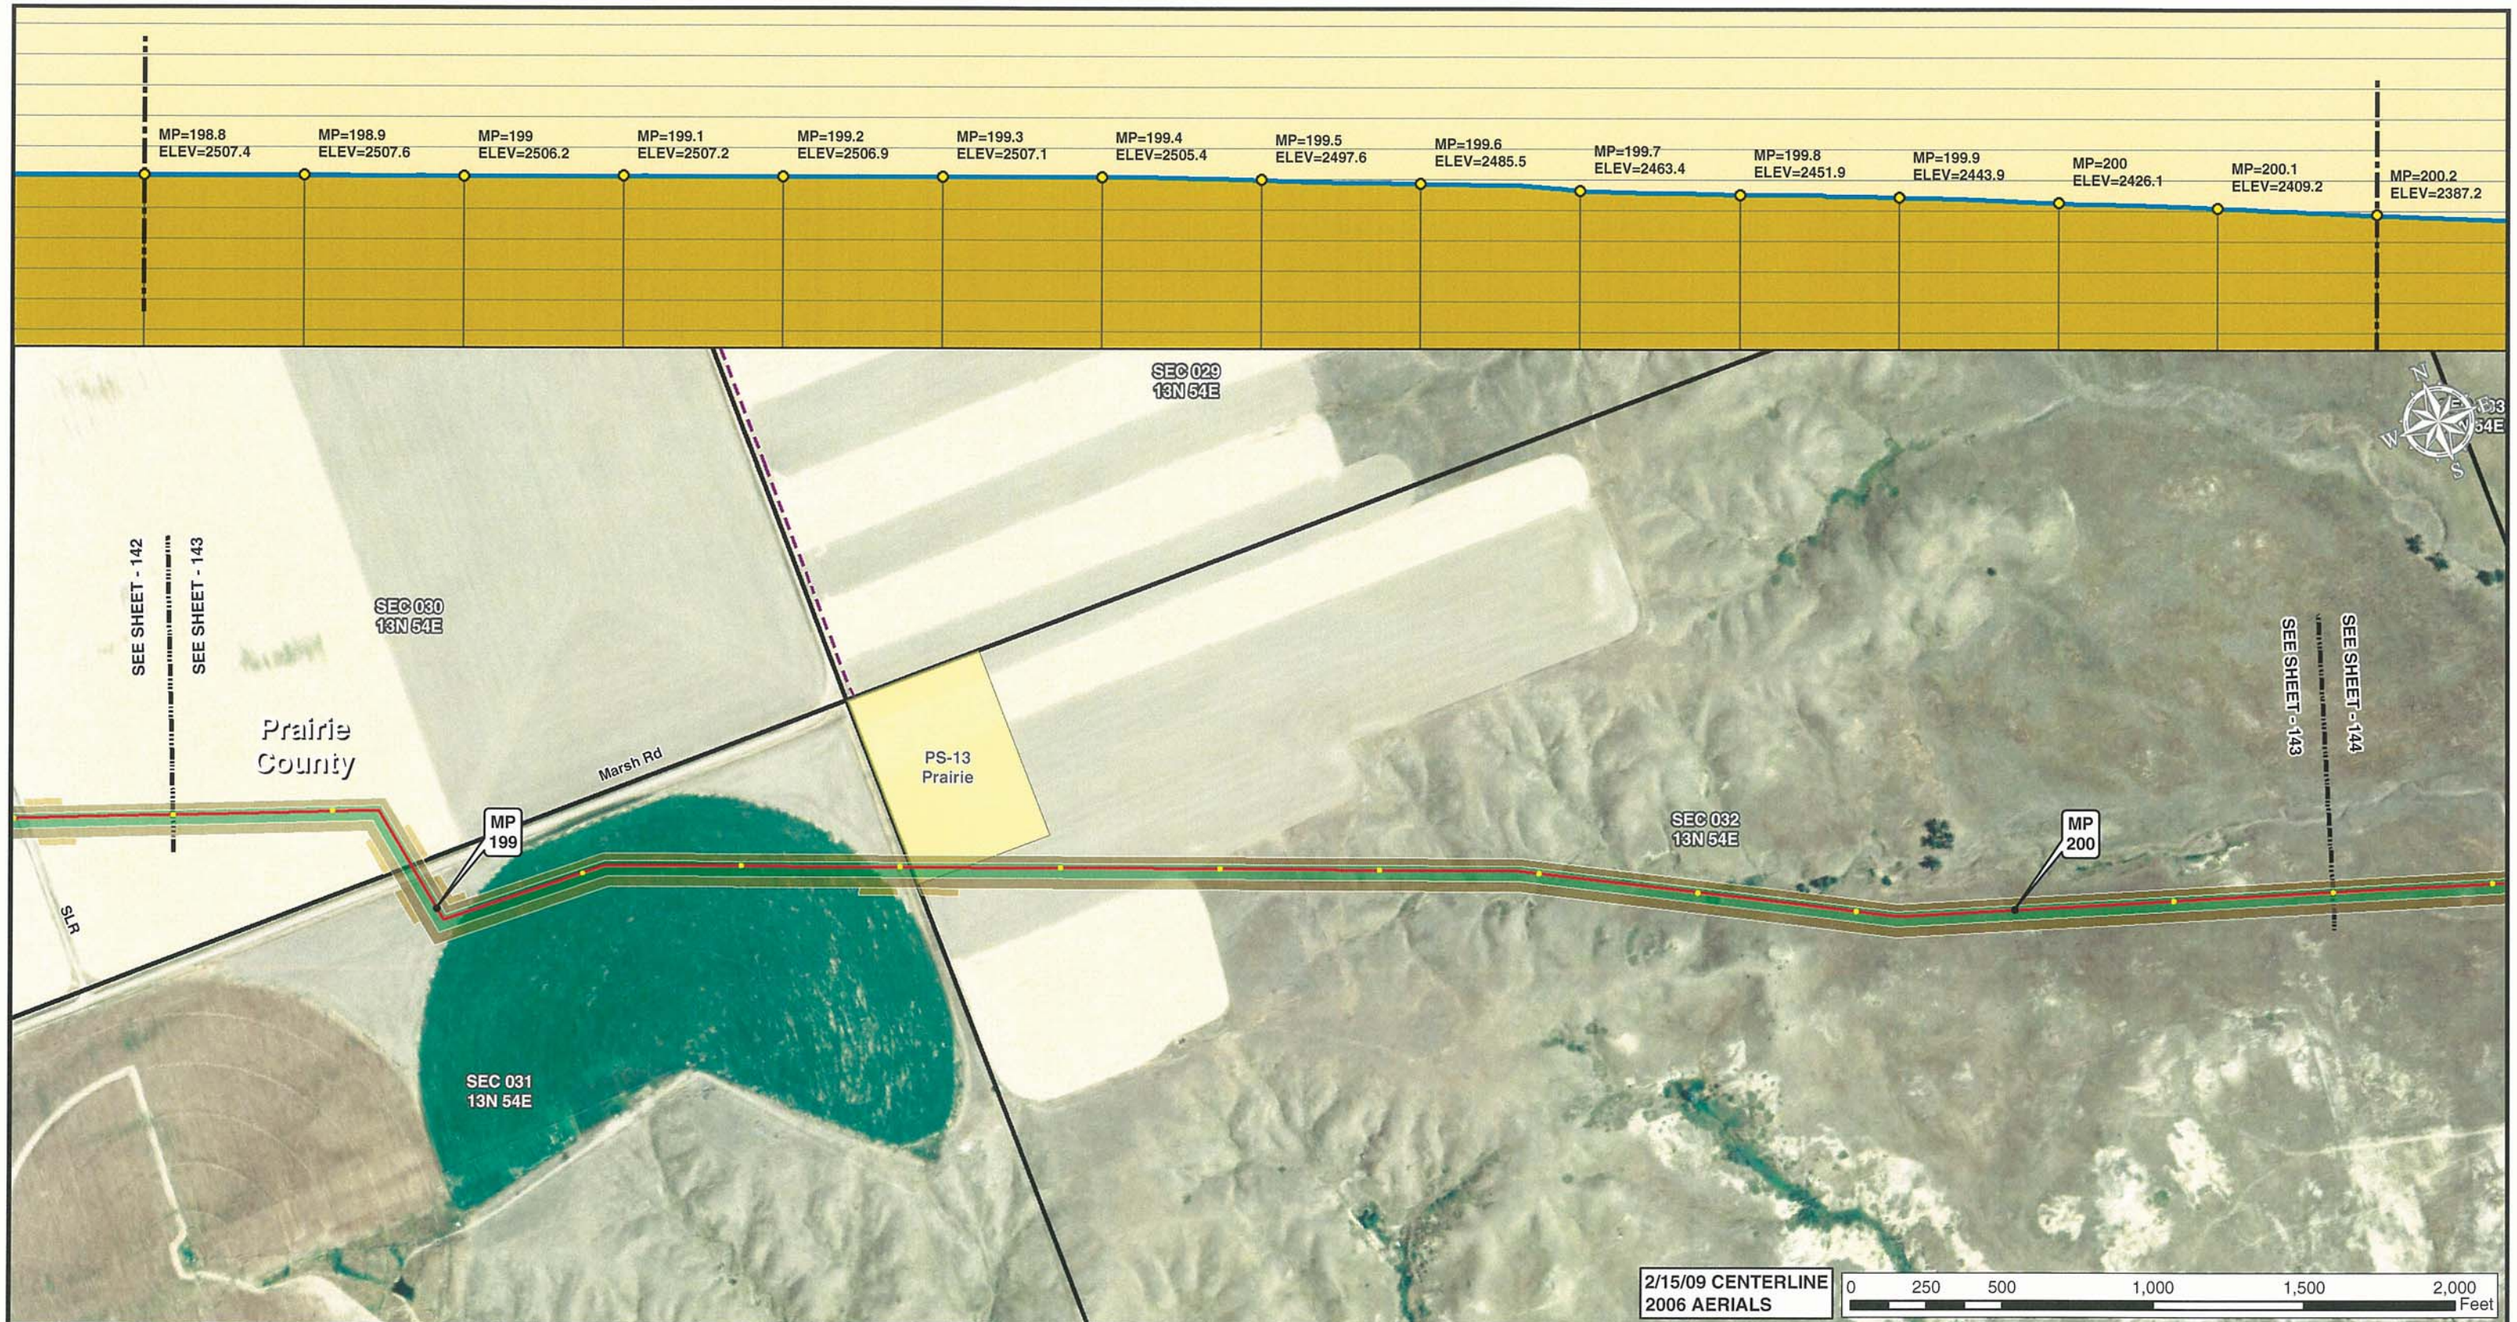

Legend

- MILE POST
- 0.1 MILE TICK MARK
- VALVE
- KEYSTONE XL PROJECT
- PERMANENT EASEMENT
- TEMPORARY EASEMENT
- EXTRA WORKSPACE
- ACCESS ROAD
- TRANSMISSION LINE
- PUMP STATION
- STAGING AREA
- PIPE YARD
- CONTRACTOR YARD
- WATER BODY
- WETLAND
- COUNTY LINE
- SECTION LINE

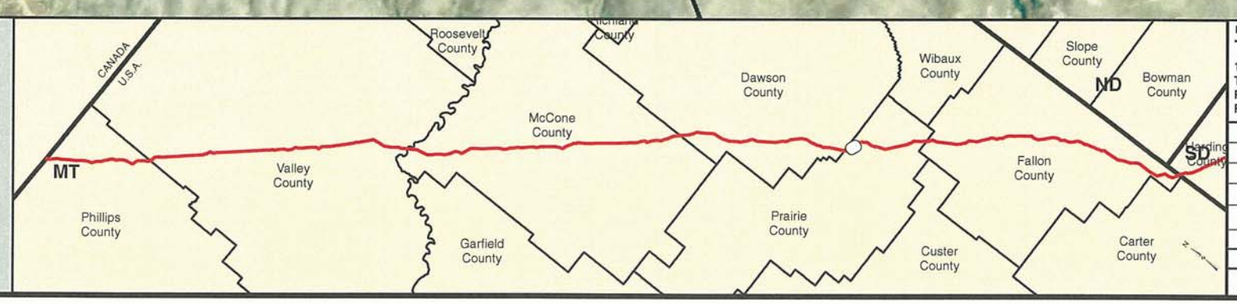

PREPARED BY:
TROW ENGINEERING CONSULTANTS INC.
1300 Metropolitan Boulevard, Suite 200
Tallahassee, Florida , USA 32308
Phone: 1-850-385-5441
Fax: 1-850-385-5523
Trow

NO.	REVISION	DATE
1	ISSUED FOR SUPPLEMENTAL U.S. DEPT. OF STATE FILING (2.15.09 CL)	7.6.09
0	ISSUED FOR UNITED STATES DEPARTMENT OF STATE (7.31.08 CL)	11.19.08

ConocoPhillips

TransCanada
In business to deliver

KEYSTONE XL PROJECT
ROUTE SHEETS
MORGAN, MONTANA TO STEELE CITY, NEBRASKA

PRAIRIE COUNTY, MONTANA

MAP PARAMETERS
PROJECTION: NAD83, UTM:13N
SCALE: 1: 6000 ; 1" = 500'

DRAWN BY	CHECKED BY	APPROVED BY	PROJECT:	DRAWING NUMBER	SHEET	REV.
GS	SS	RG	50388X	XL-30-ML-2002-P-143-A	143	1

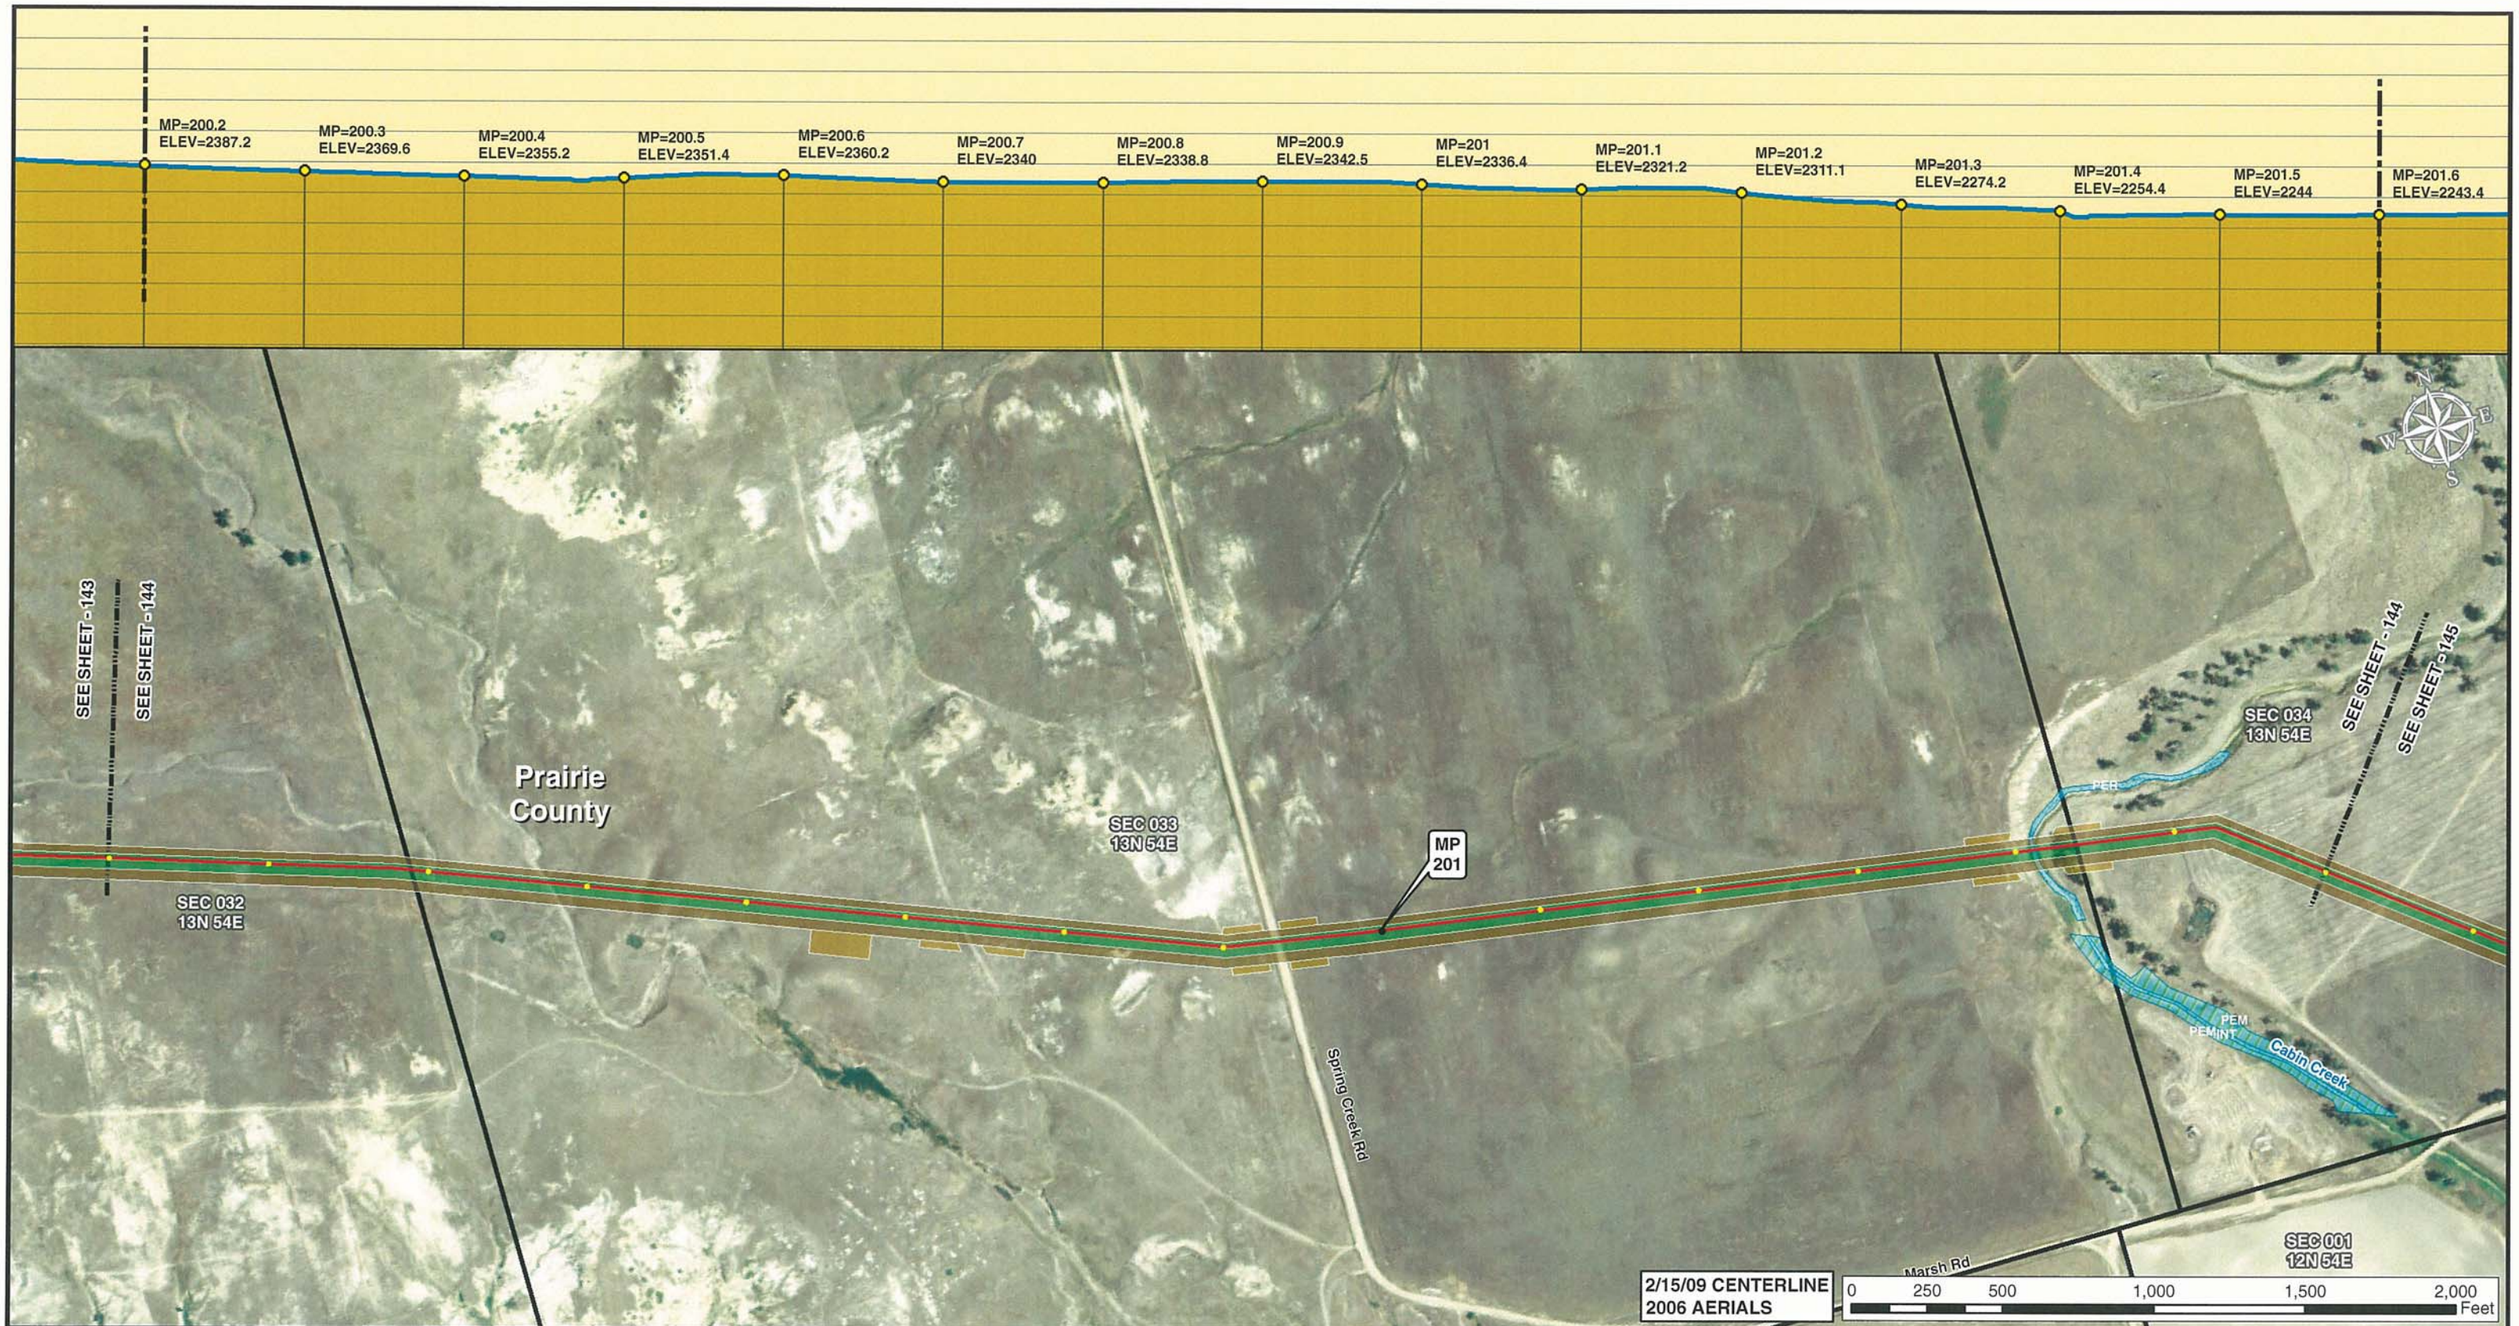

Legend

- MILE POST
- 0.1 MILE TICK MARK
- VALVE
- KEYSTONE XL PROJECT
- PERMANENT EASEMENT
- TEMPORARY EASEMENT
- EXTRA WORKSPACE
- ACCESS ROAD
- TRANSMISSION LINE
- PUMP STATION
- STAGING AREA
- PIPE YARD
- CONTRACTOR YARD
- WATER BODY
- WETLAND
- COUNTY LINE
- SECTION LINE

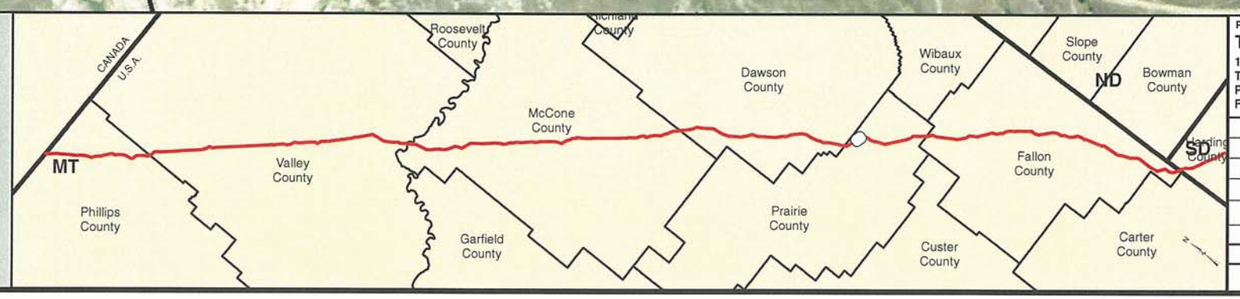

PREPARED BY:
TROW ENGINEERING CONSULTANTS INC.
1300 Metropolitan Boulevard, Suite 200
Tallahassee, Florida , USA 32308
Phone: 1-850-385-5441
Fax: 1-850-385-5523
Trow

ConocoPhillips | TransCanada — In business to deliver

NO.	REVISION	DATE
1	ISSUED FOR SUPPLEMENTAL U.S. DEPT. OF STATE FILING (2.15.09 CL)	7.6.09
0	ISSUED FOR UNITED STATES DEPARTMENT OF STATE (7.31.08 CL)	11.19.08

KEYSTONE XL PROJECT
ROUTE SHEETS
MORGAN, MONTANA TO STEELE CITY, NEBRASKA
PRAIRIE COUNTY, MONTANA

MAP PARAMETERS
PROJECTION: NAD83, UTM:13N
SCALE: 1: 6000 ; 1" = 500'

DRAWN BY	CHECKED BY	APPROVED BY	PROJECT:	DRAWING NUMBER	SHEET	REV.
GS	SS	RG	50388X	XL-30-ML-2002-P-144-A	144	1

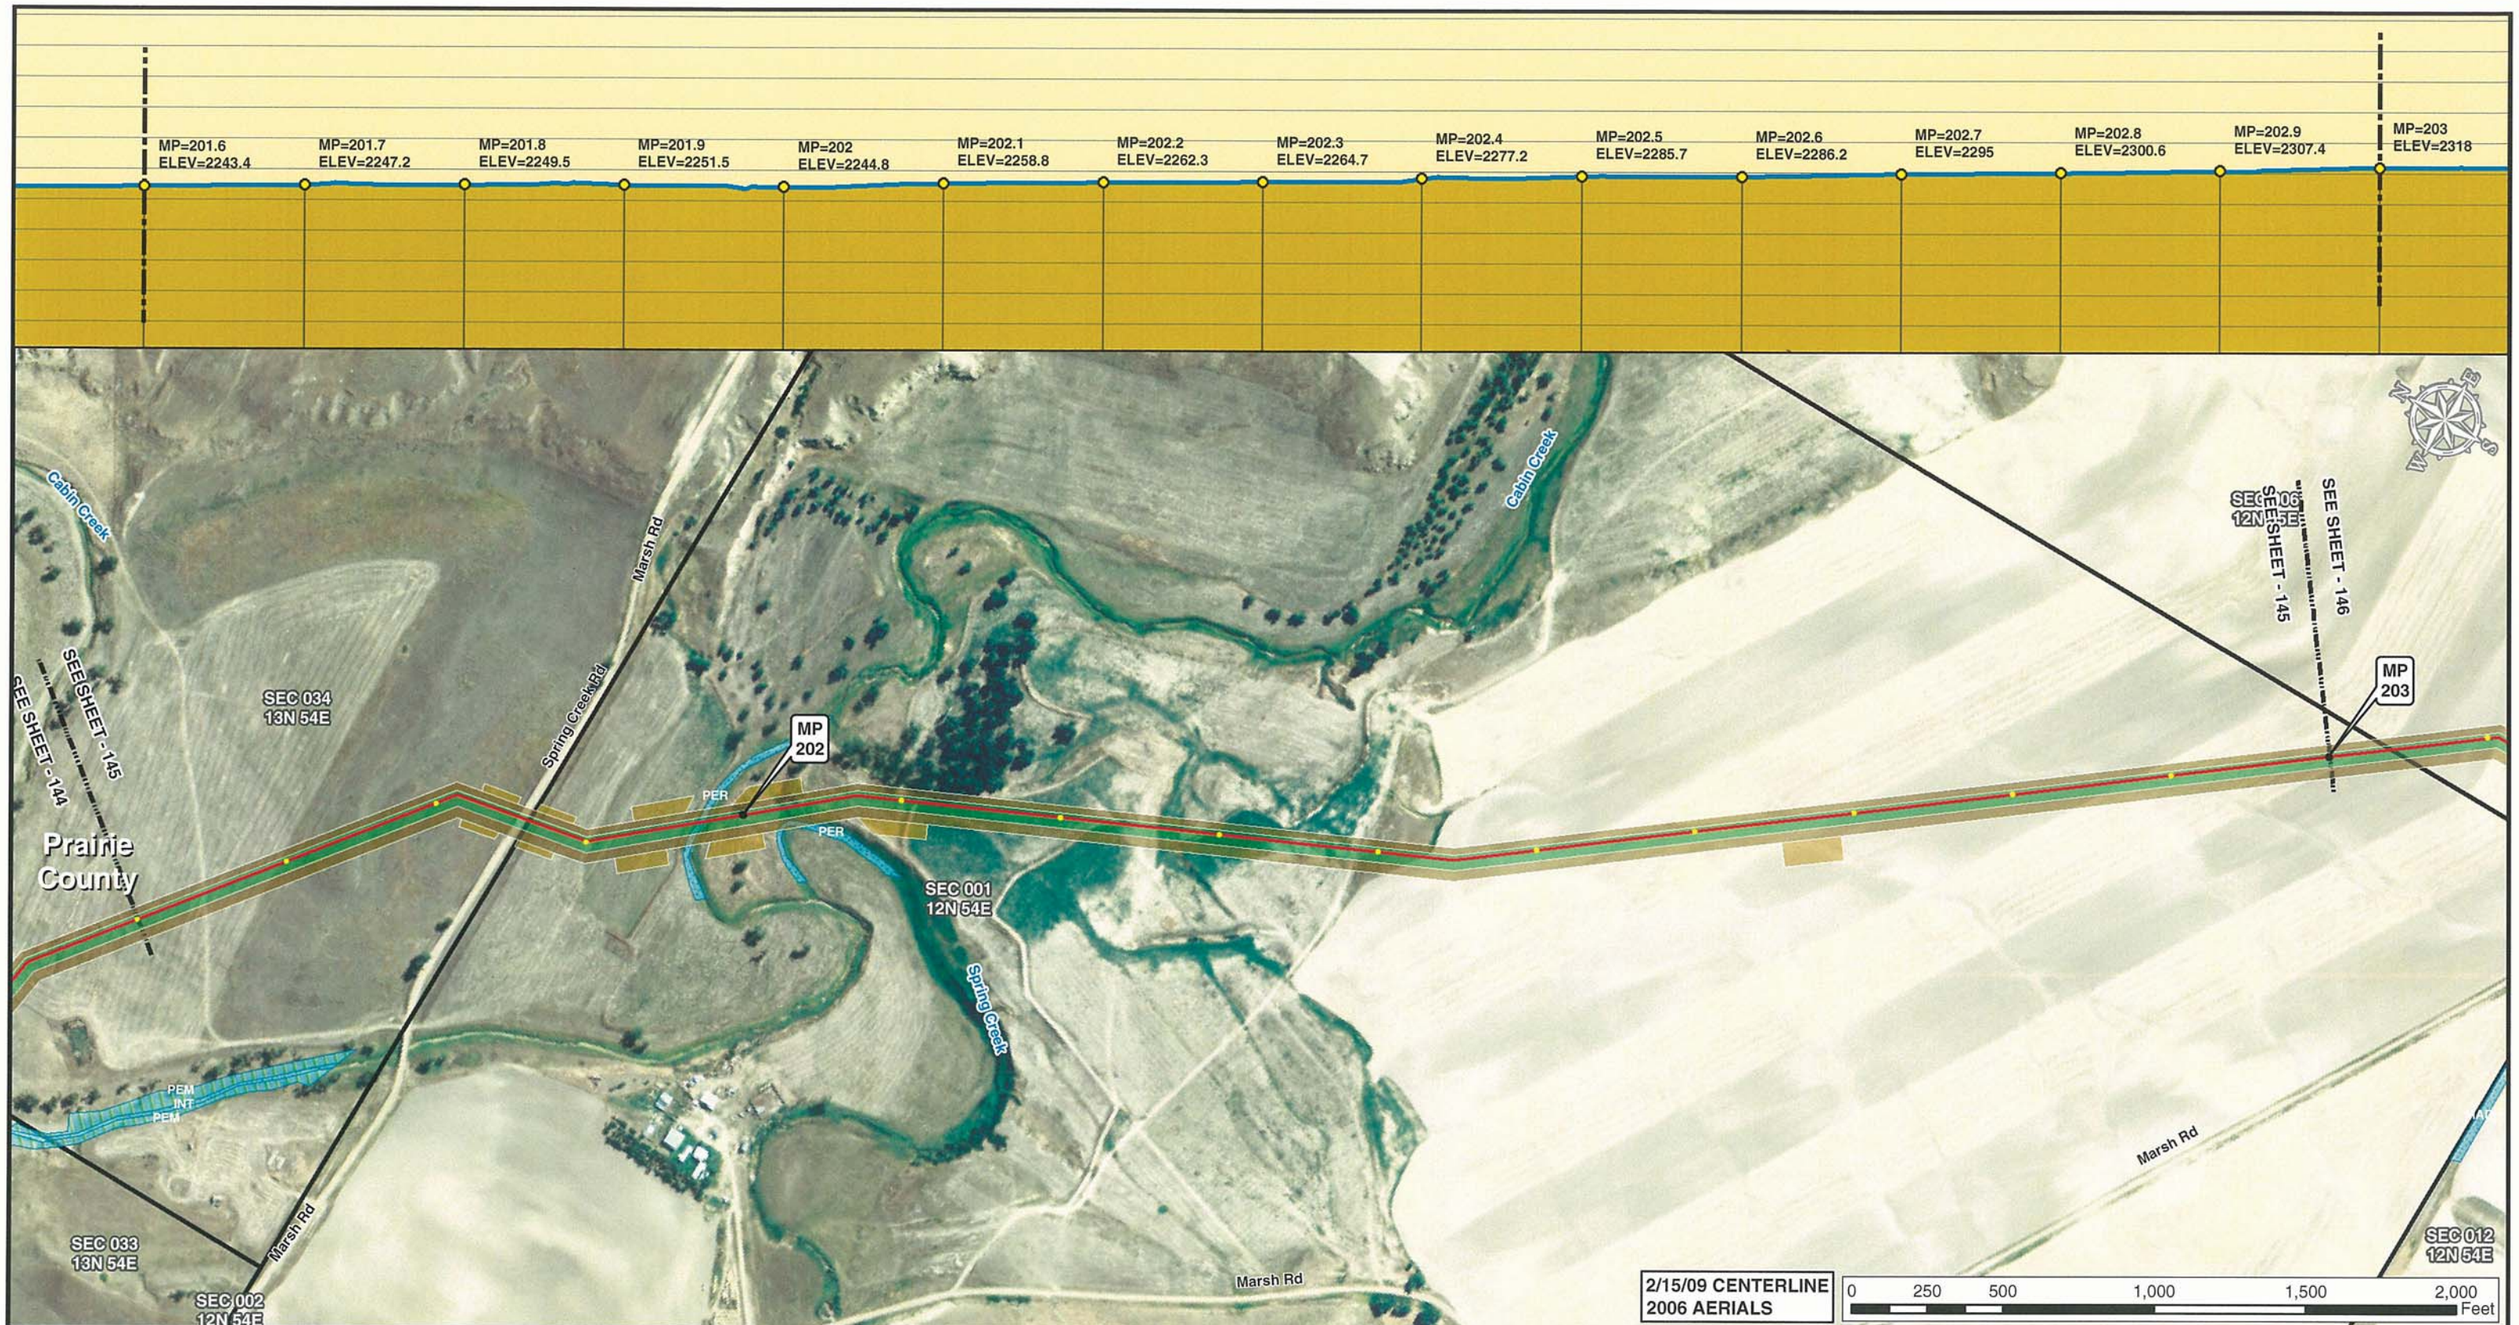

Legend

- MILE POST
- 0.1 MILE TICK MARK
- VALVE
- KEYSTONE XL PROJECT
- PERMANENT EASEMENT
- TEMPORARY EASEMENT
- EXTRA WORKSPACE
- ACCESS ROAD
- TRANSMISSION LINE
- PUMP STATION
- STAGING AREA
- PIPE YARD
- CONTRACTOR YARD
- WATER BODY
- WETLAND
- COUNTY LINE
- SECTION LINE

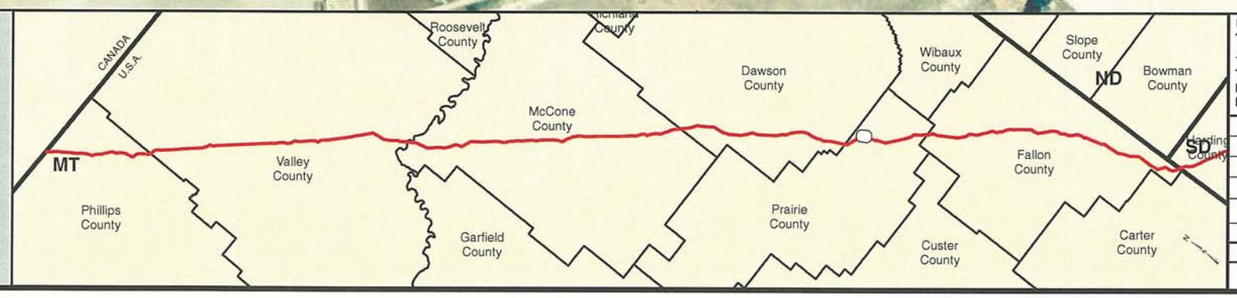

PREPARED BY:
TROW ENGINEERING CONSULTANTS INC.
1300 Metropolitan Boulevard, Suite 200
Tallahassee, Florida , USA 32308
Phone: 1-850-385-5441
Fax: 1-850-385-5523

Trow

ConocoPhillips

TransCanada
In business to deliver

NO.	REVISION	DATE
1	ISSUED FOR SUPPLEMENTAL U.S. DEPT. OF STATE FILING (2.15.09 CL)	7.6.09
0	ISSUED FOR UNITED STATES DEPARTMENT OF STATE (7.31.08 CL)	11.19.08

KEYSTONE XL PROJECT
ROUTE SHEETS
MORGAN, MONTANA TO STEELE CITY, NEBRASKA
PRAIRIE COUNTY, MONTANA

MAP PARAMETERS
PROJECTION: NAD83, UTM:13N
SCALE: 1: 6000 ; 1" = 500'

DRAWN BY	CHECKED BY	APPROVED BY	PROJECT:	DRAWING NUMBER	SHEET	REV.
GS	SS	RG	50388X	XL-30-ML-2002-P-145-A	145	1

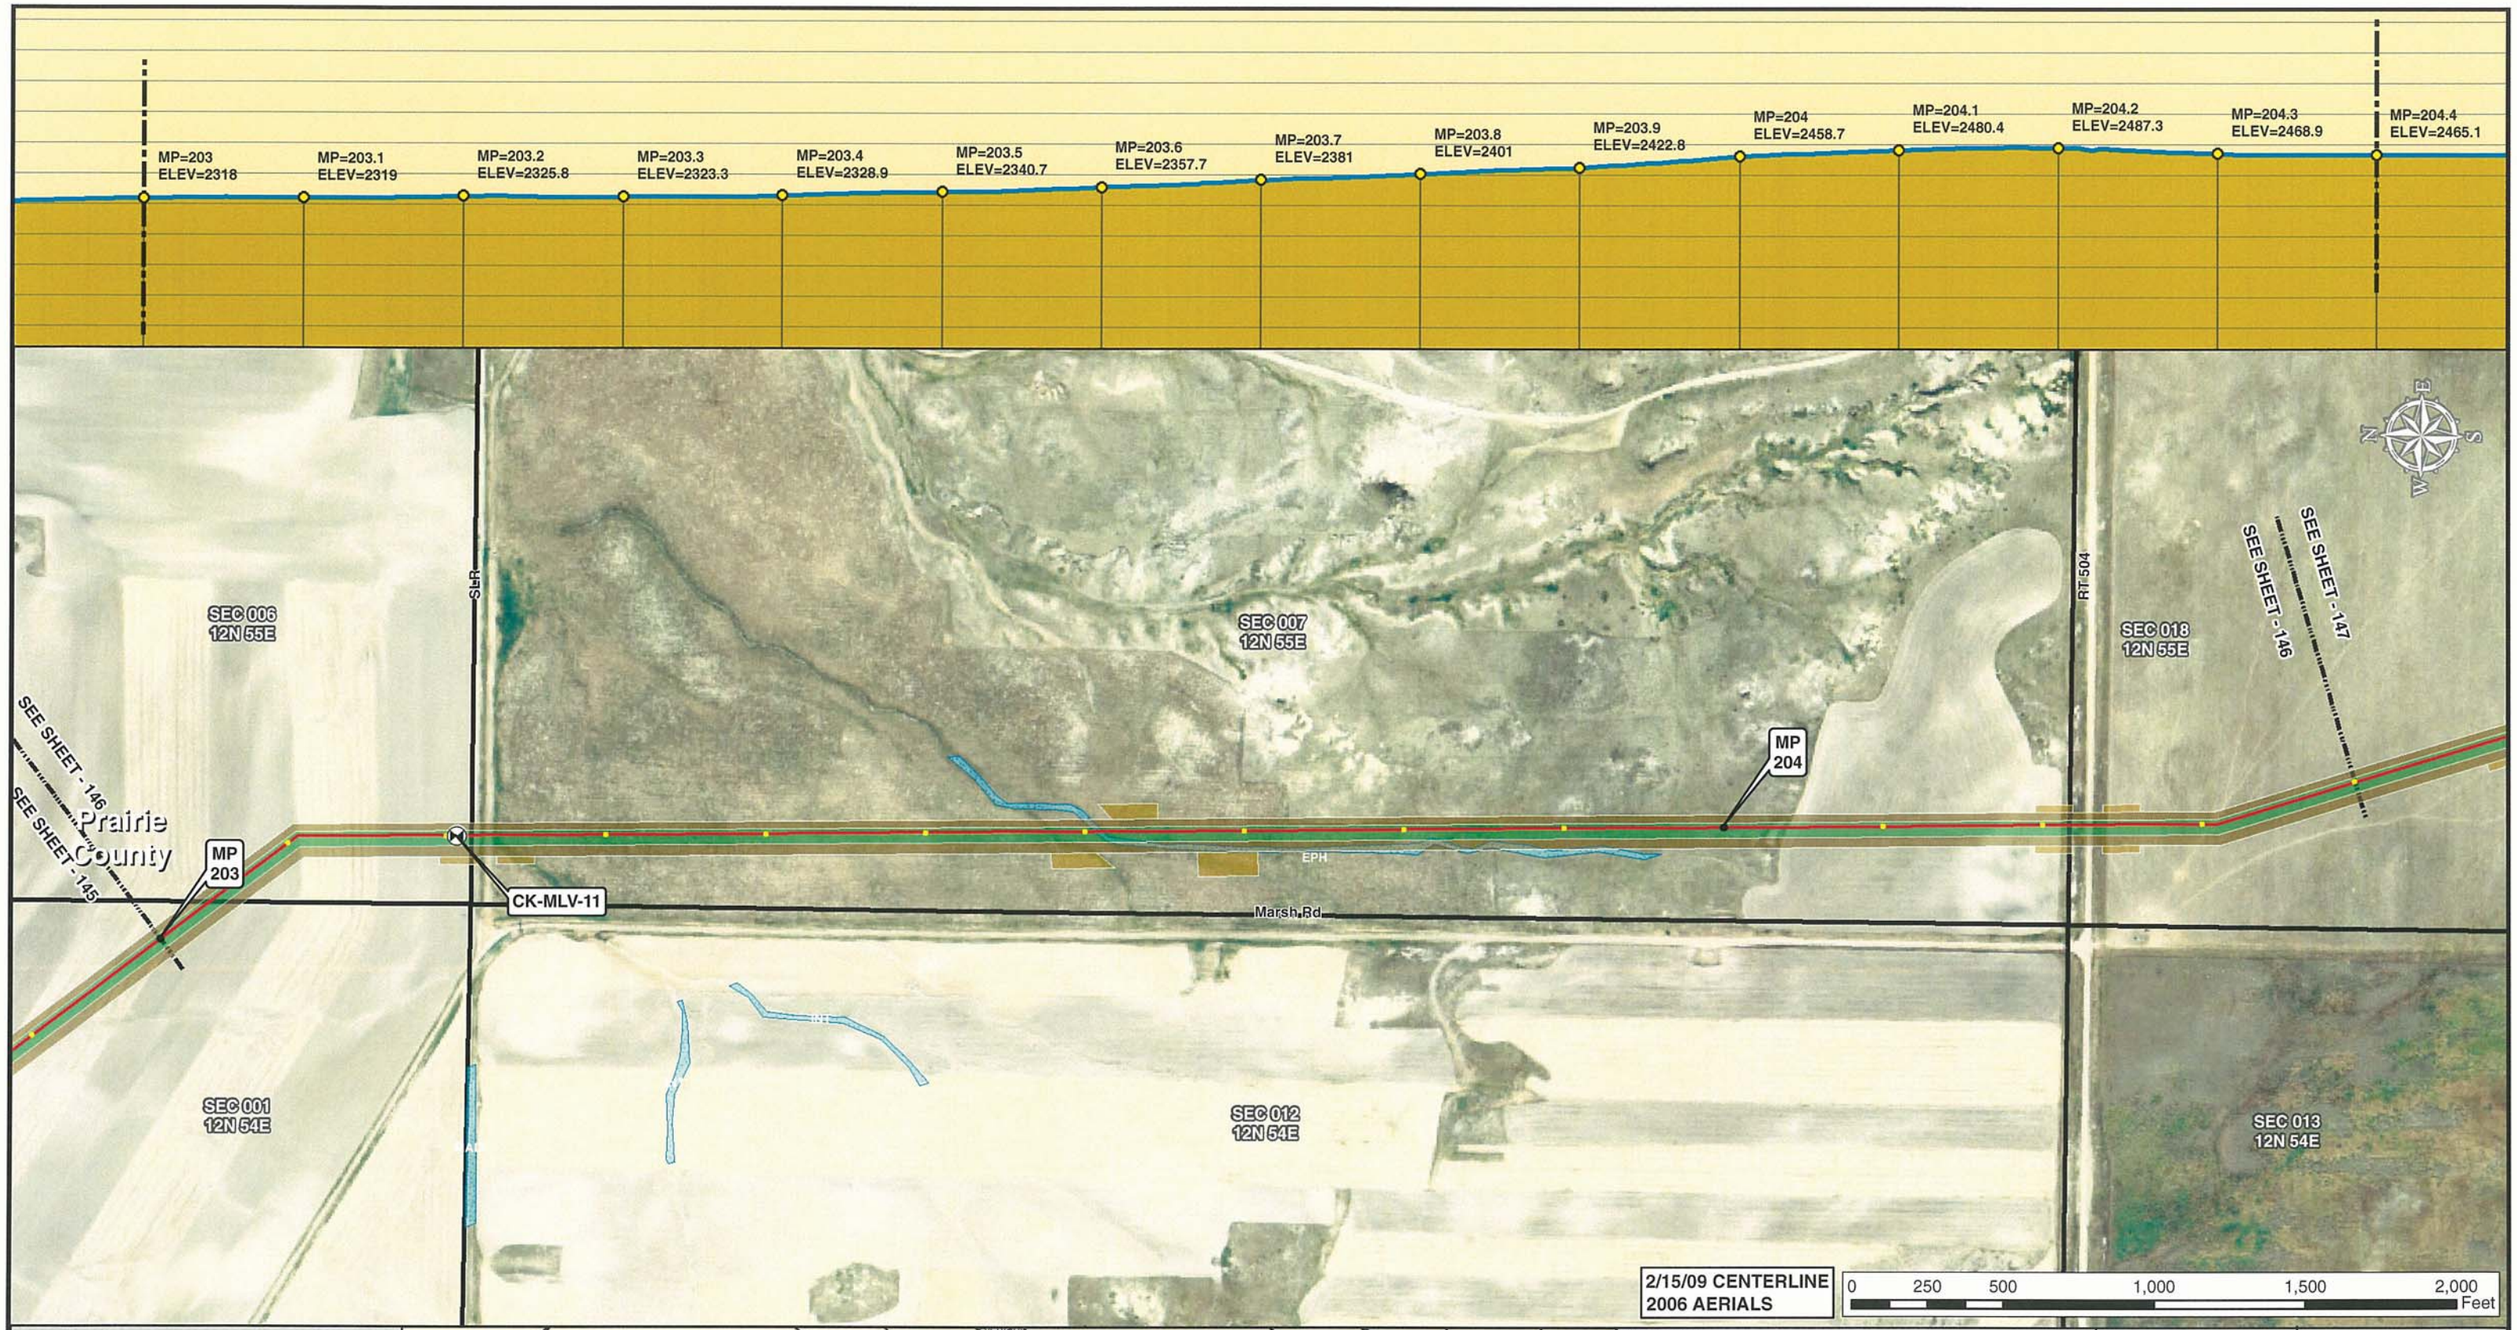

Legend

- MILE POST
- 0.1 MILE TICK MARK
- VALVE
- KEYSTONE XL PROJECT
- PERMANENT EASEMENT
- TEMPORARY EASEMENT
- EXTRA WORKSPACE
- ACCESS ROAD
- TRANSMISSION LINE
- PUMP STATION
- STAGING AREA
- PIPE YARD
- CONTRACTOR YARD
- WATER BODY
- WETLAND
- COUNTY LINE
- SECTION LINE

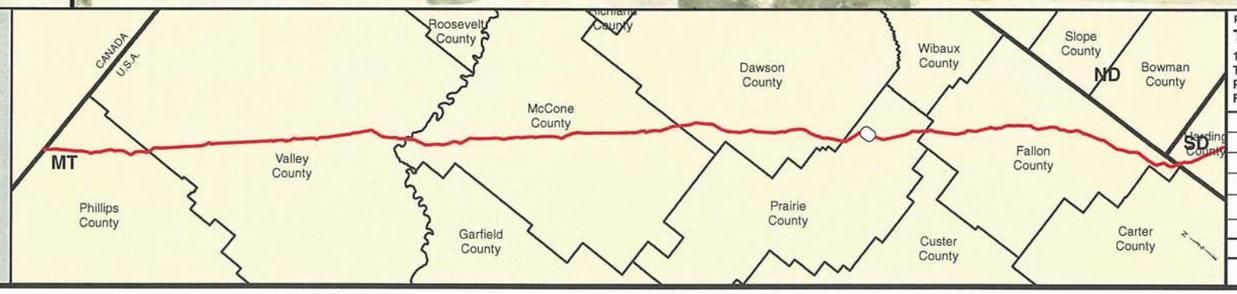

PREPARED BY:
TROW ENGINEERING CONSULTANTS INC.
1300 Metropolitan Boulevard, Suite 200
Tallahassee, Florida , USA 32308
Phone: 1-850-385-5441
Fax: 1-850-385-5523
Trow

ConocoPhillips | TransCanada — In business to deliver

NO.	REVISION	DATE
1	ISSUED FOR SUPPLEMENTAL U.S. DEPT. OF STATE FILING (2.15.09 CL)	7.6.09
0	ISSUED FOR UNITED STATES DEPARTMENT OF STATE (7.31.08 CL)	11.19.08

KEYSTONE XL PROJECT
ROUTE SHEETS
MORGAN, MONTANA TO STEELE CITY, NEBRASKA
PRAIRIE COUNTY, MONTANA

MAP PARAMETERS
PROJECTION: NAD83, UTM:13N
SCALE: 1: 6000 ; 1" = 500'

DRAWN BY	CHECKED BY	APPROVED BY	PROJECT:	DRAWING NUMBER	SHEET	REV.
GS	SS	RG	50388X	XL-30-ML-2002-P-146-A	146	1

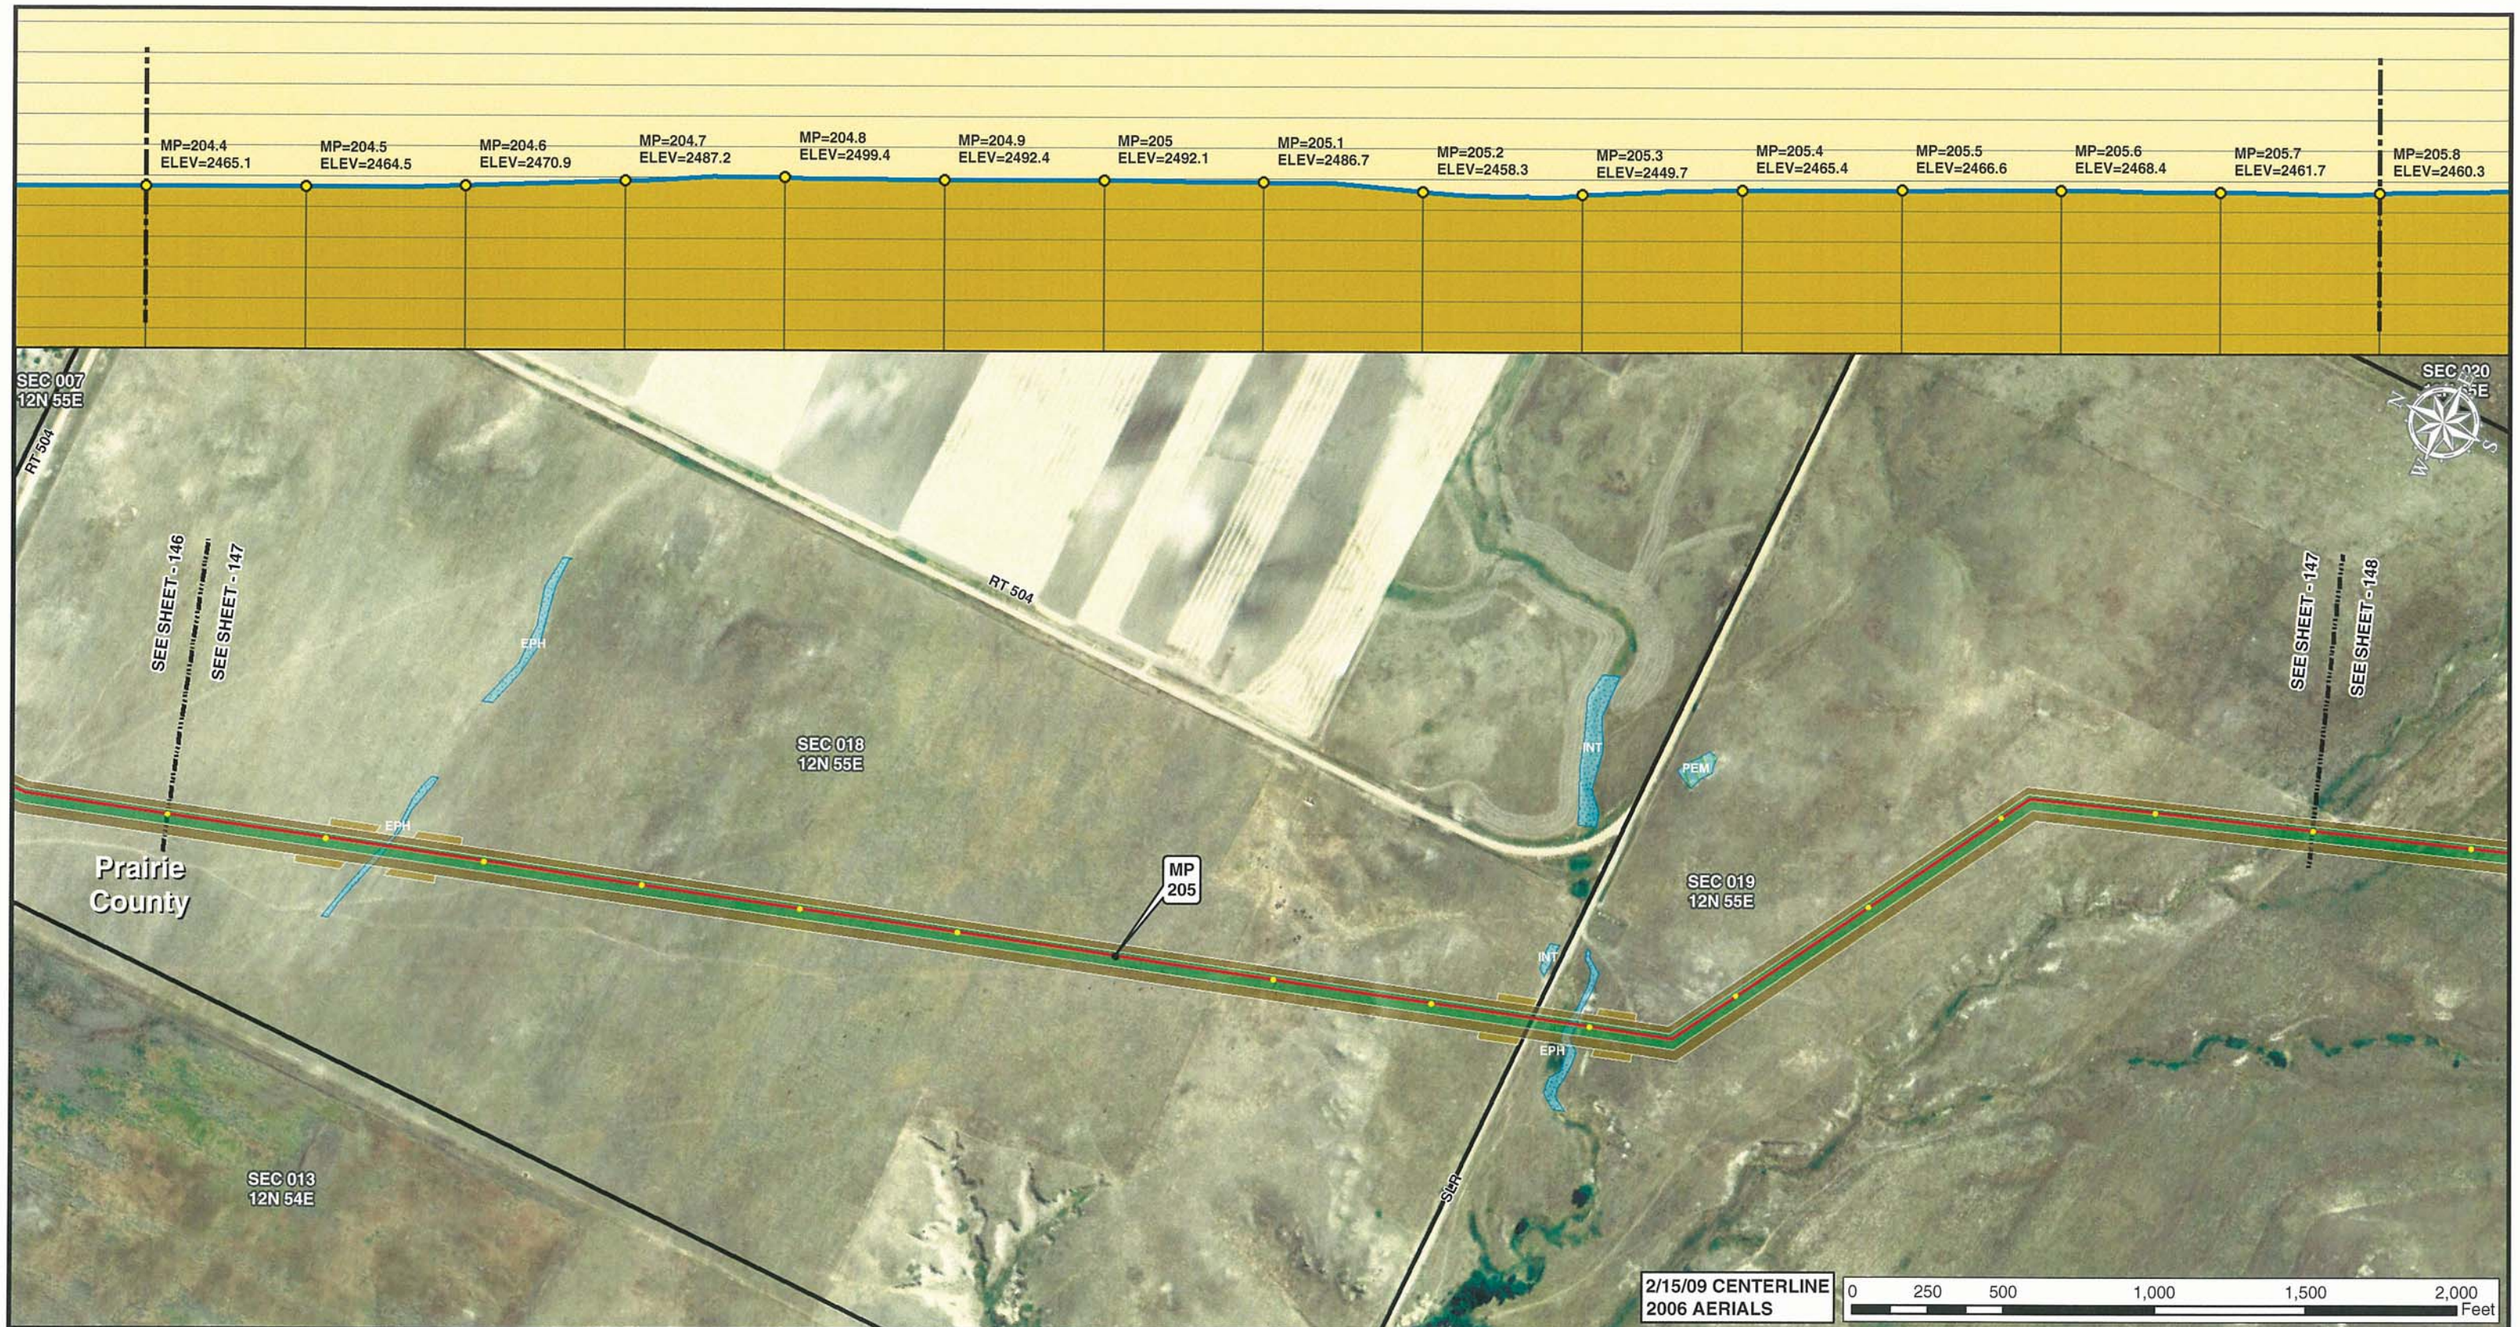

Legend

- MILE POST
- 0.1 MILE TICK MARK
- VALVE
- KEYSTONE XL PROJECT
- PERMANENT EASEMENT
- TEMPORARY EASEMENT
- EXTRA WORKSPACE
- ACCESS ROAD
- TRANSMISSION LINE
- PUMP STATION
- STAGING AREA
- PIPE YARD
- CONTRACTOR YARD
- WATER BODY
- WETLAND
- COUNTY LINE
- SECTION LINE

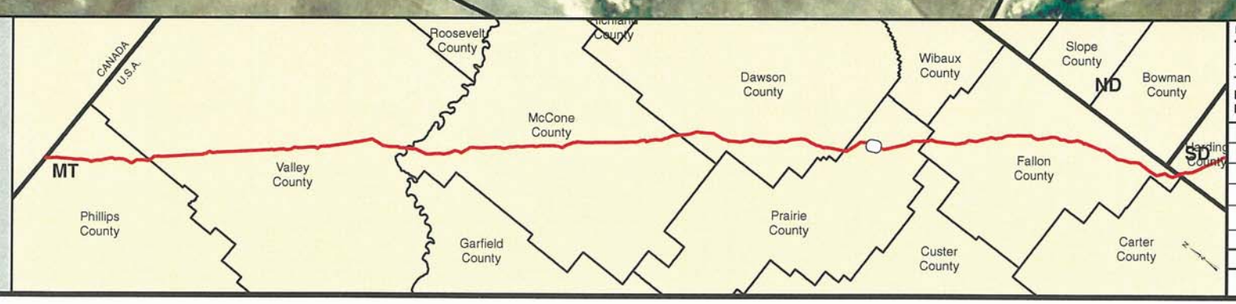

PREPARED BY:
TROW ENGINEERING CONSULTANTS INC.
1300 Metropolitan Boulevard, Suite 200
Tallahassee, Florida , USA 32308
Phone: 1-850-385-5441
Fax: 1-850-385-5523
Trow

ConocoPhillips

TransCanada
In business to deliver

NO.	REVISION	DATE
1	ISSUED FOR SUPPLEMENTAL U.S. DEPT. OF STATE FILING (2.15.09 CL)	7.6.09
0	ISSUED FOR UNITED STATES DEPARTMENT OF STATE (7.31.08 CL)	11.19.08

KEYSTONE XL PROJECT
ROUTE SHEETS
MORGAN, MONTANA TO STEELE CITY, NEBRASKA
PRAIRIE COUNTY, MONTANA

MAP PARAMETERS
PROJECTION: NAD83, UTM:13N
SCALE: 1: 6000 ; 1" = 500'

DRAWN BY	CHECKED BY	APPROVED BY	PROJECT:	DRAWING NUMBER	SHEET	REV.
GS	SS	RG	50388X	XL-30-ML-2002-P-147-A	147	1

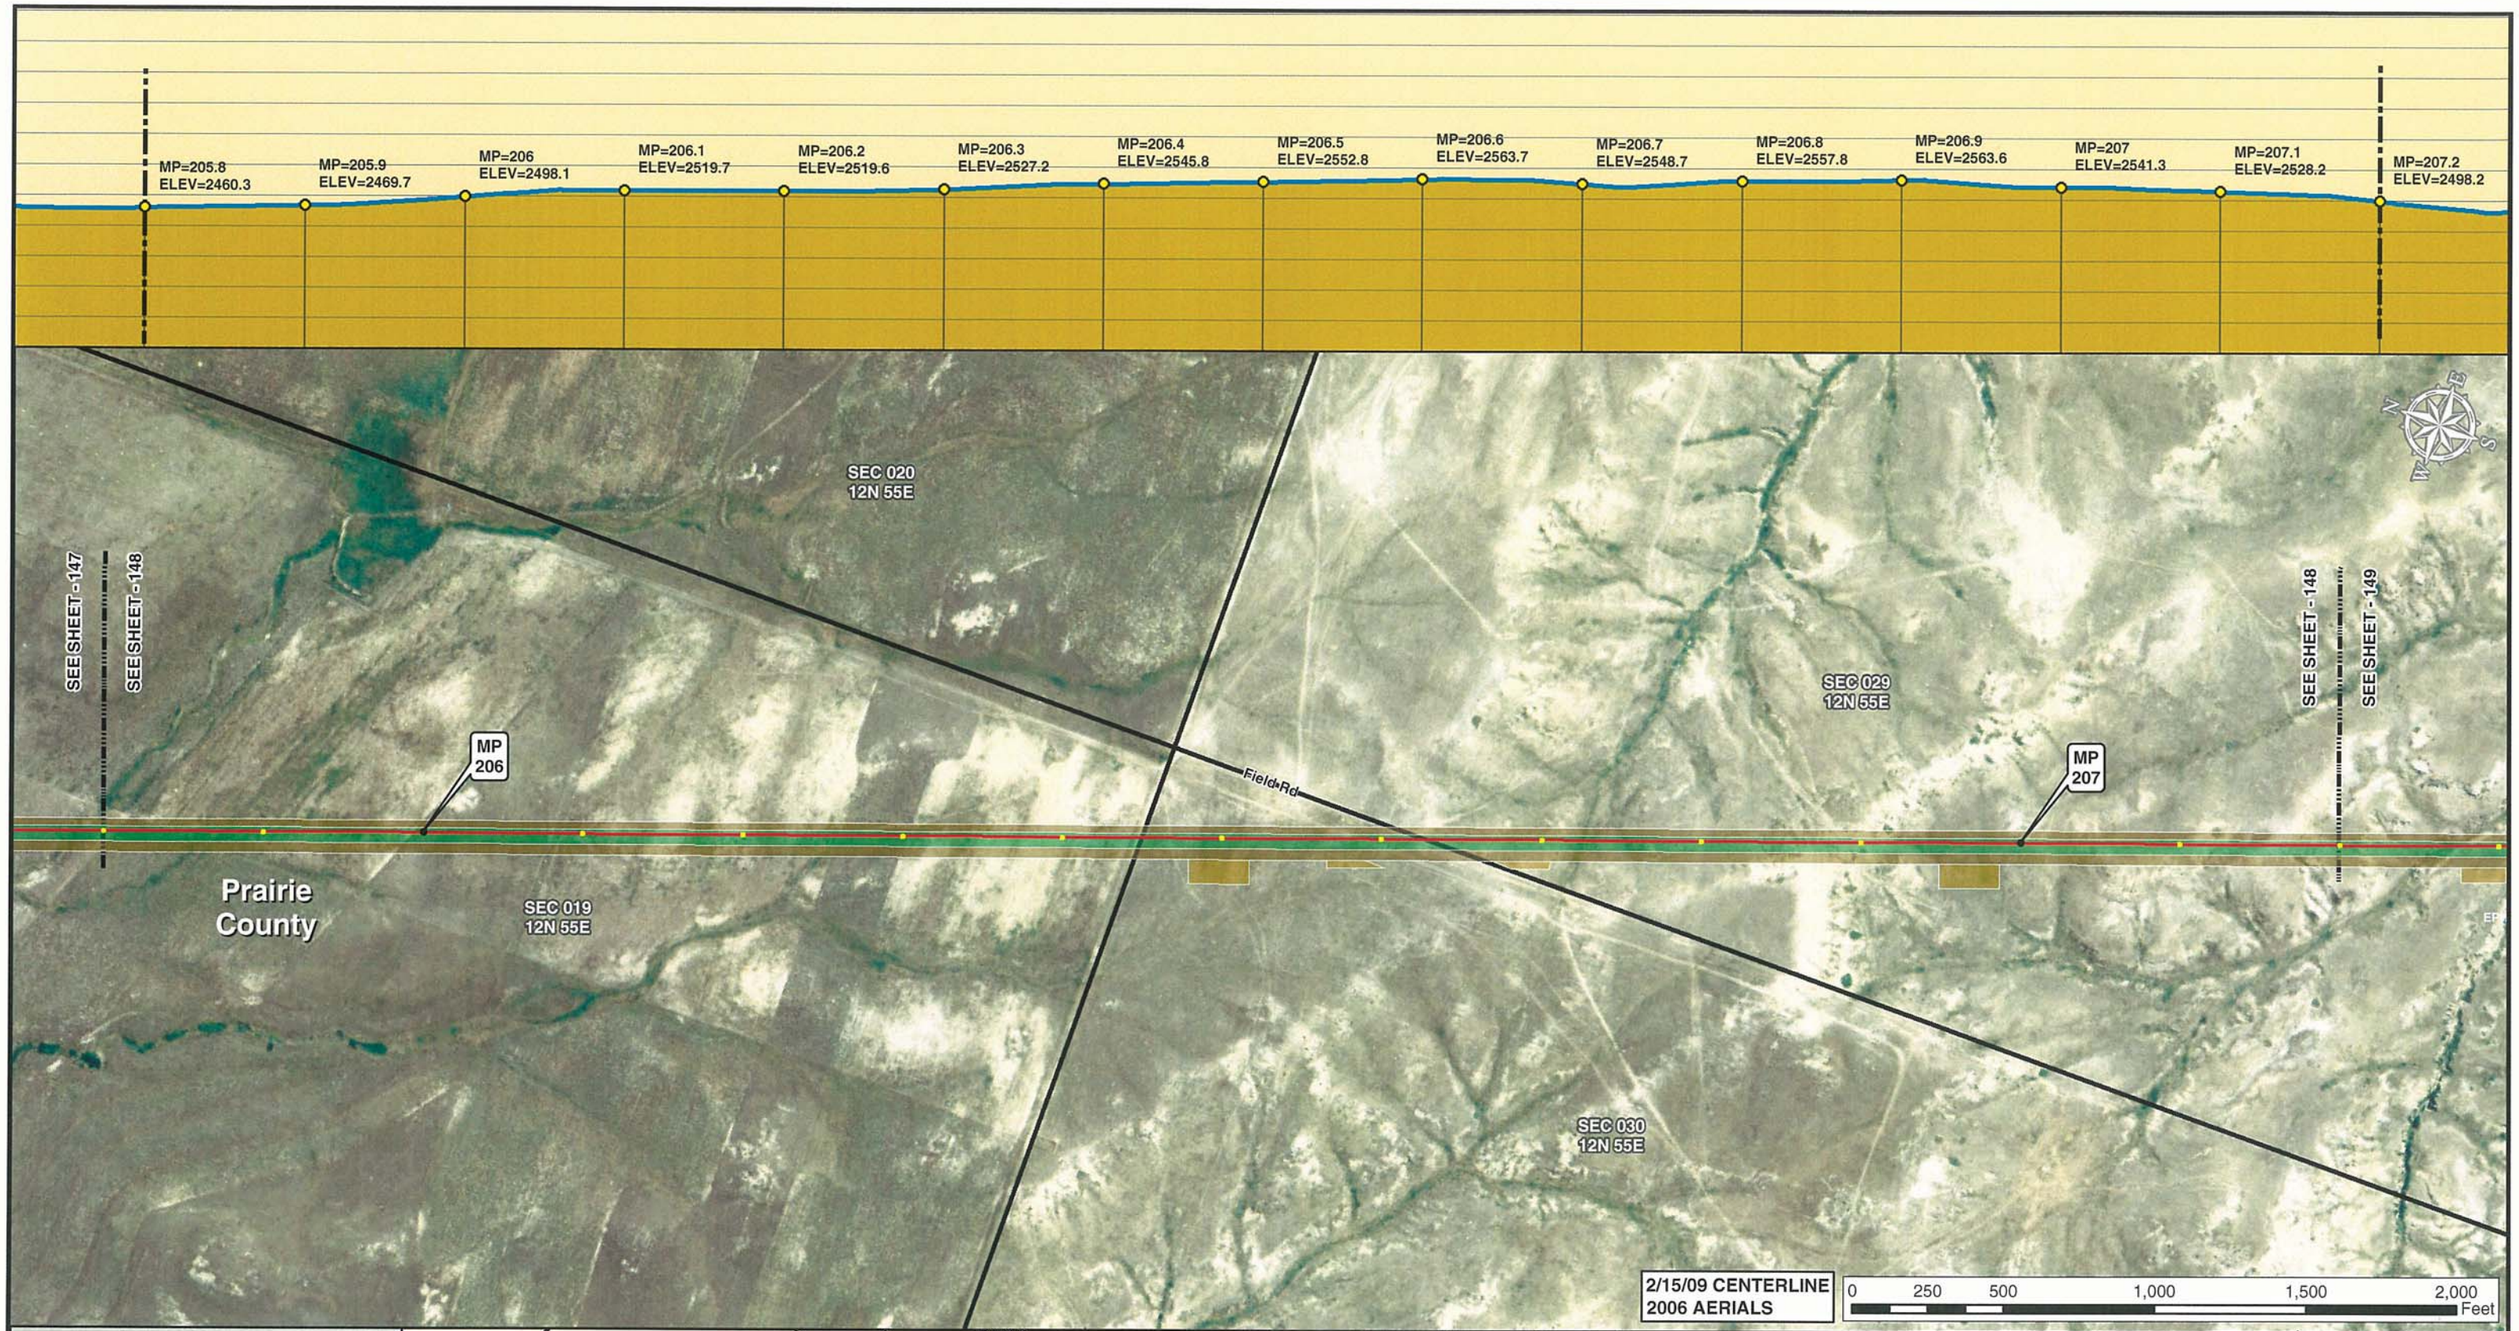

Legend

- MILE POST
- 0.1 MILE TICK MARK
- VALVE
- KEYSTONE XL PROJECT
- PERMANENT EASEMENT
- TEMPORARY EASEMENT
- EXTRA WORKSPACE
- ACCESS ROAD
- TRANSMISSION LINE
- PUMP STATION
- STAGING AREA
- PIPE YARD
- CONTRACTOR YARD
- WATER BODY
- WETLAND
- COUNTY LINE
- SECTION LINE

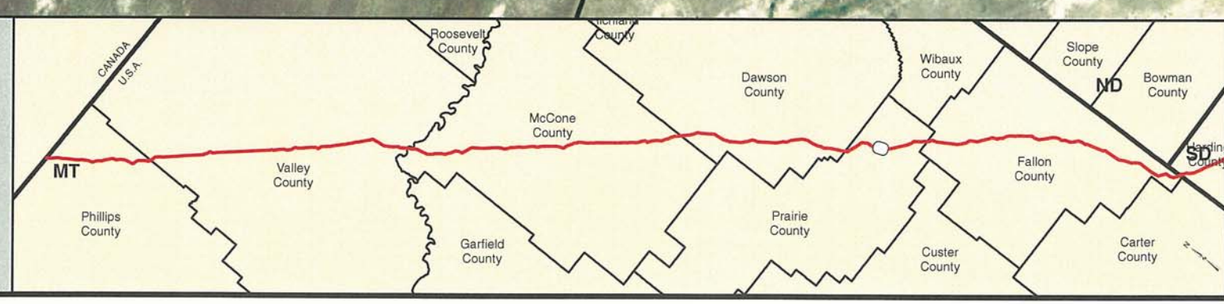

PREPARED BY:
TROW ENGINEERING CONSULTANTS INC.
1300 Metropolitan Boulevard, Suite 200
Tallahassee, Florida , USA 32308
Phone: 1-850-385-5441
Fax: 1-850-385-5523
Trow

ConocoPhillips

TransCanada
In business to deliver

NO.	REVISION	DATE
1	ISSUED FOR SUPPLEMENTAL U.S. DEPT. OF STATE FILING (2.15.09 CL)	7.6.09
0	ISSUED FOR UNITED STATES DEPARTMENT OF STATE (7.31.08 CL)	11.19.08

KEYSTONE XL PROJECT
ROUTE SHEETS
MORGAN, MONTANA TO STEELE CITY, NEBRASKA
PRAIRIE COUNTY, MONTANA

MAP PARAMETERS
PROJECTION: NAD83, UTM:13N
SCALE: 1: 6000 ; 1" = 500'

DRAWN BY	CHECKED BY	APPROVED BY	PROJECT:	DRAWING NUMBER	SHEET	REV.
GS	SS	RG	50388X	XL-30-ML-2002-P-148-A	148	1

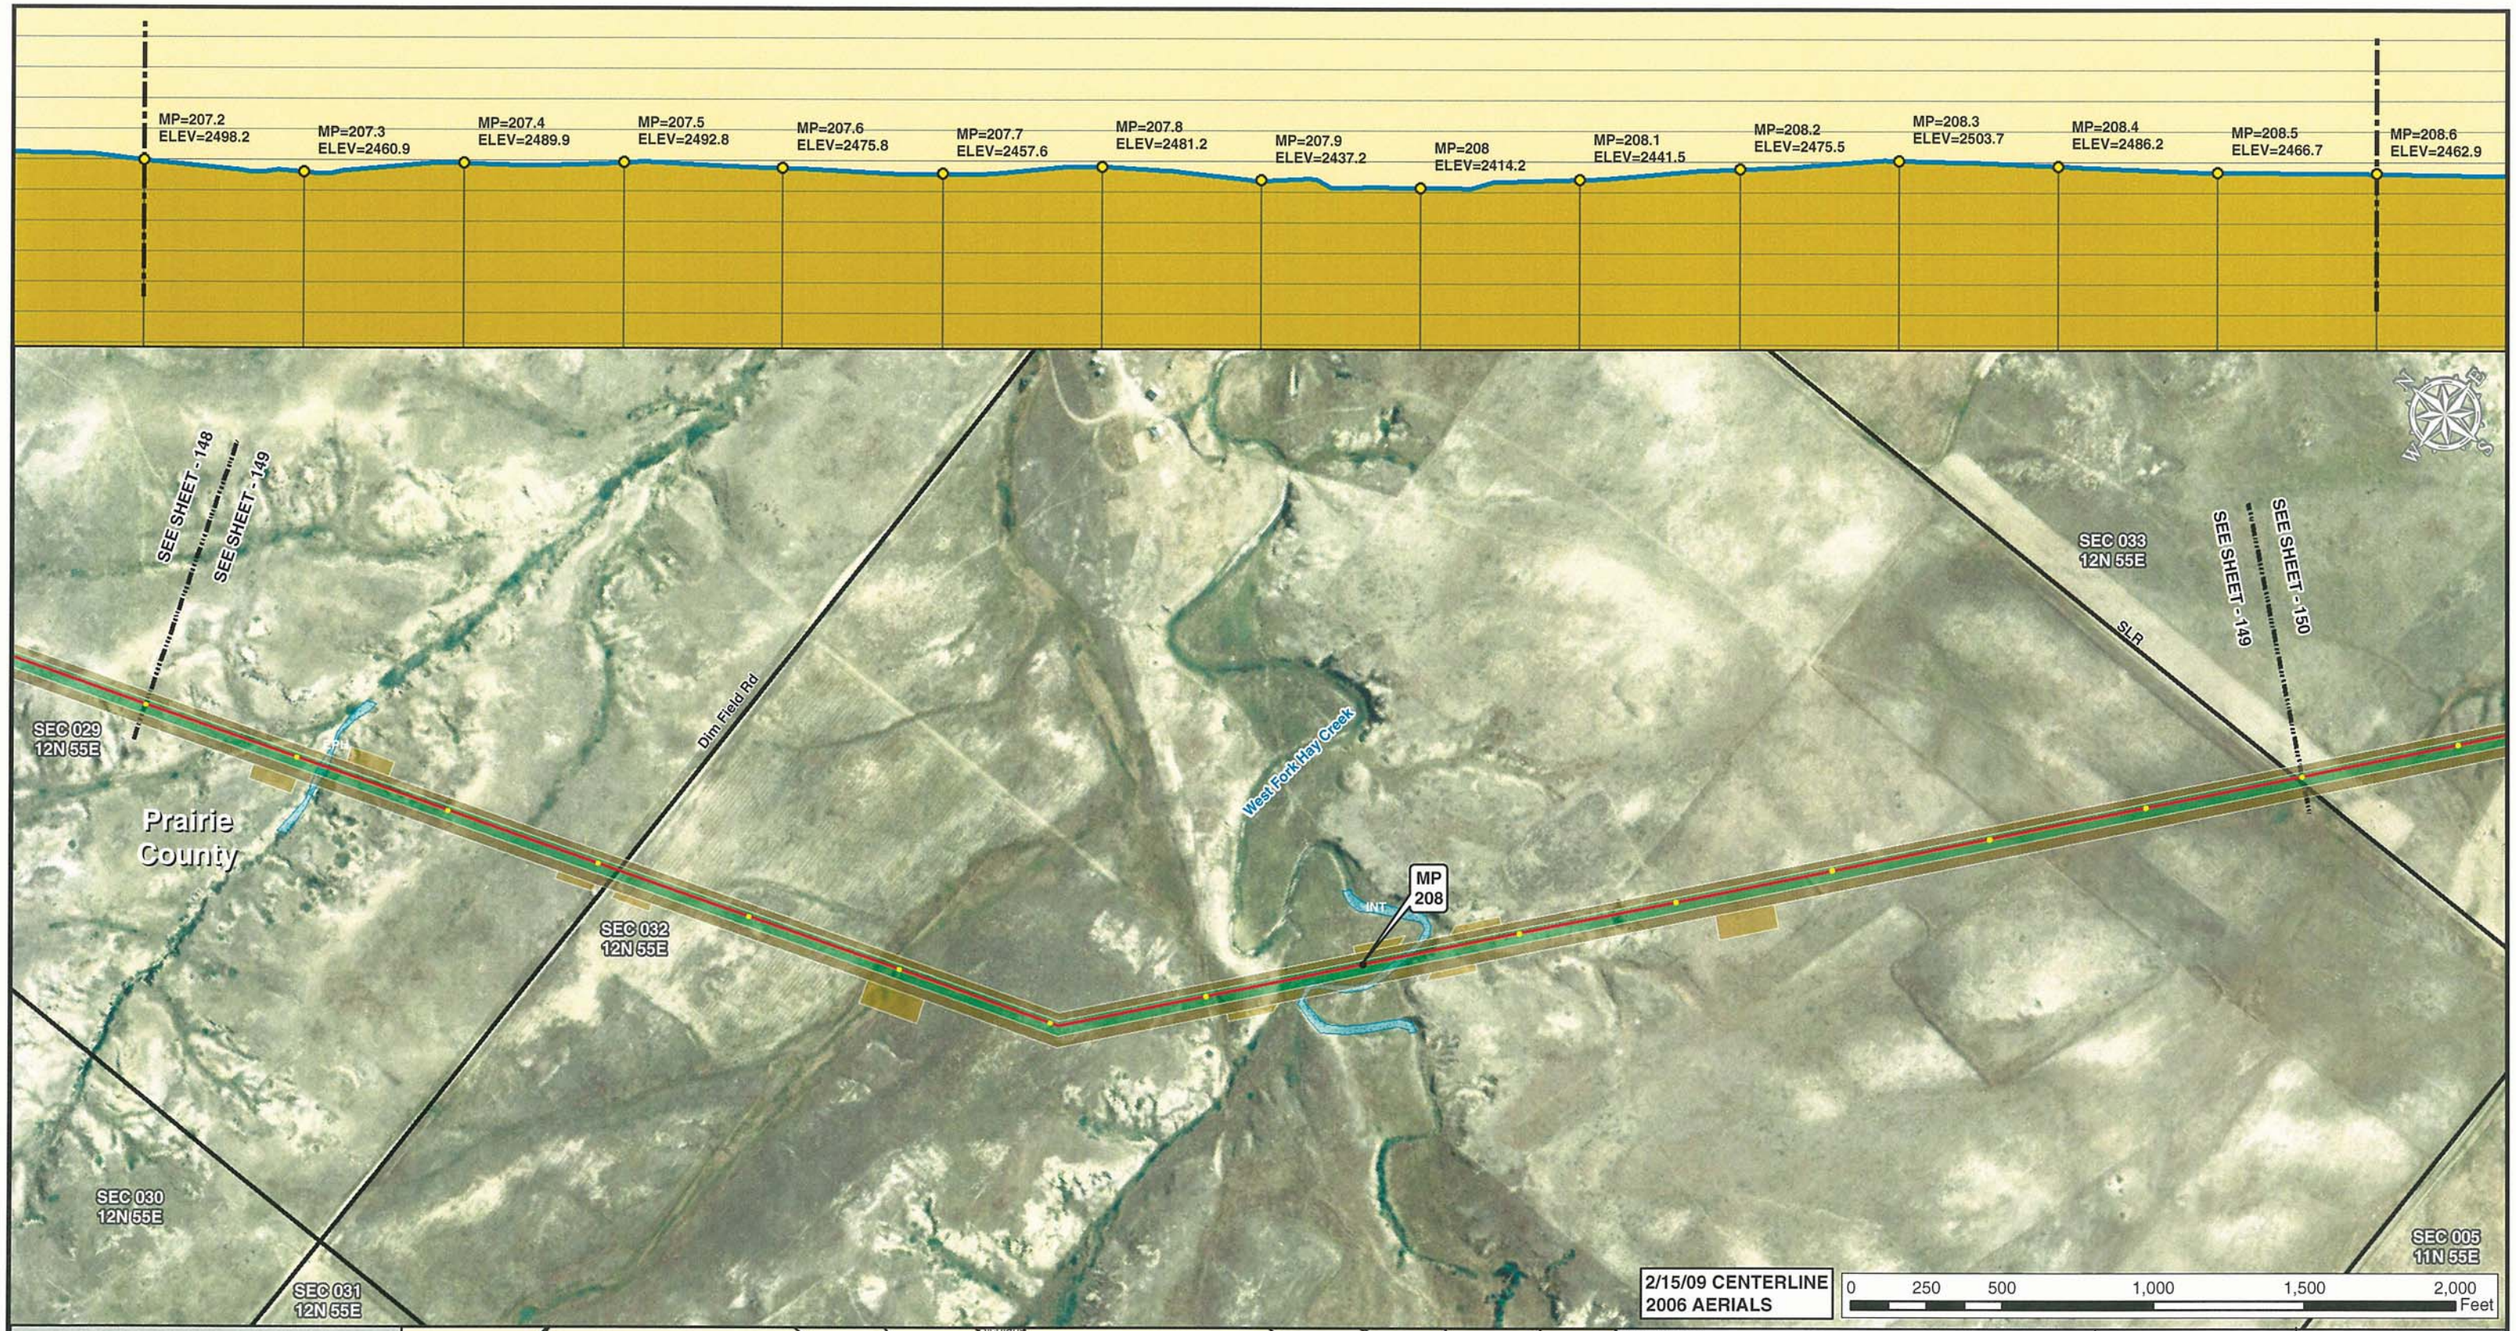

Legend

- MILE POST
- 0.1 MILE TICK MARK
- VALVE
- KEYSTONE XL PROJECT
- PERMANENT EASEMENT
- TEMPORARY EASEMENT
- EXTRA WORKSPACE
- ACCESS ROAD
- TRANSMISSION LINE
- PUMP STATION
- STAGING AREA
- PIPE YARD
- CONTRACTOR YARD
- WATER BODY
- WETLAND
- COUNTY LINE
- SECTION LINE

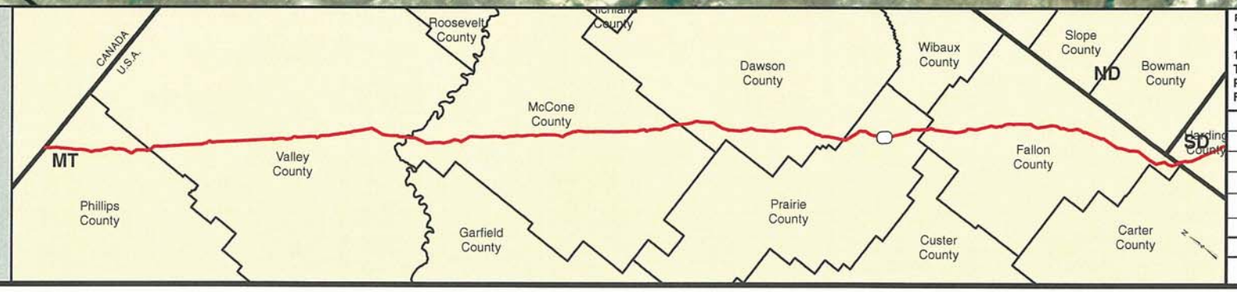

PREPARED BY:
TROW ENGINEERING CONSULTANTS INC.
1300 Metropolitan Boulevard, Suite 200
Tallahassee, Florida , USA 32308
Phone: 1-850-385-5441
Fax: 1-850-385-5523

Trow

ConocoPhillips

TransCanada
In business to deliver

NO.	REVISION	DATE
1	ISSUED FOR SUPPLEMENTAL U.S. DEPT. OF STATE FILING (2.15.09 CL)	7.6.09
0	ISSUED FOR UNITED STATES DEPARTMENT OF STATE (7.31.08 CL)	11.19.08

KEYSTONE XL PROJECT
ROUTE SHEETS
MORGAN, MONTANA TO STEELE CITY, NEBRASKA
PRAIRIE COUNTY, MONTANA

MAP PARAMETERS
PROJECTION: NAD83, UTM:13N
SCALE: 1: 6000 ; 1" = 500'

DRAWN BY	CHECKED BY	APPROVED BY	PROJECT:	DRAWING NUMBER	SHEET	REV.
GS	SS	RG	50388X	XL-30-ML-2002-P-149-A	149	1

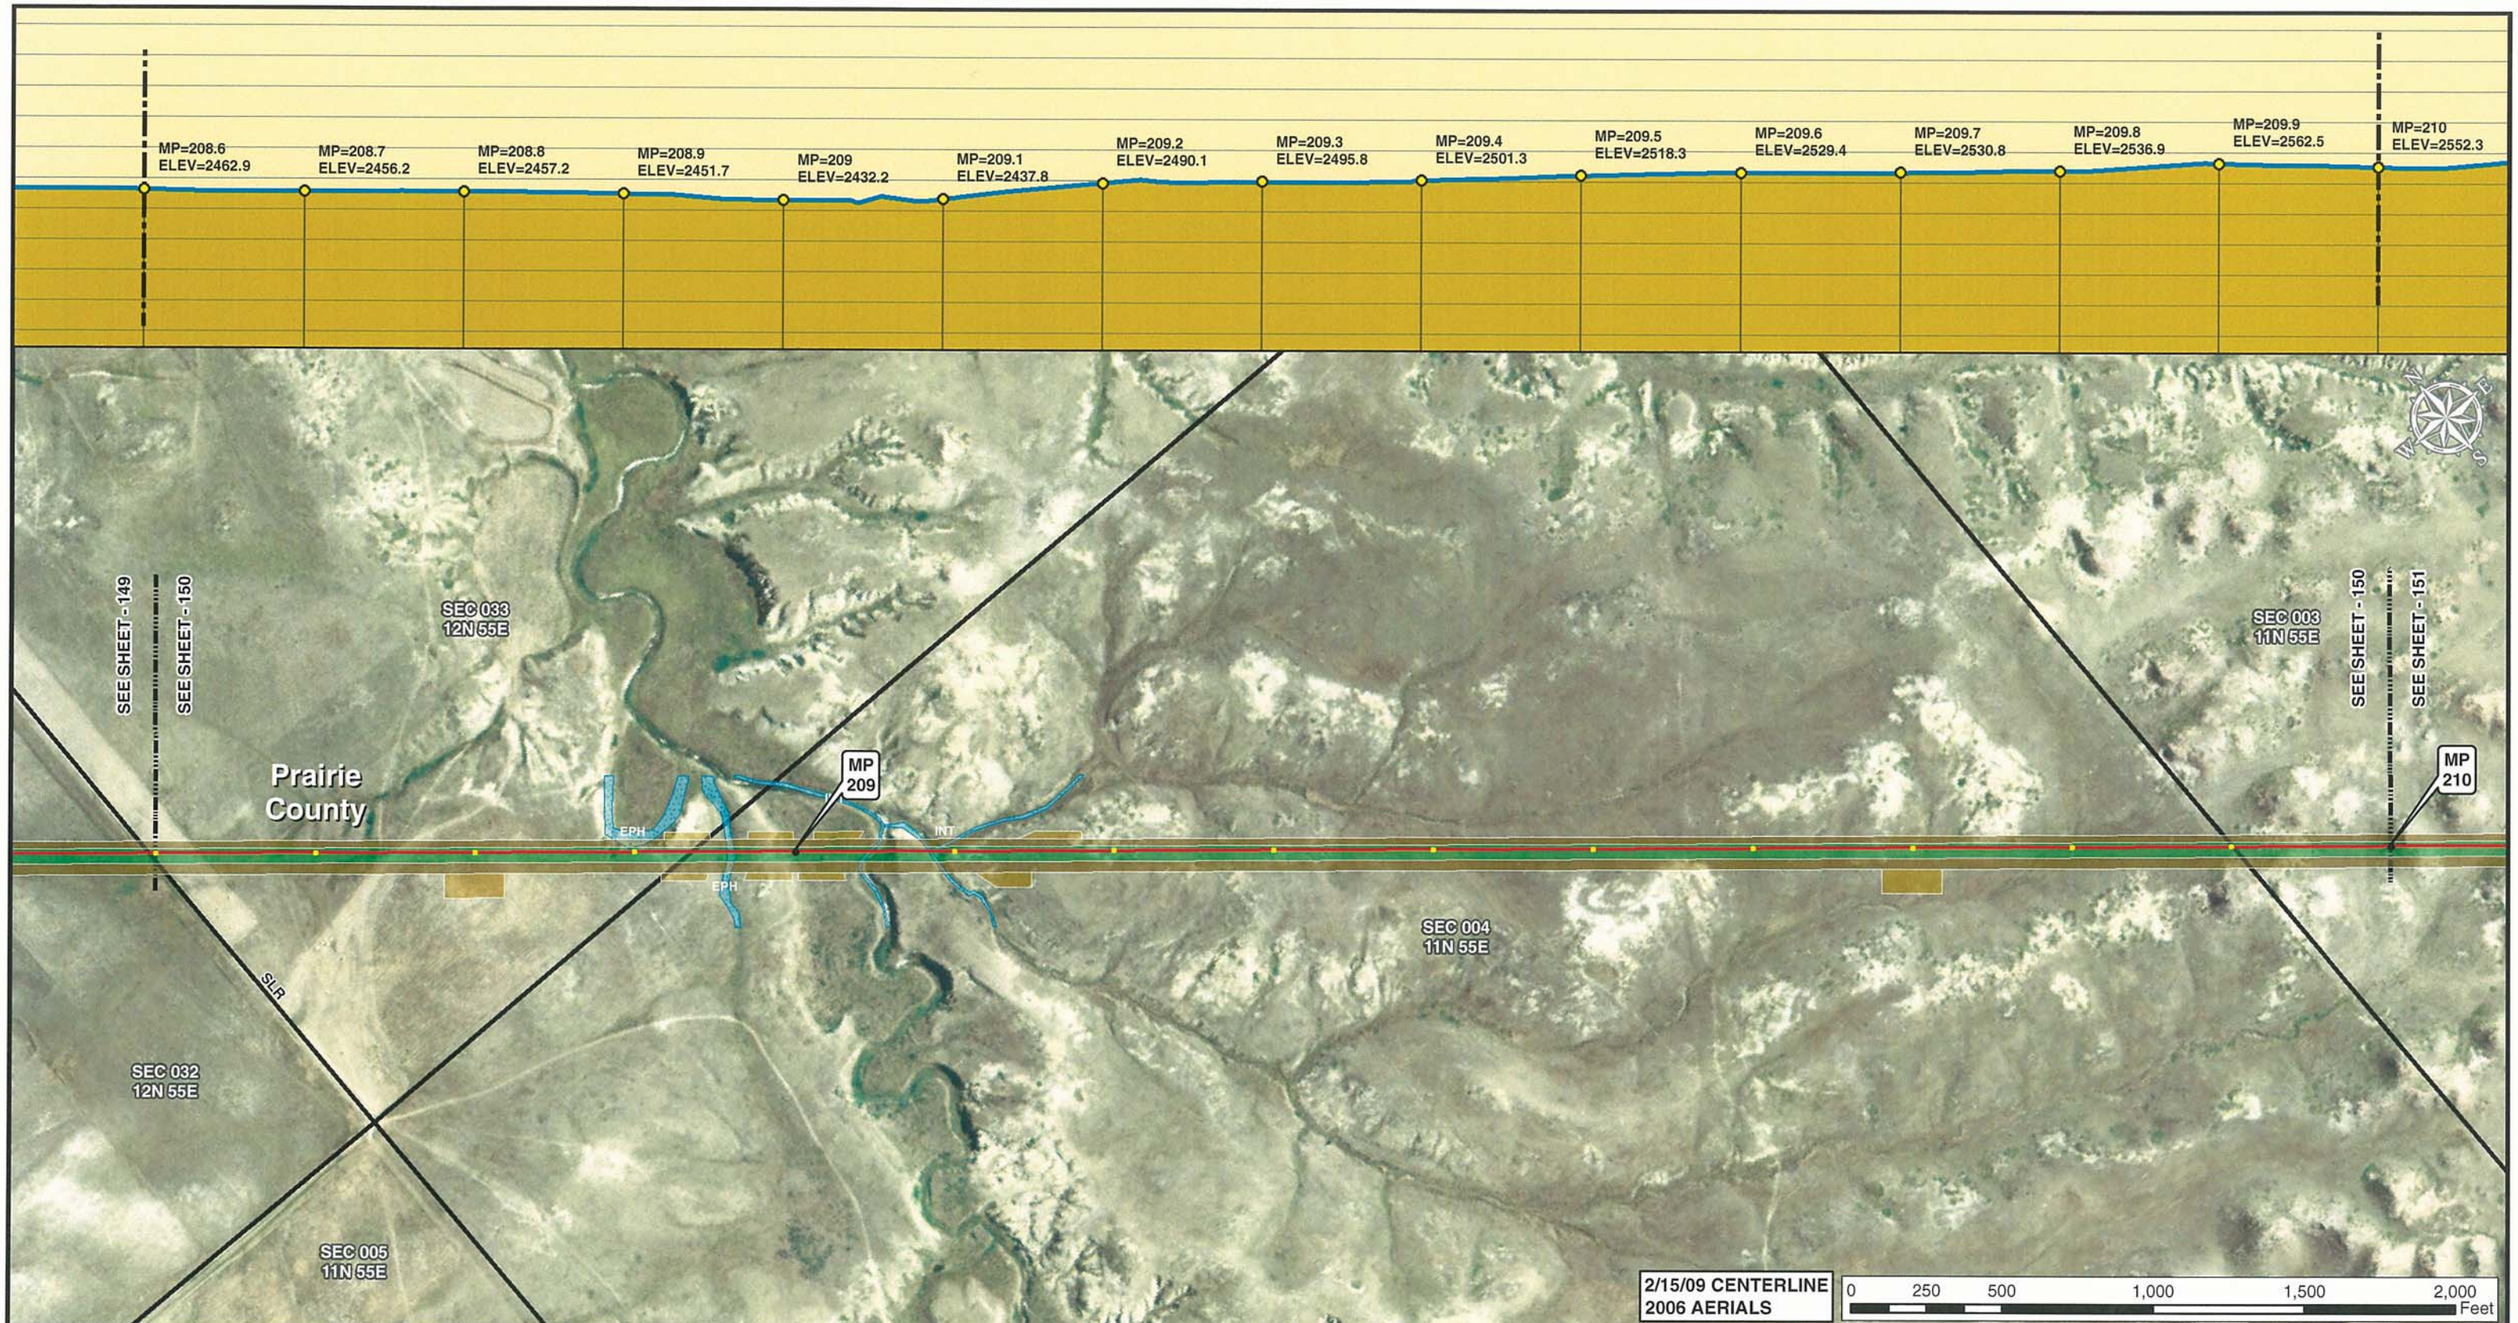

Legend

- MILE POST
- 0.1 MILE TICK MARK
- VALVE
- KEYSTONE XL PROJECT
- PERMANENT EASEMENT
- TEMPORARY EASEMENT
- EXTRA WORKSPACE
- ACCESS ROAD
- TRANSMISSION LINE
- PUMP STATION
- STAGING AREA
- PIPE YARD
- CONTRACTOR YARD
- WATER BODY
- WETLAND
- COUNTY LINE
- SECTION LINE

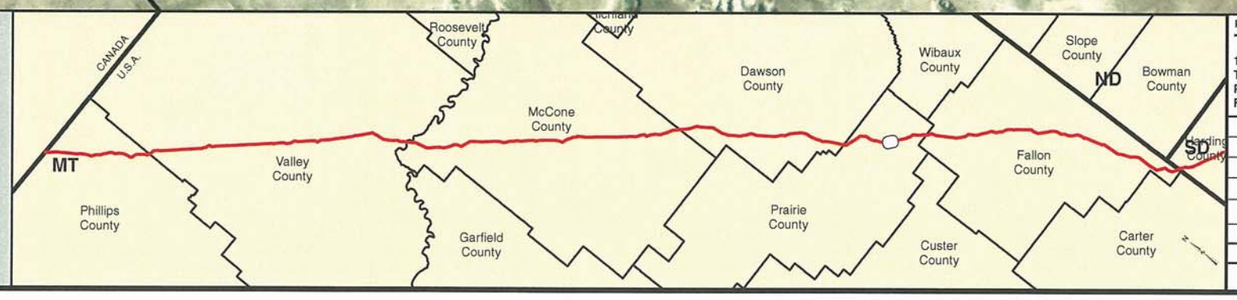

PREPARED BY:
TROW ENGINEERING CONSULTANTS INC.
1300 Metropolitan Boulevard, Suite 200
Tallahassee, Florida , USA 32308
Phone: 1-850-385-5441
Fax: 1-850-385-5523
Trow

NO.	REVISION	DATE
1	ISSUED FOR SUPPLEMENTAL U.S. DEPT. OF STATE FILING (2.15.09 CL)	7.6.09
0	ISSUED FOR UNITED STATES DEPARTMENT OF STATE (7.31.08 CL)	11.19.08

ConocoPhillips

TransCanada
In business to deliver

KEYSTONE XL PROJECT
ROUTE SHEETS
MORGAN, MONTANA TO STEELE CITY, NEBRASKA

PRAIRIE COUNTY, MONTANA

MAP PARAMETERS
PROJECTION: NAD83, UTM: 13N
SCALE: 1: 6000 ; 1" = 500'

DRAWN BY	CHECKED BY	APPROVED BY	PROJECT:	DRAWING NUMBER	SHEET	REV.
GS	SS	RG	50388X	XL-30-ML-2002-P-150-A	150	1

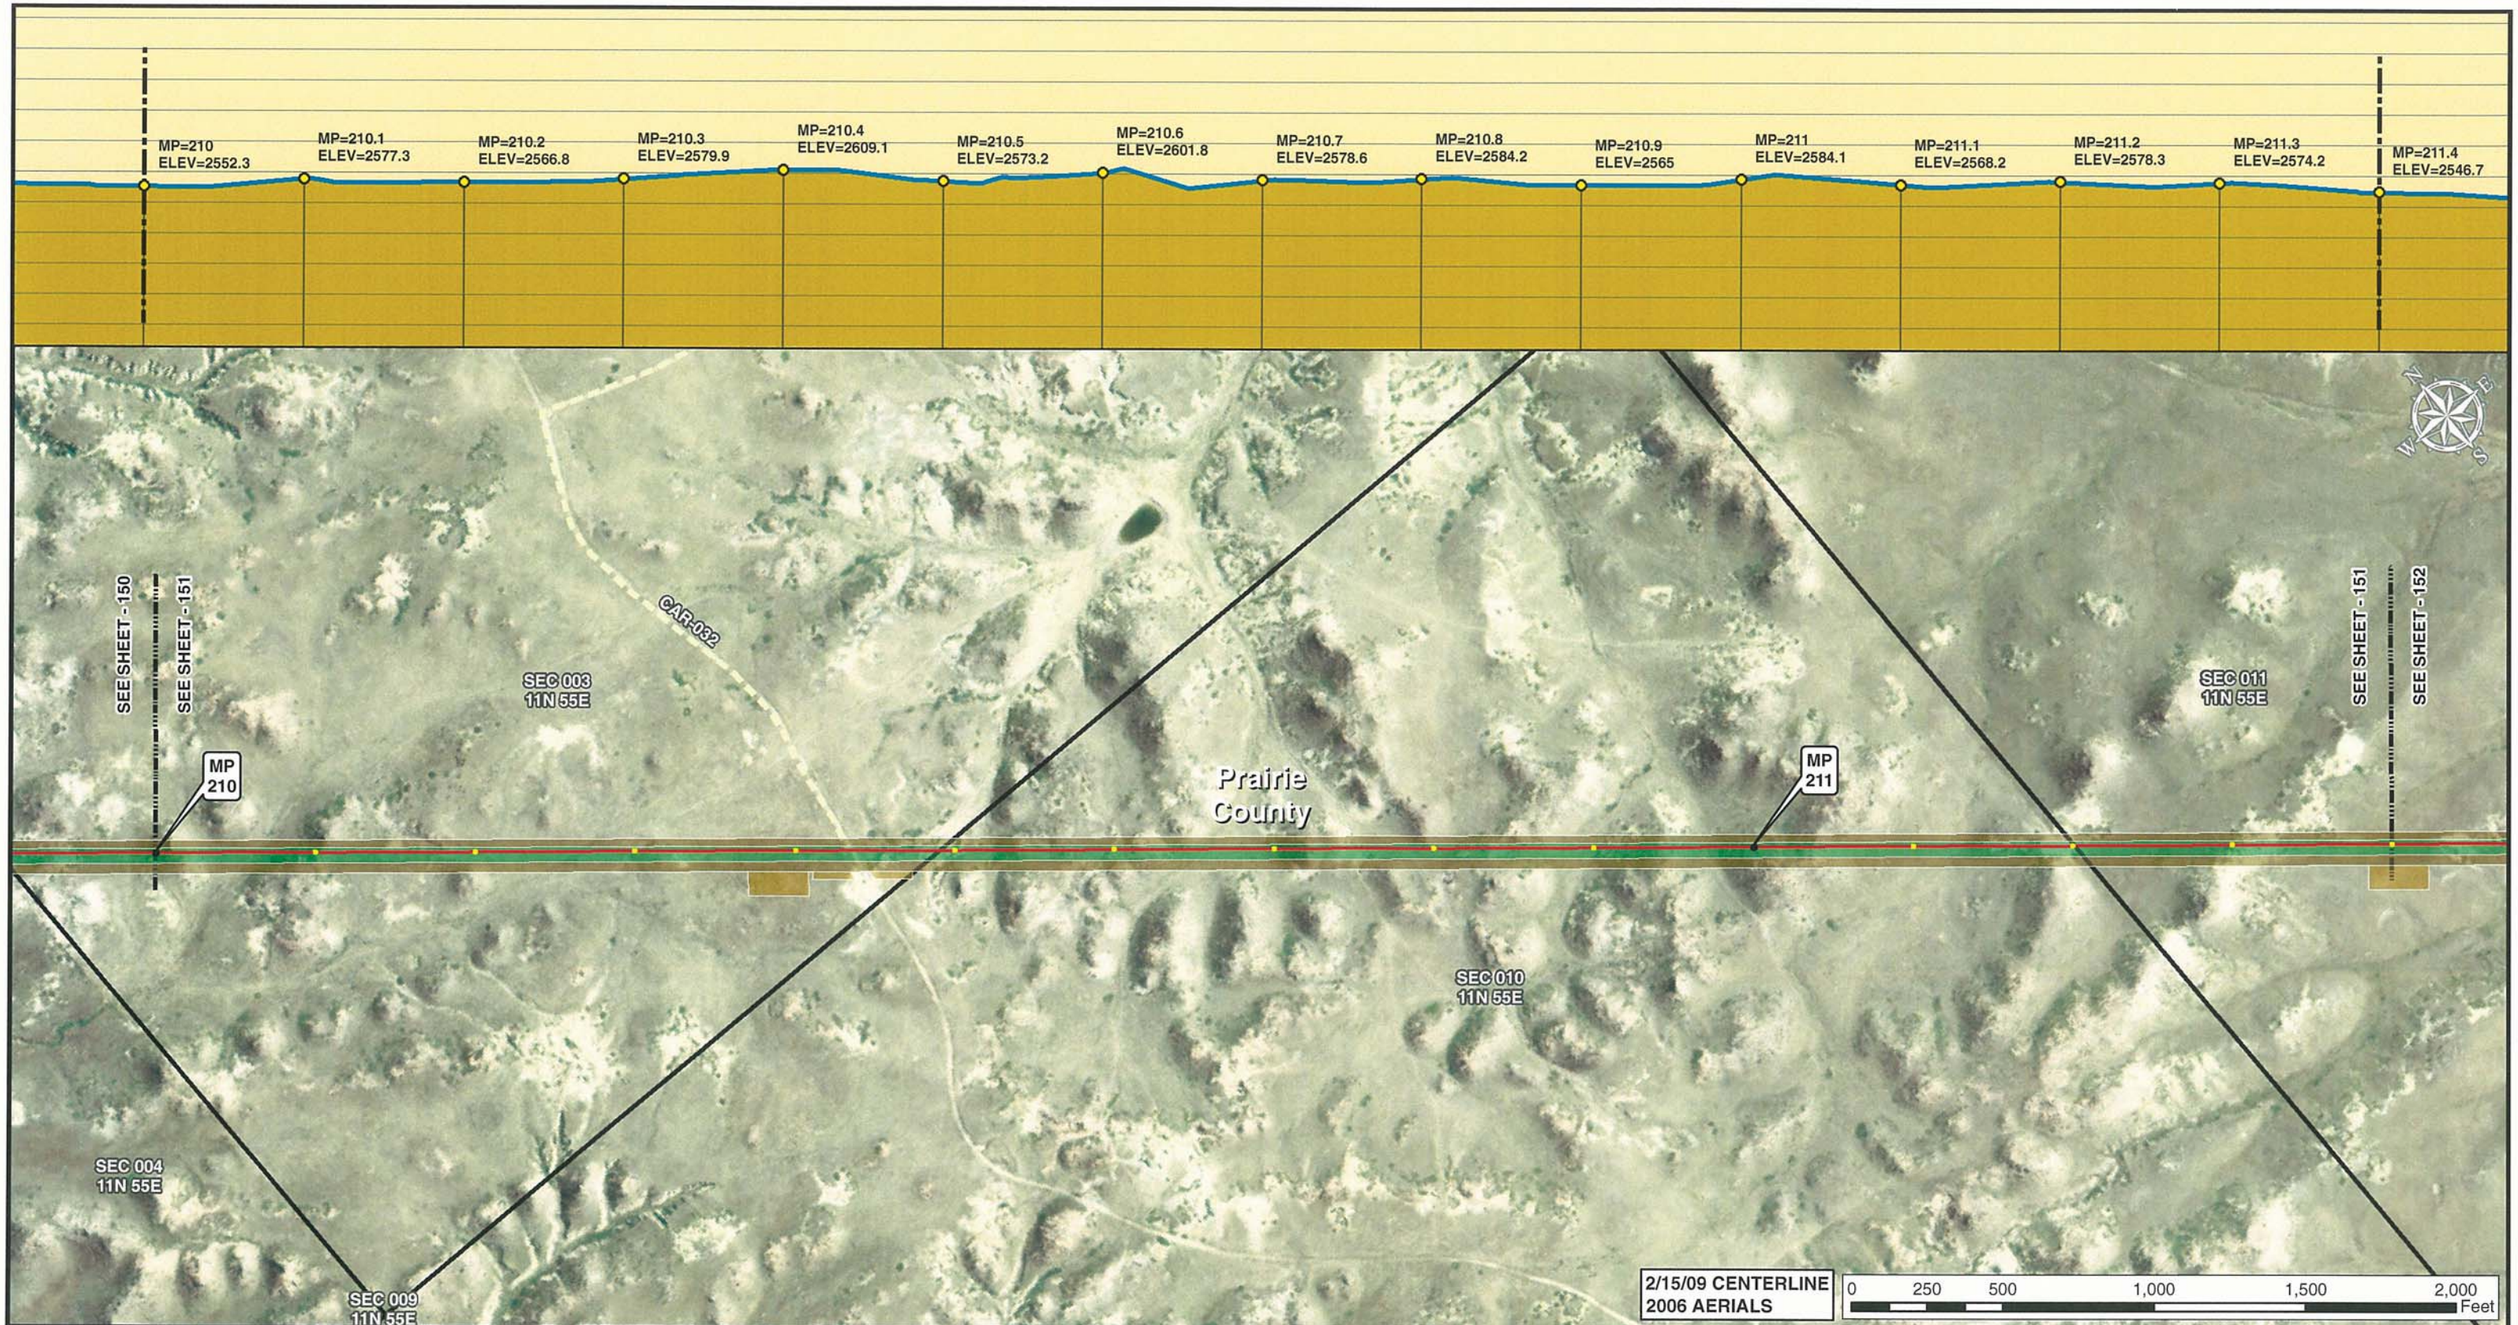

Legend

- MILE POST
- 0.1 MILE TICK MARK
- VALVE
- KEYSTONE XL PROJECT
- PERMANENT EASEMENT
- TEMPORARY EASEMENT
- EXTRA WORKSPACE
- ACCESS ROAD
- TRANSMISSION LINE
- PUMP STATION
- STAGING AREA
- PIPE YARD
- CONTRACTOR YARD
- WATER BODY
- WETLAND
- COUNTY LINE
- SECTION LINE

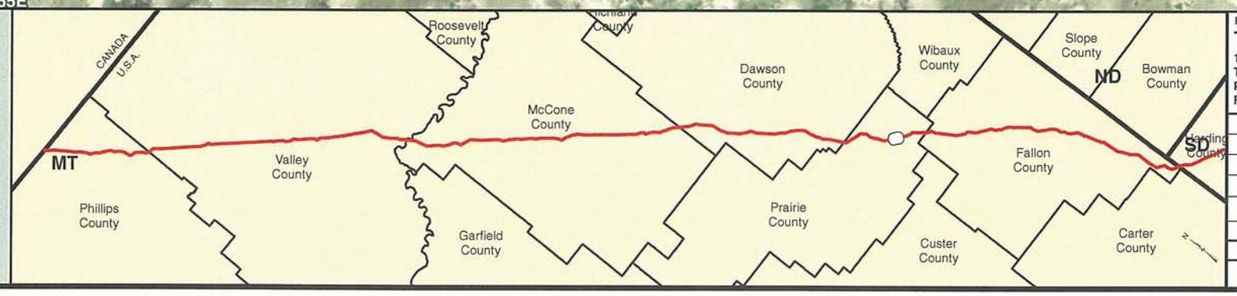

PREPARED BY:
TROW ENGINEERING CONSULTANTS INC.
1300 Metropolitan Boulevard, Suite 200
Tallahassee, Florida , USA 32308
Phone: 1-850-385-5441
Fax: 1-850-385-5523
Trow

ConocoPhillips | TransCanada — In business to deliver

NO.	REVISION	DATE
1	ISSUED FOR SUPPLEMENTAL U.S. DEPT. OF STATE FILING (2.15.09 CL)	7.6.09
0	ISSUED FOR UNITED STATES DEPARTMENT OF STATE (7.31.08 CL)	11.19.08

KEYSTONE XL PROJECT
ROUTE SHEETS
MORGAN, MONTANA TO STEELE CITY, NEBRASKA
PRAIRIE COUNTY, MONTANA

MAP PARAMETERS
PROJECTION: NAD83, UTM: 13N
SCALE: 1: 6000 ; 1" = 500'

DRAWN BY	CHECKED BY	APPROVED BY	PROJECT:	DRAWING NUMBER	SHEET	REV.
GS	SS	RG	50388X	XL-30-ML-2002-P-151-A	151	1

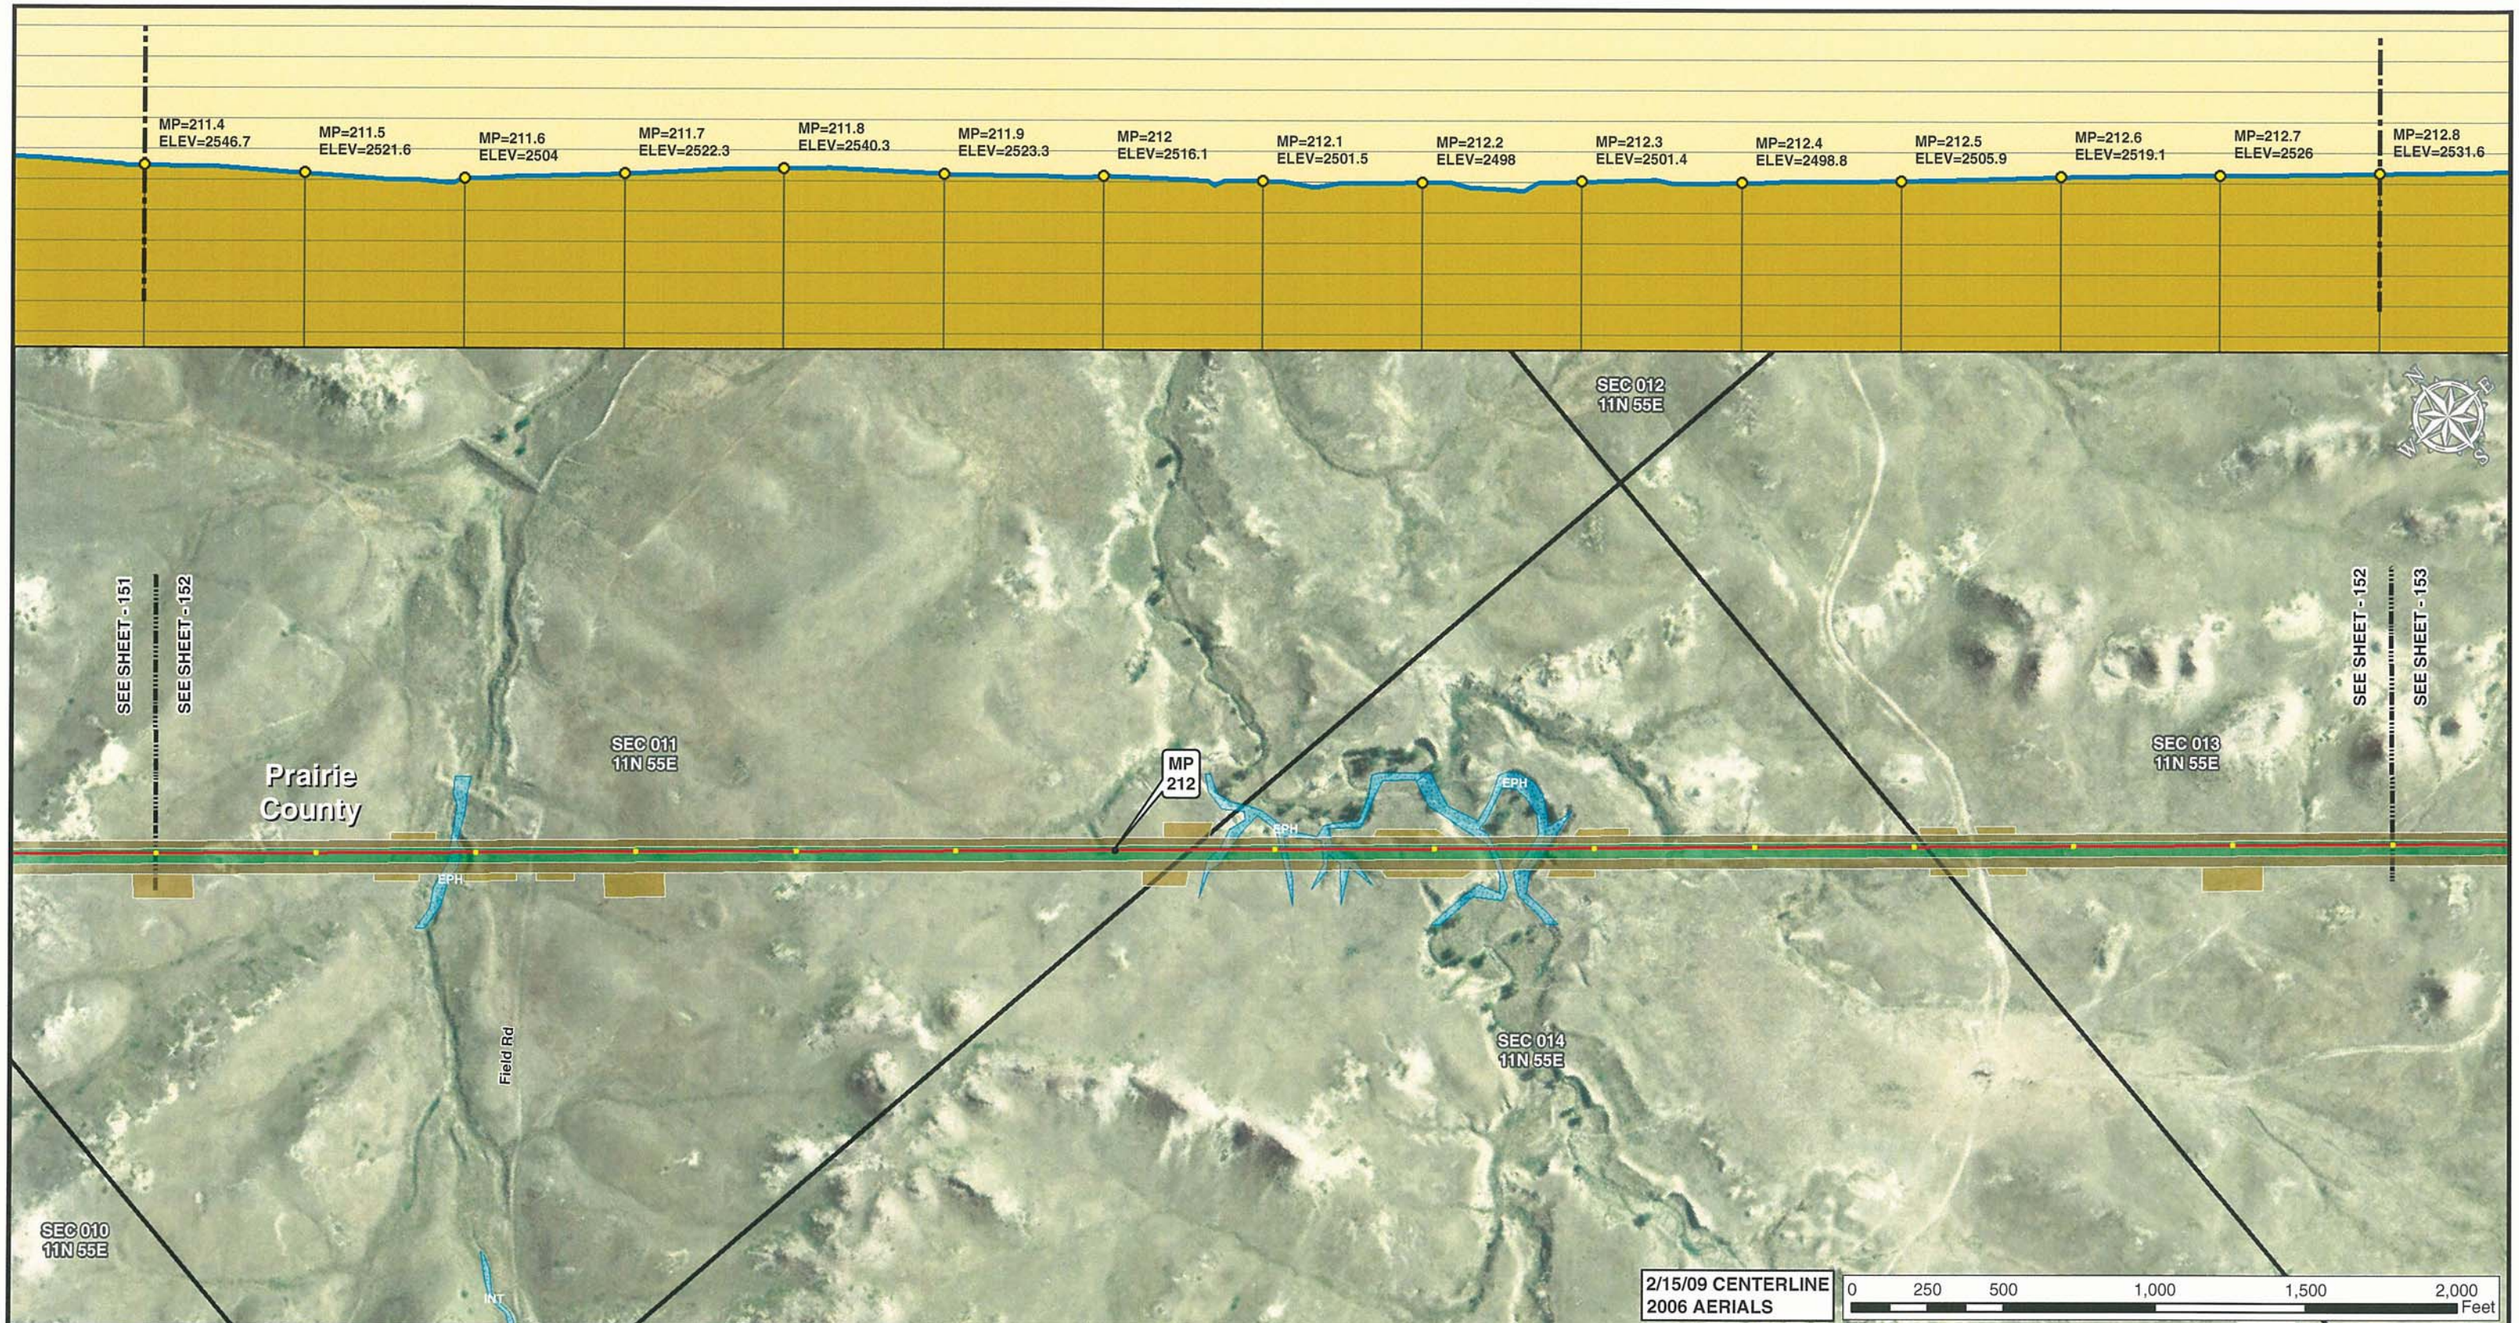

Legend

- MILE POST
- 0.1 MILE TICK MARK
- VALVE
- KEYSTONE XL PROJECT
- PERMANENT EASEMENT
- TEMPORARY EASEMENT
- EXTRA WORKSPACE
- ACCESS ROAD
- TRANSMISSION LINE
- PUMP STATION
- STAGING AREA
- PIPE YARD
- CONTRACTOR YARD
- WATER BODY
- WETLAND
- COUNTY LINE
- SECTION LINE

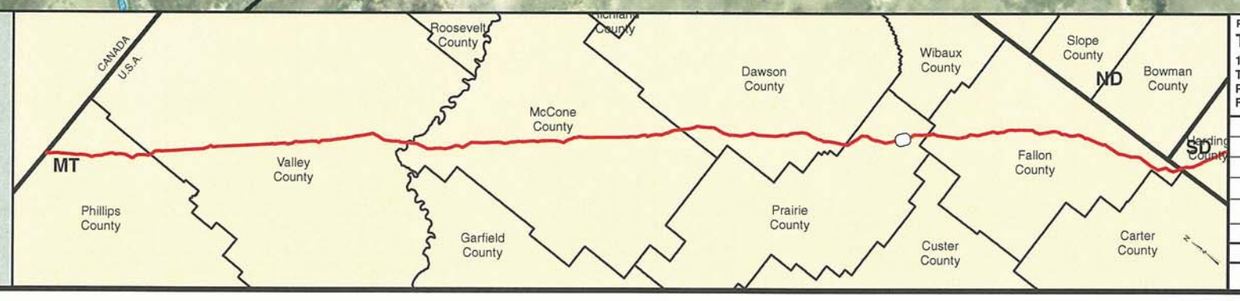

PREPARED BY:
TROW ENGINEERING CONSULTANTS INC.
1300 Metropolitan Boulevard, Suite 200
Tallahassee, Florida , USA 32308
Phone: 1-850-385-5441
Fax: 1-850-385-5523
Trow

NO.	REVISION	DATE
1	ISSUED FOR SUPPLEMENTAL U.S. DEPT. OF STATE FILING (2.15.09 CL)	7.6.09
0	ISSUED FOR UNITED STATES DEPARTMENT OF STATE (7.31.08 CL)	11.19.08

ConocoPhillips

TransCanada
In business to deliver

KEYSTONE XL PROJECT
ROUTE SHEETS
MORGAN, MONTANA TO STEELE CITY, NEBRASKA

PRAIRIE COUNTY, MONTANA

MAP PARAMETERS
PROJECTION: NAD83, UTM:13N
SCALE: 1: 6000 ; 1" = 500'

DRAWN BY	CHECKED BY	APPROVED BY	PROJECT:	DRAWING NUMBER	SHEET	REV.
GS	SS	RG	50388X	XL-30-ML-2002-P-152-A	152	1

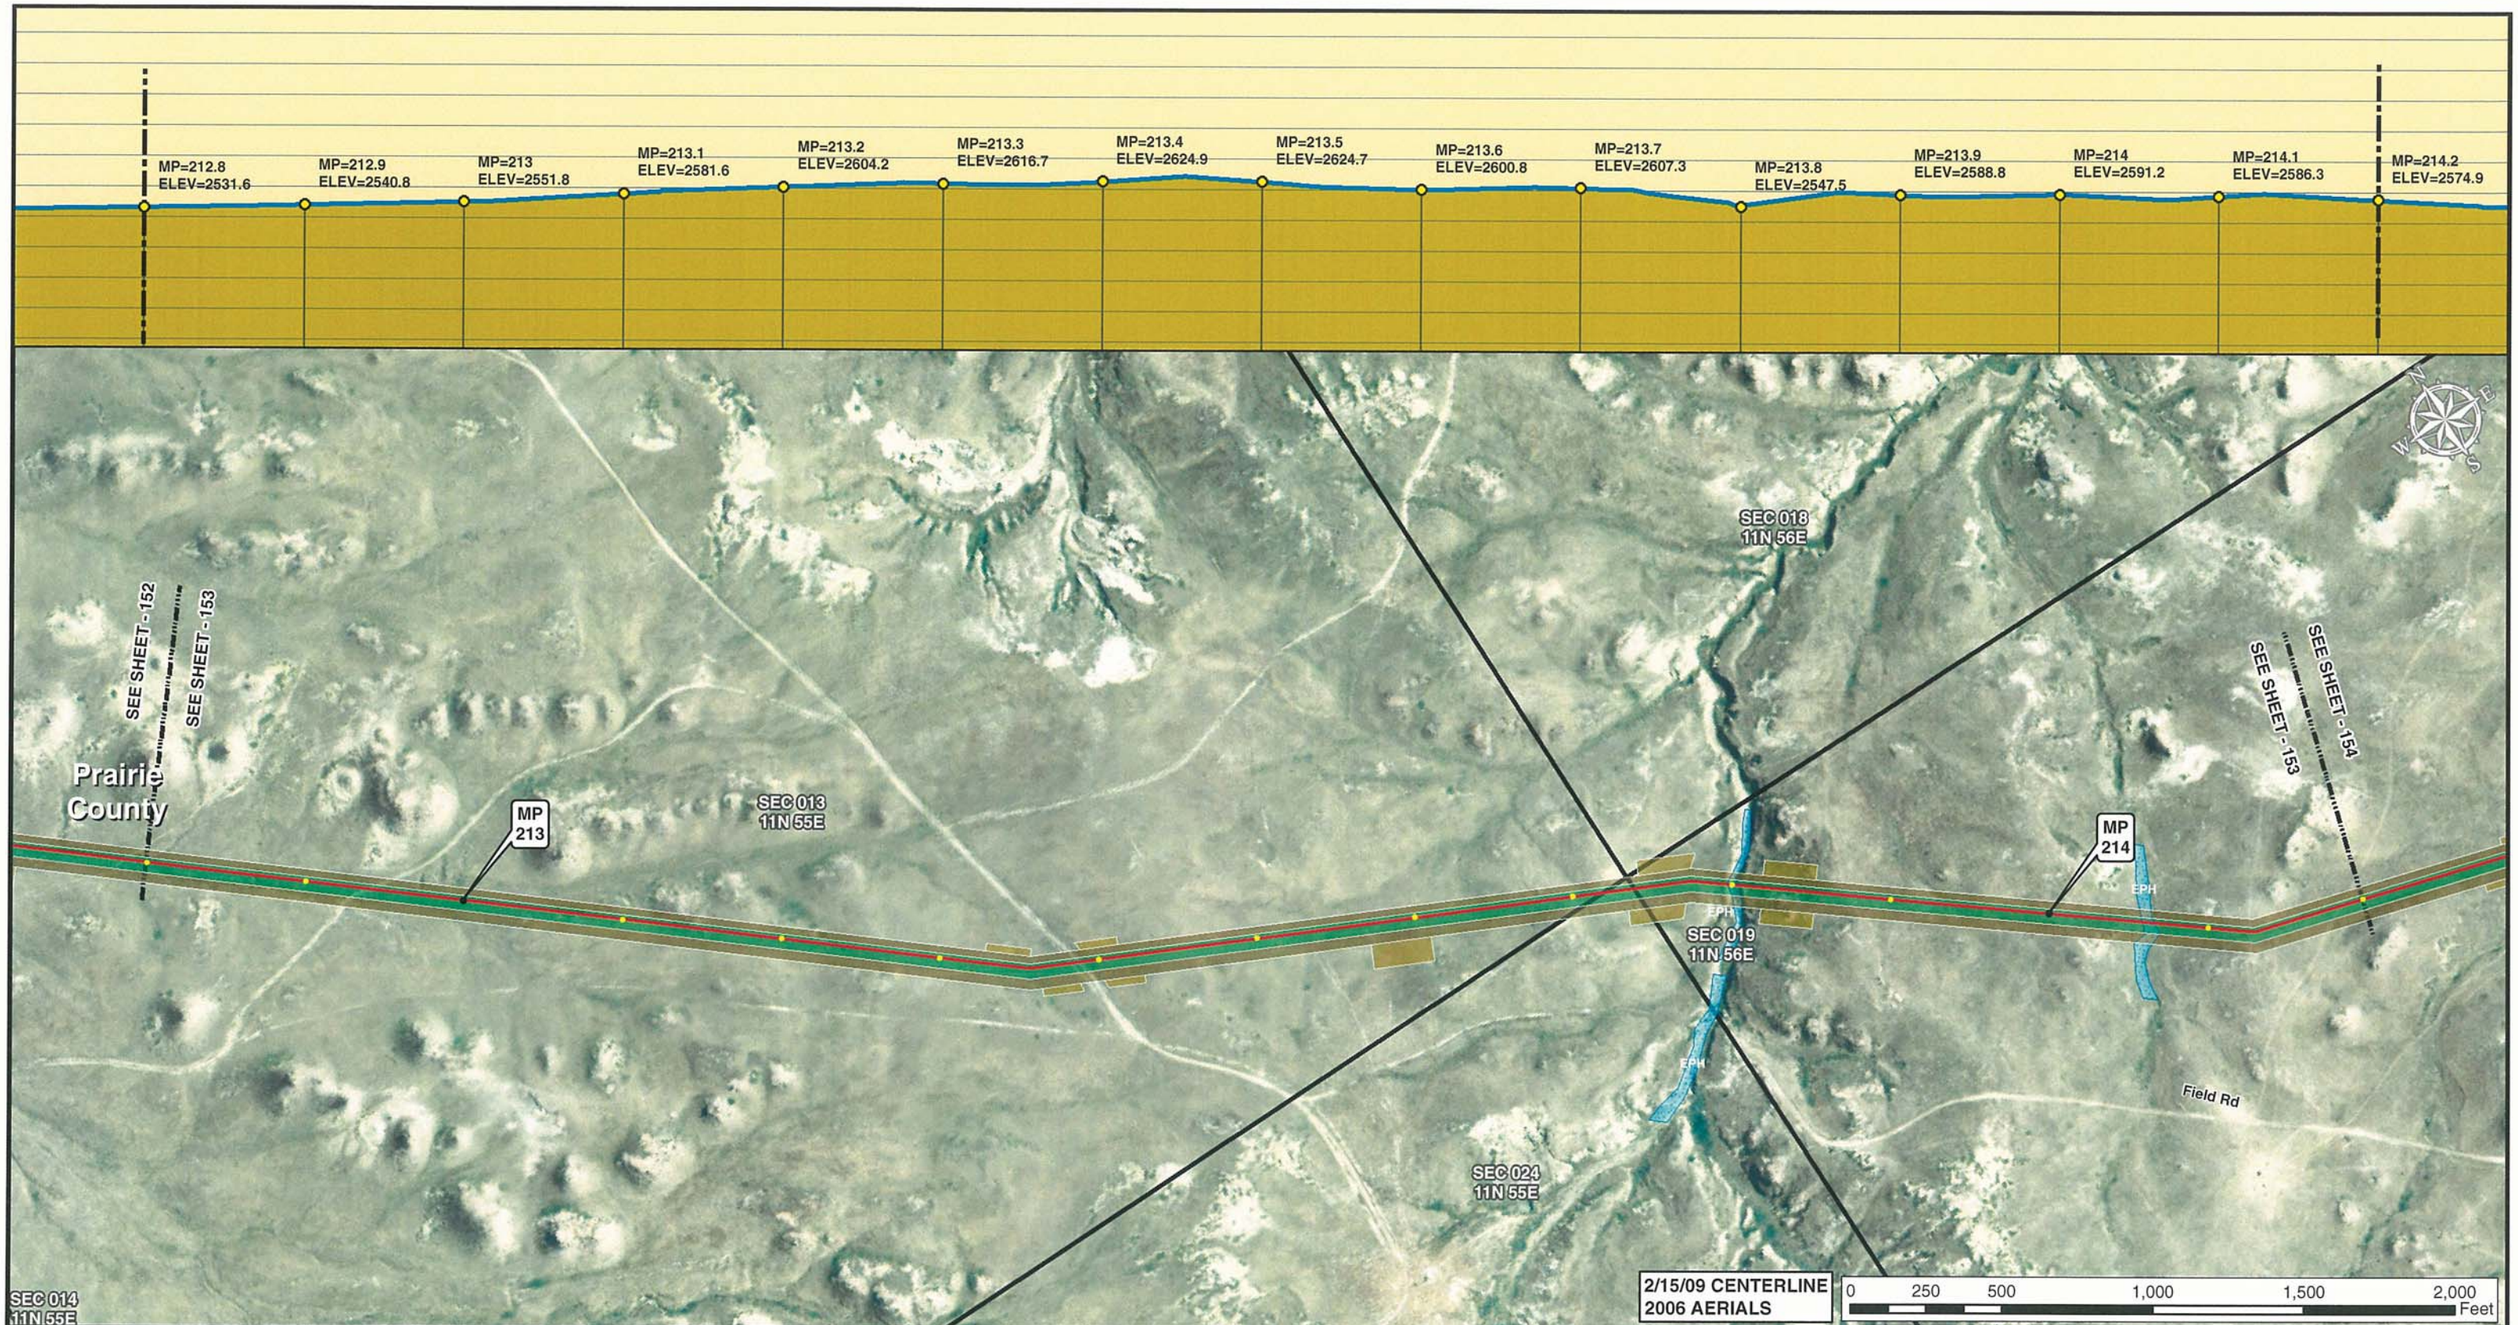

Legend

- MILE POST
- 0.1 MILE TICK MARK
- VALVE
- KEYSTONE XL PROJECT
- PERMANENT EASEMENT
- TEMPORARY EASEMENT
- EXTRA WORKSPACE
- ACCESS ROAD
- TRANSMISSION LINE
- PUMP STATION
- STAGING AREA
- PIPE YARD
- CONTRACTOR YARD
- WATER BODY
- WETLAND
- COUNTY LINE
- SECTION LINE

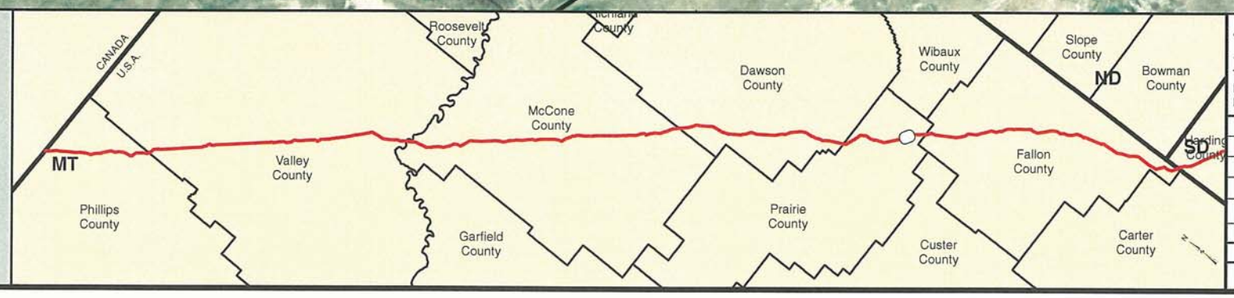

PREPARED BY:

TROW ENGINEERING CONSULTANTS INC.

1300 Metropolitan Boulevard, Suite 200
Tallahassee, Florida , USA 32308
Phone: 1-850-385-5441
Fax: 1-850-385-5523

Trow

NO.	REVISION	DATE
1	ISSUED FOR SUPPLEMENTAL U.S. DEPT. OF STATE FILING (2.15.09 CL)	7.6.09
0	ISSUED FOR UNITED STATES DEPARTMENT OF STATE (7.31.08 CL)	11.19.08

ConocoPhillips

TransCanada — In business to deliver

KEYSTONE XL PROJECT
ROUTE SHEETS
MORGAN, MONTANA TO STEELE CITY, NEBRASKA

PRAIRIE COUNTY, MONTANA

MAP PARAMETERS
PROJECTION: NAD83, UTM:13N
SCALE: 1: 6000 ; 1" = 500'

DRAWN BY	CHECKED BY	APPROVED BY	PROJECT:	DRAWING NUMBER	SHEET	REV.
GS	SS	RG	50388X	XL-30-ML-2002-P-153-A	153	1

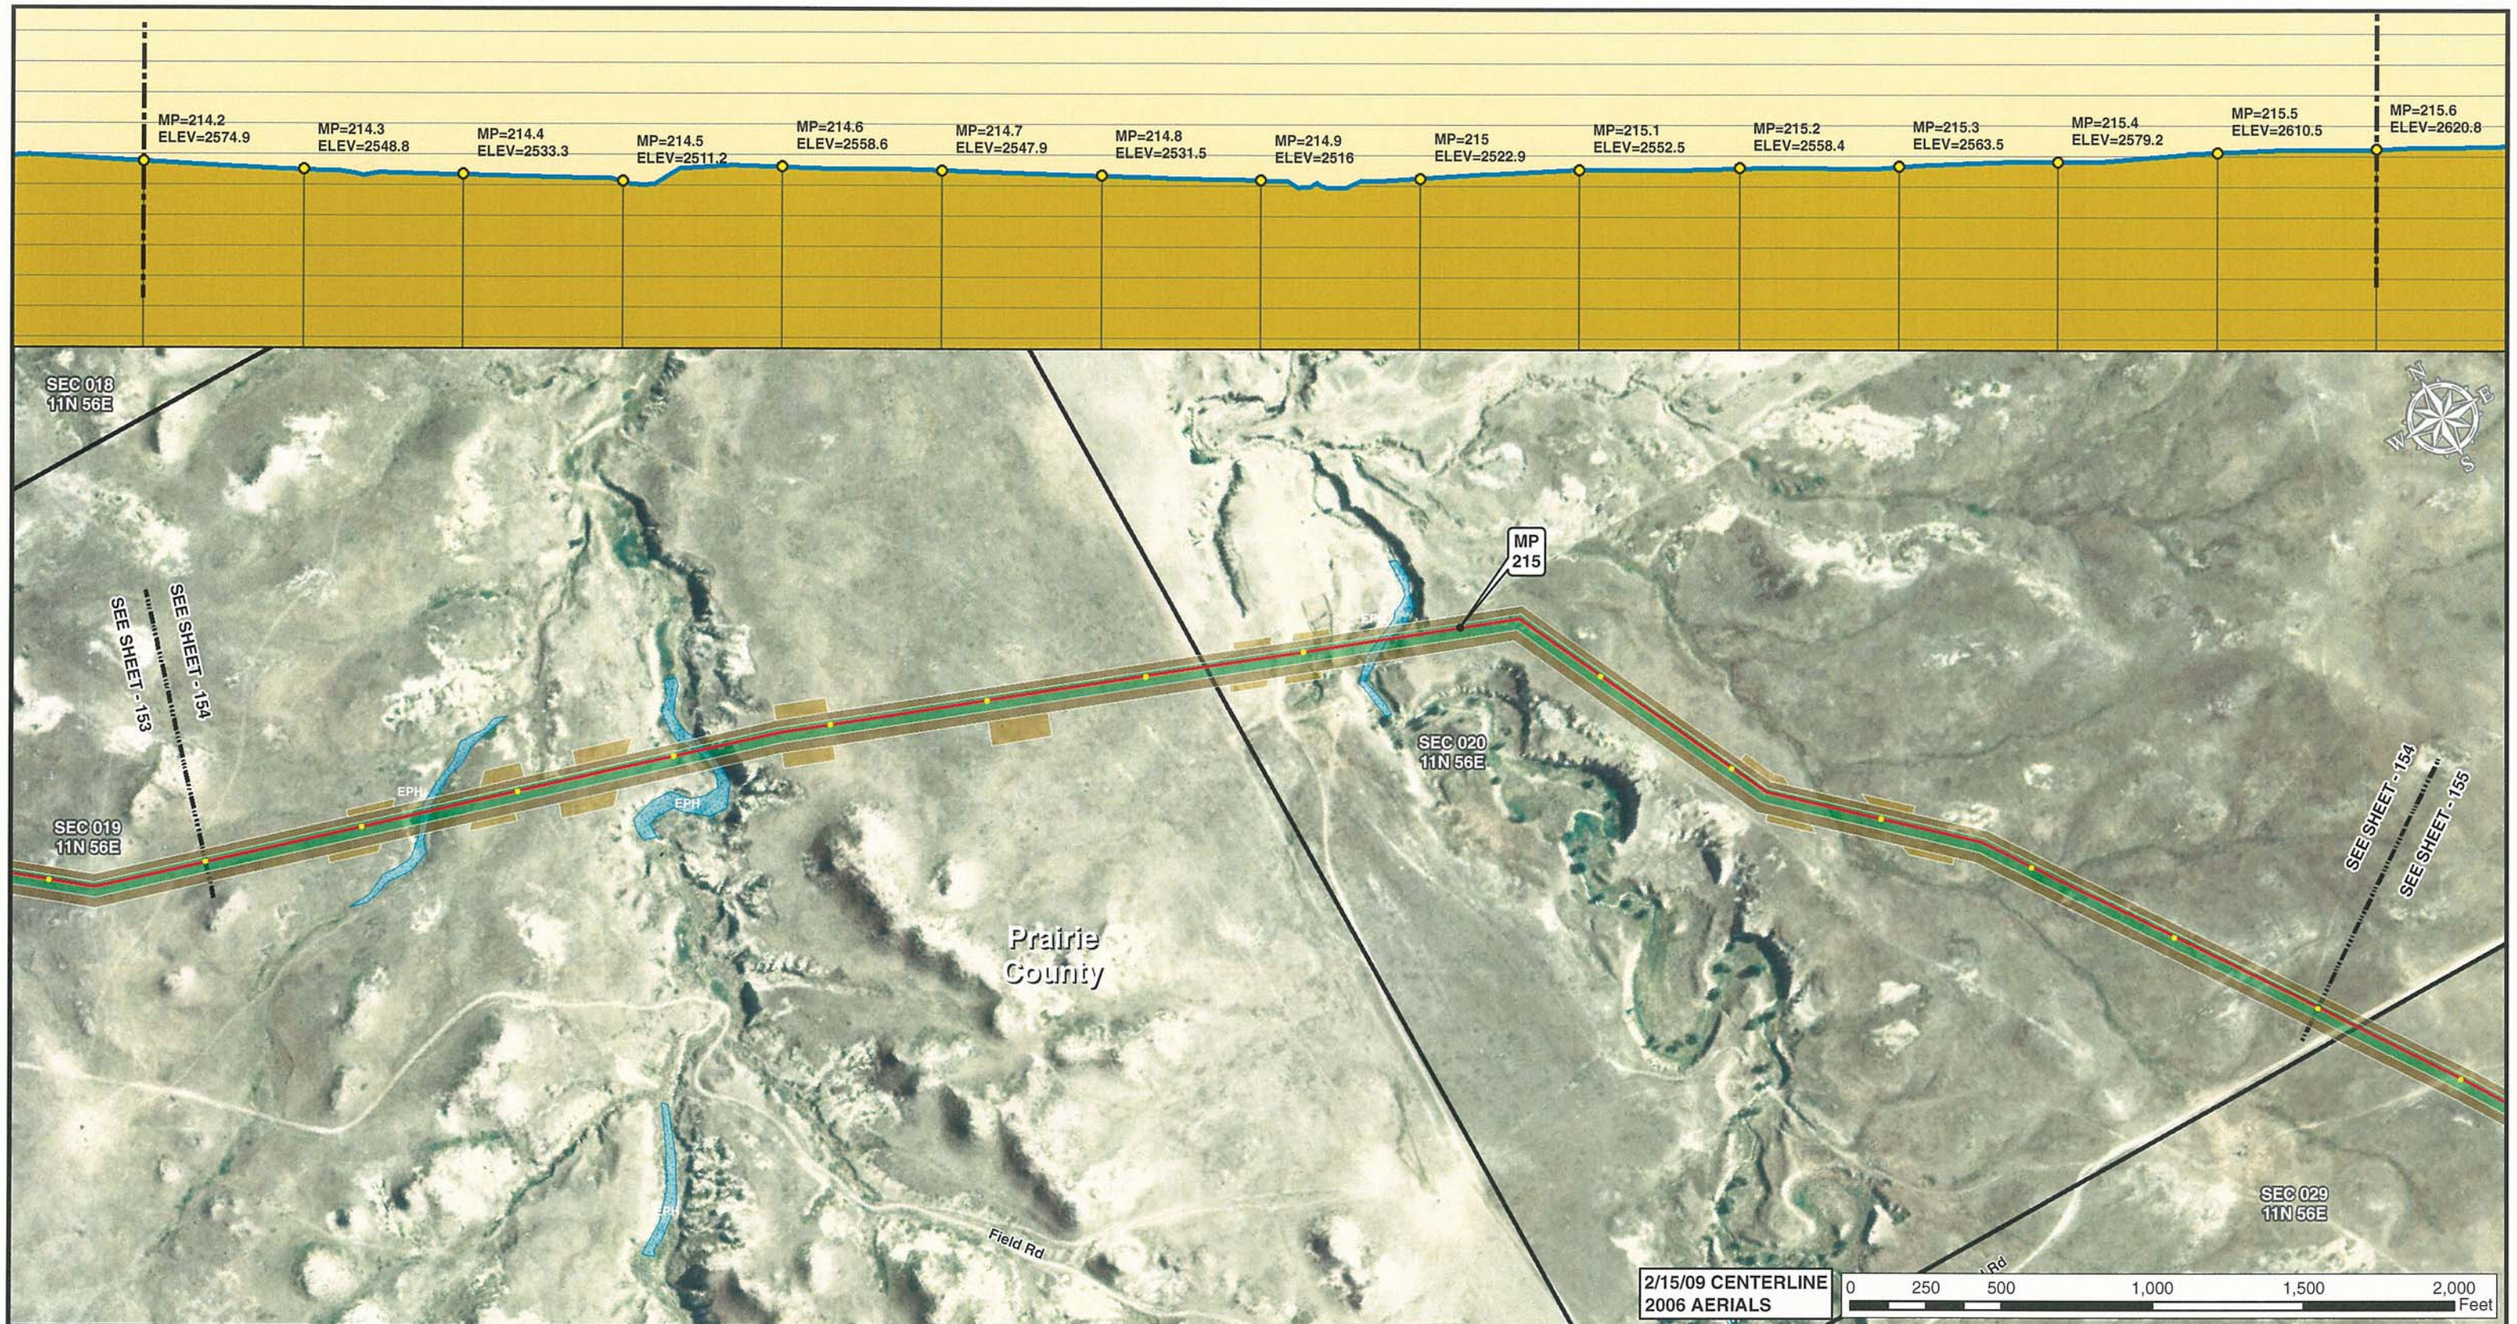

Legend

- MILE POST
- 0.1 MILE TICK MARK
- VALVE
- KEYSTONE XL PROJECT
- PERMANENT EASEMENT
- TEMPORARY EASEMENT
- EXTRA WORKSPACE
- ACCESS ROAD
- TRANSMISSION LINE
- PUMP STATION
- STAGING AREA
- PIPE YARD
- CONTRACTOR YARD
- WATER BODY
- WETLAND
- COUNTY LINE
- SECTION LINE

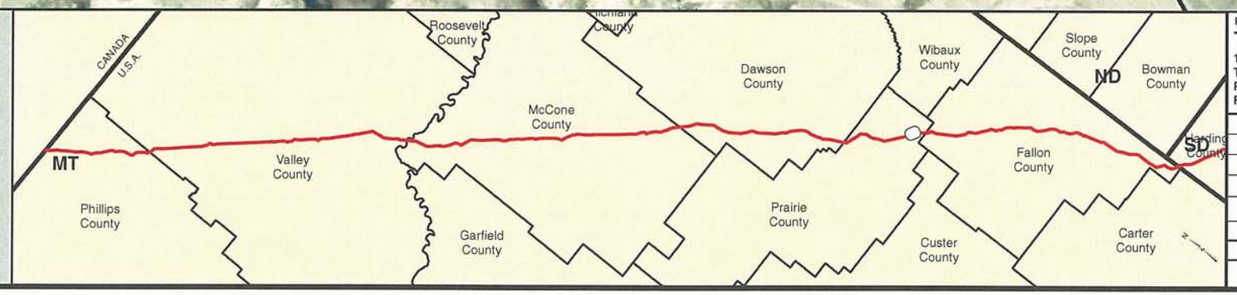

PREPARED BY:
TROW ENGINEERING CONSULTANTS INC.
1300 Metropolitan Boulevard, Suite 200
Tallahassee, Florida , USA 32308
Phone: 1-850-385-5441
Fax: 1-850-385-5523
Trow

NO.	REVISION	DATE
1	ISSUED FOR SUPPLEMENTAL U.S. DEPT. OF STATE FILING (2.15.09 CL)	7.6.09
0	ISSUED FOR UNITED STATES DEPARTMENT OF STATE (7.31.08 CL)	11.19.08

ConocoPhillips

TransCanada
In business to deliver

KEYSTONE XL PROJECT
ROUTE SHEETS
MORGAN, MONTANA TO STEELE CITY, NEBRASKA

PRAIRIE COUNTY, MONTANA

MAP PARAMETERS
PROJECTION: NAD83, UTM:13N
SCALE: 1: 6000 ; 1" = 500'

DRAWN BY	CHECKED BY	APPROVED BY	PROJECT:	DRAWING NUMBER	SHEET	REV.
GS	SS	RG	50388X	XL-30-ML-2002-P-154-A	154	1

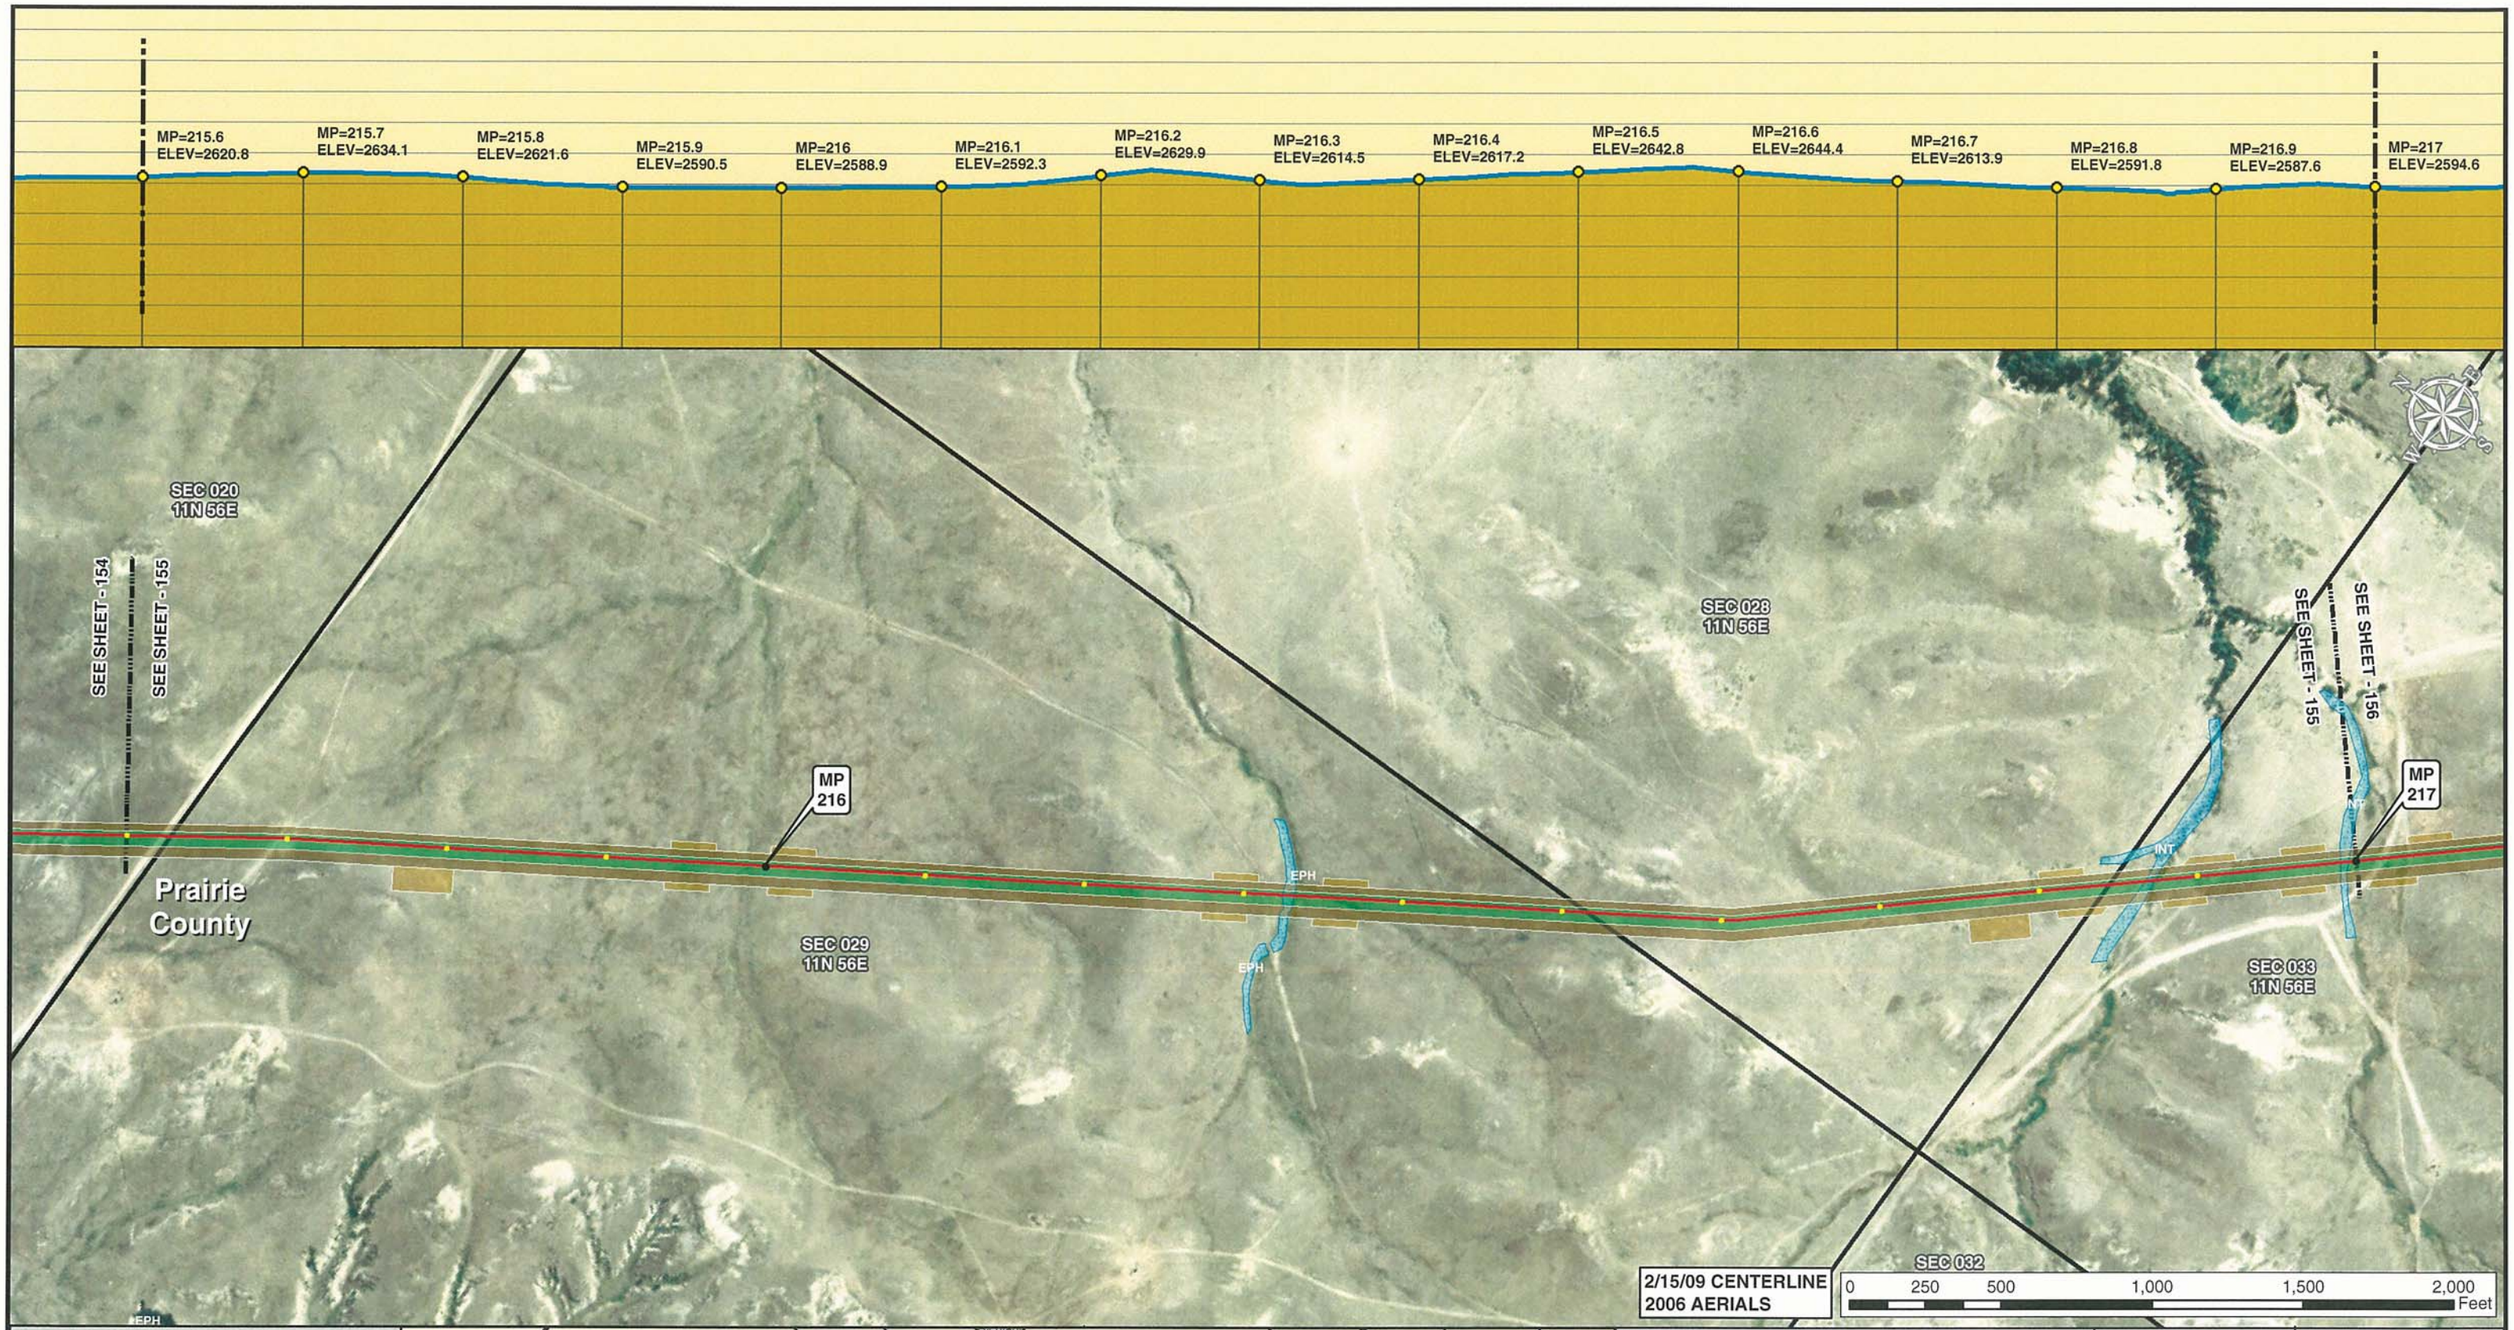

Legend

- MILE POST
- 0.1 MILE TICK MARK
- VALVE
- KEYSTONE XL PROJECT
- PERMANENT EASEMENT
- TEMPORARY EASEMENT
- EXTRA WORKSPACE
- ACCESS ROAD
- TRANSMISSION LINE
- PUMP STATION
- STAGING AREA
- PIPE YARD
- CONTRACTOR YARD
- WATER BODY
- WETLAND
- COUNTY LINE
- SECTION LINE

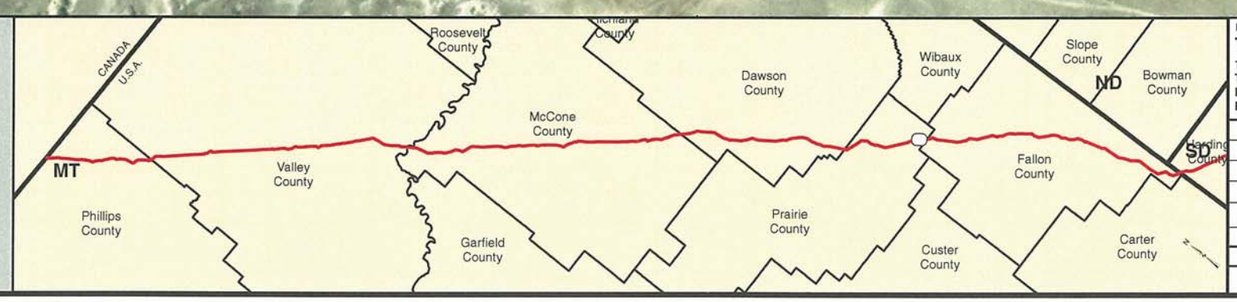

PREPARED BY:
TROW ENGINEERING CONSULTANTS INC.
1300 Metropolitan Boulevard, Suite 200
Tallahassee, Florida , USA 32308
Phone: 1-850-385-5441
Fax: 1-850-385-5523
Trow

NO.	REVISION	DATE
1	ISSUED FOR SUPPLEMENTAL U.S. DEPT. OF STATE FILING (2.15.09 CL)	7.6.09
0	ISSUED FOR UNITED STATES DEPARTMENT OF STATE (7.31.08 CL)	11.19.08

ConocoPhillips

TransCanada
In business to deliver

KEYSTONE XL PROJECT
ROUTE SHEETS
MORGAN, MONTANA TO STEELE CITY, NEBRASKA
PRAIRIE COUNTY, MONTANA

MAP PARAMETERS
PROJECTION: NAD83, UTM:13N
SCALE: 1: 6000 ; 1" = 500'

DRAWN BY	CHECKED BY	APPROVED BY	PROJECT:	DRAWING NUMBER	SHEET	REV.
GS	SS	RG	50388X	XL-30-ML-2002-P-155-A	155	1

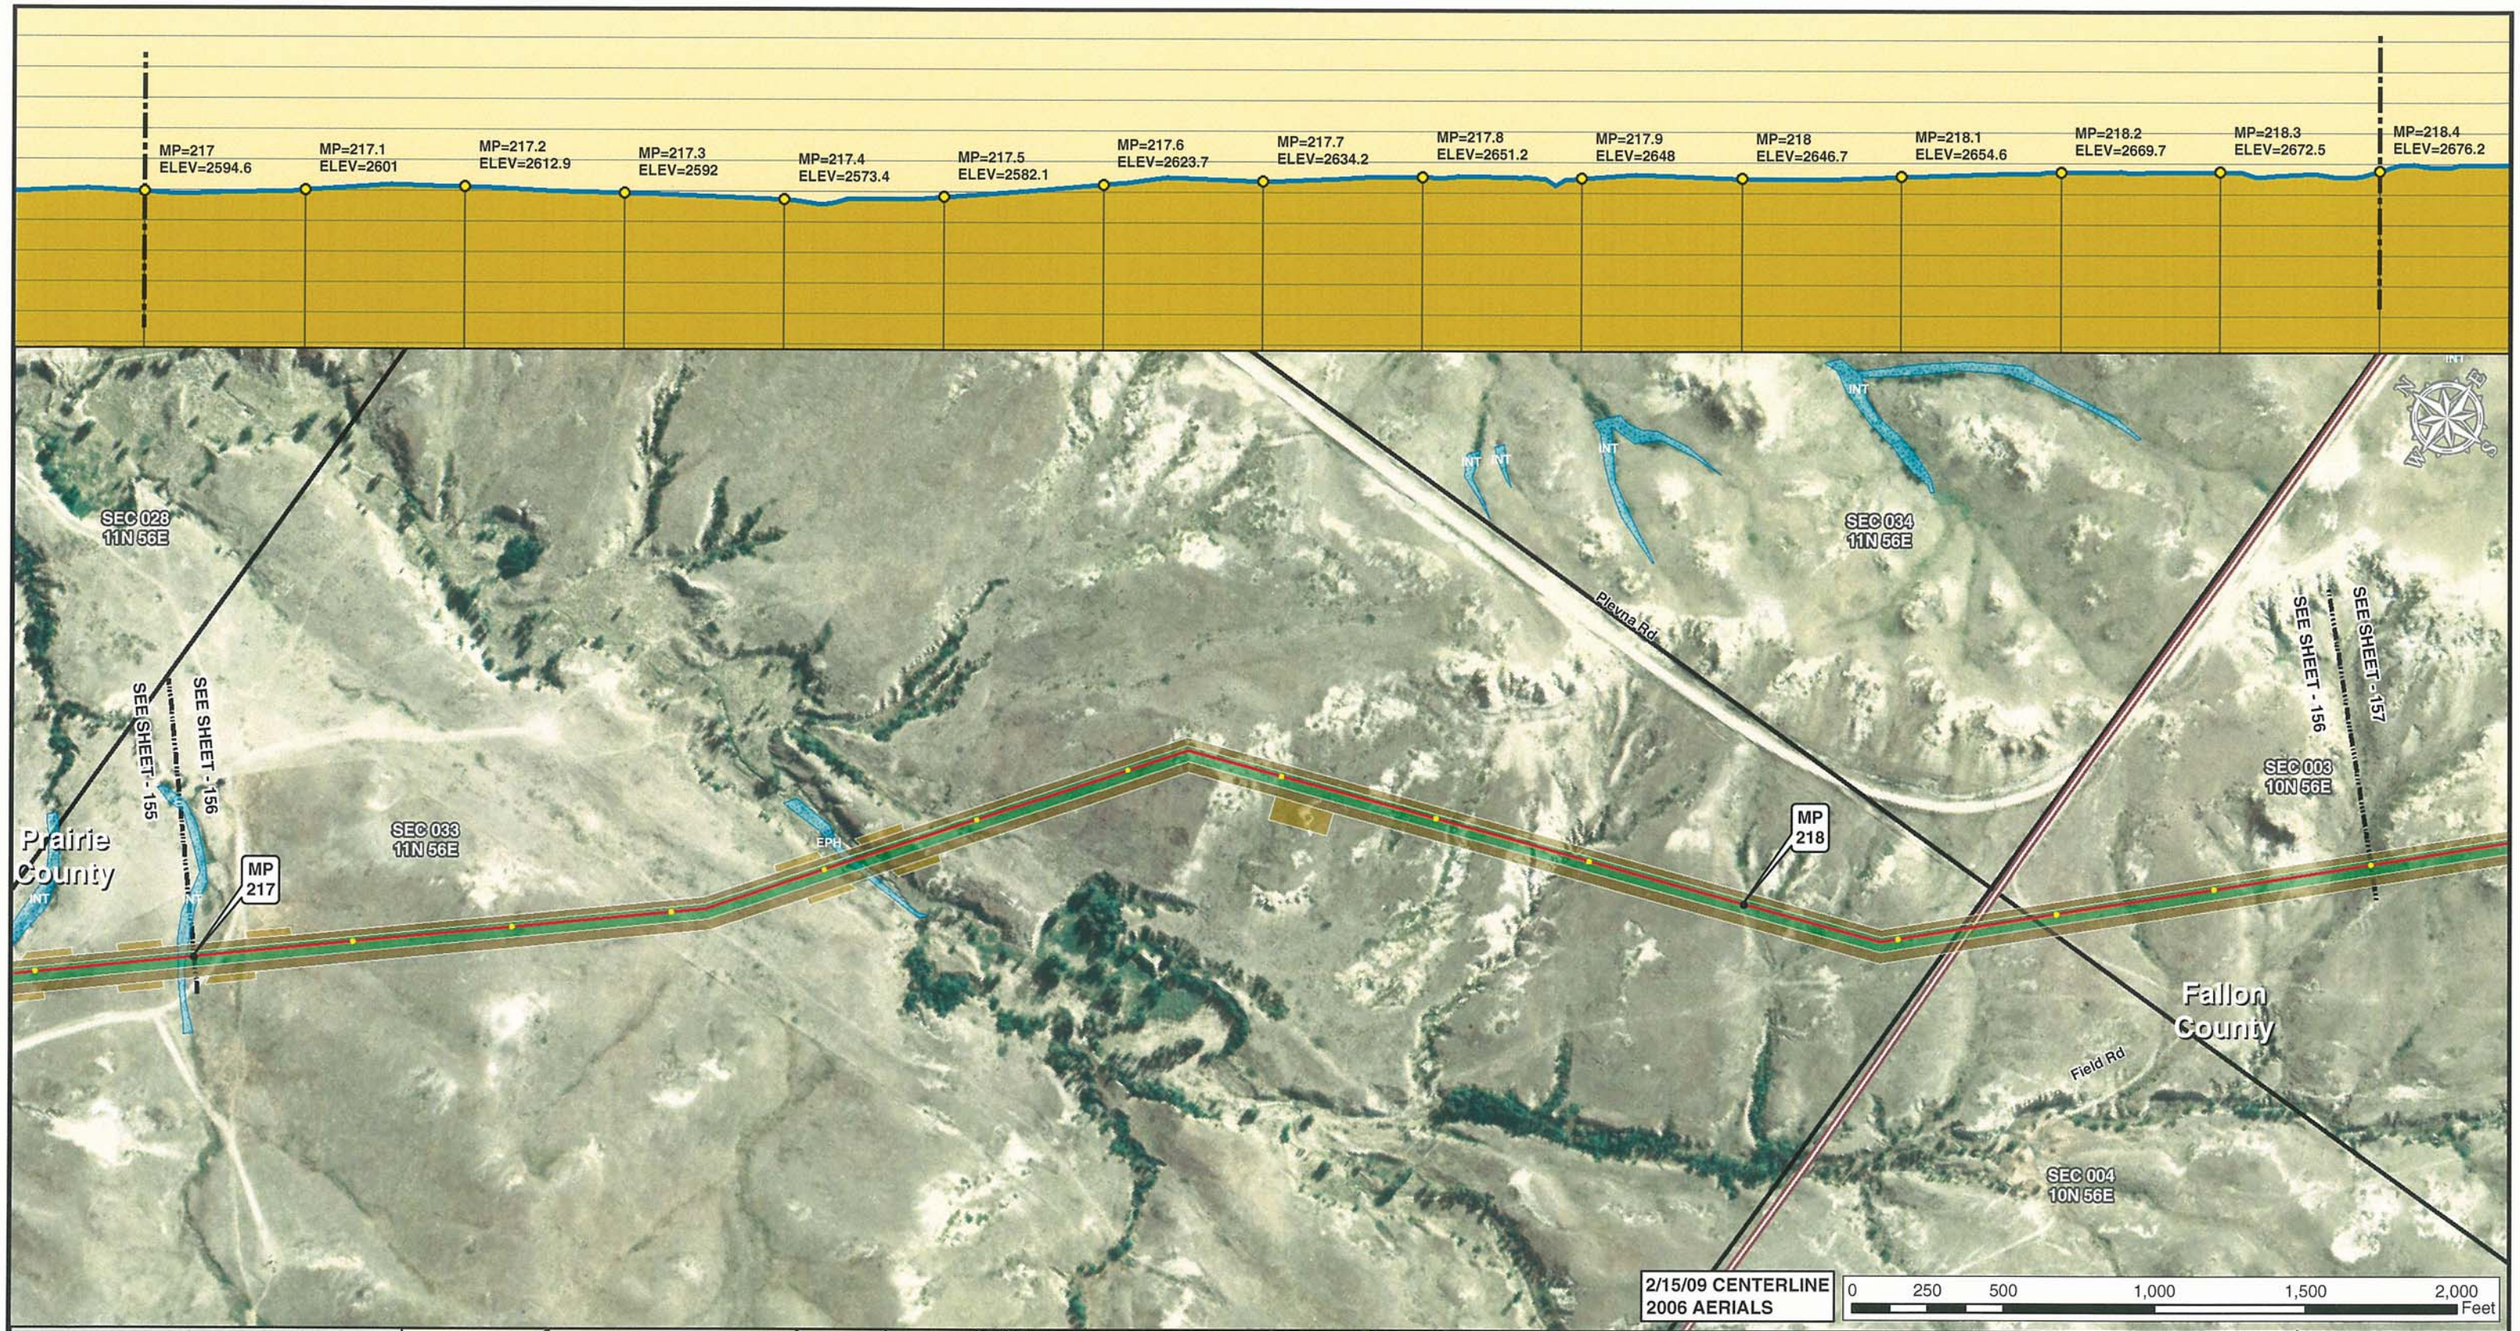

Legend

- MILE POST
- 0.1 MILE TICK MARK
- VALVE
- KEYSTONE XL PROJECT
- PERMANENT EASEMENT
- TEMPORARY EASEMENT
- EXTRA WORKSPACE
- ACCESS ROAD
- TRANSMISSION LINE
- PUMP STATION
- STAGING AREA
- PIPE YARD
- CONTRACTOR YARD
- WATER BODY
- WETLAND
- COUNTY LINE
- SECTION LINE

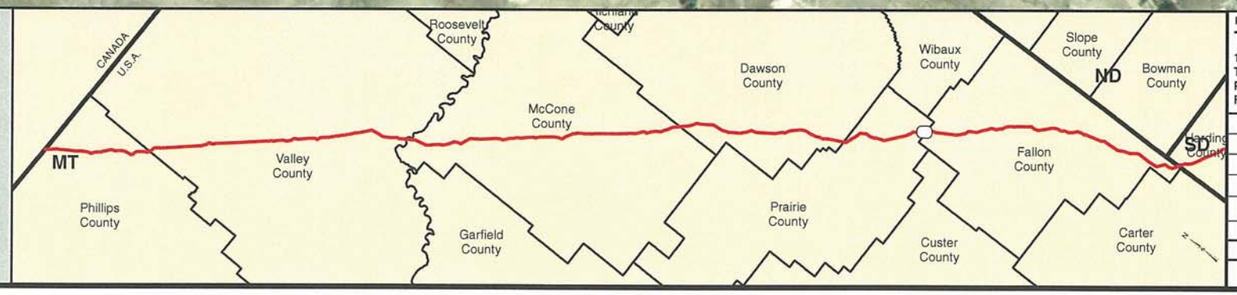

PREPARED BY:
TROW ENGINEERING CONSULTANTS INC.
1300 Metropolitan Boulevard, Suite 200
Tallahassee, Florida , USA 32308
Phone: 1-850-385-5441
Fax: 1-850-385-5523
Trow

NO.	REVISION	DATE
1	ISSUED FOR SUPPLEMENTAL U.S. DEPT. OF STATE FILING (2.15.09 CL)	7.6.09
0	ISSUED FOR UNITED STATES DEPARTMENT OF STATE (7.31.08 CL)	11.19.08

ConocoPhillips

TransCanada
In business to deliver

KEYSTONE XL PROJECT
ROUTE SHEETS
MORGAN, MONTANA TO STEELE CITY, NEBRASKA
PRAIRIE COUNTY, MONTANA

MAP PARAMETERS
PROJECTION: NAD83, UTM:13N
SCALE: 1: 6000 ; 1" = 500'

DRAWN BY	CHECKED BY	APPROVED BY	PROJECT:	DRAWING NUMBER	SHEET	REV.
GS	SS	RG	50388X	XL-30-ML-2002-P-156-A	156	1

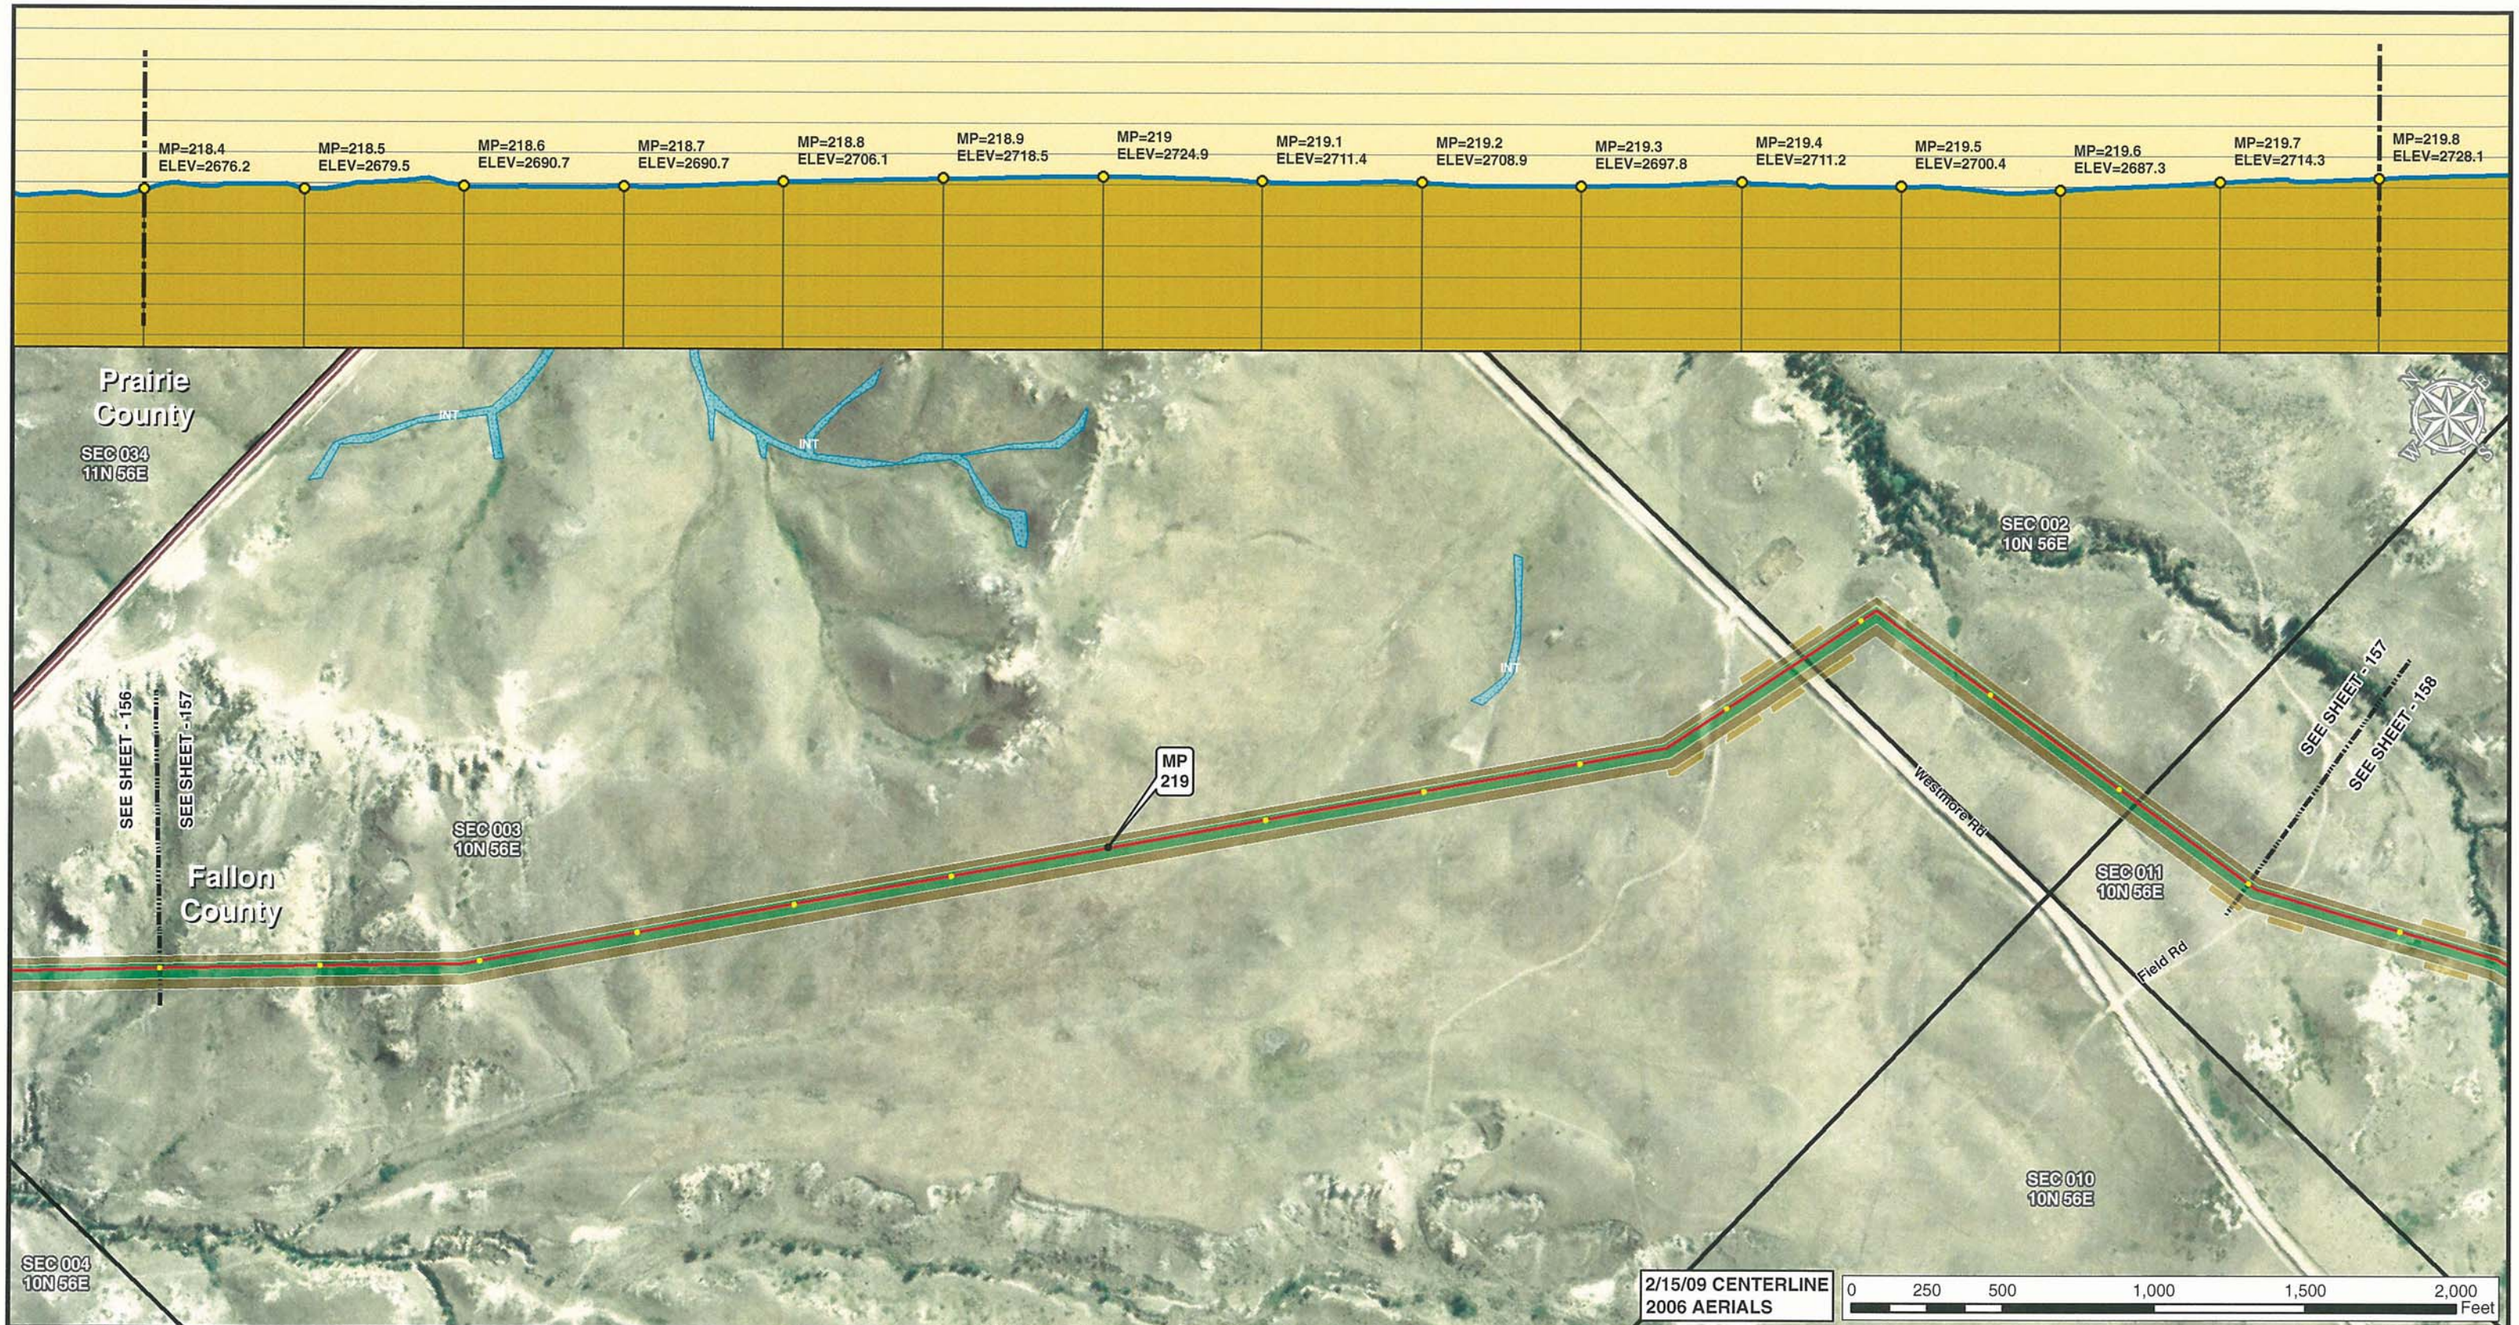

Legend

- MILE POST
- 0.1 MILE TICK MARK
- VALVE
- KEYSTONE XL PROJECT
- PERMANENT EASEMENT
- TEMPORARY EASEMENT
- EXTRA WORKSPACE
- ACCESS ROAD
- TRANSMISSION LINE
- PUMP STATION
- STAGING AREA
- PIPE YARD
- CONTRACTOR YARD
- WATER BODY
- WETLAND
- COUNTY LINE
- SECTION LINE

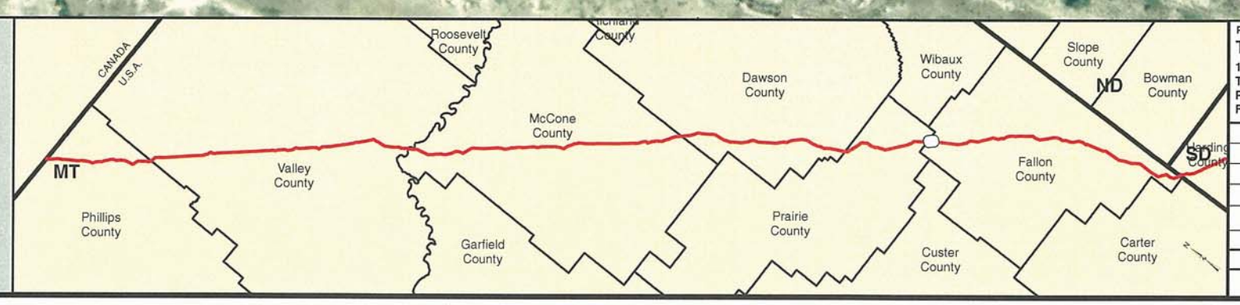

PREPARED BY:
TROW ENGINEERING CONSULTANTS INC.
1300 Metropolitan Boulevard, Suite 200
Tallahassee, Florida , USA 32308
Phone: 1-850-385-5441
Fax: 1-850-385-5523
Trow

NO.	REVISION	DATE
1	ISSUED FOR SUPPLEMENTAL U.S. DEPT. OF STATE FILING (2.15.09 CL)	7.6.09
0	ISSUED FOR UNITED STATES DEPARTMENT OF STATE (7.31.08 CL)	11.19.08

ConocoPhillips | TransCanada — In business to deliver

KEYSTONE XL PROJECT
ROUTE SHEETS
MORGAN, MONTANA TO STEELE CITY, NEBRASKA
FALLON COUNTY, MONTANA

MAP PARAMETERS
PROJECTION: NAD83, UTM:13N
SCALE: 1: 6000 ; 1" = 500'

DRAWN BY	CHECKED BY	APPROVED BY	PROJECT:	DRAWING NUMBER	SHEET	REV.
GS	SS	RG	50388X	XL-30-ML-2002-P-157-A	157	1

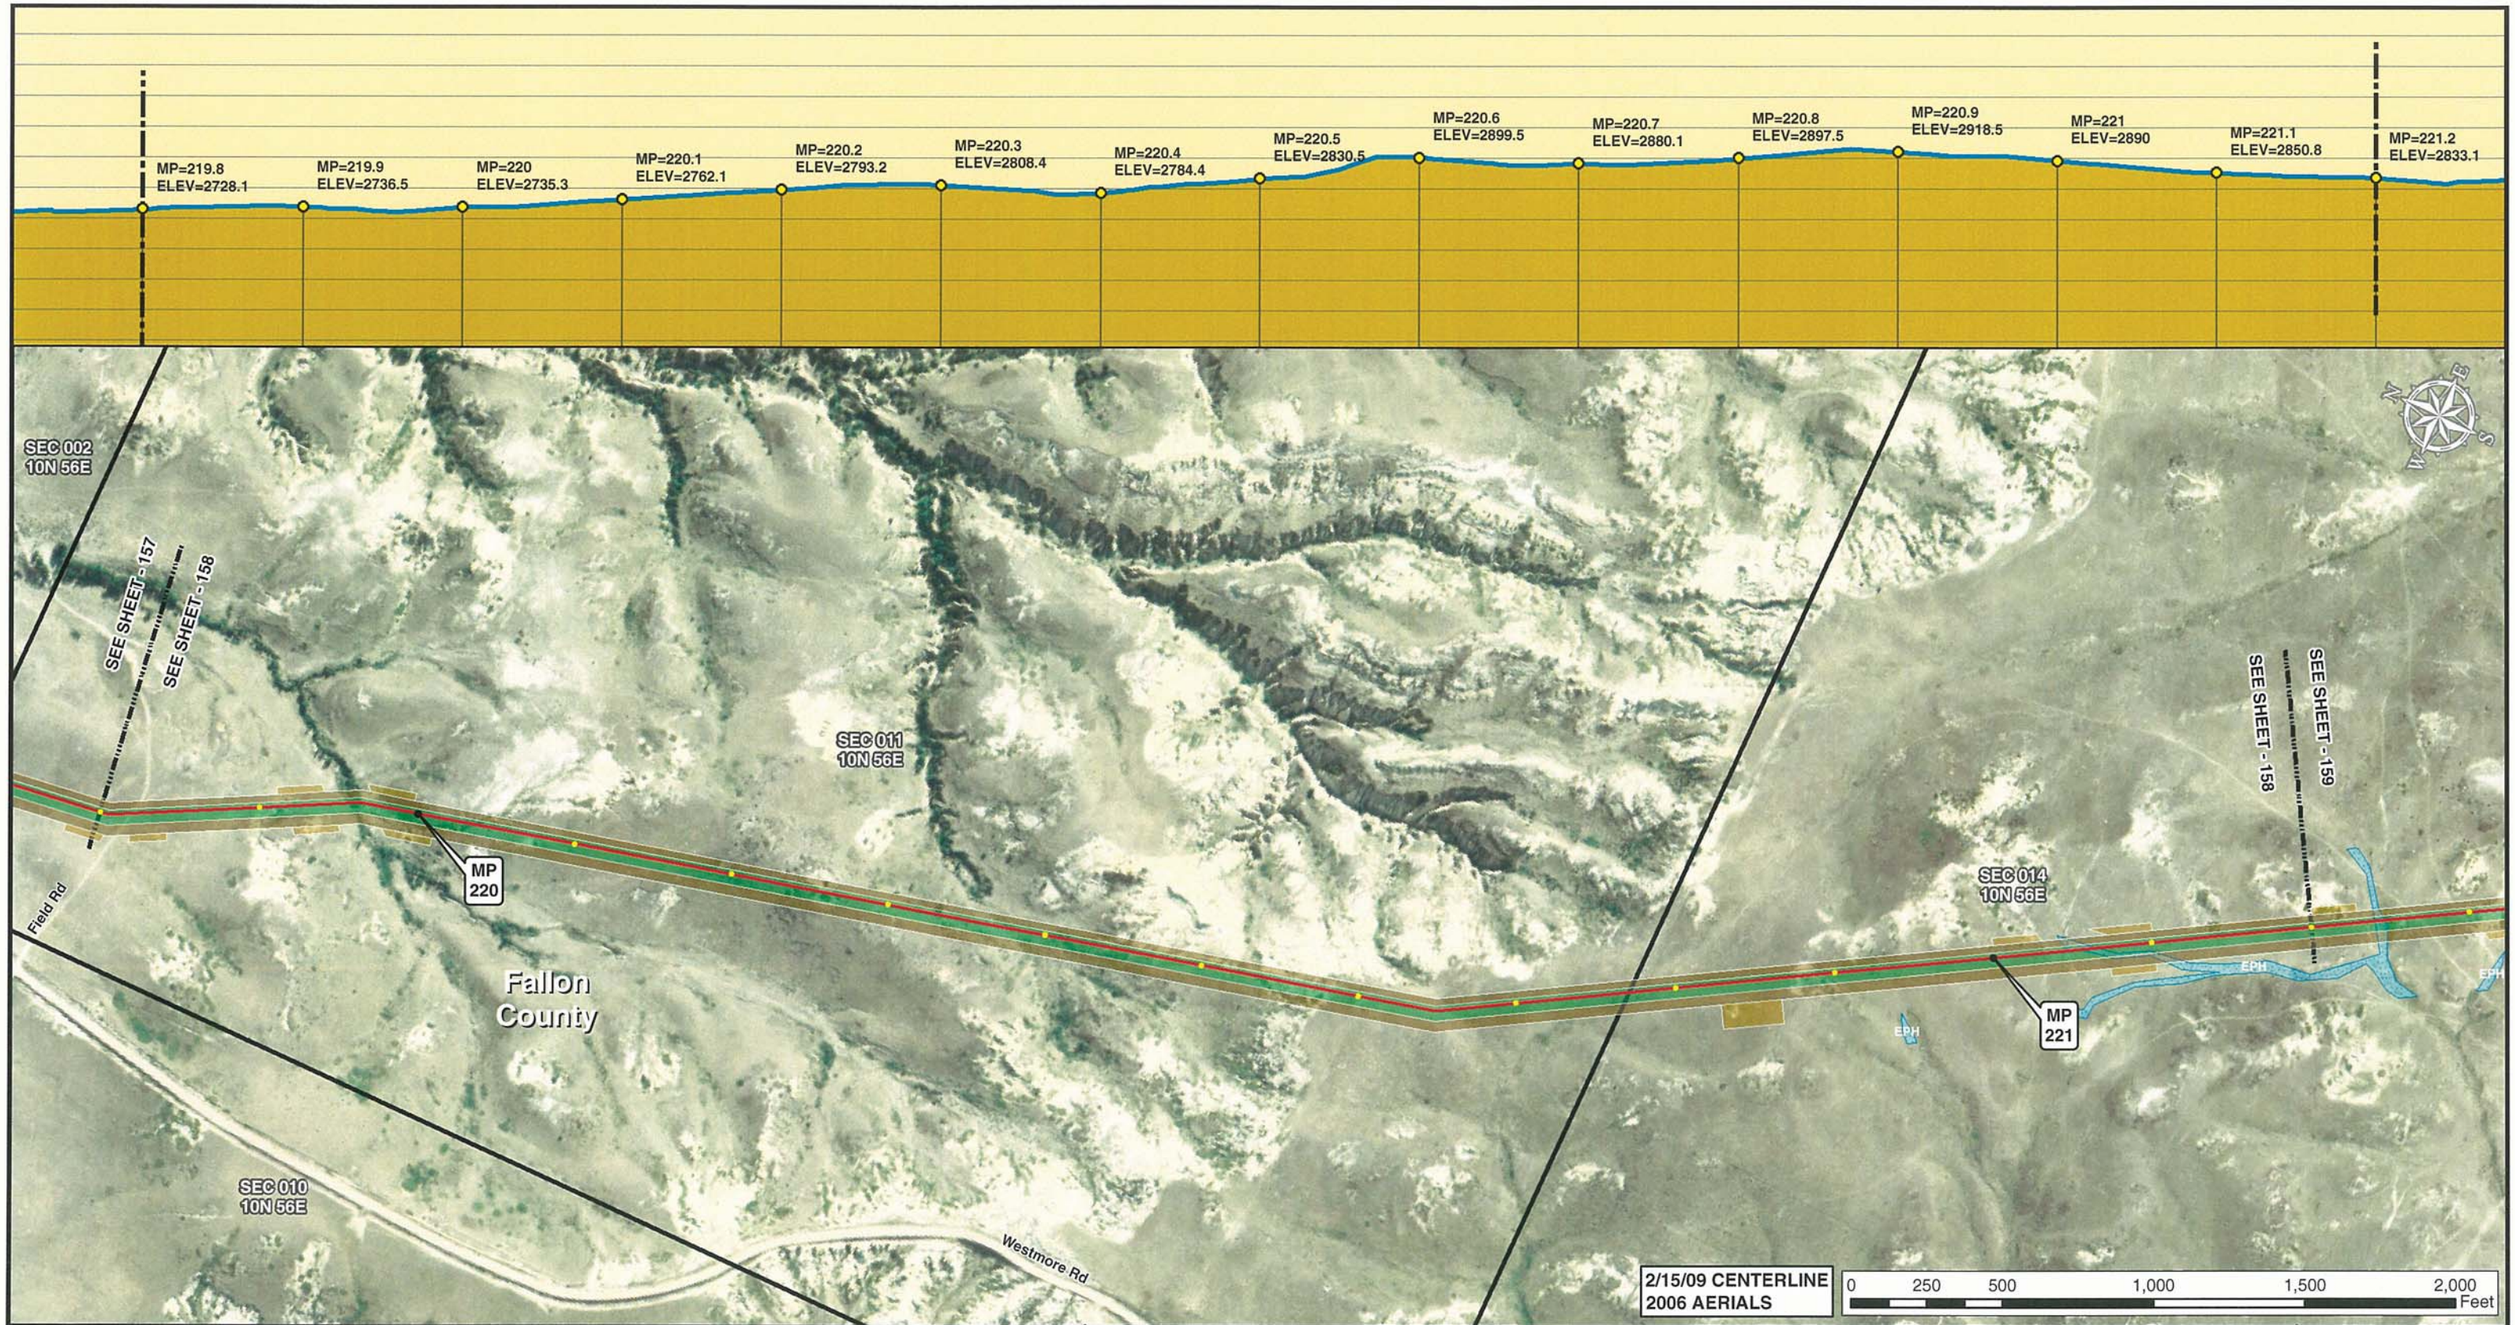

Legend

- MILE POST
- 0.1 MILE TICK MARK
- VALVE
- KEYSTONE XL PROJECT
- PERMANENT EASEMENT
- TEMPORARY EASEMENT
- EXTRA WORKSPACE
- ACCESS ROAD
- TRANSMISSION LINE
- PUMP STATION
- STAGING AREA
- PIPE YARD
- CONTRACTOR YARD
- WATER BODY
- WETLAND
- COUNTY LINE
- SECTION LINE

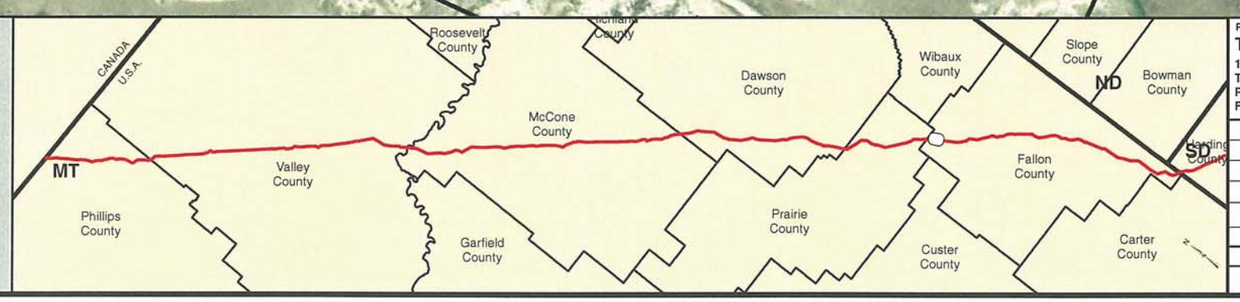

PREPARED BY:
TROW ENGINEERING CONSULTANTS INC.
1300 Metropolitan Boulevard, Suite 200
Tallahassee, Florida , USA 32308
Phone: 1-850-385-5441
Fax: 1-850-385-5523
Trow

NO.	REVISION	DATE
1	ISSUED FOR SUPPLEMENTAL U.S. DEPT. OF STATE FILING (2.15.09 CL)	7.6.09
0	ISSUED FOR UNITED STATES DEPARTMENT OF STATE (7.31.08 CL)	11.19.08

ConocoPhillips

TransCanada
In business to deliver

KEYSTONE XL PROJECT
ROUTE SHEETS
MORGAN, MONTANA TO STEELE CITY, NEBRASKA
FALLON COUNTY, MONTANA

MAP PARAMETERS
PROJECTION: NAD83, UTM:13N
SCALE: 1: 6000 ; 1" = 500'

DRAWN BY	CHECKED BY	APPROVED BY	PROJECT:	DRAWING NUMBER	SHEET	REV.
GS	SS	RG	50388X	XL-30-ML-2002-P-158-A	158	1

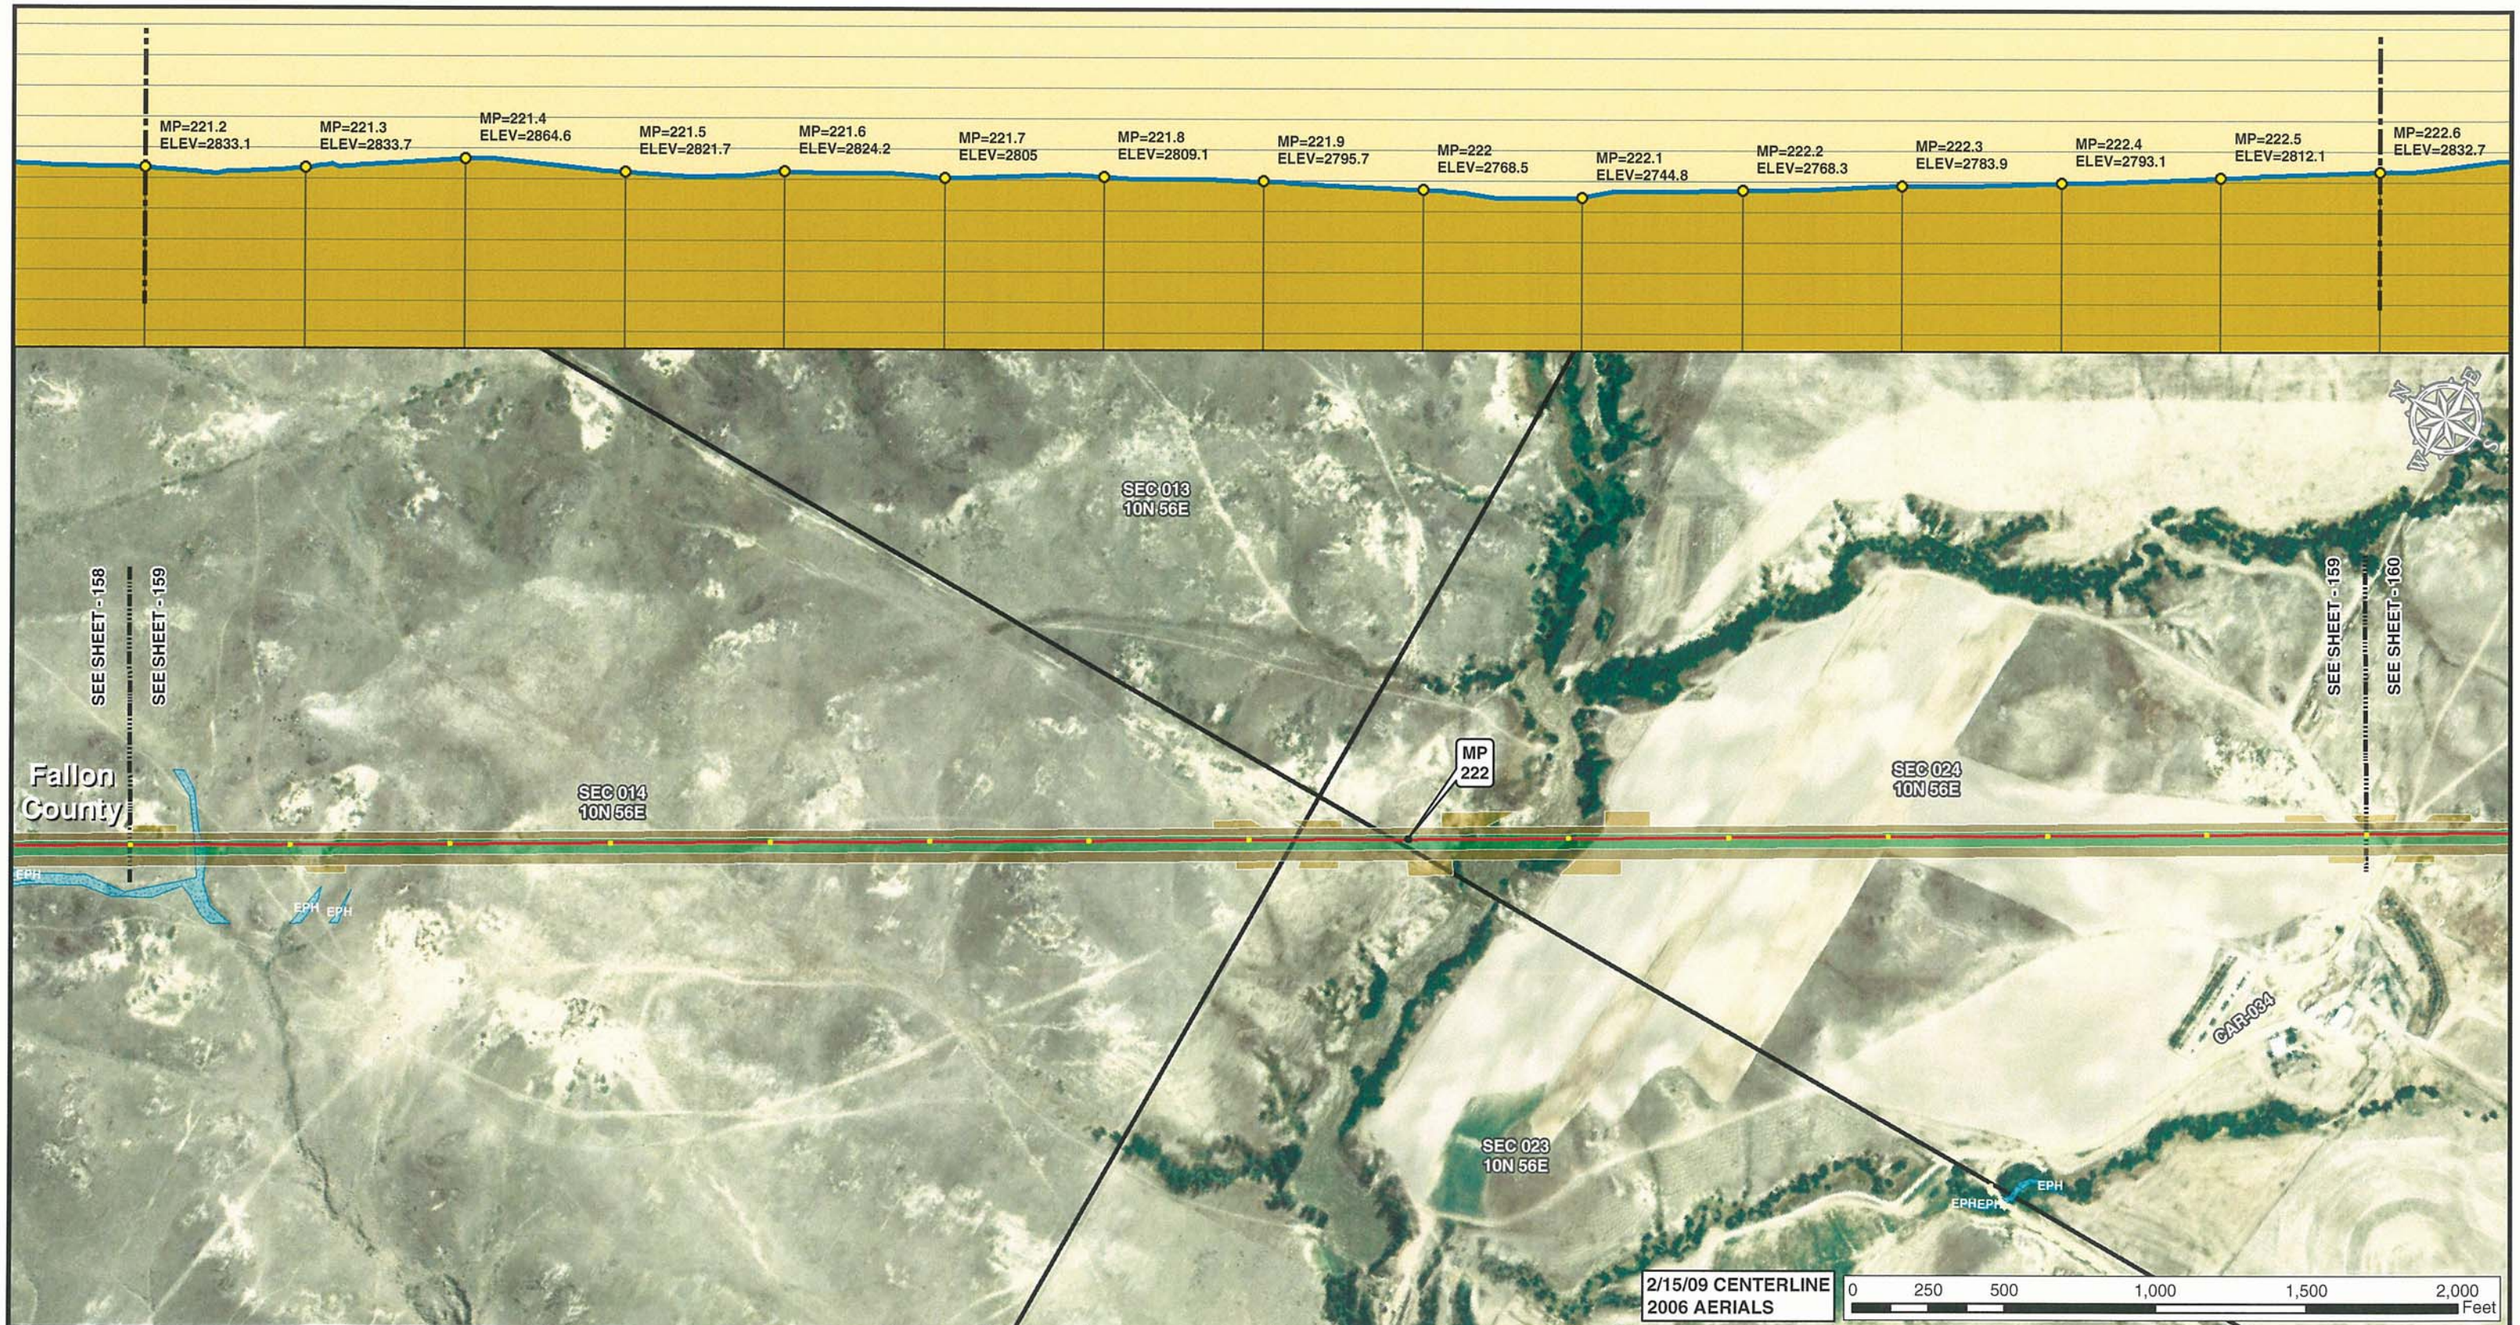

Legend

- MILE POST
- 0.1 MILE TICK MARK
- VALVE
- KEYSTONE XL PROJECT
- PERMANENT EASEMENT
- TEMPORARY EASEMENT
- EXTRA WORKSPACE
- ACCESS ROAD
- TRANSMISSION LINE
- PUMP STATION
- STAGING AREA
- PIPE YARD
- CONTRACTOR YARD
- WATER BODY
- WETLAND
- COUNTY LINE
- SECTION LINE

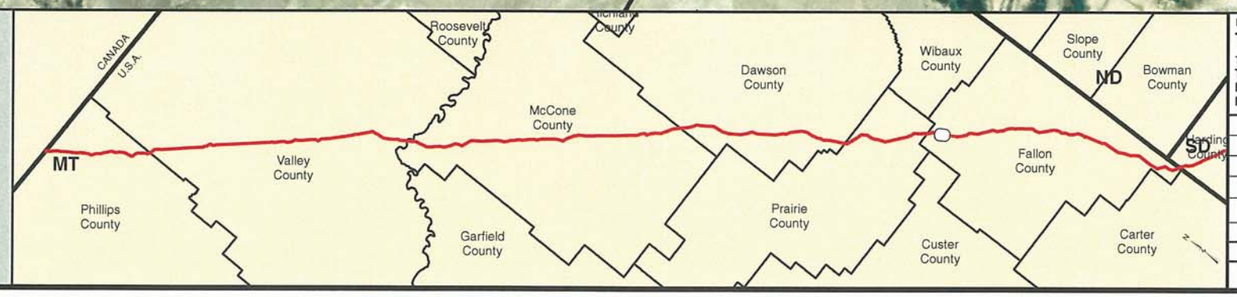

PREPARED BY:
TROW ENGINEERING CONSULTANTS INC.
1300 Metropolitan Boulevard, Suite 200
Tallahassee, Florida , USA 32308
Phone: 1-850-385-5441
Fax: 1-850-385-5523
Trow

ConocoPhillips | TransCanada — In business to deliver

NO.	REVISION	DATE
1	ISSUED FOR SUPPLEMENTAL U.S. DEPT. OF STATE FILING (2.15.09 CL)	7.6.09
0	ISSUED FOR UNITED STATES DEPARTMENT OF STATE (7.31.08 CL)	11.19.08

KEYSTONE XL PROJECT
ROUTE SHEETS
MORGAN, MONTANA TO STEELE CITY, NEBRASKA
FALLON COUNTY, MONTANA

MAP PARAMETERS
PROJECTION: NAD83, UTM:13N
SCALE: 1: 6000 ; 1" = 500'

DRAWN BY	CHECKED BY	APPROVED BY	PROJECT:	DRAWING NUMBER	SHEET	REV.
GS	SS	RG	50388X	XL-30 -ML-2002-P- 159-A	159	1

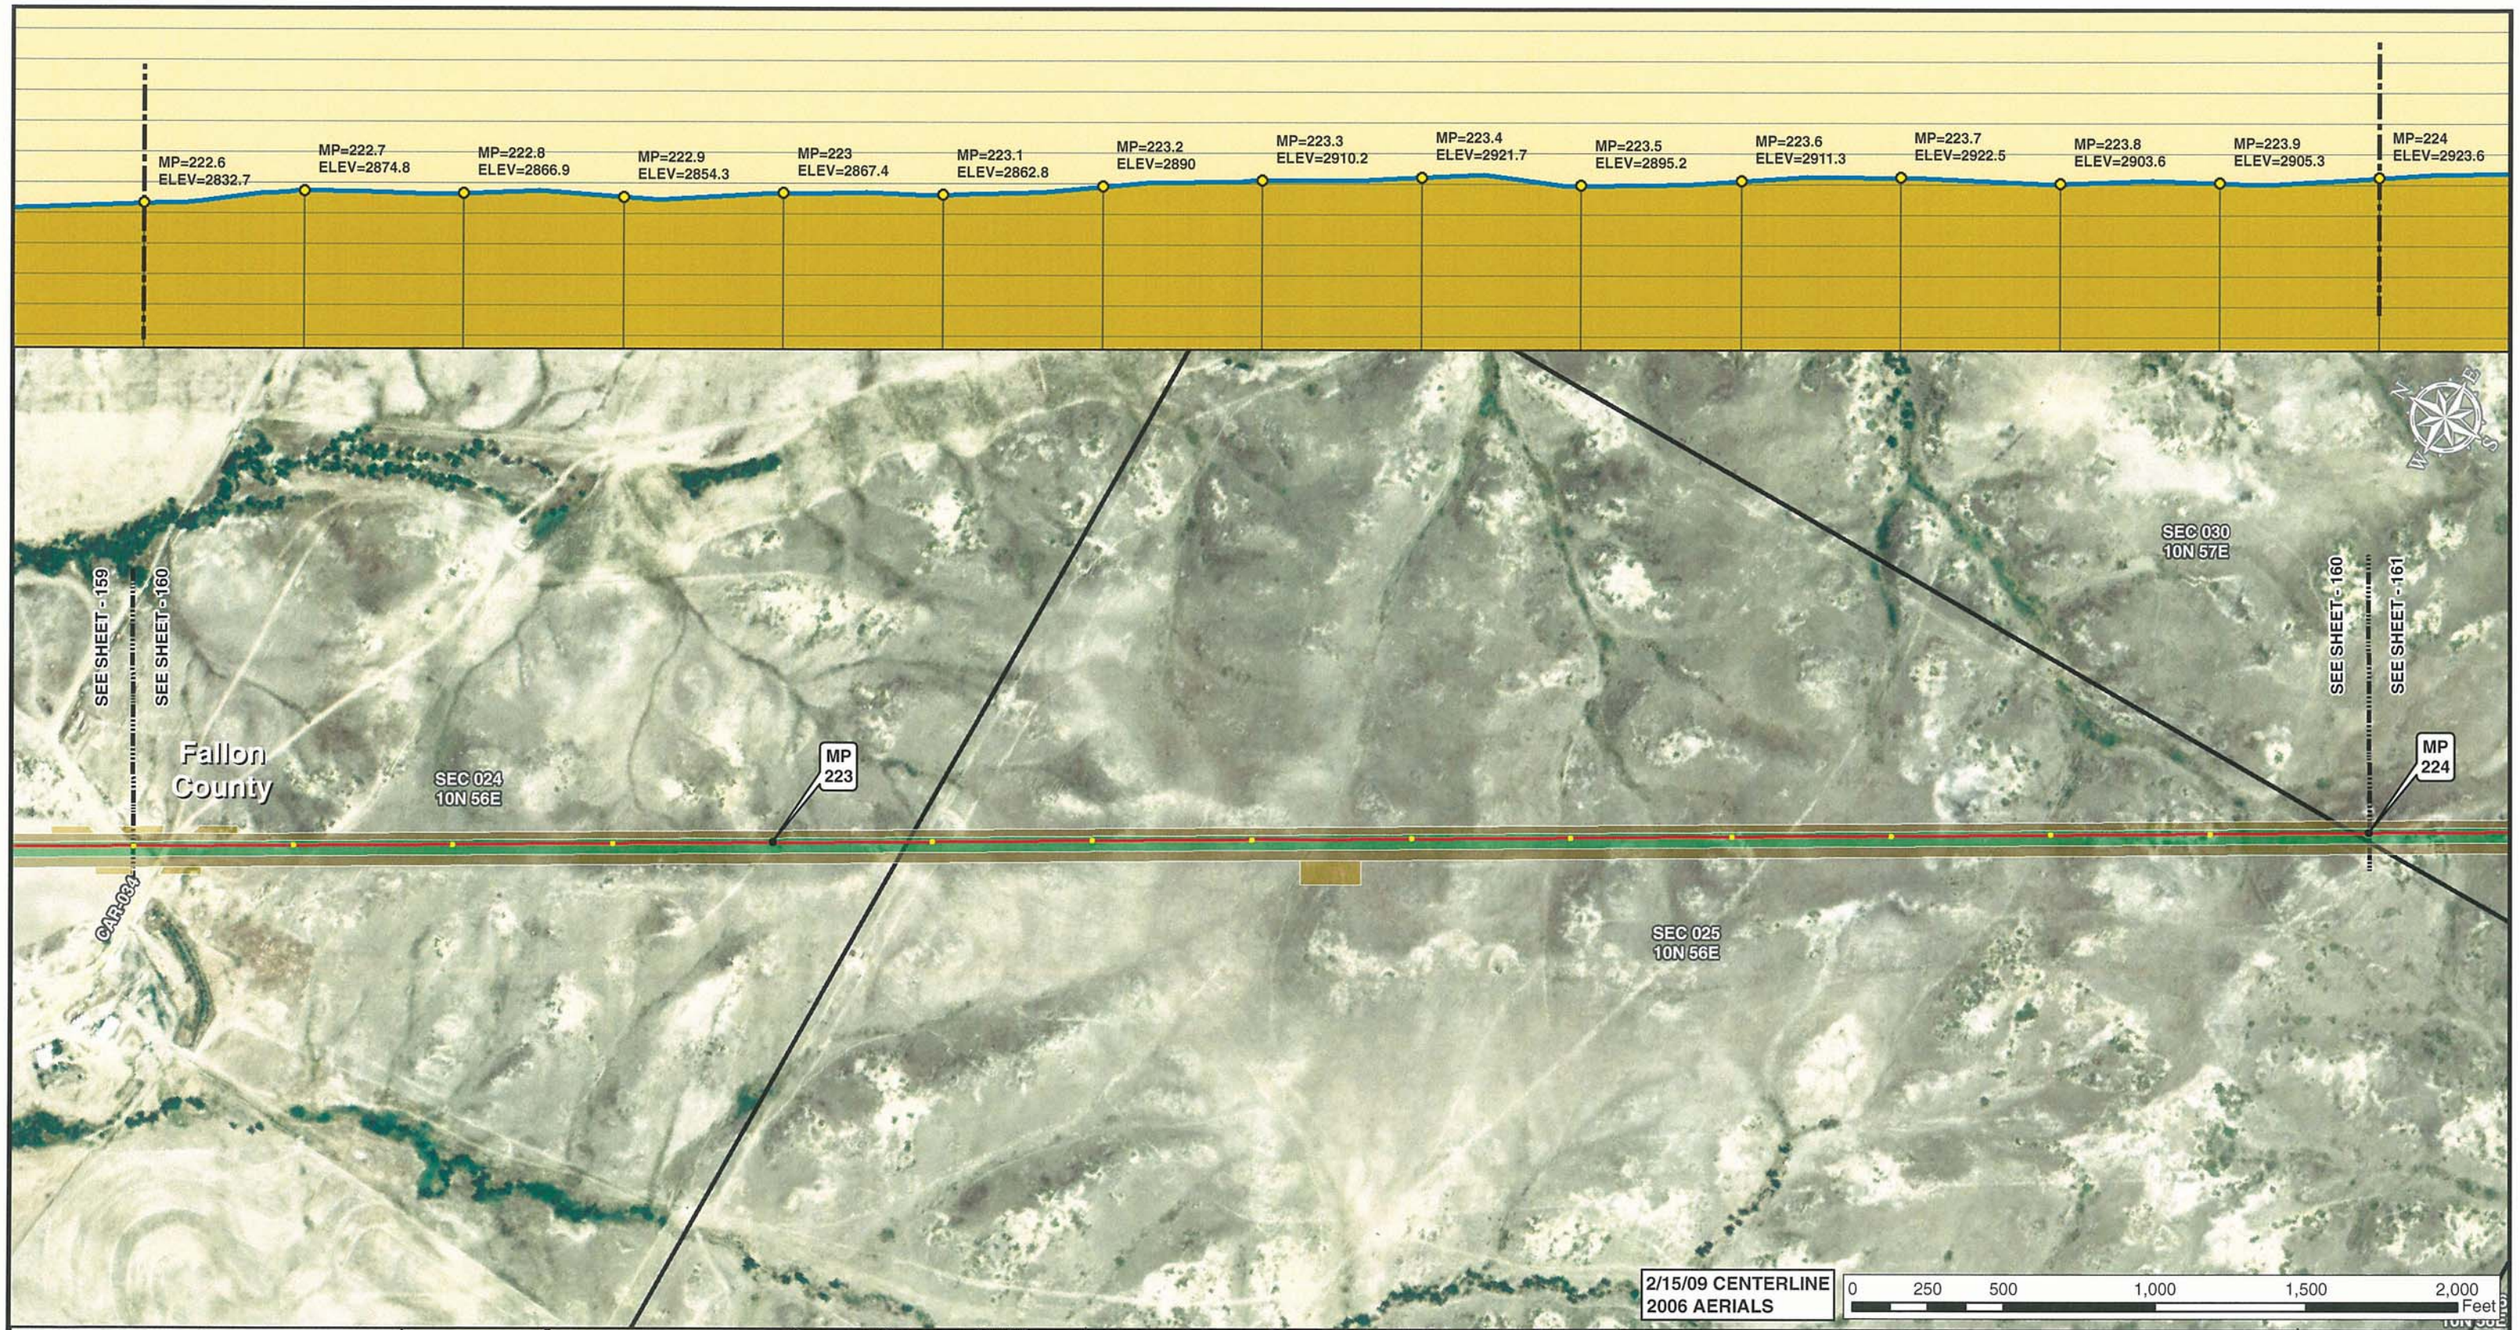

Legend

- MILE POST
- 0.1 MILE TICK MARK
- VALVE
- KEYSTONE XL PROJECT
- PERMANENT EASEMENT
- TEMPORARY EASEMENT
- EXTRA WORKSPACE
- ACCESS ROAD
- TRANSMISSION LINE
- PUMP STATION
- STAGING AREA
- PIPE YARD
- CONTRACTOR YARD
- WATER BODY
- WETLAND
- COUNTY LINE
- SECTION LINE

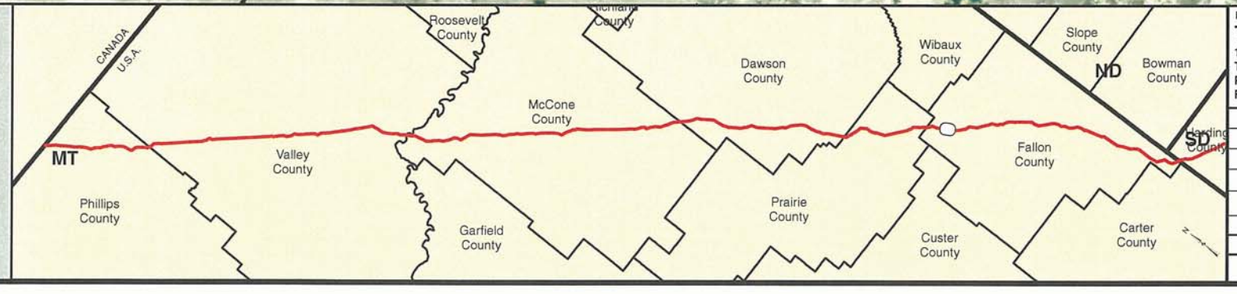

PREPARED BY:
TROW ENGINEERING CONSULTANTS INC.
1300 Metropolitan Boulevard, Suite 200
Tallahassee, Florida , USA 32308
Phone: 1-850-385-5441
Fax: 1-850-385-5523

Trow

ConocoPhillips | TransCanada — In business to deliver

NO.	REVISION	DATE
1	ISSUED FOR SUPPLEMENTAL U.S. DEPT. OF STATE FILING (2.15.09 CL)	7.6.09
0	ISSUED FOR UNITED STATES DEPARTMENT OF STATE (7.31.08 CL)	11.19.08

KEYSTONE XL PROJECT
ROUTE SHEETS
MORGAN, MONTANA TO STEELE CITY, NEBRASKA
FALLON COUNTY, MONTANA

MAP PARAMETERS
PROJECTION: NAD83, UTM:13N
SCALE: 1: 6000 ; 1" = 500'

DRAWN BY	CHECKED BY	APPROVED BY	PROJECT:	DRAWING NUMBER	SHEET	REV.
GS	SS	RG	50388X	XL-30-ML-2002-P-160-A	160	1

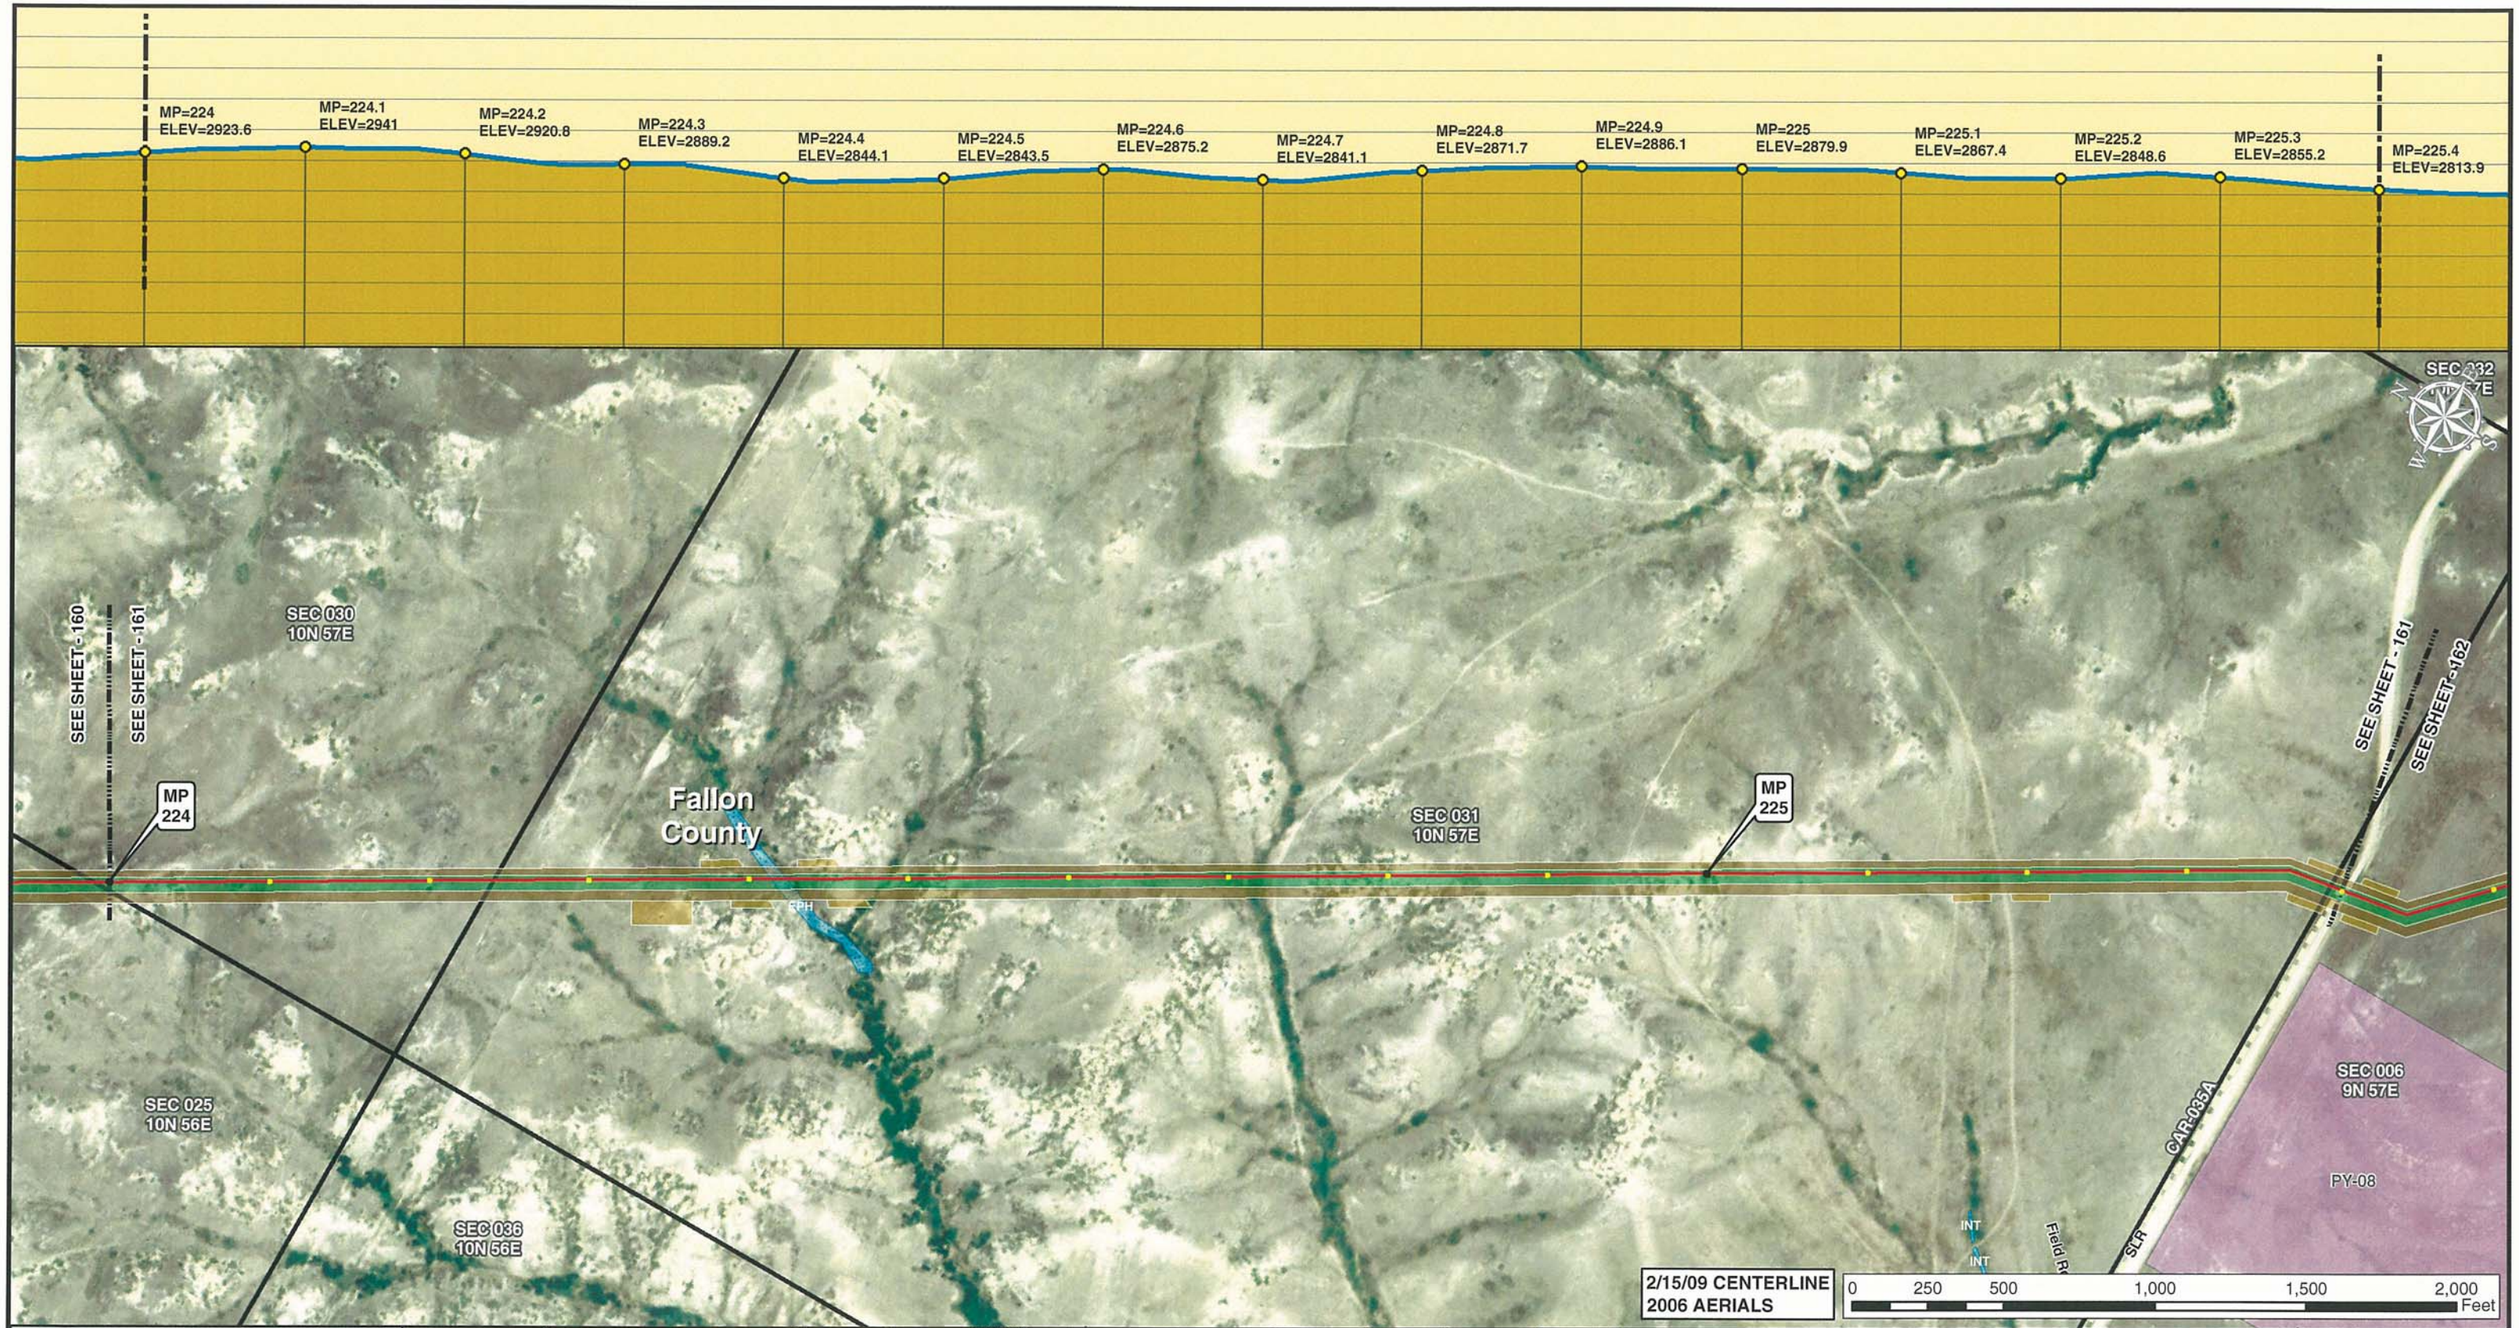

Legend

- MILE POST
- 0.1 MILE TICK MARK
- VALVE
- KEYSTONE XL PROJECT
- PERMANENT EASEMENT
- TEMPORARY EASEMENT
- EXTRA WORKSPACE
- ACCESS ROAD
- TRANSMISSION LINE
- PUMP STATION
- STAGING AREA
- PIPE YARD
- CONTRACTOR YARD
- WATER BODY
- WETLAND
- COUNTY LINE
- SECTION LINE

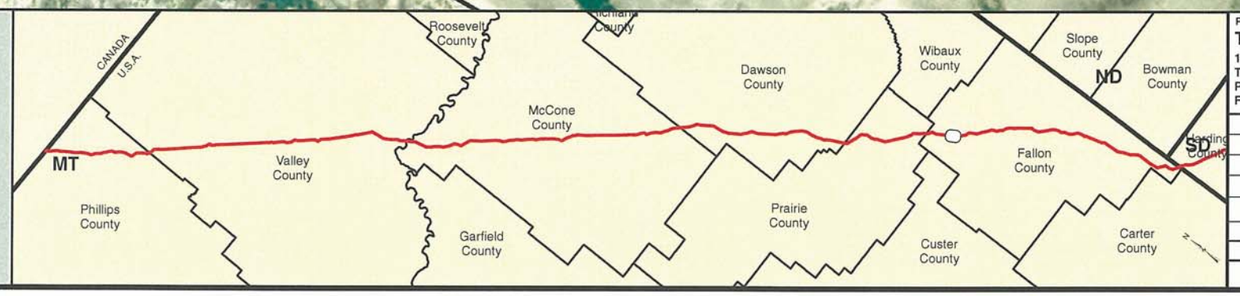

PREPARED BY:
TROW ENGINEERING CONSULTANTS INC.
1300 Metropolitan Boulevard, Suite 200
Tallahassee, Florida , USA 32308
Phone: 1-850-385-5441
Fax: 1-850-385-5523
Trow

NO.	REVISION	DATE
1	ISSUED FOR SUPPLEMENTAL U.S. DEPT. OF STATE FILING (2.15.09 CL)	7.6.09
0	ISSUED FOR UNITED STATES DEPARTMENT OF STATE (7.31.08 CL)	11.19.08

ConocoPhillips

TransCanada
In business to deliver

KEYSTONE XL PROJECT
ROUTE SHEETS
MORGAN, MONTANA TO STEELE CITY, NEBRASKA
FALLON COUNTY, MONTANA

MAP PARAMETERS
PROJECTION: NAD83, UTM:13N
SCALE: 1: 6000 ; 1" = 500'

DRAWN BY	CHECKED BY	APPROVED BY	PROJECT:	DRAWING NUMBER	SHEET	REV.
GS	SS	RG	50388X	XL-30-ML-2002-P-161-A	161	1

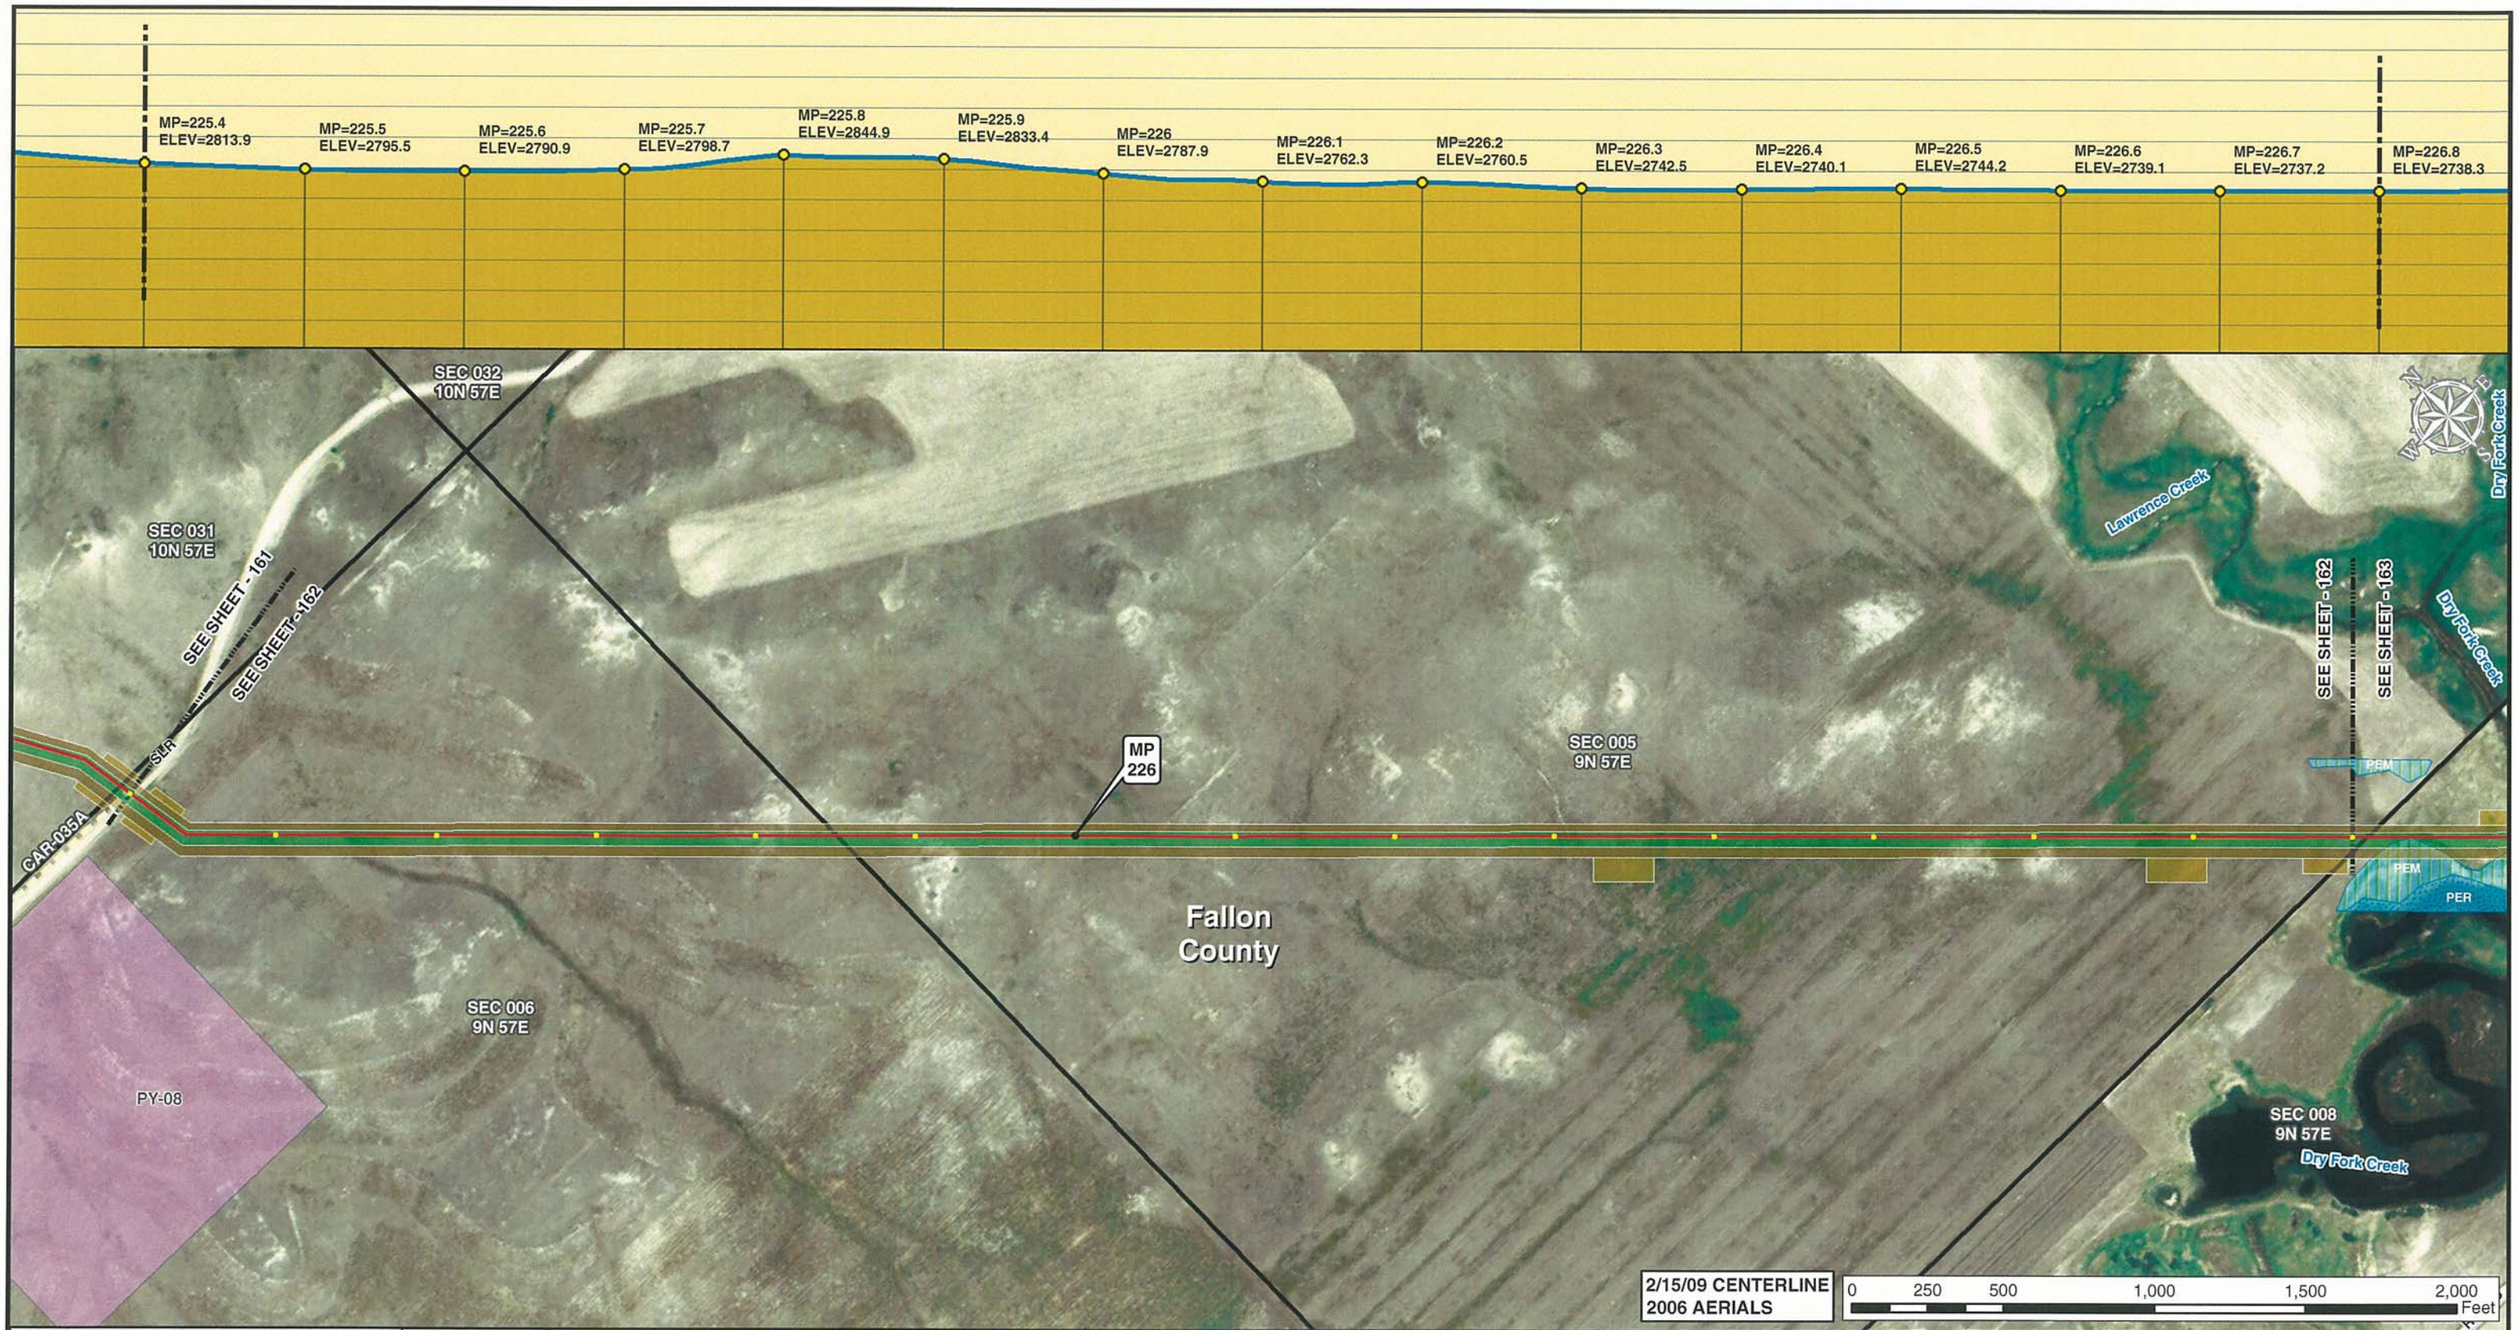

Legend

- MILE POST
- 0.1 MILE TICK MARK
- VALVE
- KEYSTONE XL PROJECT
- PERMANENT EASEMENT
- TEMPORARY EASEMENT
- EXTRA WORKSPACE
- ACCESS ROAD
- TRANSMISSION LINE
- PUMP STATION
- STAGING AREA
- PIPE YARD
- CONTRACTOR YARD
- WATER BODY
- WETLAND
- COUNTY LINE
- SECTION LINE

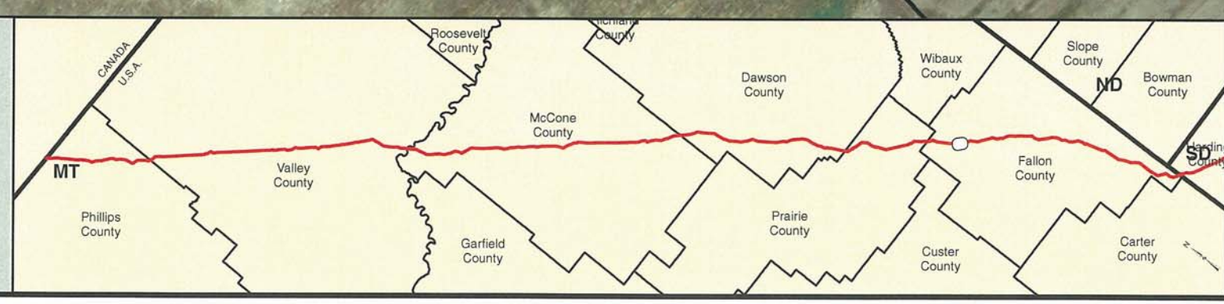

PREPARED BY:
TROW ENGINEERING CONSULTANTS INC.
1300 Metropolitan Boulevard, Suite 200
Tallahassee, Florida , USA 32308
Phone: 1-850-385-5441
Fax: 1-850-385-5523
Trow

ConocoPhillips | TransCanada — In business to deliver

NO.	REVISION	DATE
1	ISSUED FOR SUPPLEMENTAL U.S. DEPT. OF STATE FILING (2.15.09 CL)	7.6.09
0	ISSUED FOR UNITED STATES DEPARTMENT OF STATE (7.31.08 CL)	11.19.08

KEYSTONE XL PROJECT
ROUTE SHEETS
MORGAN, MONTANA TO STEELE CITY, NEBRASKA
FALLON COUNTY, MONTANA

MAP PARAMETERS
PROJECTION: NAD83, UTM:13N
SCALE: 1: 6000 ; 1" = 500'

DRAWN BY	CHECKED BY	APPROVED BY	PROJECT:	DRAWING NUMBER	SHEET	REV.
GS	SS	RG	50388X	XL-30-ML-2002-P-162-A	162	1

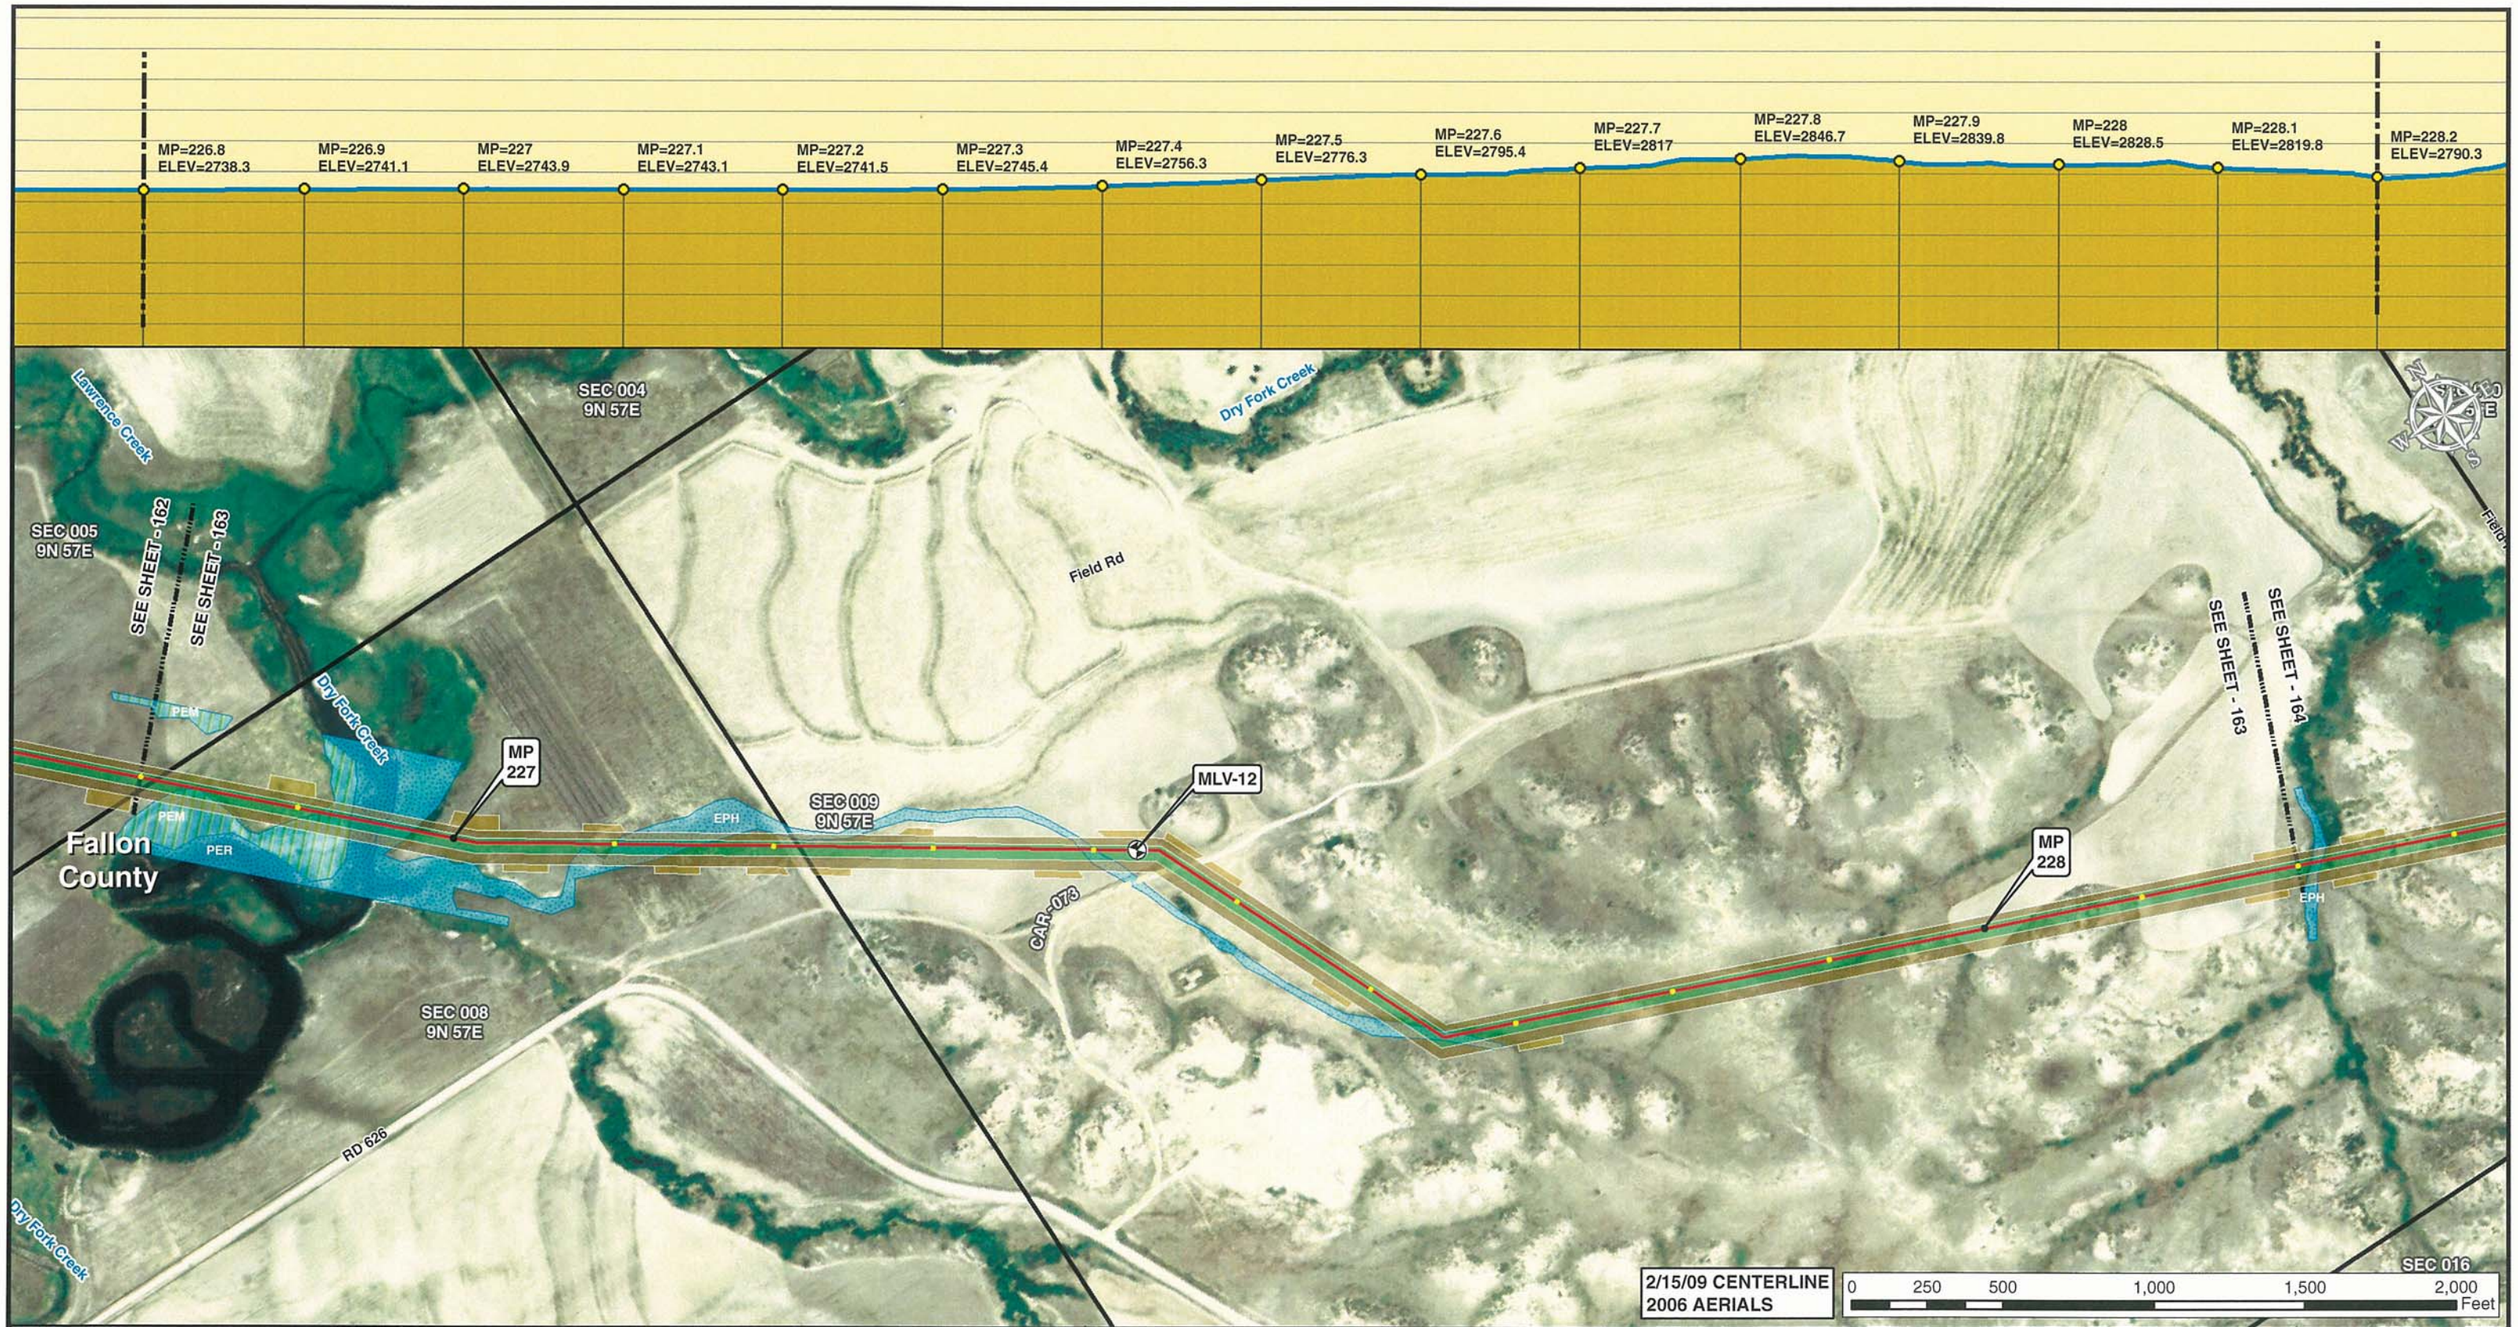

Legend

- MILE POST
- 0.1 MILE TICK MARK
- VALVE
- KEYSTONE XL PROJECT
- PERMANENT EASEMENT
- TEMPORARY EASEMENT
- EXTRA WORKSPACE
- ACCESS ROAD
- TRANSMISSION LINE
- PUMP STATION
- STAGING AREA
- PIPE YARD
- CONTRACTOR YARD
- WATER BODY
- WETLAND
- COUNTY LINE
- SECTION LINE

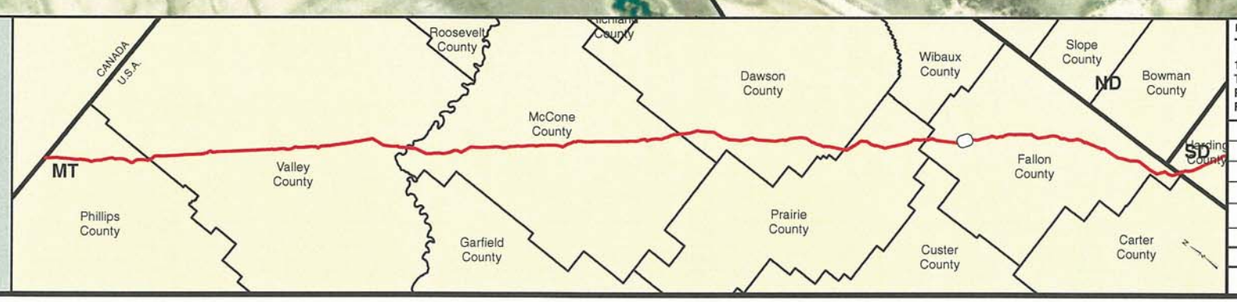

PREPARED BY:
TROW ENGINEERING CONSULTANTS INC.
1300 Metropolitan Boulevard, Suite 200
Tallahassee, Florida , USA 32308
Phone: 1-850-385-5441
Fax: 1-850-385-5523
Trow

NO.	REVISION	DATE
1	ISSUED FOR SUPPLEMENTAL U.S. DEPT. OF STATE FILING (2.15.09 CL)	7.6.09
0	ISSUED FOR UNITED STATES DEPARTMENT OF STATE (7.31.08 CL)	11.19.08

ConocoPhillips

TransCanada
In business to deliver

KEYSTONE XL PROJECT
ROUTE SHEETS
MORGAN, MONTANA TO STEELE CITY, NEBRASKA
FALLON COUNTY, MONTANA

MAP PARAMETERS
PROJECTION: NAD83, UTM:13N
SCALE: 1: 6000 ; 1" = 500'

DRAWN BY	CHECKED BY	APPROVED BY	PROJECT:	DRAWING NUMBER	SHEET	REV.
GS	SS	RG	50388X	XL-30-ML-2002-P-163-A	163	1

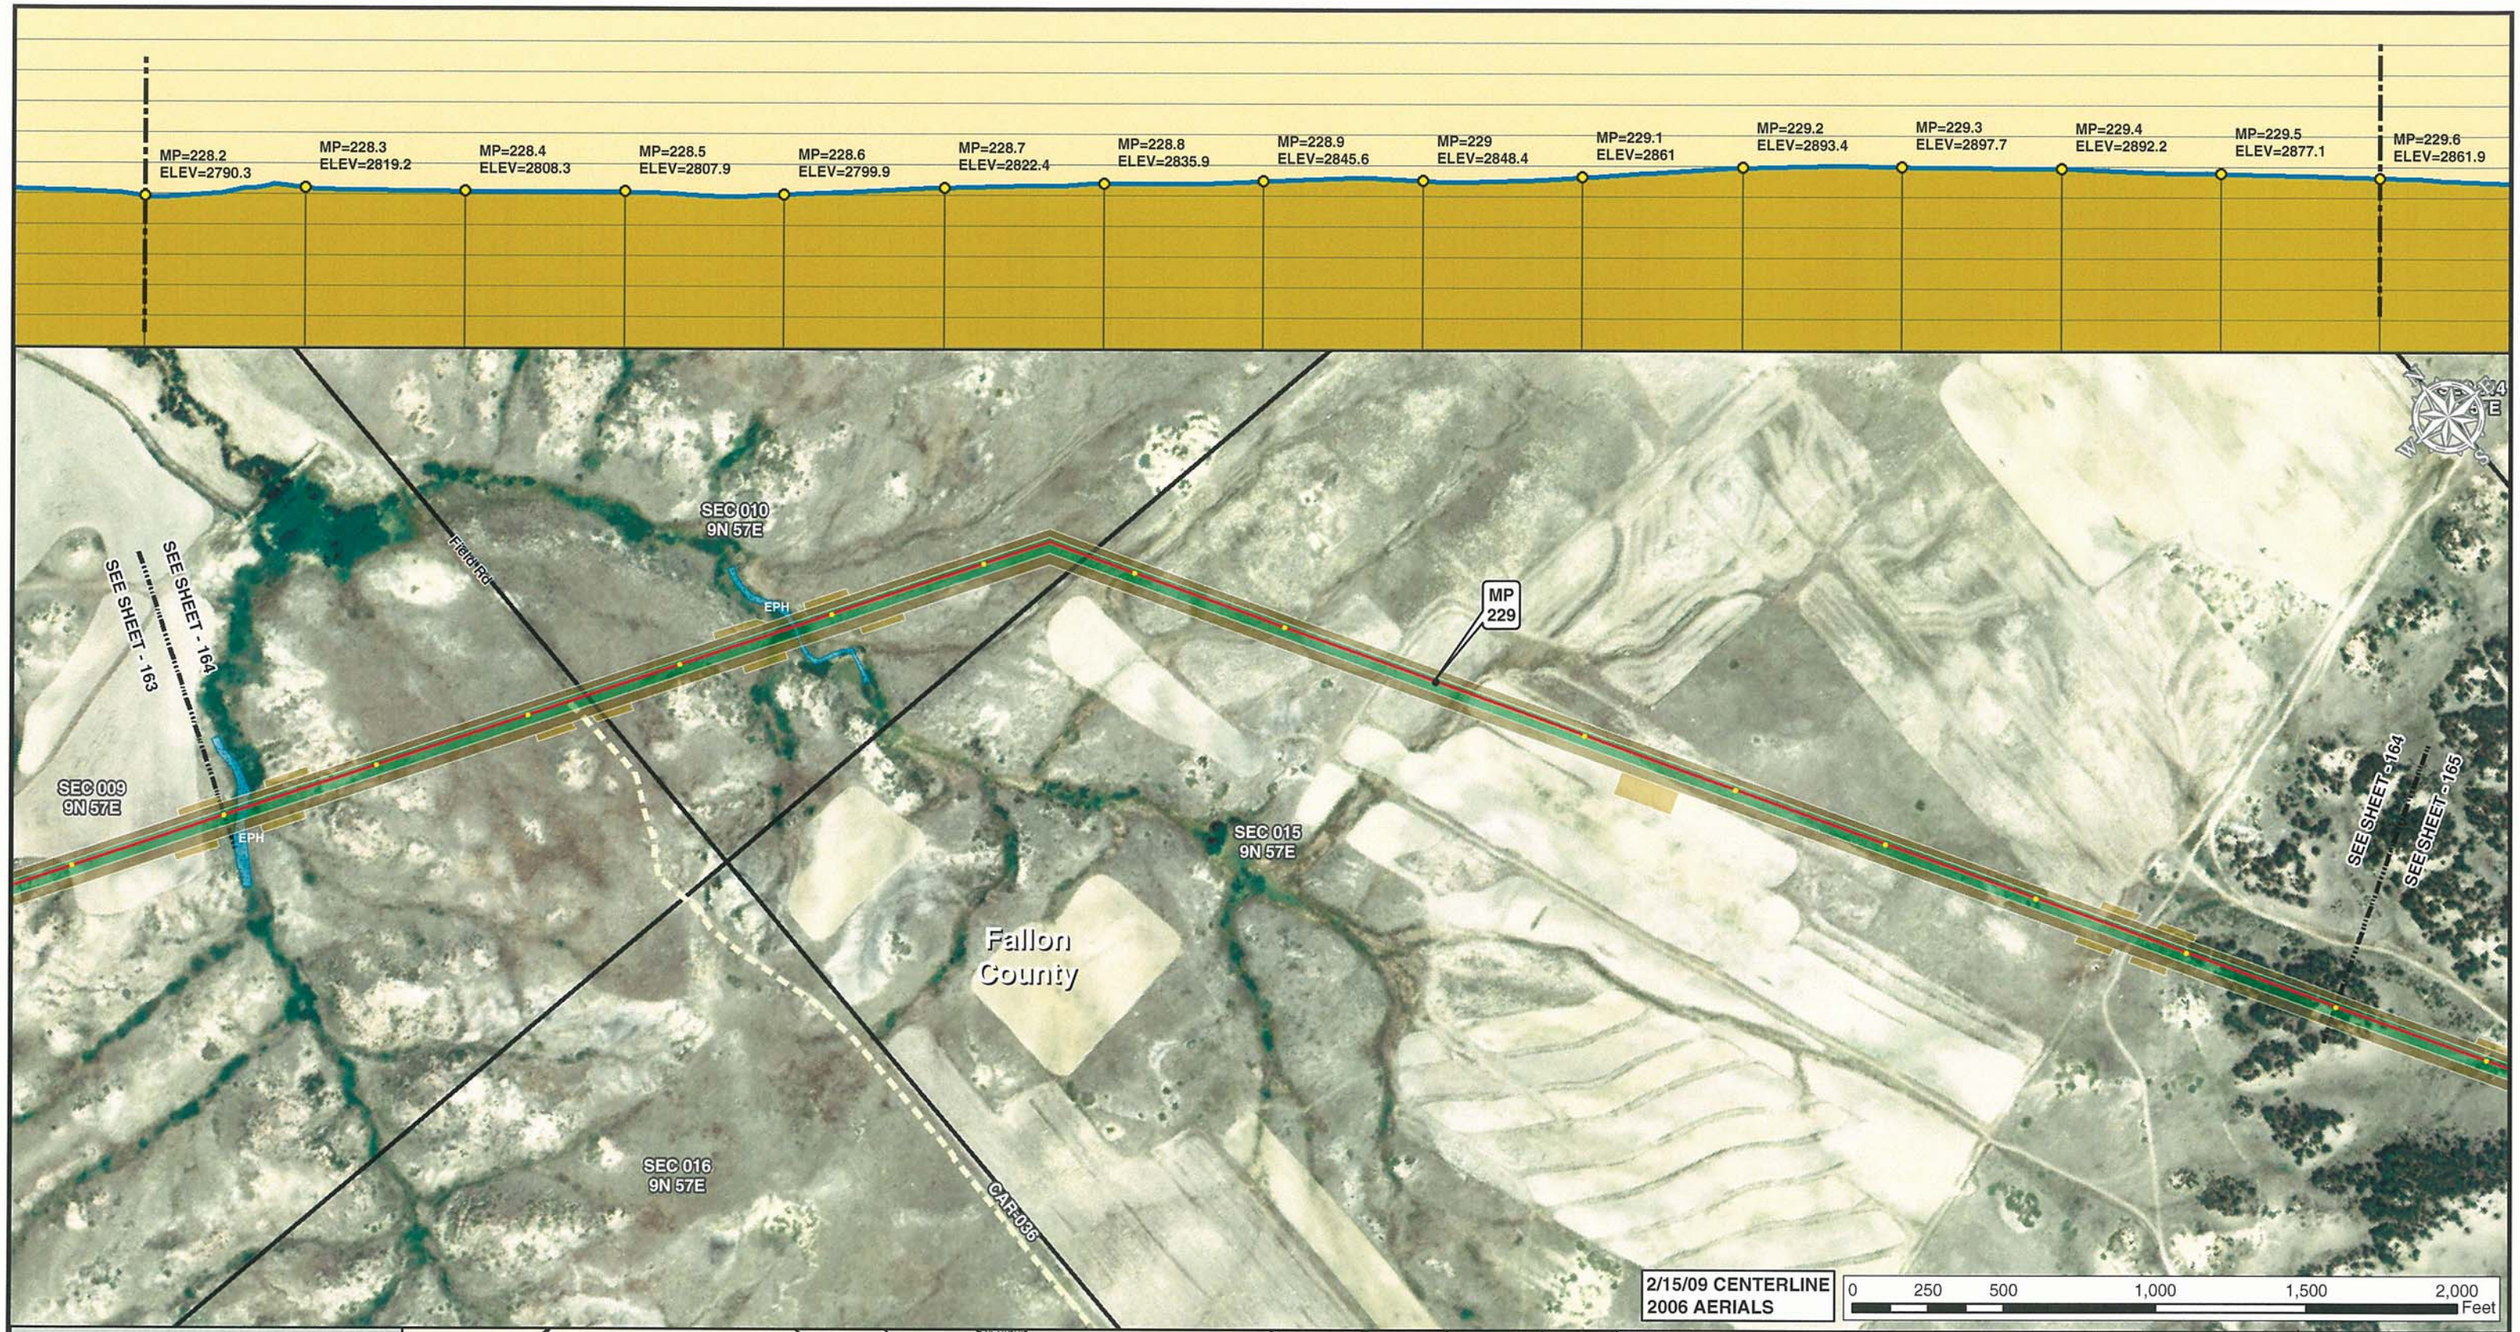

Legend

- MILE POST
- 0.1 MILE TICK MARK
- VALVE
- KEYSTONE XL PROJECT
- PERMANENT EASEMENT
- TEMPORARY EASEMENT
- EXTRA WORKSPACE
- ACCESS ROAD
- TRANSMISSION LINE
- PUMP STATION
- STAGING AREA
- PIPE YARD
- CONTRACTOR YARD
- WATER BODY
- WETLAND
- COUNTY LINE
- SECTION LINE

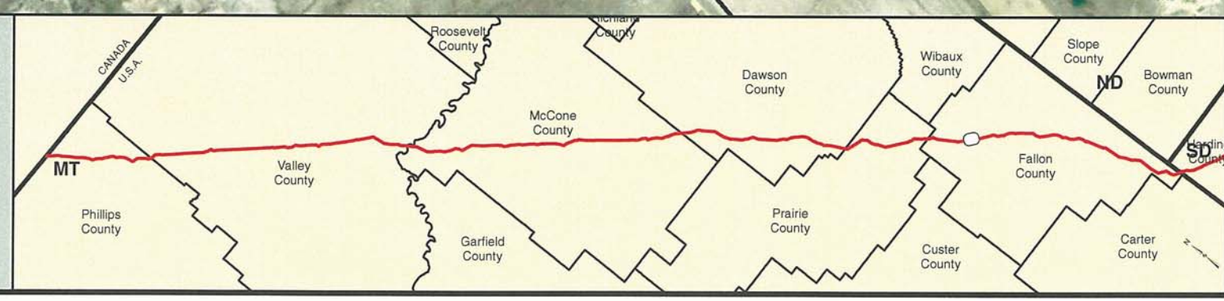

PREPARED BY:
TROW ENGINEERING CONSULTANTS INC.
1300 Metropolitan Boulevard, Suite 200
Tallahassee, Florida , USA 32308
Phone: 1-850-385-5441
Fax: 1-850-385-5523
Trow

ConocoPhillips

TransCanada
In business to deliver

NO.	REVISION	DATE
1	ISSUED FOR SUPPLEMENTAL U.S. DEPT. OF STATE FILING (2.15.09 CL)	7.6.09
0	ISSUED FOR UNITED STATES DEPARTMENT OF STATE (7.31.08 CL)	11.19.08

KEYSTONE XL PROJECT
ROUTE SHEETS
MORGAN, MONTANA TO STEELE CITY, NEBRASKA
FALLON COUNTY, MONTANA

MAP PARAMETERS
PROJECTION: NAD83, UTM:13N
SCALE: 1: 6000 ; 1" = 500'

DRAWN BY	CHECKED BY	APPROVED BY	PROJECT:	DRAWING NUMBER	SHEET	REV.
GS	SS	RG	50388X	XL-30-ML-2002-P-164-A	164	1

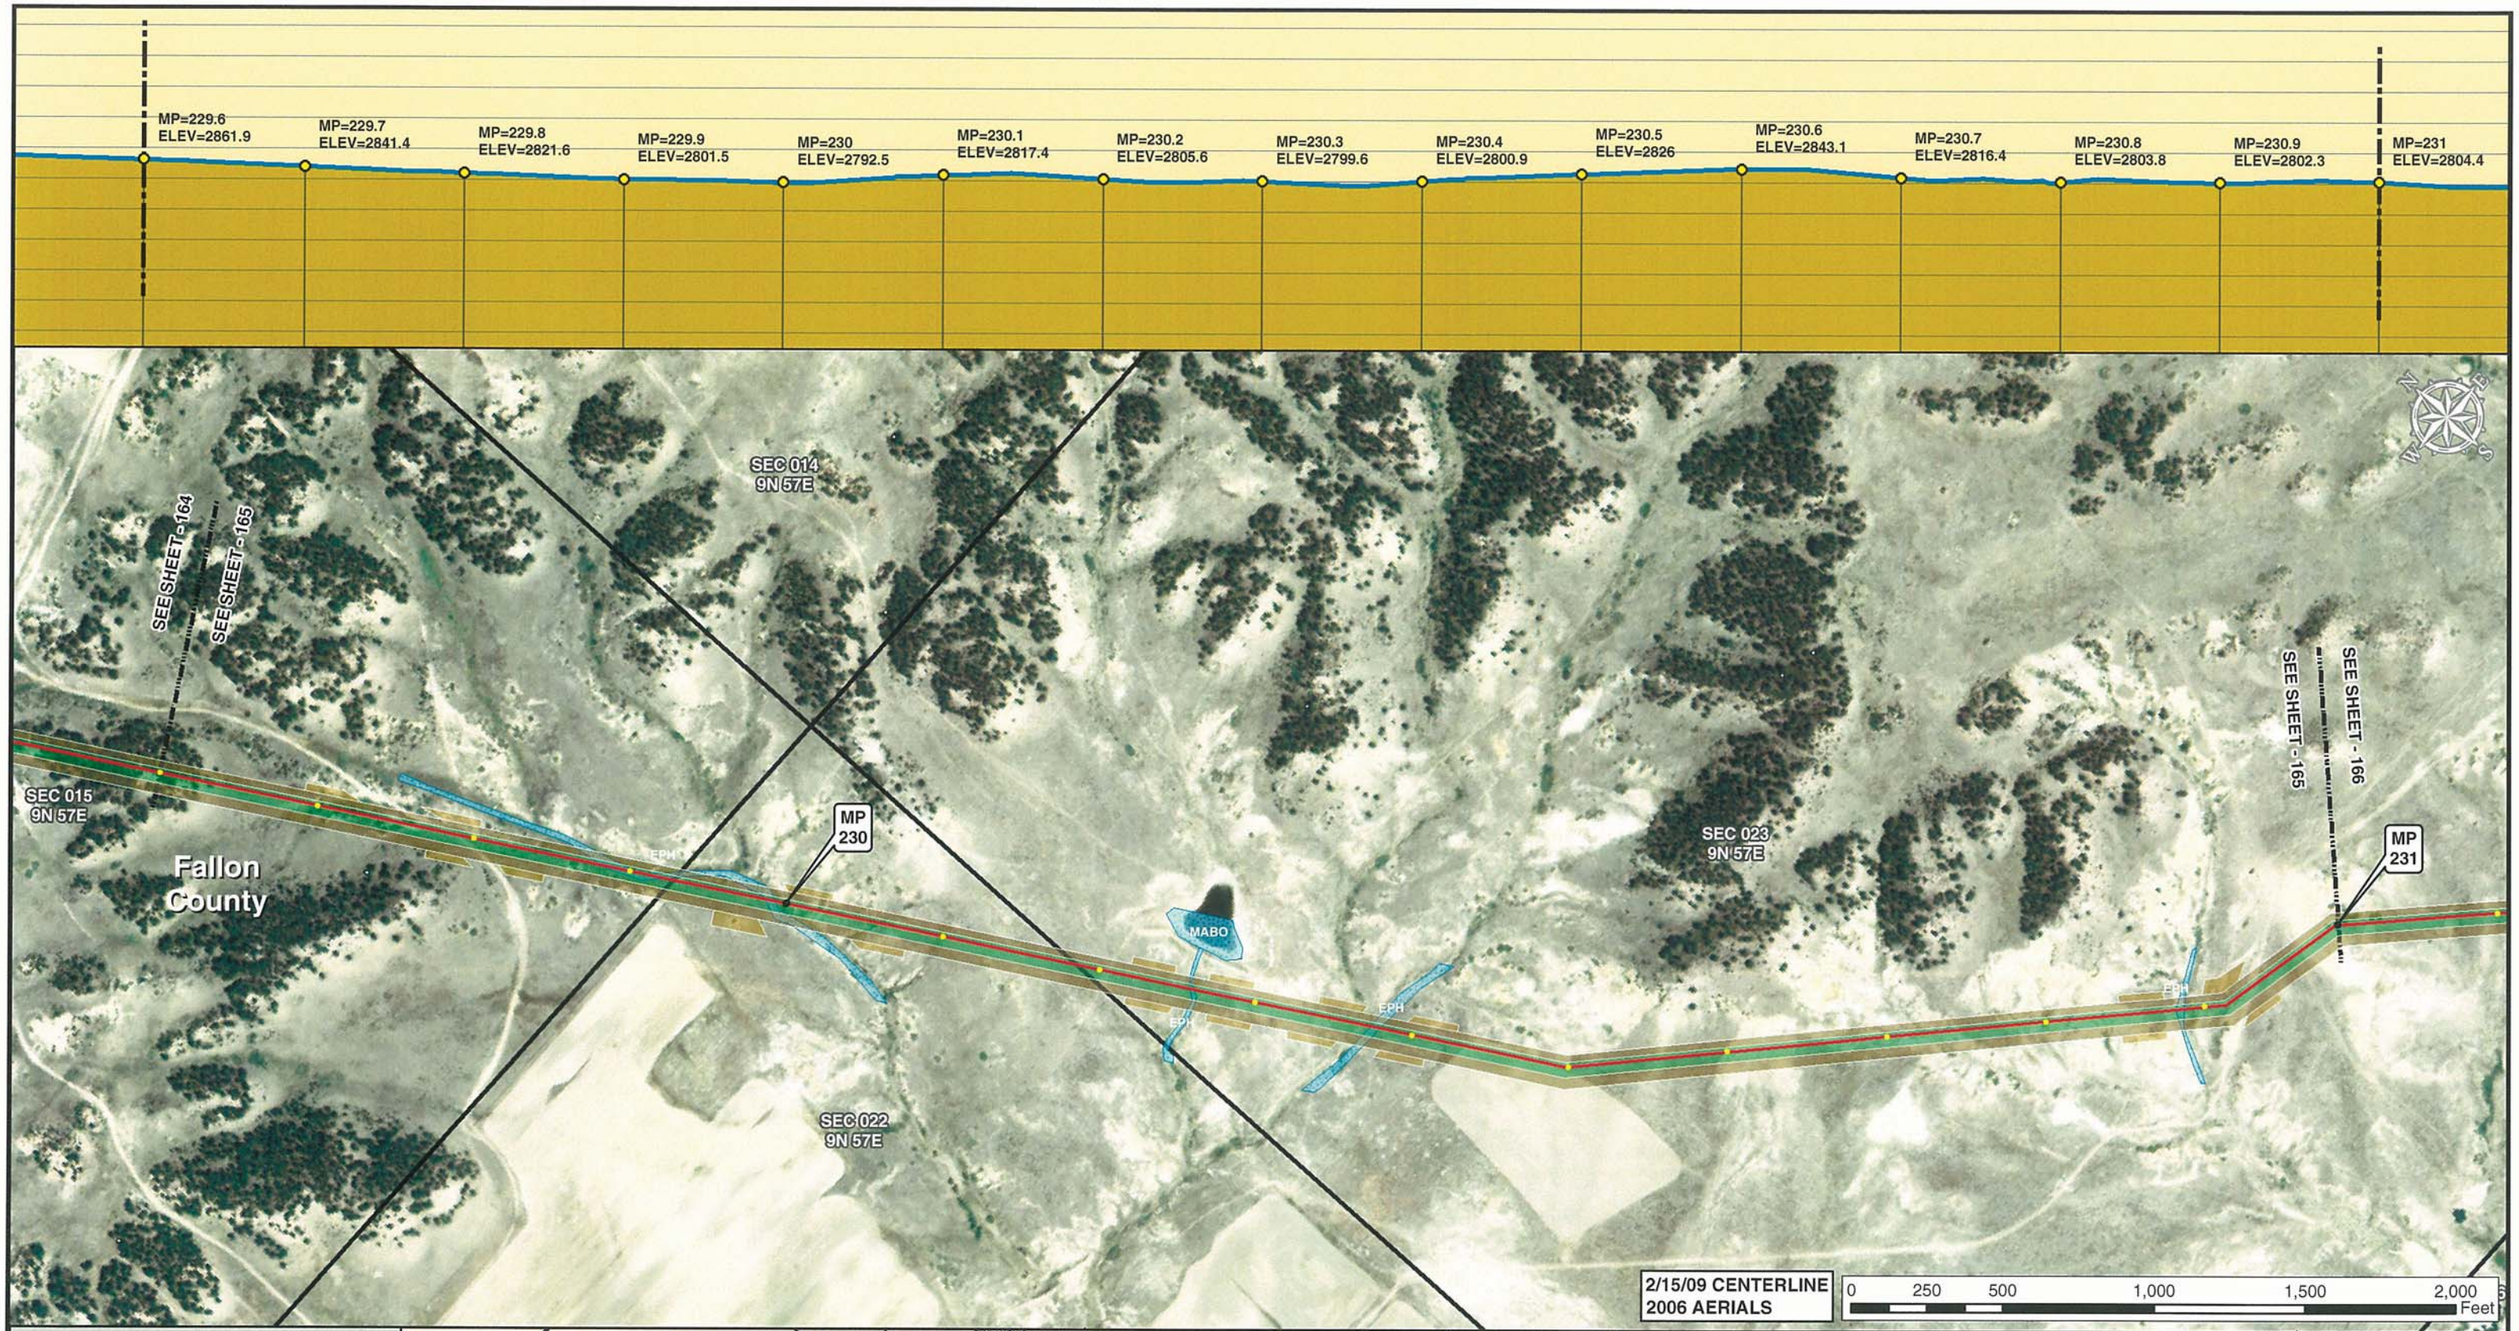

Legend

- MILE POST
- 0.1 MILE TICK MARK
- VALVE
- KEYSTONE XL PROJECT
- PERMANENT EASEMENT
- TEMPORARY EASEMENT
- EXTRA WORKSPACE
- ACCESS ROAD
- TRANSMISSION LINE
- PUMP STATION
- STAGING AREA
- PIPE YARD
- CONTRACTOR YARD
- WATER BODY
- WETLAND
- COUNTY LINE
- SECTION LINE

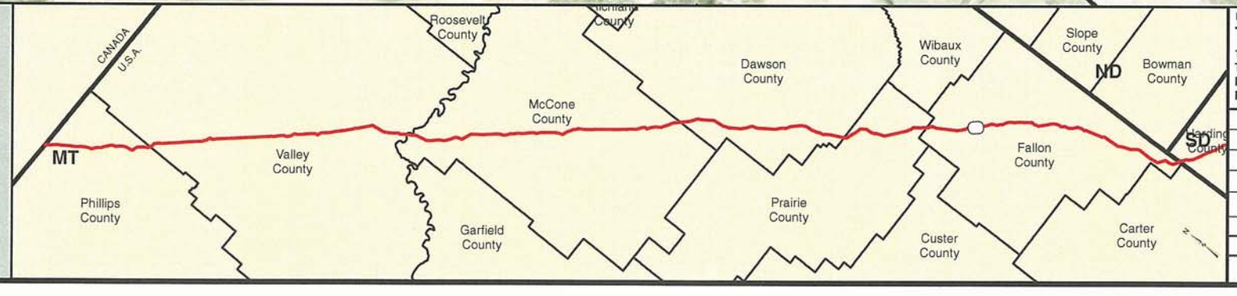

PREPARED BY:
TROW ENGINEERING CONSULTANTS INC.
1300 Metropolitan Boulevard, Suite 200
Tallahassee, Florida , USA 32308
Phone: 1-850-385-5441
Fax: 1-850-385-5523

Trow

ConocoPhillips | TransCanada — In business to deliver

NO.	REVISION	DATE
1	ISSUED FOR SUPPLEMENTAL U.S. DEPT. OF STATE FILING (2.15.09 CL)	7.6.09
0	ISSUED FOR UNITED STATES DEPARTMENT OF STATE (7.31.08 CL)	11.19.08

KEYSTONE XL PROJECT
ROUTE SHEETS
MORGAN, MONTANA TO STEELE CITY, NEBRASKA
FALLON COUNTY, MONTANA

MAP PARAMETERS
PROJECTION: NAD83, UTM:13N
SCALE: 1: 6000 ; 1" = 500'

DRAWN BY	CHECKED BY	APPROVED BY	PROJECT:	DRAWING NUMBER	SHEET	REV.
GS	SS	RG	50388X	XL-30-ML-2002-P-165-A	165	1

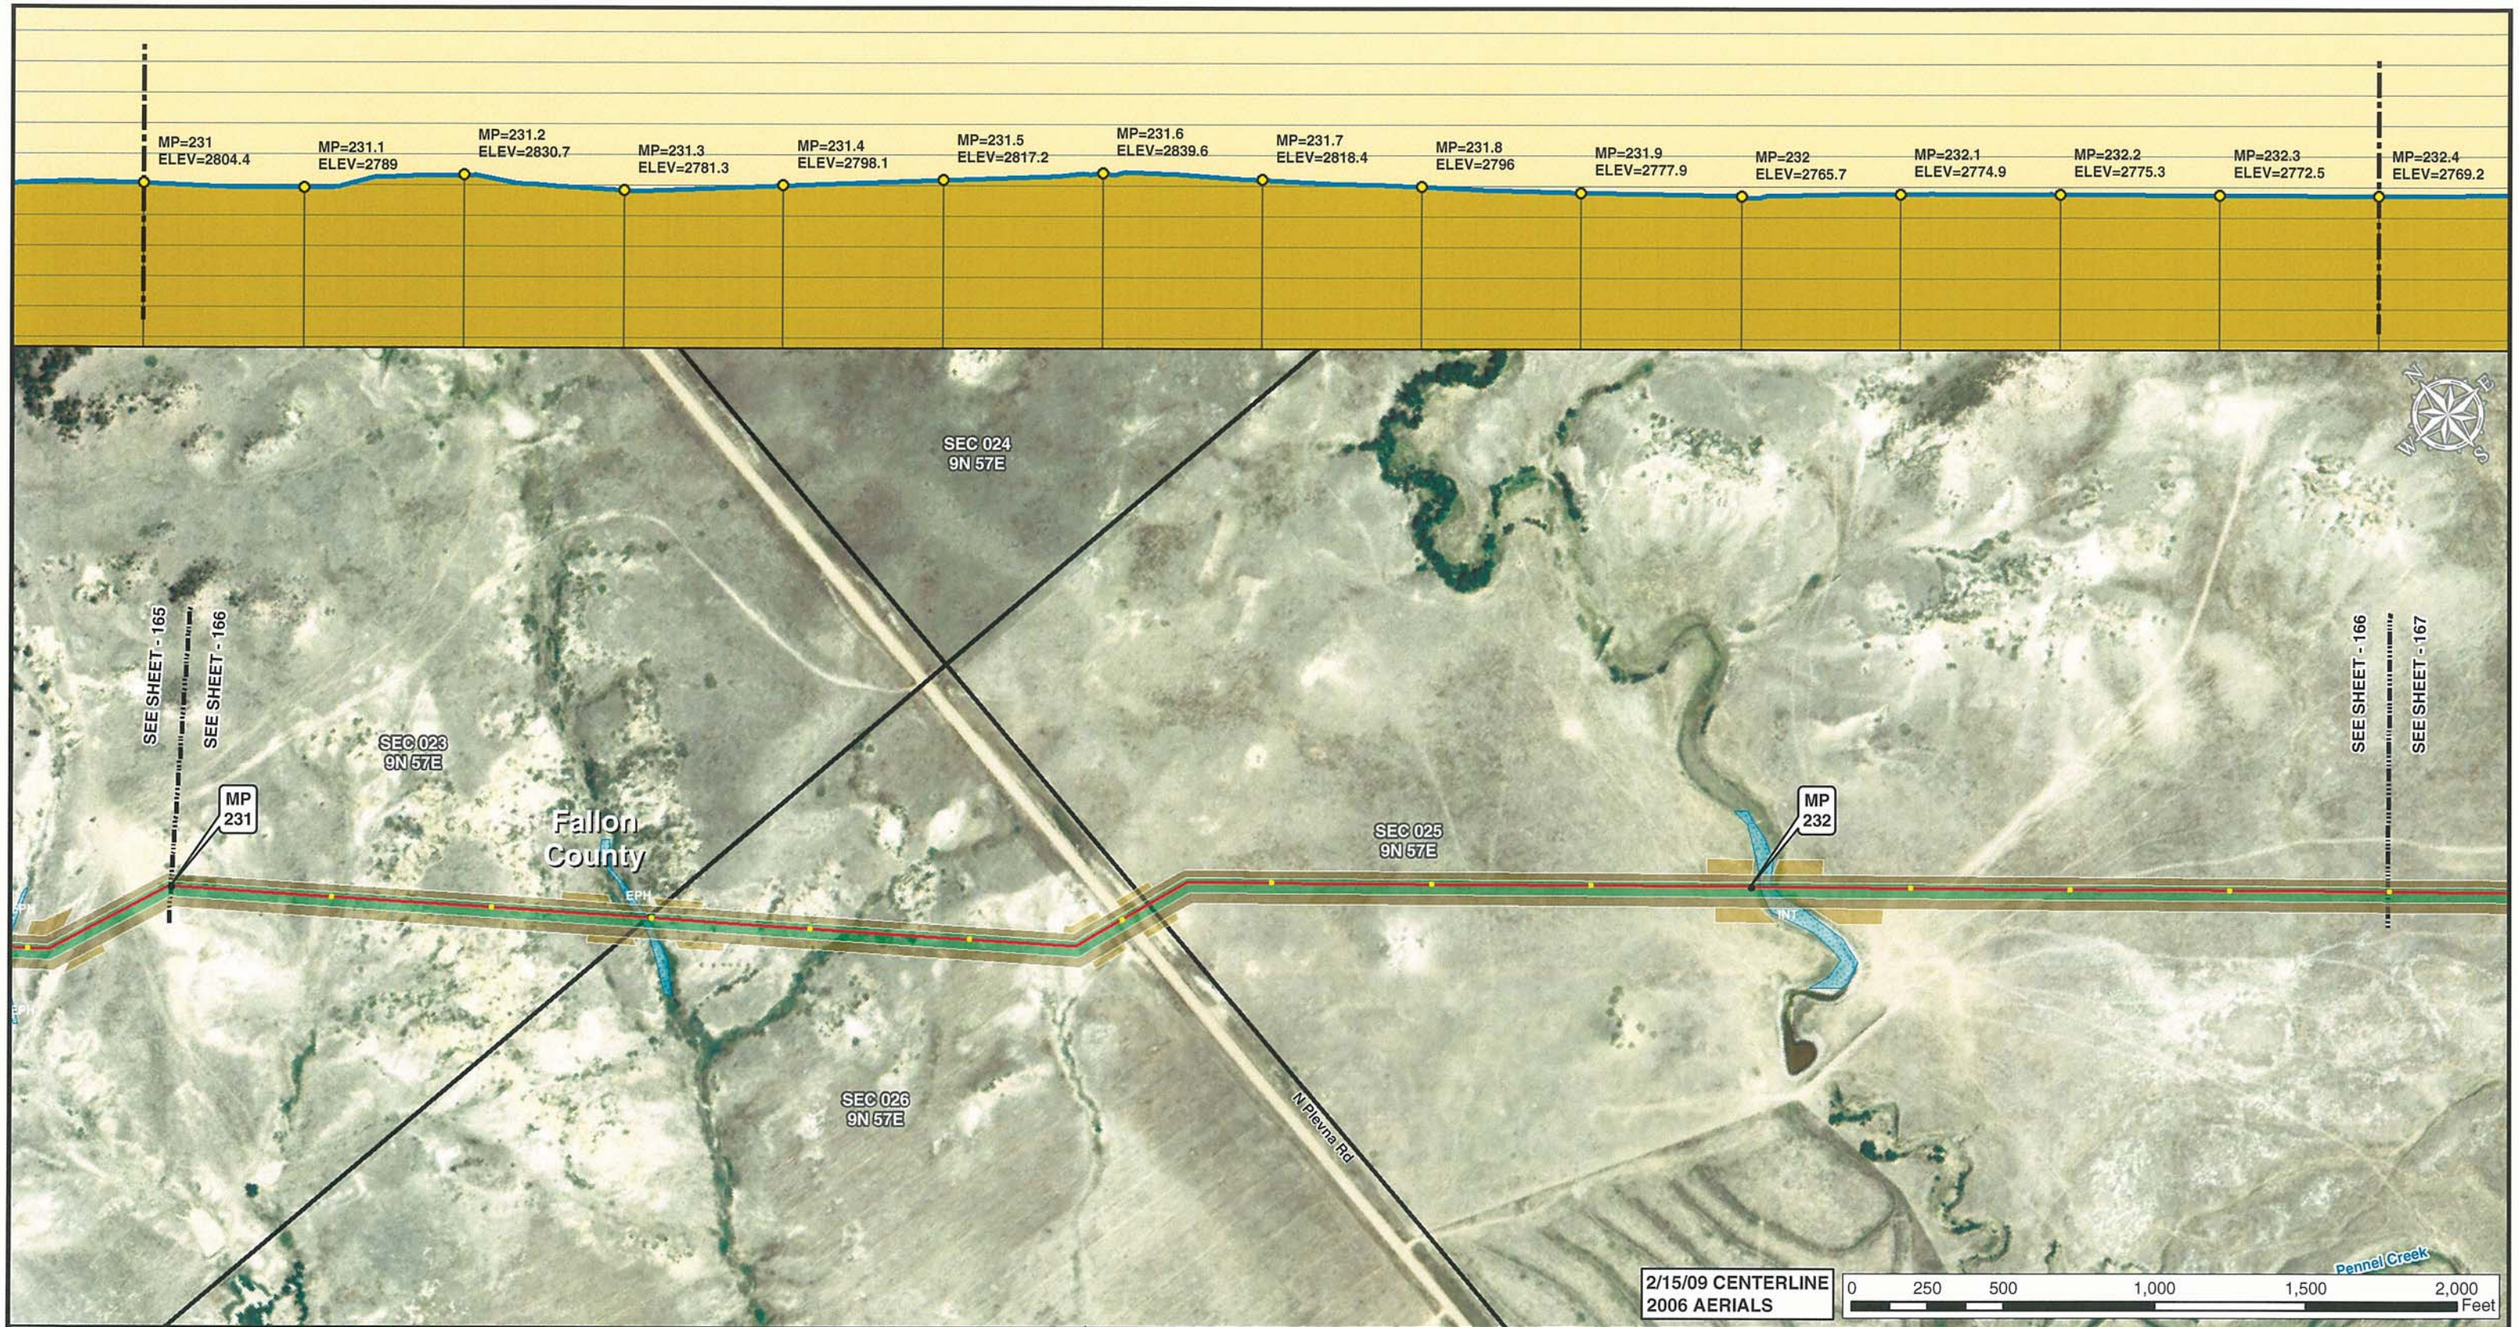

Legend

- MILE POST
- 0.1 MILE TICK MARK
- VALVE
- KEYSTONE XL PROJECT
- PERMANENT EASEMENT
- TEMPORARY EASEMENT
- EXTRA WORKSPACE
- ACCESS ROAD
- TRANSMISSION LINE
- PUMP STATION
- STAGING AREA
- PIPE YARD
- CONTRACTOR YARD
- WATER BODY
- WETLAND
- COUNTY LINE
- SECTION LINE

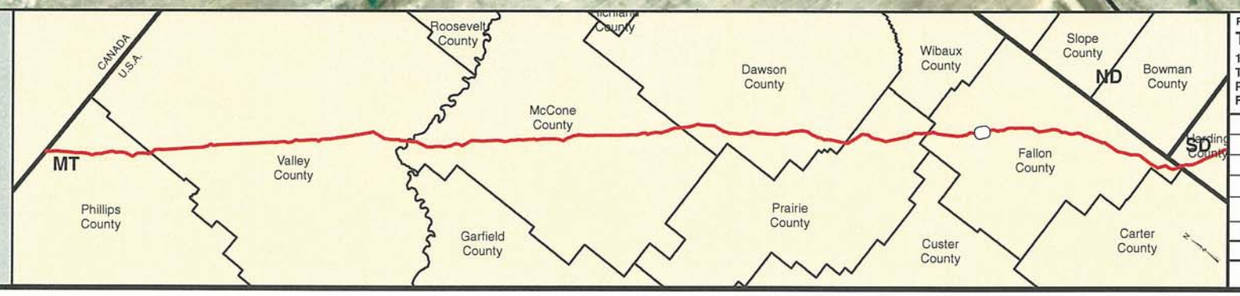

PREPARED BY:
TROW ENGINEERING CONSULTANTS INC.
1300 Metropolitan Boulevard, Suite 200
Tallahassee, Florida , USA 32308
Phone: 1-850-385-5441
Fax: 1-850-385-5523

Trow

ConocoPhillips

TransCanada
In business to deliver

NO.	REVISION	DATE
1	ISSUED FOR SUPPLEMENTAL U.S. DEPT. OF STATE FILING (2.15.09 CL)	7.6.09
0	ISSUED FOR UNITED STATES DEPARTMENT OF STATE (7.31.08 CL)	11.19.08

KEYSTONE XL PROJECT
ROUTE SHEETS
MORGAN, MONTANA TO STEELE CITY, NEBRASKA
FALLON COUNTY, MONTANA

MAP PARAMETERS
PROJECTION: NAD83, UTM:13N
SCALE: 1: 6000 ; 1" = 500'

DRAWN BY	CHECKED BY	APPROVED BY	PROJECT:	DRAWING NUMBER	SHEET	REV.
GS	SS	RG	50388X	XL-30-ML-2002-P-166-A	166	1

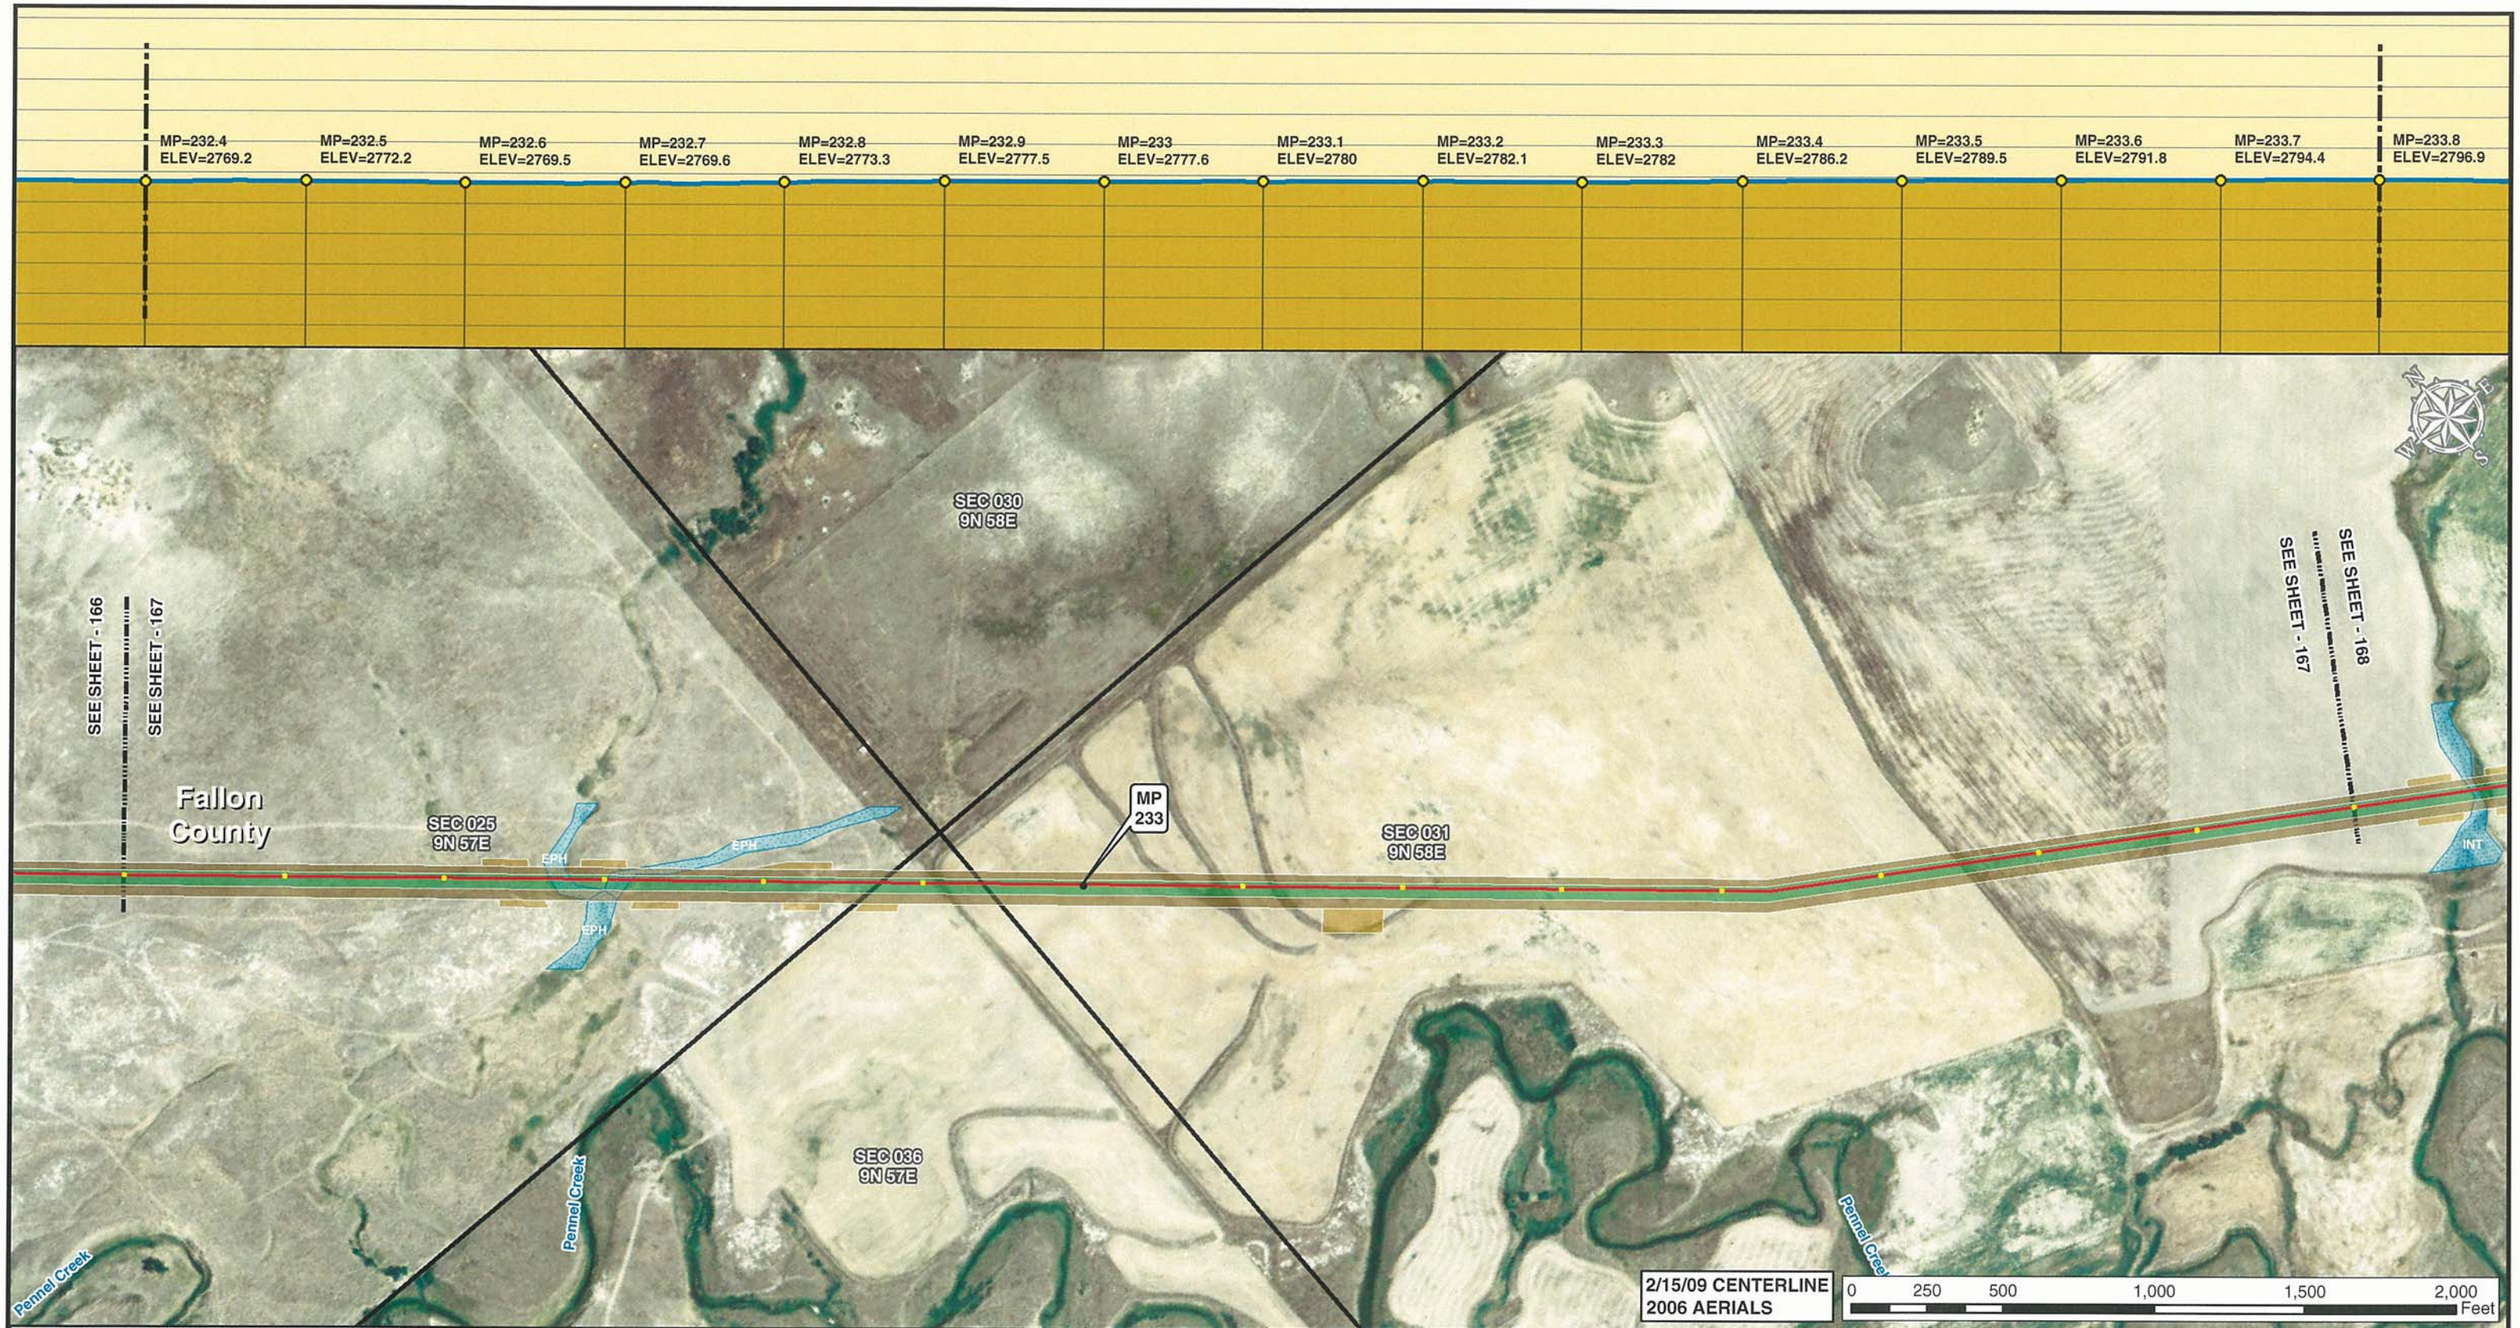

Legend

- MILE POST
- 0.1 MILE TICK MARK
- VALVE
- KEYSTONE XL PROJECT
- PERMANENT EASEMENT
- TEMPORARY EASEMENT
- EXTRA WORKSPACE
- ACCESS ROAD
- TRANSMISSION LINE
- PUMP STATION
- STAGING AREA
- PIPE YARD
- CONTRACTOR YARD
- WATER BODY
- WETLAND
- COUNTY LINE
- SECTION LINE

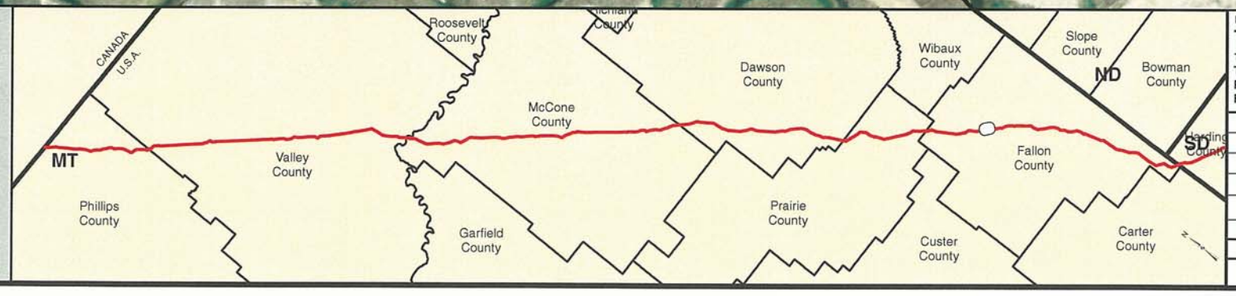

PREPARED BY:
TROW ENGINEERING CONSULTANTS INC.
1300 Metropolitan Boulevard, Suite 200
Tallahassee, Florida , USA 32308
Phone: 1-850-385-5441
Fax: 1-850-385-5523
Trow

NO.	REVISION	DATE
1	ISSUED FOR SUPPLEMENTAL U.S. DEPT. OF STATE FILING (2.15.09 CL)	7.6.09
0	ISSUED FOR UNITED STATES DEPARTMENT OF STATE (7.31.08 CL)	11.19.08

ConocoPhillips

TransCanada
In business to deliver

KEYSTONE XL PROJECT
ROUTE SHEETS
MORGAN, MONTANA TO STEELE CITY, NEBRASKA
FALLON COUNTY, MONTANA

MAP PARAMETERS
PROJECTION: NAD83, UTM: 13N
SCALE: 1: 6000 ; 1" = 500'

DRAWN BY	CHECKED BY	APPROVED BY	PROJECT:	DRAWING NUMBER	SHEET	REV.
GS	SS	RG	50388X	XL-30-ML-2002-P-167-A	167	1

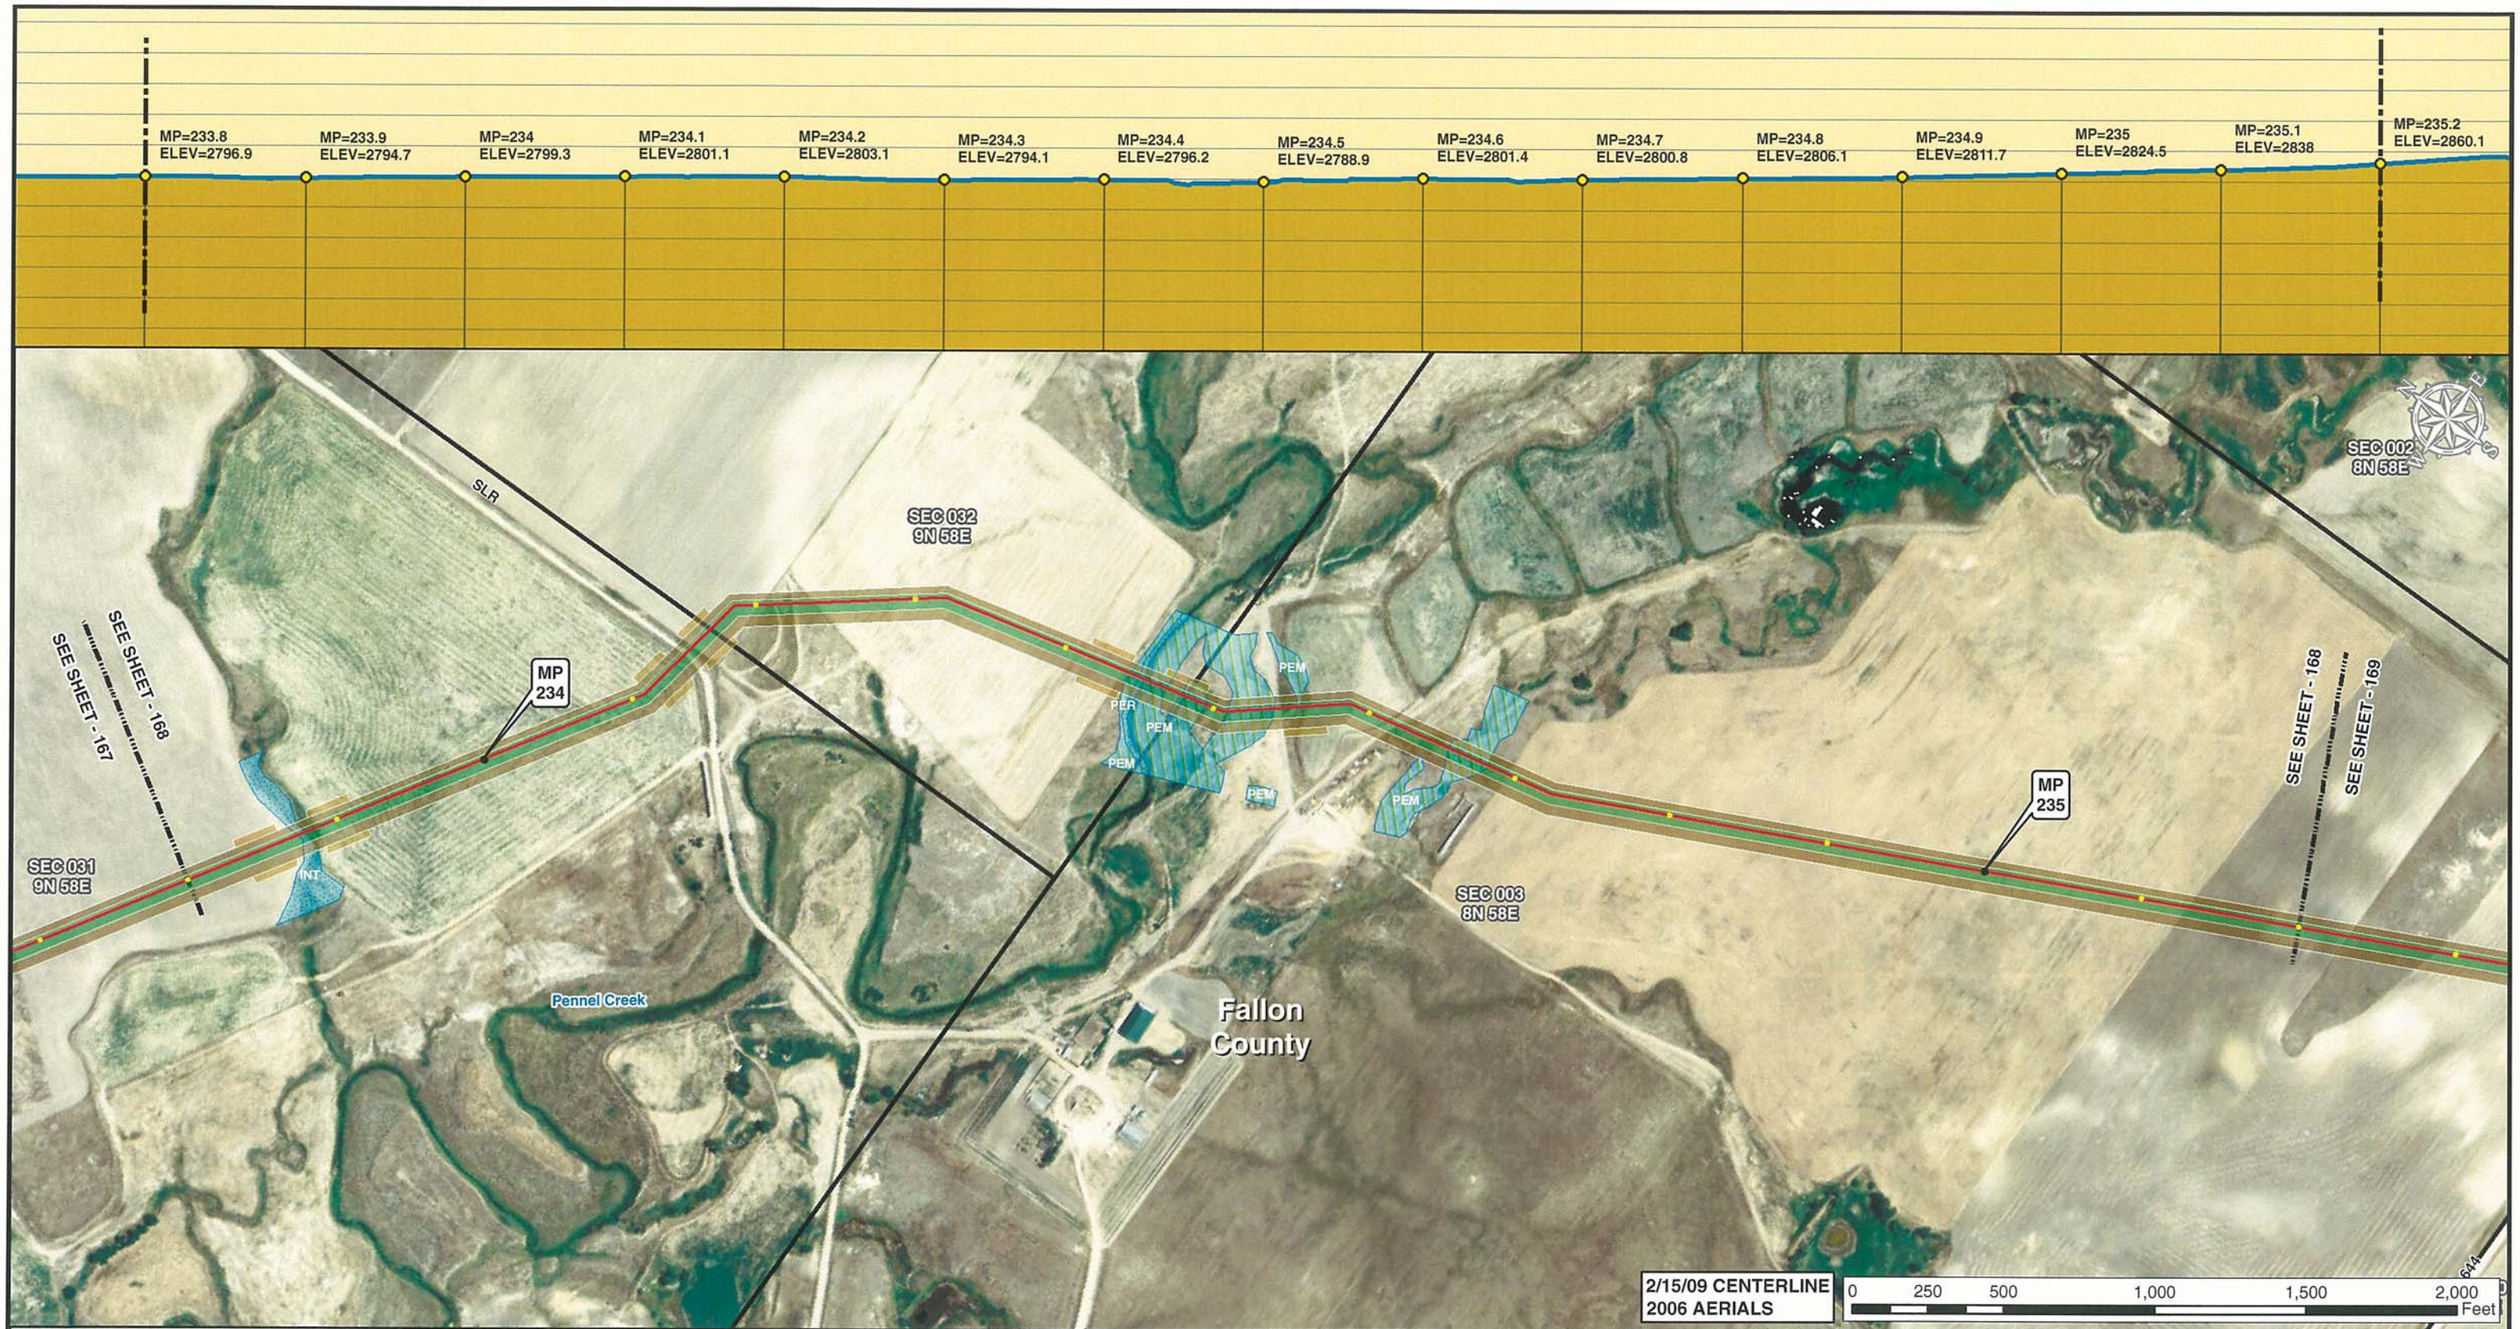

Legend

- MILE POST
- 0.1 MILE TICK MARK
- VALVE
- KEYSTONE XL PROJECT
- PERMANENT EASEMENT
- TEMPORARY EASEMENT
- EXTRA WORKSPACE
- ACCESS ROAD
- TRANSMISSION LINE
- PUMP STATION
- STAGING AREA
- PIPE YARD
- CONTRACTOR YARD
- WATER BODY
- WETLAND
- COUNTY LINE
- SECTION LINE

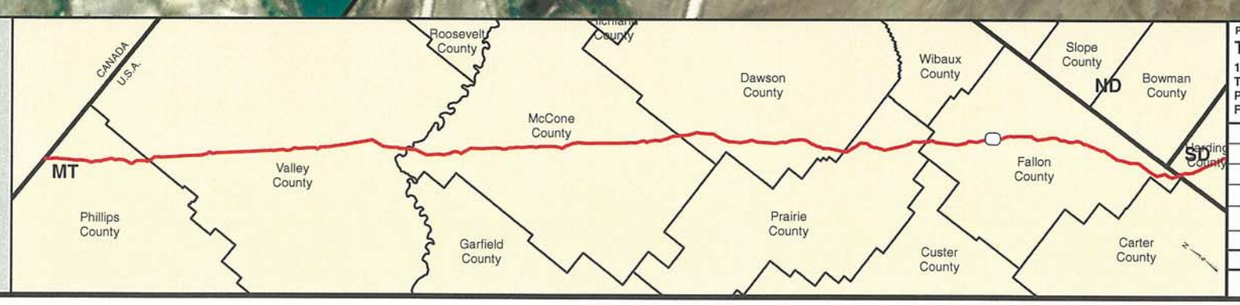

PREPARED BY:
TROW ENGINEERING CONSULTANTS INC.
1300 Metropolitan Boulevard, Suite 200
Tallahassee, Florida , USA 32308
Phone: 1-850-385-5441
Fax: 1-850-385-5523

Trow

ConocoPhillips

TransCanada
In business to deliver

NO.	REVISION	DATE
1	ISSUED FOR SUPPLEMENTAL U.S. DEPT. OF STATE FILING (2.15.09 CL)	7.6.09
0	ISSUED FOR UNITED STATES DEPARTMENT OF STATE (7.31.08 CL)	11.19.08

KEYSTONE XL PROJECT
ROUTE SHEETS
MORGAN, MONTANA TO STEELE CITY, NEBRASKA
FALLON COUNTY, MONTANA

MAP PARAMETERS
PROJECTION: NAD83, UTM:13N
SCALE: 1: 6000 ; 1" = 500'

DRAWN BY	CHECKED BY	APPROVED BY	PROJECT:	DRAWING NUMBER	SHEET	REV.
GS	SS	RG	50388X	XL-30-ML-2002-P-168-A	168	1

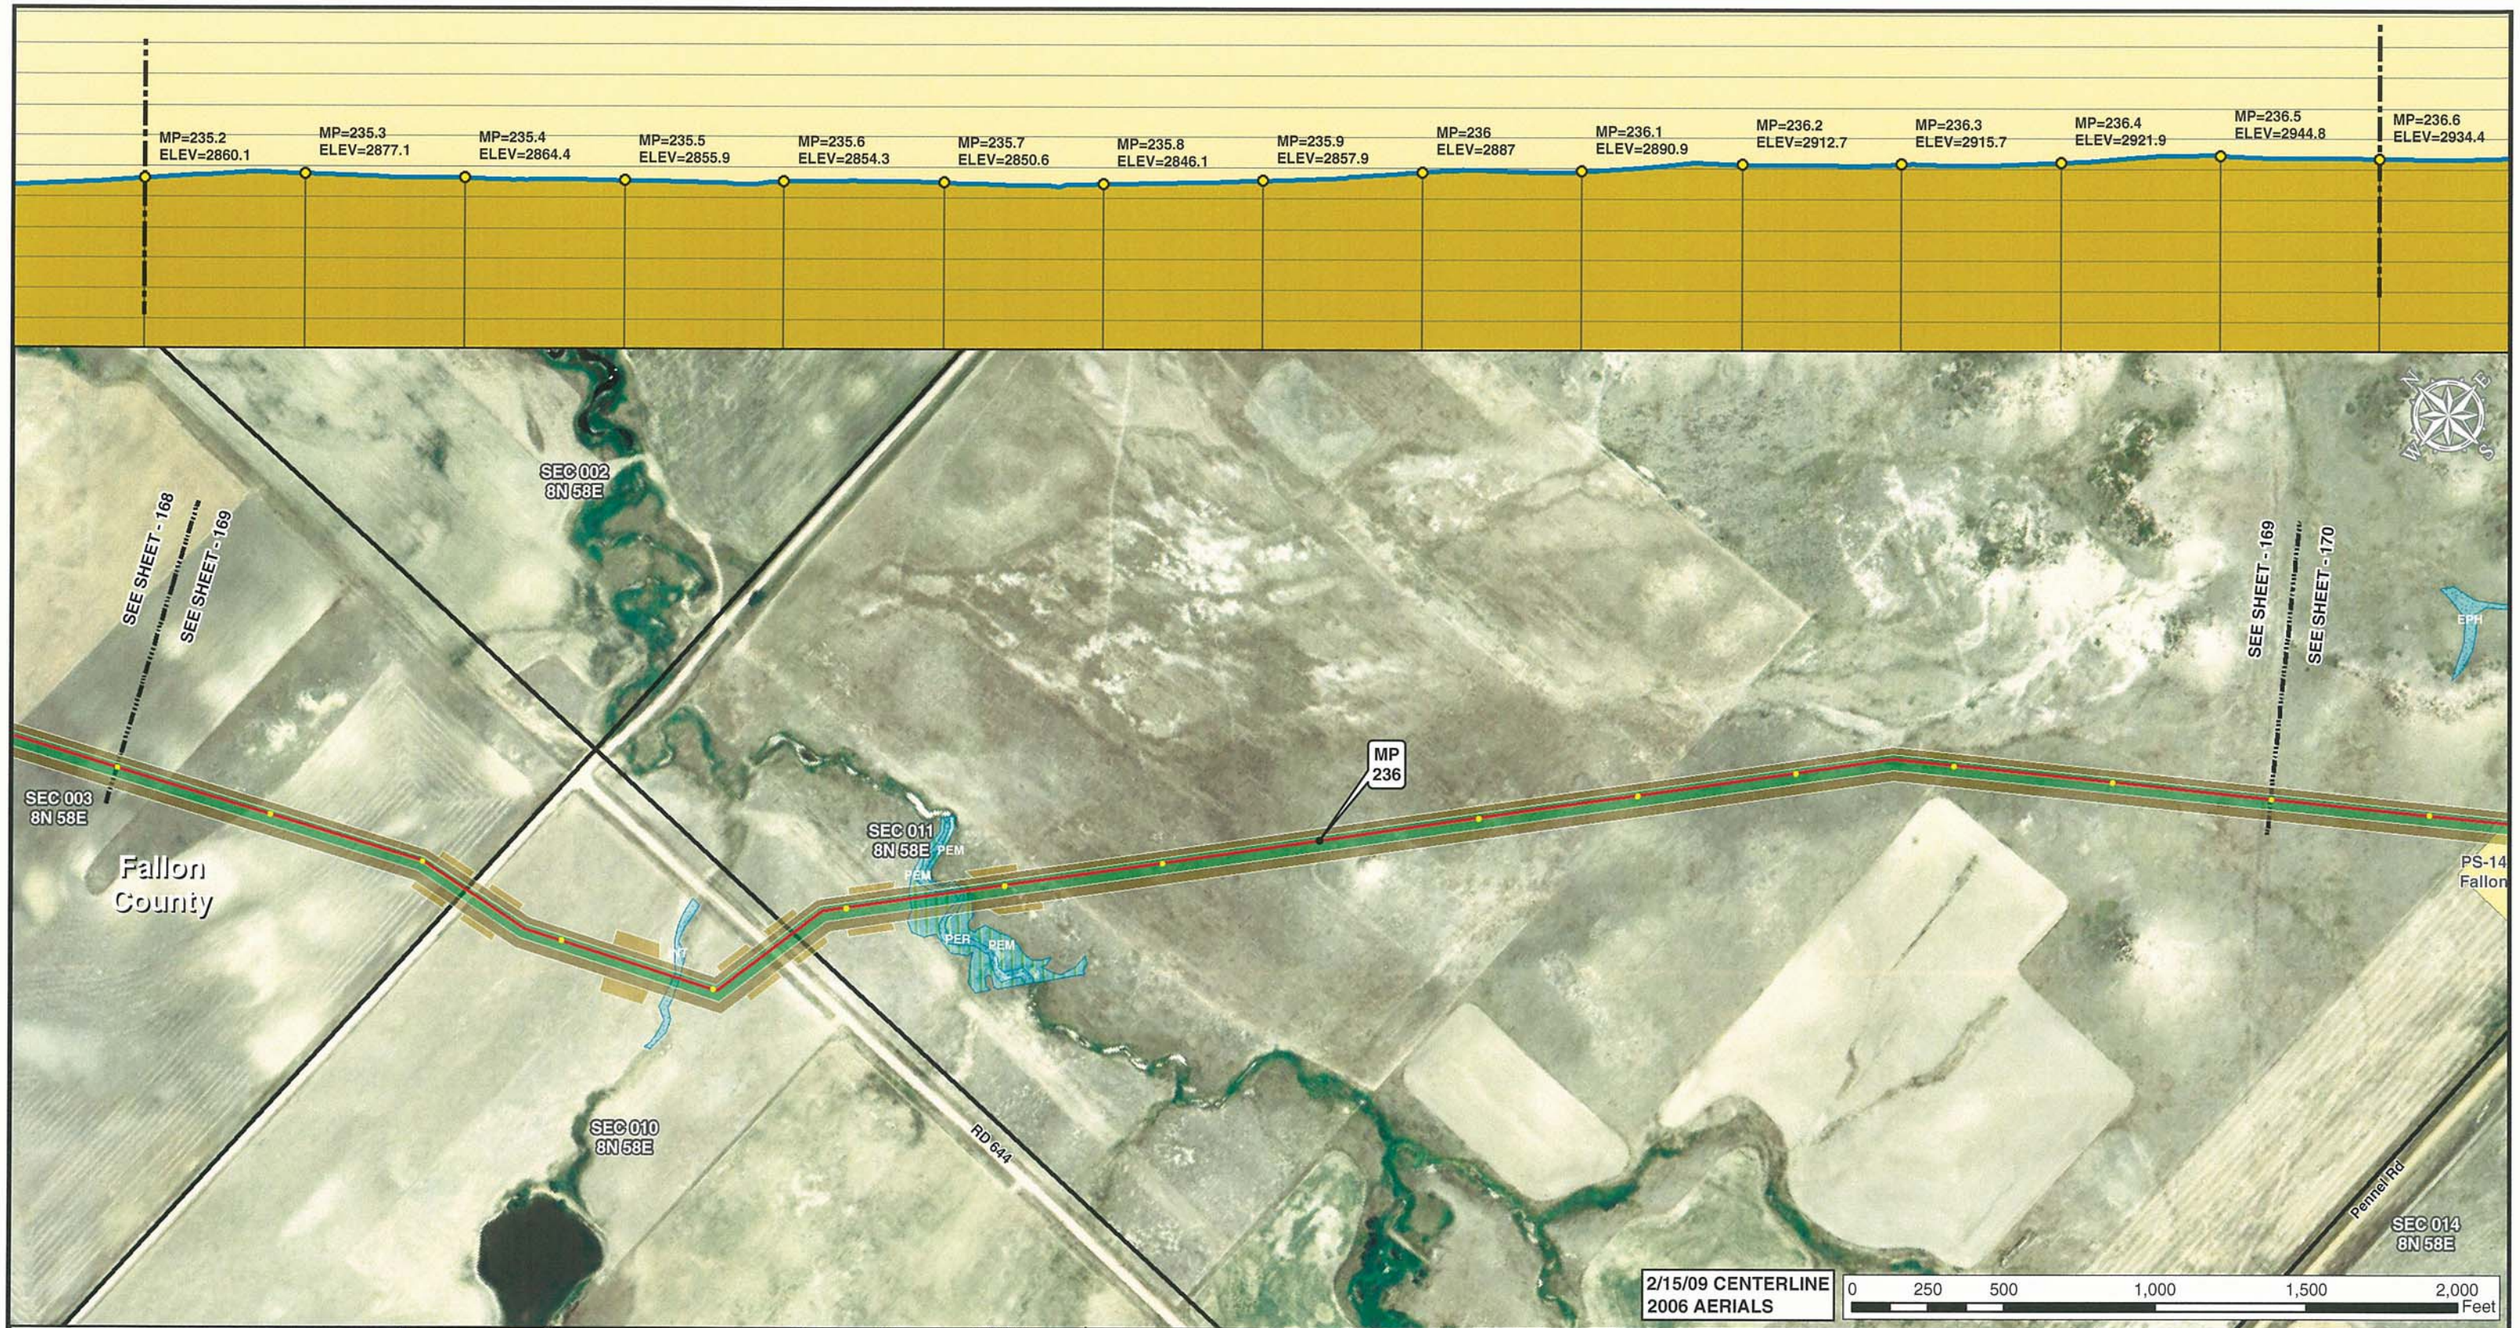

Legend

- MILE POST
- 0.1 MILE TICK MARK
- VALVE
- KEYSTONE XL PROJECT
- PERMANENT EASEMENT
- TEMPORARY EASEMENT
- EXTRA WORKSPACE
- ACCESS ROAD
- TRANSMISSION LINE
- PUMP STATION
- STAGING AREA
- PIPE YARD
- CONTRACTOR YARD
- WATER BODY
- WETLAND
- COUNTY LINE
- SECTION LINE

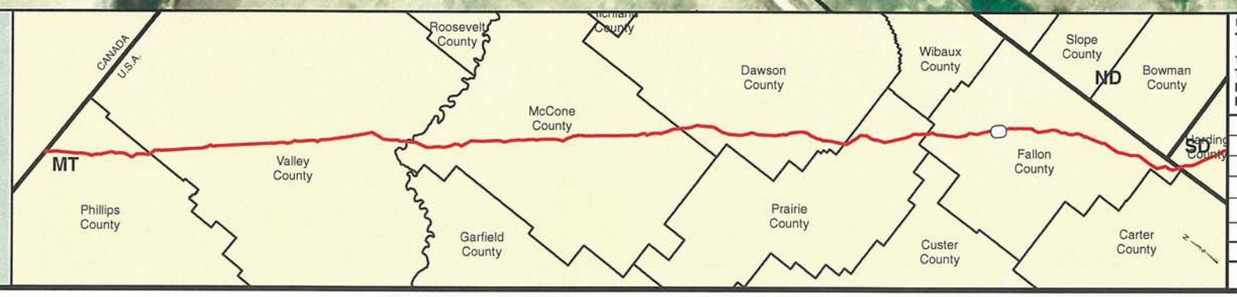

PREPARED BY:
TROW ENGINEERING CONSULTANTS INC.
1300 Metropolitan Boulevard, Suite 200
Tallahassee, Florida , USA 32308
Phone: 1-850-385-5441
Fax: 1-850-385-5523
Trow

NO.	REVISION	DATE
1	ISSUED FOR SUPPLEMENTAL U.S. DEPT. OF STATE FILING (2.15.09 CL)	7.6.09
0	ISSUED FOR UNITED STATES DEPARTMENT OF STATE (7.31.08 CL)	11.19.08

ConocoPhillips

TransCanada
In business to deliver

KEYSTONE XL PROJECT
ROUTE SHEETS
MORGAN, MONTANA TO STEELE CITY, NEBRASKA
FALLON COUNTY, MONTANA

MAP PARAMETERS
PROJECTION: NAD83, UTM:13N
SCALE: 1: 6000 ; 1" = 500'

DRAWN BY	CHECKED BY	APPROVED BY	PROJECT:	DRAWING NUMBER	SHEET	REV.
GS	SS	RG	50388X	XL-30-ML-2002-P-169-A	169	1

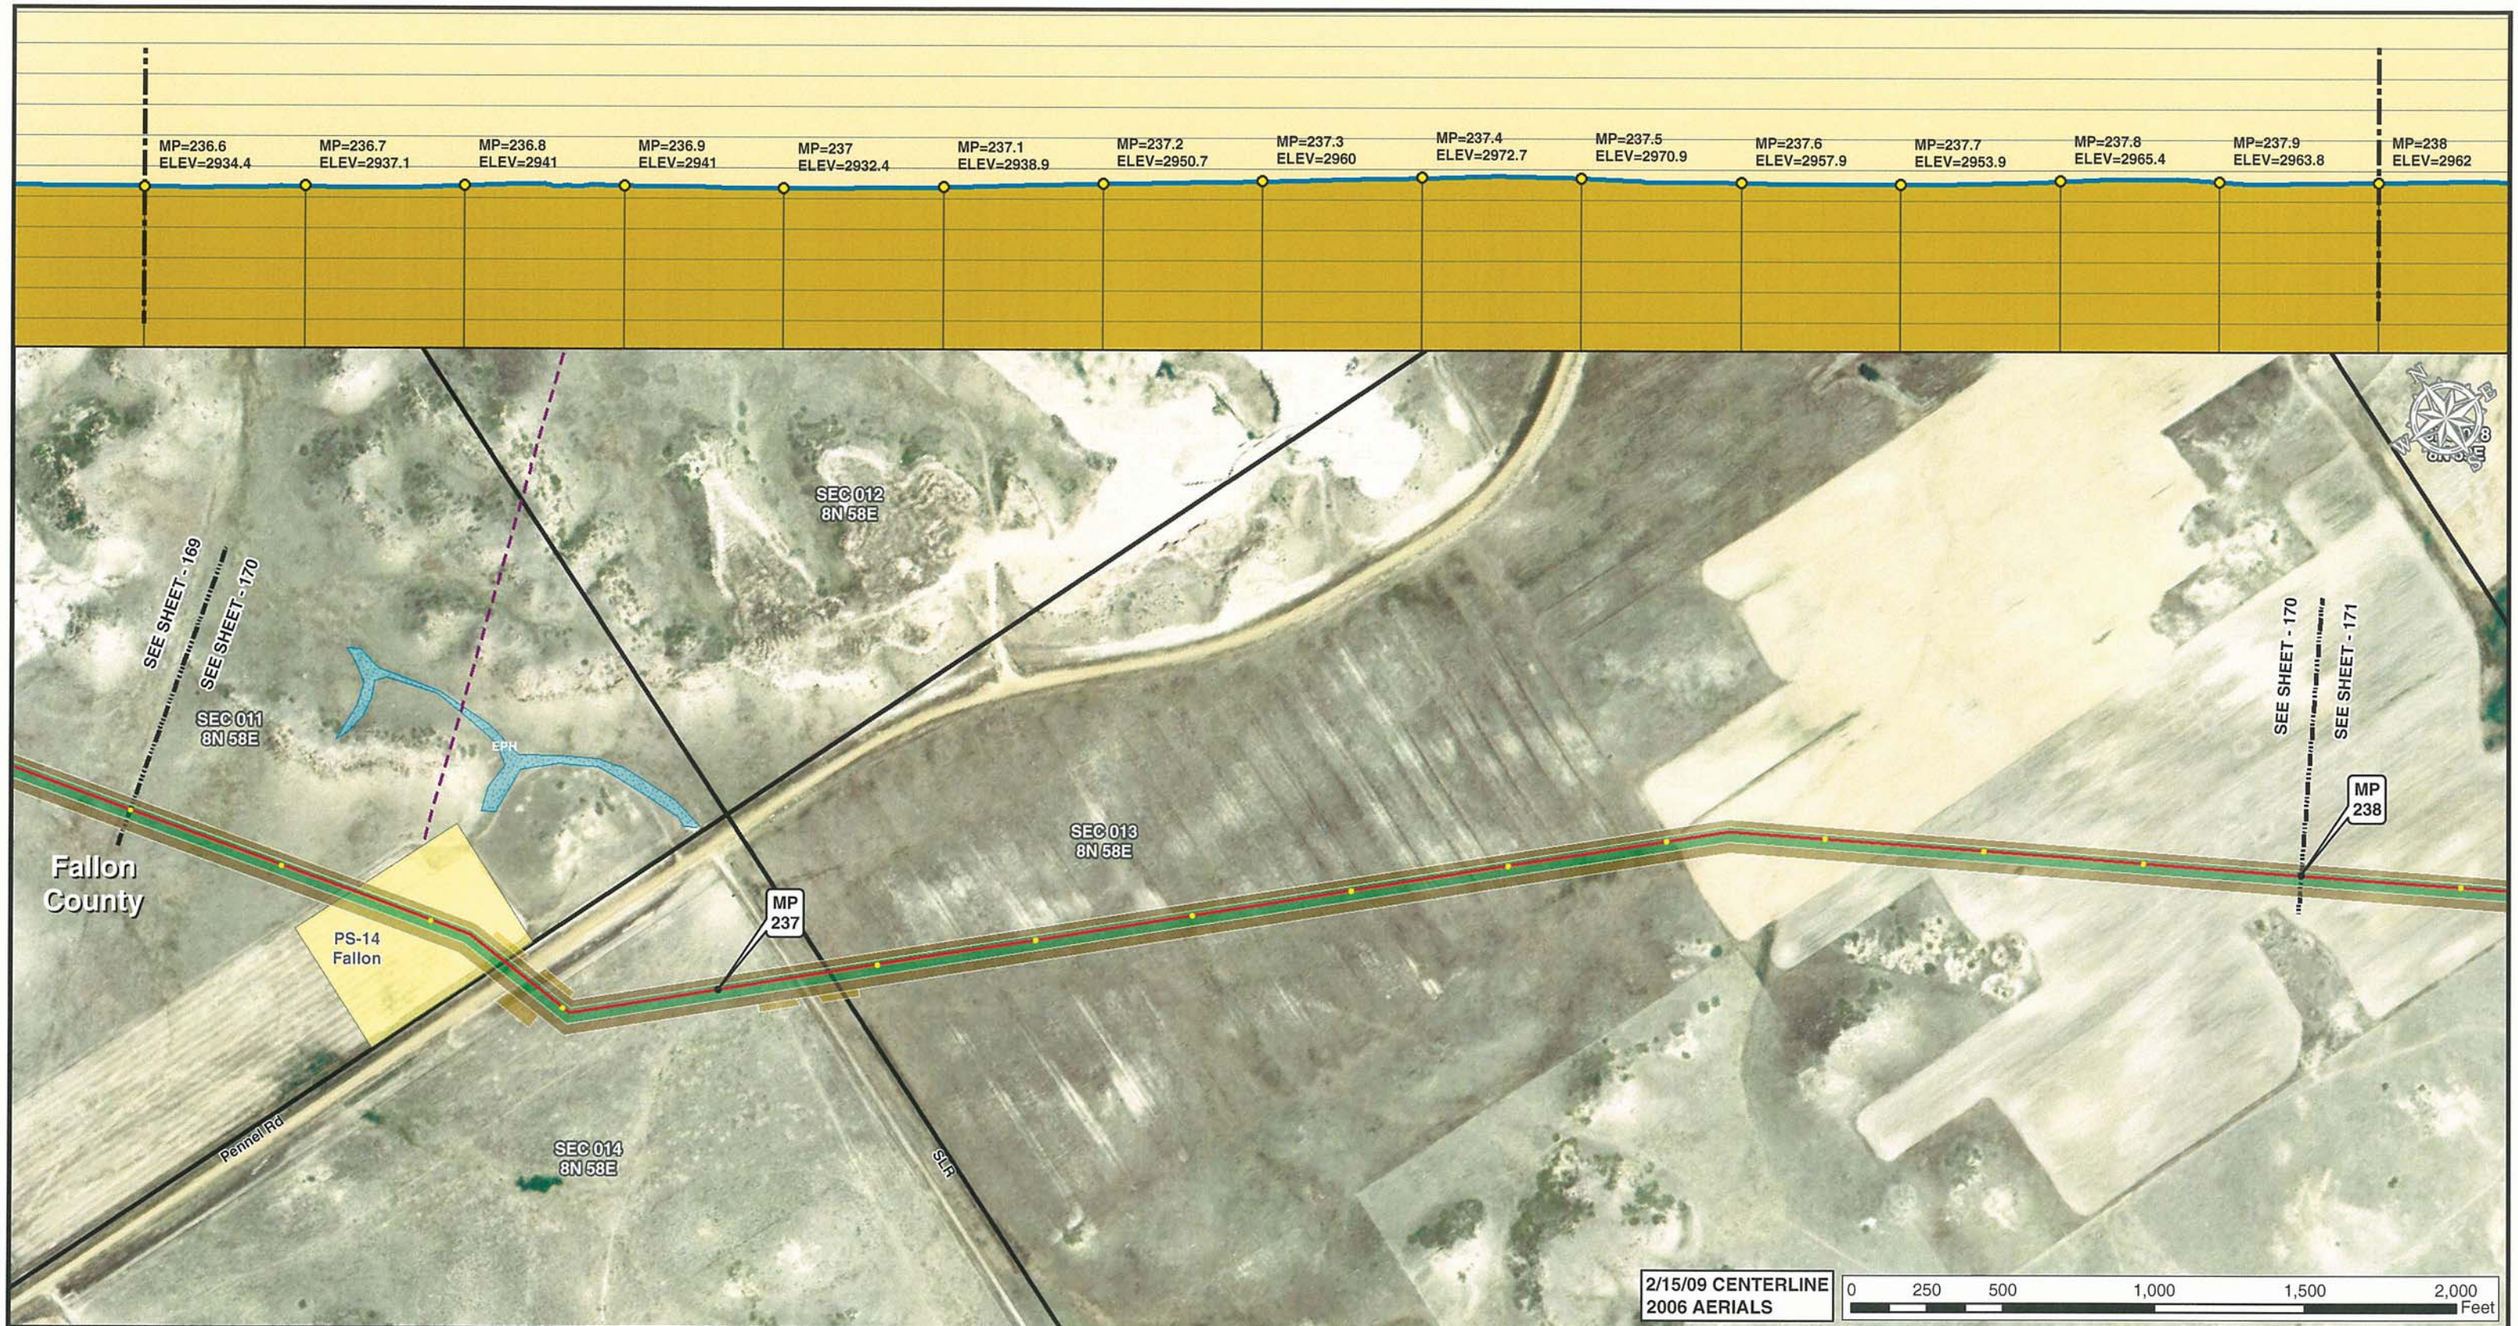

Legend

- MILE POST
- 0.1 MILE TICK MARK
- VALVE
- KEYSTONE XL PROJECT
- PERMANENT EASEMENT
- TEMPORARY EASEMENT
- EXTRA WORKSPACE
- ACCESS ROAD
- TRANSMISSION LINE
- PUMP STATION
- STAGING AREA
- PIPE YARD
- CONTRACTOR YARD
- WATER BODY
- WETLAND
- COUNTY LINE
- SECTION LINE

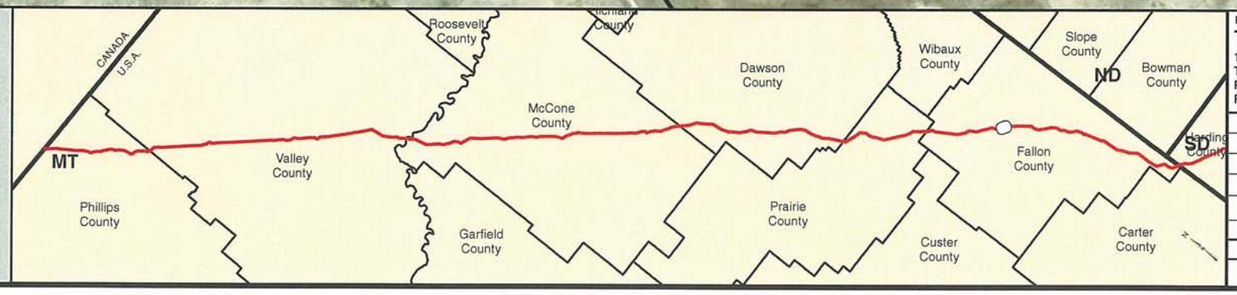

PREPARED BY:
TROW ENGINEERING CONSULTANTS INC.
1300 Metropolitan Boulevard, Suite 200
Tallahassee, Florida , USA 32308
Phone: 1-850-385-5441
Fax: 1-850-385-5523

Trow

ConocoPhillips | TransCanada — In business to deliver

NO.	REVISION	DATE
1	ISSUED FOR SUPPLEMENTAL U.S. DEPT. OF STATE FILING (2.15.09 CL)	7.6.09
0	ISSUED FOR UNITED STATES DEPARTMENT OF STATE (7.31.08 CL)	11.19.08

KEYSTONE XL PROJECT
ROUTE SHEETS
MORGAN, MONTANA TO STEELE CITY, NEBRASKA
FALLON COUNTY, MONTANA

MAP PARAMETERS
PROJECTION: NAD83, UTM:13N
SCALE: 1: 6000 ; 1" = 500'

DRAWN BY	CHECKED BY	APPROVED BY	PROJECT:	DRAWING NUMBER	SHEET	REV.
GS	SS	RG	50388X	XL-30-ML-2002-P-170-A	170	1

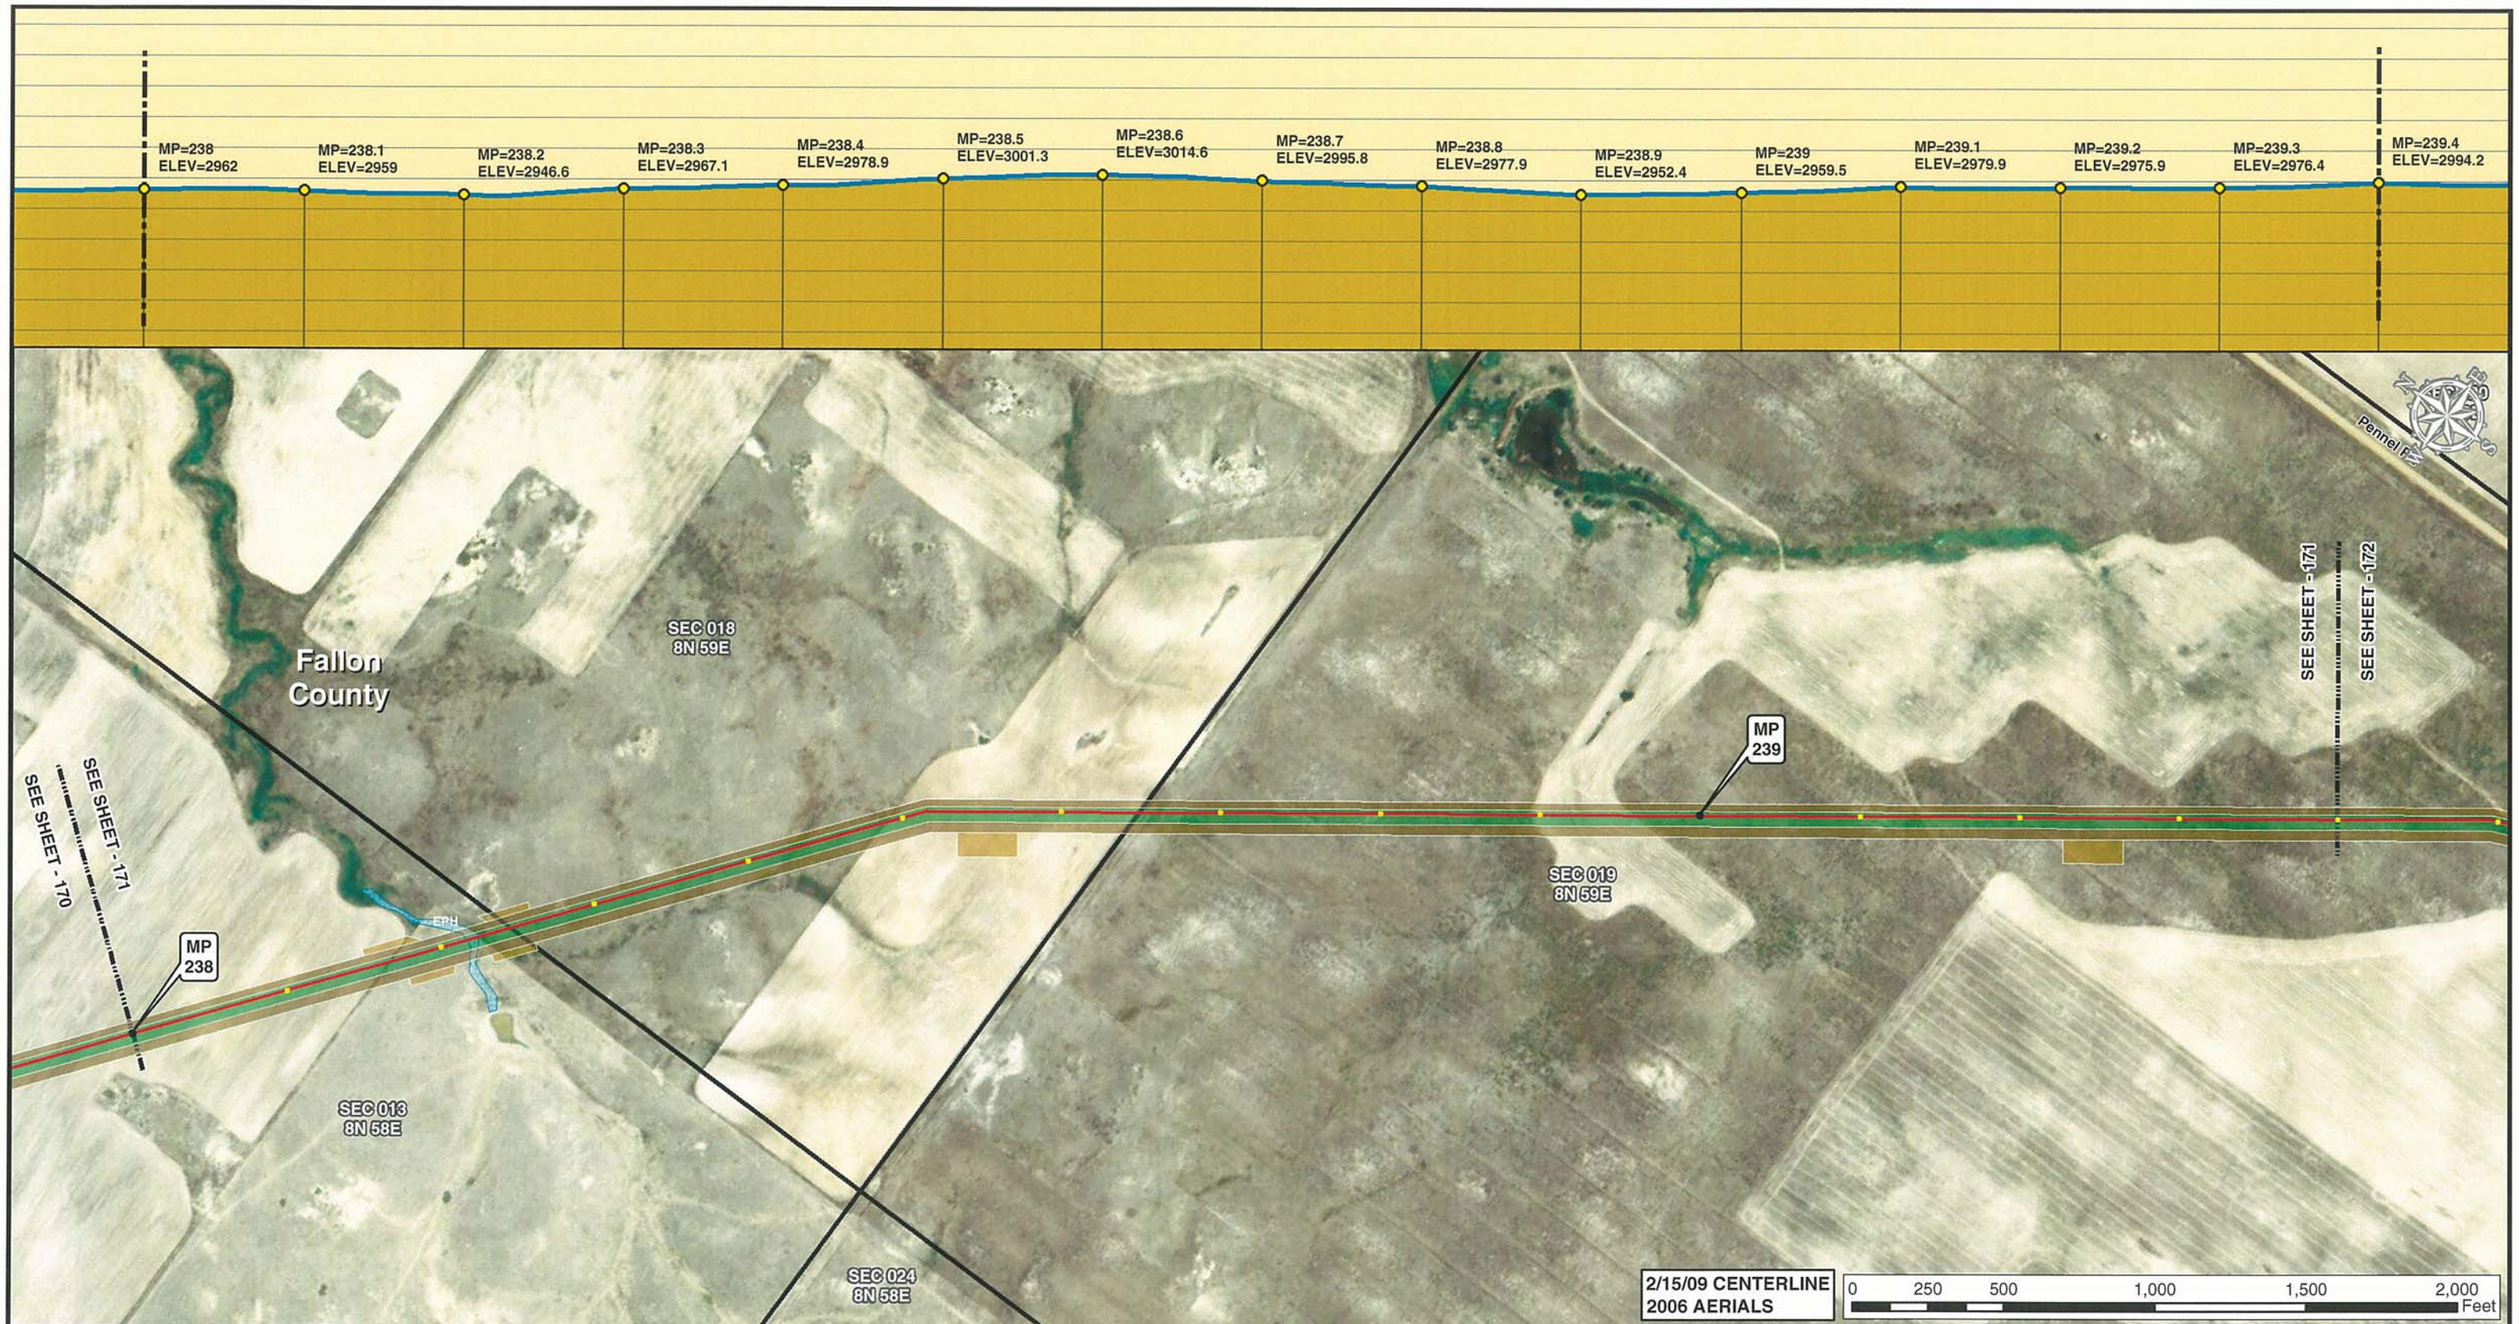

Legend

- MILE POST
- 0.1 MILE TICK MARK
- VALVE
- KEYSTONE XL PROJECT
- PERMANENT EASEMENT
- TEMPORARY EASEMENT
- EXTRA WORKSPACE
- ACCESS ROAD
- TRANSMISSION LINE
- PUMP STATION
- STAGING AREA
- PIPE YARD
- CONTRACTOR YARD
- WATER BODY
- WETLAND
- COUNTY LINE
- SECTION LINE

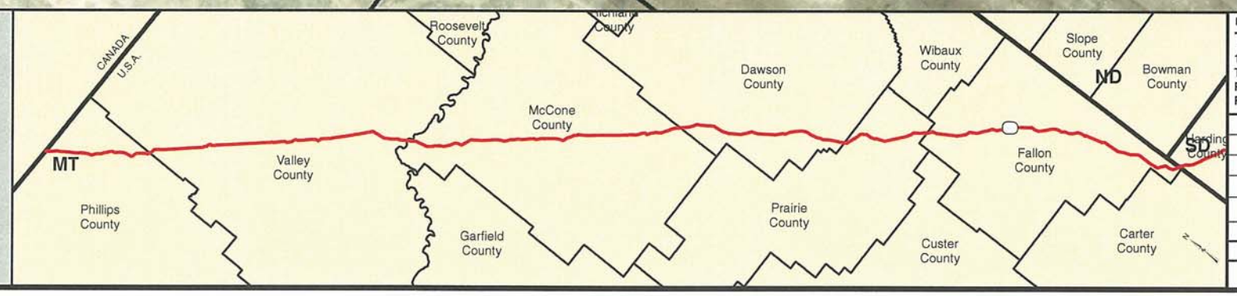

PREPARED BY:

TROW ENGINEERING CONSULTANTS INC.

1300 Metropolitan Boulevard, Suite 200
Tallahassee, Florida , USA 32308
Phone: 1-850-385-5441
Fax: 1-850-385-5523

Trow

ConocoPhillips

TransCanada
In business to deliver

NO.	REVISION	DATE
1	ISSUED FOR SUPPLEMENTAL U.S. DEPT. OF STATE FILING (2.15.09 CL)	7.6.09
0	ISSUED FOR UNITED STATES DEPARTMENT OF STATE (7.31.08 CL)	11.19.08

KEYSTONE XL PROJECT
ROUTE SHEETS
MORGAN, MONTANA TO STEELE CITY, NEBRASKA

FALLON COUNTY, MONTANA

MAP PARAMETERS
PROJECTION: NAD83, UTM:13N
SCALE: 1: 6000 ; 1" = 500'

DRAWN BY	CHECKED BY	APPROVED BY	PROJECT:	DRAWING NUMBER	SHEET	REV.
GS	SS	RG	50388X	XL-30-ML-2002-P-171-A	171	1

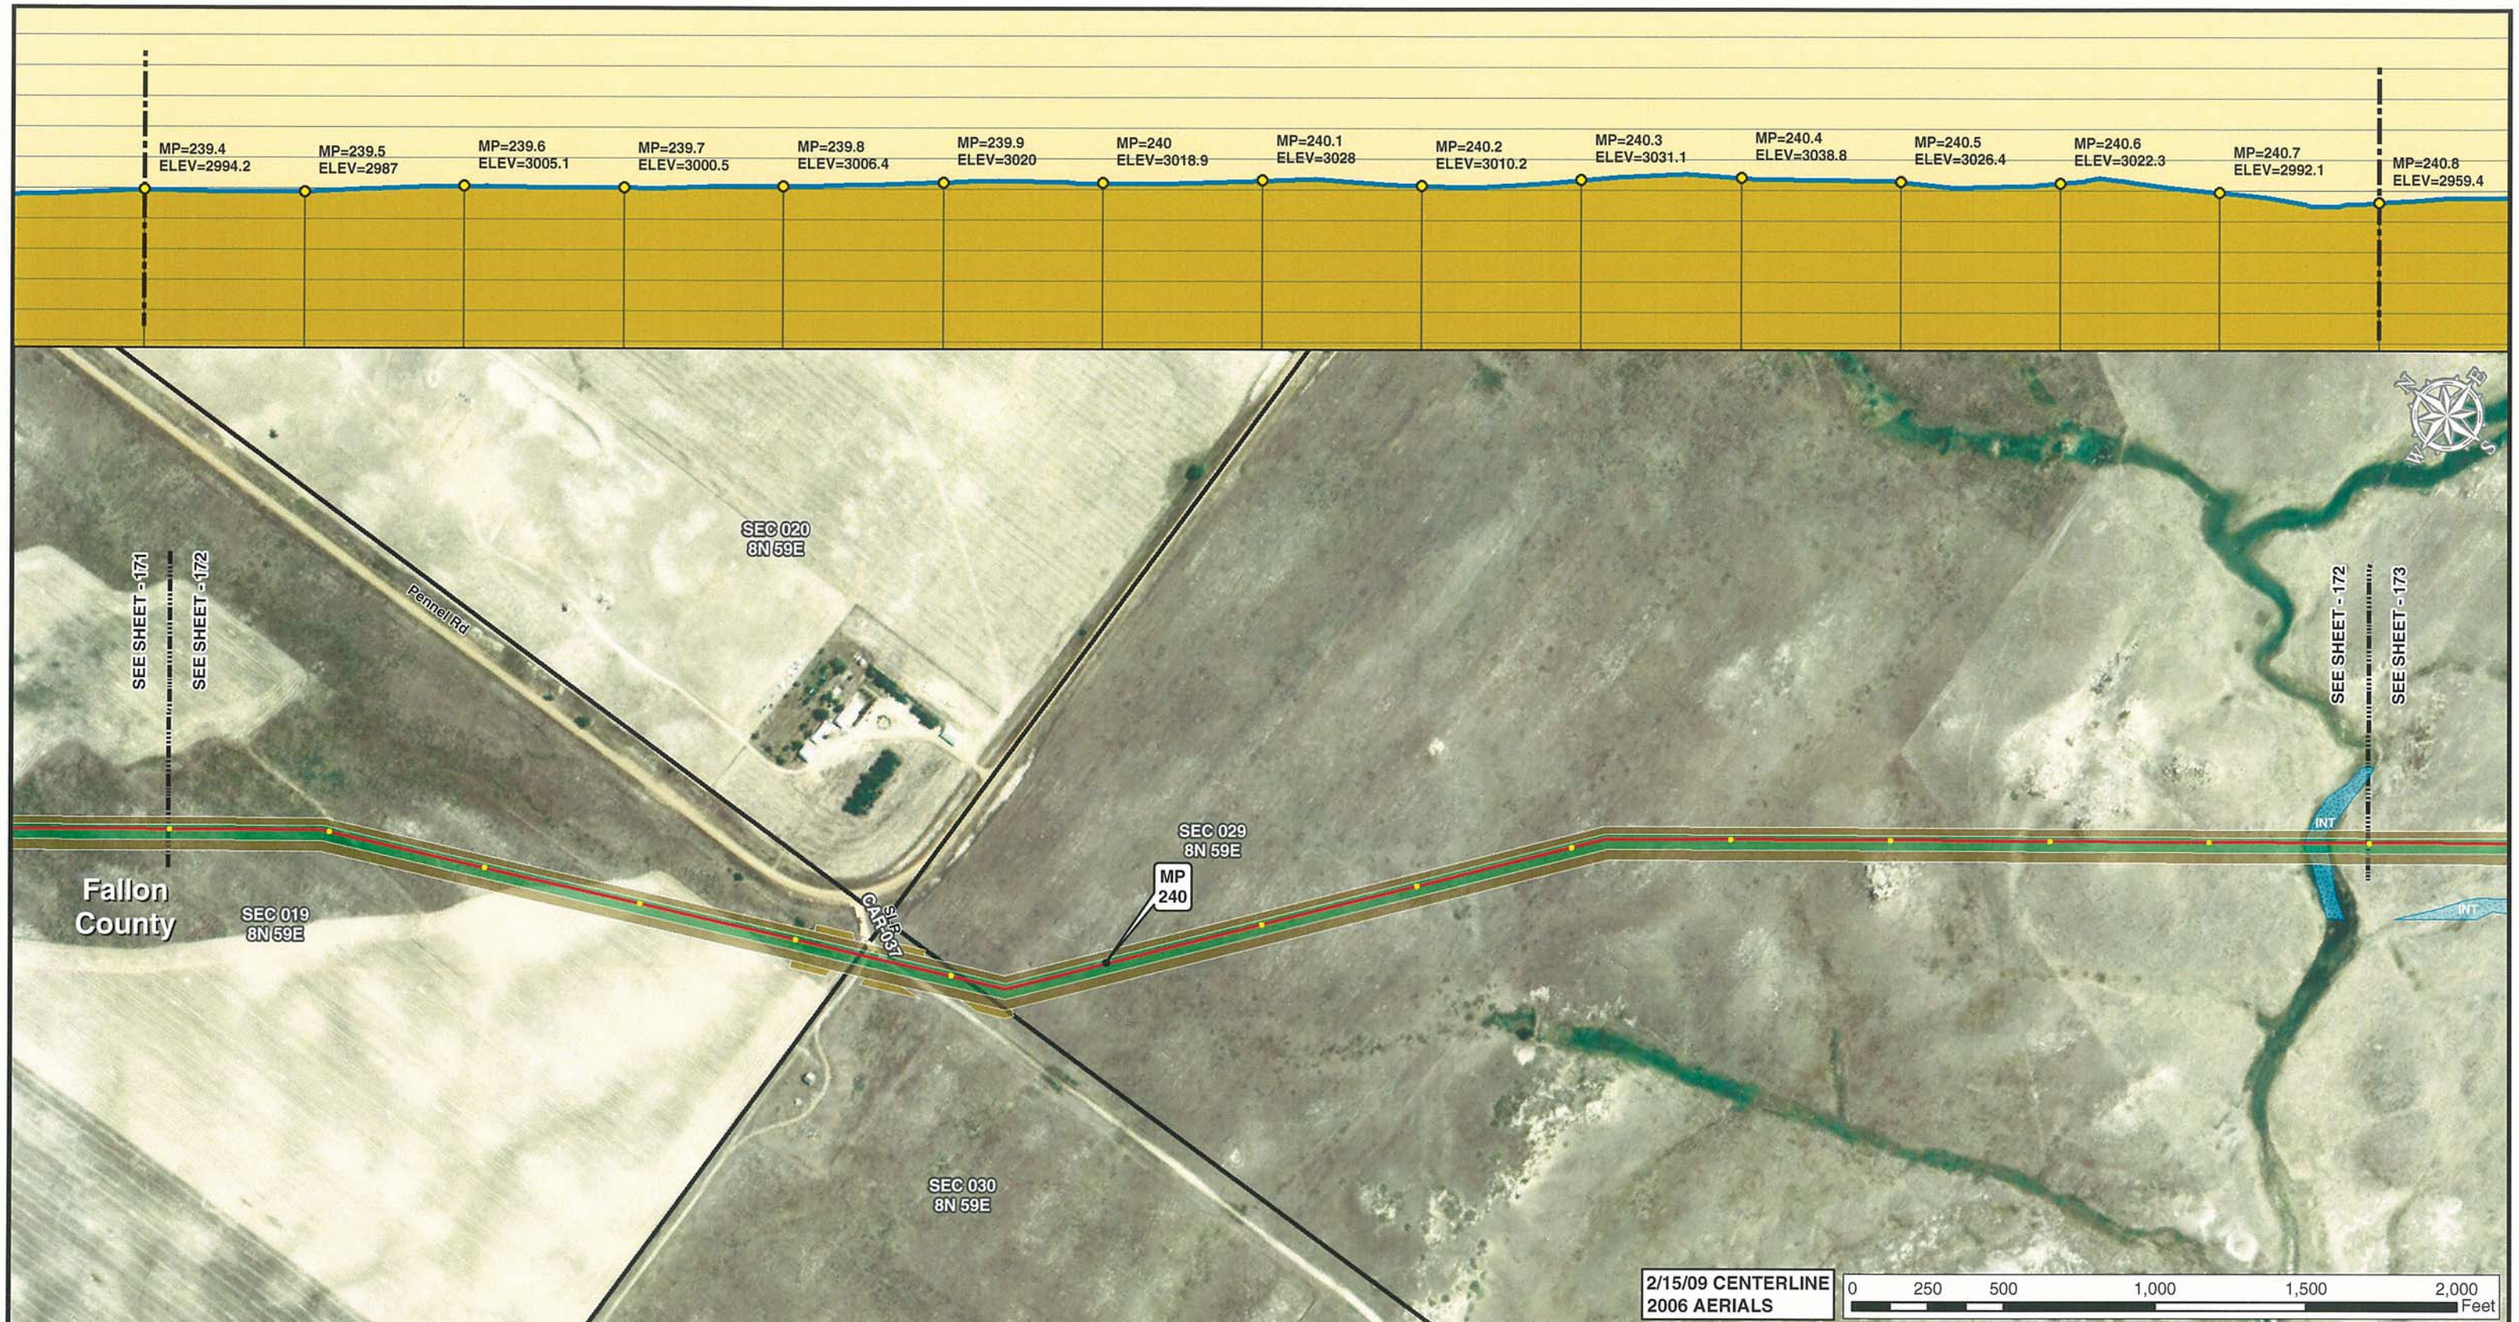

Legend

- MILE POST
- 0.1 MILE TICK MARK
- VALVE
- KEYSTONE XL PROJECT
- PERMANENT EASEMENT
- TEMPORARY EASEMENT
- EXTRA WORKSPACE
- ACCESS ROAD
- TRANSMISSION LINE
- PUMP STATION
- STAGING AREA
- PIPE YARD
- CONTRACTOR YARD
- WATER BODY
- WETLAND
- COUNTY LINE
- SECTION LINE

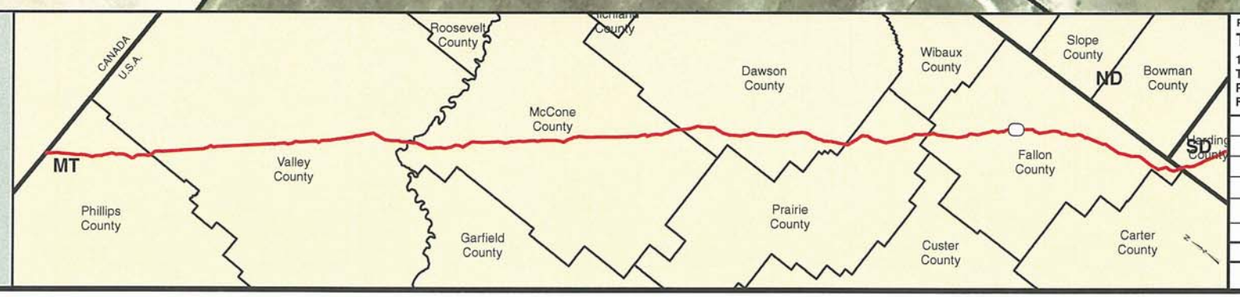

PREPARED BY:
TROW ENGINEERING CONSULTANTS INC.
1300 Metropolitan Boulevard, Suite 200
Tallahassee, Florida , USA 32308
Phone: 1-850-385-5441
Fax: 1-850-385-5523
Trow

NO.	REVISION	DATE
1	ISSUED FOR SUPPLEMENTAL U.S. DEPT. OF STATE FILING (2.15.09 CL)	7.6.09
0	ISSUED FOR UNITED STATES DEPARTMENT OF STATE (7.31.08 CL)	11.19.08

ConocoPhillips

TransCanada
In business to deliver

KEYSTONE XL PROJECT
ROUTE SHEETS
MORGAN, MONTANA TO STEELE CITY, NEBRASKA
FALLON COUNTY, MONTANA

MAP PARAMETERS
PROJECTION: NAD83, UTM:13N
SCALE: 1: 6000 ; 1" = 500'

DRAWN BY	CHECKED BY	APPROVED BY	PROJECT:	DRAWING NUMBER	SHEET	REV.
GS	SS	RG	50388X	XL-30-ML-2002-P-172-A	172	1

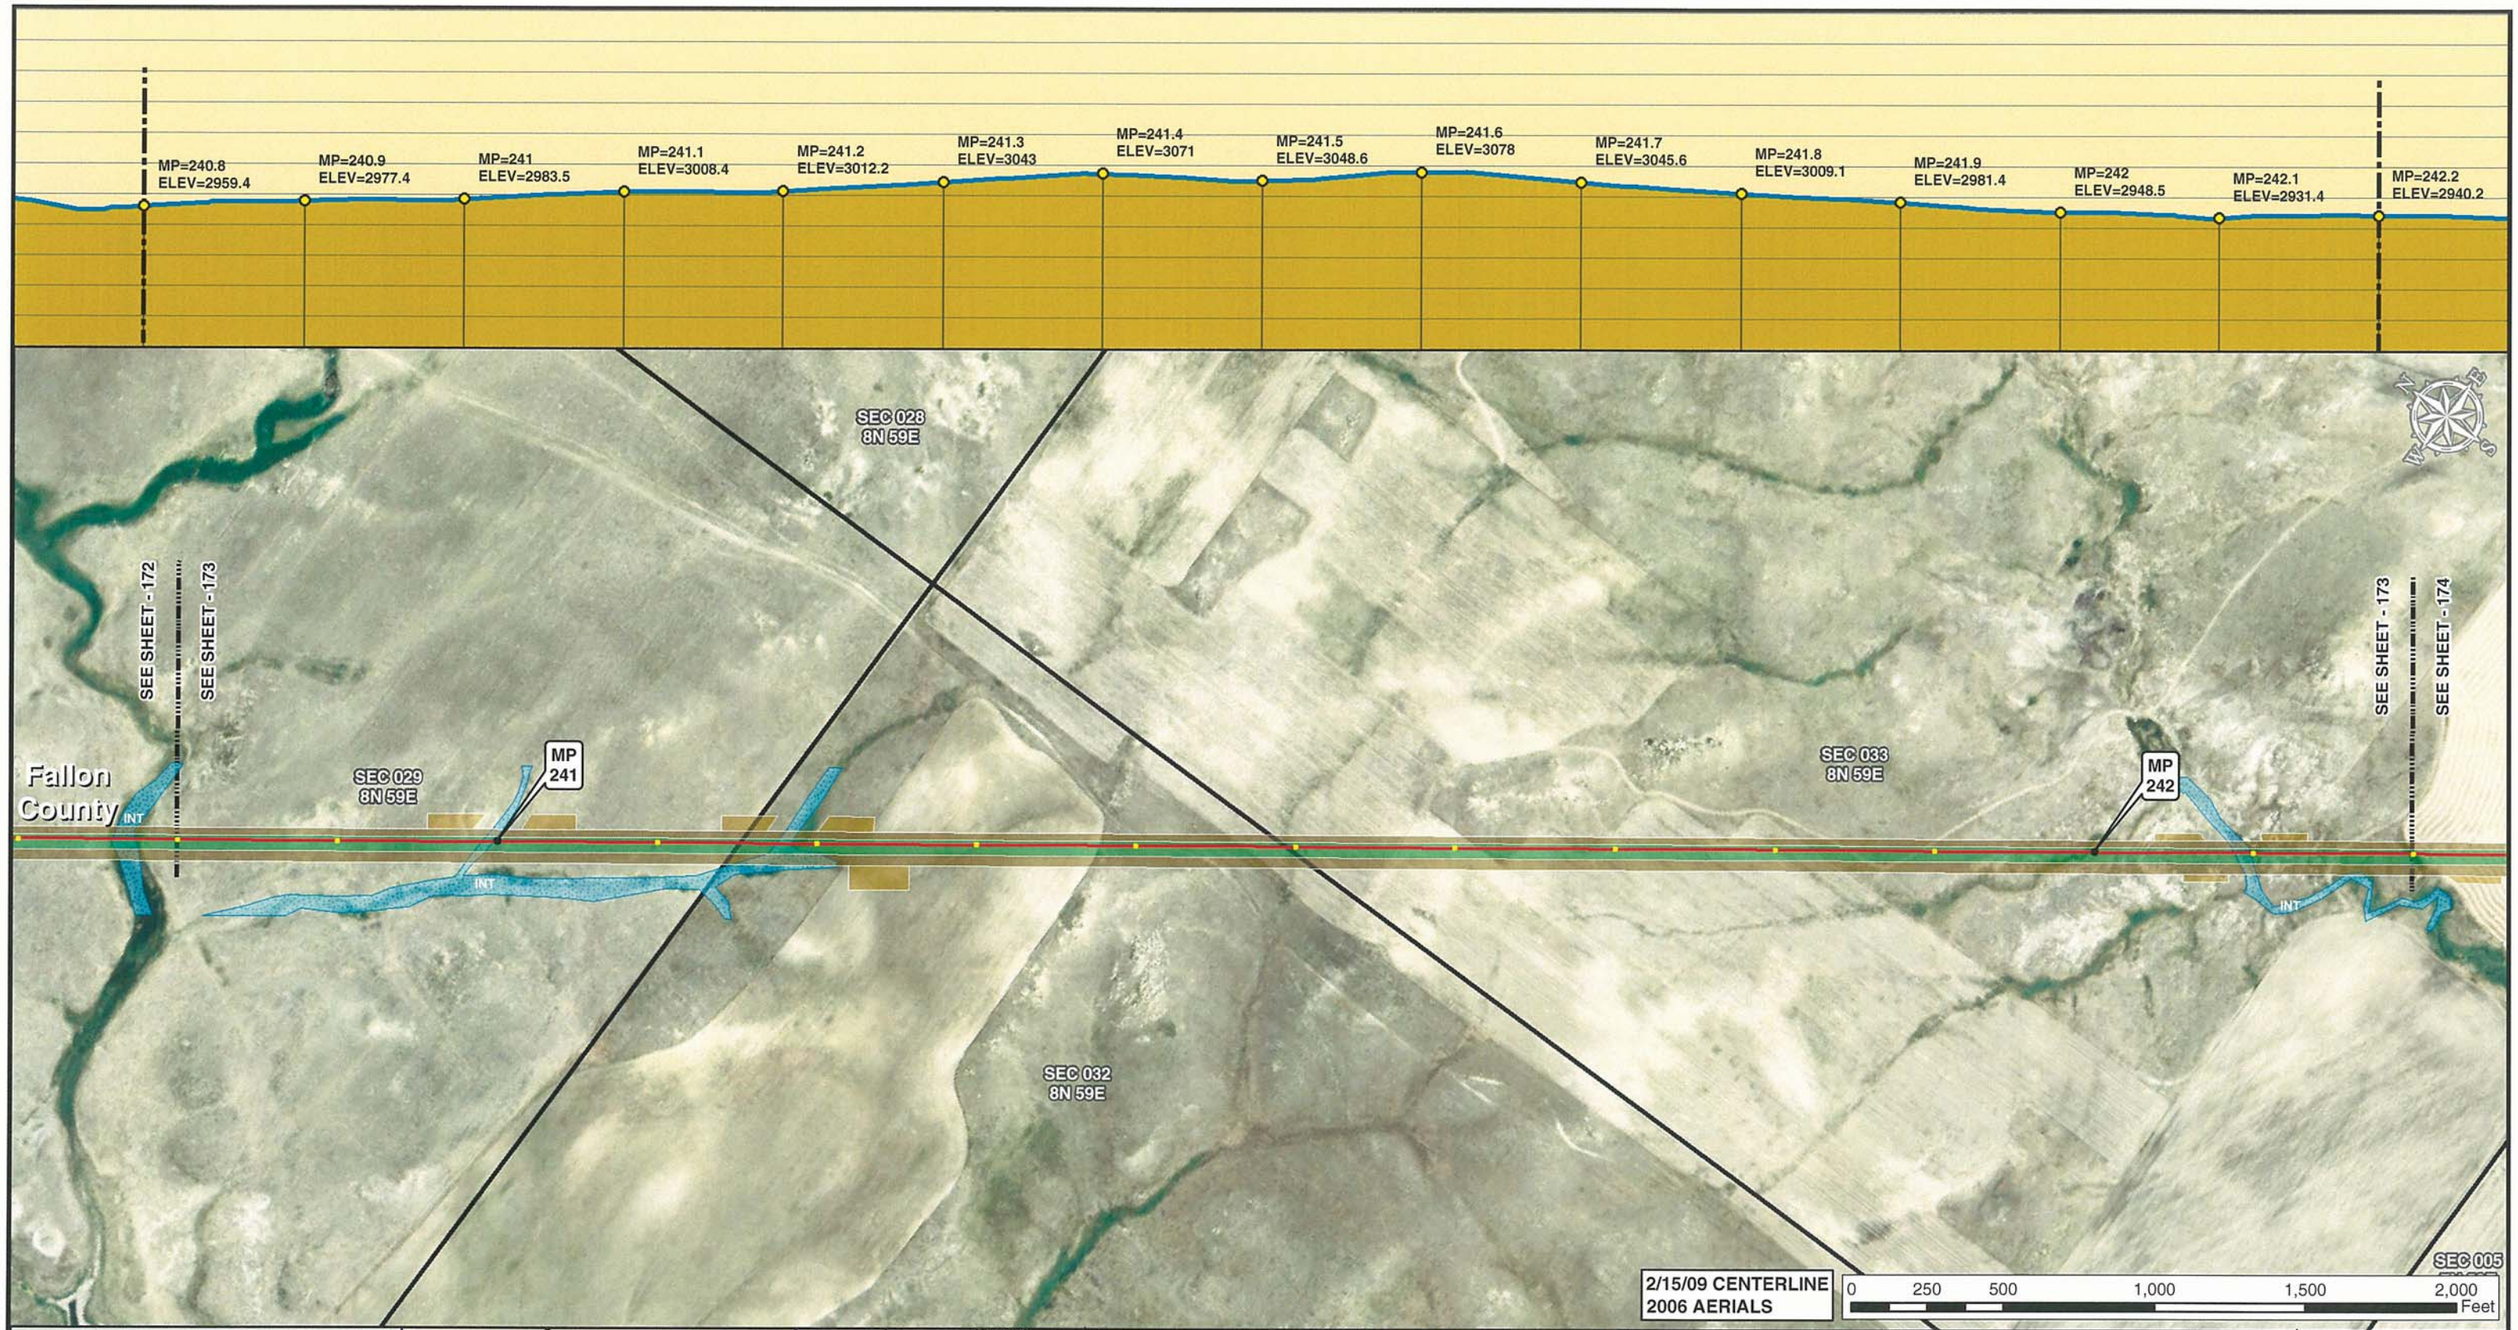

Legend

- MILE POST
- 0.1 MILE TICK MARK
- VALVE
- KEYSTONE XL PROJECT
- PERMANENT EASEMENT
- TEMPORARY EASEMENT
- EXTRA WORKSPACE
- ACCESS ROAD
- TRANSMISSION LINE
- PUMP STATION
- STAGING AREA
- PIPE YARD
- CONTRACTOR YARD
- WATER BODY
- WETLAND
- COUNTY LINE
- SECTION LINE

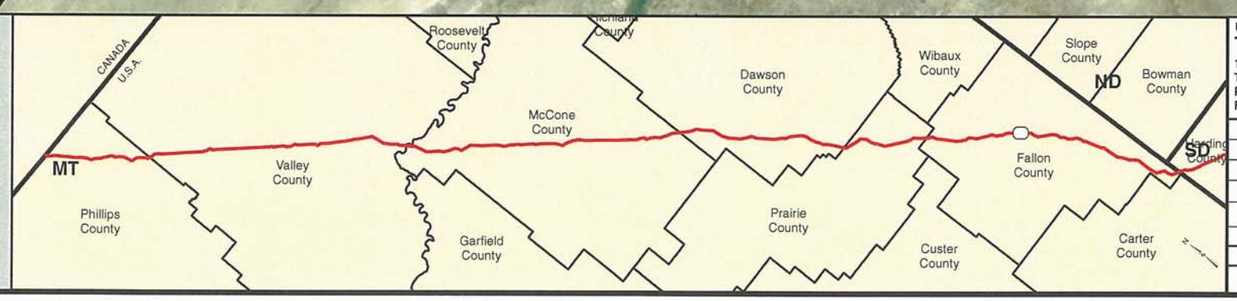

PREPARED BY:

TROW ENGINEERING CONSULTANTS INC.

1300 Metropolitan Boulevard, Suite 200
Tallahassee, Florida , USA 32308
Phone: 1-850-385-5441
Fax: 1-850-385-5523

Trow

ConocoPhillips

TransCanada
In business to deliver

NO.	REVISION	DATE
1	ISSUED FOR SUPPLEMENTAL U.S. DEPT. OF STATE FILING (2.15.09 CL)	7.6.09
0	ISSUED FOR UNITED STATES DEPARTMENT OF STATE (7.31.08 CL)	11.19.08

KEYSTONE XL PROJECT
ROUTE SHEETS
MORGAN, MONTANA TO STEELE CITY, NEBRASKA

FALLON COUNTY, MONTANA

MAP PARAMETERS
PROJECTION: NAD83, UTM:13N
SCALE: 1: 6000 ; 1" = 500'

DRAWN BY	CHECKED BY	APPROVED BY	PROJECT:	DRAWING NUMBER	SHEET	REV.
GS	SS	RG	50388X	XL-30-ML-2002-P-173-A	173	1

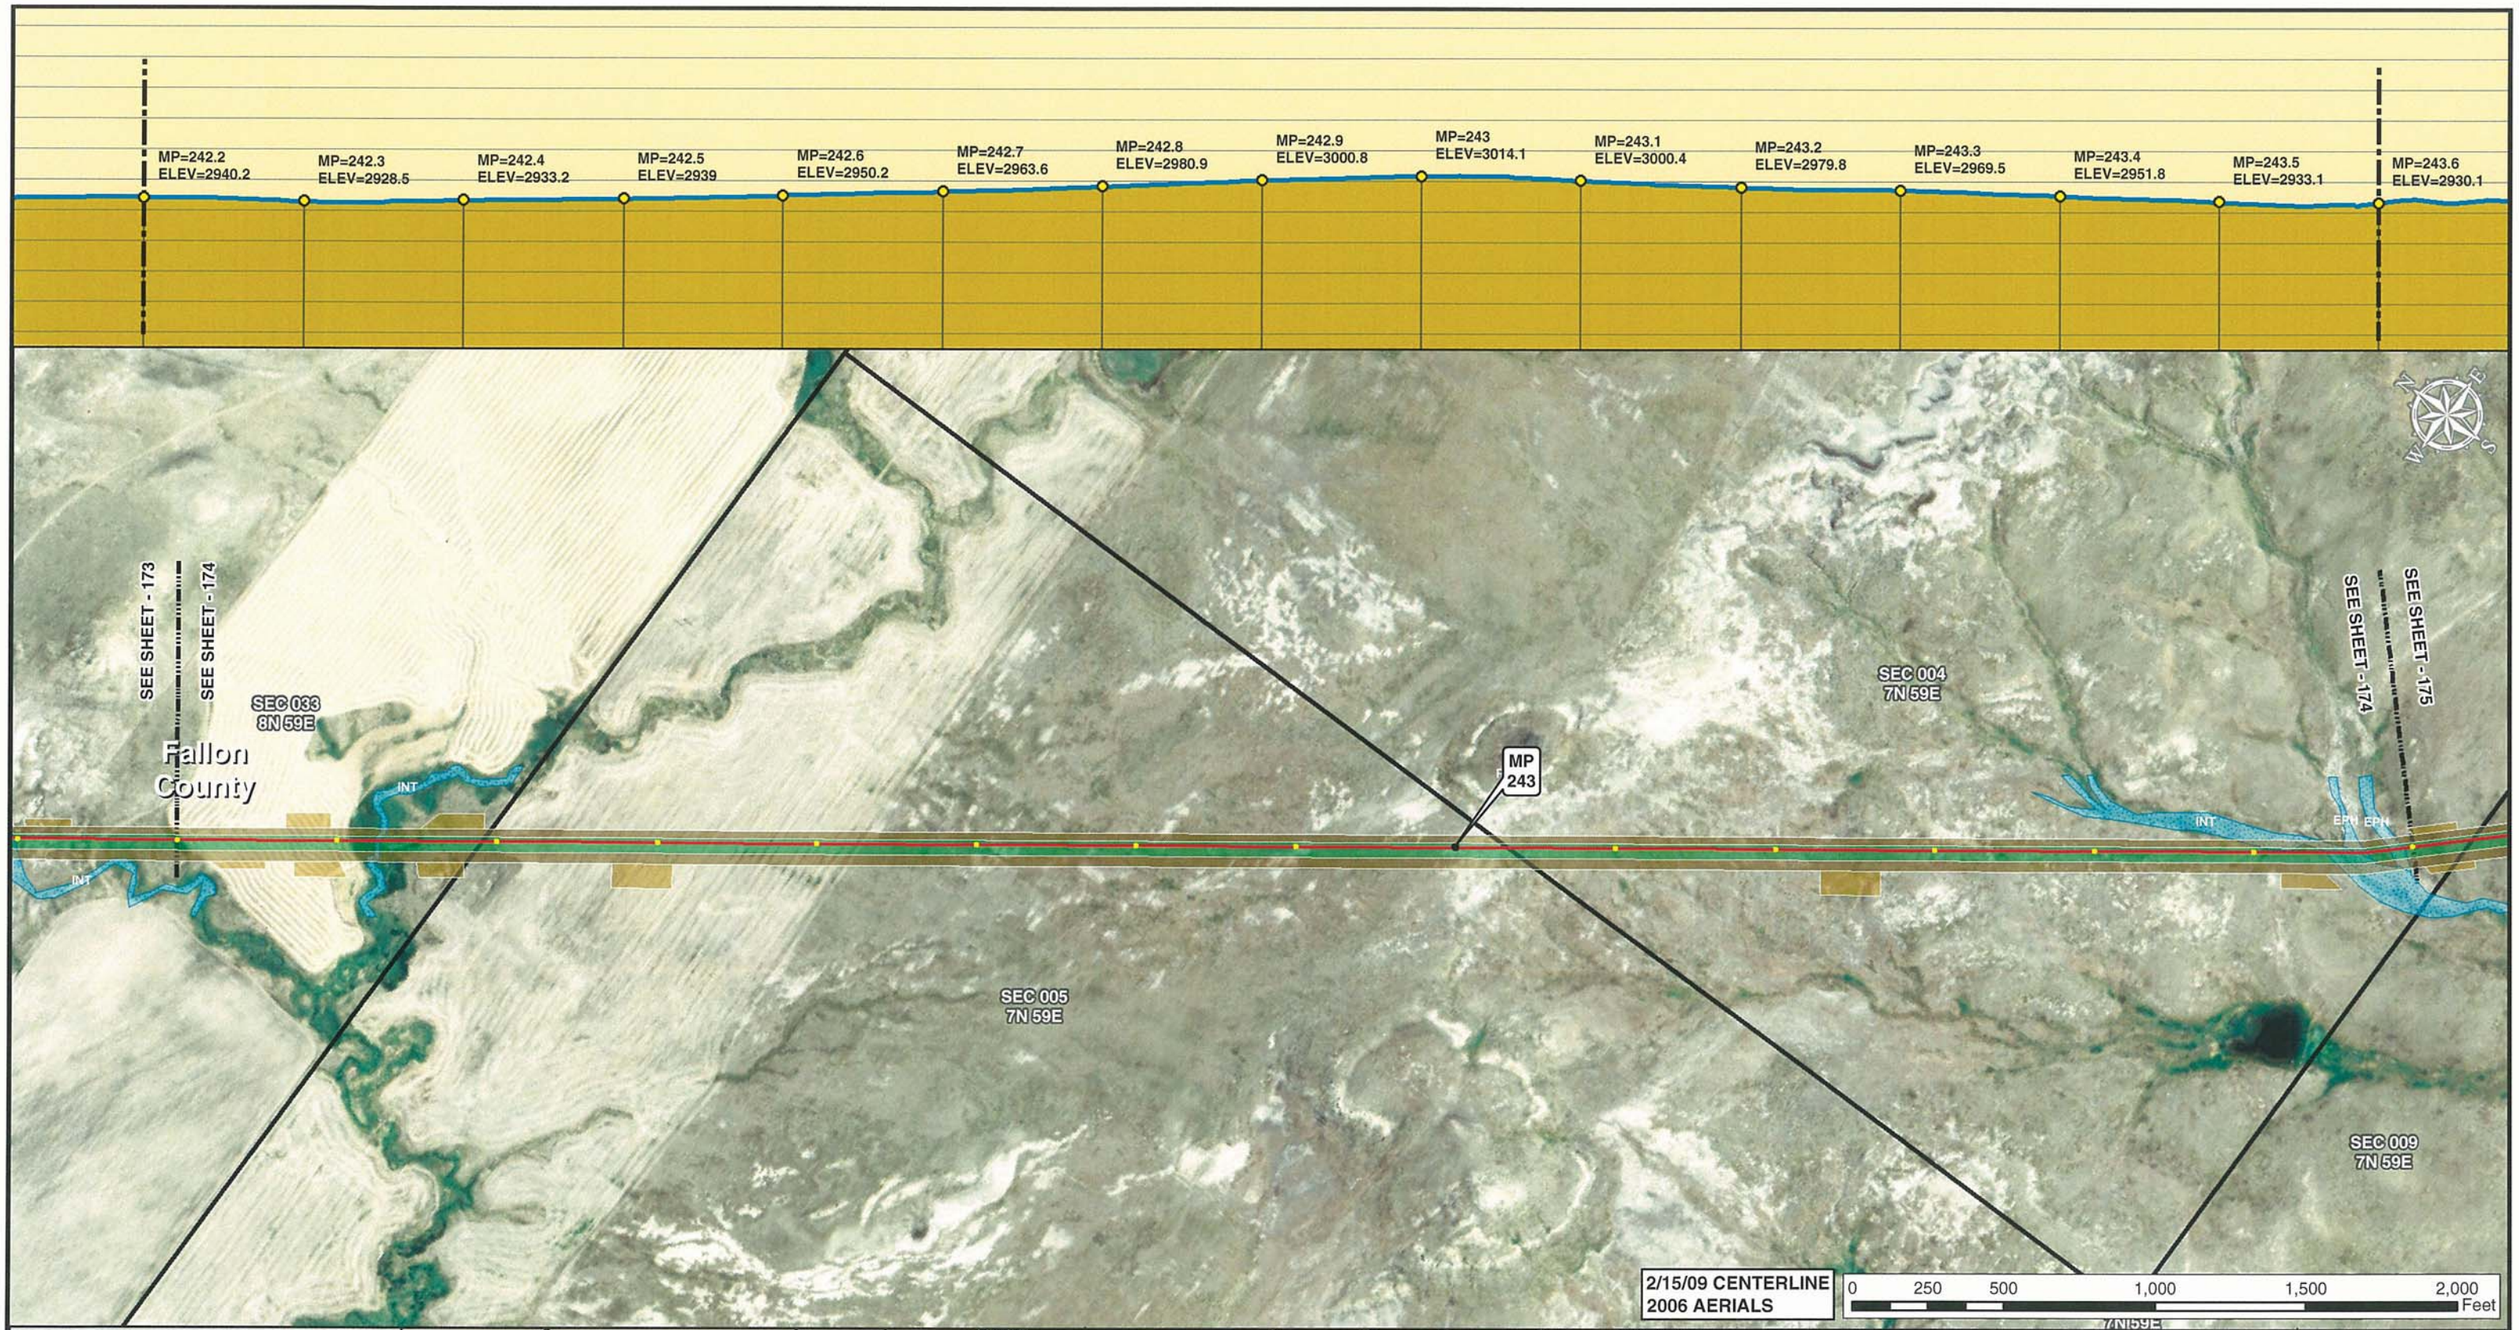

Legend

- MILE POST
- 0.1 MILE TICK MARK
- VALVE
- KEYSTONE XL PROJECT
- PERMANENT EASEMENT
- TEMPORARY EASEMENT
- EXTRA WORKSPACE
- ACCESS ROAD
- TRANSMISSION LINE
- PUMP STATION
- STAGING AREA
- PIPE YARD
- CONTRACTOR YARD
- WATER BODY
- WETLAND
- COUNTY LINE
- SECTION LINE

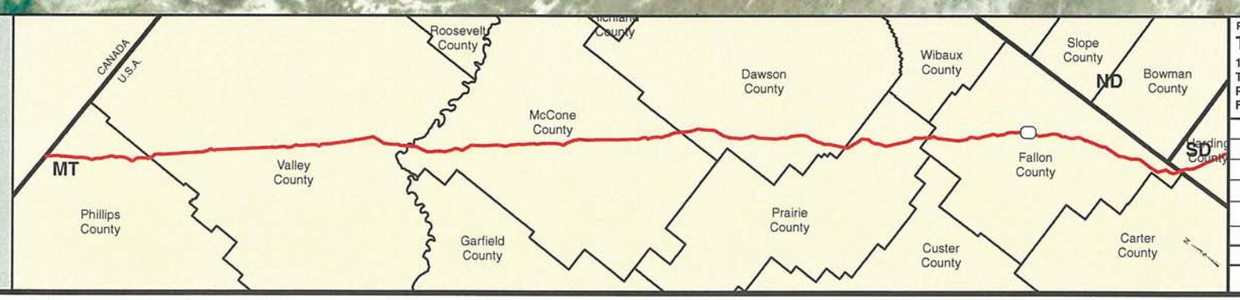

PREPARED BY:

TROW ENGINEERING CONSULTANTS INC.

1300 Metropolitan Boulevard, Suite 200
Tallahassee, Florida , USA 32308
Phone: 1-850-385-5441
Fax: 1-850-385-5523

Trow

ConocoPhillips | TransCanada — In business to deliver

NO.	REVISION	DATE
1	ISSUED FOR SUPPLEMENTAL U.S. DEPT. OF STATE FILING (2.15.09 CL)	7.6.09
0	ISSUED FOR UNITED STATES DEPARTMENT OF STATE (7.31.08 CL)	11.19.08

KEYSTONE XL PROJECT
ROUTE SHEETS
MORGAN, MONTANA TO STEELE CITY, NEBRASKA

FALLON COUNTY, MONTANA

MAP PARAMETERS
PROJECTION: NAD83, UTM:13N
SCALE: 1: 6000 ; 1" = 500'

DRAWN BY	CHECKED BY	APPROVED BY	PROJECT:	DRAWING NUMBER	SHEET	REV.
GS	SS	RG	50388X	XL-30 -ML-2002-P- 174-A	174	1

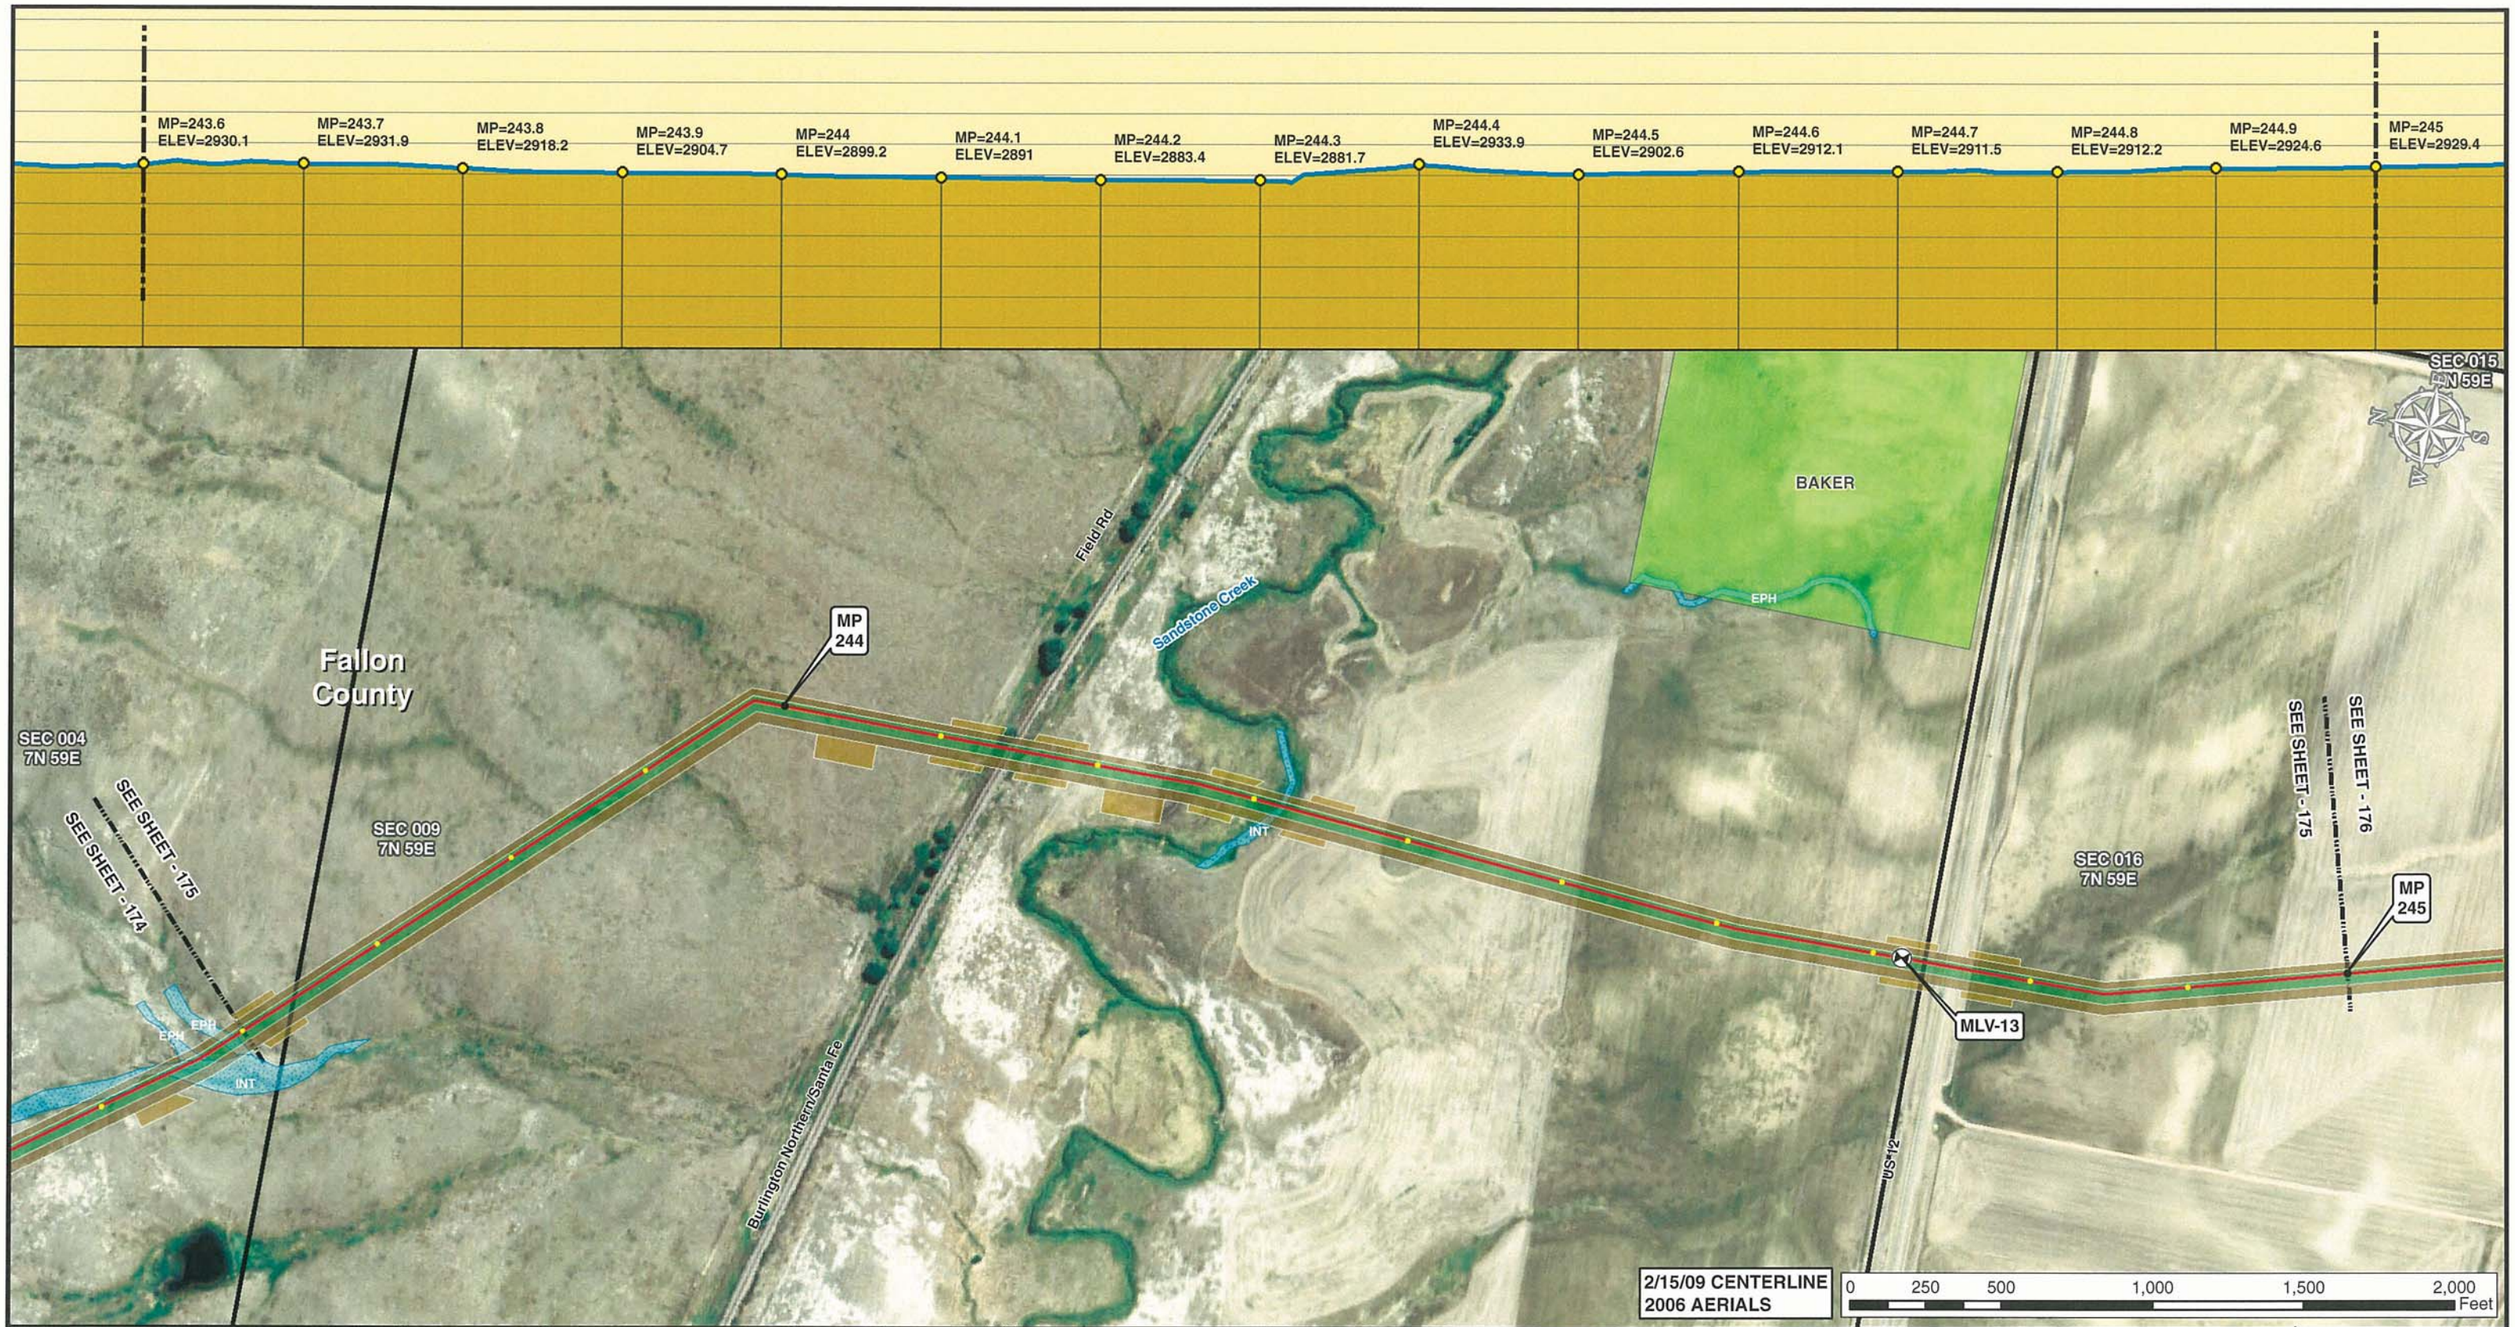

Legend

- MILE POST
- 0.1 MILE TICK MARK
- VALVE
- KEYSTONE XL PROJECT
- PERMANENT EASEMENT
- TEMPORARY EASEMENT
- EXTRA WORKSPACE
- ACCESS ROAD
- TRANSMISSION LINE
- PUMP STATION
- STAGING AREA
- PIPE YARD
- CONTRACTOR YARD
- WATER BODY
- WETLAND
- COUNTY LINE
- SECTION LINE

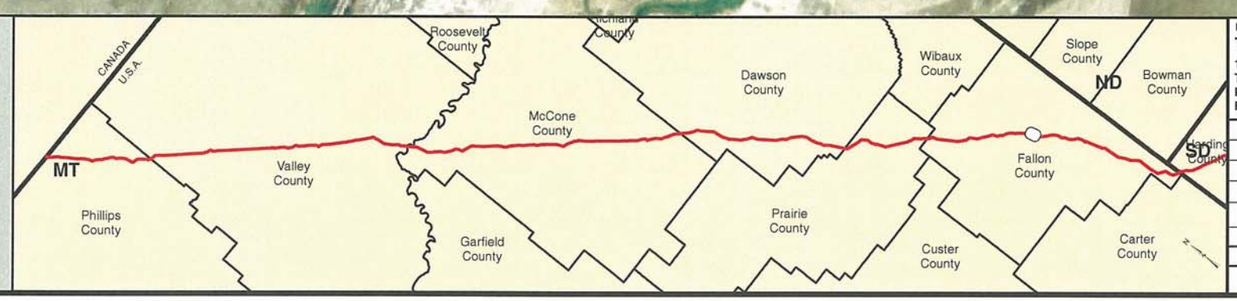

PREPARED BY:
TROW ENGINEERING CONSULTANTS INC.
1300 Metropolitan Boulevard, Suite 200
Tallahassee, Florida , USA 32308
Phone: 1-850-385-5441
Fax: 1-850-385-5523

Trow

ConocoPhillips

TransCanada
In business to deliver

NO.	REVISION	DATE
1	ISSUED FOR SUPPLEMENTAL U.S. DEPT. OF STATE FILING (2.15.09 CL)	7.6.09
0	ISSUED FOR UNITED STATES DEPARTMENT OF STATE (7.31.08 CL)	11.19.08

KEYSTONE XL PROJECT
ROUTE SHEETS
MORGAN, MONTANA TO STEELE CITY, NEBRASKA
FALLON COUNTY, MONTANA

MAP PARAMETERS
PROJECTION: NAD83, UTM:13N
SCALE: 1: 6000 ; 1" = 500'

DRAWN BY	CHECKED BY	APPROVED BY	PROJECT:	DRAWING NUMBER	SHEET	REV.
GS	SS	RG	50388X	XL-30-ML-2002-P-175-A	175	1

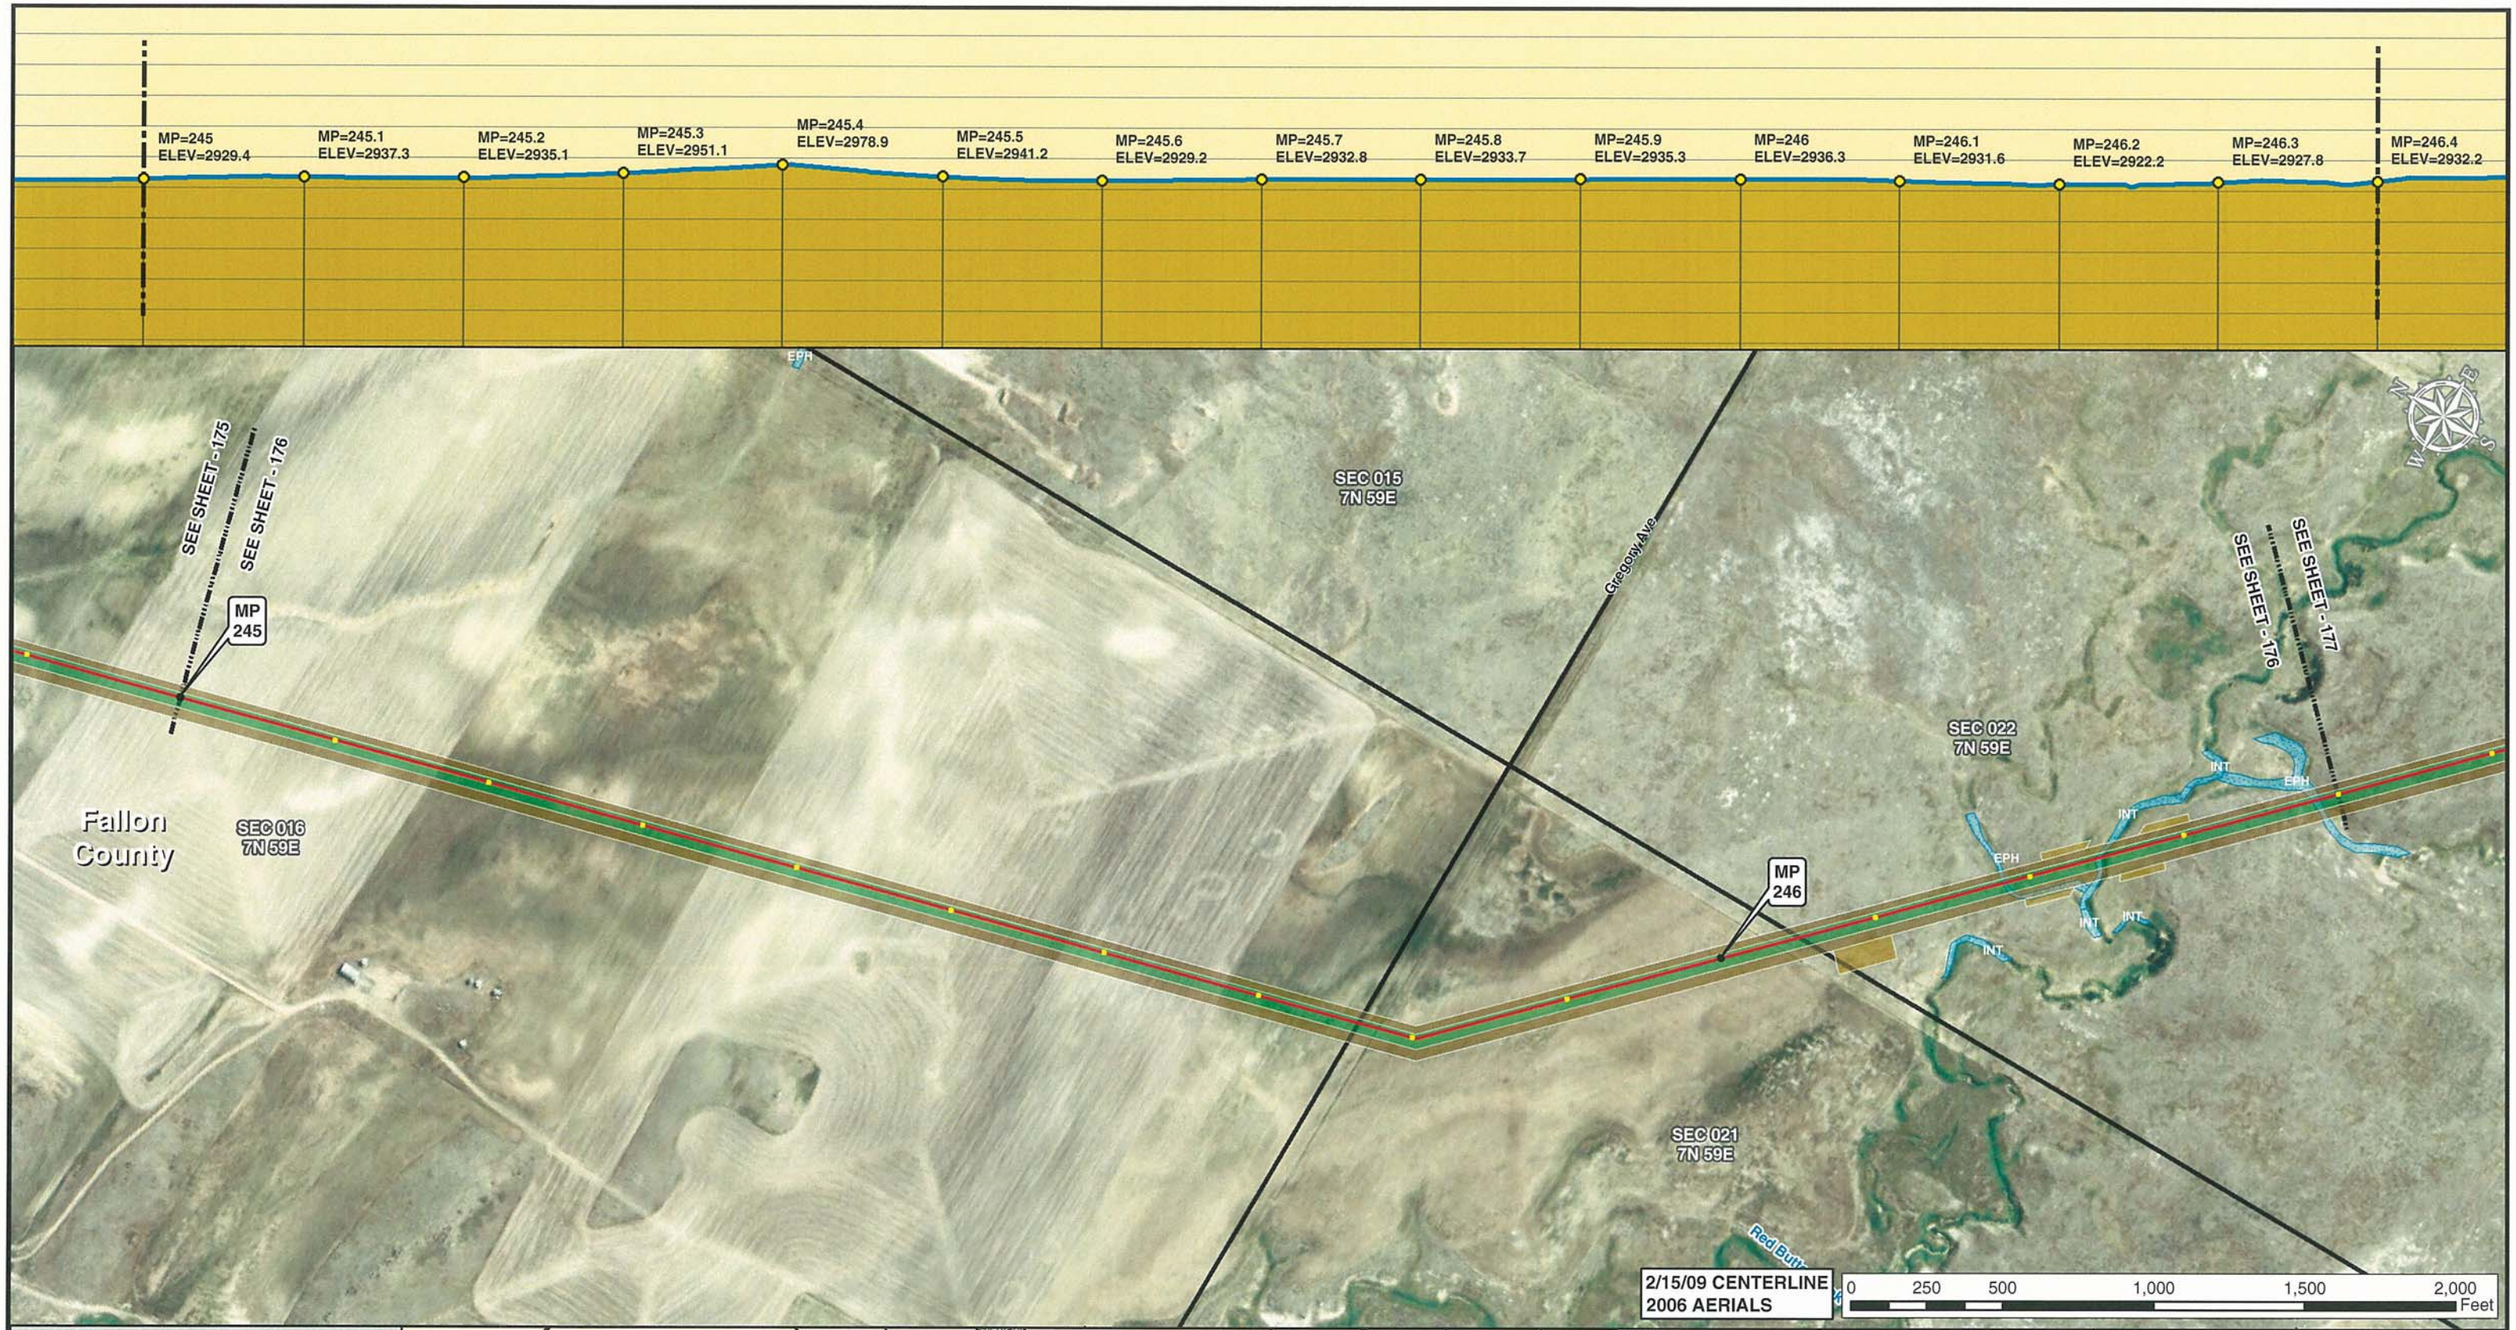

Legend

- MILE POST
- 0.1 MILE TICK MARK
- VALVE
- KEYSTONE XL PROJECT
- PERMANENT EASEMENT
- TEMPORARY EASEMENT
- EXTRA WORKSPACE
- ACCESS ROAD
- TRANSMISSION LINE
- PUMP STATION
- STAGING AREA
- PIPE YARD
- CONTRACTOR YARD
- WATER BODY
- WETLAND
- COUNTY LINE
- SECTION LINE

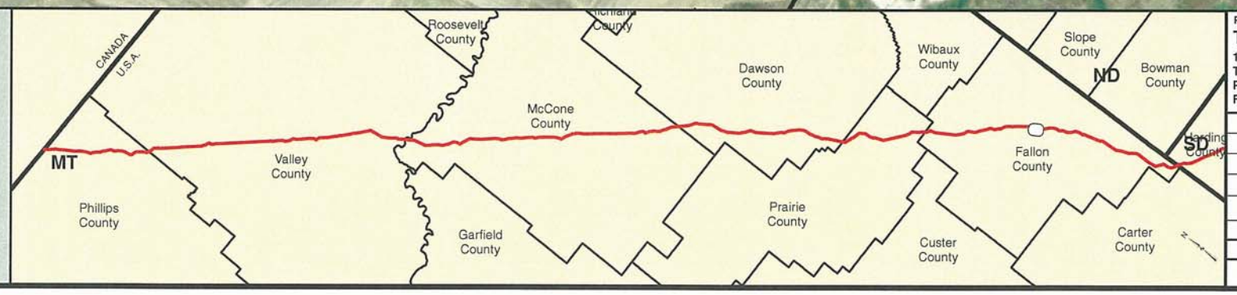

PREPARED BY:
TROW ENGINEERING CONSULTANTS INC.
1300 Metropolitan Boulevard, Suite 200
Tallahassee, Florida , USA 32308
Phone: 1-850-385-5441
Fax: 1-850-385-5523
Trow

NO.	REVISION	DATE
1	ISSUED FOR SUPPLEMENTAL U.S. DEPT. OF STATE FILING (2.15.09 CL)	7.6.09
0	ISSUED FOR UNITED STATES DEPARTMENT OF STATE (7.31.08 CL)	11.19.08

ConocoPhillips

TransCanada
In business to deliver

KEYSTONE XL PROJECT
ROUTE SHEETS
MORGAN, MONTANA TO STEELE CITY, NEBRASKA
FALLON COUNTY, MONTANA

MAP PARAMETERS
PROJECTION: NAD83, UTM:13N
SCALE: 1: 6000 ; 1" = 500'

DRAWN BY	CHECKED BY	APPROVED BY	PROJECT:	DRAWING NUMBER	SHEET	REV.
GS	SS	RG	50388X	XL-30-ML-2002-P-176-A	176	1

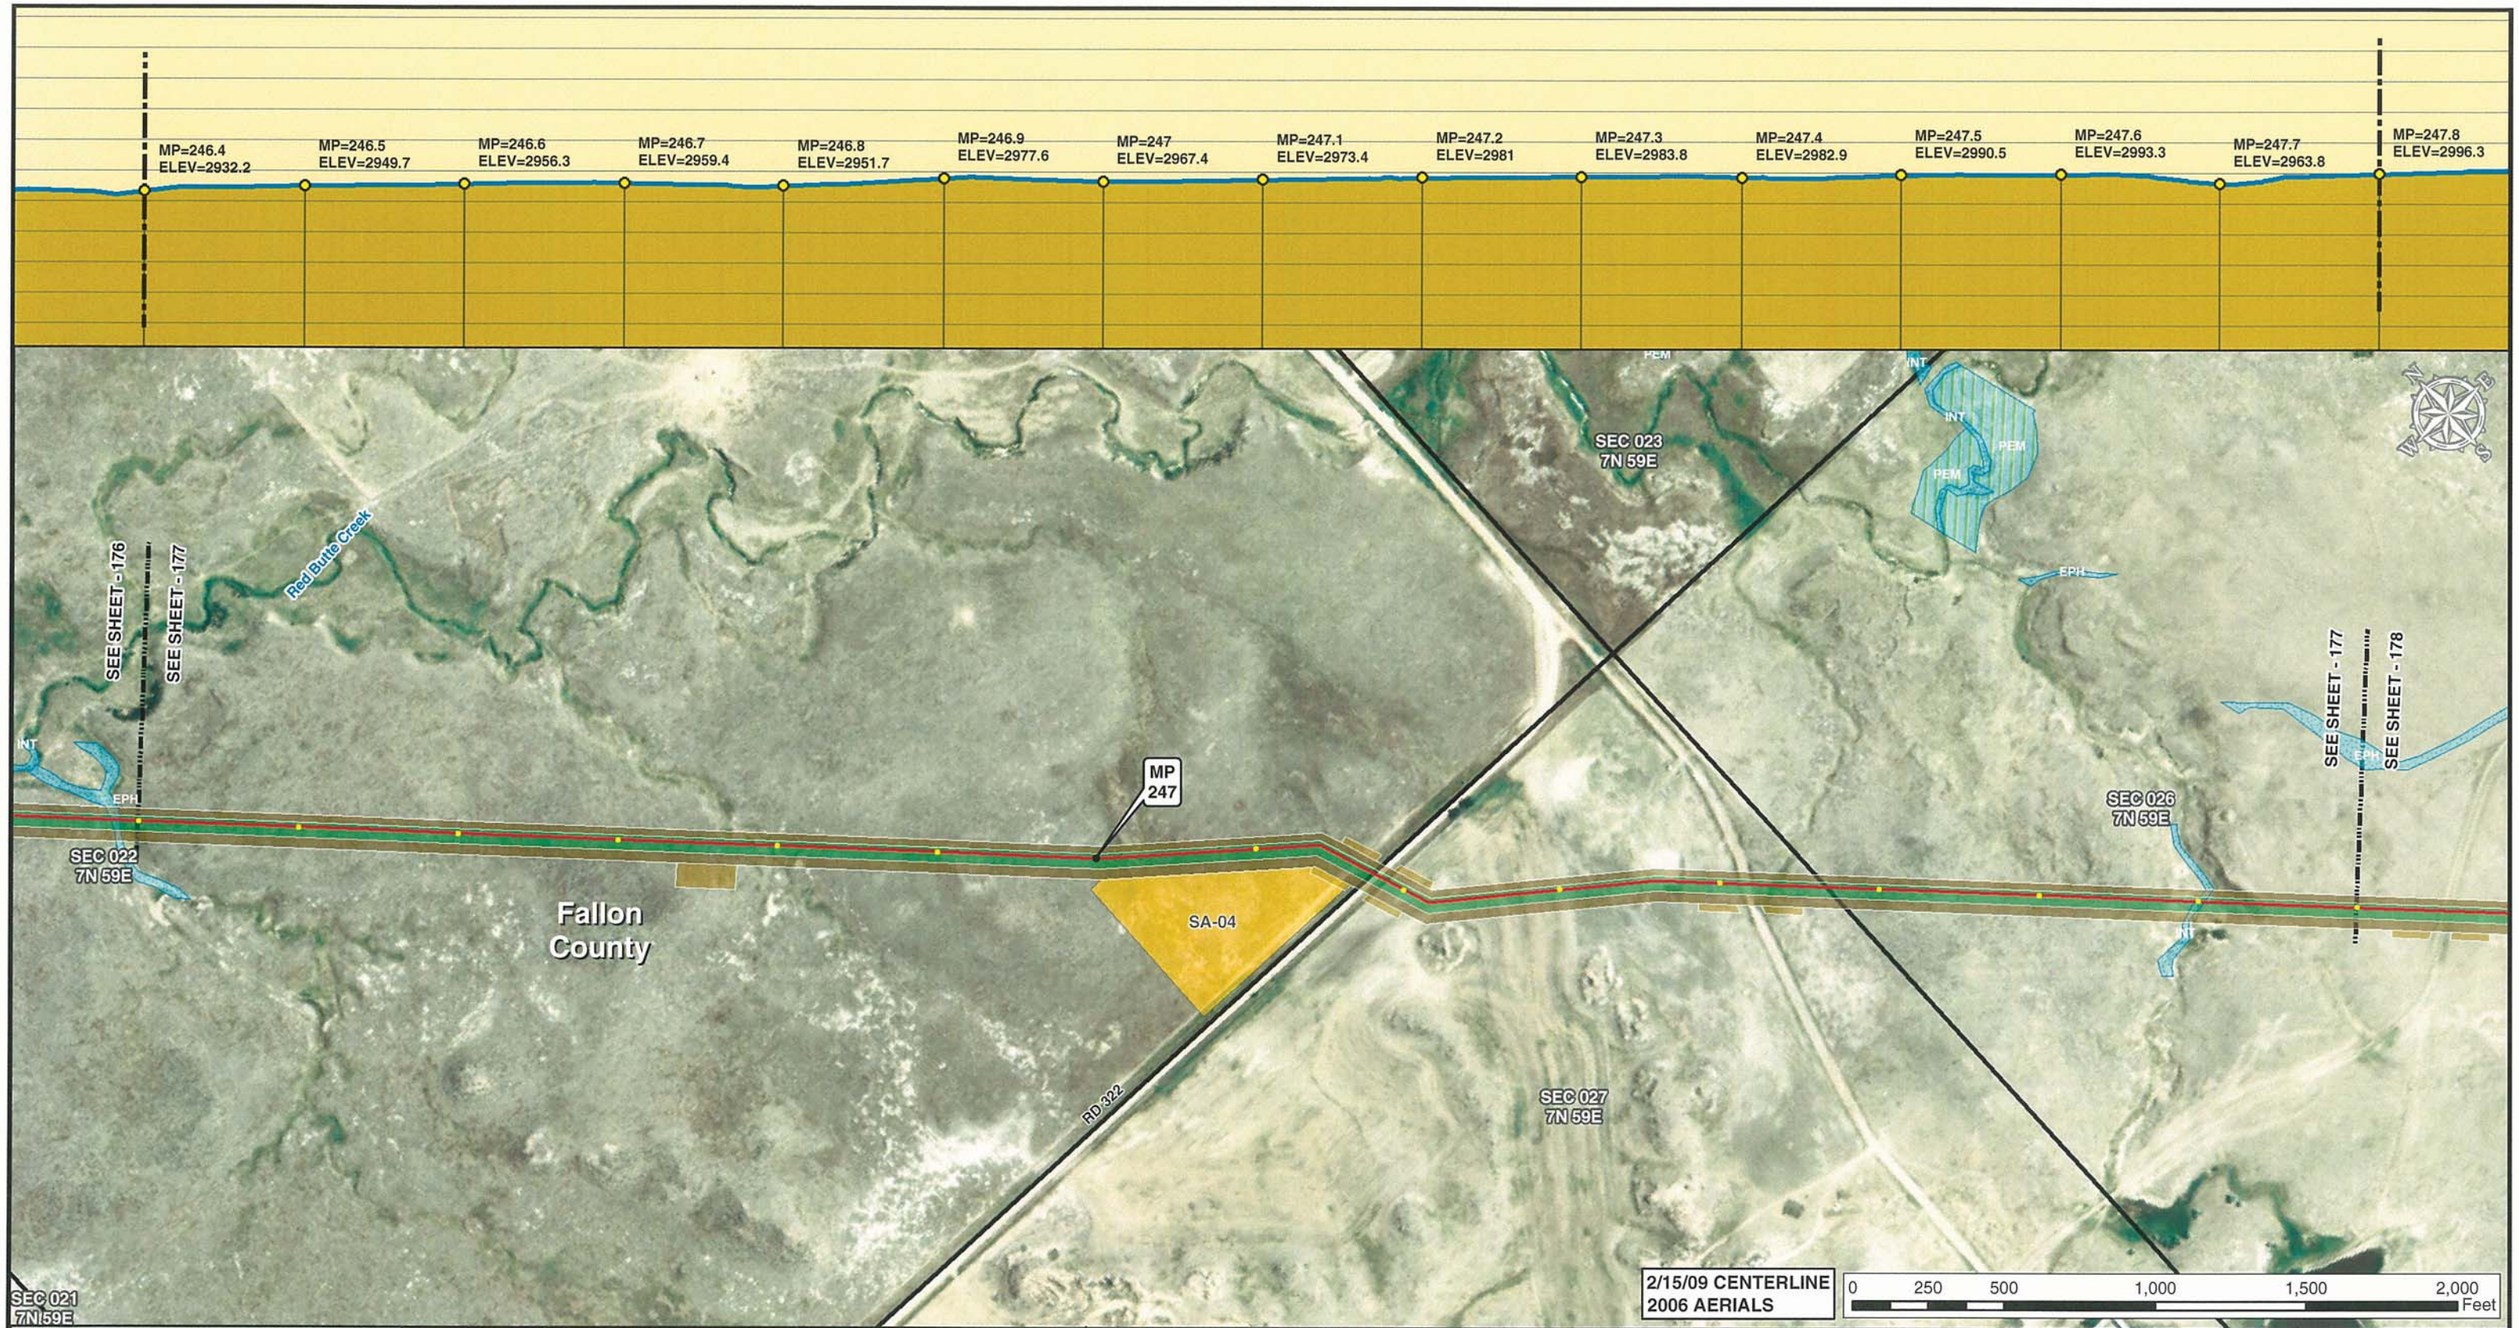

Legend

- MILE POST
- 0.1 MILE TICK MARK
- VALVE
- KEYSTONE XL PROJECT
- PERMANENT EASEMENT
- TEMPORARY EASEMENT
- EXTRA WORKSPACE
- ACCESS ROAD
- TRANSMISSION LINE
- PUMP STATION
- STAGING AREA
- PIPE YARD
- CONTRACTOR YARD
- WATER BODY
- WETLAND
- COUNTY LINE
- SECTION LINE

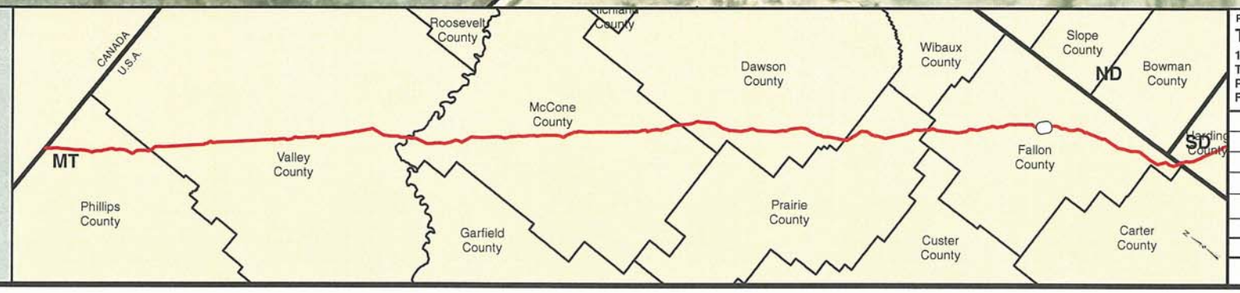

PREPARED BY:
TROW ENGINEERING CONSULTANTS INC.
1300 Metropolitan Boulevard, Suite 200
Tallahassee, Florida , USA 32308
Phone: 1-850-385-5441
Fax: 1-850-385-5523

Trow

ConocoPhillips | TransCanada — In business to deliver

NO.	REVISION	DATE
1	ISSUED FOR SUPPLEMENTAL U.S. DEPT. OF STATE FILING (2.15.09 CL)	7.6.09
0	ISSUED FOR UNITED STATES DEPARTMENT OF STATE (7.31.08 CL)	11.19.08

KEYSTONE XL PROJECT
ROUTE SHEETS
MORGAN, MONTANA TO STEELE CITY, NEBRASKA
FALLON COUNTY, MONTANA

MAP PARAMETERS
PROJECTION: NAD83, UTM:13N
SCALE: 1: 6000 ; 1" = 500'

DRAWN BY	CHECKED BY	APPROVED BY	PROJECT:	DRAWING NUMBER	SHEET	REV.
GS	SS	RG	50388X	XL-30-ML-2002-P-177-A	177	1

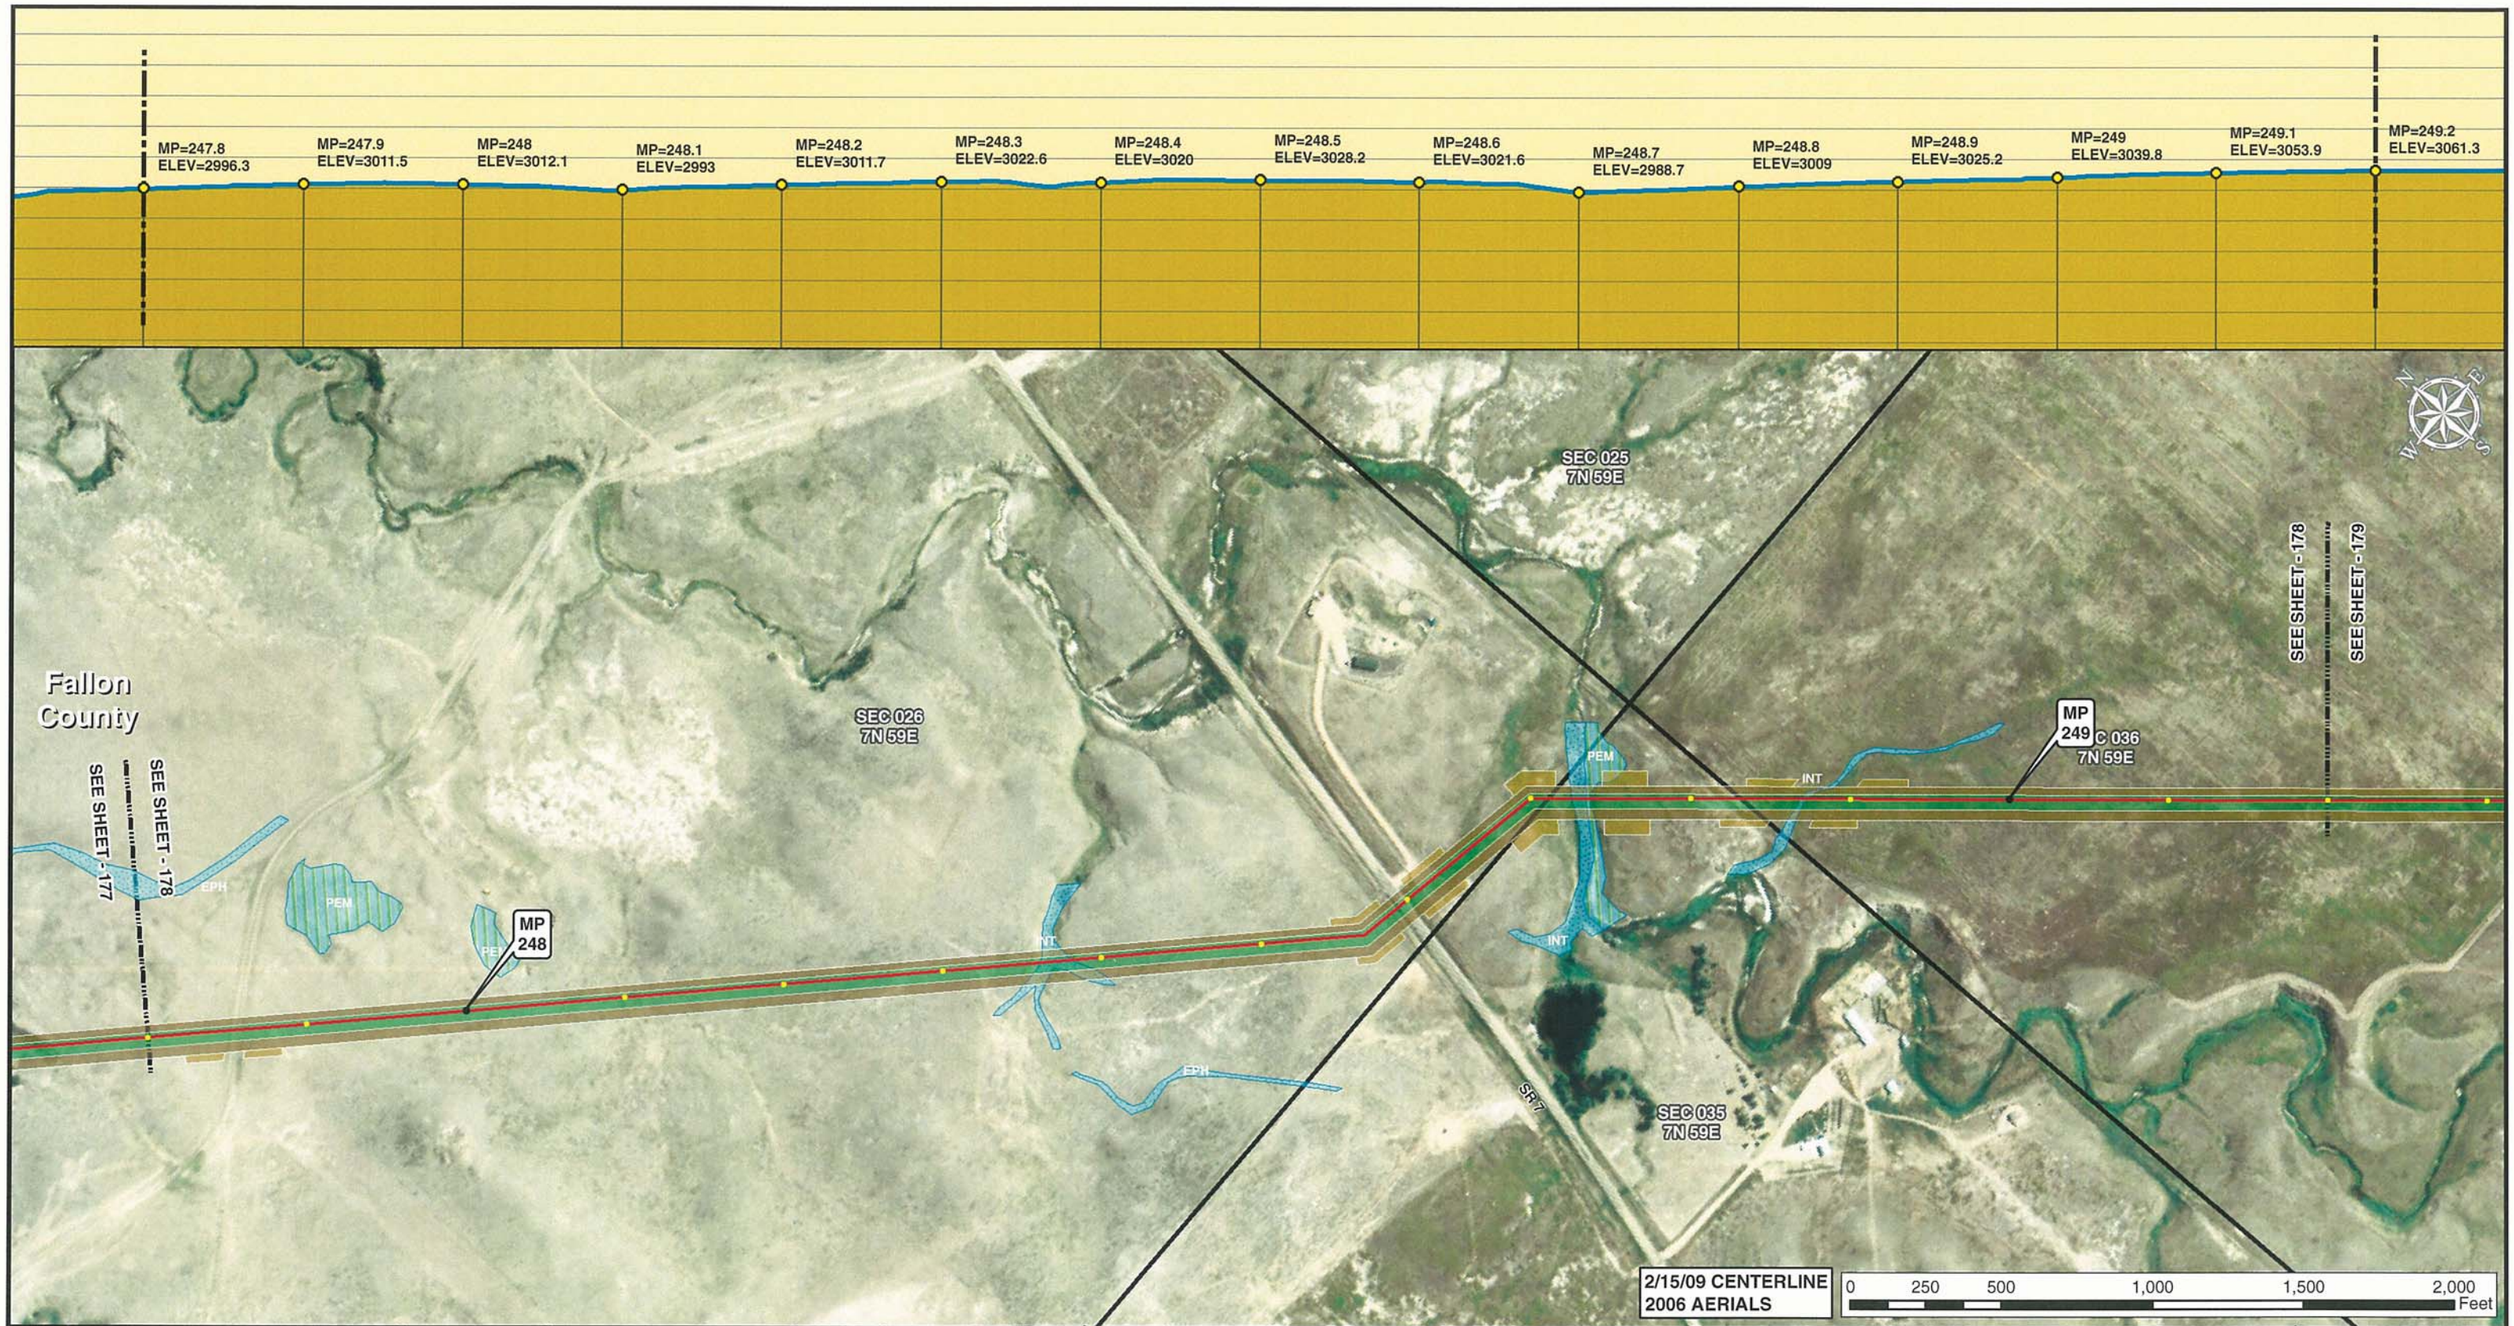

Legend

- MILE POST
- 0.1 MILE TICK MARK
- VALVE
- KEYSTONE XL PROJECT
- PERMANENT EASEMENT
- TEMPORARY EASEMENT
- EXTRA WORKSPACE
- ACCESS ROAD
- TRANSMISSION LINE
- PUMP STATION
- STAGING AREA
- PIPE YARD
- CONTRACTOR YARD
- WATER BODY
- WETLAND
- COUNTY LINE
- SECTION LINE

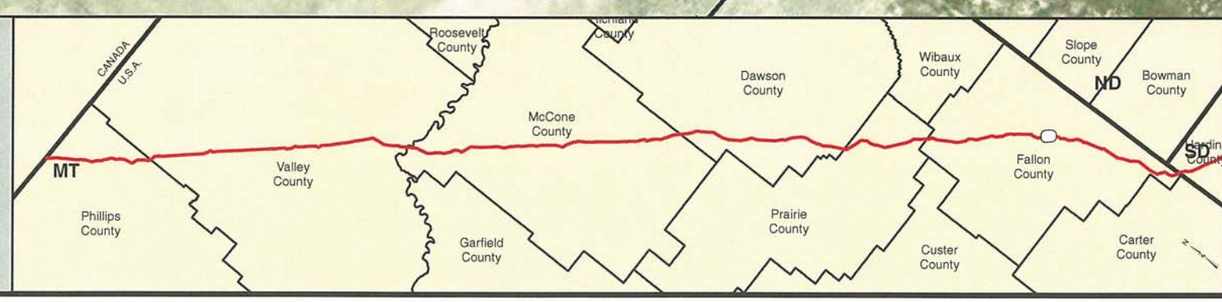

PREPARED BY:
TROW ENGINEERING CONSULTANTS INC.
1300 Metropolitan Boulevard, Suite 200
Tallahassee, Florida , USA 32308
Phone: 1-850-385-5441
Fax: 1-850-385-5523
Trow

NO.	REVISION	DATE
1	ISSUED FOR SUPPLEMENTAL U.S. DEPT. OF STATE FILING (2.15.09 CL)	7.6.09
0	ISSUED FOR UNITED STATES DEPARTMENT OF STATE (7.31.08 CL)	11.19.08

ConocoPhillips

TransCanada
In business to deliver

KEYSTONE XL PROJECT
ROUTE SHEETS
MORGAN, MONTANA TO STEELE CITY, NEBRASKA
FALLON COUNTY, MONTANA

MAP PARAMETERS
PROJECTION: NAD83, UTM: 13N
SCALE: 1: 6000 ; 1" = 500'

DRAWN BY	CHECKED BY	APPROVED BY	PROJECT:	DRAWING NUMBER	SHEET	REV.
GS	SS	RG	50388X	XL-30 -ML-2002-P- 178-A	178	1

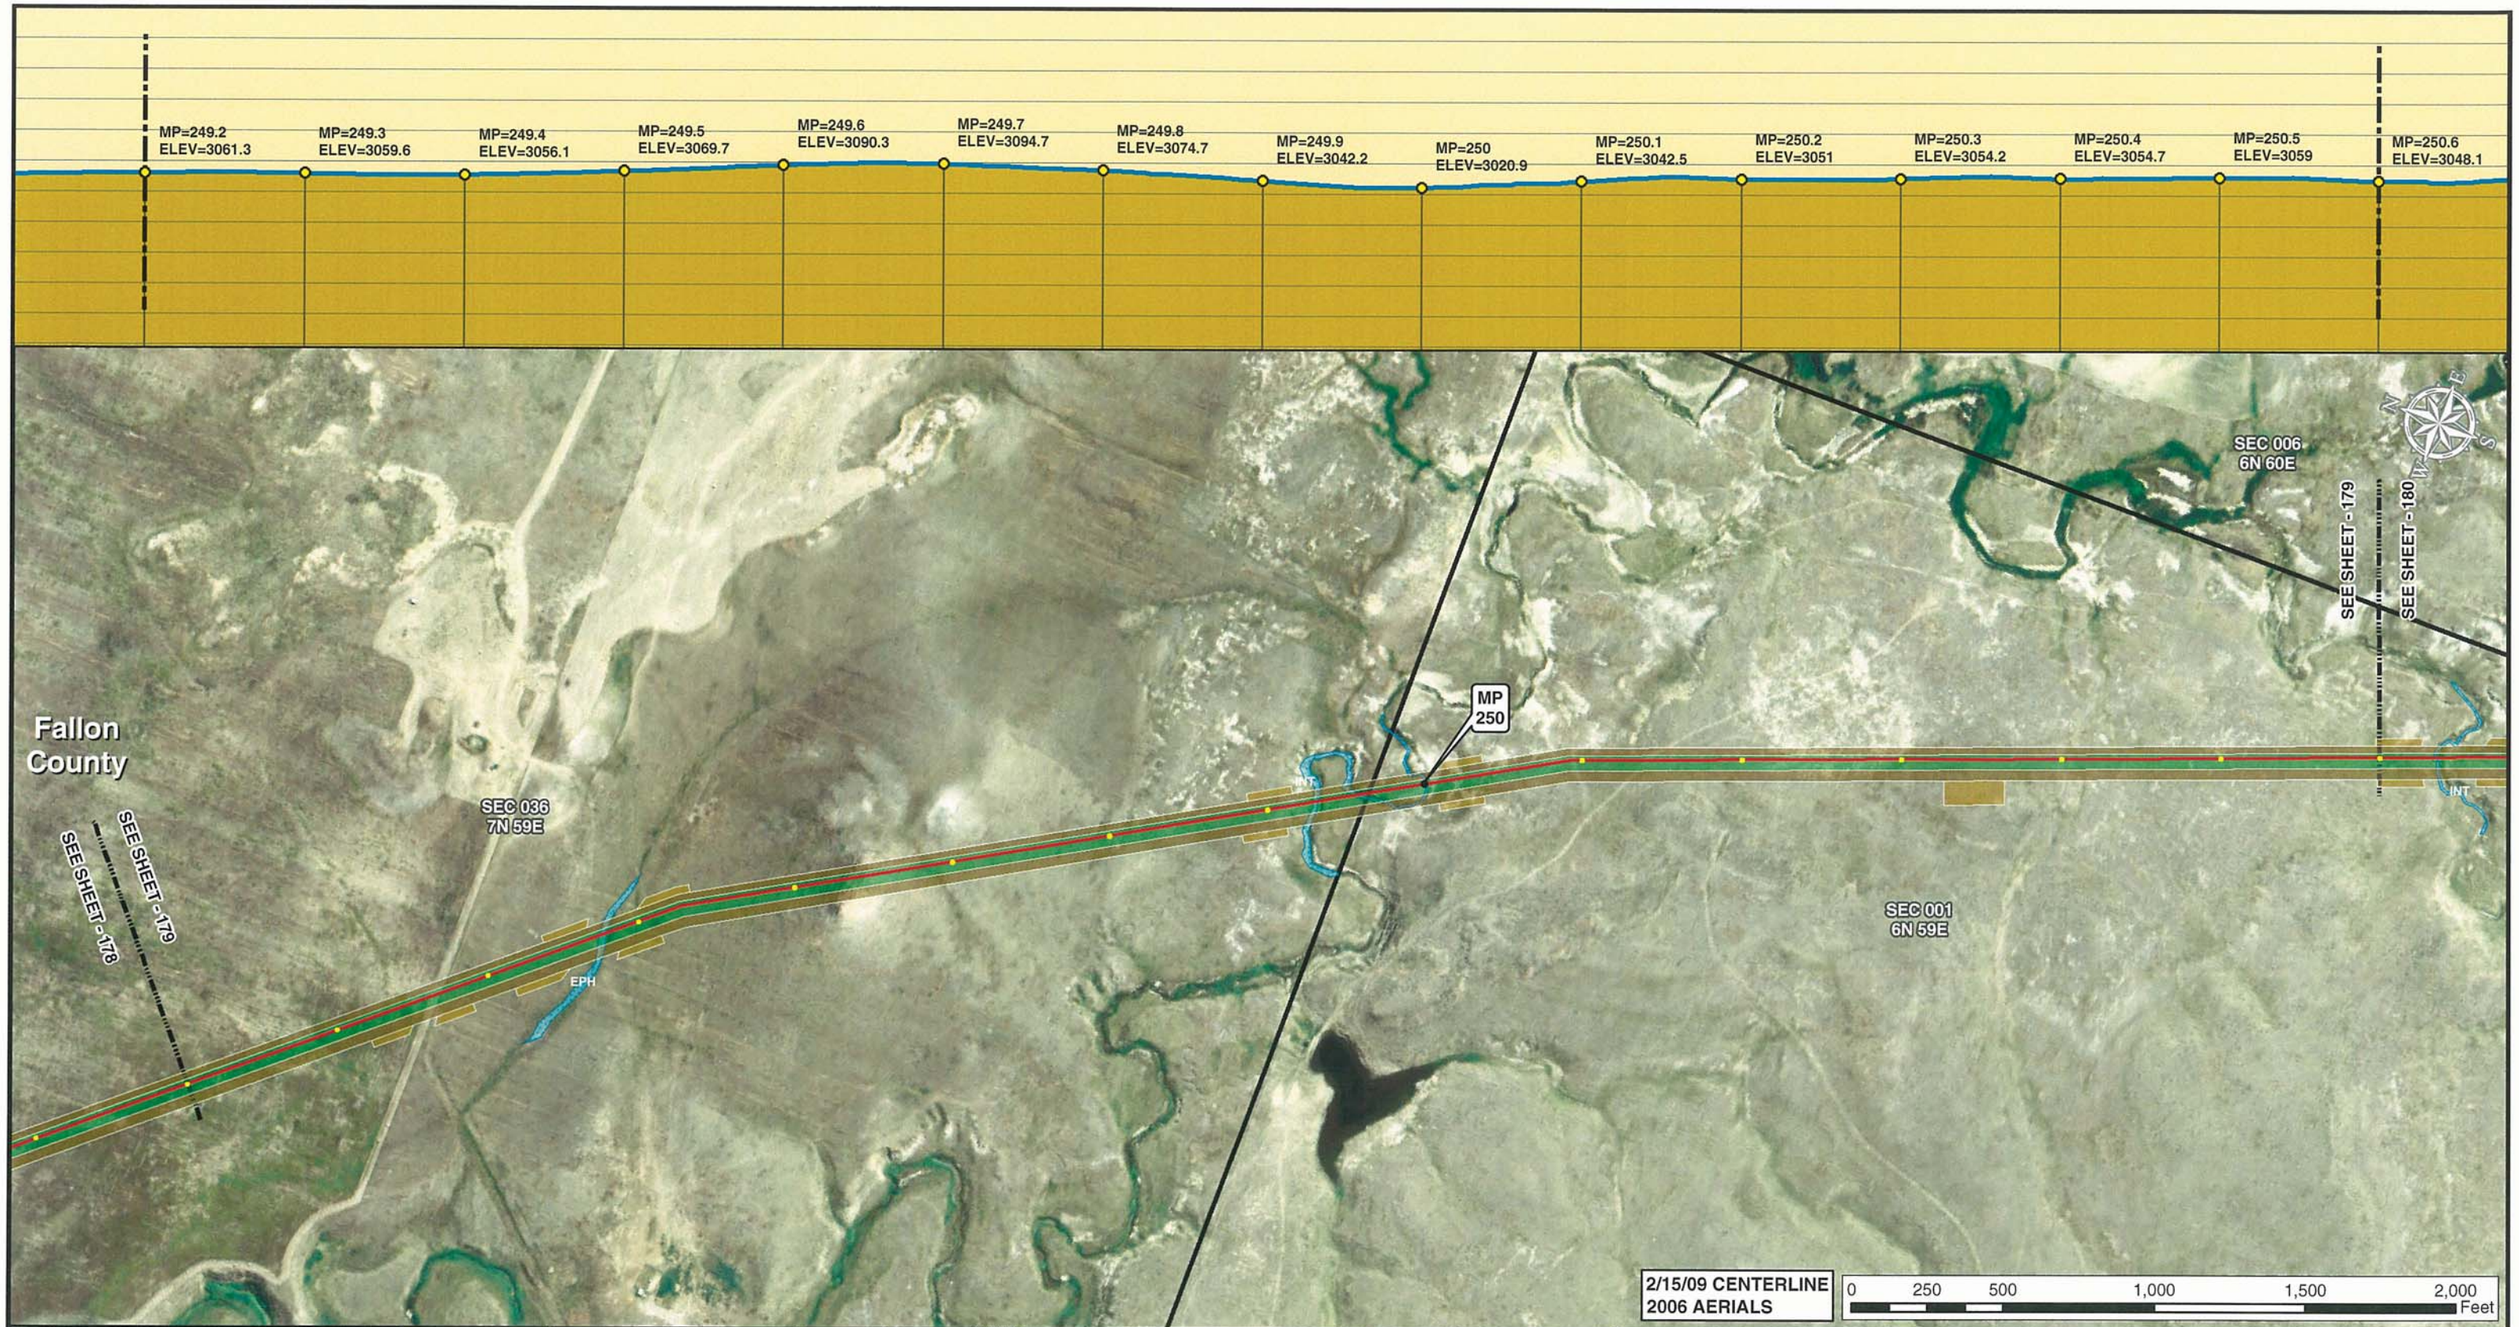

Legend

- MILE POST
- 0.1 MILE TICK MARK
- VALVE
- KEYSTONE XL PROJECT
- PERMANENT EASEMENT
- TEMPORARY EASEMENT
- EXTRA WORKSPACE
- ACCESS ROAD
- TRANSMISSION LINE
- PUMP STATION
- STAGING AREA
- PIPE YARD
- CONTRACTOR YARD
- WATER BODY
- WETLAND
- COUNTY LINE
- SECTION LINE

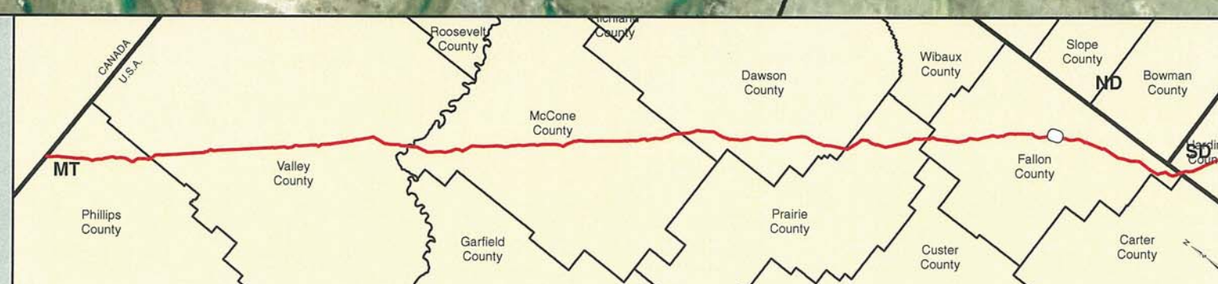

PREPARED BY:
TROW ENGINEERING CONSULTANTS INC.
1300 Metropolitan Boulevard, Suite 200
Tallahassee, Florida , USA 32308
Phone: 1-850-385-5441
Fax: 1-850-385-5523

Trow

ConocoPhillips | TransCanada — In business to deliver

NO.	REVISION	DATE
1	ISSUED FOR SUPPLEMENTAL U.S. DEPT. OF STATE FILING (2.15.09 CL)	7.6.09
0	ISSUED FOR UNITED STATES DEPARTMENT OF STATE (7.31.08 CL)	11.19.08

KEYSTONE XL PROJECT
ROUTE SHEETS
MORGAN, MONTANA TO STEELE CITY, NEBRASKA
FALLON COUNTY, MONTANA

MAP PARAMETERS
PROJECTION: NAD83, UTM:13N
SCALE: 1: 6000 ; 1" = 500'

DRAWN BY	CHECKED BY	APPROVED BY	PROJECT:	DRAWING NUMBER	SHEET	REV.
GS	SS	RG	50388X	XL-30-ML-2002-P-179-A	179	1

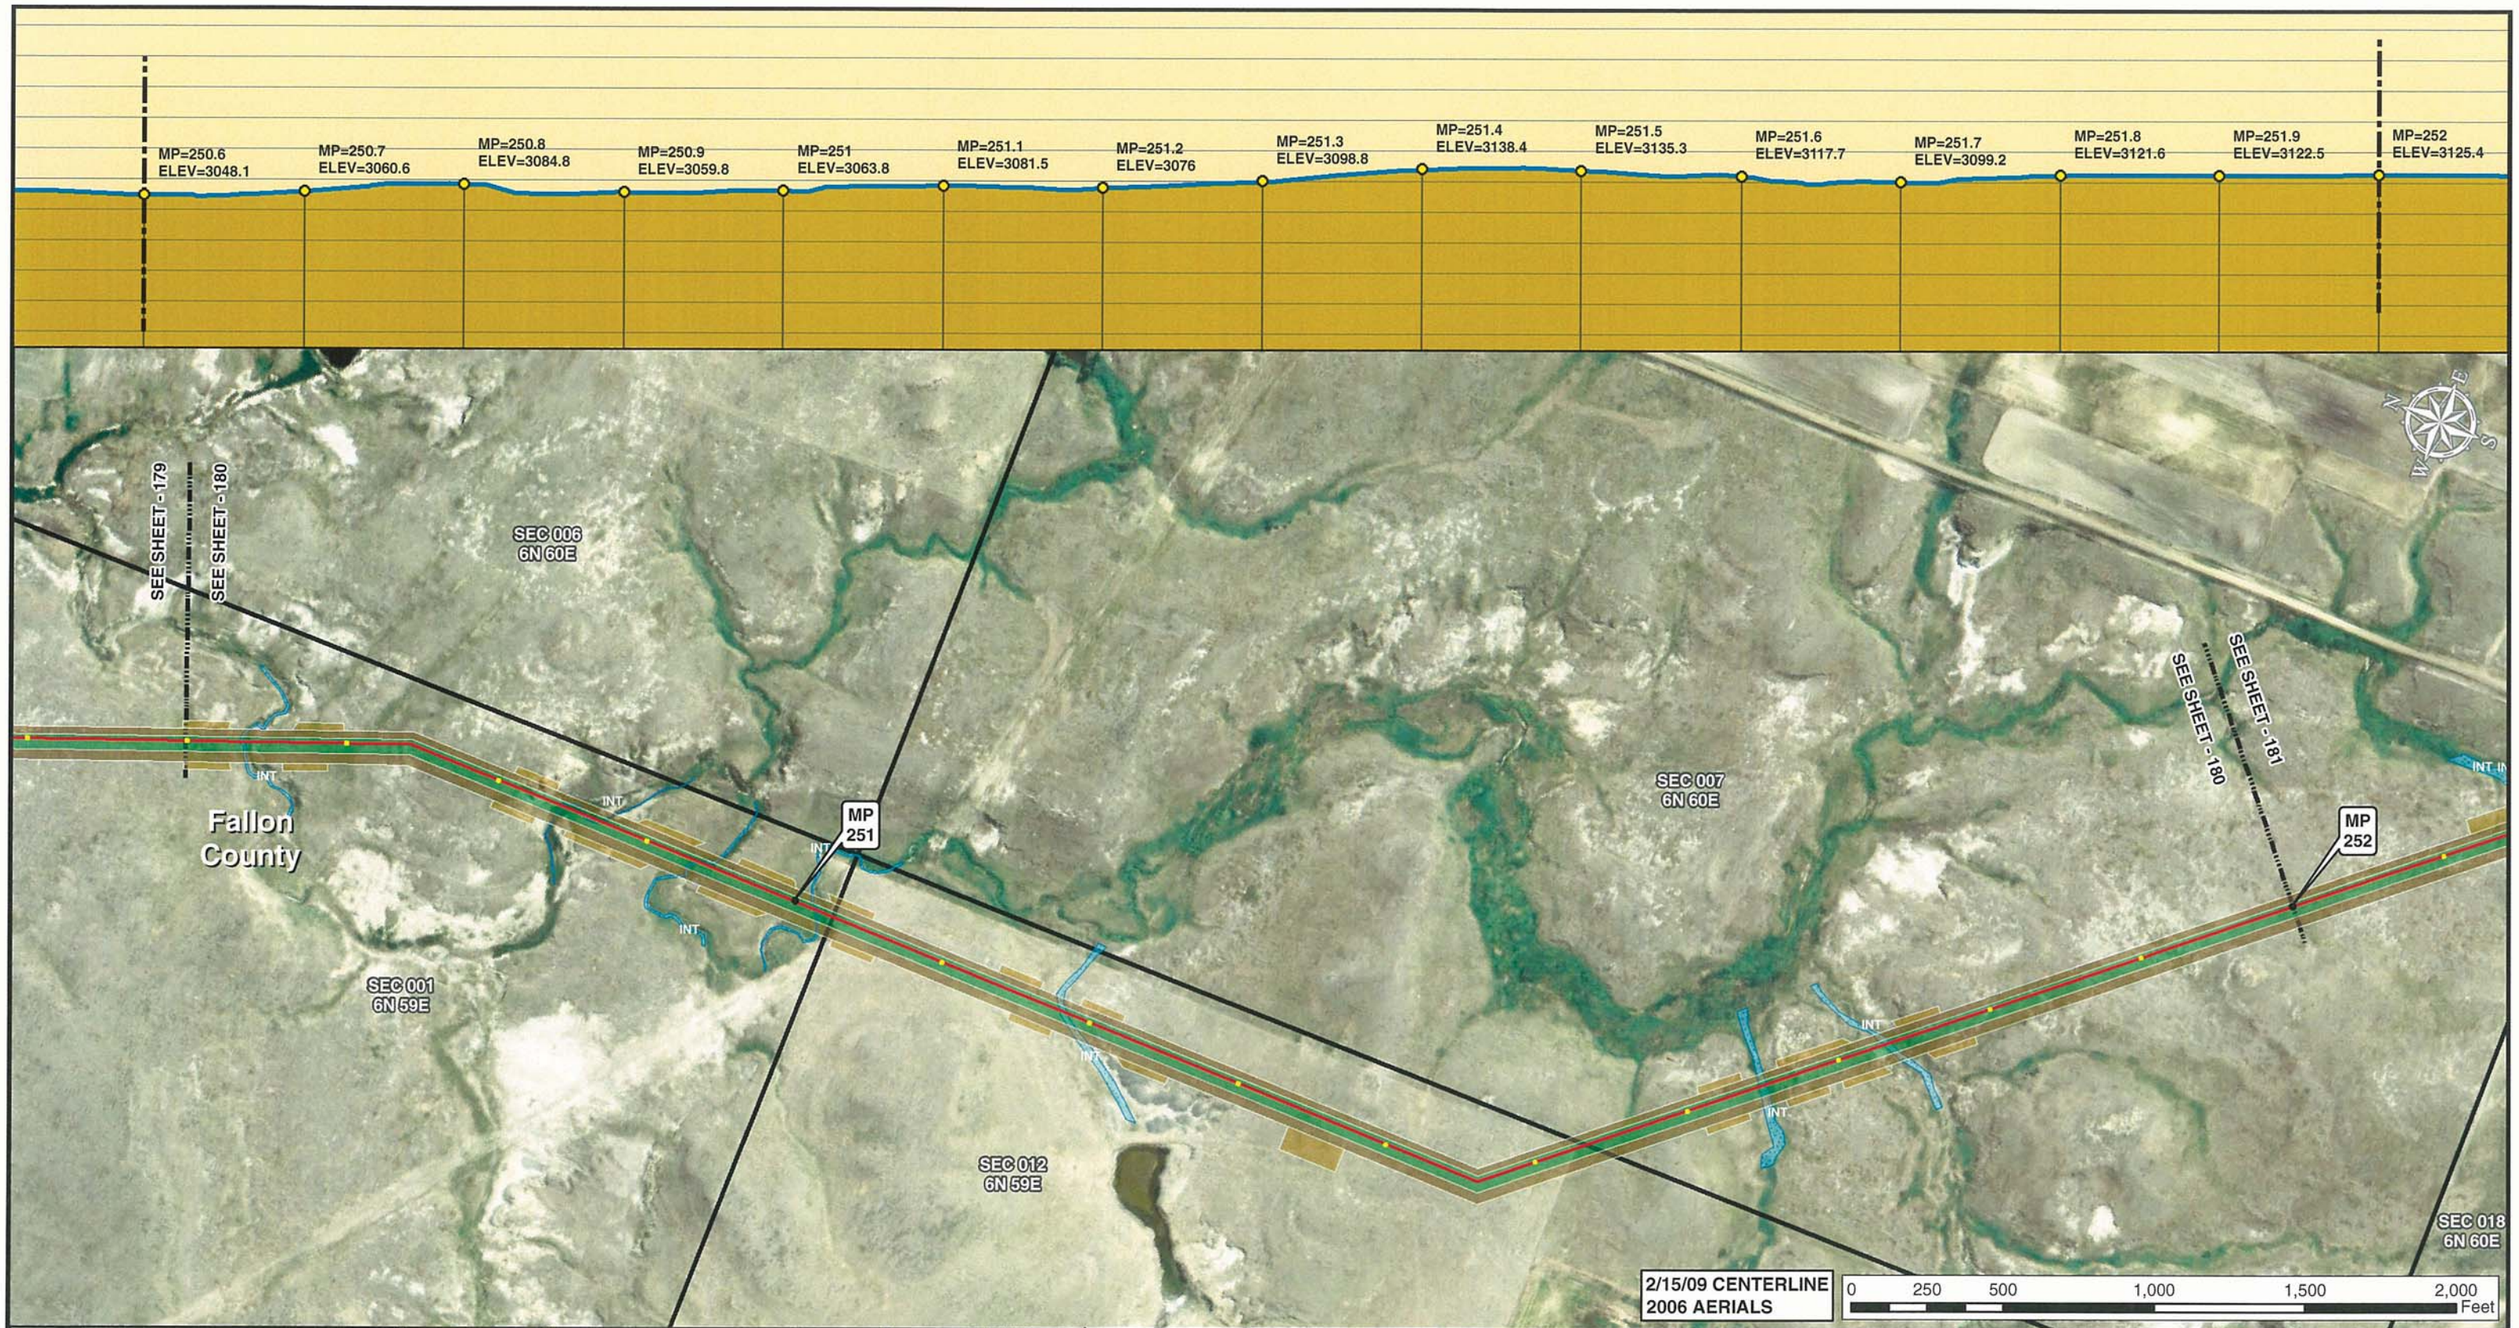

Legend

- MILE POST
- 0.1 MILE TICK MARK
- VALVE
- KEYSTONE XL PROJECT
- PERMANENT EASEMENT
- TEMPORARY EASEMENT
- EXTRA WORKSPACE
- ACCESS ROAD
- TRANSMISSION LINE
- PUMP STATION
- STAGING AREA
- PIPE YARD
- CONTRACTOR YARD
- WATER BODY
- WETLAND
- COUNTY LINE
- SECTION LINE

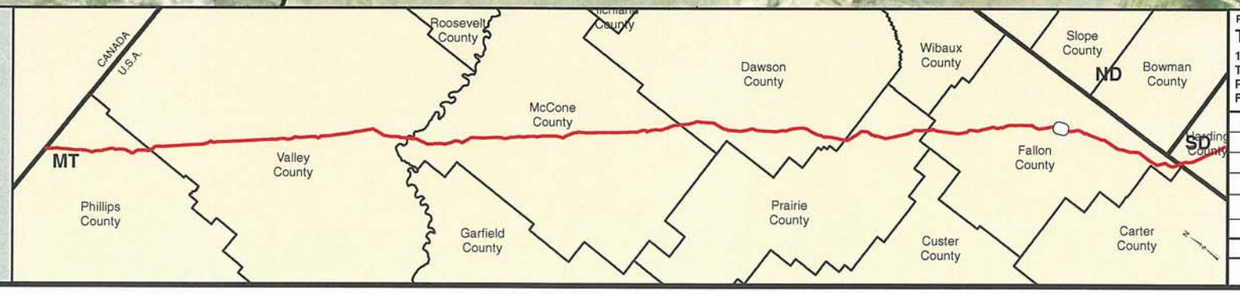

PREPARED BY:
TROW ENGINEERING CONSULTANTS INC.
1300 Metropolitan Boulevard, Suite 200
Tallahassee, Florida , USA 32308
Phone: 1-850-385-5441
Fax: 1-850-385-5523
Trow

NO.	REVISION	DATE
1	ISSUED FOR SUPPLEMENTAL U.S. DEPT. OF STATE FILING (2.15.09 CL)	7.6.09
0	ISSUED FOR UNITED STATES DEPARTMENT OF STATE (7.31.08 CL)	11.19.08

ConocoPhillips

TransCanada
In business to deliver

KEYSTONE XL PROJECT
ROUTE SHEETS
MORGAN, MONTANA TO STEELE CITY, NEBRASKA
FALLON COUNTY, MONTANA

MAP PARAMETERS
PROJECTION: NAD83, UTM:13N
SCALE: 1: 6000 ; 1" = 500'

DRAWN BY	CHECKED BY	APPROVED BY	PROJECT:	DRAWING NUMBER	SHEET	REV.
GS	SS	RG	50388X	XL-30-ML-2002-P-180-A	180	1

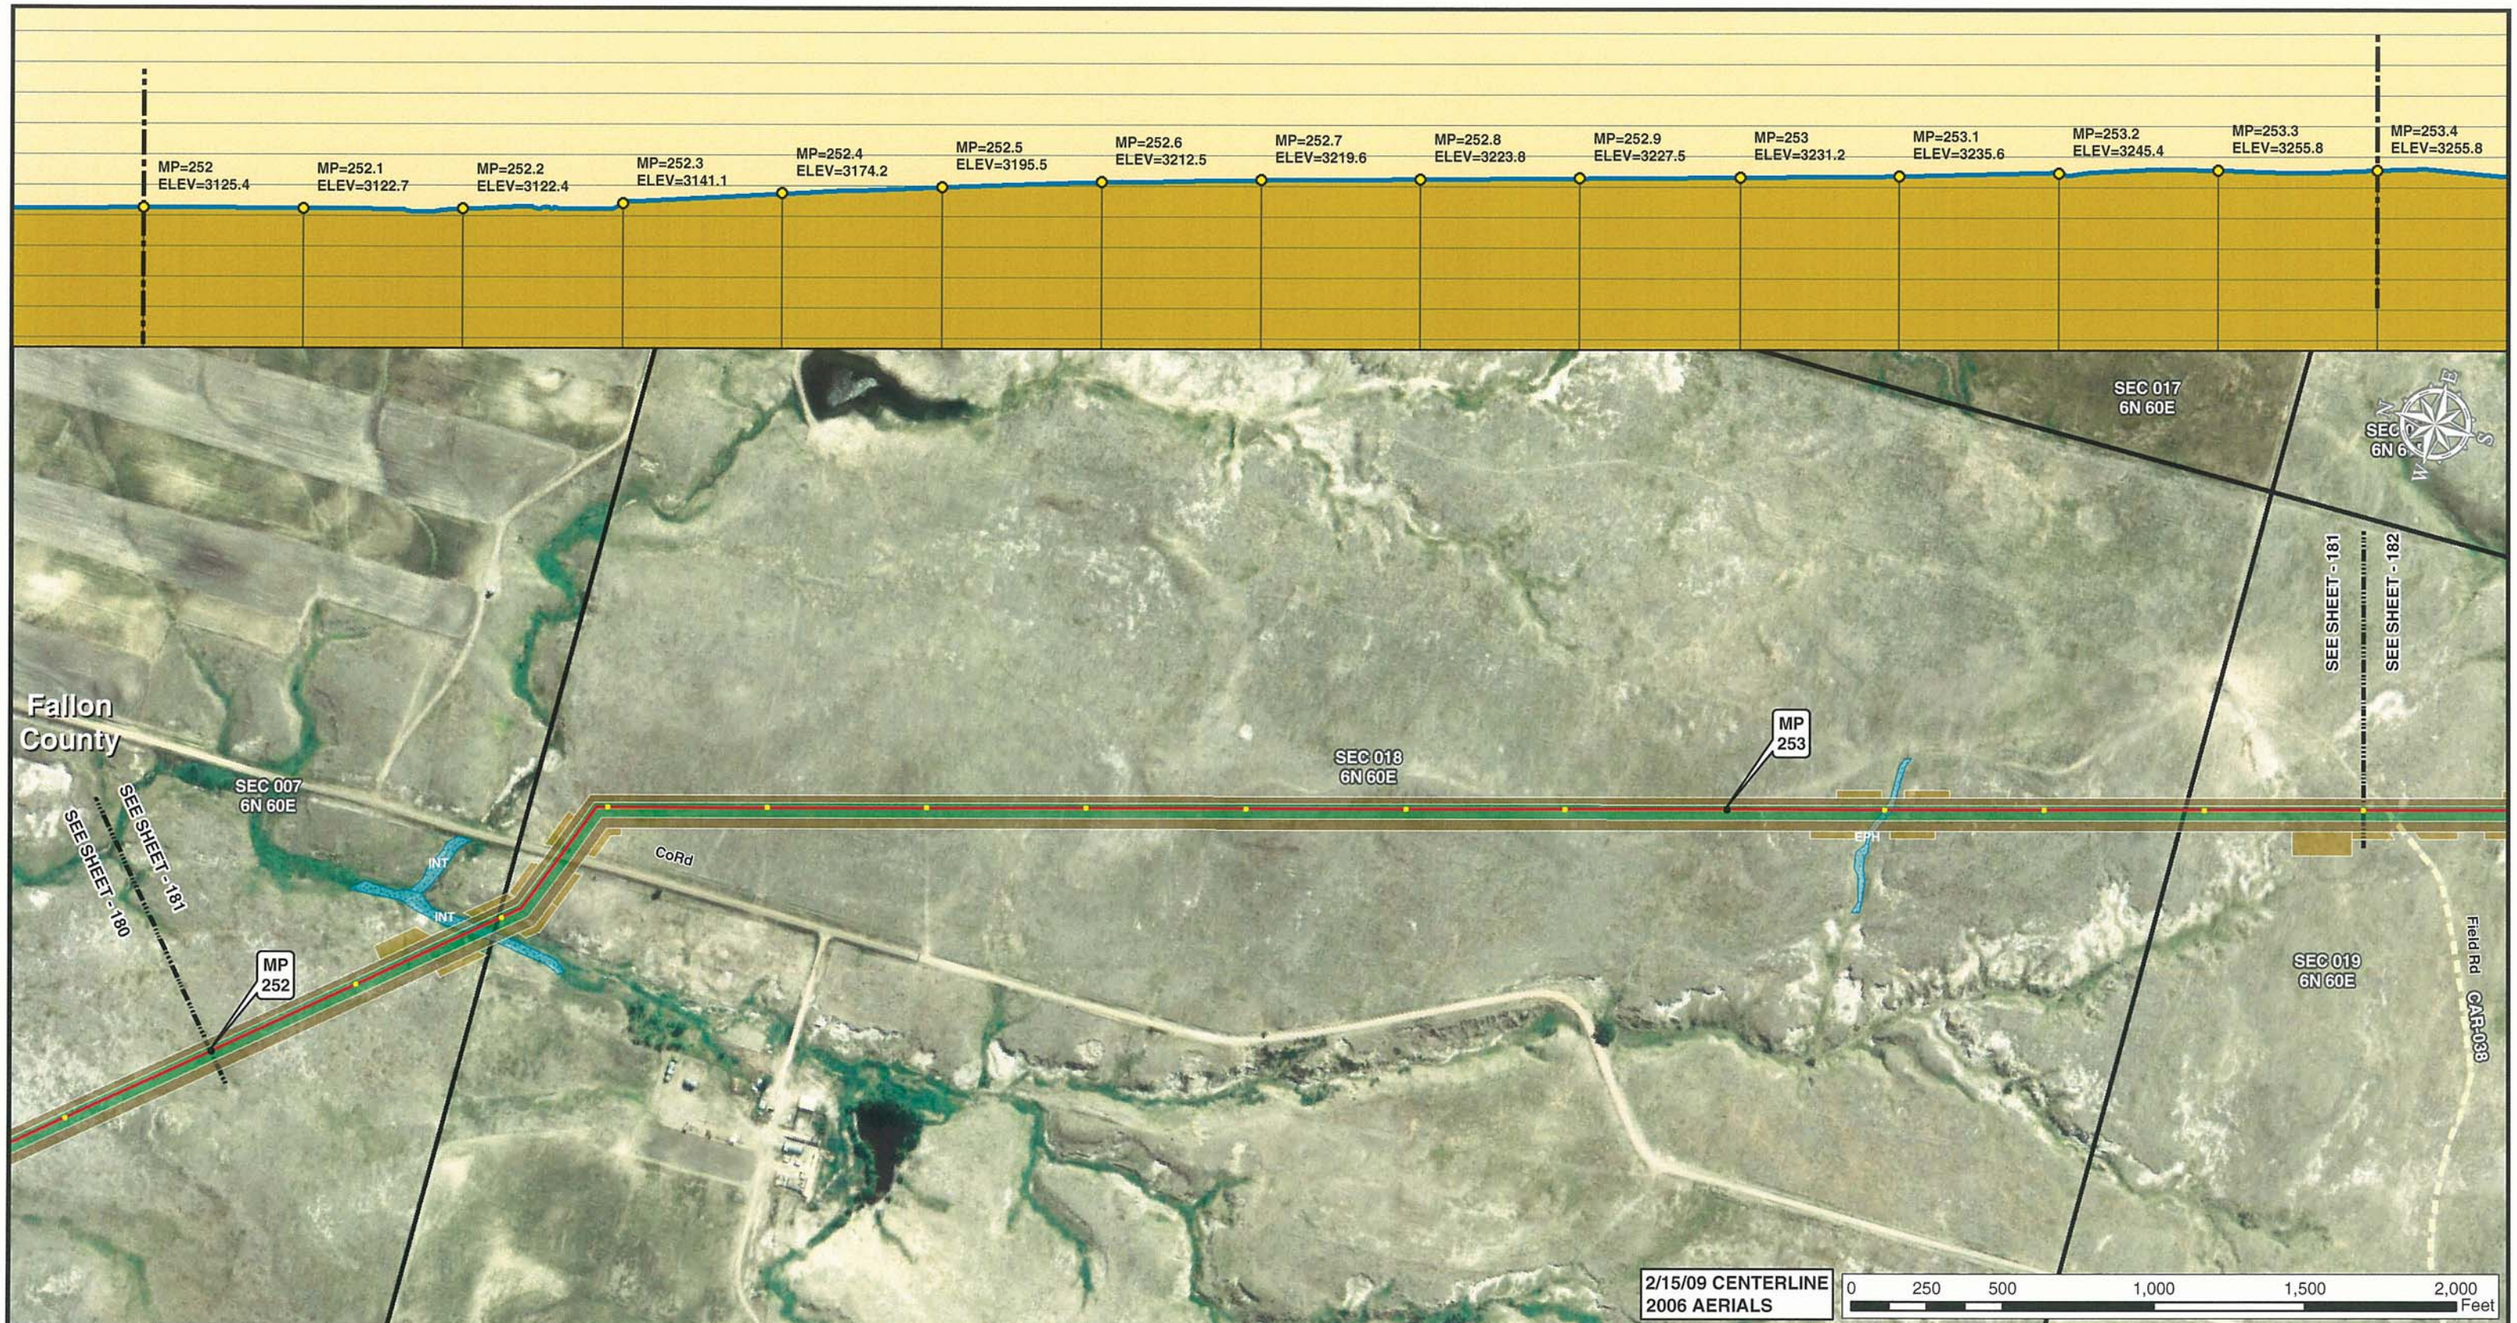

Legend

- MILE POST
- 0.1 MILE TICK MARK
- VALVE
- KEYSTONE XL PROJECT
- PERMANENT EASEMENT
- TEMPORARY EASEMENT
- EXTRA WORKSPACE
- ACCESS ROAD
- TRANSMISSION LINE
- PUMP STATION
- STAGING AREA
- PIPE YARD
- CONTRACTOR YARD
- WATER BODY
- WETLAND
- COUNTY LINE
- SECTION LINE

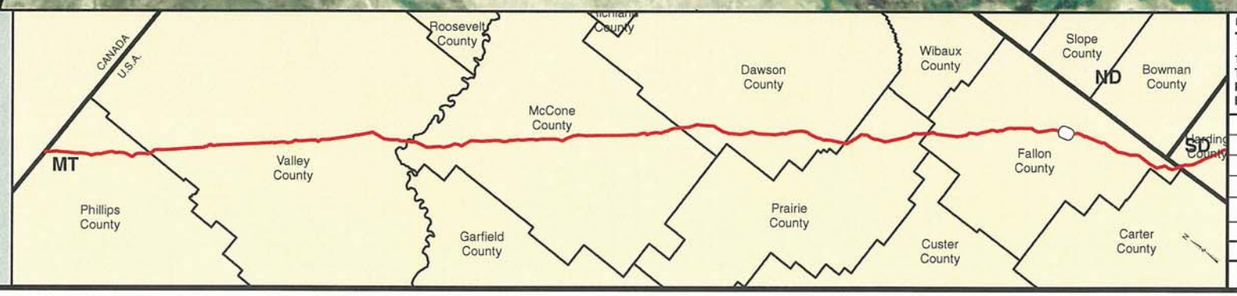

PREPARED BY:
TROW ENGINEERING CONSULTANTS INC.
1300 Metropolitan Boulevard, Suite 200
Tallahassee, Florida , USA 32308
Phone: 1-850-385-5441
Fax: 1-850-385-5523
Trow

ConocoPhillips | TransCanada — In business to deliver

NO.	REVISION	DATE
1	ISSUED FOR SUPPLEMENTAL U.S. DEPT. OF STATE FILING (2.15.09 CL)	7.6.09
0	ISSUED FOR UNITED STATES DEPARTMENT OF STATE (7.31.08 CL)	11.19.08

KEYSTONE XL PROJECT
ROUTE SHEETS
MORGAN, MONTANA TO STEELE CITY, NEBRASKA
FALLON COUNTY, MONTANA

MAP PARAMETERS
PROJECTION: NAD83, UTM:13N
SCALE: 1: 6000 ; 1" = 500'

DRAWN BY	CHECKED BY	APPROVED BY	PROJECT:	DRAWING NUMBER	SHEET	REV.
GS	SS	RG	50388X	XL-30-ML-2002-P-181-A	181	1

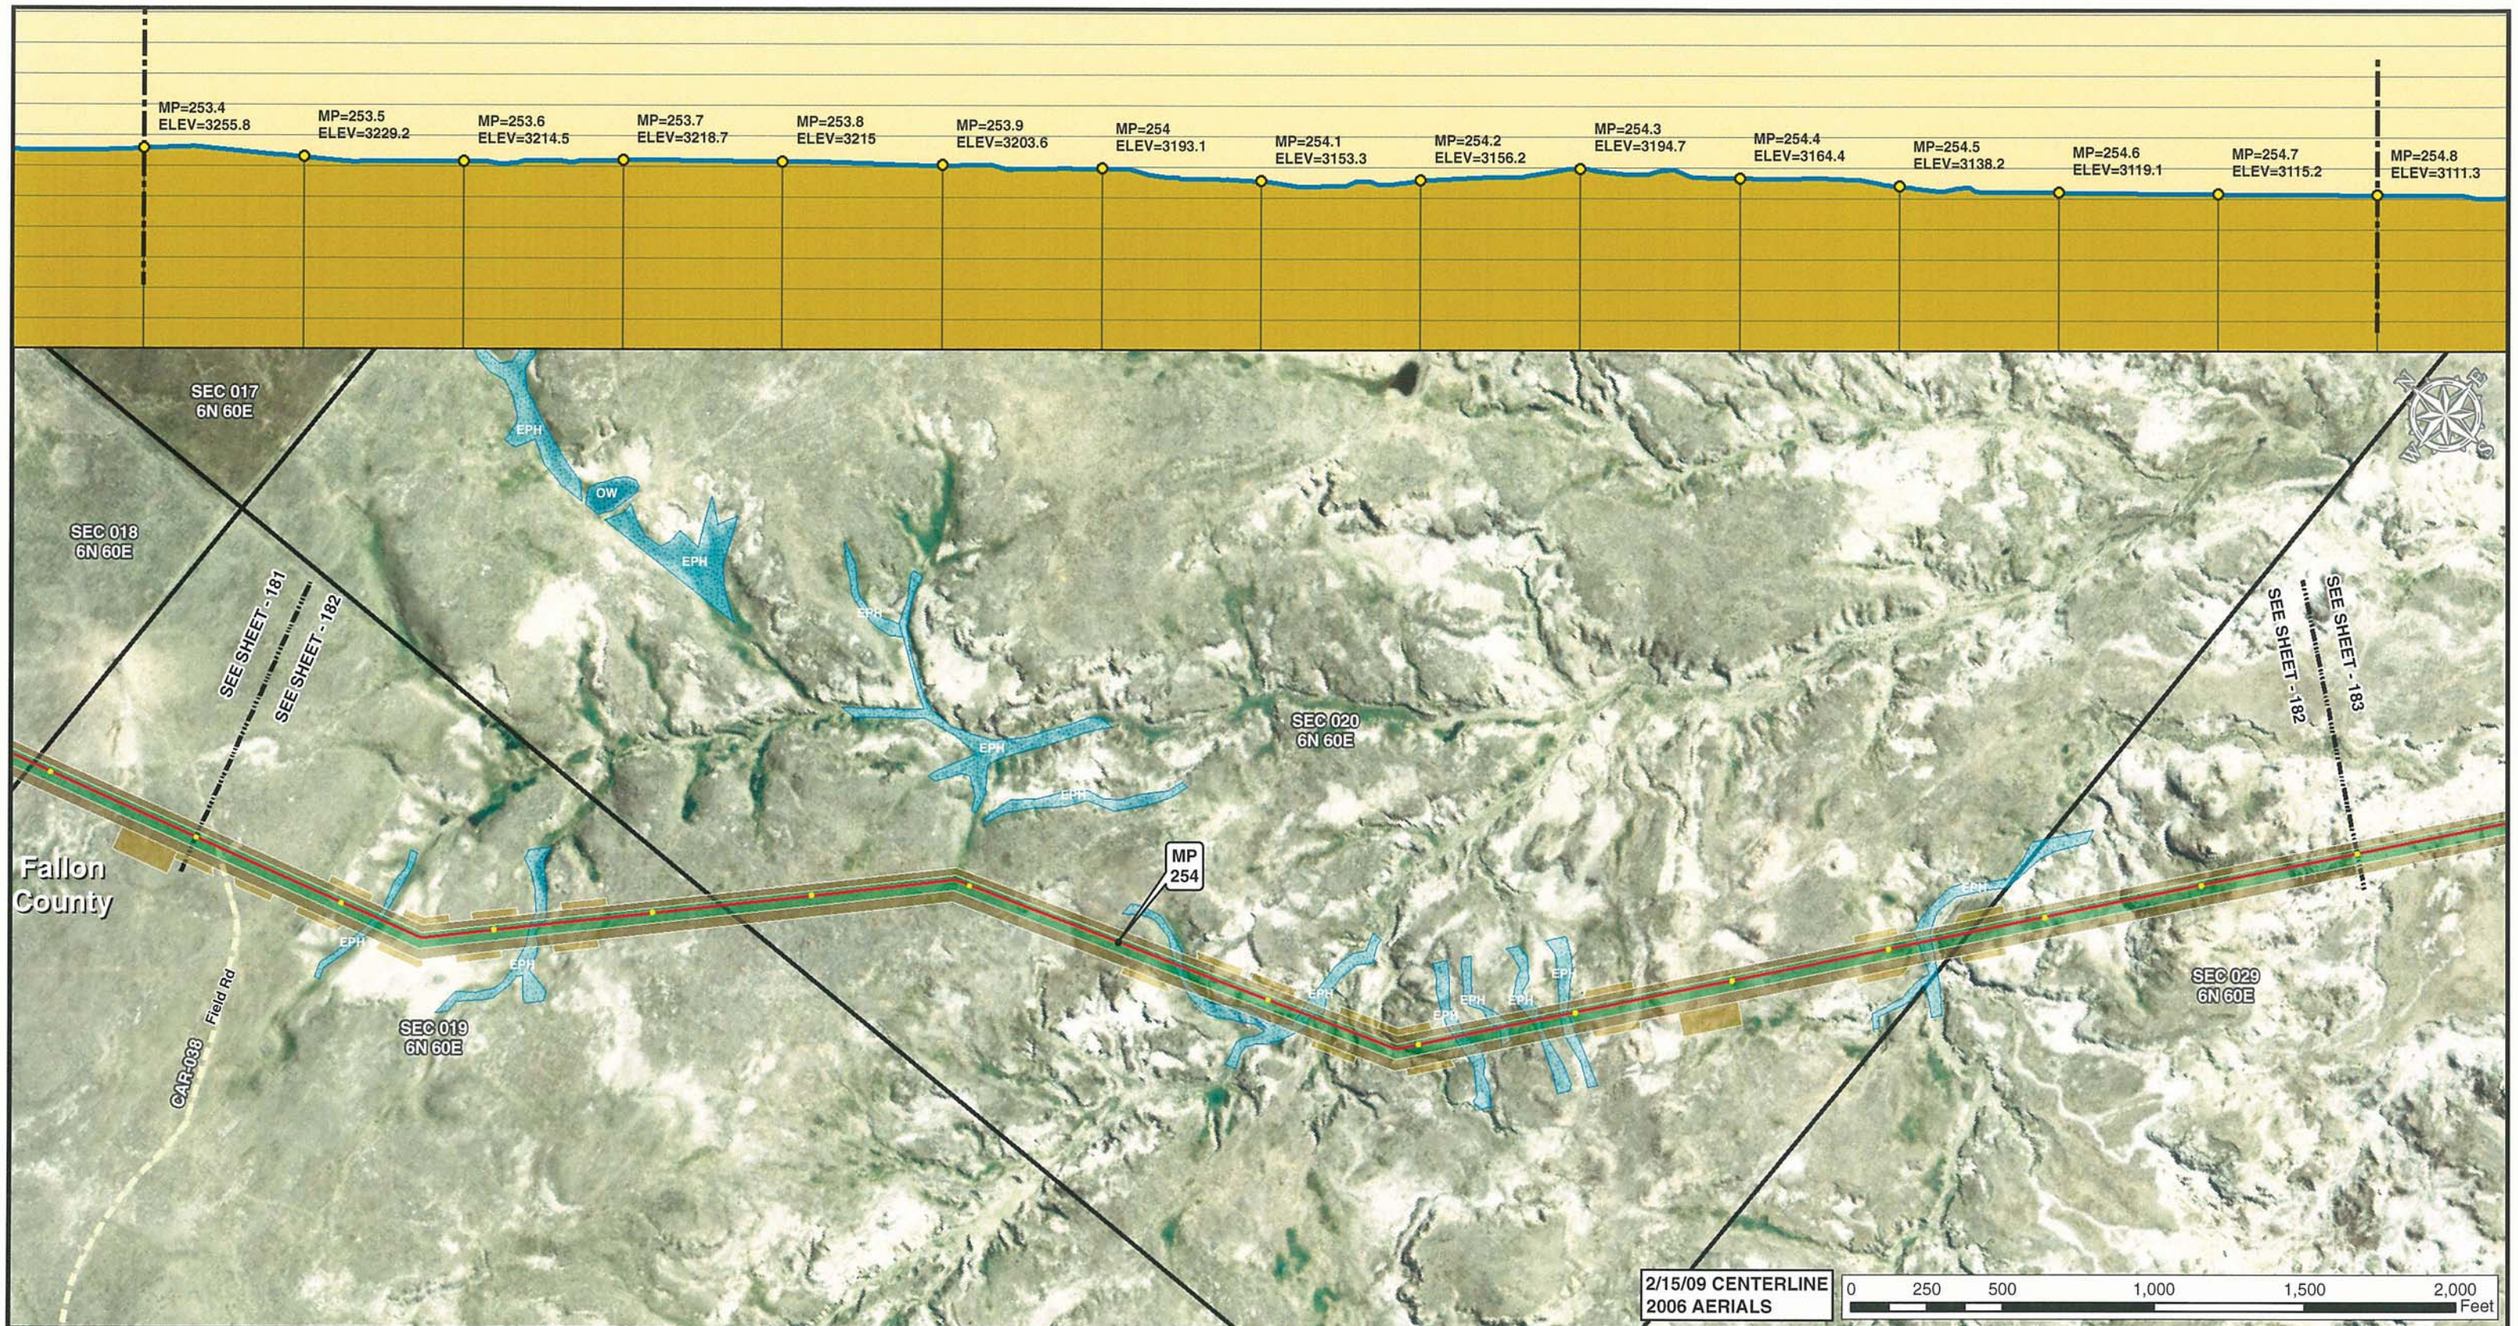

Legend

- MILE POST
- 0.1 MILE TICK MARK
- VALVE
- KEYSTONE XL PROJECT
- PERMANENT EASEMENT
- TEMPORARY EASEMENT
- EXTRA WORKSPACE
- ACCESS ROAD
- TRANSMISSION LINE
- PUMP STATION
- STAGING AREA
- PIPE YARD
- CONTRACTOR YARD
- WATER BODY
- WETLAND
- COUNTY LINE
- SECTION LINE

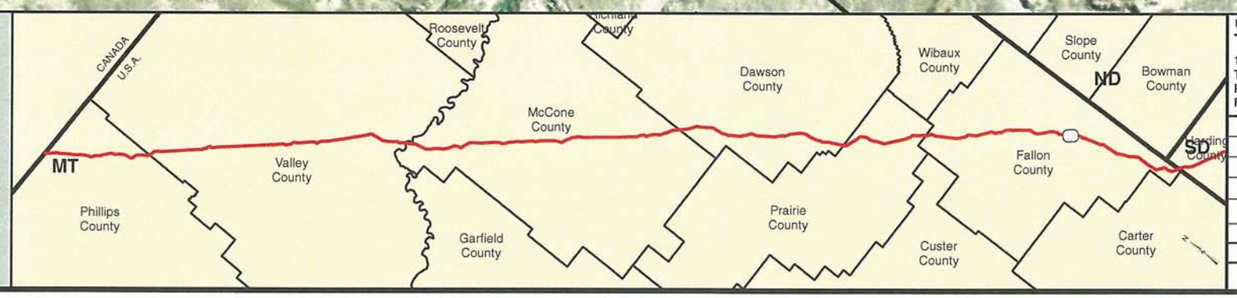

PREPARED BY:
TROW ENGINEERING CONSULTANTS INC.
1300 Metropolitan Boulevard, Suite 200
Tallahassee, Florida , USA 32308
Phone: 1-850-385-5441
Fax: 1-850-385-5523
Trow

ConocoPhillips | TransCanada — In business to deliver

NO.	REVISION	DATE
1	ISSUED FOR SUPPLEMENTAL U.S. DEPT. OF STATE FILING (2.15.09 CL)	7.6.09
0	ISSUED FOR UNITED STATES DEPARTMENT OF STATE (7.31.08 CL)	11.19.08

KEYSTONE XL PROJECT
ROUTE SHEETS
MORGAN, MONTANA TO STEELE CITY, NEBRASKA
FALLON COUNTY, MONTANA

MAP PARAMETERS
PROJECTION: NAD83, UTM: 13N
SCALE: 1: 6000 ; 1" = 500'

DRAWN BY	CHECKED BY	APPROVED BY	PROJECT:	DRAWING NUMBER	SHEET	REV.
GS	SS	RG	50388X	XL-30-ML-2002-P-182-A	182	1

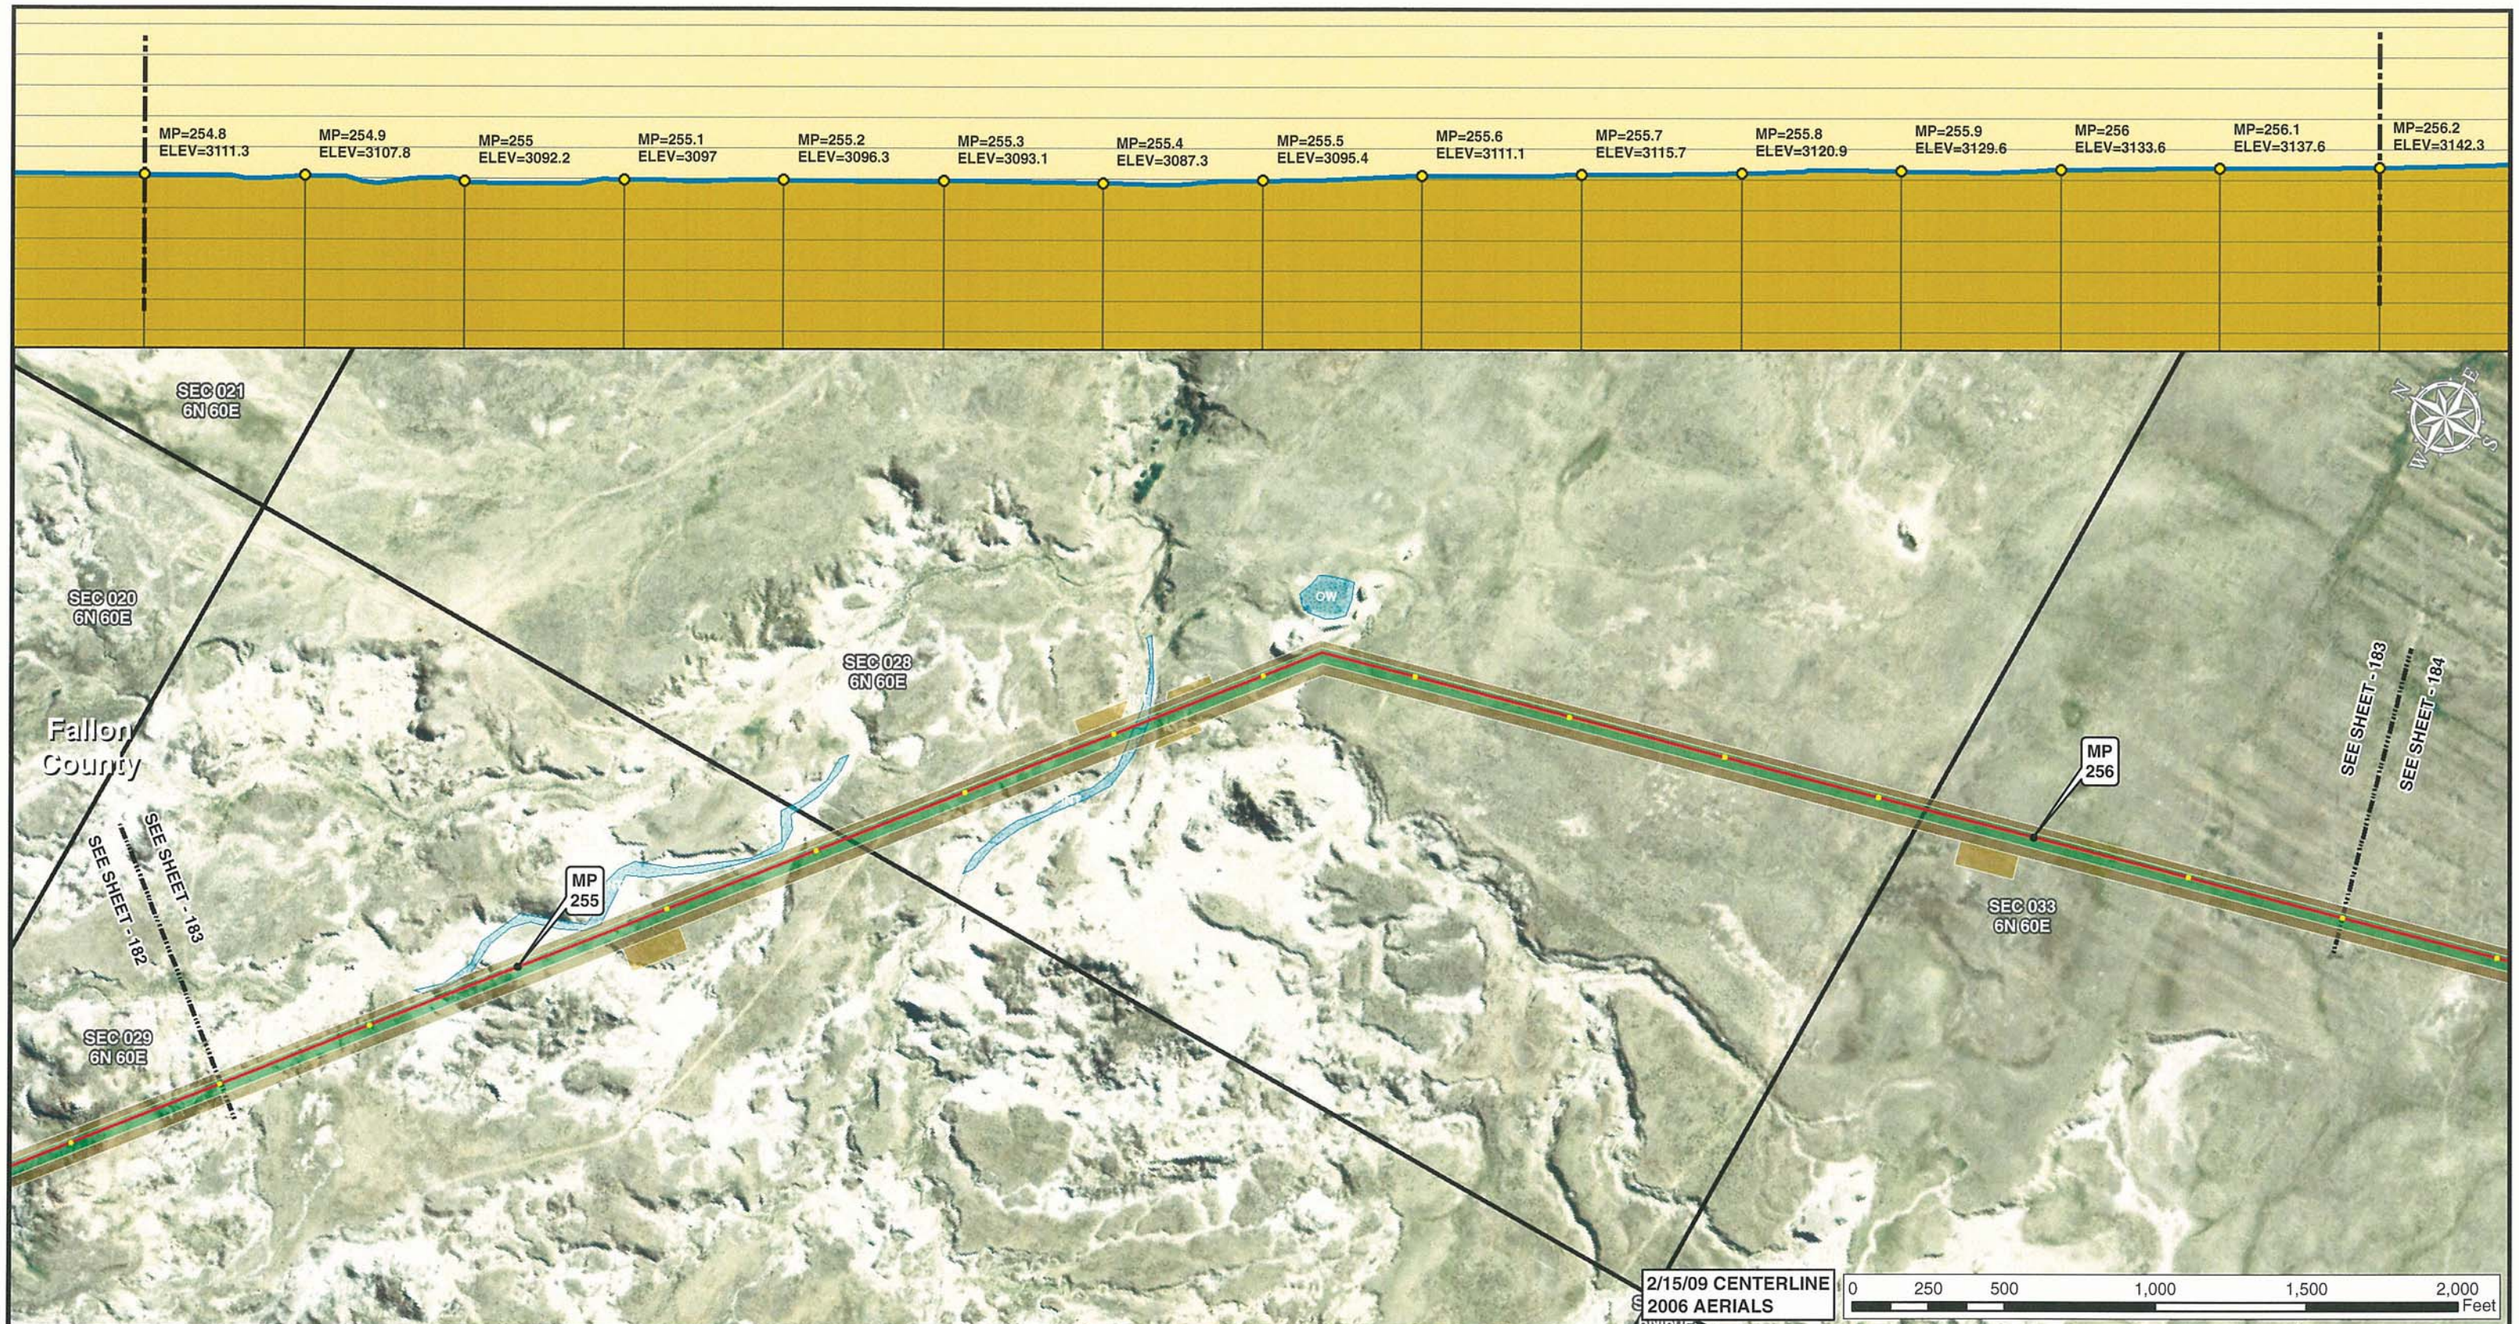

Legend

- MILE POST
- 0.1 MILE TICK MARK
- VALVE
- KEYSTONE XL PROJECT
- PERMANENT EASEMENT
- TEMPORARY EASEMENT
- EXTRA WORKSPACE
- ACCESS ROAD
- TRANSMISSION LINE
- PUMP STATION
- STAGING AREA
- PIPE YARD
- CONTRACTOR YARD
- WATER BODY
- WETLAND
- COUNTY LINE
- SECTION LINE

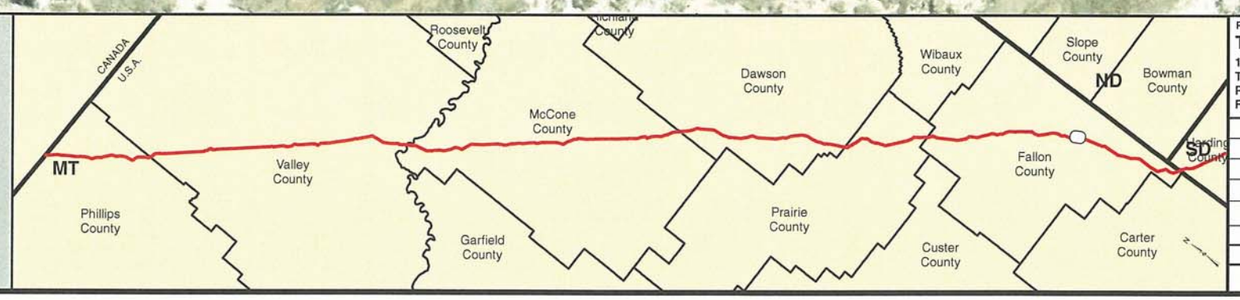

PREPARED BY:
TROW ENGINEERING CONSULTANTS INC.
1300 Metropolitan Boulevard, Suite 200
Tallahassee, Florida , USA 32308
Phone: 1-850-385-5441
Fax: 1-850-385-5523

Trow

ConocoPhillips | TransCanada — In business to deliver

NO.	REVISION	DATE
1	ISSUED FOR SUPPLEMENTAL U.S. DEPT. OF STATE FILING (2.15.09 CL)	7.6.09
0	ISSUED FOR UNITED STATES DEPARTMENT OF STATE (7.31.08 CL)	11.19.08

KEYSTONE XL PROJECT
ROUTE SHEETS
MORGAN, MONTANA TO STEELE CITY, NEBRASKA
FALLON COUNTY, MONTANA

MAP PARAMETERS
PROJECTION: NAD83, UTM:13N
SCALE: 1: 6000 ; 1" = 500'

DRAWN BY	CHECKED BY	APPROVED BY	PROJECT:	DRAWING NUMBER	SHEET	REV.
GS	SS	RG	50388X	XL-30-ML-2002-P-183-A	183	1

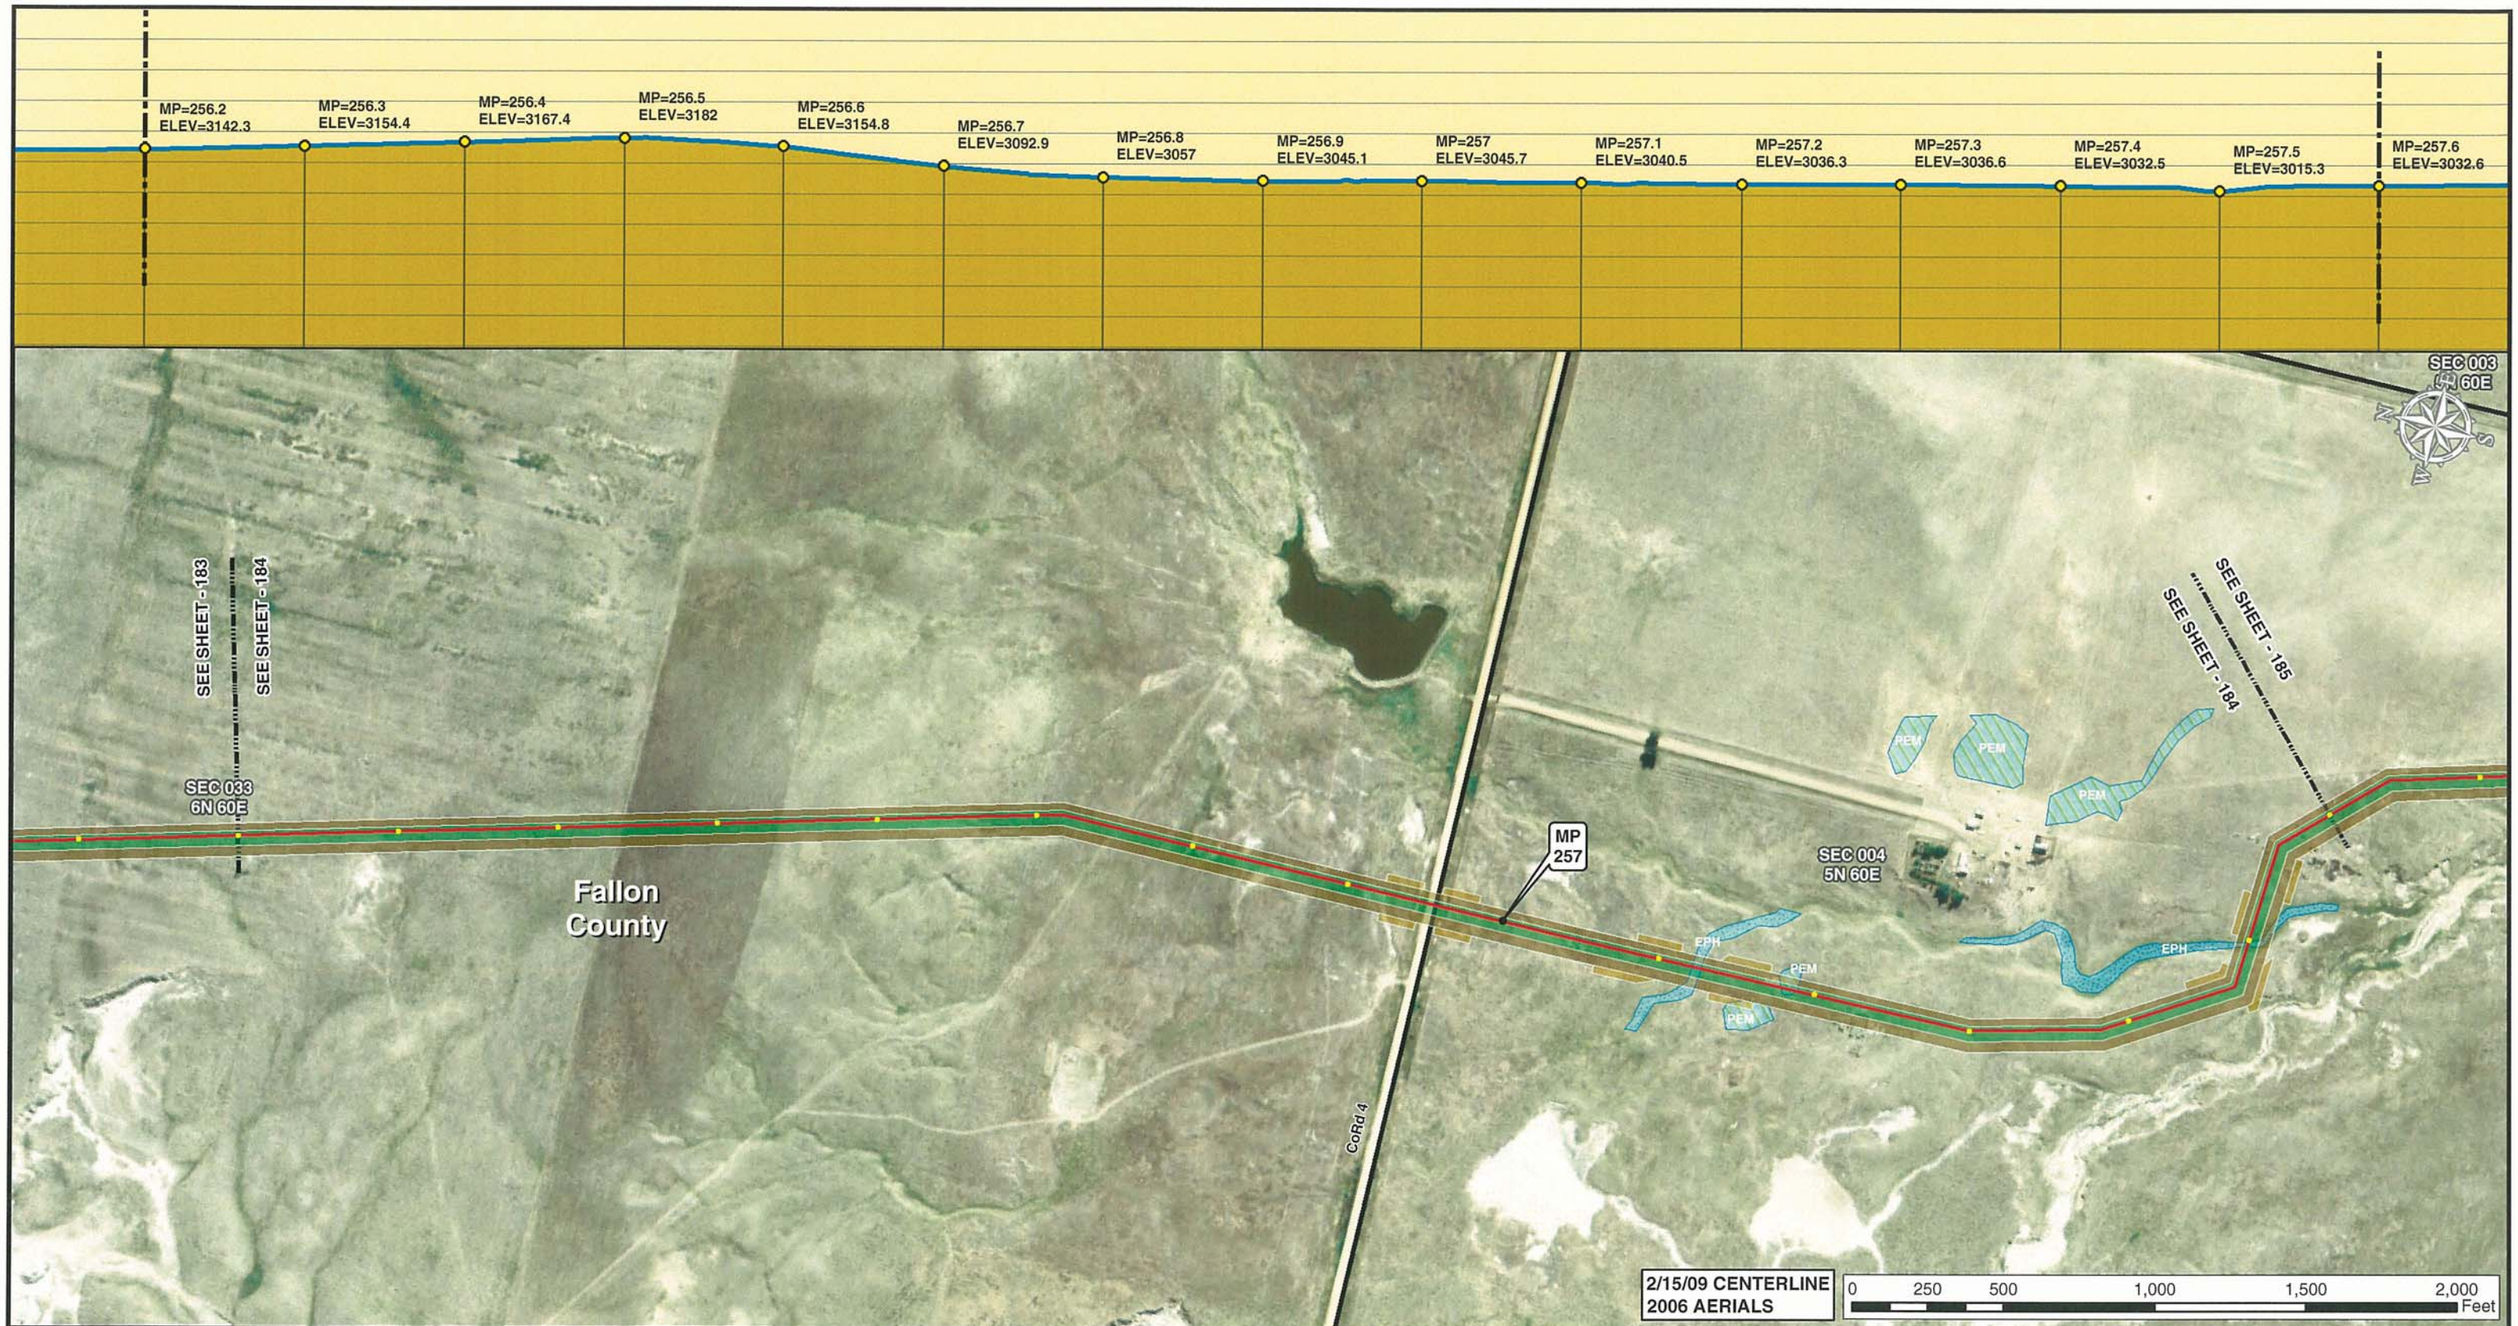

Legend

- MILE POST
- 0.1 MILE TICK MARK
- VALVE
- KEYSTONE XL PROJECT
- PERMANENT EASEMENT
- TEMPORARY EASEMENT
- EXTRA WORKSPACE
- ACCESS ROAD
- TRANSMISSION LINE
- PUMP STATION
- STAGING AREA
- PIPE YARD
- CONTRACTOR YARD
- WATER BODY
- WETLAND
- COUNTY LINE
- SECTION LINE

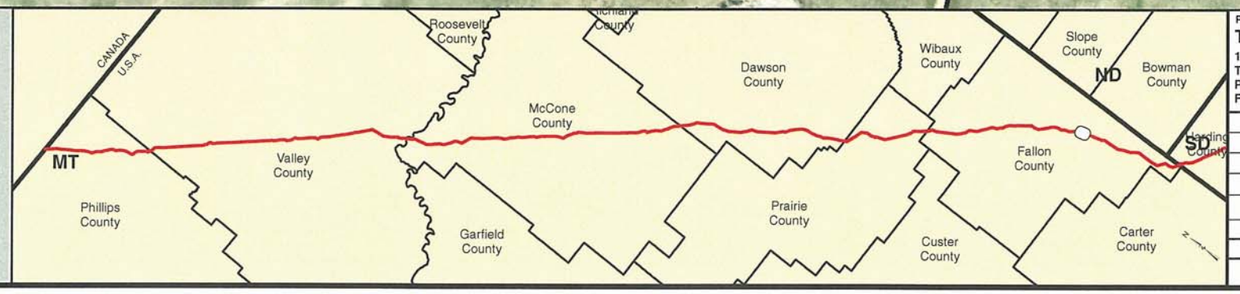

PREPARED BY:
TROW ENGINEERING CONSULTANTS INC.
1300 Metropolitan Boulevard, Suite 200
Tallahassee, Florida , USA 32308
Phone: 1-850-385-5441
Fax: 1-850-385-5523

Trow

ConocoPhillips | TransCanada — In business to deliver

NO.	REVISION	DATE
1	ISSUED FOR SUPPLEMENTAL U.S. DEPT. OF STATE FILING (2.15.09 CL)	7.6.09
0	ISSUED FOR UNITED STATES DEPARTMENT OF STATE (7.31.08 CL)	11.19.08

KEYSTONE XL PROJECT
ROUTE SHEETS
MORGAN, MONTANA TO STEELE CITY, NEBRASKA
FALLON COUNTY, MONTANA

MAP PARAMETERS
PROJECTION: NAD83, UTM:13N
SCALE: 1: 6000 ; 1" = 500'

DRAWN BY	CHECKED BY	APPROVED BY	PROJECT:	DRAWING NUMBER	SHEET	REV.
GS	SS	RG	50388X	XL-30-ML-2002-P-184-A	184	1

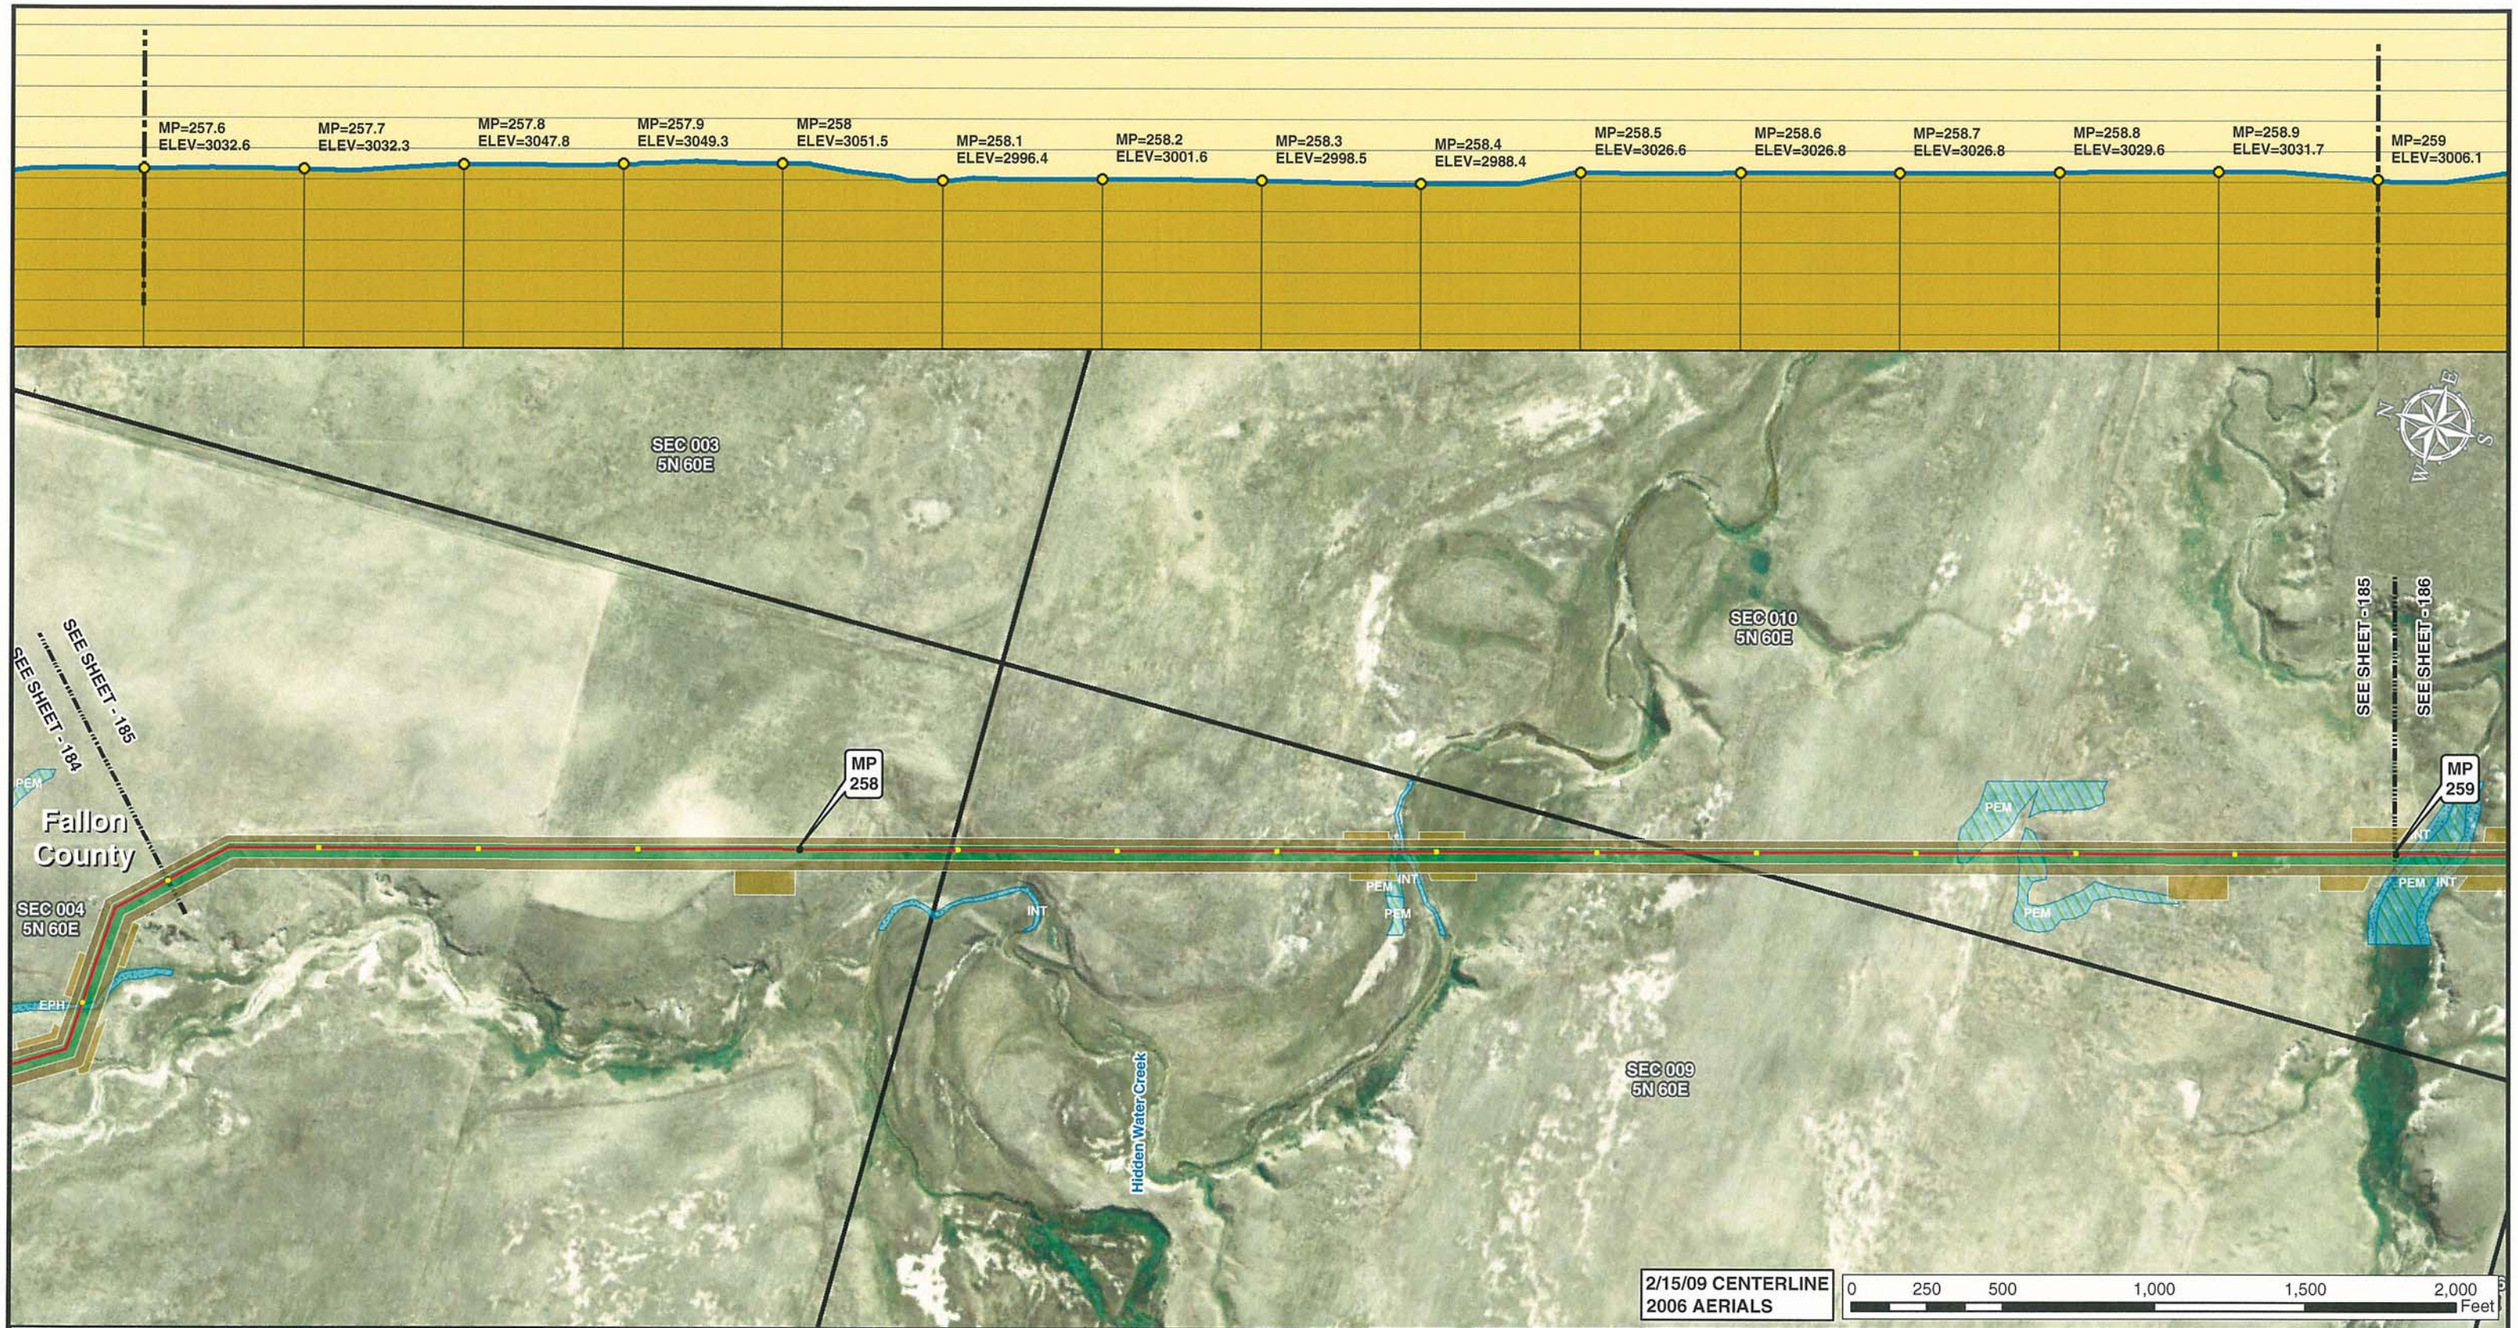

Legend

- MILE POST
- 0.1 MILE TICK MARK
- VALVE
- KEYSTONE XL PROJECT
- PERMANENT EASEMENT
- TEMPORARY EASEMENT
- EXTRA WORKSPACE
- ACCESS ROAD
- TRANSMISSION LINE
- PUMP STATION
- STAGING AREA
- PIPE YARD
- CONTRACTOR YARD
- WATER BODY
- WETLAND
- COUNTY LINE
- SECTION LINE

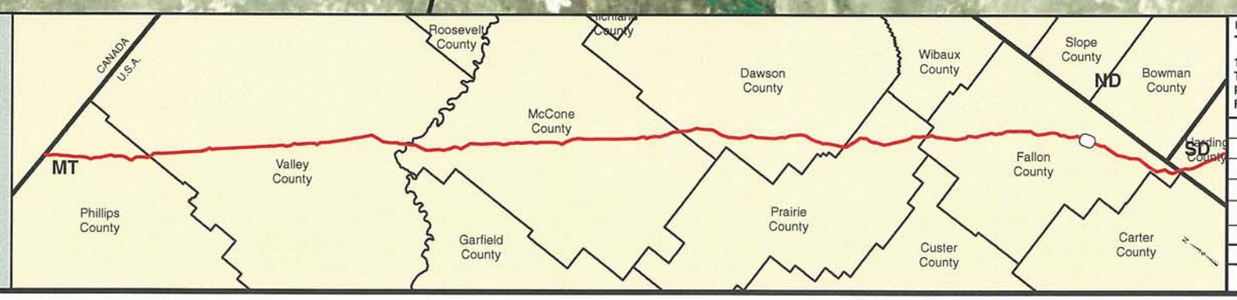

PREPARED BY:
TROW ENGINEERING CONSULTANTS INC.
1300 Metropolitan Boulevard, Suite 200
Tallahassee, Florida , USA 32308
Phone: 1-850-385-5441
Fax: 1-850-385-5523

Trow

ConocoPhillips

TransCanada
In business to deliver

NO.	REVISION	DATE
1	ISSUED FOR SUPPLEMENTAL U.S. DEPT. OF STATE FILING (2.15.09 CL)	7.6.09
0	ISSUED FOR UNITED STATES DEPARTMENT OF STATE (7.31.08 CL)	11.19.08

KEYSTONE XL PROJECT
ROUTE SHEETS
MORGAN, MONTANA TO STEELE CITY, NEBRASKA
FALLON COUNTY, MONTANA

MAP PARAMETERS
PROJECTION: NAD83, UTM:13N
SCALE: 1: 6000 ; 1" = 500'

DRAWN BY	CHECKED BY	APPROVED BY	PROJECT:	DRAWING NUMBER	SHEET	REV.
GS	SS	RG	50388X	XL-30-ML-2002-P-185-A	185	1

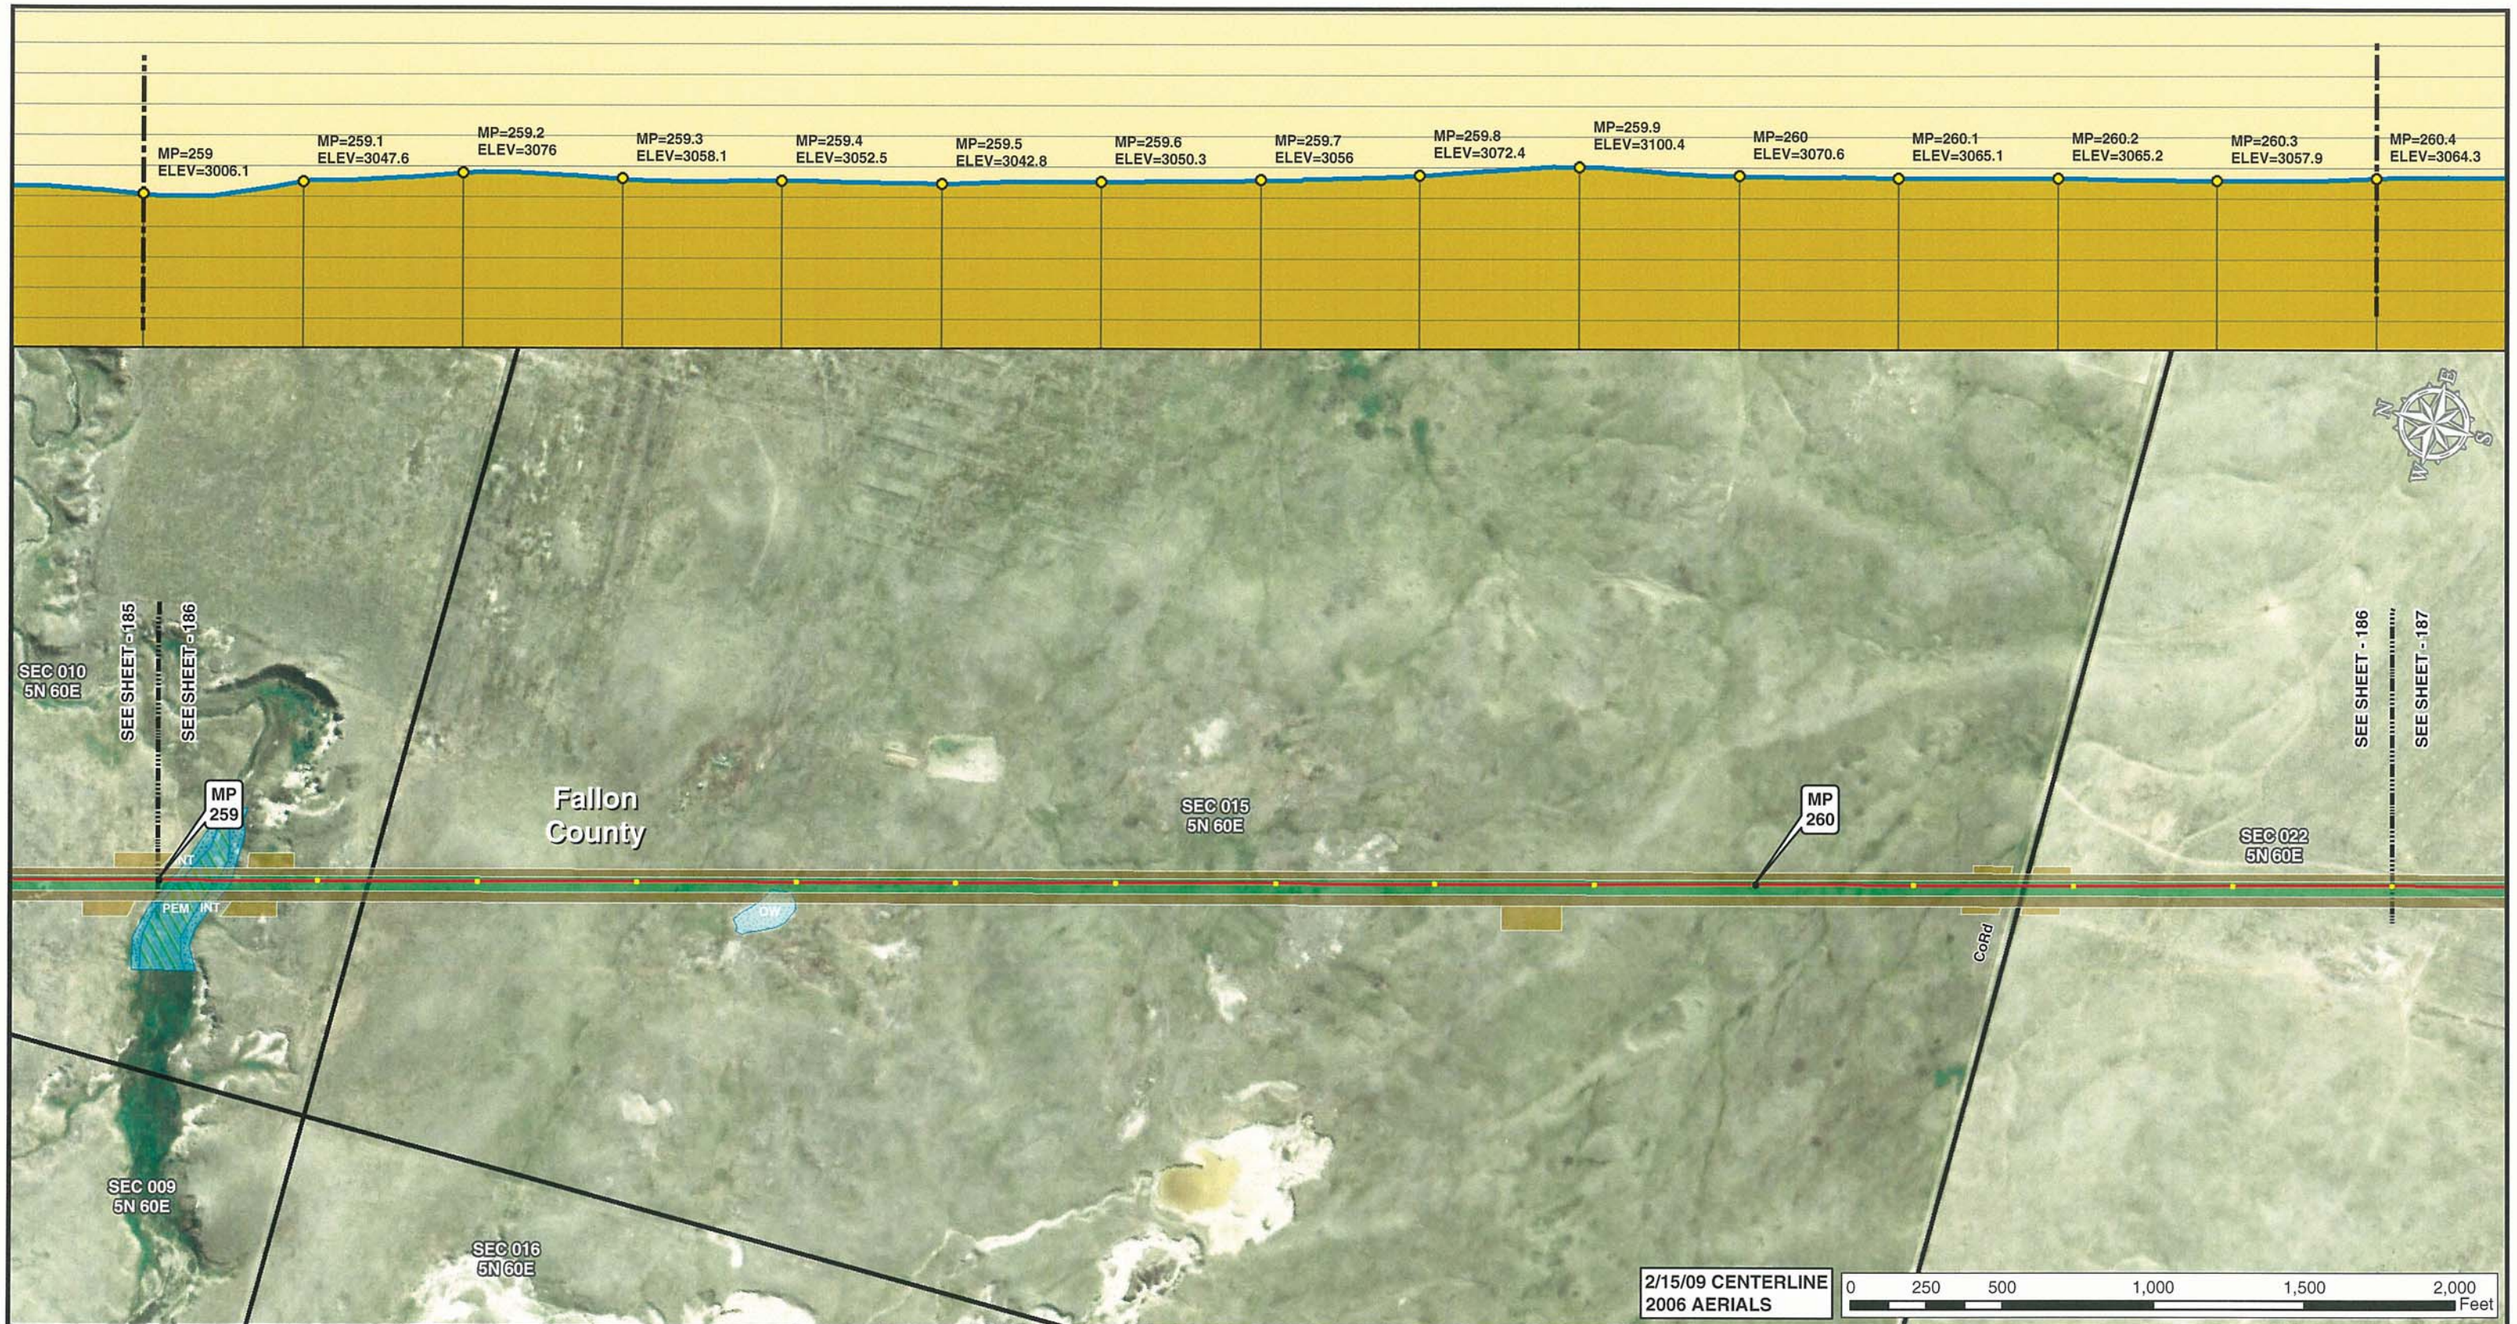

Legend

- MILE POST
- 0.1 MILE TICK MARK
- VALVE
- KEYSTONE XL PROJECT
- PERMANENT EASEMENT
- TEMPORARY EASEMENT
- EXTRA WORKSPACE
- ACCESS ROAD
- TRANSMISSION LINE
- PUMP STATION
- STAGING AREA
- PIPE YARD
- CONTRACTOR YARD
- WATER BODY
- WETLAND
- COUNTY LINE
- SECTION LINE

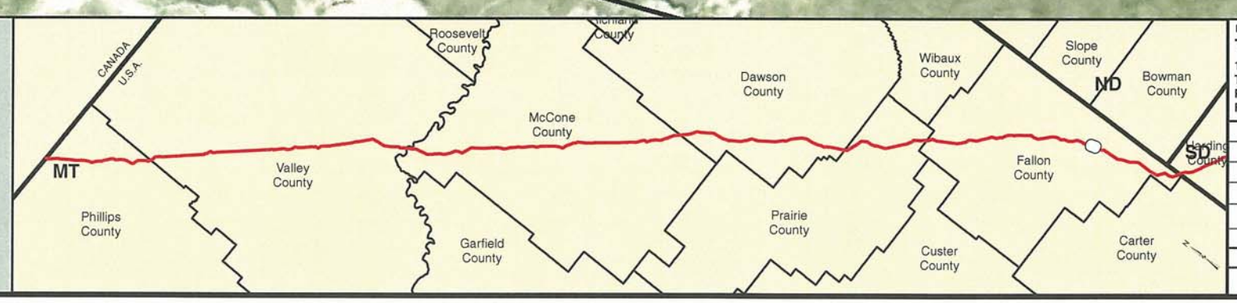

PREPARED BY:
TROW ENGINEERING CONSULTANTS INC.
1300 Metropolitan Boulevard, Suite 200
Tallahassee, Florida , USA 32308
Phone: 1-850-385-5441
Fax: 1-850-385-5523
Trow

NO.	REVISION	DATE
1	ISSUED FOR SUPPLEMENTAL U.S. DEPT. OF STATE FILING (2.15.09 CL)	7.6.09
0	ISSUED FOR UNITED STATES DEPARTMENT OF STATE (7.31.08 CL)	11.19.08

ConocoPhillips

TransCanada
In business to deliver

KEYSTONE XL PROJECT
ROUTE SHEETS
MORGAN, MONTANA TO STEELE CITY, NEBRASKA
FALLON COUNTY, MONTANA

MAP PARAMETERS
PROJECTION: NAD83, UTM:13N
SCALE: 1: 6000 ; 1" = 500'

DRAWN BY	CHECKED BY	APPROVED BY	PROJECT:	DRAWING NUMBER	SHEET	REV.
GS	SS	RG	50388X	XL-30-ML-2002-P-186-A	186	1

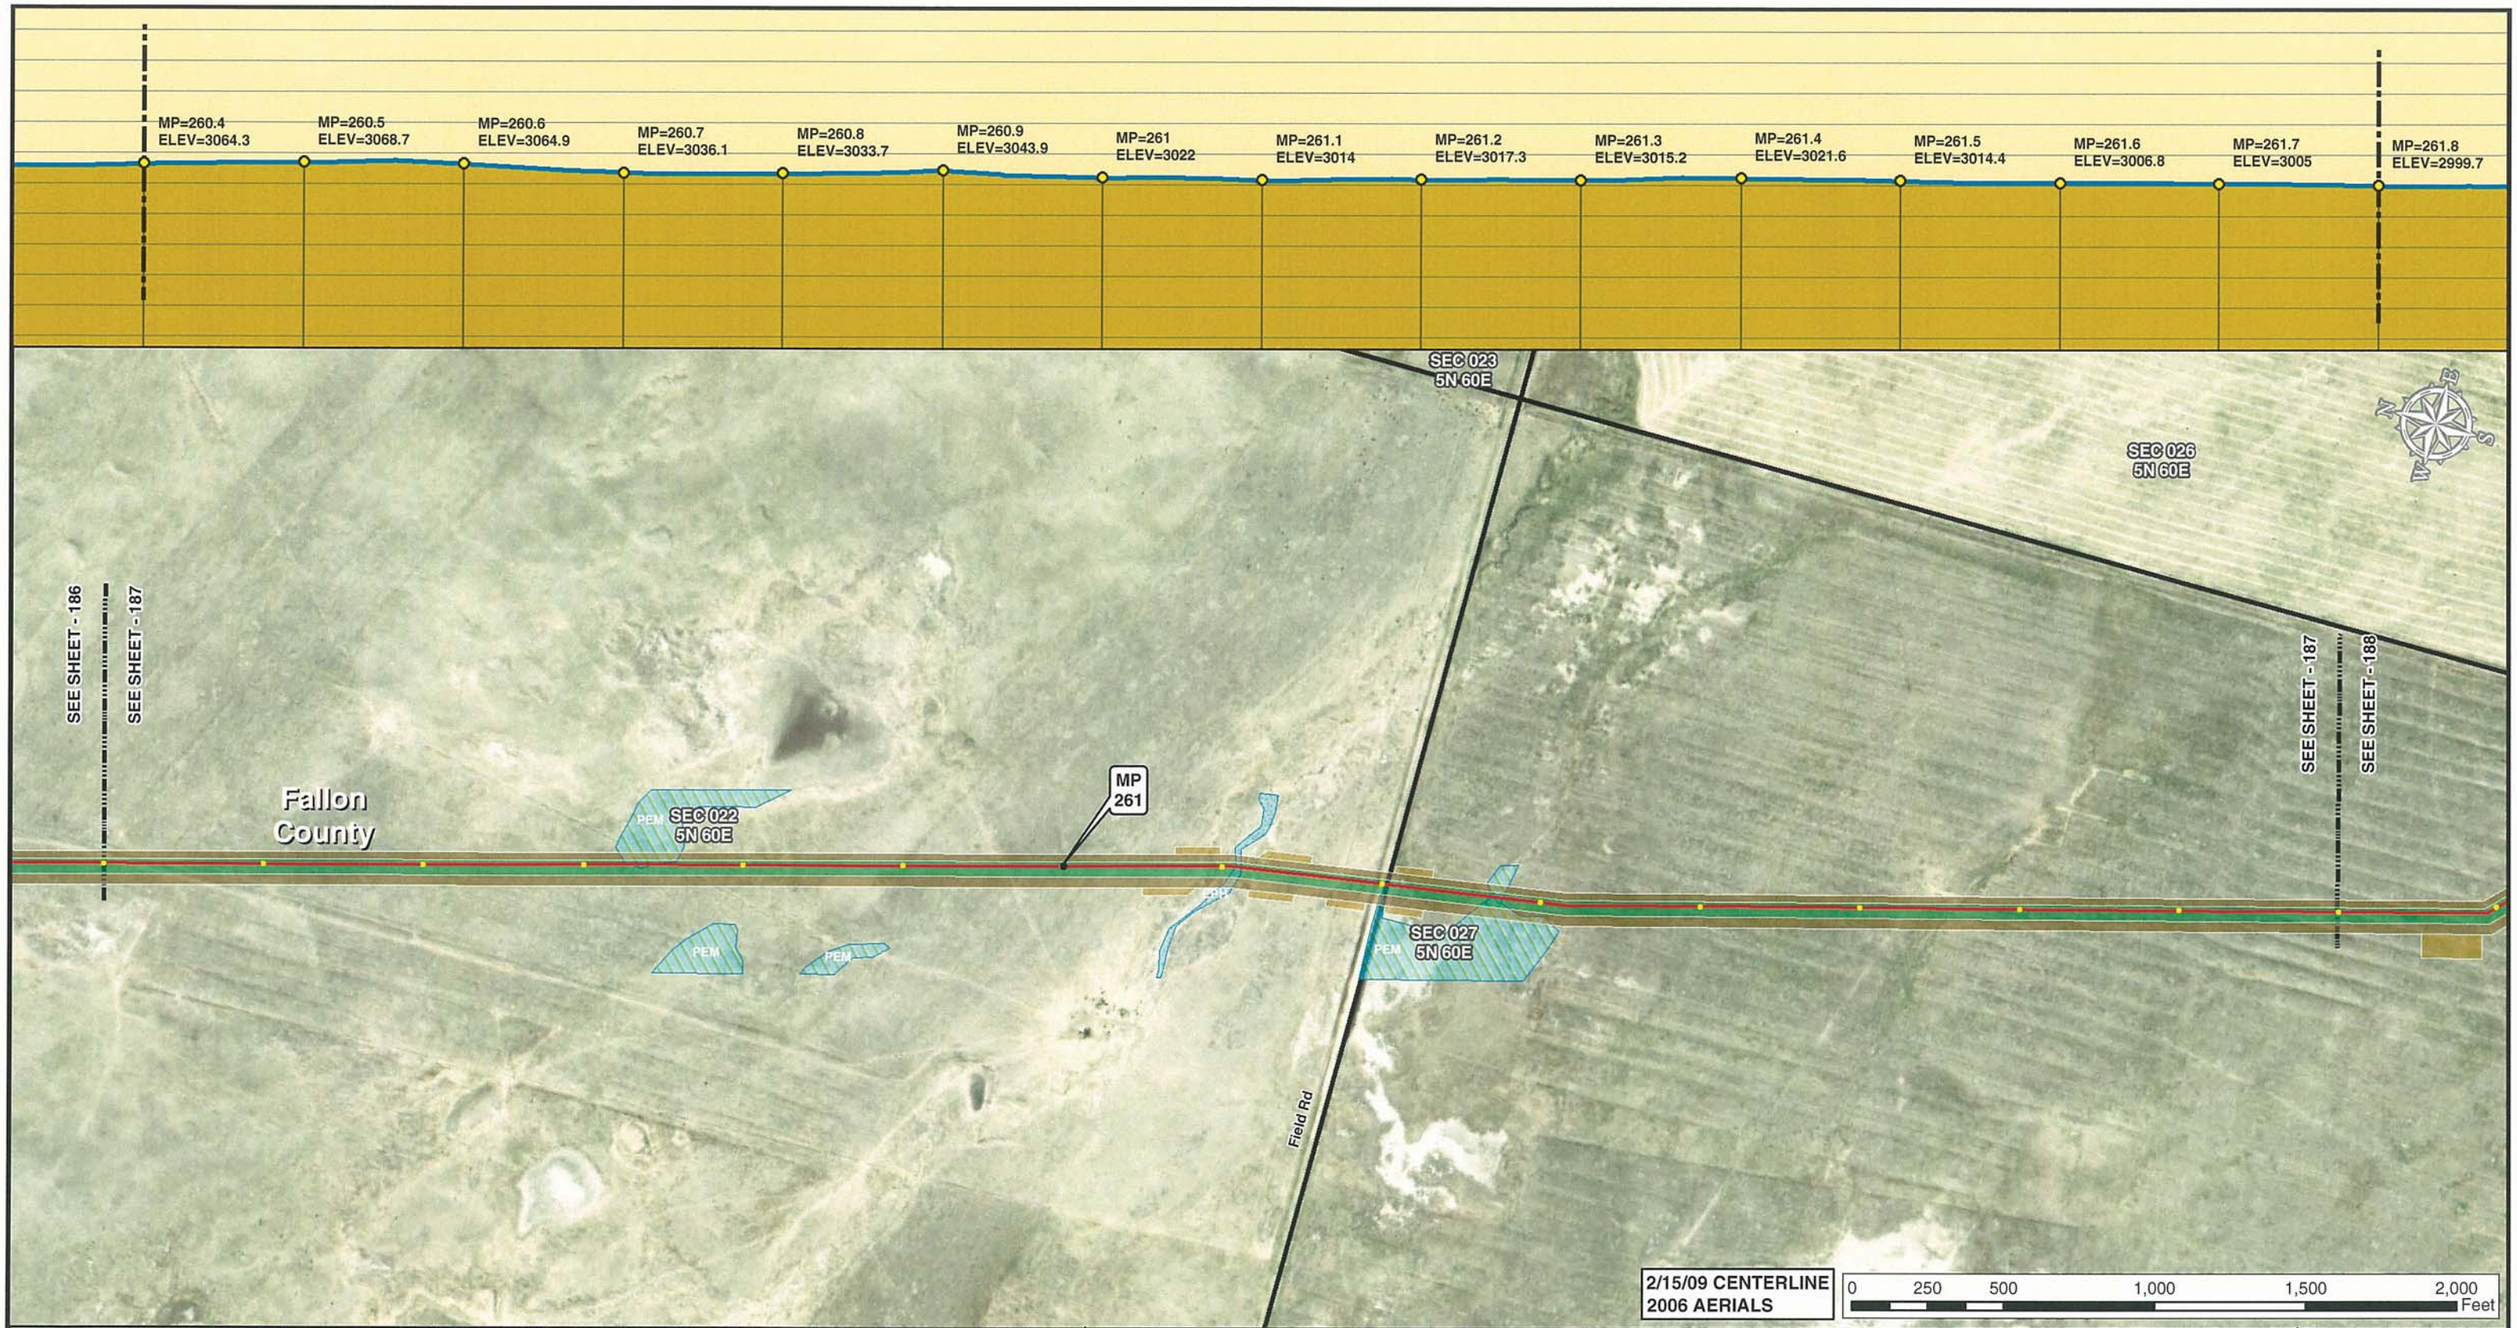

Legend

- MILE POST
- 0.1 MILE TICK MARK
- VALVE
- KEYSTONE XL PROJECT
- PERMANENT EASEMENT
- TEMPORARY EASEMENT
- EXTRA WORKSPACE
- ACCESS ROAD
- TRANSMISSION LINE
- PUMP STATION
- STAGING AREA
- PIPE YARD
- CONTRACTOR YARD
- WATER BODY
- WETLAND
- COUNTY LINE
- SECTION LINE

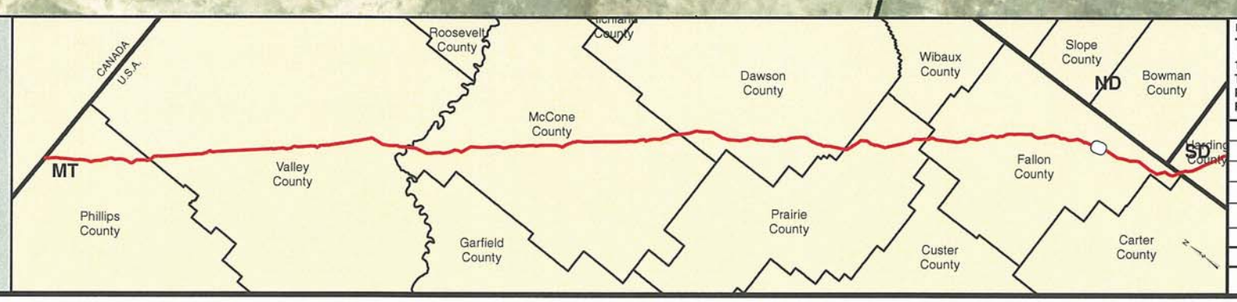

PREPARED BY:
TROW ENGINEERING CONSULTANTS INC.
1300 Metropolitan Boulevard, Suite 200
Tallahassee, Florida , USA 32308
Phone: 1-850-385-5441
Fax: 1-850-385-5523
Trow

ConocoPhillips | TransCanada — In business to deliver

NO.	REVISION	DATE
1	ISSUED FOR SUPPLEMENTAL U.S. DEPT. OF STATE FILING (2.15.09 CL)	7.6.09
0	ISSUED FOR UNITED STATES DEPARTMENT OF STATE (7.31.08 CL)	11.19.08

KEYSTONE XL PROJECT
ROUTE SHEETS
MORGAN, MONTANA TO STEELE CITY, NEBRASKA
FALLON COUNTY, MONTANA

MAP PARAMETERS
PROJECTION: NAD83, UTM:13N
SCALE: 1: 6000 ; 1" = 500'

DRAWN BY	CHECKED BY	APPROVED BY	PROJECT:	DRAWING NUMBER	SHEET	REV.
GS	SS	RG	50388X	XL-30-ML-2002-P-187-A	187	1

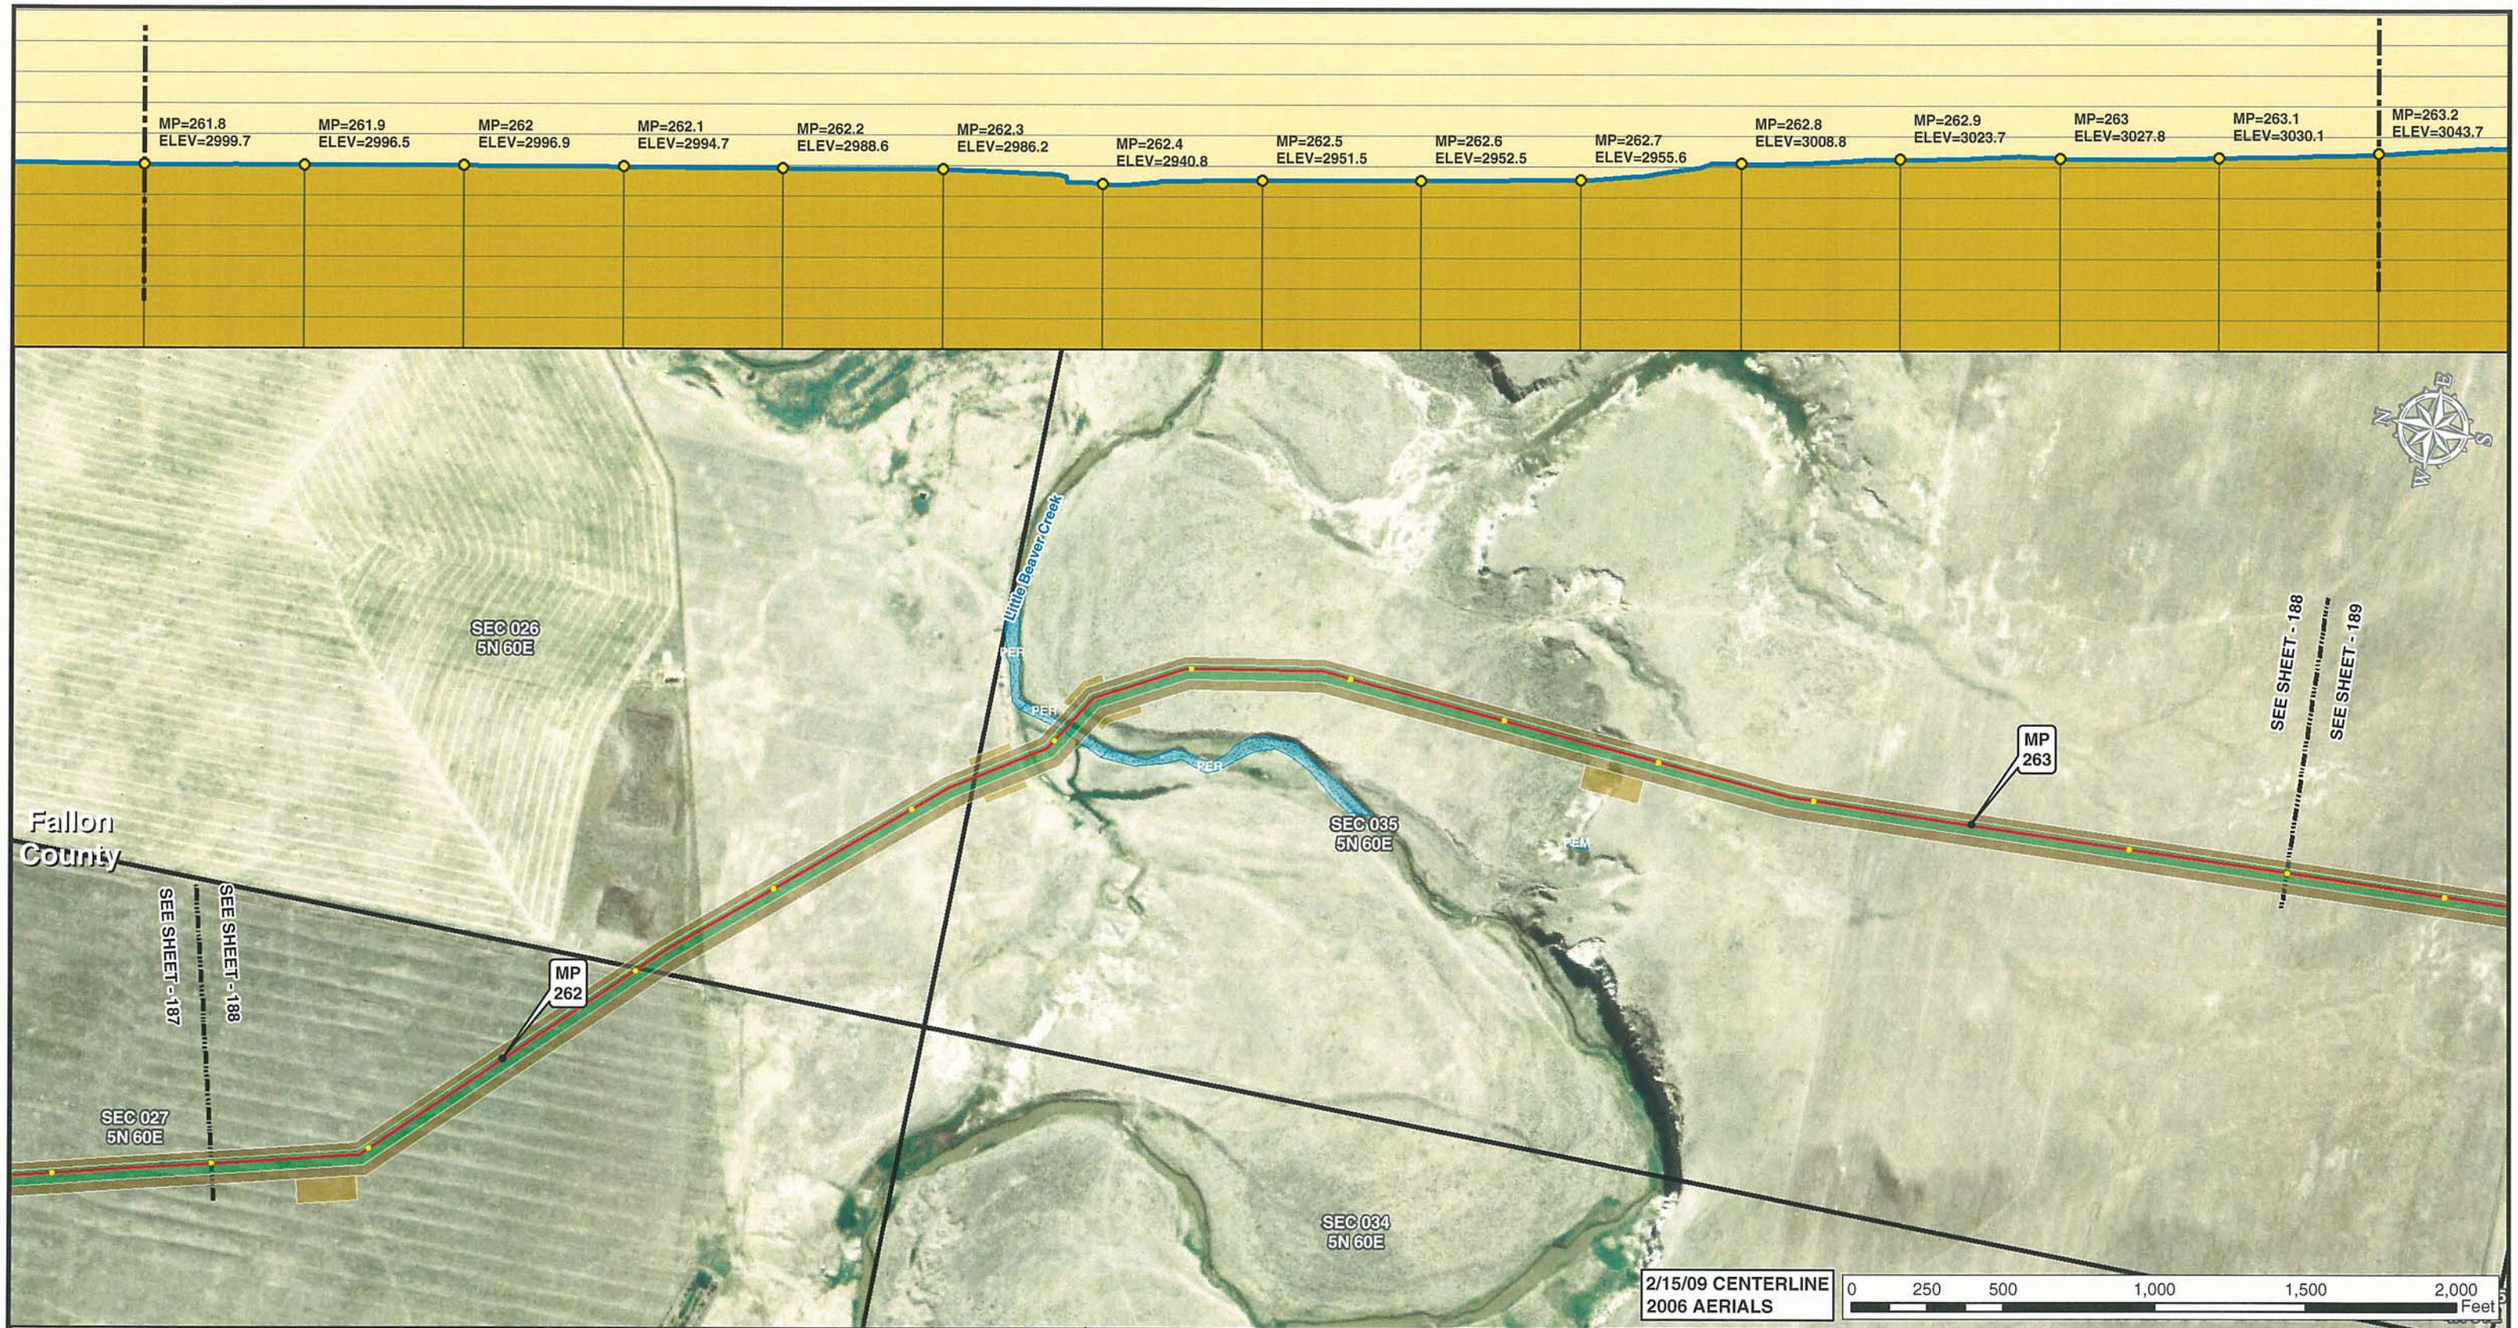

Legend

- MILE POST
- 0.1 MILE TICK MARK
- VALVE
- KEYSTONE XL PROJECT
- PERMANENT EASEMENT
- TEMPORARY EASEMENT
- EXTRA WORKSPACE
- ACCESS ROAD
- TRANSMISSION LINE
- PUMP STATION
- STAGING AREA
- PIPE YARD
- CONTRACTOR YARD
- WATER BODY
- WETLAND
- COUNTY LINE
- SECTION LINE

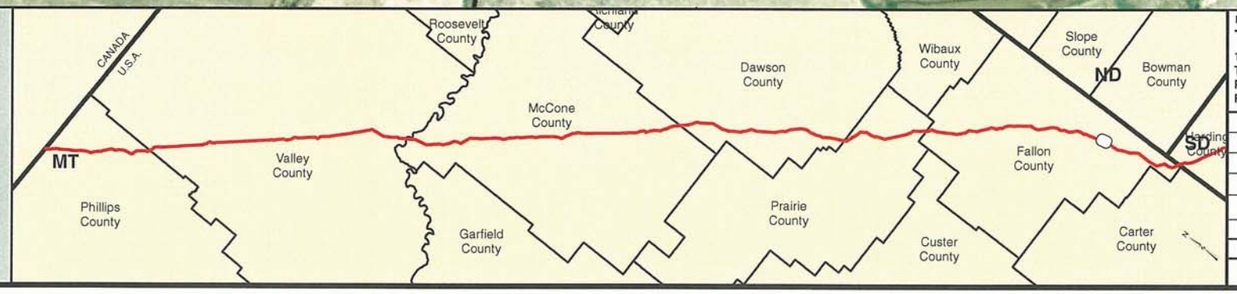

PREPARED BY:

TROW ENGINEERING CONSULTANTS INC.
1300 Metropolitan Boulevard, Suite 200
Tallahassee, Florida , USA 32308
Phone: 1-850-385-5441
Fax: 1-850-385-5523

Trow

ConocoPhillips | TransCanada — In business to deliver

NO.	REVISION	DATE
1	ISSUED FOR SUPPLEMENTAL U.S. DEPT. OF STATE FILING (2.15.09 CL)	7.6.09
0	ISSUED FOR UNITED STATES DEPARTMENT OF STATE (7.31.08 CL)	11.19.08

KEYSTONE XL PROJECT
ROUTE SHEETS
MORGAN, MONTANA TO STEELE CITY, NEBRASKA
FALLON COUNTY, MONTANA

MAP PARAMETERS
PROJECTION: NAD83, UTM:13N
SCALE: 1: 6000 ; 1" = 500'

DRAWN BY	CHECKED BY	APPROVED BY	PROJECT:	DRAWING NUMBER	SHEET	REV.
GS	SS	RG	50388X	XL-30-ML-2002-P-188-A	188	1

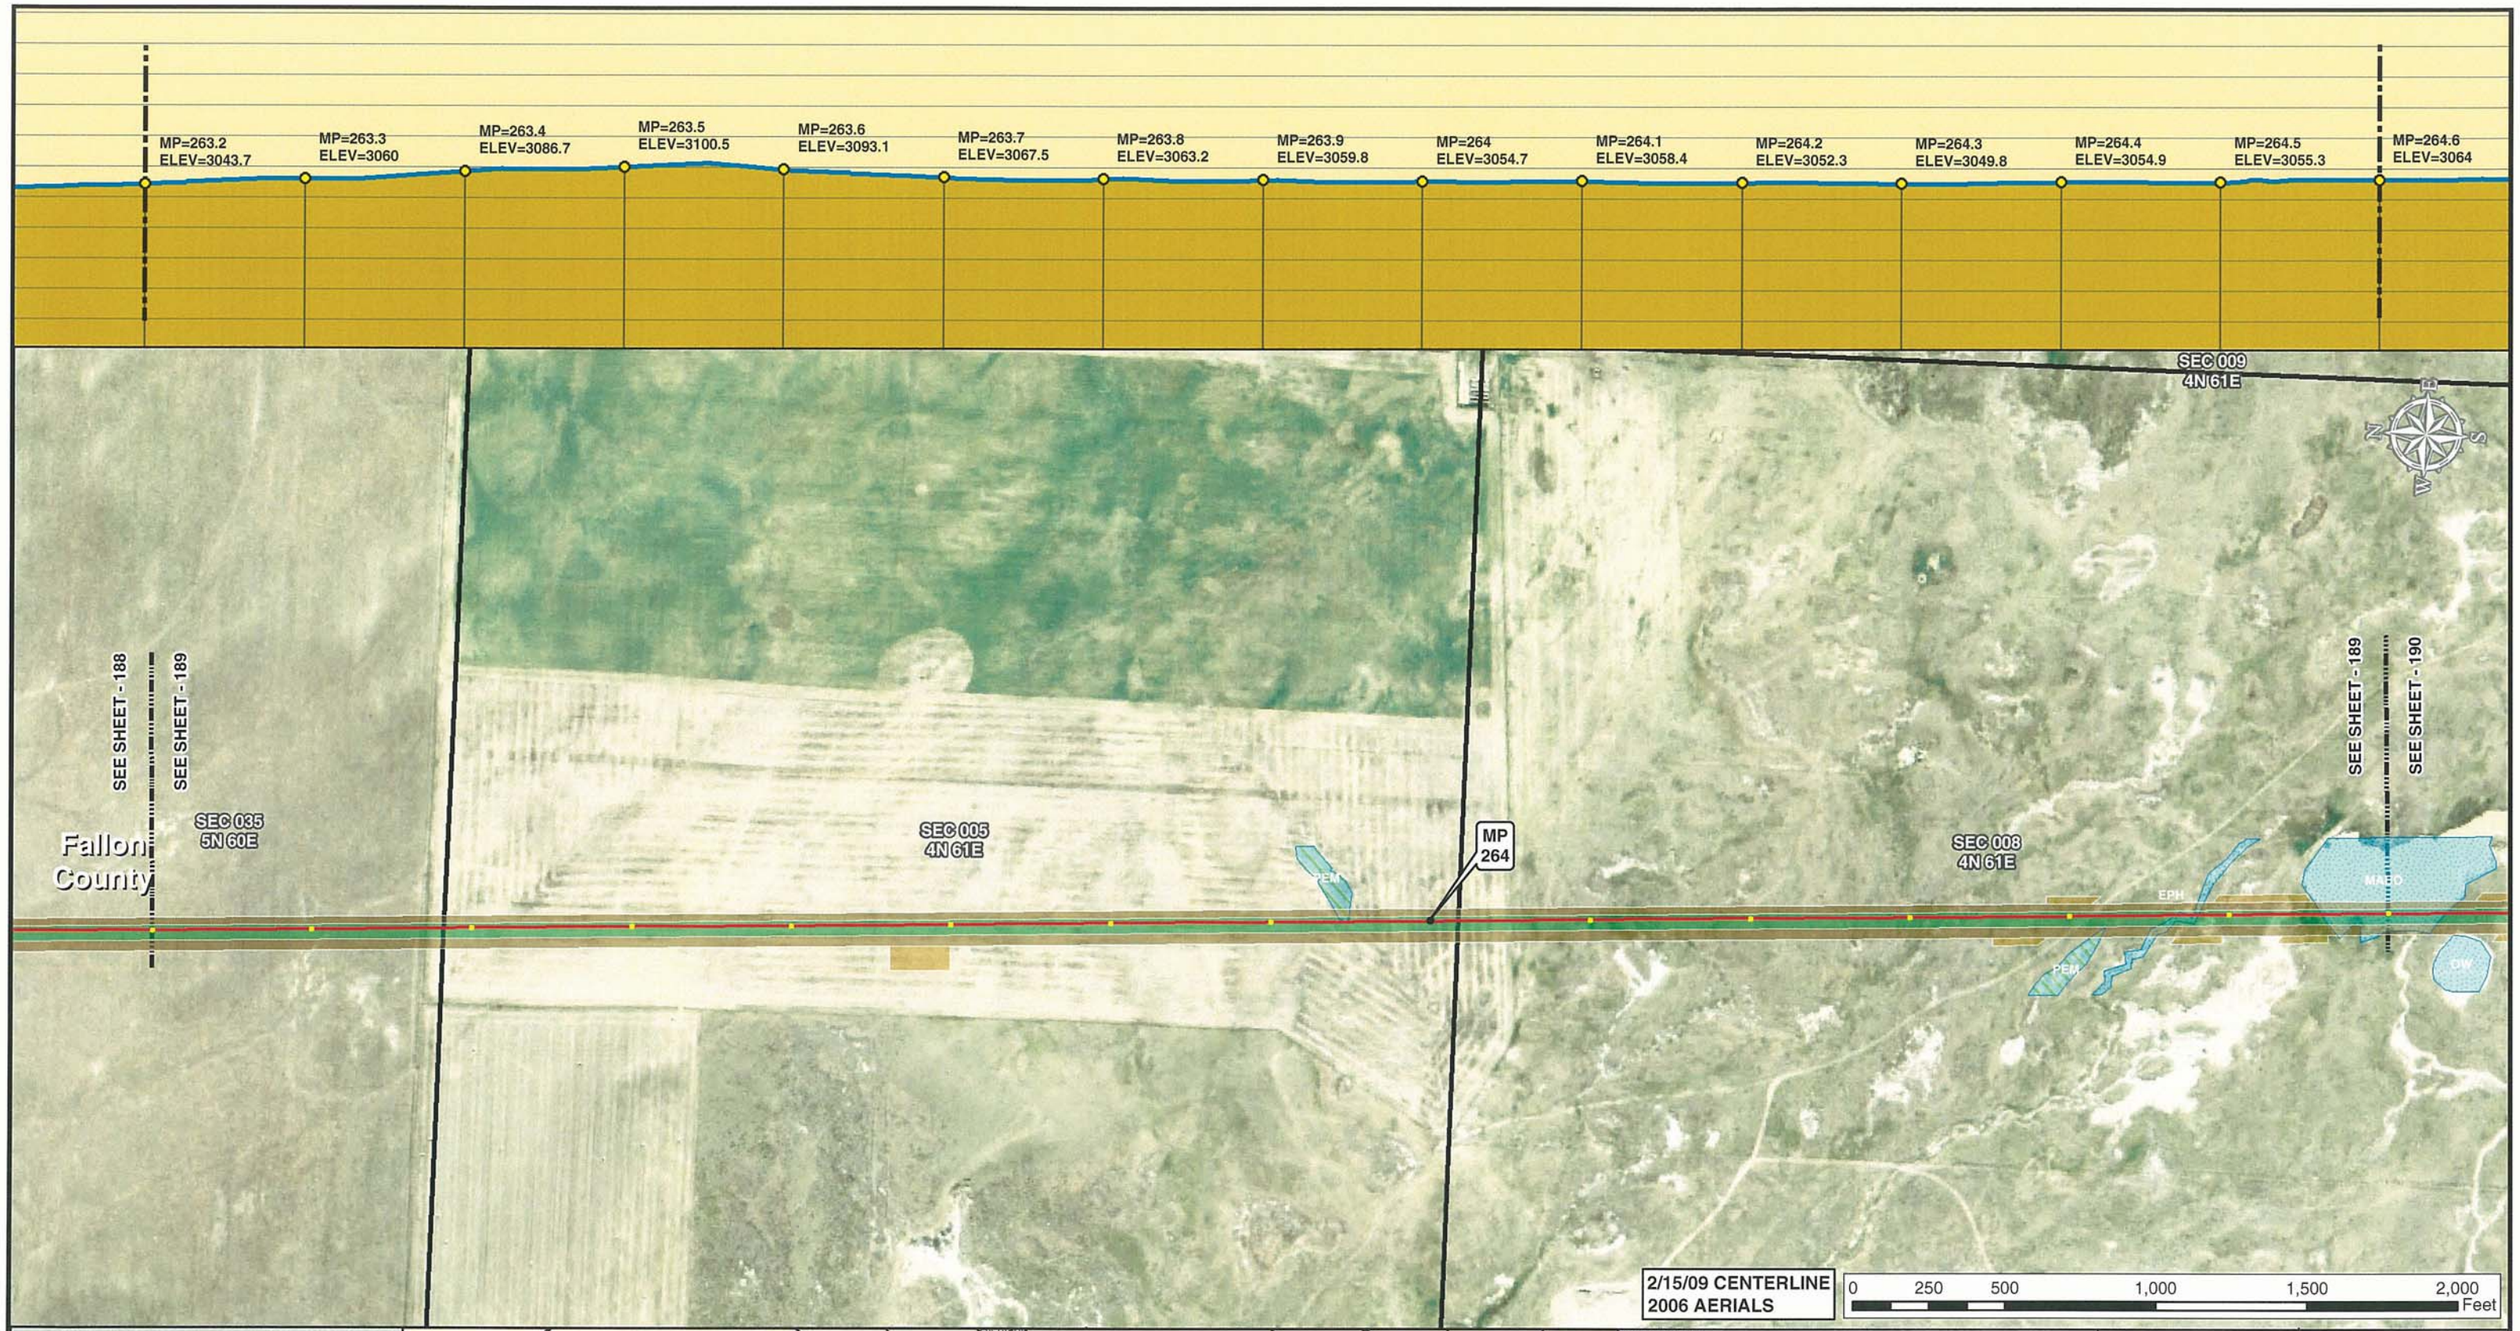

Legend

- MILE POST
- 0.1 MILE TICK MARK
- VALVE
- KEYSTONE XL PROJECT
- PERMANENT EASEMENT
- TEMPORARY EASEMENT
- EXTRA WORKSPACE
- ACCESS ROAD
- TRANSMISSION LINE
- PUMP STATION
- STAGING AREA
- PIPE YARD
- CONTRACTOR YARD
- WATER BODY
- WETLAND
- COUNTY LINE
- SECTION LINE

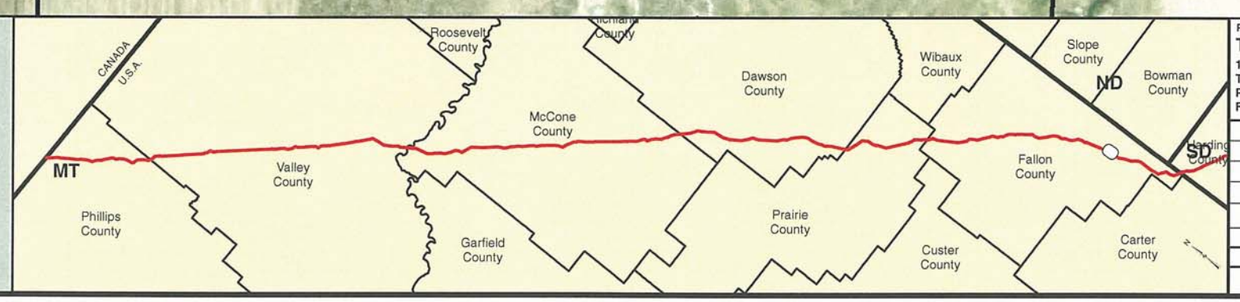

PREPARED BY:
TROW ENGINEERING CONSULTANTS INC.
1300 Metropolitan Boulevard, Suite 200
Tallahassee, Florida , USA 32308
Phone: 1-850-385-5441
Fax: 1-850-385-5523
Trow

NO.	REVISION	DATE
1	ISSUED FOR SUPPLEMENTAL U.S. DEPT. OF STATE FILING (2.15.09 CL)	7.6.09
0	ISSUED FOR UNITED STATES DEPARTMENT OF STATE (7.31.08 CL)	11.19.08

ConocoPhillips

TransCanada
In business to deliver

KEYSTONE XL PROJECT
ROUTE SHEETS
MORGAN, MONTANA TO STEELE CITY, NEBRASKA
FALLON COUNTY, MONTANA

MAP PARAMETERS
PROJECTION: NAD83, UTM:13N
SCALE: 1: 6000 ; 1" = 500'

DRAWN BY	CHECKED BY	APPROVED BY	PROJECT:	DRAWING NUMBER	SHEET	REV.
GS	SS	RG	50388X	XL-30-ML-2002-P-189-A	189	1

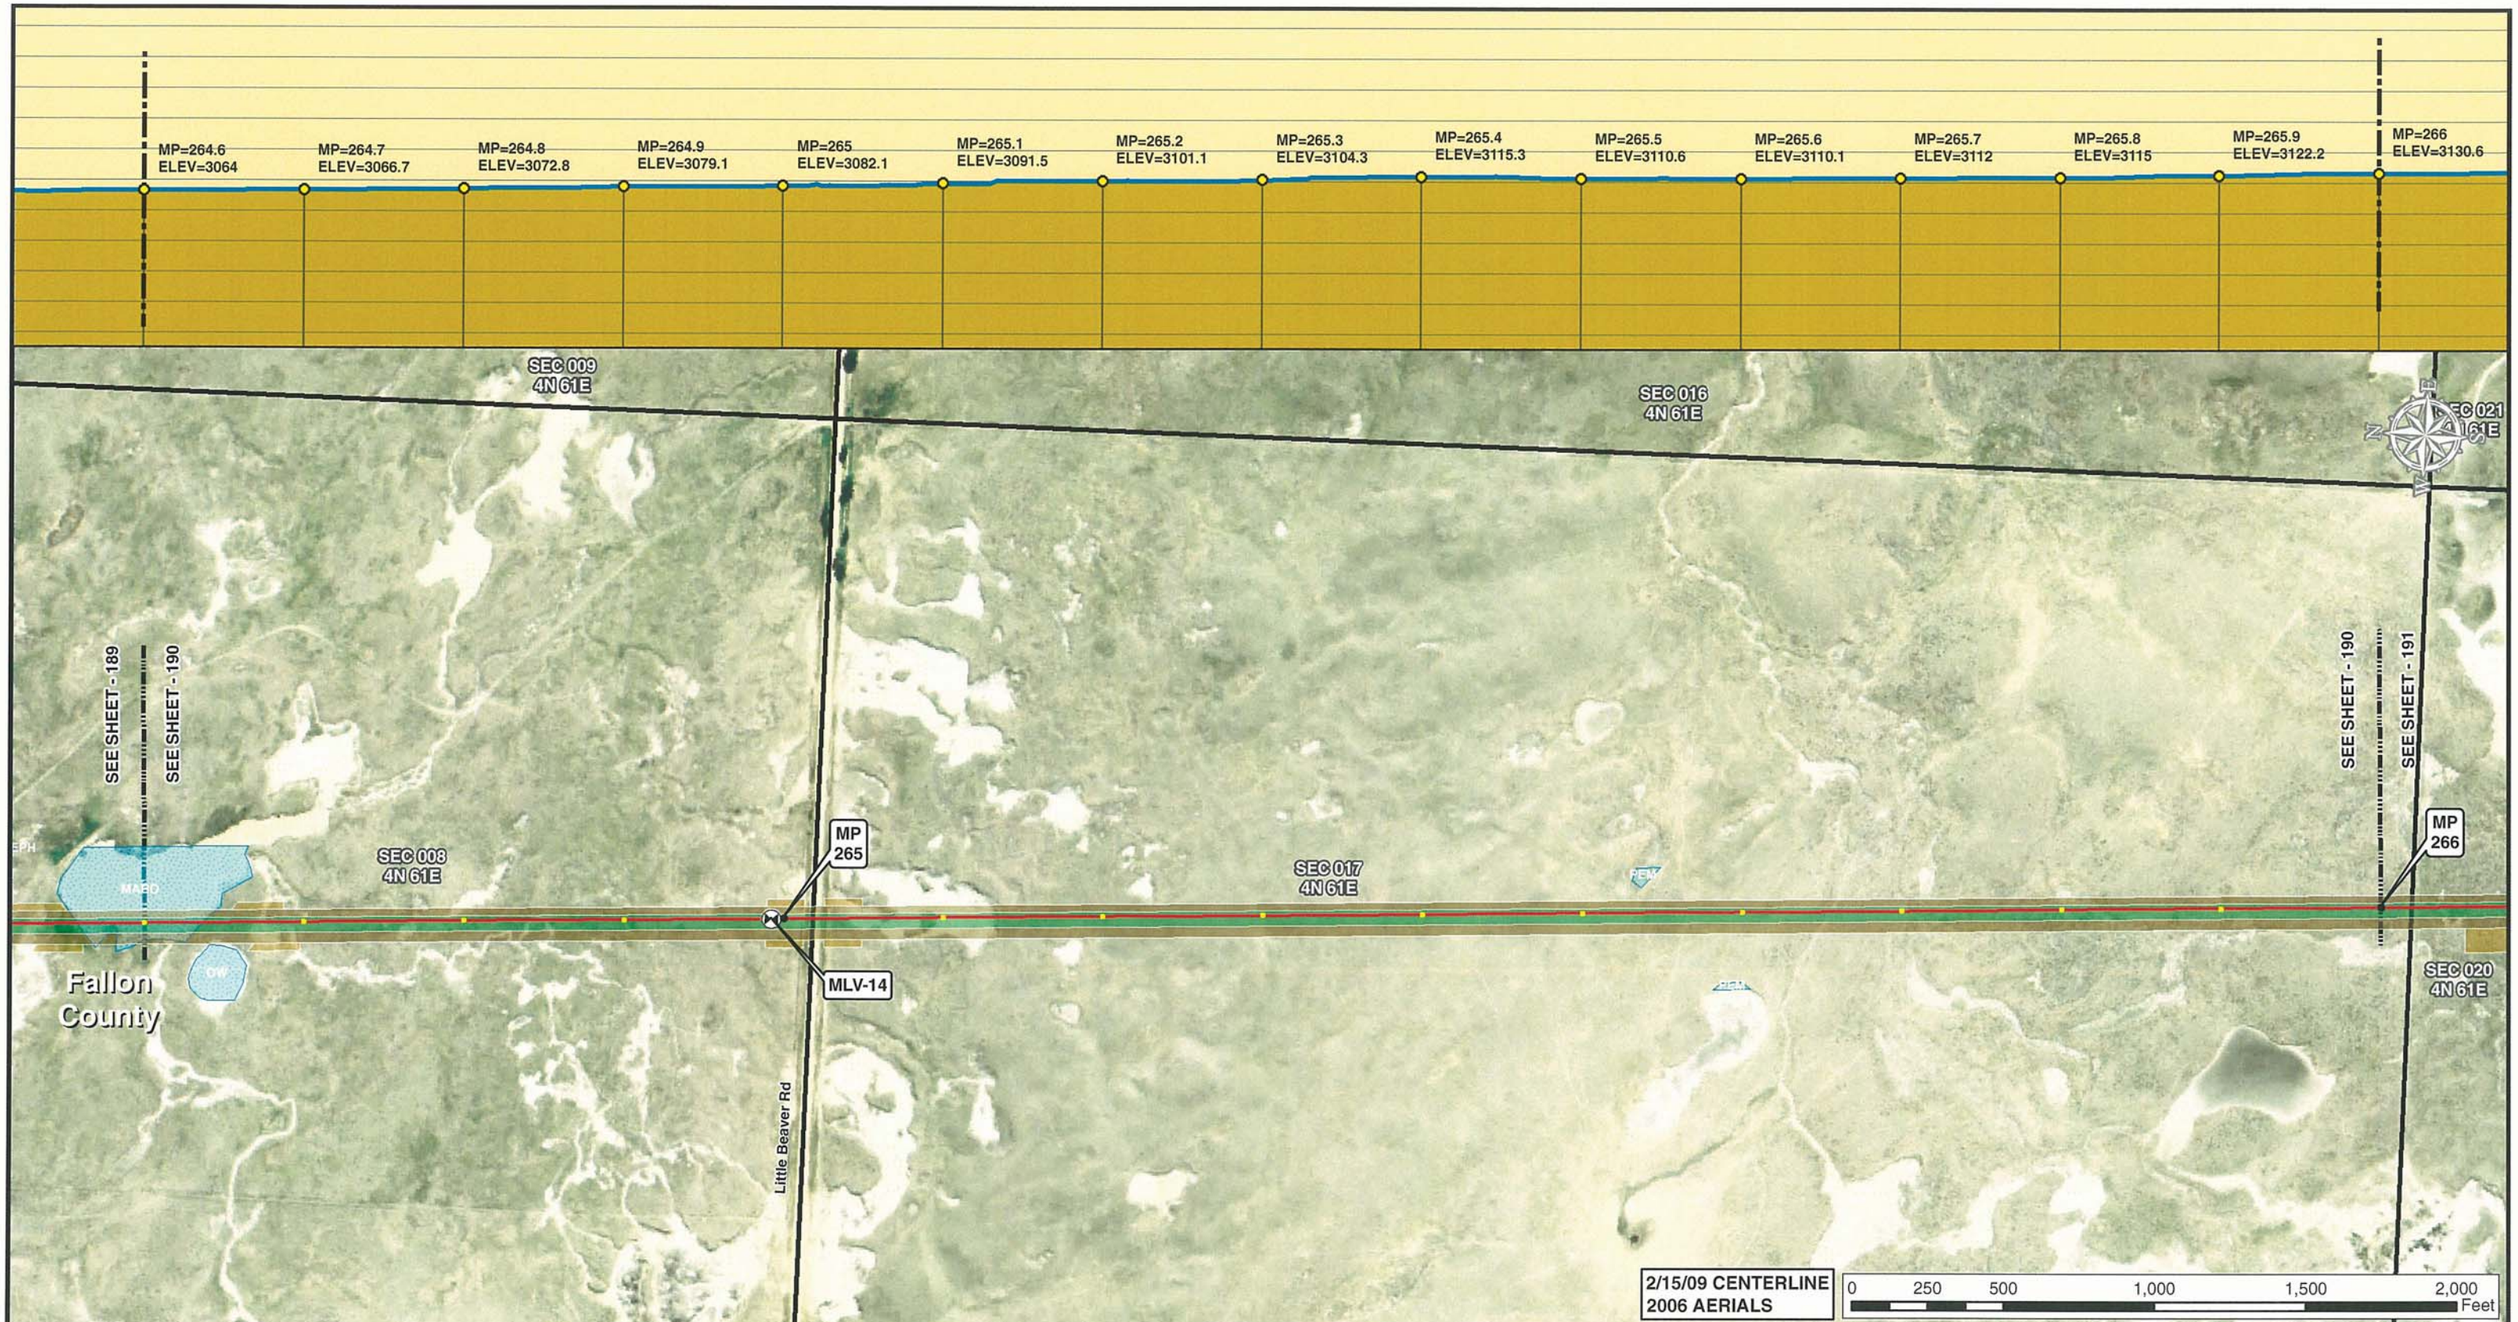

Legend

- MILE POST
- 0.1 MILE TICK MARK
- VALVE
- KEYSTONE XL PROJECT
- PERMANENT EASEMENT
- TEMPORARY EASEMENT
- EXTRA WORKSPACE
- ACCESS ROAD
- TRANSMISSION LINE
- PUMP STATION
- STAGING AREA
- PIPE YARD
- CONTRACTOR YARD
- WATER BODY
- WETLAND
- COUNTY LINE
- SECTION LINE

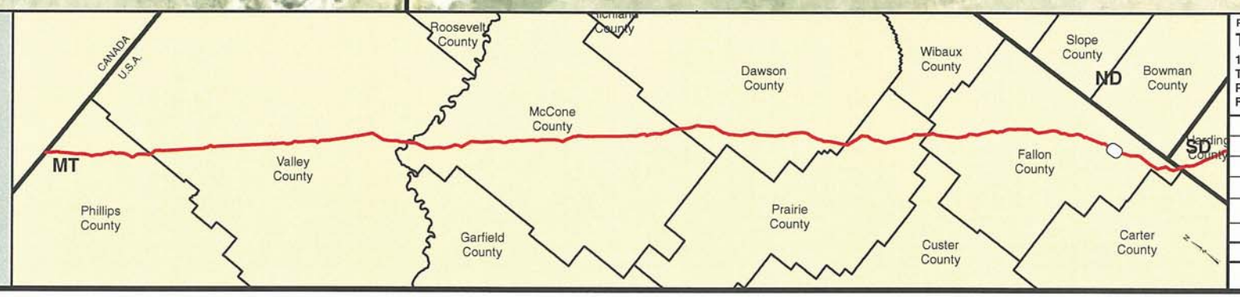

PREPARED BY:
TROW ENGINEERING CONSULTANTS INC.
1300 Metropolitan Boulevard, Suite 200
Tallahassee, Florida , USA 32308
Phone: 1-850-385-5441
Fax: 1-850-385-5523

Trow

ConocoPhillips | TransCanada — In business to deliver

NO.	REVISION	DATE
1	ISSUED FOR SUPPLEMENTAL U.S. DEPT. OF STATE FILING (2.15.09 CL)	7.6.09
0	ISSUED FOR UNITED STATES DEPARTMENT OF STATE (7.31.08 CL)	11.19.08

KEYSTONE XL PROJECT
ROUTE SHEETS
MORGAN, MONTANA TO STEELE CITY, NEBRASKA
FALLON COUNTY, MONTANA

MAP PARAMETERS
PROJECTION: NAD83, UTM:13N
SCALE: 1: 6000 ; 1" = 500'

DRAWN BY	CHECKED BY	APPROVED BY	PROJECT:	DRAWING NUMBER	SHEET	REV.
GS	SS	RG	50388X	XL-30-ML-2002-P-190-A	190	1

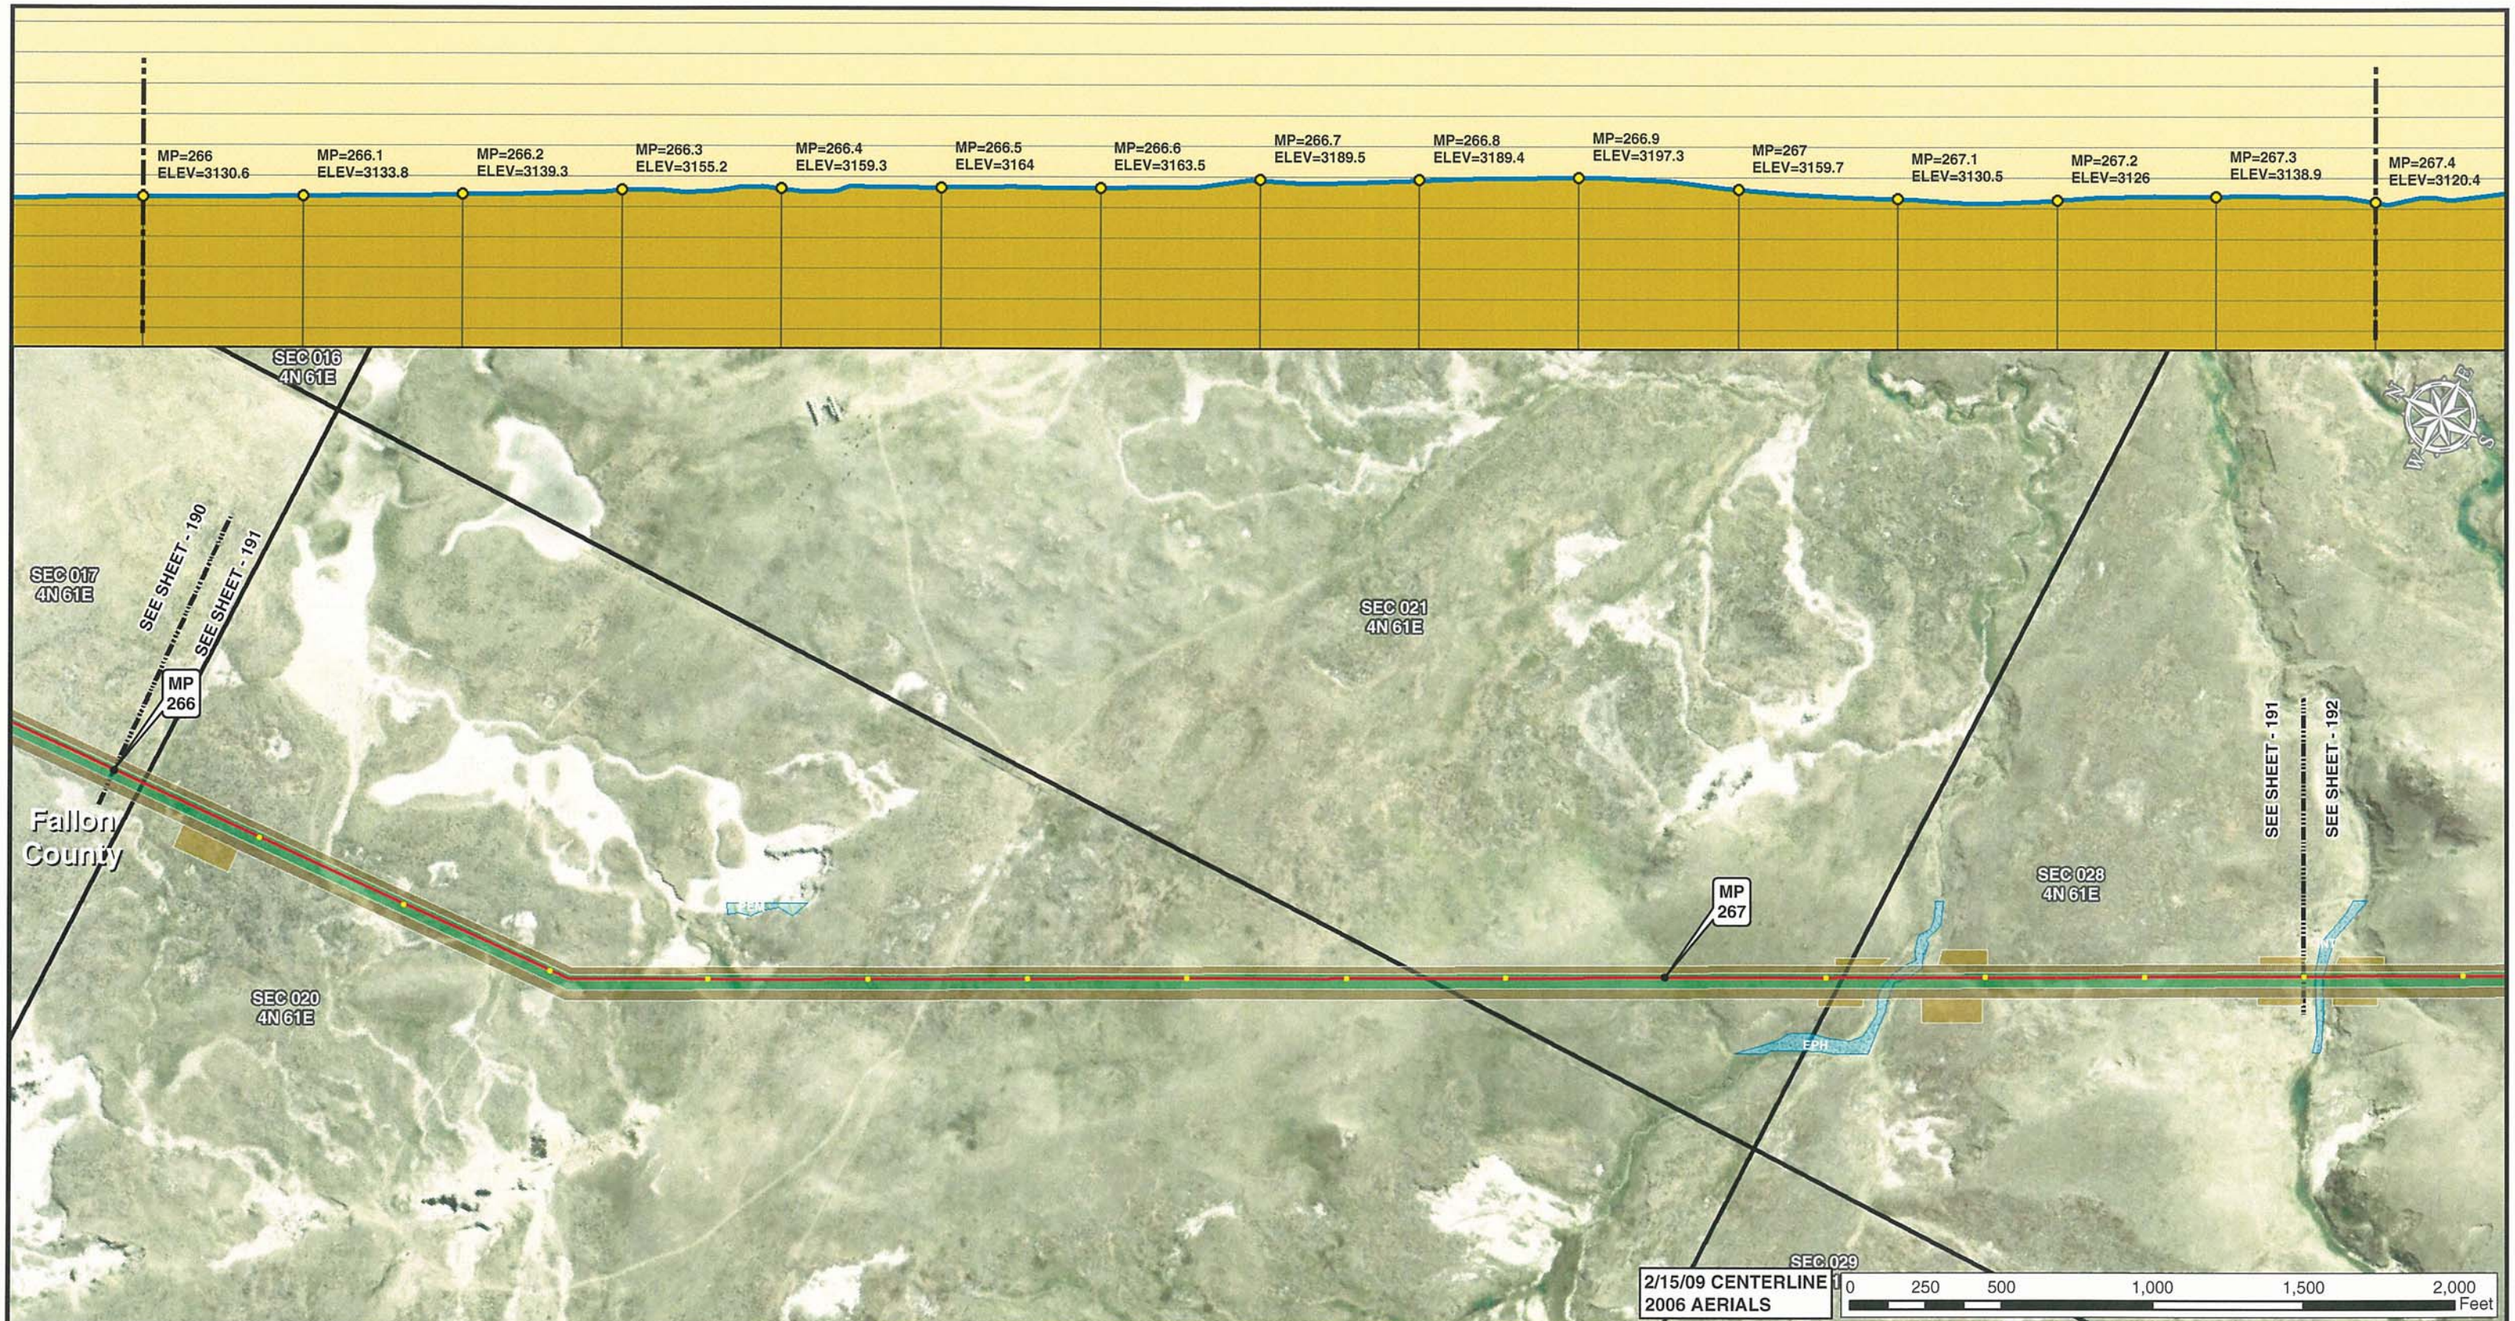

Legend

- MILE POST
- 0.1 MILE TICK MARK
- VALVE
- KEYSTONE XL PROJECT
- PERMANENT EASEMENT
- TEMPORARY EASEMENT
- EXTRA WORKSPACE
- ACCESS ROAD
- TRANSMISSION LINE
- PUMP STATION
- STAGING AREA
- PIPE YARD
- CONTRACTOR YARD
- WATER BODY
- WETLAND
- COUNTY LINE
- SECTION LINE

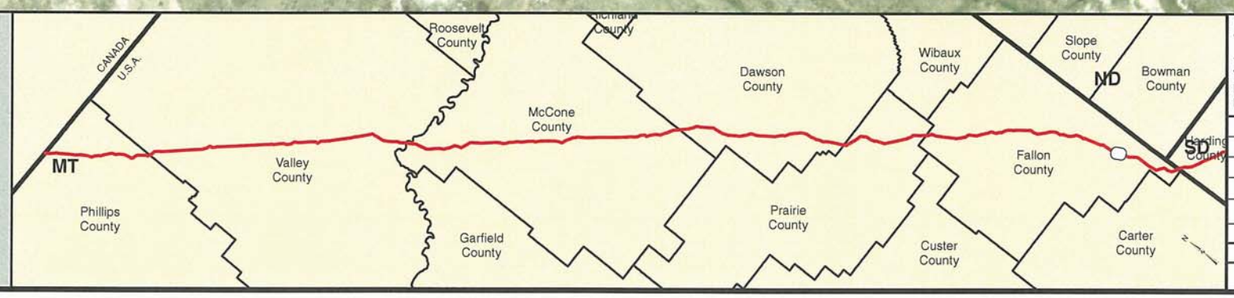

PREPARED BY:
TROW ENGINEERING CONSULTANTS INC.
1300 Metropolitan Boulevard, Suite 200
Tallahassee, Florida , USA 32308
Phone: 1-850-385-5441
Fax: 1-850-385-5523
Trow

NO.	REVISION	DATE
1	ISSUED FOR SUPPLEMENTAL U.S. DEPT. OF STATE FILING (2.15.09 CL)	7.6.09
0	ISSUED FOR UNITED STATES DEPARTMENT OF STATE (7.31.08 CL)	11.19.08

ConocoPhillips

TransCanada
In business to deliver

KEYSTONE XL PROJECT
ROUTE SHEETS
MORGAN, MONTANA TO STEELE CITY, NEBRASKA
FALLON COUNTY, MONTANA

MAP PARAMETERS
PROJECTION: NAD83, UTM:13N
SCALE: 1: 6000 ; 1" = 500'

DRAWN BY	CHECKED BY	APPROVED BY	PROJECT:	DRAWING NUMBER	SHEET	REV.
GS	SS	RG	50388X	XL-30-ML-2002-P-191-A	191	1

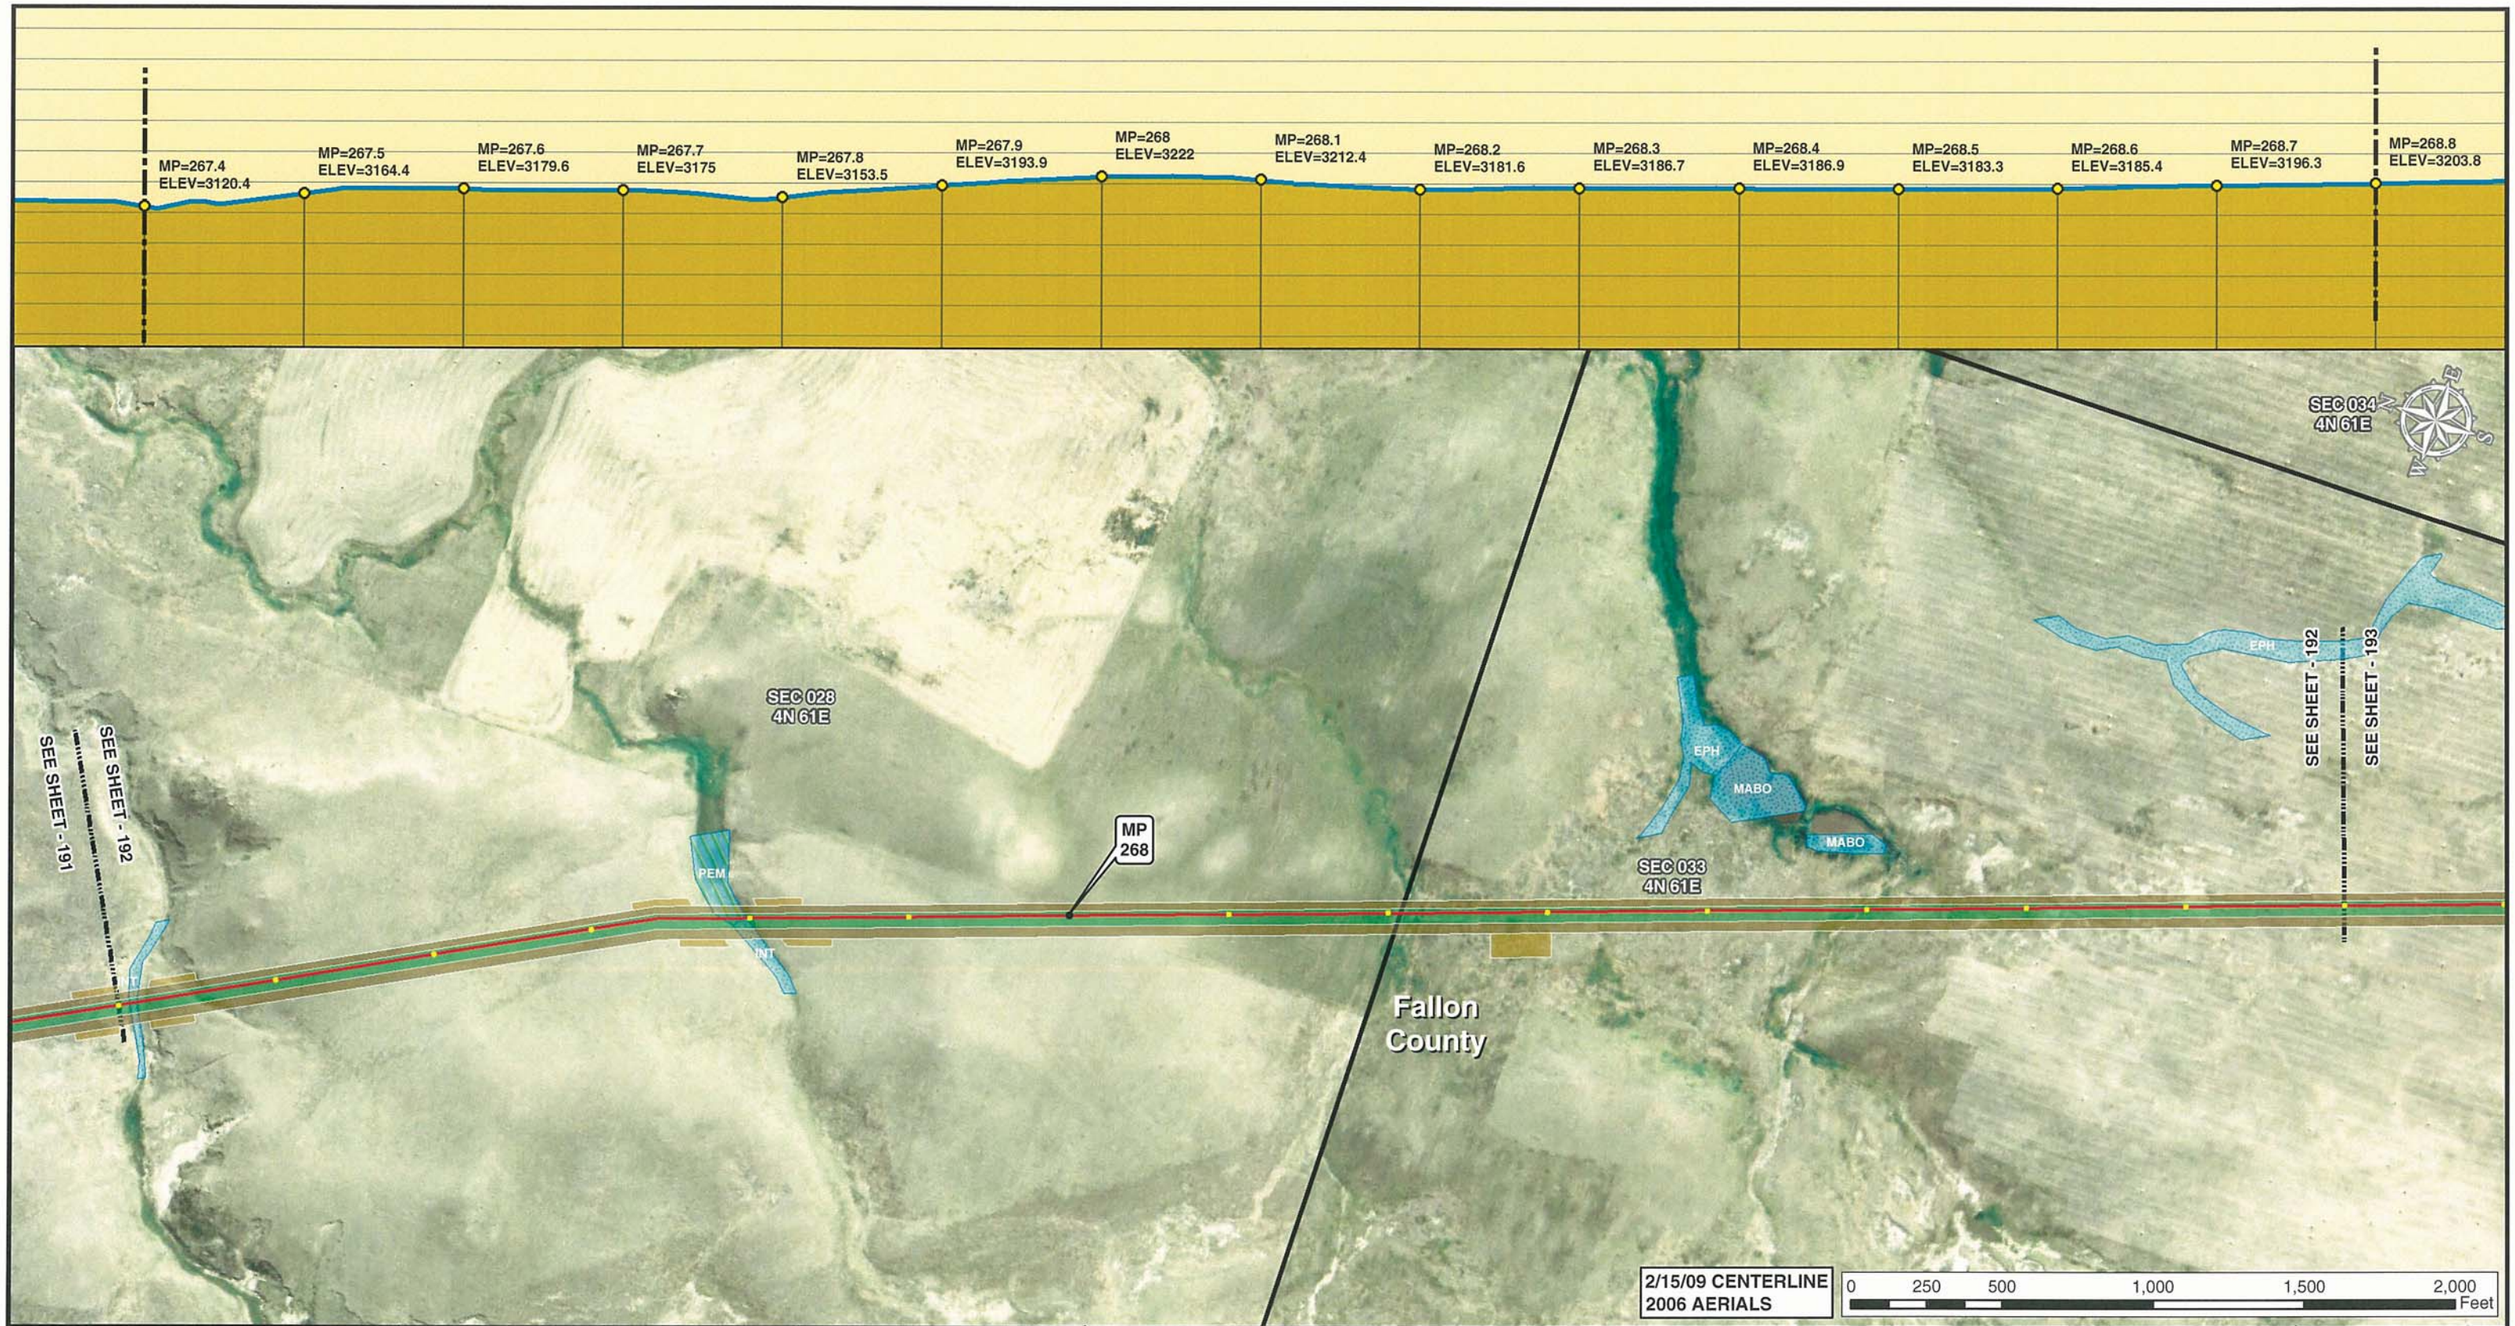

Legend

- MILE POST
- 0.1 MILE TICK MARK
- VALVE
- KEYSTONE XL PROJECT
- PERMANENT EASEMENT
- TEMPORARY EASEMENT
- EXTRA WORKSPACE
- ACCESS ROAD
- TRANSMISSION LINE
- PUMP STATION
- STAGING AREA
- PIPE YARD
- CONTRACTOR YARD
- WATER BODY
- WETLAND
- COUNTY LINE
- SECTION LINE

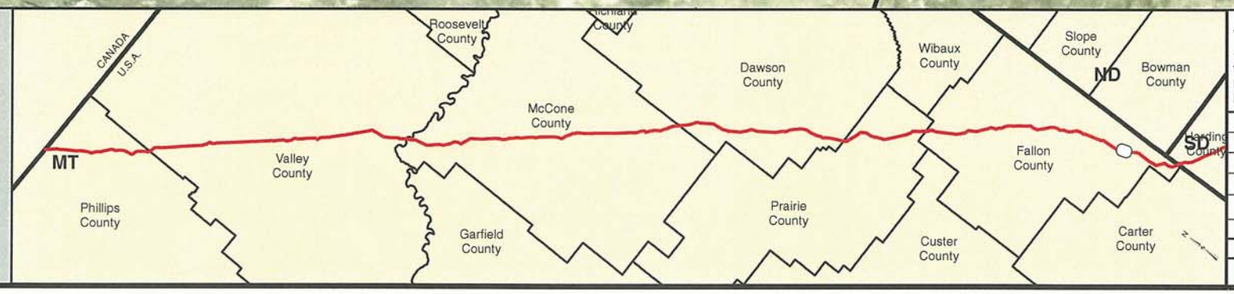

PREPARED BY:

TROW ENGINEERING CONSULTANTS INC.

1300 Metropolitan Boulevard, Suite 200
Tallahassee, Florida , USA 32308
Phone: 1-850-385-5441
Fax: 1-850-385-5523

Trow

ConocoPhillips

TransCanada
In business to deliver

NO.	REVISION	DATE
1	ISSUED FOR SUPPLEMENTAL U.S. DEPT. OF STATE FILING (2.15.09 CL)	7.6.09
0	ISSUED FOR UNITED STATES DEPARTMENT OF STATE (7.31.08 CL)	11.19.08

KEYSTONE XL PROJECT
ROUTE SHEETS
MORGAN, MONTANA TO STEELE CITY, NEBRASKA
FALLON COUNTY, MONTANA

MAP PARAMETERS
PROJECTION: NAD83, UTM:13N
SCALE: 1: 6000 ; 1" = 500'

DRAWN BY	CHECKED BY	APPROVED BY	PROJECT:	DRAWING NUMBER	SHEET	REV.
GS	SS	RG	50388X	XL-30 -ML-2002-P- 192-A	192	1

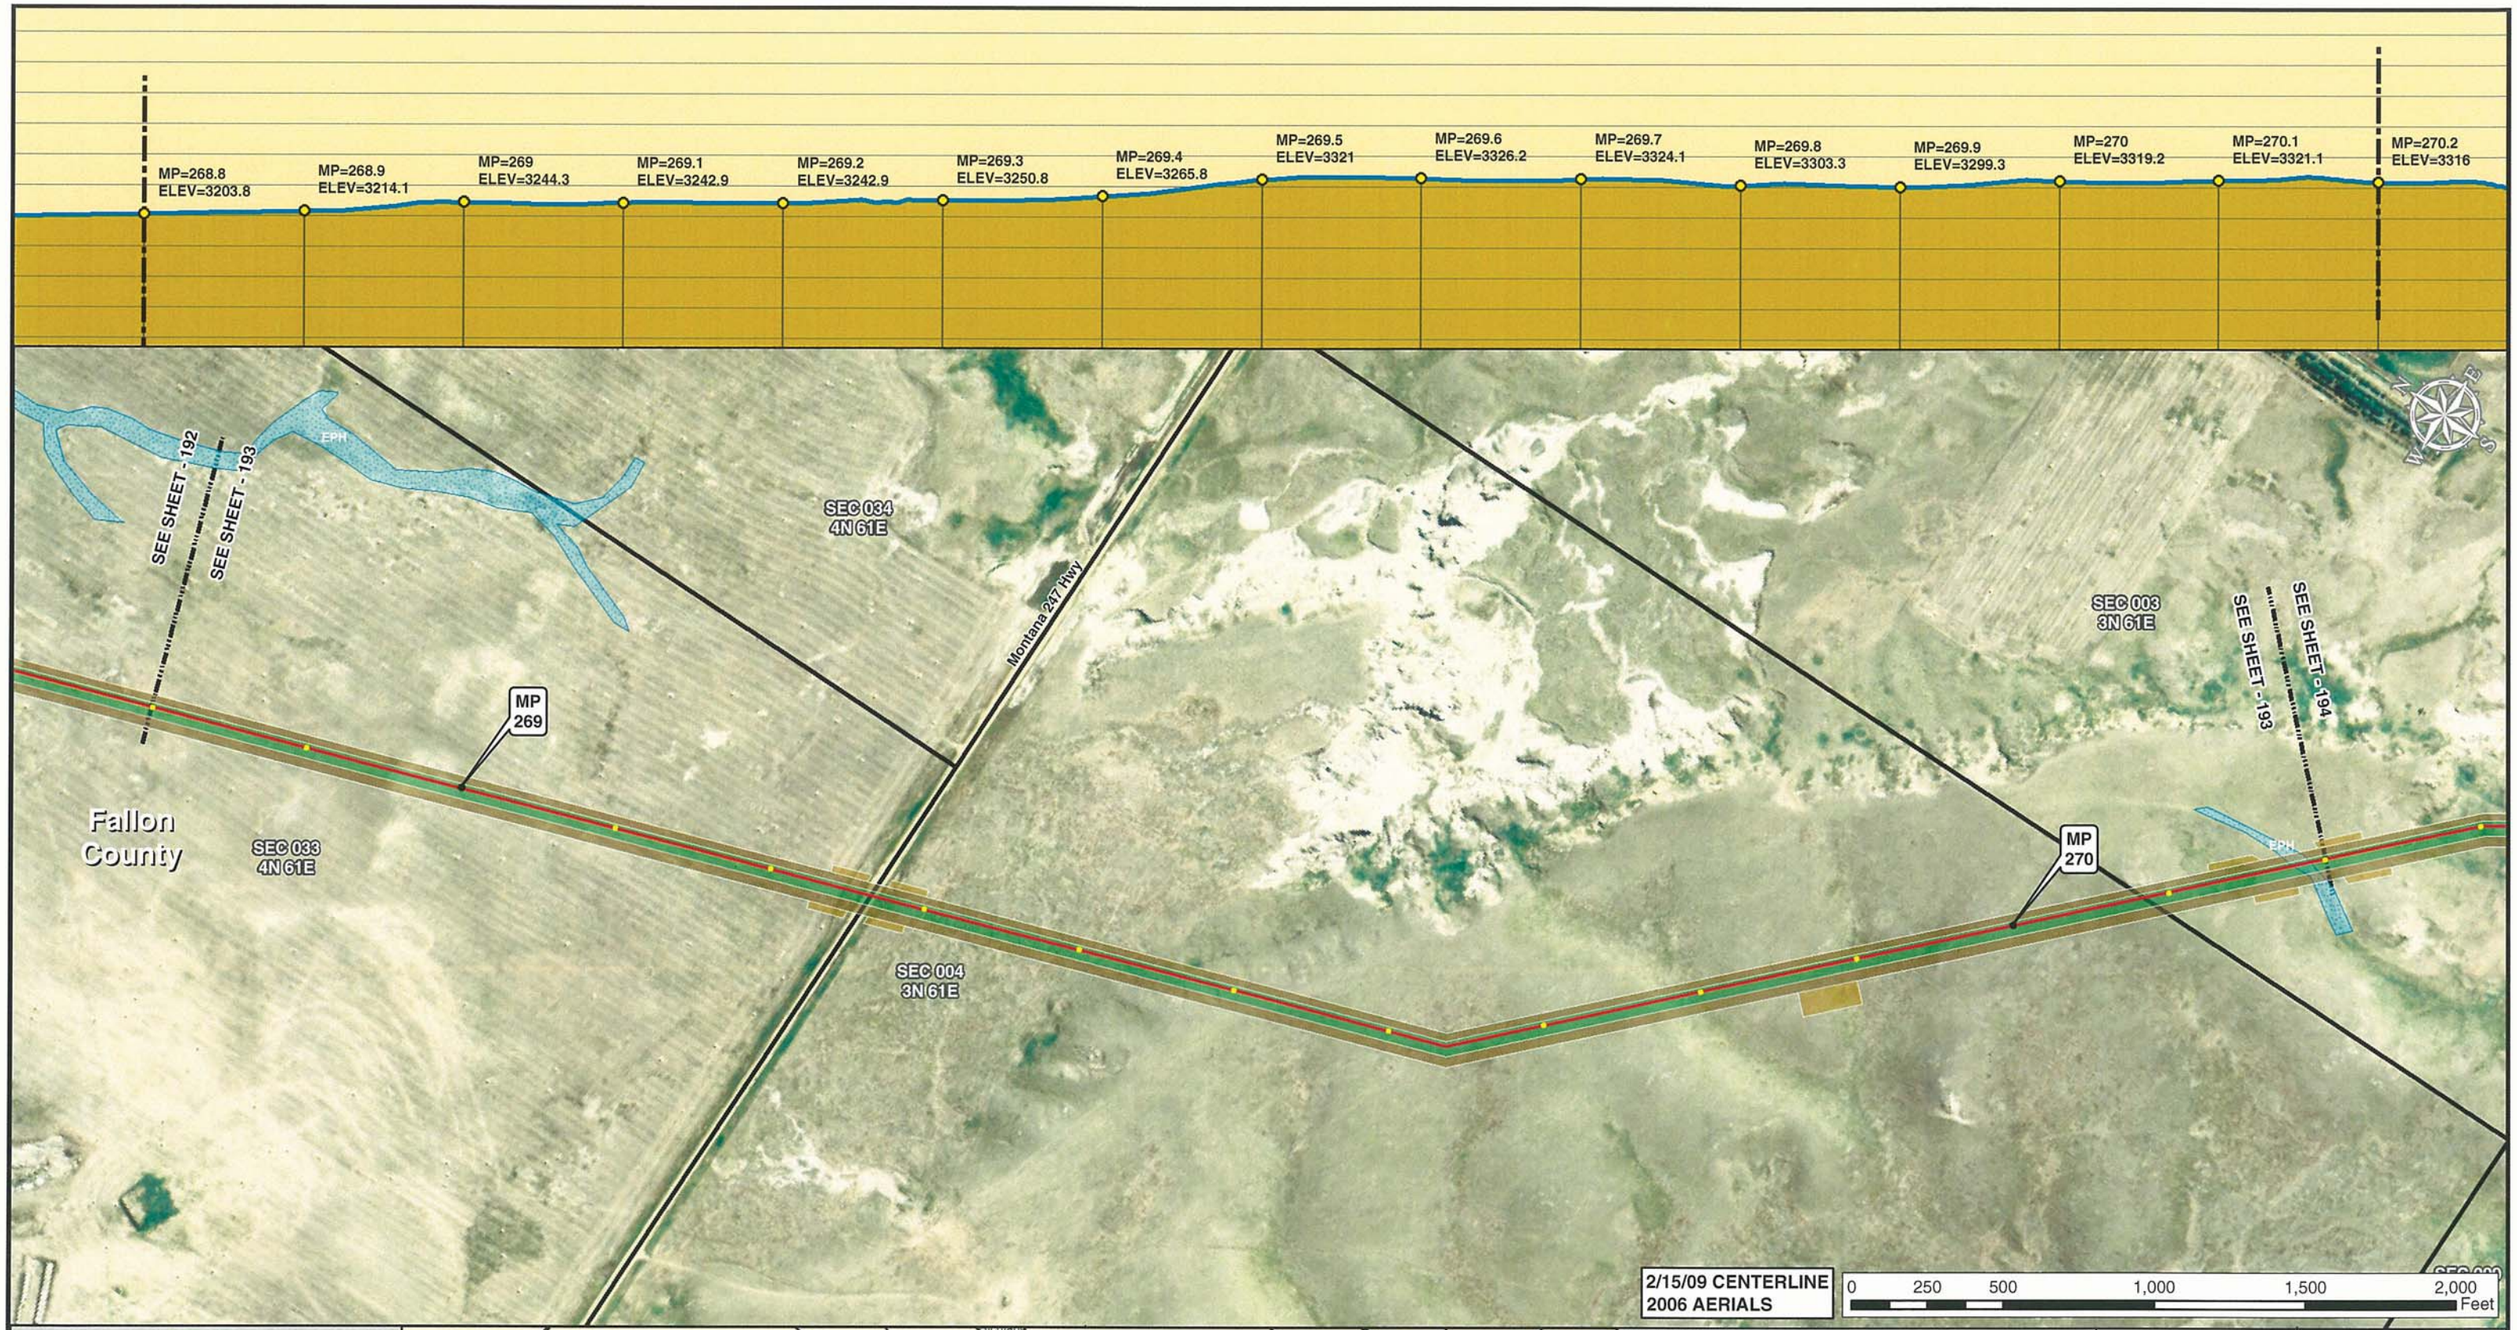

Legend

- MILE POST
- 0.1 MILE TICK MARK
- VALVE
- KEYSTONE XL PROJECT
- PERMANENT EASEMENT
- TEMPORARY EASEMENT
- EXTRA WORKSPACE
- ACCESS ROAD
- TRANSMISSION LINE
- PUMP STATION
- STAGING AREA
- PIPE YARD
- CONTRACTOR YARD
- WATER BODY
- WETLAND
- COUNTY LINE
- SECTION LINE

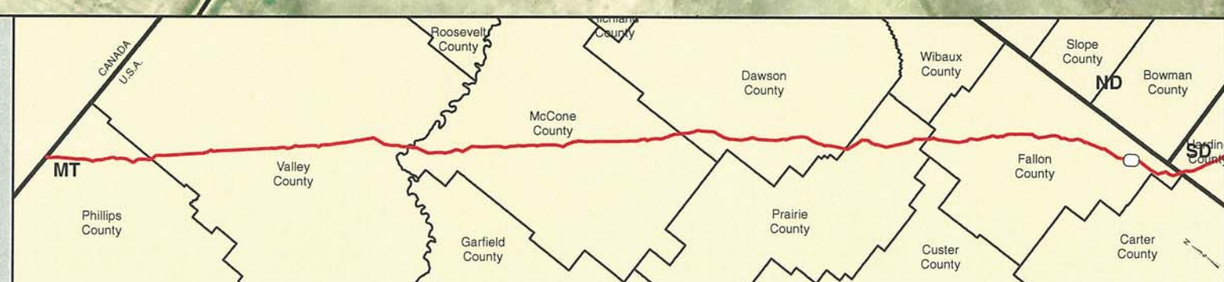

PREPARED BY:
TROW ENGINEERING CONSULTANTS INC.
1300 Metropolitan Boulevard, Suite 200
Tallahassee, Florida , USA 32308
Phone: 1-850-385-5441
Fax: 1-850-385-5523
Trow

ConocoPhillips

TransCanada
In business to deliver

NO.	REVISION	DATE
1	ISSUED FOR SUPPLEMENTAL U.S. DEPT. OF STATE FILING (2.15.09 CL)	7.6.09
0	ISSUED FOR UNITED STATES DEPARTMENT OF STATE (7.31.08 CL)	11.19.08

KEYSTONE XL PROJECT
ROUTE SHEETS
MORGAN, MONTANA TO STEELE CITY, NEBRASKA
FALLON COUNTY, MONTANA

MAP PARAMETERS
PROJECTION: NAD83, UTM:13N
SCALE: 1: 6000 ; 1" = 500'

DRAWN BY	CHECKED BY	APPROVED BY	PROJECT:	DRAWING NUMBER	SHEET	REV.
GS	SS	RG	50388X	XL-30-ML-2002-P-193-A	193	1

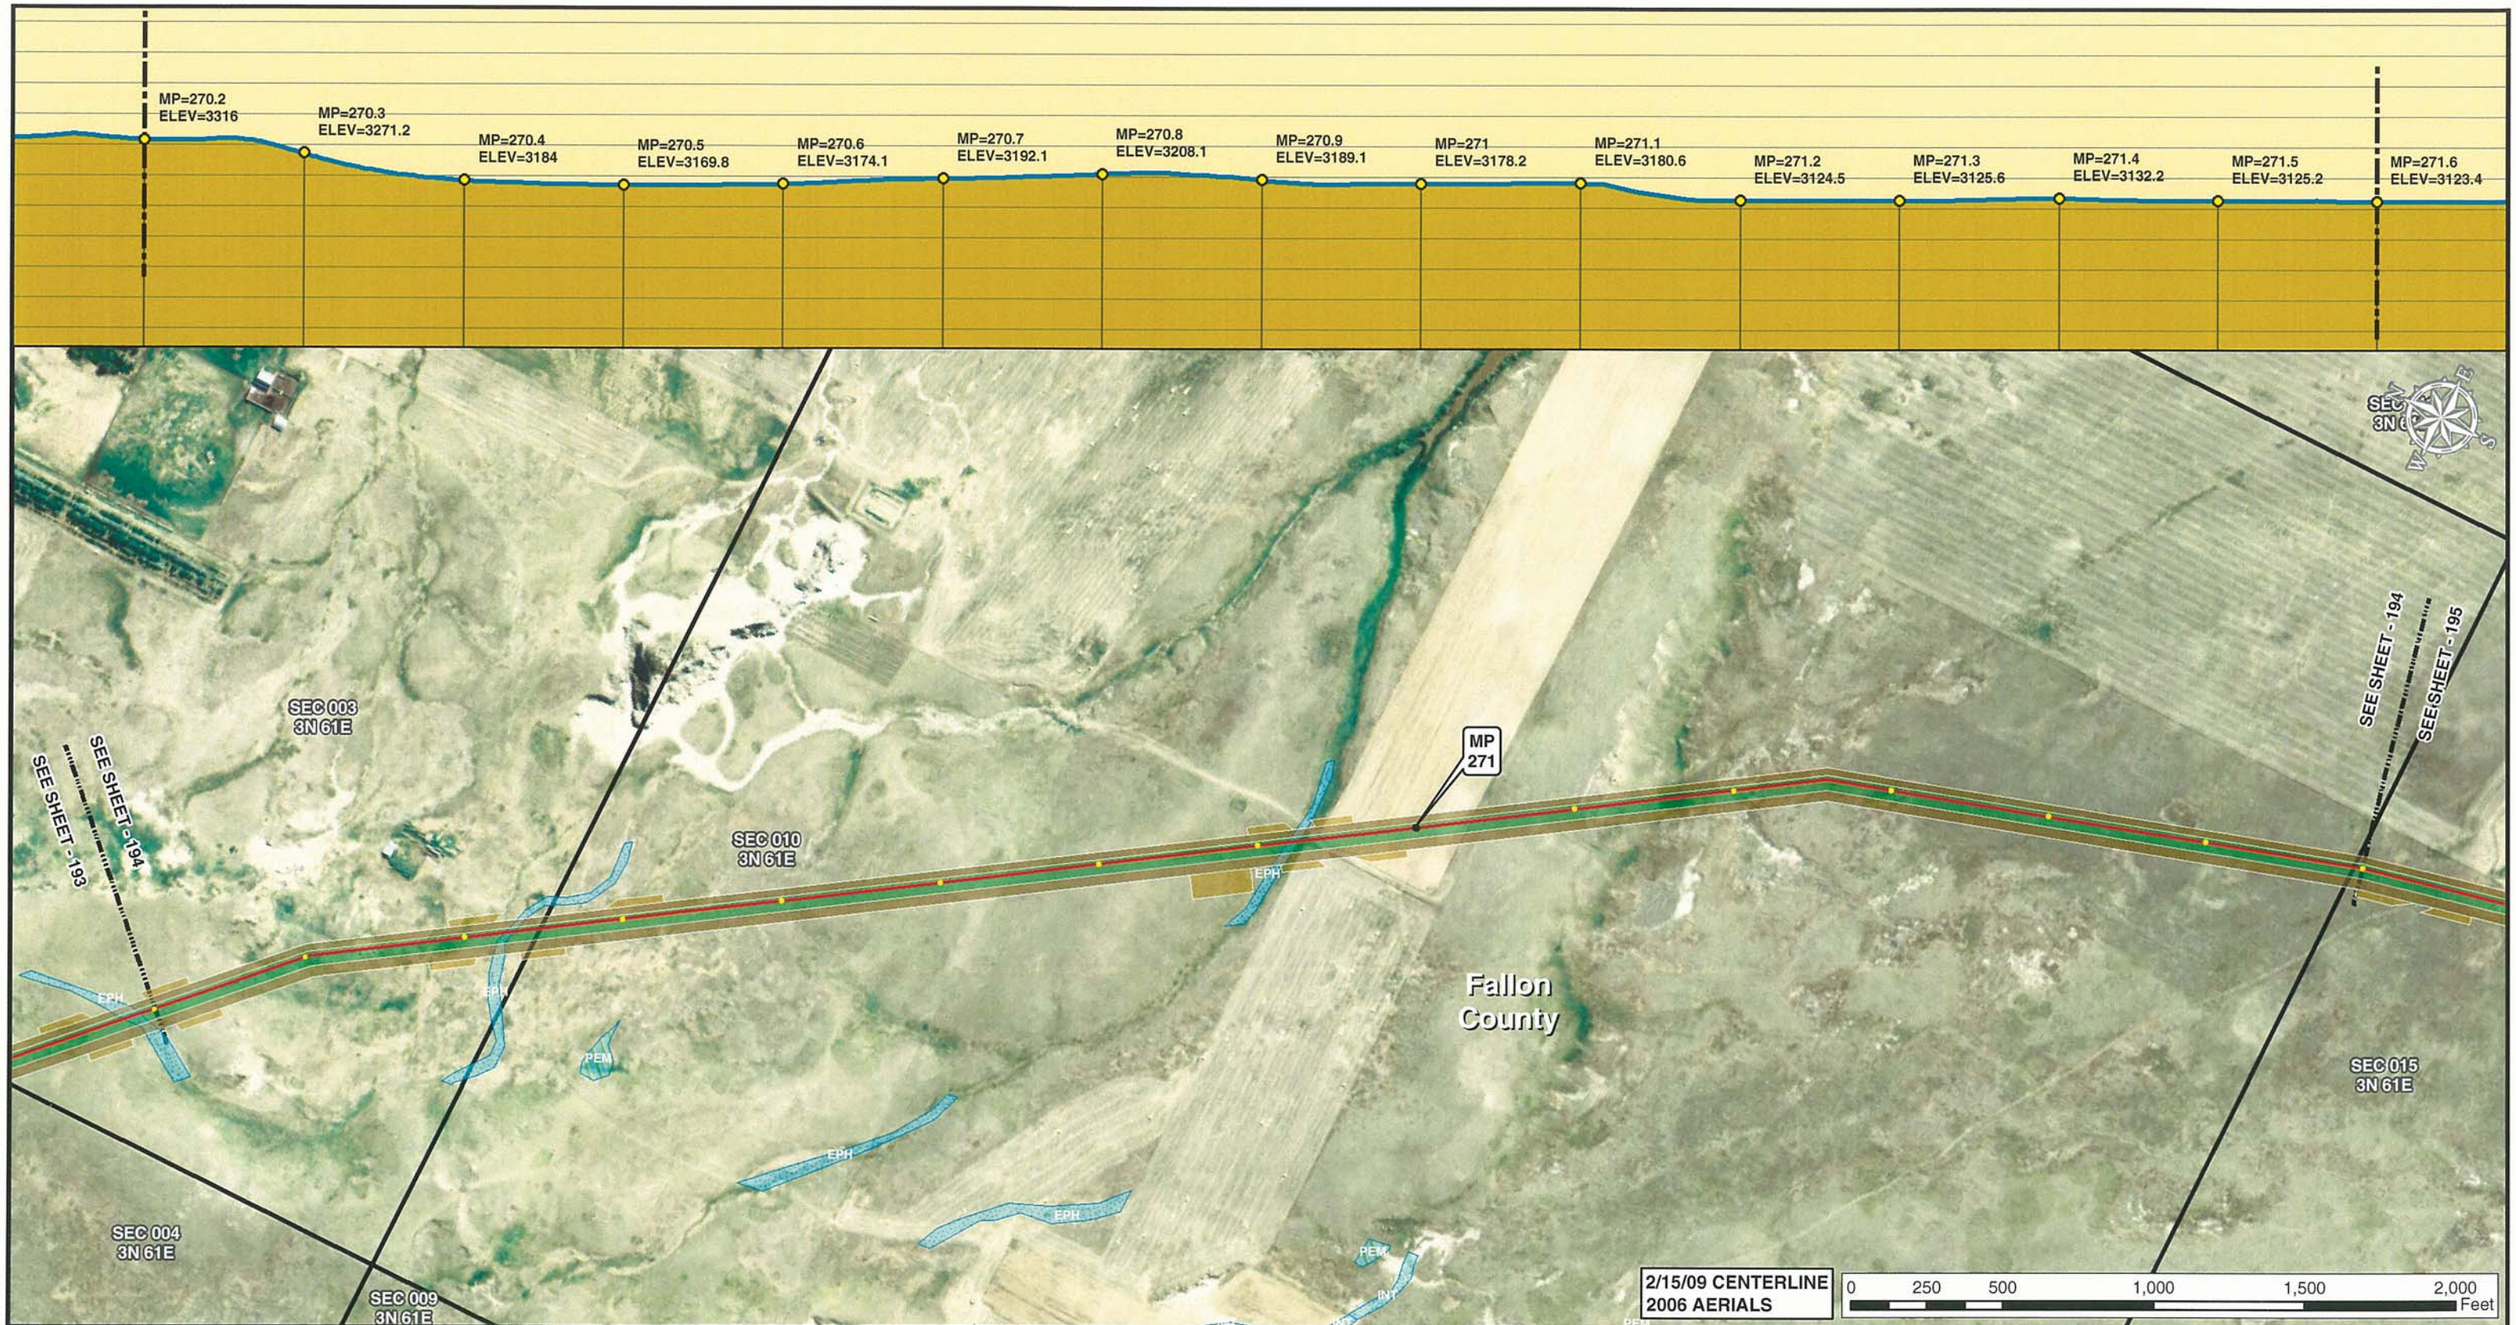

Legend

- MILE POST
- 0.1 MILE TICK MARK
- VALVE
- KEYSTONE XL PROJECT
- PERMANENT EASEMENT
- TEMPORARY EASEMENT
- EXTRA WORKSPACE
- ACCESS ROAD
- TRANSMISSION LINE
- PUMP STATION
- STAGING AREA
- PIPE YARD
- CONTRACTOR YARD
- WATER BODY
- WETLAND
- COUNTY LINE
- SECTION LINE

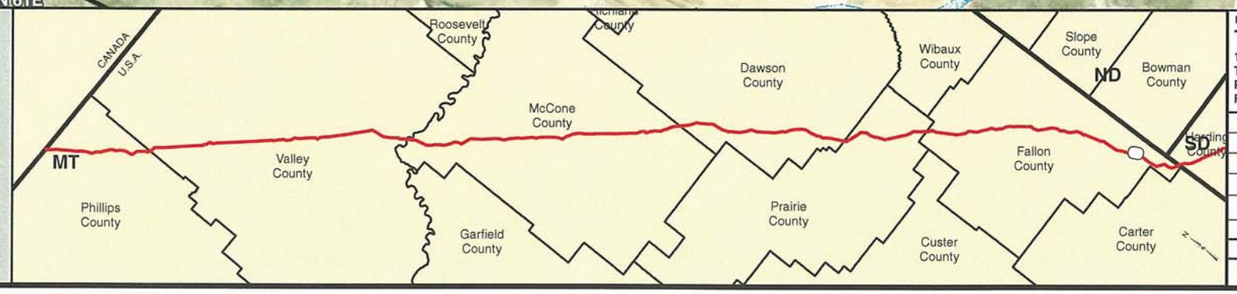

PREPARED BY:
TROW ENGINEERING CONSULTANTS INC.
1300 Metropolitan Boulevard, Suite 200
Tallahassee, Florida , USA 32308
Phone: 1-850-385-5441
Fax: 1-850-385-5523

Trow

ConocoPhillips

TransCanada
In business to deliver

NO.	REVISION	DATE
1	ISSUED FOR SUPPLEMENTAL U.S. DEPT. OF STATE FILING (2.15.09 CL)	7.6.09
0	ISSUED FOR UNITED STATES DEPARTMENT OF STATE (7.31.08 CL)	11.19.08

KEYSTONE XL PROJECT
ROUTE SHEETS
MORGAN, MONTANA TO STEELE CITY, NEBRASKA
FALLON COUNTY, MONTANA

MAP PARAMETERS
PROJECTION: NAD83, UTM:13N
SCALE: 1: 6000 ; 1" = 500'

DRAWN BY	CHECKED BY	APPROVED BY	PROJECT:	DRAWING NUMBER	SHEET	REV.
GS	SS	RG	50388X	XL-30-ML-2002-P-194-A	194	1

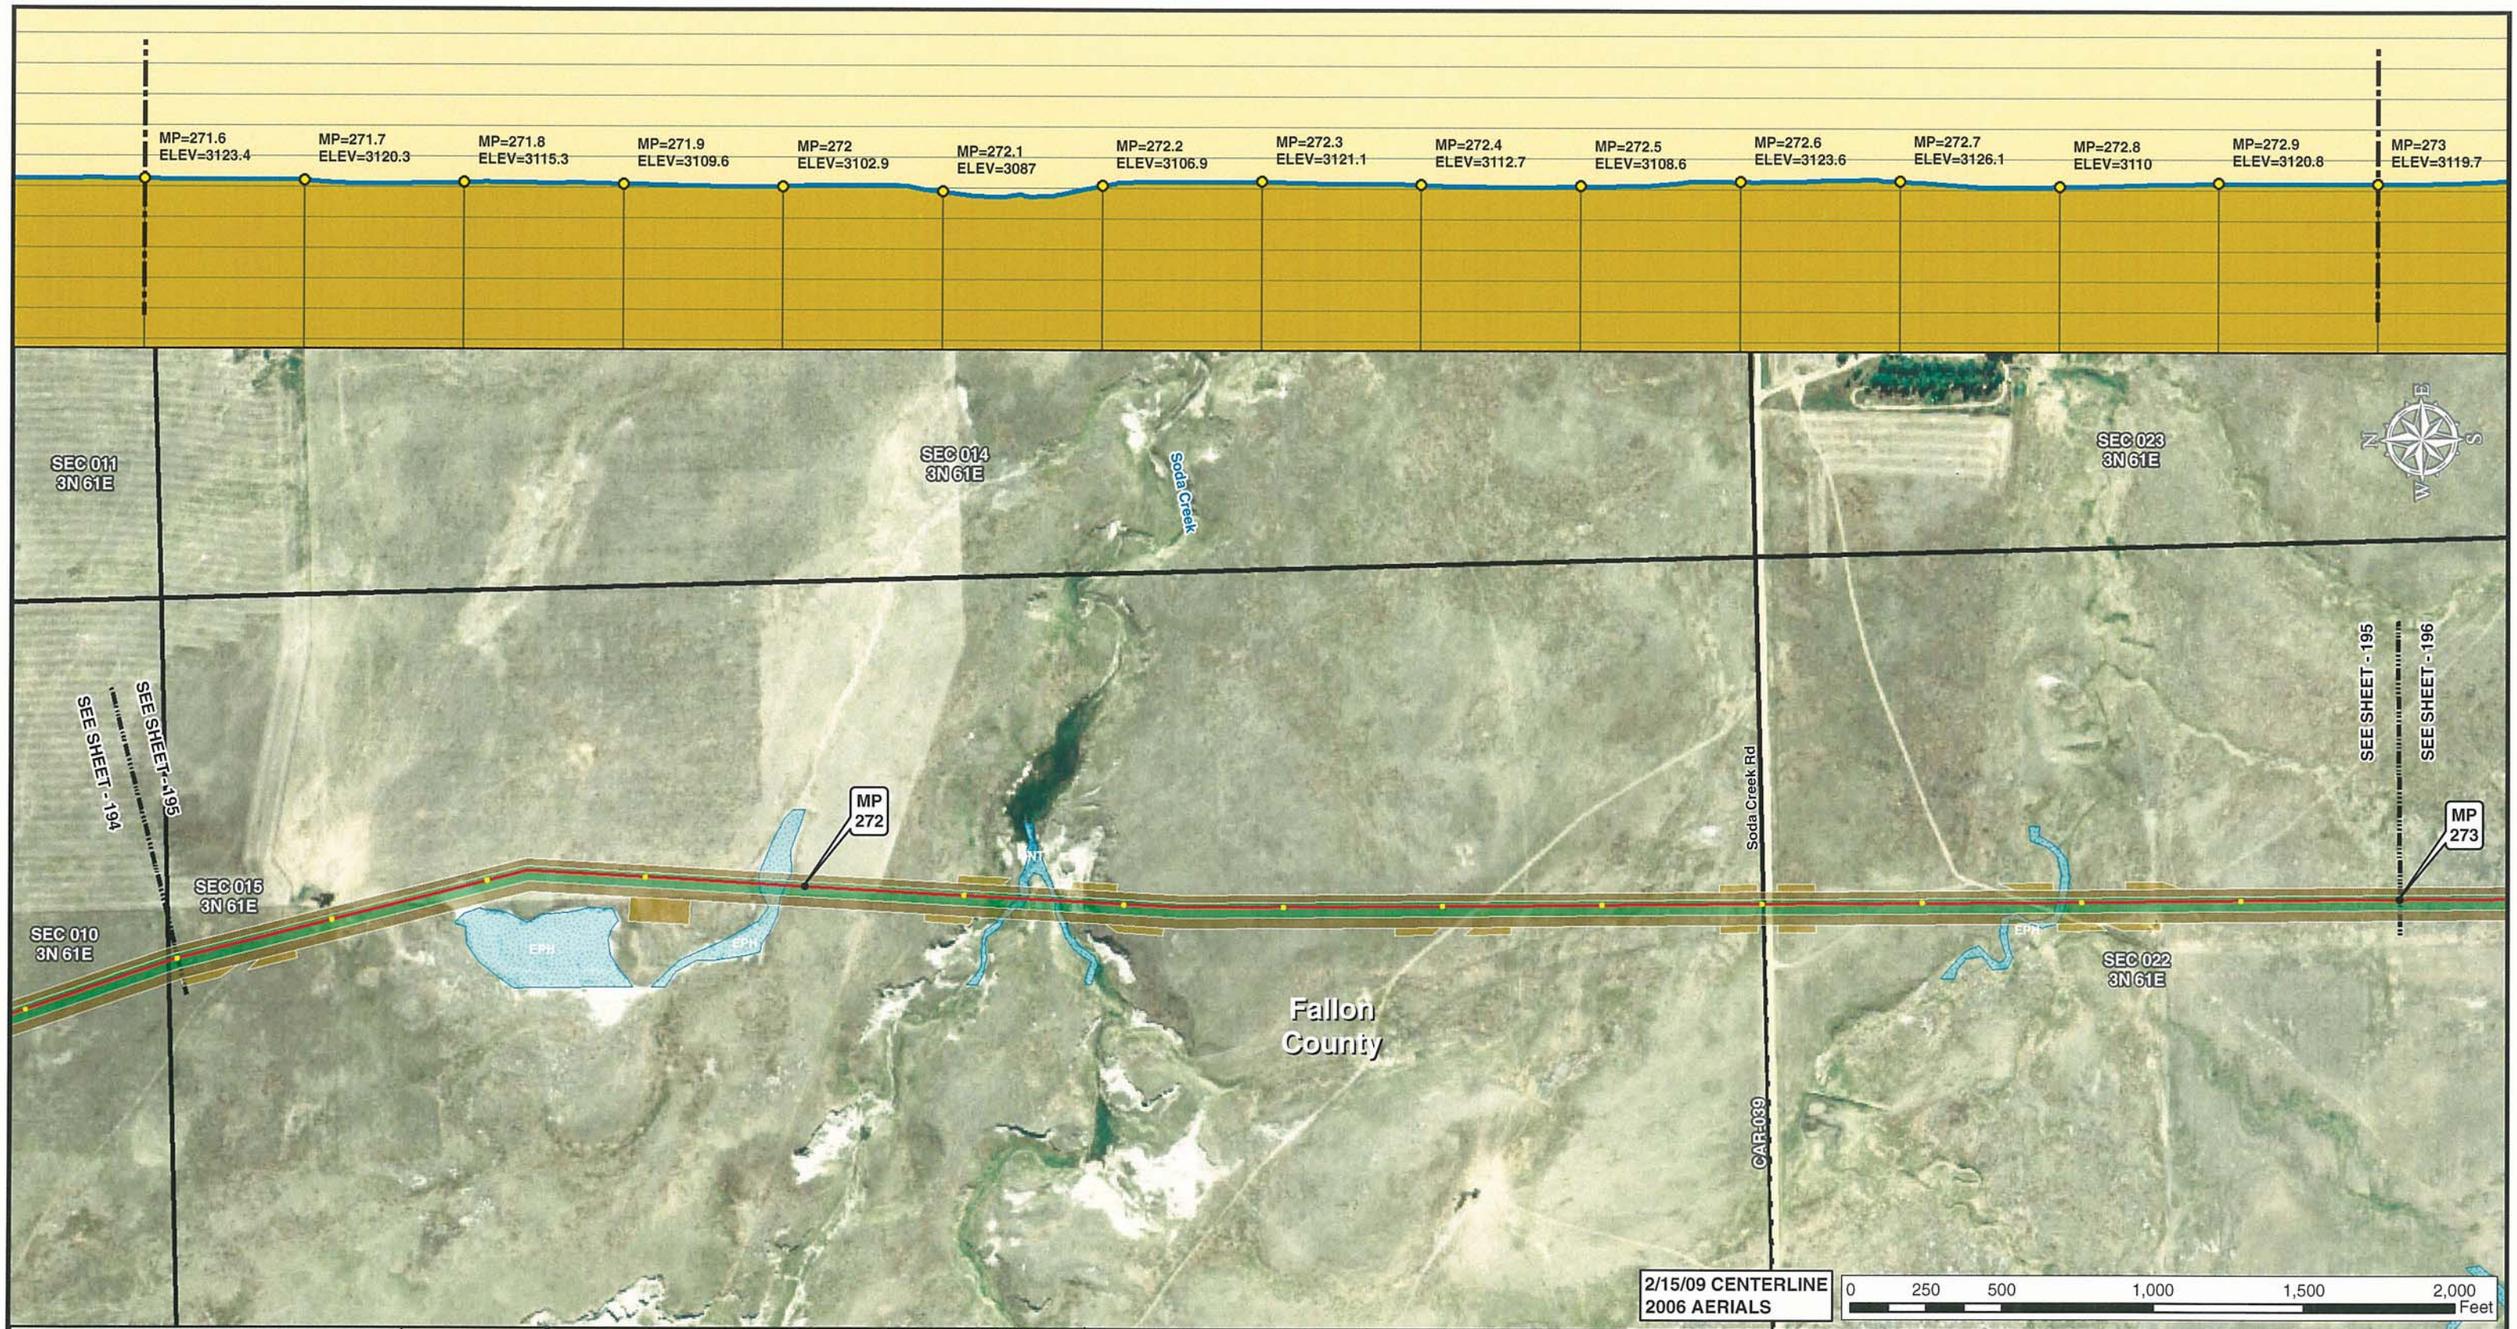

Legend

- MILE POST
- 0.1 MILE TICK MARK
- VALVE
- KEYSTONE XL PROJECT
- PERMANENT EASEMENT
- TEMPORARY EASEMENT
- EXTRA WORKSPACE
- ACCESS ROAD
- TRANSMISSION LINE
- PUMP STATION
- STAGING AREA
- PIPE YARD
- CONTRACTOR YARD
- WATER BODY
- WETLAND
- COUNTY LINE
- SECTION LINE

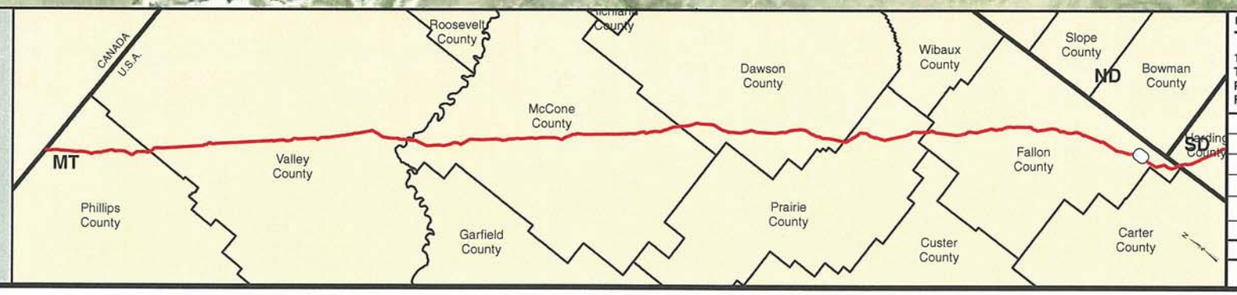

PREPARED BY:
TROW ENGINEERING CONSULTANTS INC.
1300 Metropolitan Boulevard, Suite 200
Tallahassee, Florida , USA 32308
Phone: 1-850-385-5441
Fax: 1-850-385-5523
Trow

NO.	REVISION	DATE
1	ISSUED FOR SUPPLEMENTAL U.S. DEPT. OF STATE FILING (2.15.09 CL)	7.6.09
0	ISSUED FOR UNITED STATES DEPARTMENT OF STATE (7.31.08 CL)	11.19.08

ConocoPhillips

TransCanada
In business to deliver

KEYSTONE XL PROJECT
ROUTE SHEETS
MORGAN, MONTANA TO STEELE CITY, NEBRASKA

FALLON COUNTY, MONTANA

MAP PARAMETERS
PROJECTION: NAD83, UTM:13N
SCALE: 1: 6000 ; 1" = 500'

DRAWN BY	CHECKED BY	APPROVED BY	PROJECT:	DRAWING NUMBER	SHEET	REV.
GS	SS	RG	50388X	XL-30-ML-2002-P-195-A	195	1

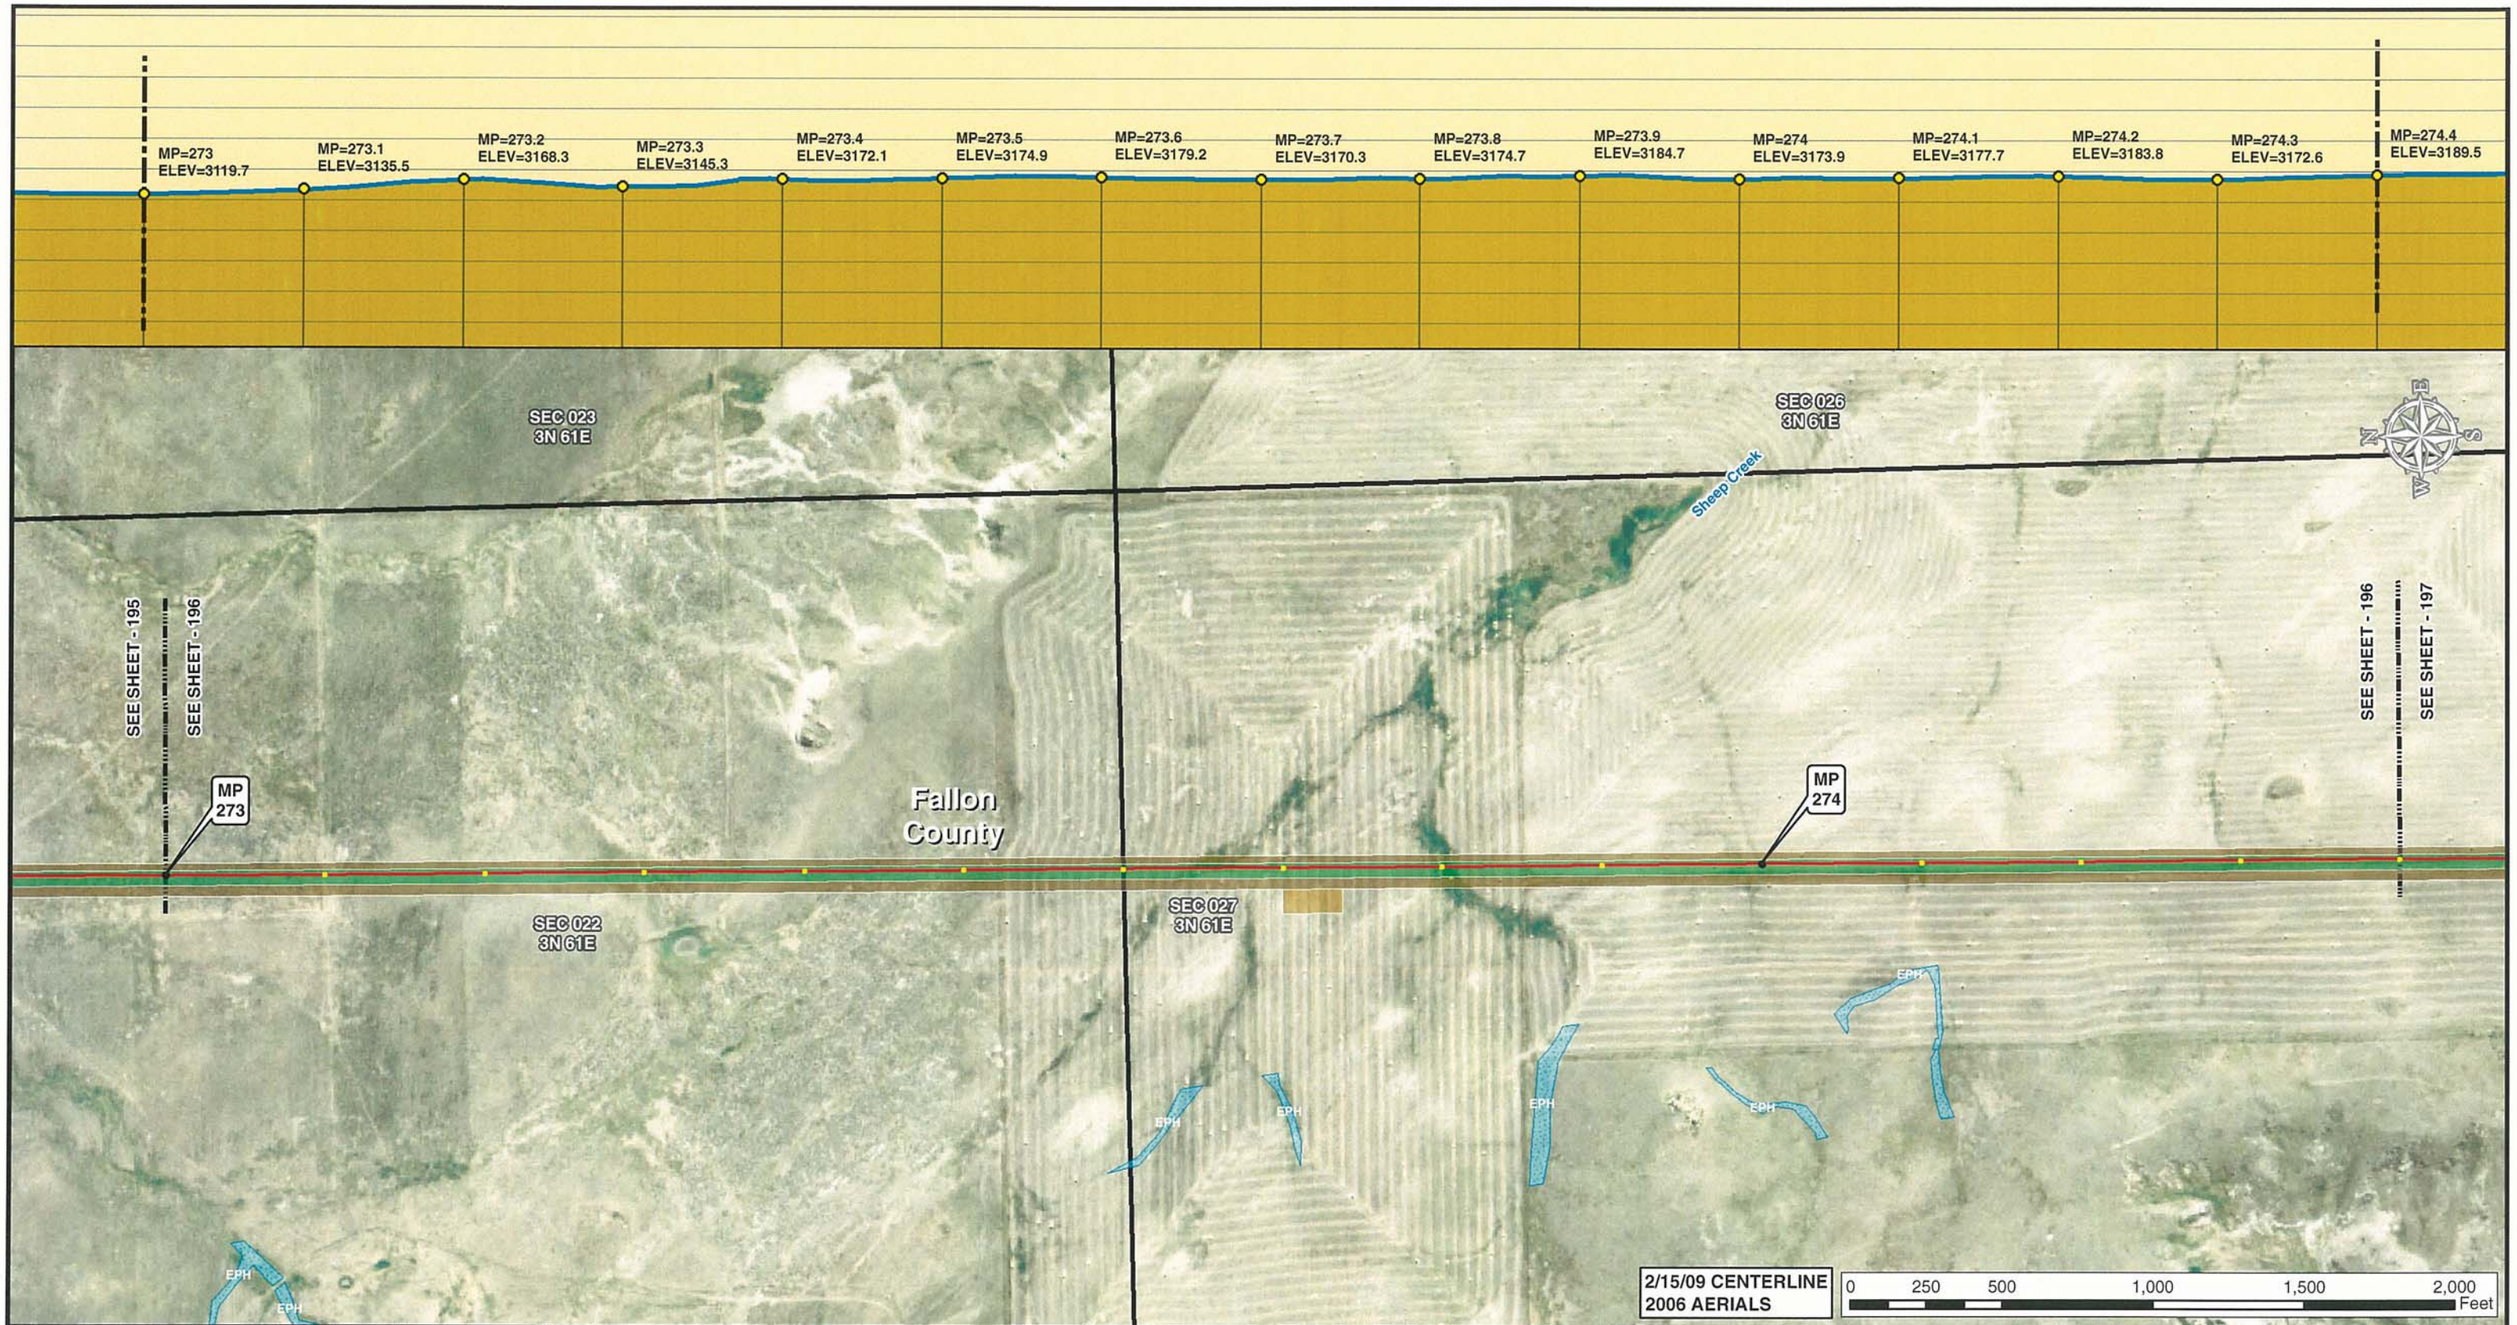

Legend

- MILE POST
- 0.1 MILE TICK MARK
- VALVE
- KEYSTONE XL PROJECT
- PERMANENT EASEMENT
- TEMPORARY EASEMENT
- EXTRA WORKSPACE
- ACCESS ROAD
- TRANSMISSION LINE
- PUMP STATION
- STAGING AREA
- PIPE YARD
- CONTRACTOR YARD
- WATER BODY
- WETLAND
- COUNTY LINE
- SECTION LINE

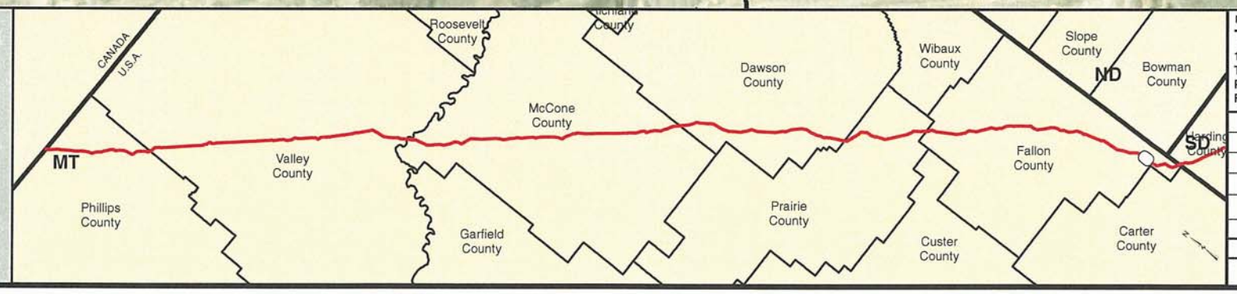

PREPARED BY:
TROW ENGINEERING CONSULTANTS INC.
1300 Metropolitan Boulevard, Suite 200
Tallahassee, Florida , USA 32308
Phone: 1-850-385-5441
Fax: 1-850-385-5523

Trow

ConocoPhillips

TransCanada
In business to deliver

NO.	REVISION	DATE
1	ISSUED FOR SUPPLEMENTAL U.S. DEPT. OF STATE FILING (2.15.09 CL)	7.6.09
0	ISSUED FOR UNITED STATES DEPARTMENT OF STATE (7.31.08 CL)	11.19.08

KEYSTONE XL PROJECT
ROUTE SHEETS
MORGAN, MONTANA TO STEELE CITY, NEBRASKA
FALLON COUNTY, MONTANA

MAP PARAMETERS
PROJECTION: NAD83, UTM:13N
SCALE: 1: 6000 ; 1" = 500'

DRAWN BY	CHECKED BY	APPROVED BY	PROJECT:	DRAWING NUMBER	SHEET	REV.
GS	SS	RG	50388X	XL-30-ML-2002-P-196-A	196	1

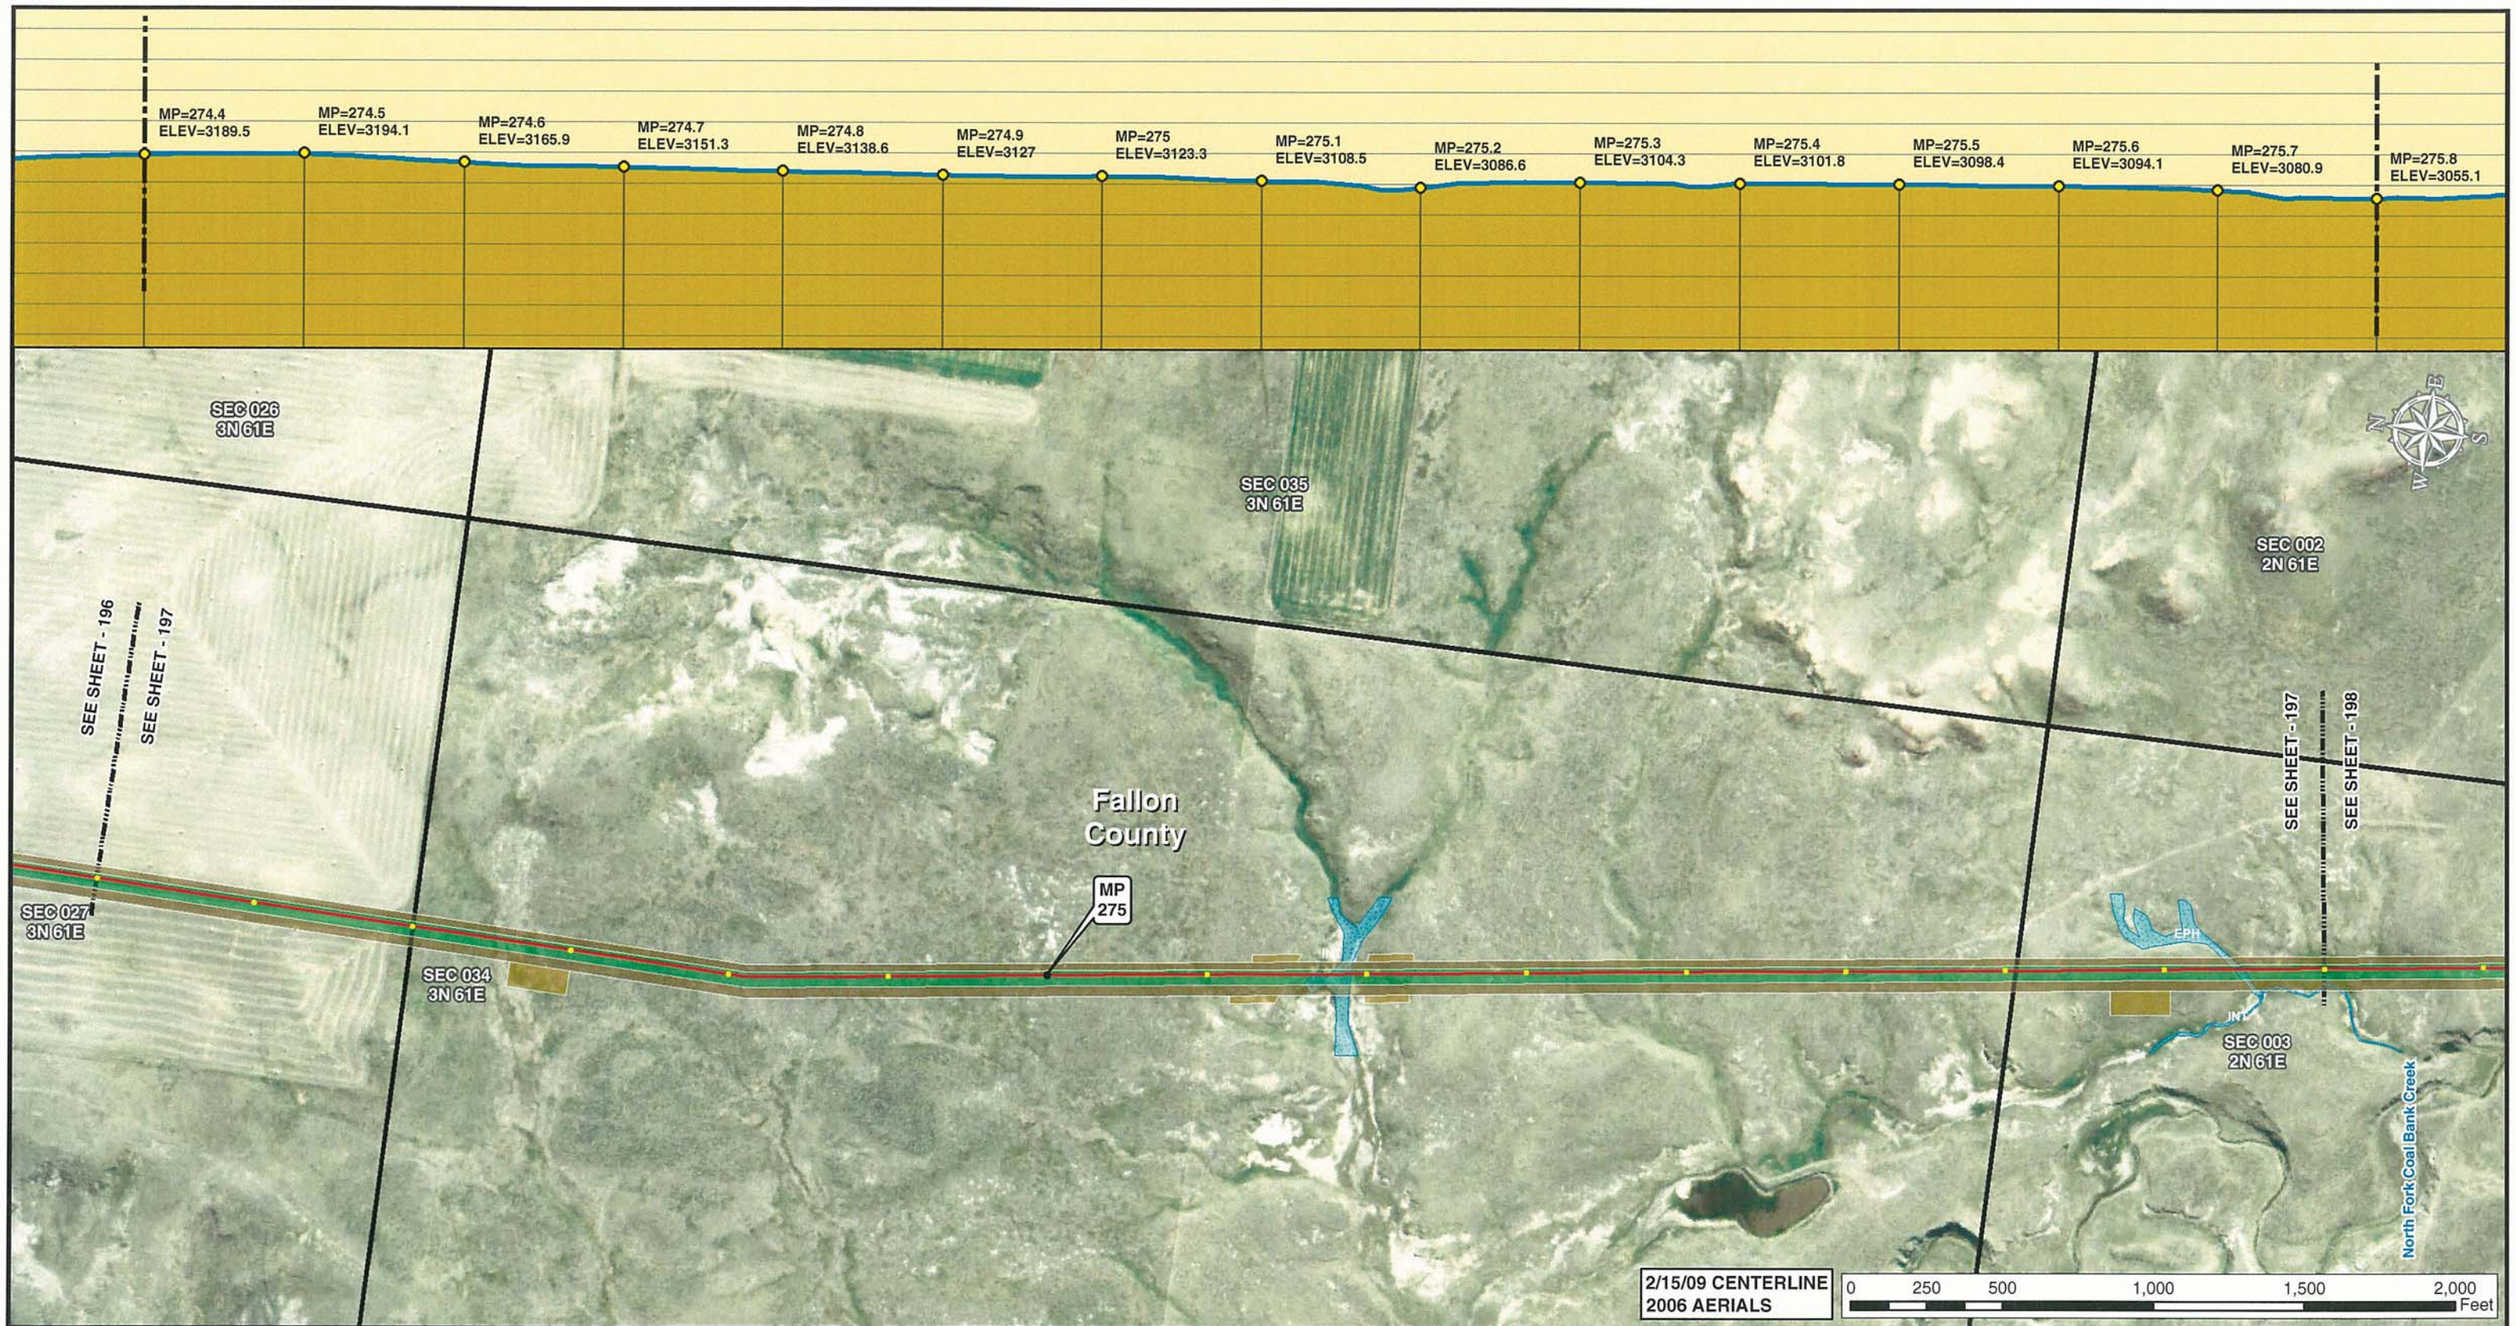

Legend

- MILE POST
- 0.1 MILE TICK MARK
- VALVE
- KEYSTONE XL PROJECT
- PERMANENT EASEMENT
- TEMPORARY EASEMENT
- EXTRA WORKSPACE
- ACCESS ROAD
- TRANSMISSION LINE
- PUMP STATION
- STAGING AREA
- PIPE YARD
- CONTRACTOR YARD
- WATER BODY
- WETLAND
- COUNTY LINE
- SECTION LINE

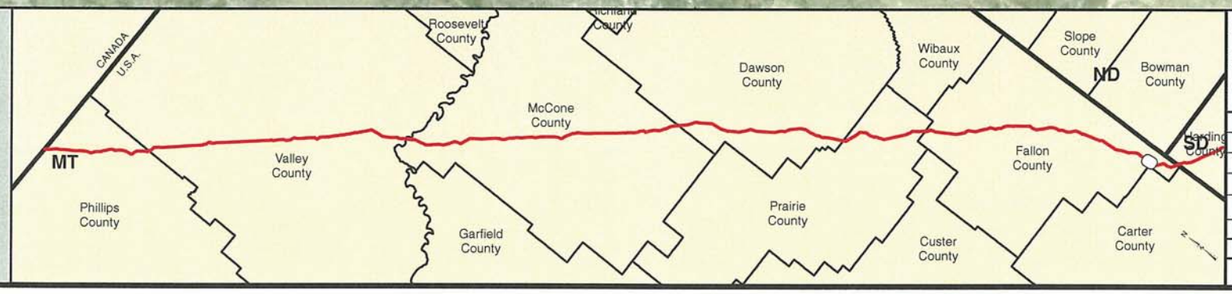

PREPARED BY:
TROW ENGINEERING CONSULTANTS INC.
1300 Metropolitan Boulevard, Suite 200
Tallahassee, Florida , USA 32308
Phone: 1-850-385-5441
Fax: 1-850-385-5523

Trow

ConocoPhillips

TransCanada
In business to deliver

NO.	REVISION	DATE
1	ISSUED FOR SUPPLEMENTAL U.S. DEPT. OF STATE FILING (2.15.09 CL)	7.6.09
0	ISSUED FOR UNITED STATES DEPARTMENT OF STATE (7.31.08 CL)	11.19.08

KEYSTONE XL PROJECT
ROUTE SHEETS
MORGAN, MONTANA TO STEELE CITY, NEBRASKA
FALLON COUNTY, MONTANA

MAP PARAMETERS
PROJECTION: NAD83, UTM:13N
SCALE: 1: 6000 ; 1" = 500'

DRAWN BY	CHECKED BY	APPROVED BY	PROJECT:	DRAWING NUMBER	SHEET	REV.
GS	SS	RG	50388X	XL-30 -ML-2002-P- 197-A	197	1

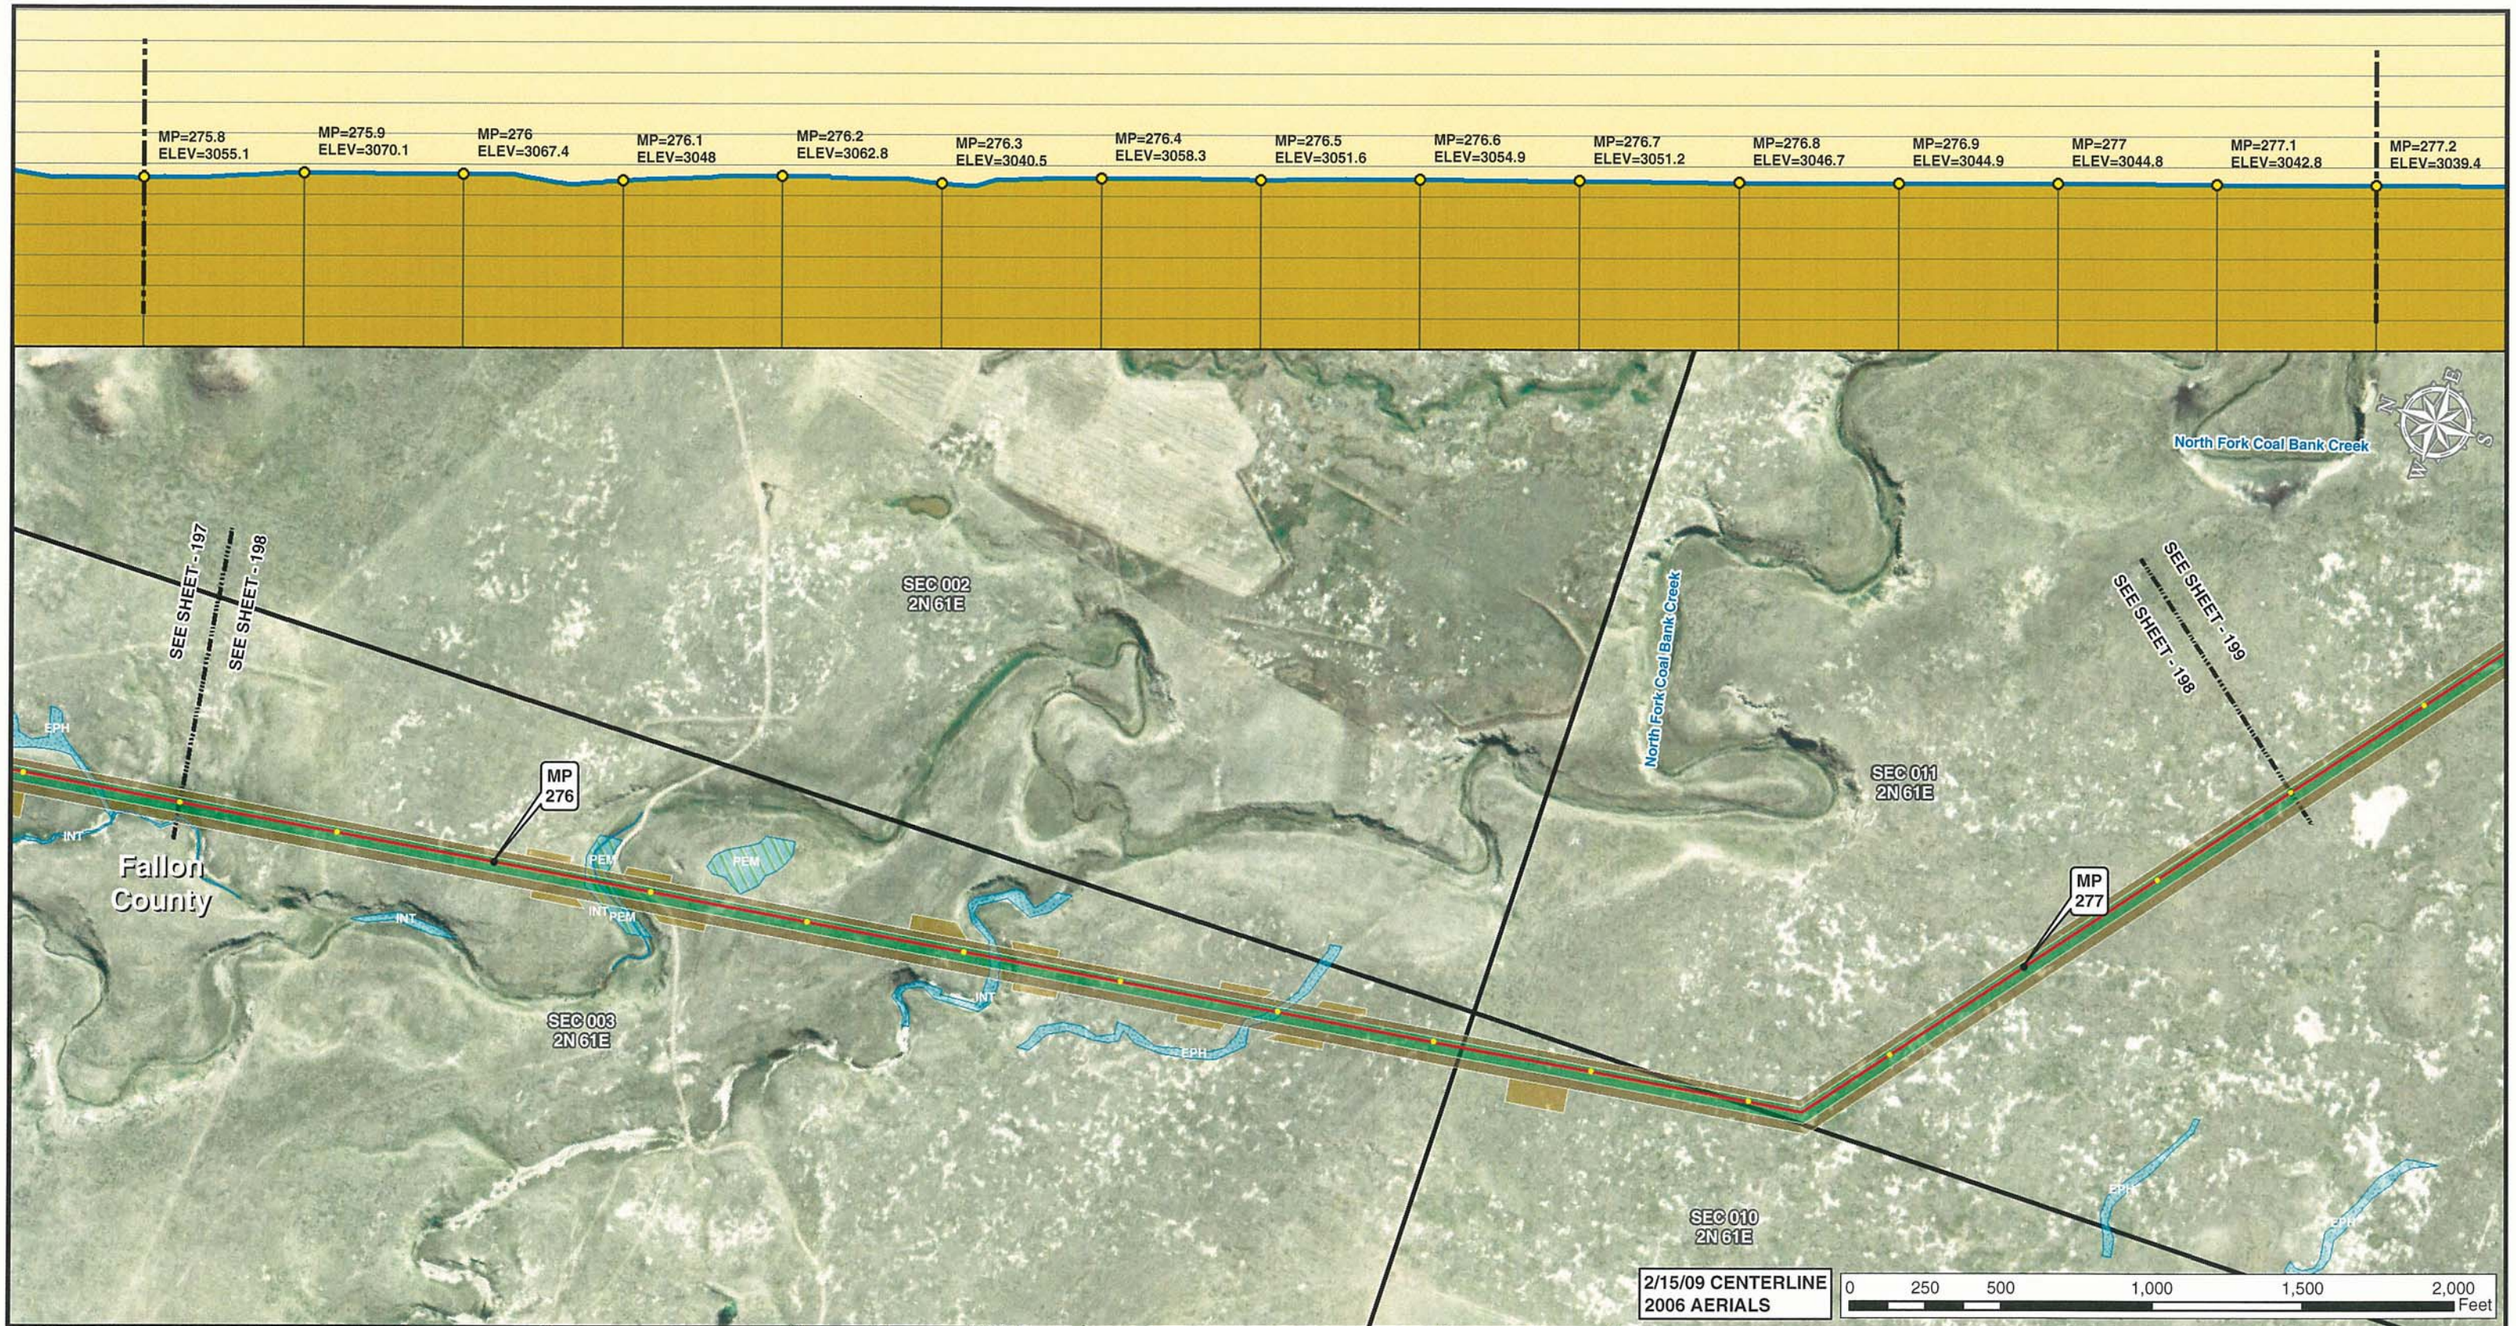

Legend

- MILE POST
- 0.1 MILE TICK MARK
- VALVE
- KEYSTONE XL PROJECT
- PERMANENT EASEMENT
- TEMPORARY EASEMENT
- EXTRA WORKSPACE
- ACCESS ROAD
- TRANSMISSION LINE
- PUMP STATION
- STAGING AREA
- PIPE YARD
- CONTRACTOR YARD
- WATER BODY
- WETLAND
- COUNTY LINE
- SECTION LINE

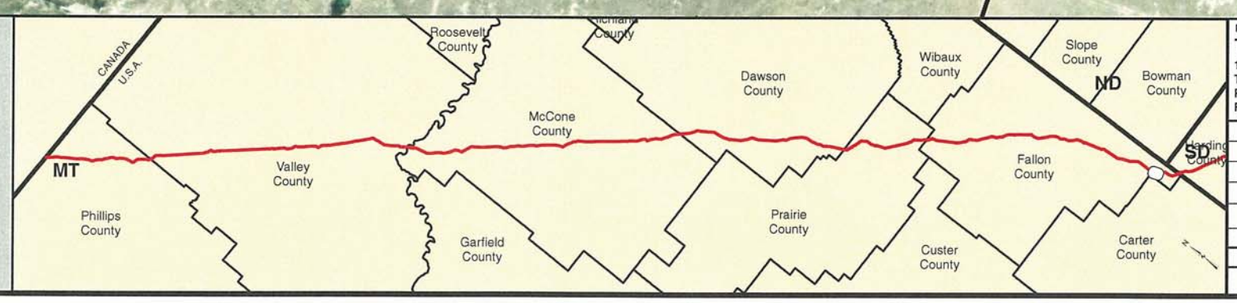

PREPARED BY:
TROW ENGINEERING CONSULTANTS INC.
1300 Metropolitan Boulevard, Suite 200
Tallahassee, Florida , USA 32308
Phone: 1-850-385-5441
Fax: 1-850-385-5523

Trow

ConocoPhillips

TransCanada
In business to deliver

NO.	REVISION	DATE
1	ISSUED FOR SUPPLEMENTAL U.S. DEPT. OF STATE FILING (2.15.09 CL)	7.6.09
0	ISSUED FOR UNITED STATES DEPARTMENT OF STATE (7.31.08 CL)	11.19.08

KEYSTONE XL PROJECT
ROUTE SHEETS
MORGAN, MONTANA TO STEELE CITY, NEBRASKA
FALLON COUNTY, MONTANA

MAP PARAMETERS
PROJECTION: NAD83, UTM:13N
SCALE: 1: 6000 ; 1" = 500'

DRAWN BY	CHECKED BY	APPROVED BY	PROJECT:	DRAWING NUMBER	SHEET	REV.
GS	SS	RG	50388X	XL-30-ML-2002-P-198-A	198	1

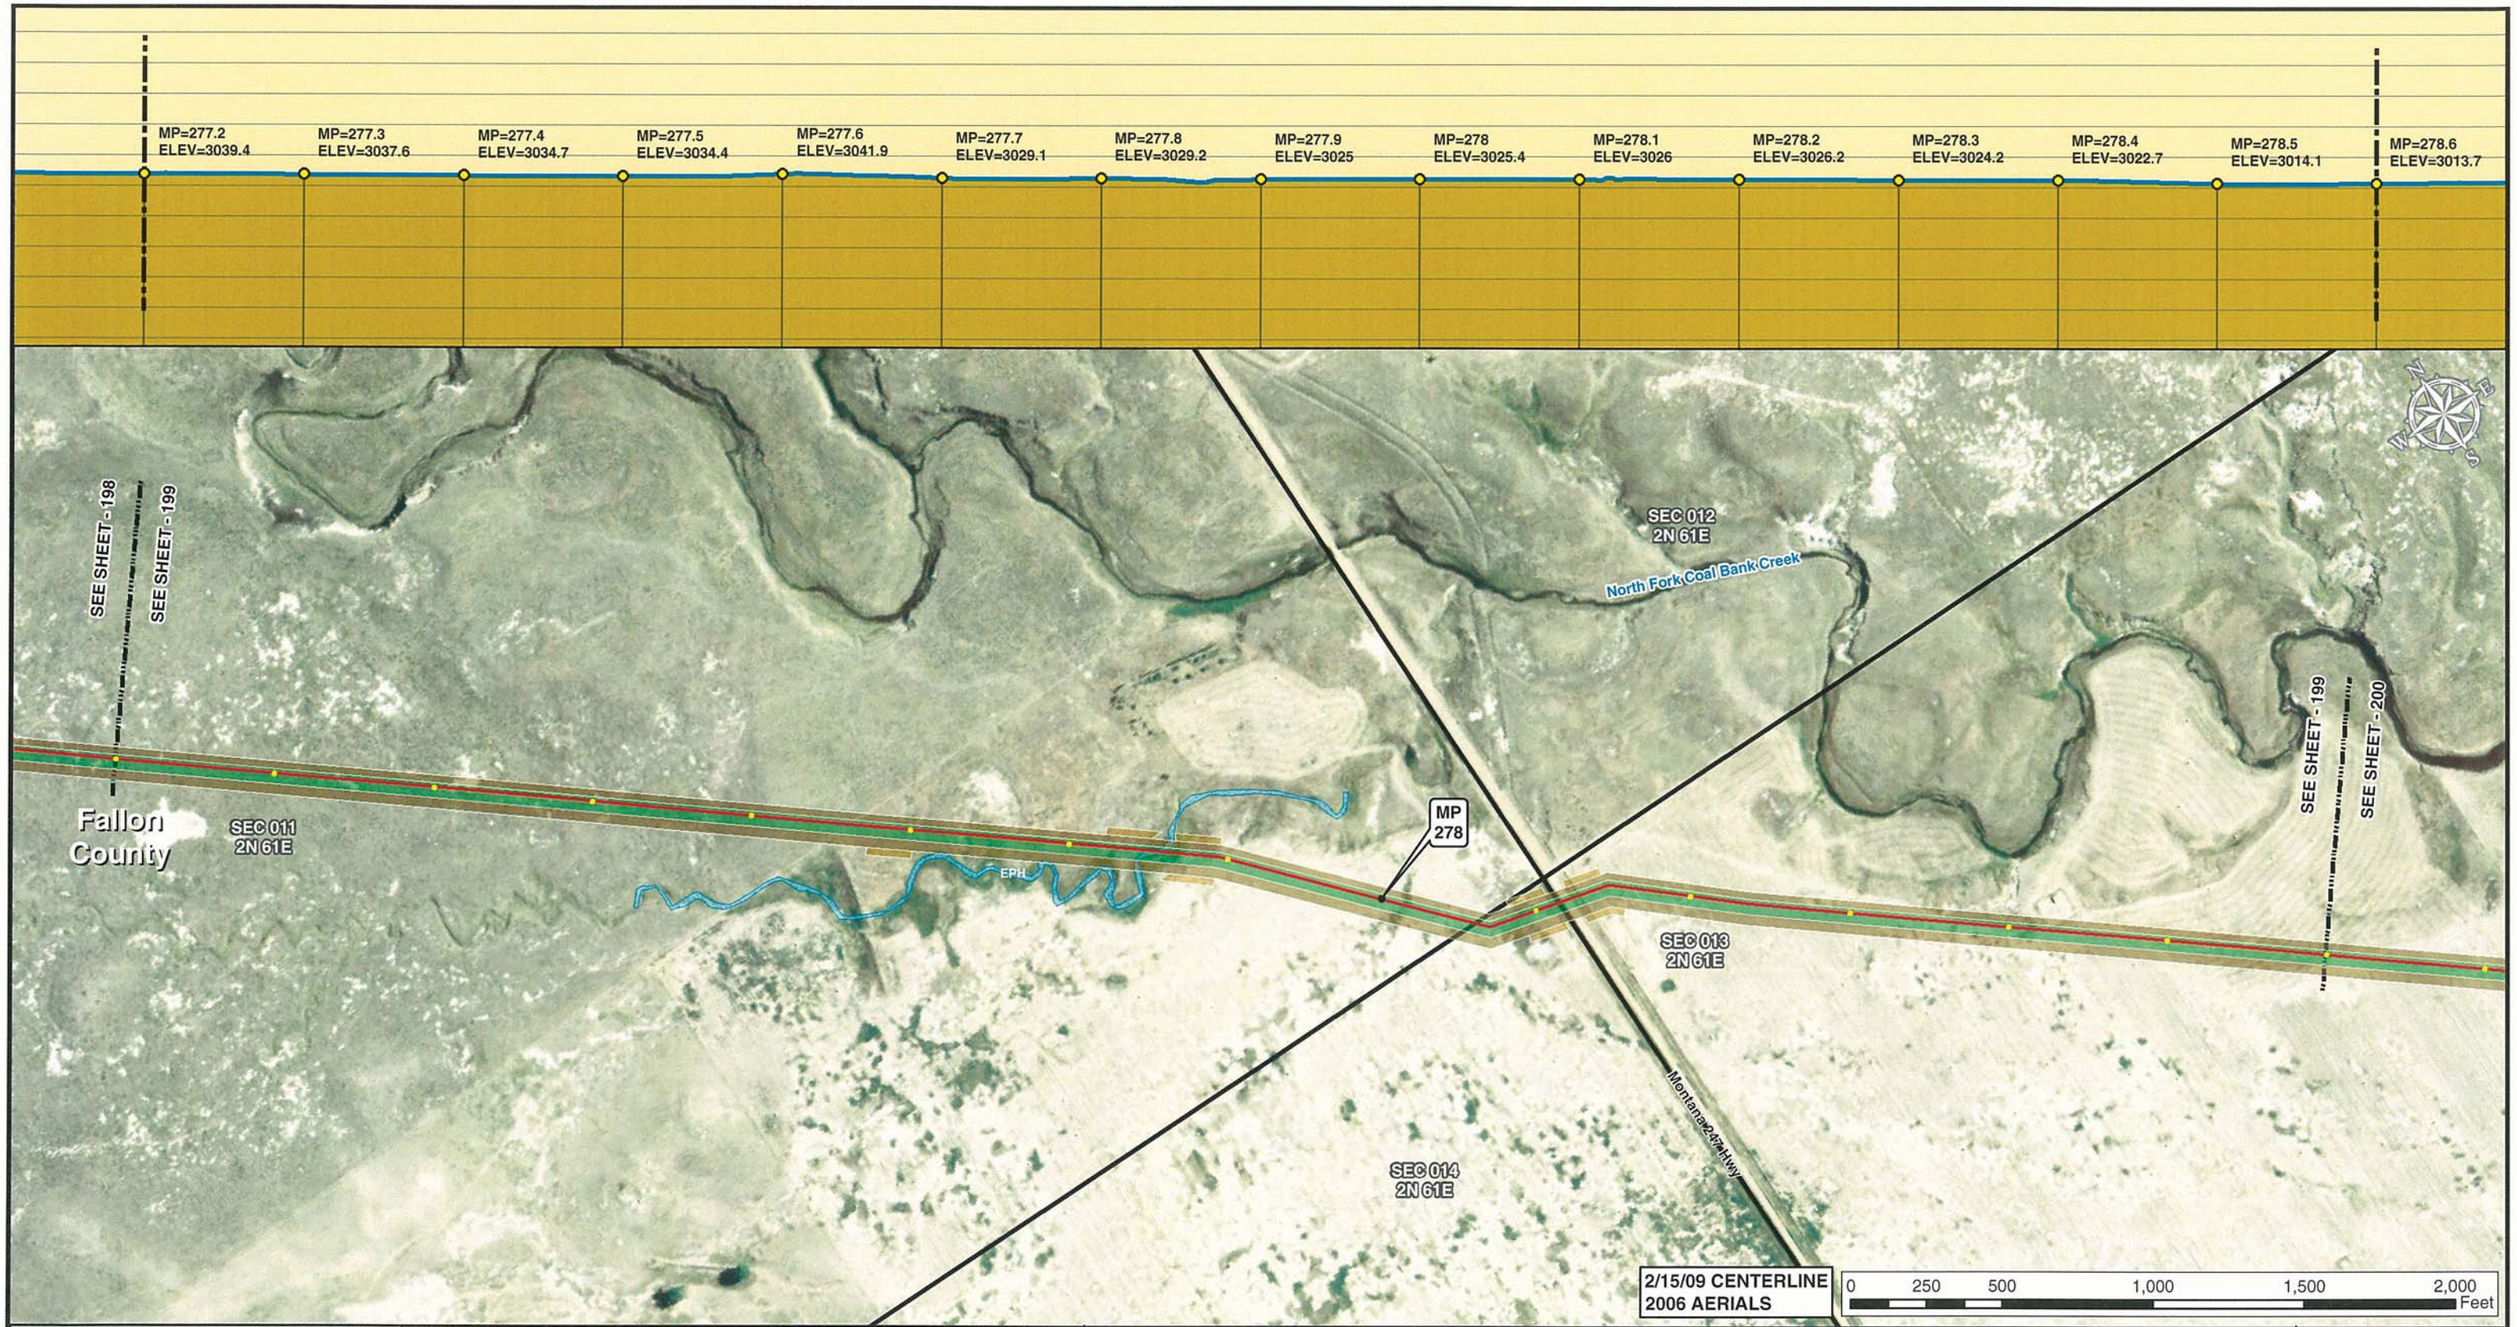

Legend

- MILE POST
- 0.1 MILE TICK MARK
- VALVE
- KEYSTONE XL PROJECT
- PERMANENT EASEMENT
- TEMPORARY EASEMENT
- EXTRA WORKSPACE
- ACCESS ROAD
- TRANSMISSION LINE
- PUMP STATION
- STAGING AREA
- PIPE YARD
- CONTRACTOR YARD
- WATER BODY
- WETLAND
- COUNTY LINE
- SECTION LINE

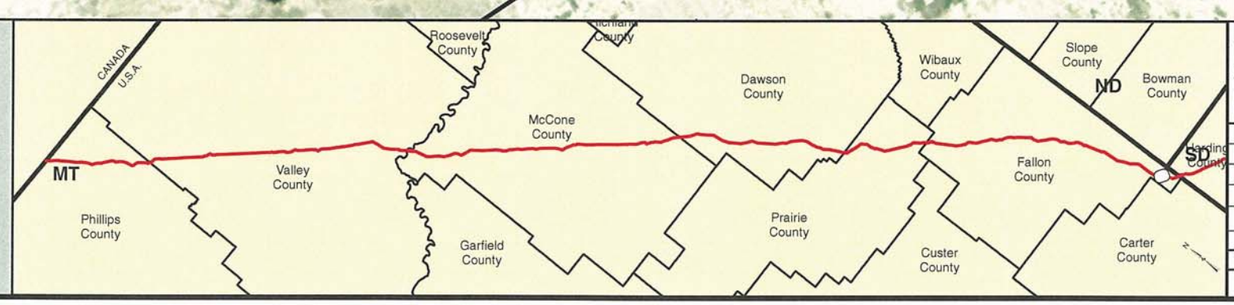

PREPARED BY:
TROW ENGINEERING CONSULTANTS INC.
1300 Metropolitan Boulevard, Suite 200
Tallahassee, Florida , USA 32308
Phone: 1-850-385-5441
Fax: 1-850-385-5523
Trow

ConocoPhillips

TransCanada
In business to deliver

KEYSTONE XL PROJECT
ROUTE SHEETS
MORGAN, MONTANA TO STEELE CITY, NEBRASKA
FALLON COUNTY, MONTANA

MAP PARAMETERS
PROJECTION: NAD83, UTM:13N
SCALE: 1: 6000 ; 1" = 500'

NO.	REVISION	DATE
1	ISSUED FOR SUPPLEMENTAL U.S. DEPT. OF STATE FILING (2.15.09 CL)	7.6.09
0	ISSUED FOR UNITED STATES DEPARTMENT OF STATE (7.31.08 CL)	11.19.08

DRAWN BY	CHECKED BY	APPROVED BY	PROJECT:	DRAWING NUMBER	SHEET	REV.
GS	SS	RG	50388X	XL-30-ML-2002-P-199-A	199	1

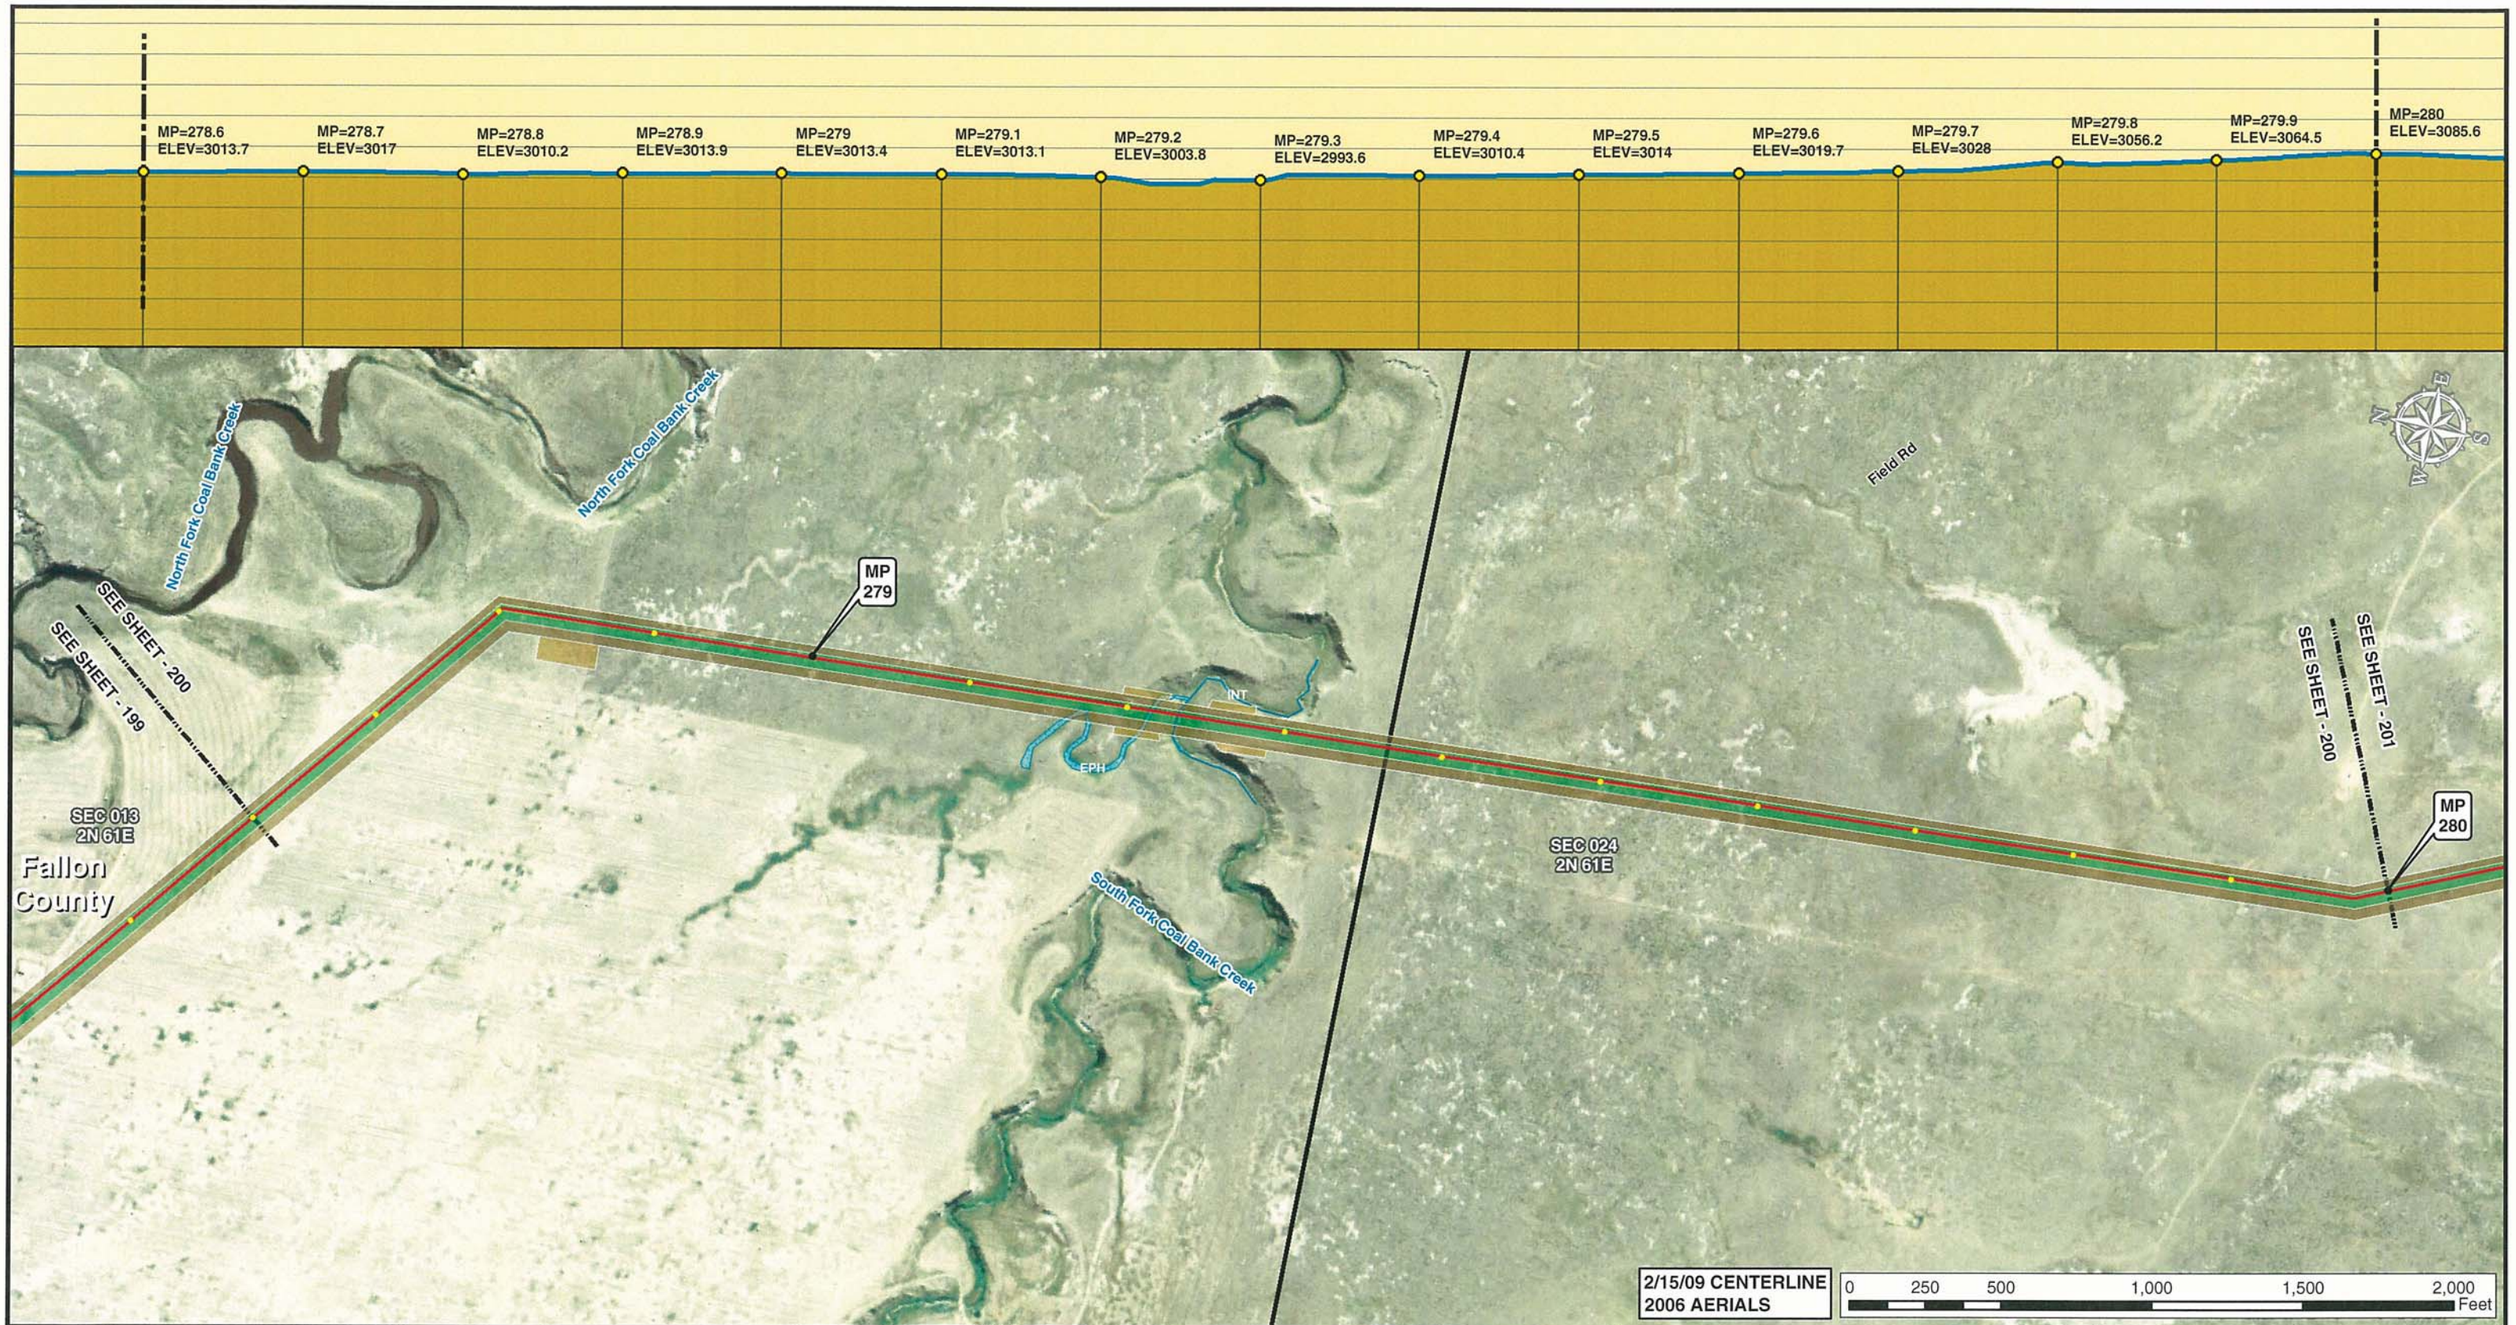

Legend

- MILE POST
- 0.1 MILE TICK MARK
- VALVE
- KEYSTONE XL PROJECT
- PERMANENT EASEMENT
- TEMPORARY EASEMENT
- EXTRA WORKSPACE
- ACCESS ROAD
- TRANSMISSION LINE
- PUMP STATION
- STAGING AREA
- PIPE YARD
- CONTRACTOR YARD
- WATER BODY
- WETLAND
- COUNTY LINE
- SECTION LINE

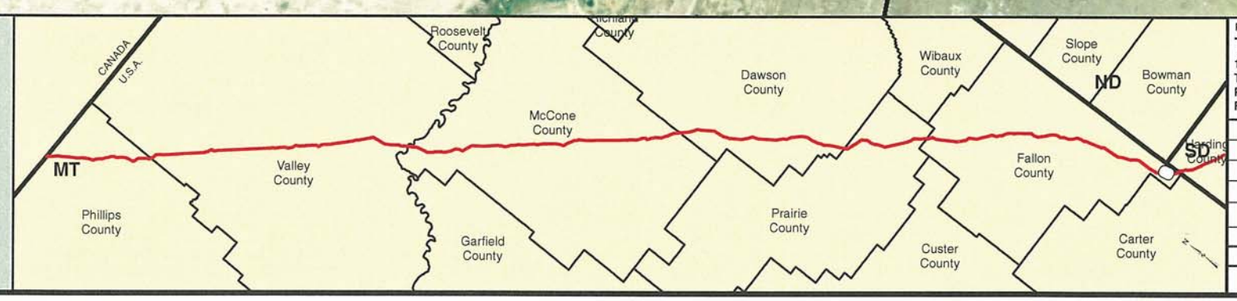

PREPARED BY:
TROW ENGINEERING CONSULTANTS INC.
1300 Metropolitan Boulevard, Suite 200
Tallahassee, Florida , USA 32308
Phone: 1-850-385-5441
Fax: 1-850-385-5523

Trow

ConocoPhillips

TransCanada
In business to deliver

NO.	REVISION	DATE
1	ISSUED FOR SUPPLEMENTAL U.S. DEPT. OF STATE FILING (2.15.09 CL)	7.6.09
0	ISSUED FOR UNITED STATES DEPARTMENT OF STATE (7.31.08 CL)	11.19.08

KEYSTONE XL PROJECT
ROUTE SHEETS
MORGAN, MONTANA TO STEELE CITY, NEBRASKA
FALLON COUNTY, MONTANA

MAP PARAMETERS
PROJECTION: NAD83, UTM:13N
SCALE: 1: 6000 ; 1" = 500'

DRAWN BY	CHECKED BY	APPROVED BY	PROJECT:	DRAWING NUMBER	SHEET	REV.
GS	SS	RG	50388X	XL-30-ML-2002-P-200-A	200	1

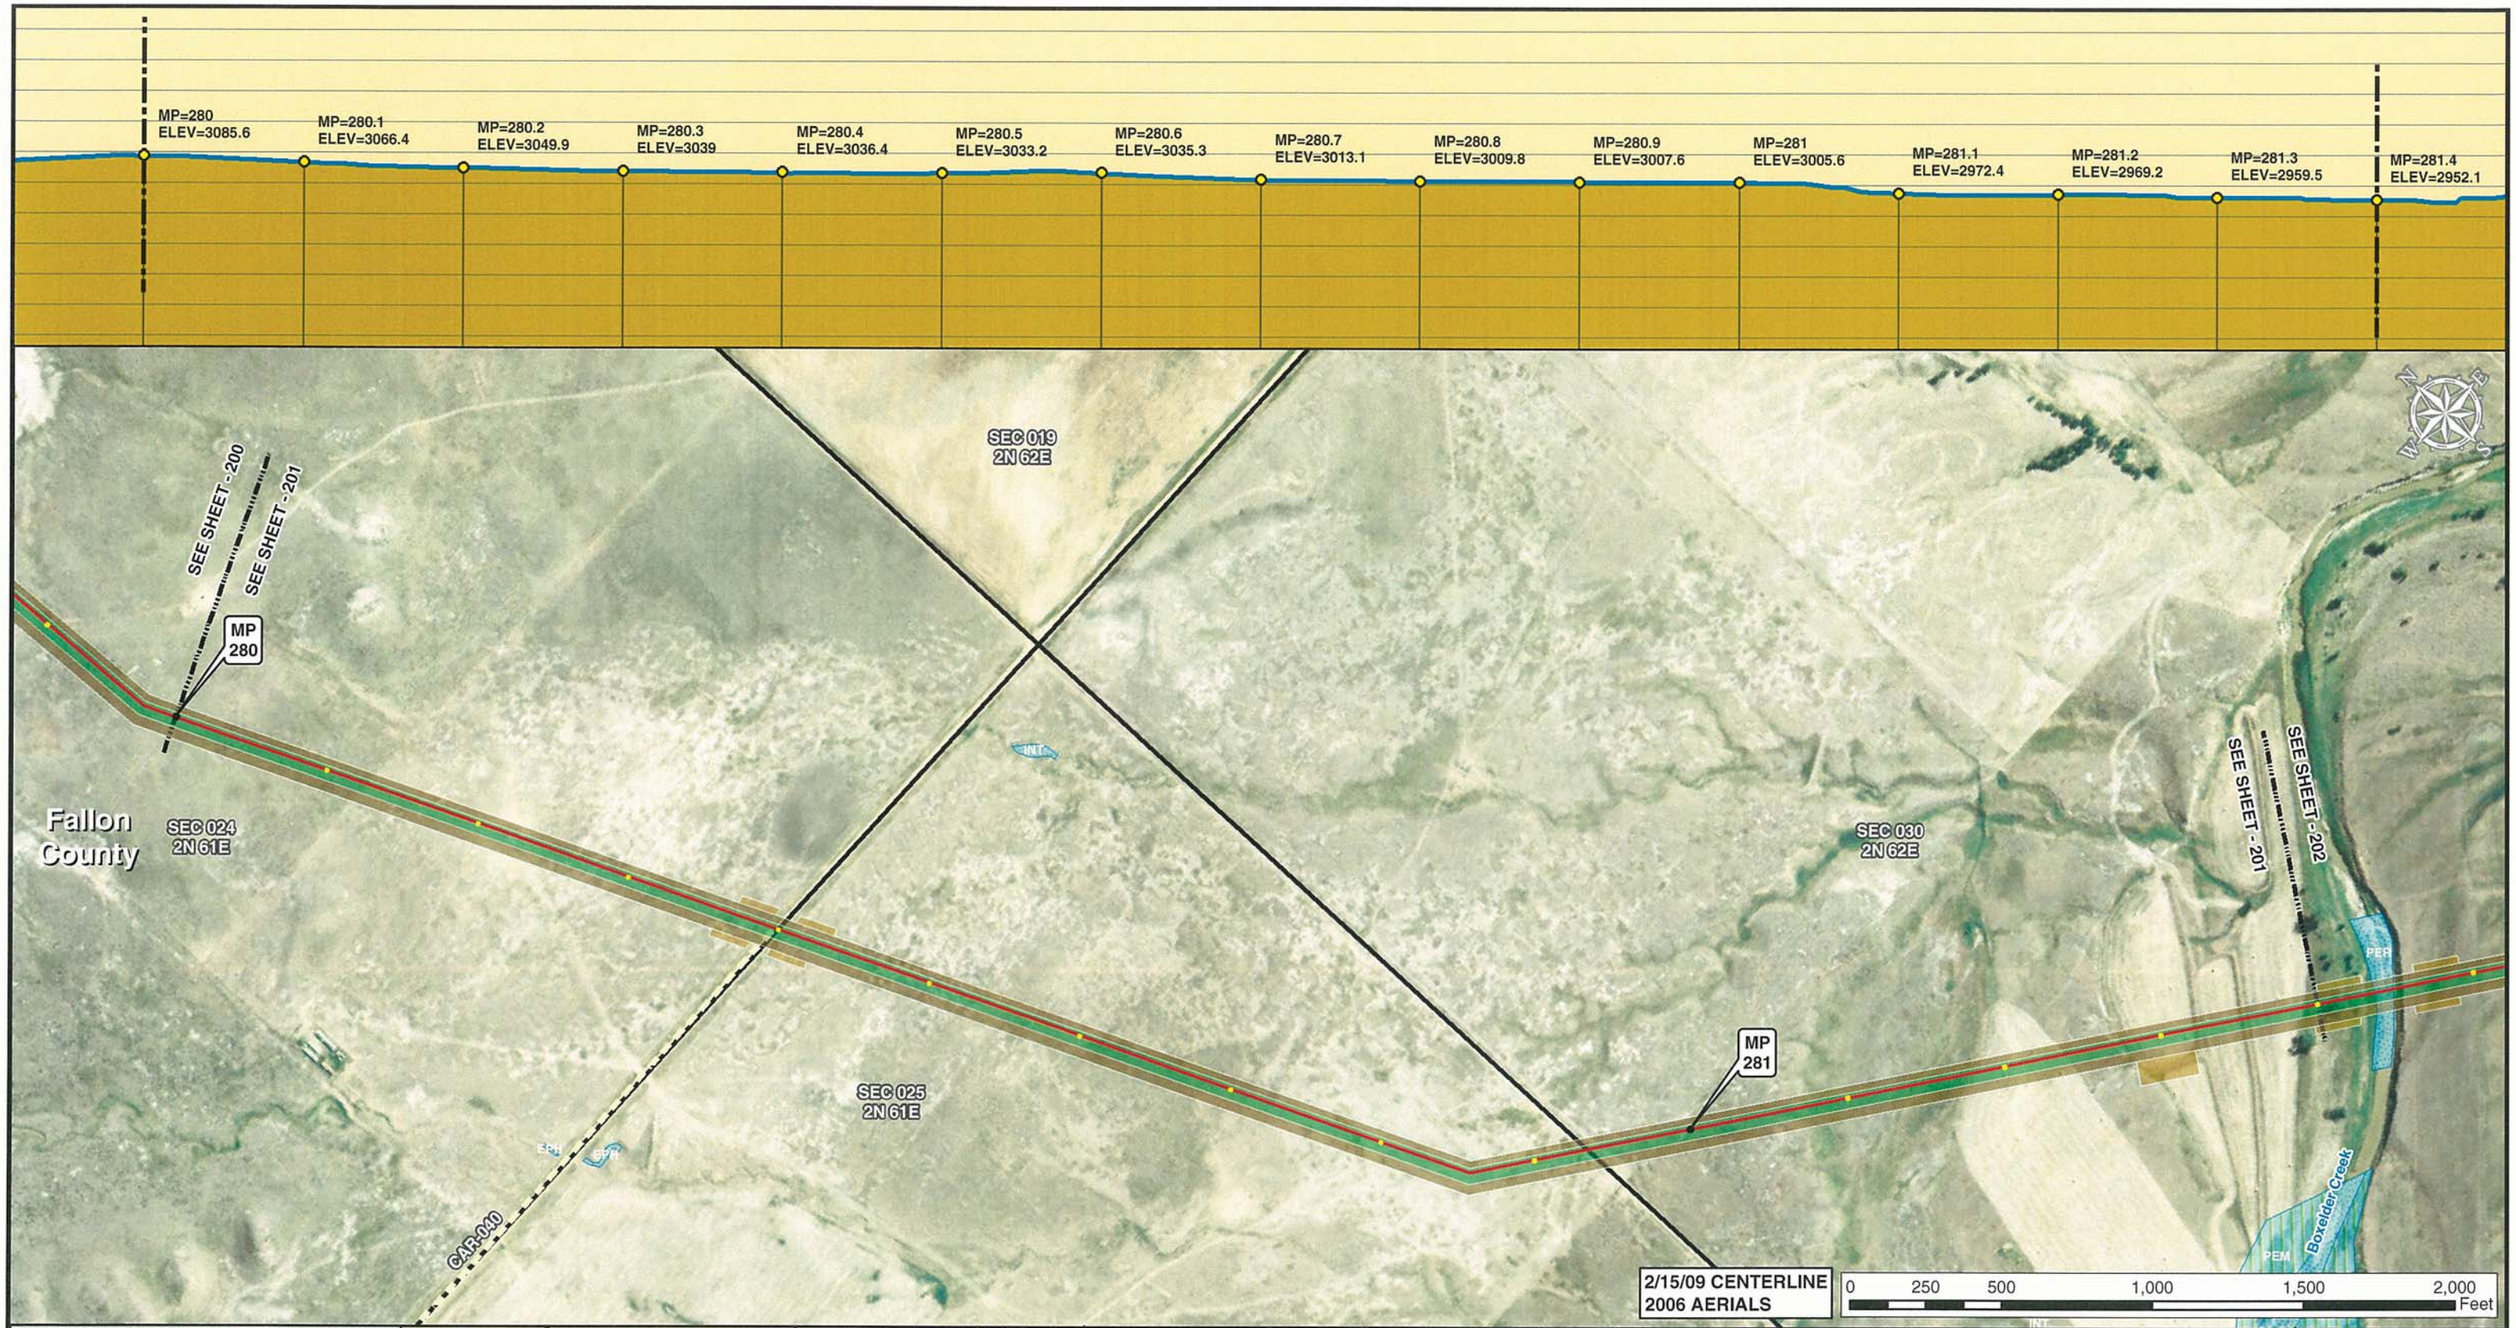

Legend

- MILE POST
- 0.1 MILE TICK MARK
- VALVE
- KEYSTONE XL PROJECT
- PERMANENT EASEMENT
- TEMPORARY EASEMENT
- EXTRA WORKSPACE
- ACCESS ROAD
- TRANSMISSION LINE
- PUMP STATION
- STAGING AREA
- PIPE YARD
- CONTRACTOR YARD
- WATER BODY
- WETLAND
- COUNTY LINE
- SECTION LINE

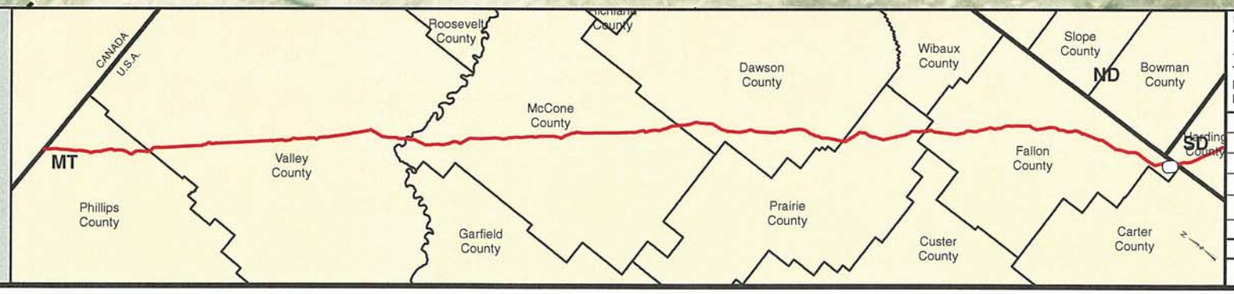

PREPARED BY:
TROW ENGINEERING CONSULTANTS INC.
1300 Metropolitan Boulevard, Suite 200
Tallahassee, Florida , USA 32308
Phone: 1-850-385-5441
Fax: 1-850-385-5523
Trow

ConocoPhillips

TransCanada
In business to deliver

KEYSTONE XL PROJECT
ROUTE SHEETS
MORGAN, MONTANA TO STEELE CITY, NEBRASKA
FALLON COUNTY, MONTANA

MAP PARAMETERS
PROJECTION: NAD83, UTM:13N
SCALE: 1: 6000 ; 1" = 500'

NO.	REVISION	DATE
1	ISSUED FOR SUPPLEMENTAL U.S. DEPT. OF STATE FILING (2.15.09 CL)	7.6.09
0	ISSUED FOR UNITED STATES DEPARTMENT OF STATE (7.31.08 CL)	11.19.08

DRAWN BY	CHECKED BY	APPROVED BY	PROJECT:	DRAWING NUMBER	SHEET	REV.
GS	SS	RG	50388X	XL-30-ML-2002-P-201-A	201	1

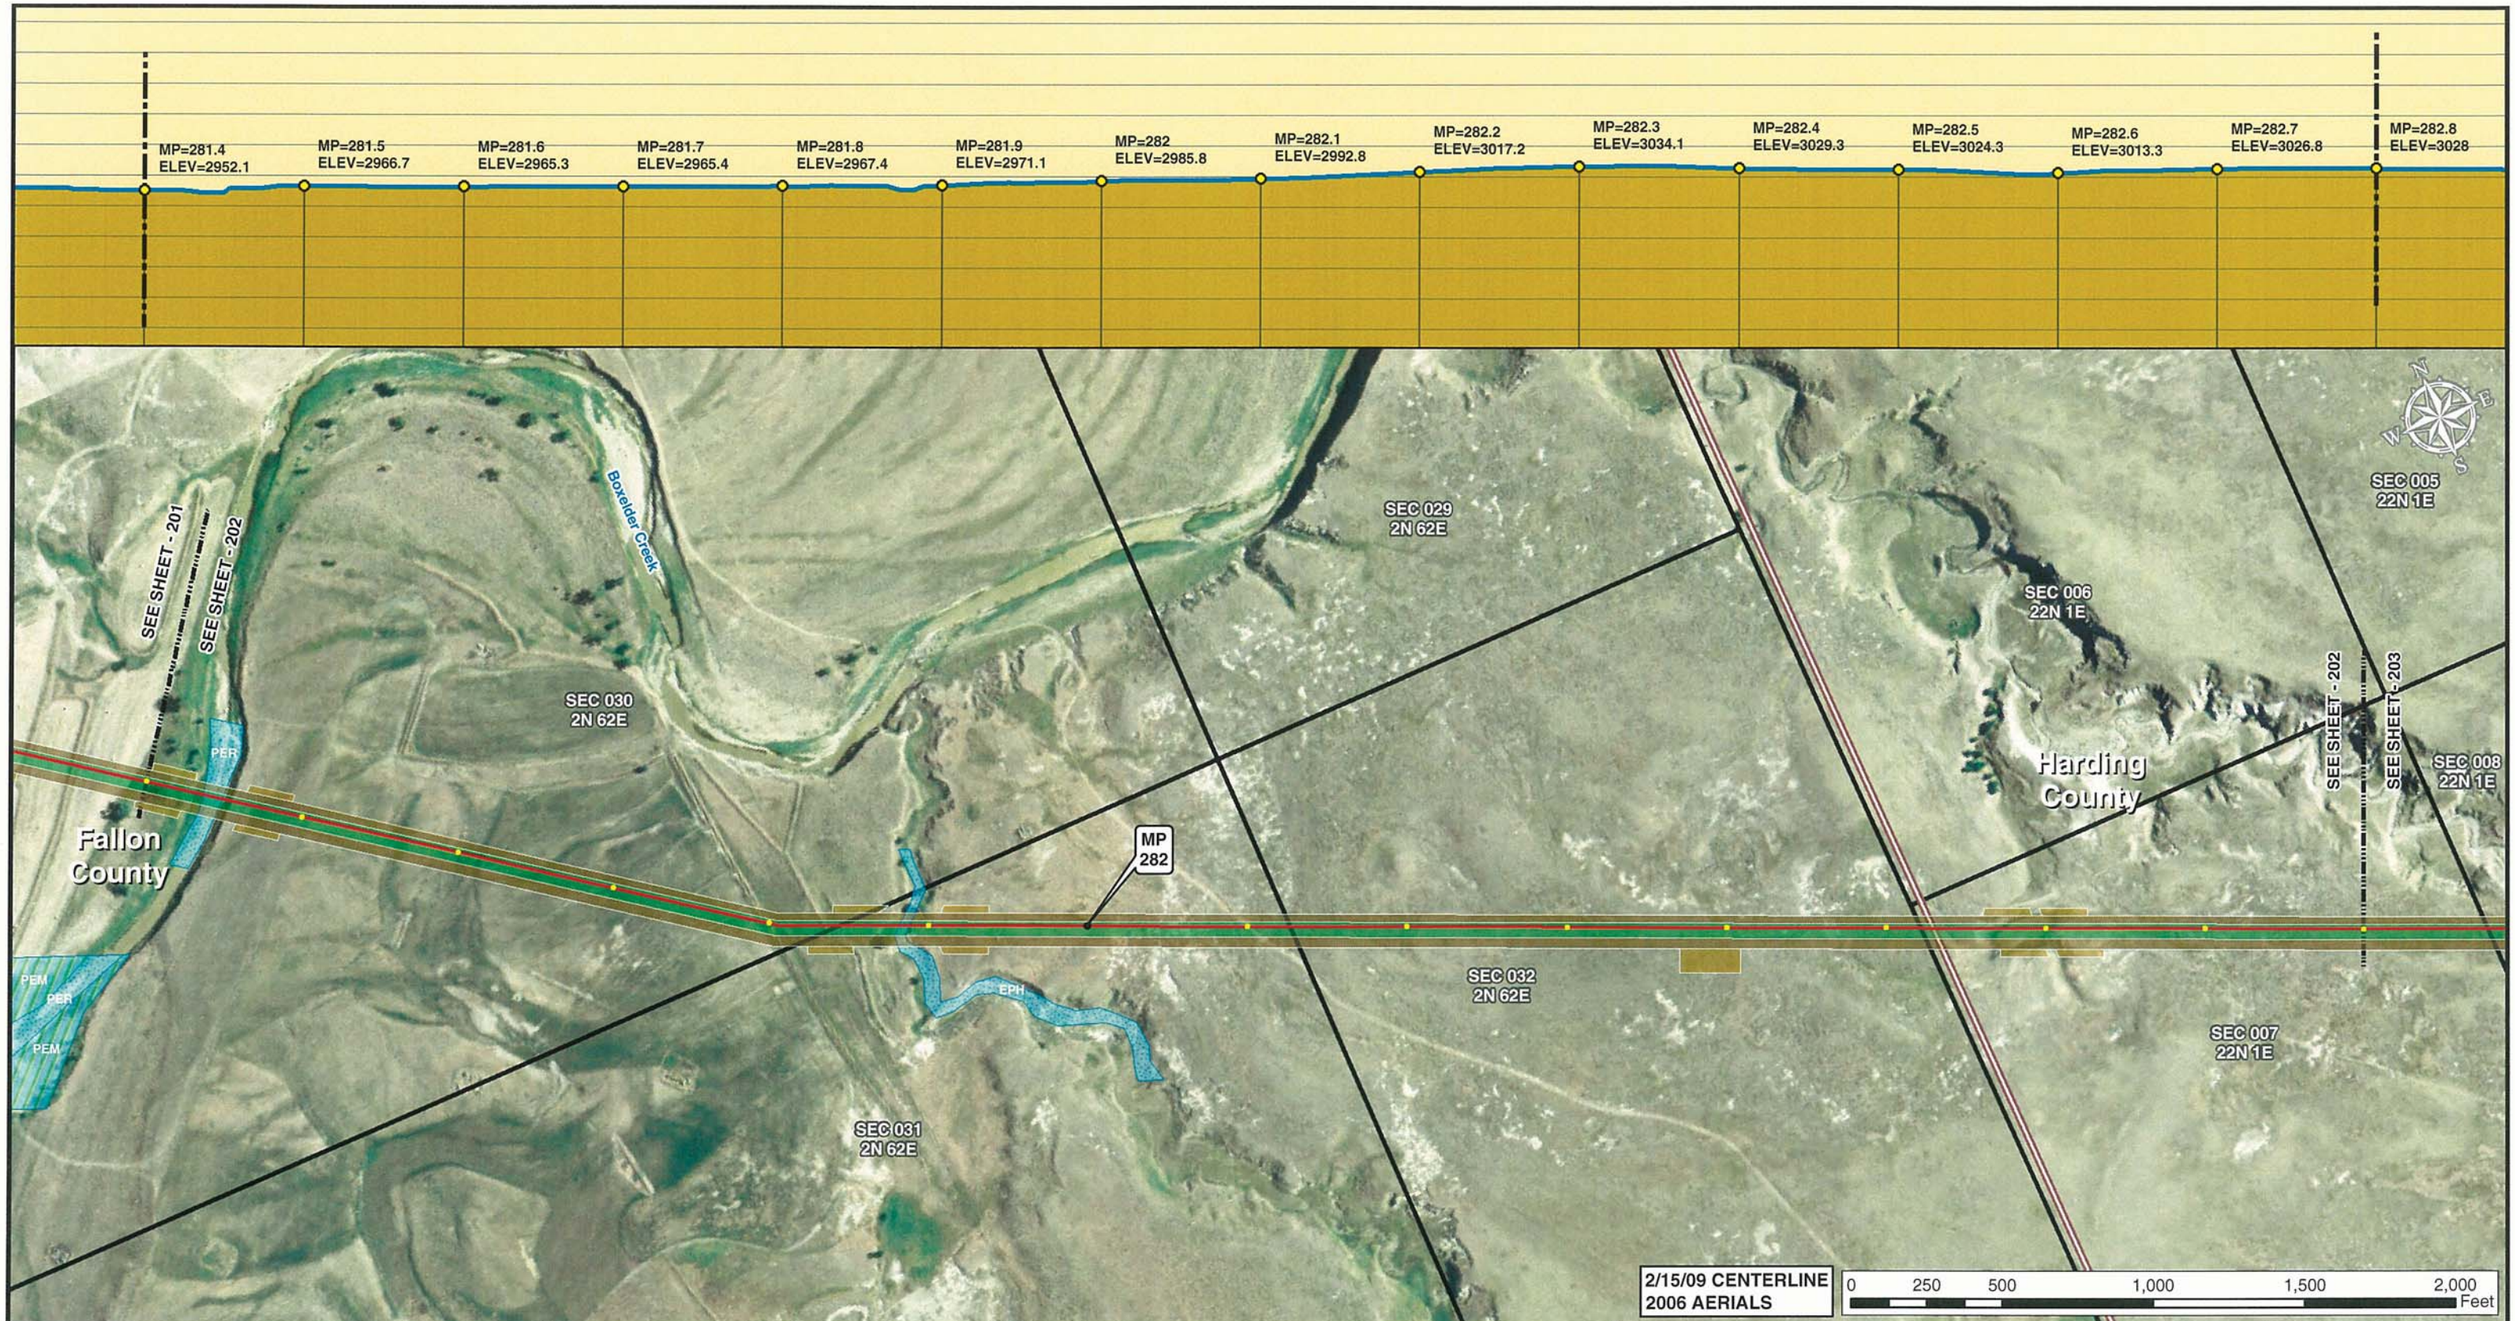

Legend

- MILE POST
- 0.1 MILE TICK MARK
- VALVE
- KEYSTONE XL PROJECT
- PERMANENT EASEMENT
- TEMPORARY EASEMENT
- EXTRA WORKSPACE
- ACCESS ROAD
- TRANSMISSION LINE
- PUMP STATION
- STAGING AREA
- PIPE YARD
- CONTRACTOR YARD
- WATER BODY
- WETLAND
- COUNTY LINE
- SECTION LINE

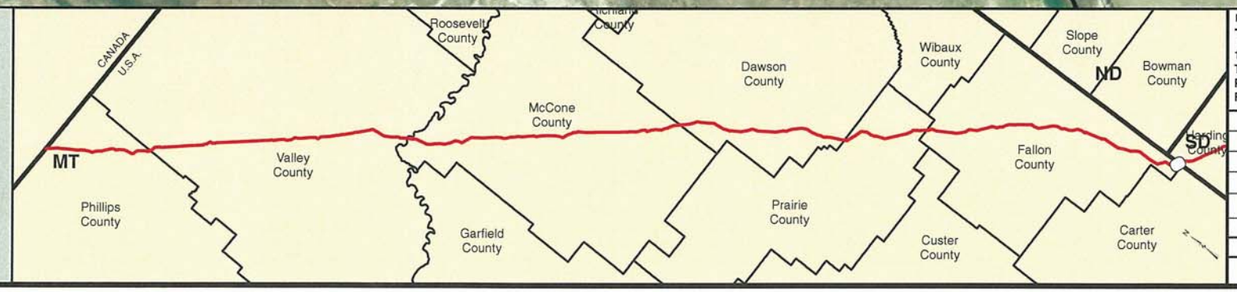

PREPARED BY:
TROW ENGINEERING CONSULTANTS INC.
1300 Metropolitan Boulevard, Suite 200
Tallahassee, Florida , USA 32308
Phone: 1-850-385-5441
Fax: 1-850-385-5523

Trow

ConocoPhillips

TransCanada
In business to deliver

NO.	REVISION	DATE
1	ISSUED FOR SUPPLEMENTAL U.S. DEPT. OF STATE FILING (2.15.09 CL)	7.6.09
0	ISSUED FOR UNITED STATES DEPARTMENT OF STATE (7.31.08 CL)	11.19.08

KEYSTONE XL PROJECT
ROUTE SHEETS
MORGAN, MONTANA TO STEELE CITY, NEBRASKA
FALLON COUNTY, MONTANA

MAP PARAMETERS
PROJECTION: NAD83, UTM:13N
SCALE: 1: 6000 ; 1" = 500'

DRAWN BY	CHECKED BY	APPROVED BY	PROJECT:	DRAWING NUMBER	SHEET	REV.
GS	SS	RG	50388X	XL-30-ML-2002-P-202-A	202	1