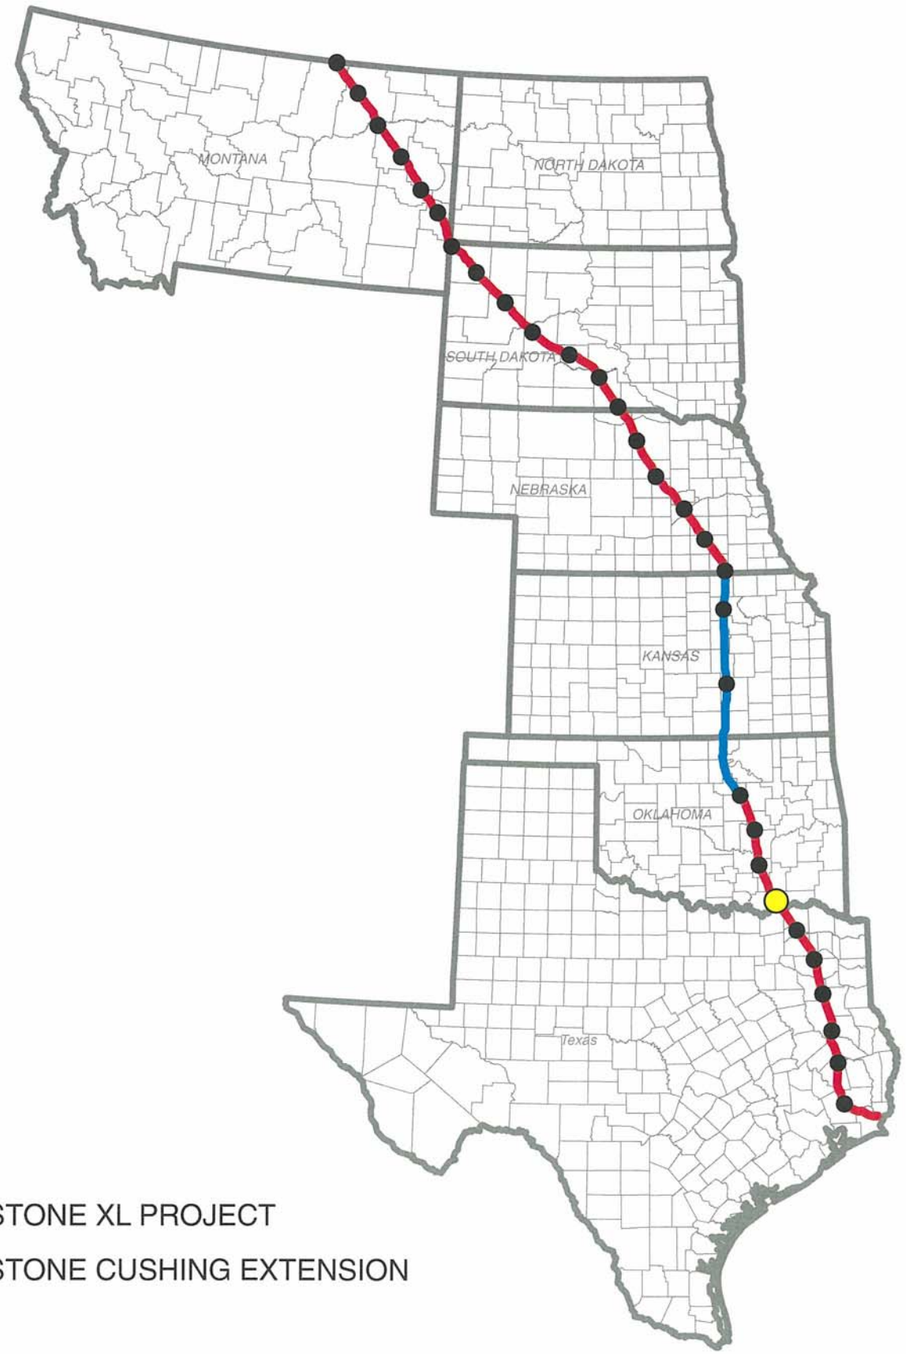

KEYSTONE XL PROJECT

KEYSTONE CUSHING EXTENSION

TransCanada Keystone Pipeline, L.P.
United States Department of State
Keystone XL Project
Appendix B
Powerline Aerial and
USGS Route Sheets
PS - 35

2/19/09 CENTERLINE

PREPARED BY:
TROW ENGINEERING CONSULTANTS INC.
1300 Metropolitan Boulevard, Suite 200
Tallahassee, Florida , USA 32308
Phone: 1-850-385-5441
Fax: 1-850-385-5523
Trow

NO.	REVISION	DATE
1	ISSUED FOR SUPPLEMENTAL U.S. DEPT. OF STATE FILING (2.19.09 CL)	7.6.09
0	ISSUED FOR UNITED STATES DEPARTMENT OF STATE (7.31.08 CL)	11.19.08

DRAWING NUMBER	DRAWN BY	CHECKED BY	APPROVED BY
XL-FIPS-ML-2003-P-000	GS	SS	RG

ConocoPhillips | TransCanada *In business to deliver*

KEYSTONE XL PROJECT
ROUTE SHEETS

MAP PARAMETERS
PROJECTION: NAD83, UTM: 14N
NTS

PROJECT: 50388X

SHEET: COVER SHEET

N W E S

TROW ENGINEERING CONSULTANTS, INC.
JULY 6, 2009
REVISION 1

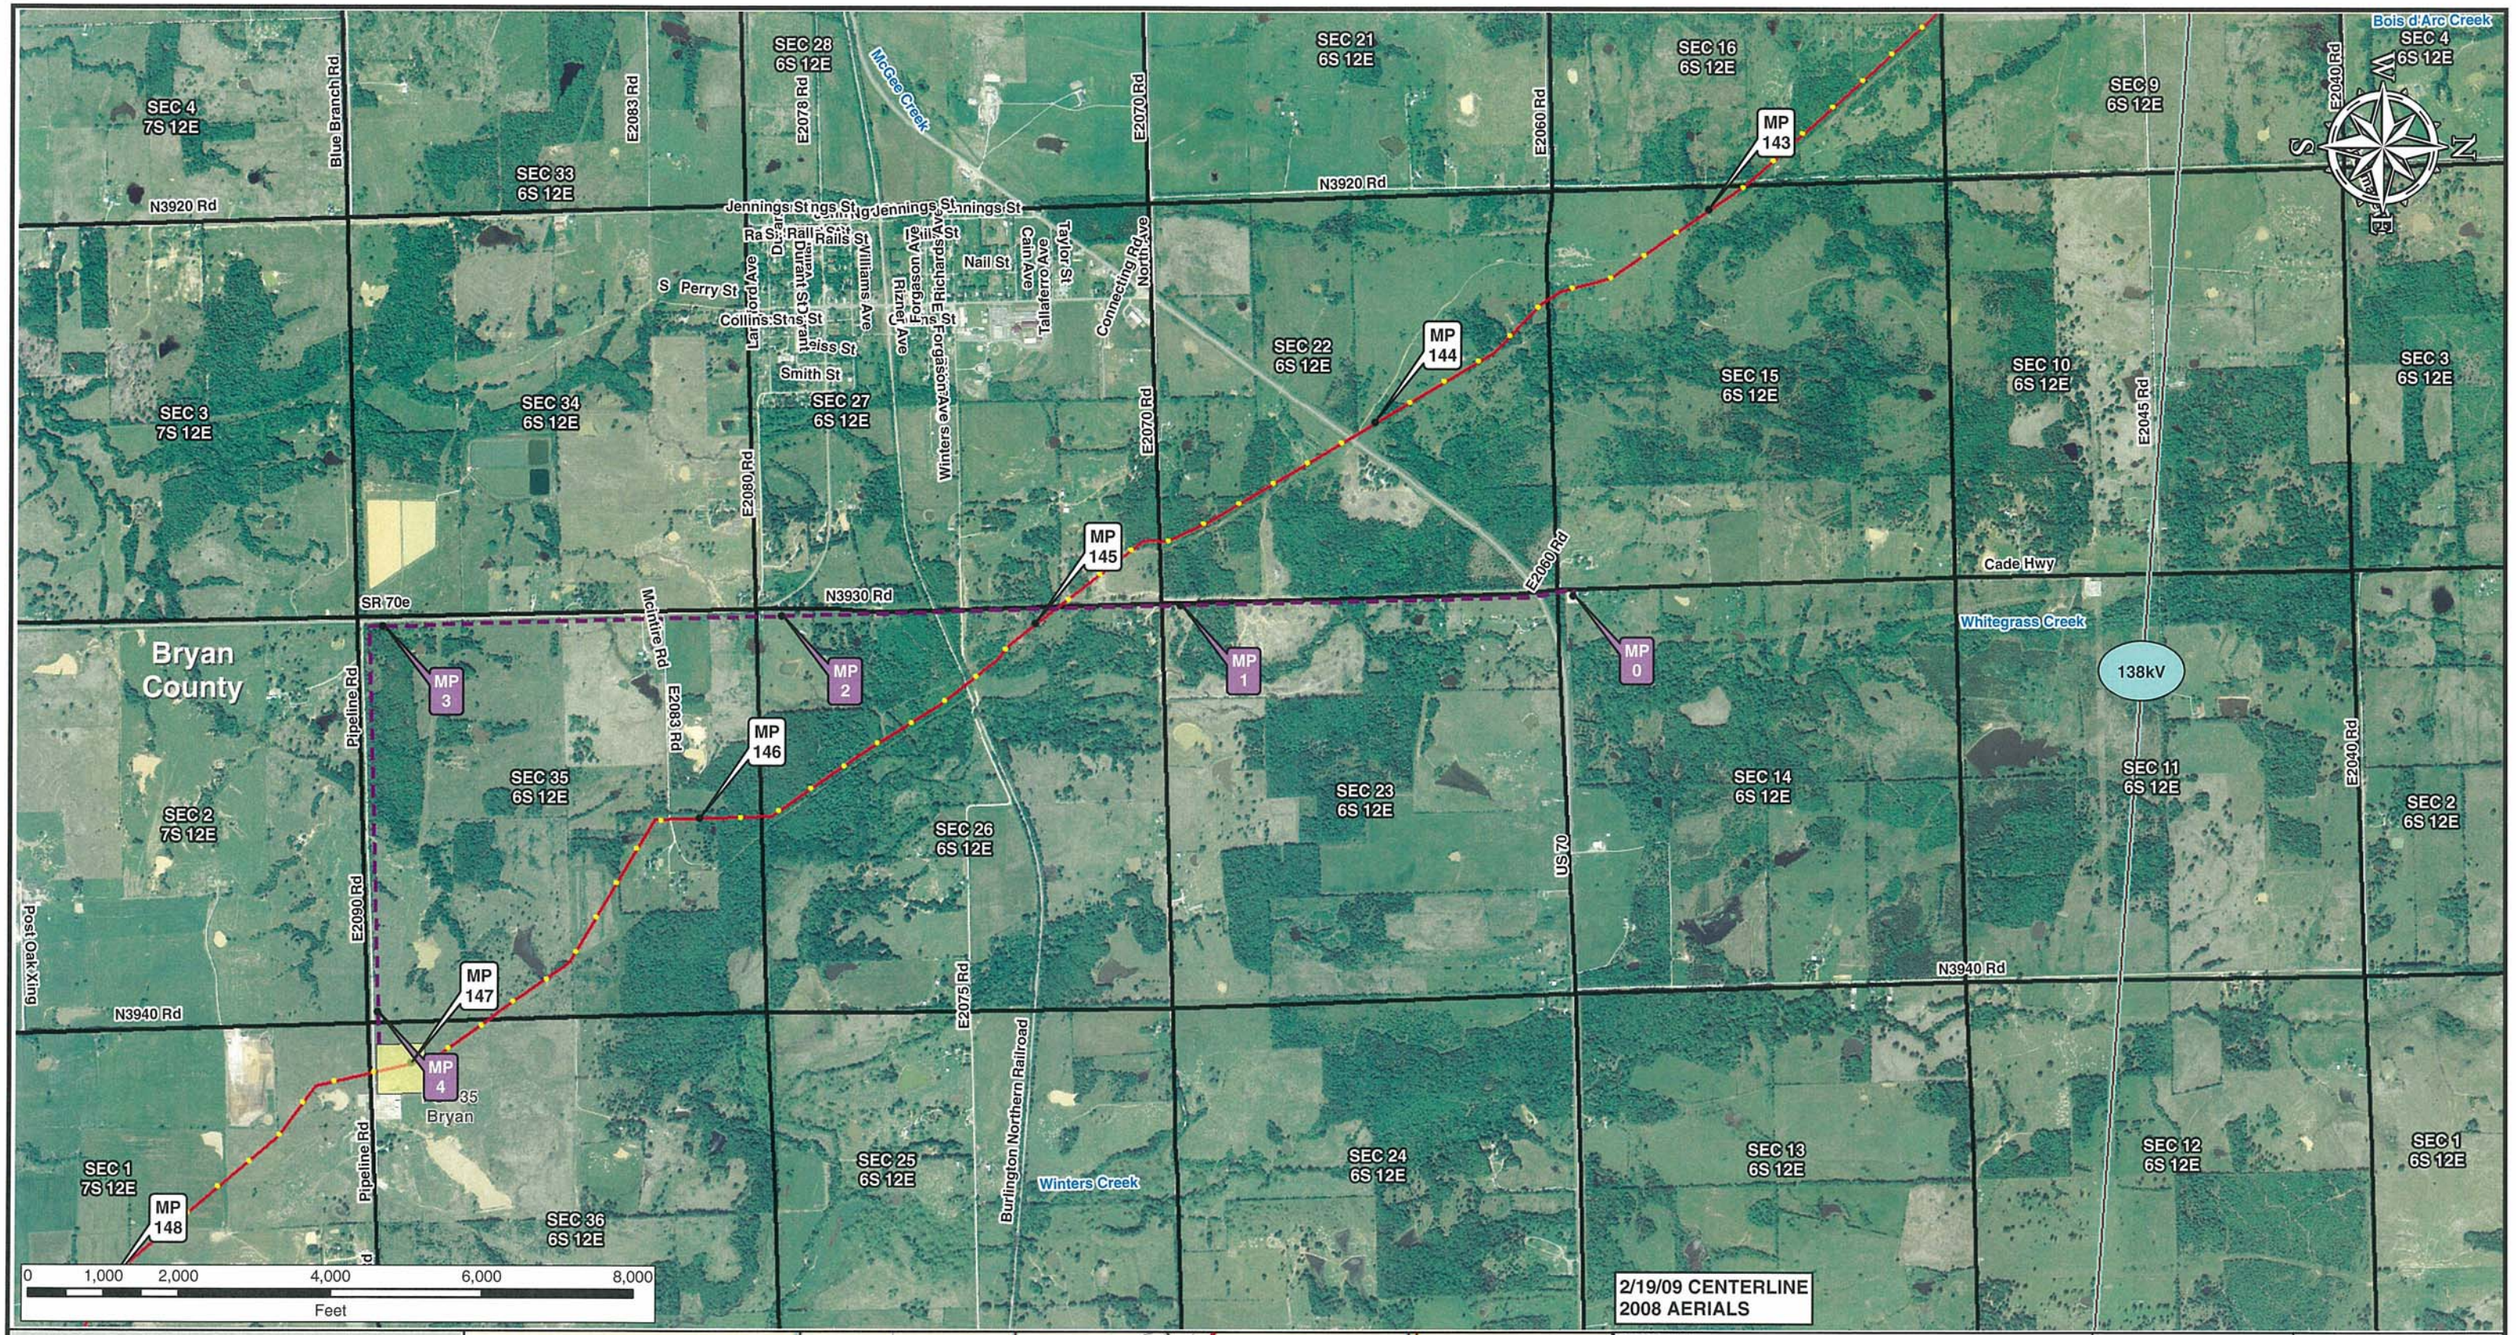

Legend

- Milepost
- Keystone XL Project
- Transmission Supply Line Route
- Pump Station
- County Line
- Section Line

Electric Lines
Voltage

- Below 230kV
- 230kV - 344kV
- 345kV - 499kV
- 500kV - 734kV
- 735kV - 999kV
- AC-DC-AC Tie
- DC

PREPARED BY:
TROW ENGINEERING CONSULTANTS INC.
1300 Metropolitan Boulevard, Suite 200
Tallahassee, Florida , USA 32308
Phone: 1-850-385-5441
Fax: 1-850-385-5523
Trow

ConocoPhillips | TransCanada — In business to deliver

KEYSTONE XL PROJECT
TRANSMISSION SUPPLY LINE ROUTE MAP
BRYAN COUNTY, OKLAHOMA
PS-35

MAP PARAMETERS
PROJECTION: NAD83, UTM:14N
SCALE: 1:24000 ; 1"=2000'

NO.	REVISION	DATE
1	ISSUED FOR SUPPLEMENTAL U.S. DEPT. OF STATE FILING (2/19/09 CL)	7.6.09
0	ISSUED FOR UNITED STATES DEPARTMENT OF STATE (7.31.08 CL)	11.19.08

DRAWN BY	CHECKED BY	APPROVED BY	PROJECT:	DRAWING NUMBER	SHEET	REV.
AH	SS	RG	50388X	XL- 40-ML-2003-P- 35-01 -A	01 of 01	1

SEC 4 7S 12E
SEC 33 6S 12E
SEC 28 6S 12E
SEC 21 6S 12E
SEC 16 6S 12E
SEC 9 6S 12E
SEC 4 6S 12E
SEC 3 7S 12E
SEC 34 6S 12E
SEC 27 6S 12E
SEC 22 6S 12E
SEC 15 6S 12E
SEC 10 6S 12E
SEC 3 6S 12E
SEC 35 6S 12E
SEC 26 6S 12E
SEC 23 6S 12E
SEC 14 6S 12E
SEC 11 6S 12E
SEC 2 6S 12E
SEC 2 7S 12E
SEC 36 6S 12E
SEC 25 6S 12E
SEC 24 6S 12E
SEC 13 6S 12E
SEC 12 6S 12E
SEC 1 6S 12E
SEC 1 7S 12E

Bryan County

Bennington

Old Bennington Ch.

Old Bennington Cem.

St Louis - San Francisco

McGee Creek

Rabbit Creek

Mud Creek

Willow Creek

Spring Creek

Old Bennington Rd

Bryan

MP 0
MP 1
MP 2
MP 3
MP 4
MP 143
MP 144
MP 145
MP 146
MP 147
MP 148

138kV

0 1,000 2,000 4,000 6,000 8,000
Feet

2/19/09 CENTERLINE

Legend

- Milepost
- Keystone XL Project
- Transmission Supply Line Route
- Pump Station
- County Line
- Section Line

Electric Lines
Voltage
- Below 230kV
- 230kV - 344kV
- 345kV - 499kV
- 500kV - 734kV
- 735kV - 999kV
- AC-DC-AC Tie
- DC

PREPARED BY:
TROW ENGINEERING CONSULTANTS INC.
1300 Metropolitan Boulevard, Suite 200
Tallahassee, Florida , USA 32308
Phone: 1-850-385-5441
Fax: 1-850-385-5523
Trow

NO.	REVISION	DATE
1	ISSUED FOR SUPPLEMENTAL U.S. DEPT. OF STATE FILING (2/19/09 CL)	7.6.09
0	ISSUED FOR UNITED STATES DEPARTMENT OF STATE (7.31.08 CL)	11.19.08

ConocoPhillips
TransCanada In business to deliver

KEYSTONE XL PROJECT
TRANSMISSION SUPPLY LINE ROUTE MAP
BRYAN COUNTY, OKLAHOMA
PS-35

MAP PARAMETERS
PROJECTION: NAD83, UTM:14N
SCALE: 1:24000 ; 1"=2000'

DRAWN BY	CHECKED BY	APPROVED BY	PROJECT:	DRAWING NUMBER	SHEET	REV.
AH	SS	RG	50388X	XL- 40-ML-2003-P- 35-01 -Q	01 of 01	1