TransCanada Keystone Pipeline, L.P.
United States Department of State
Keystone XL Project
Appendix C
Pipeline USGS Location Maps

Cushing, Oklahoma to Nederland, Texas

2/19/09 Centerline

TROW ENGINEERING CONSULTANTS, INC.
JULY 6, 2009
REVISION 1

KEYSTONE XL PROJECT

PREPARED BY:
TROW ENGINEERING CONSULTANTS INC.
1300 Metropolitan Boulevard, Suite 200
Tallahassee, Florida , USA 32308
Phone: 1-850-385-5441
Fax: 1-850-385-5523

Trow

ConocoPhillips | TransCanada In business to deliver

NO.	REVISION	DATE
1	ISSUED FOR SUPPLEMENTAL U.S DEPT. OF STATE FILING (2.19.09 CL)	7.6.09
0	ISSUED FOR UNITED STATES DEPARTMENT OF STATE (7.31.08 CL)	11.19.08

DRAWING NUMBER	DRAWN BY	CHECKED BY	APPROVED BY
XL-FIPS-ML-2002-P-003	GS	SS	RG

KEYSTONE XL PROJECT
ROUTE SHEETS

MAP PARAMETERS
PROJECTION: NAD83, UTM: 15N
NTS

PROJECT: 50388X

SHEET: COVER SHEET

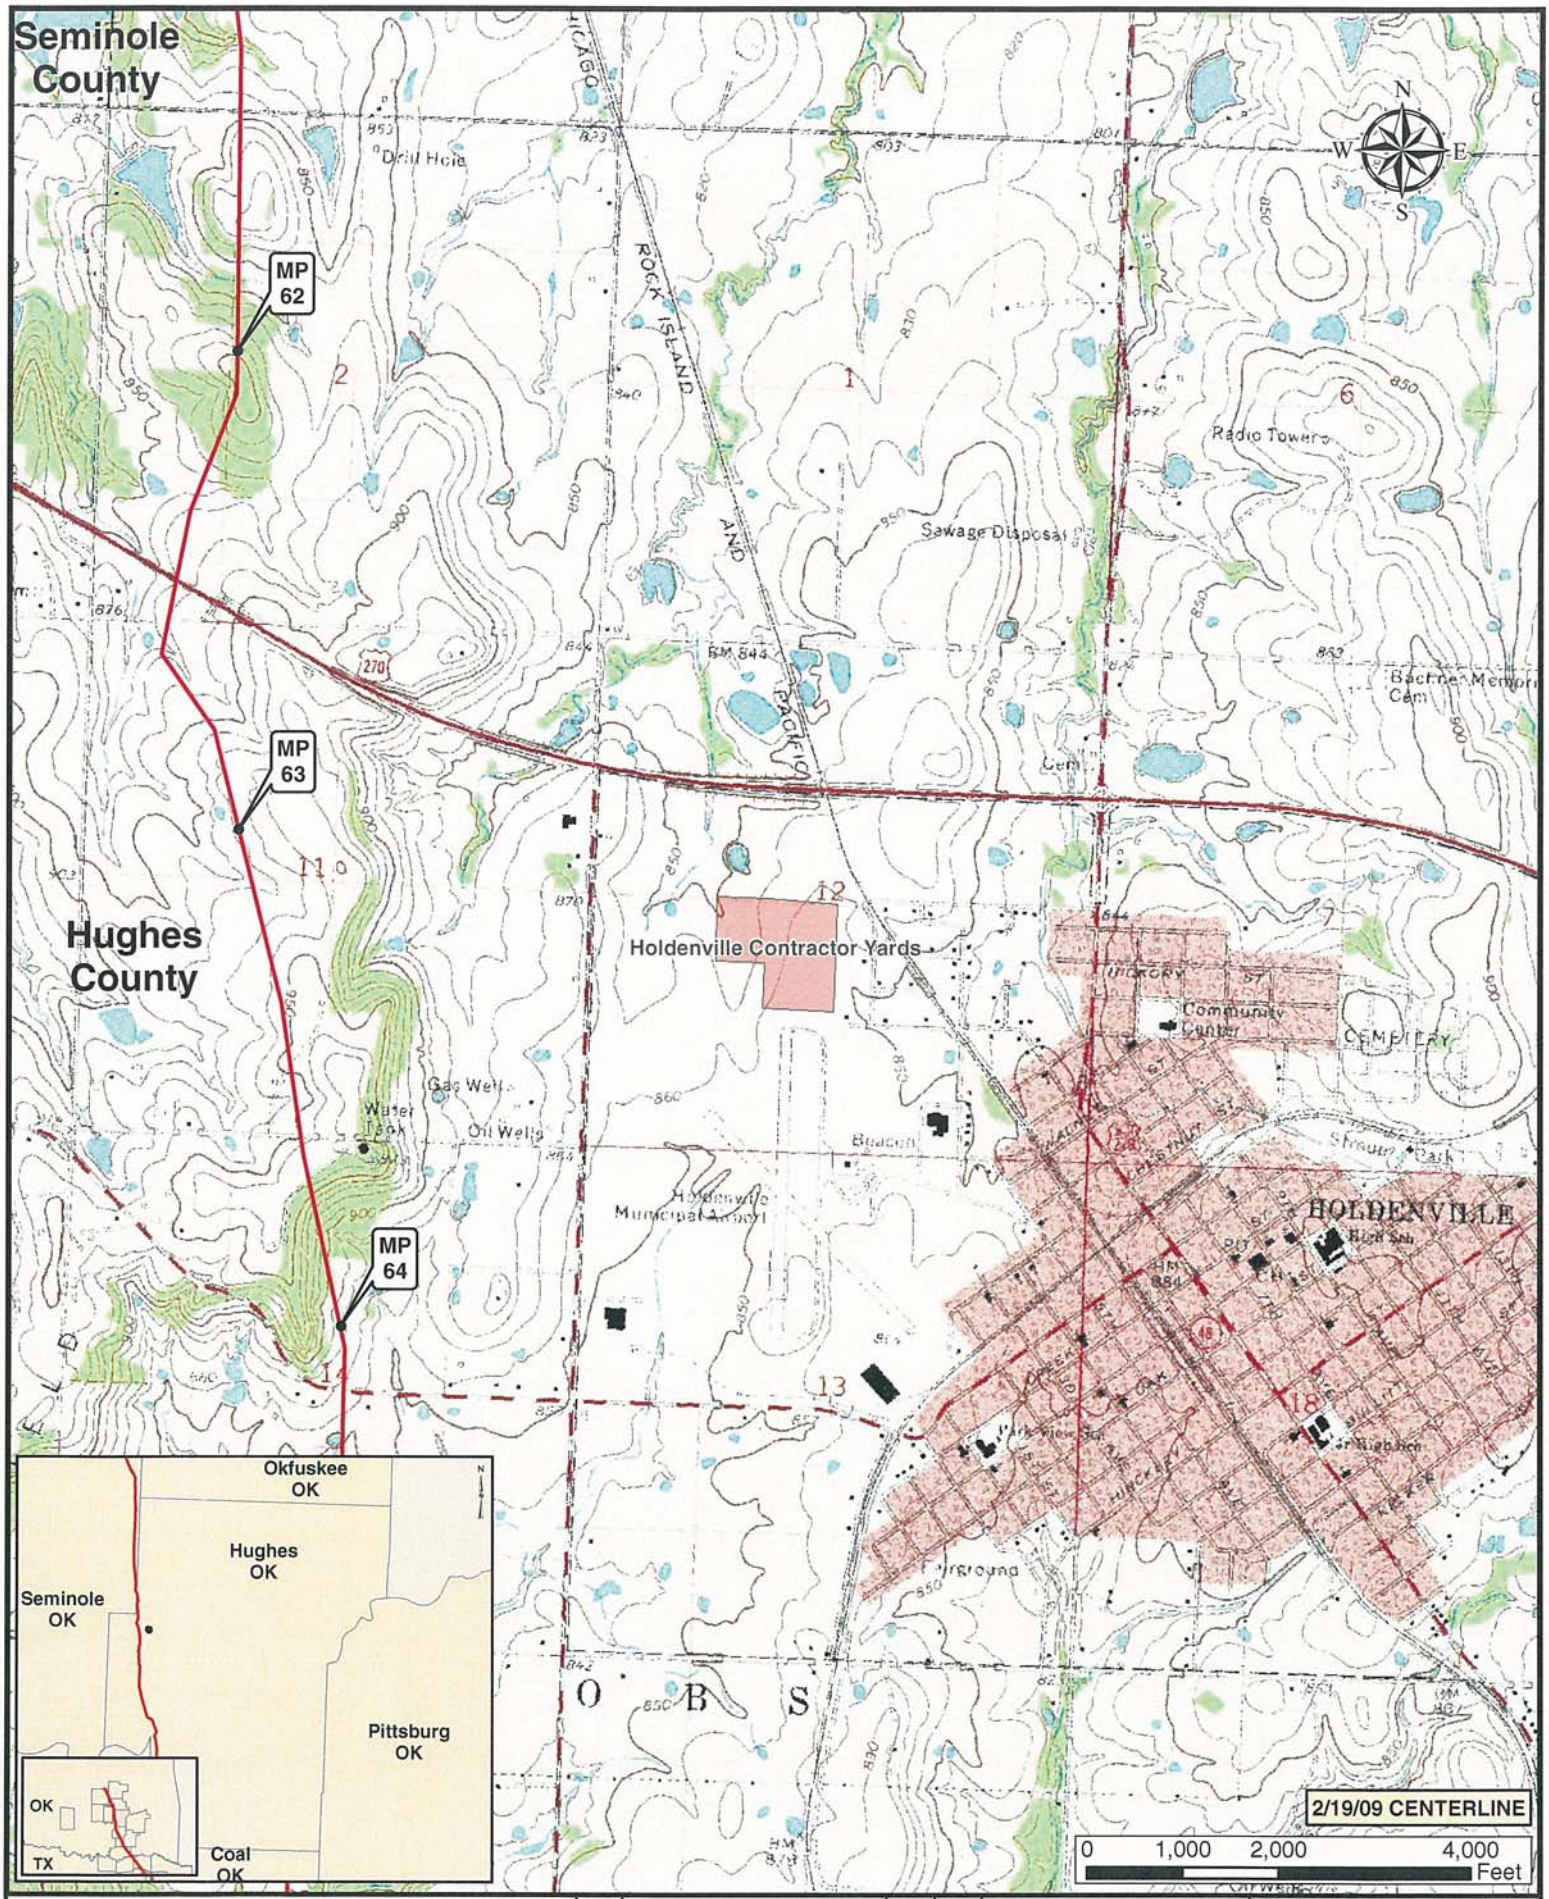

Legend

- MILE POST
- VALVE
- KEYSTONE XL PROJECT
- PUMP STATION
- CONTRACTOR YARD
- PIPE YARD
- RAILROAD SIDING

NO.	REVISION	DATE	APPR.
1	ISSUED FOR SUPPLEMENTAL U.S. DEPT. OF STATE FILING (2.19.09 CL)	7.6.09	RG
0	ISSUED FOR UNITED STATES DEPARTMENT OF STATE (7.31.08 CL)	11.19.08	RG

ConocoPhillips

PREPARED BY TROW ENGINEERING CONSULTANTS INC.

TransCanada — In business to deliver

KEYSTONE XL PROJECT
ROUTE SHEETS
CUSHING, OKLAHOMA TO NEDERLAND, TEXAS

SCALE	DATE	DRAWN	CHECKED	APPROVED	PROJECT:	DRAWING NUMBER	SHEET	REVISION
1:24000	11.19.08	GS	SS	RG	50388X	XL-40-ML-2002-P-01-Q	01	1

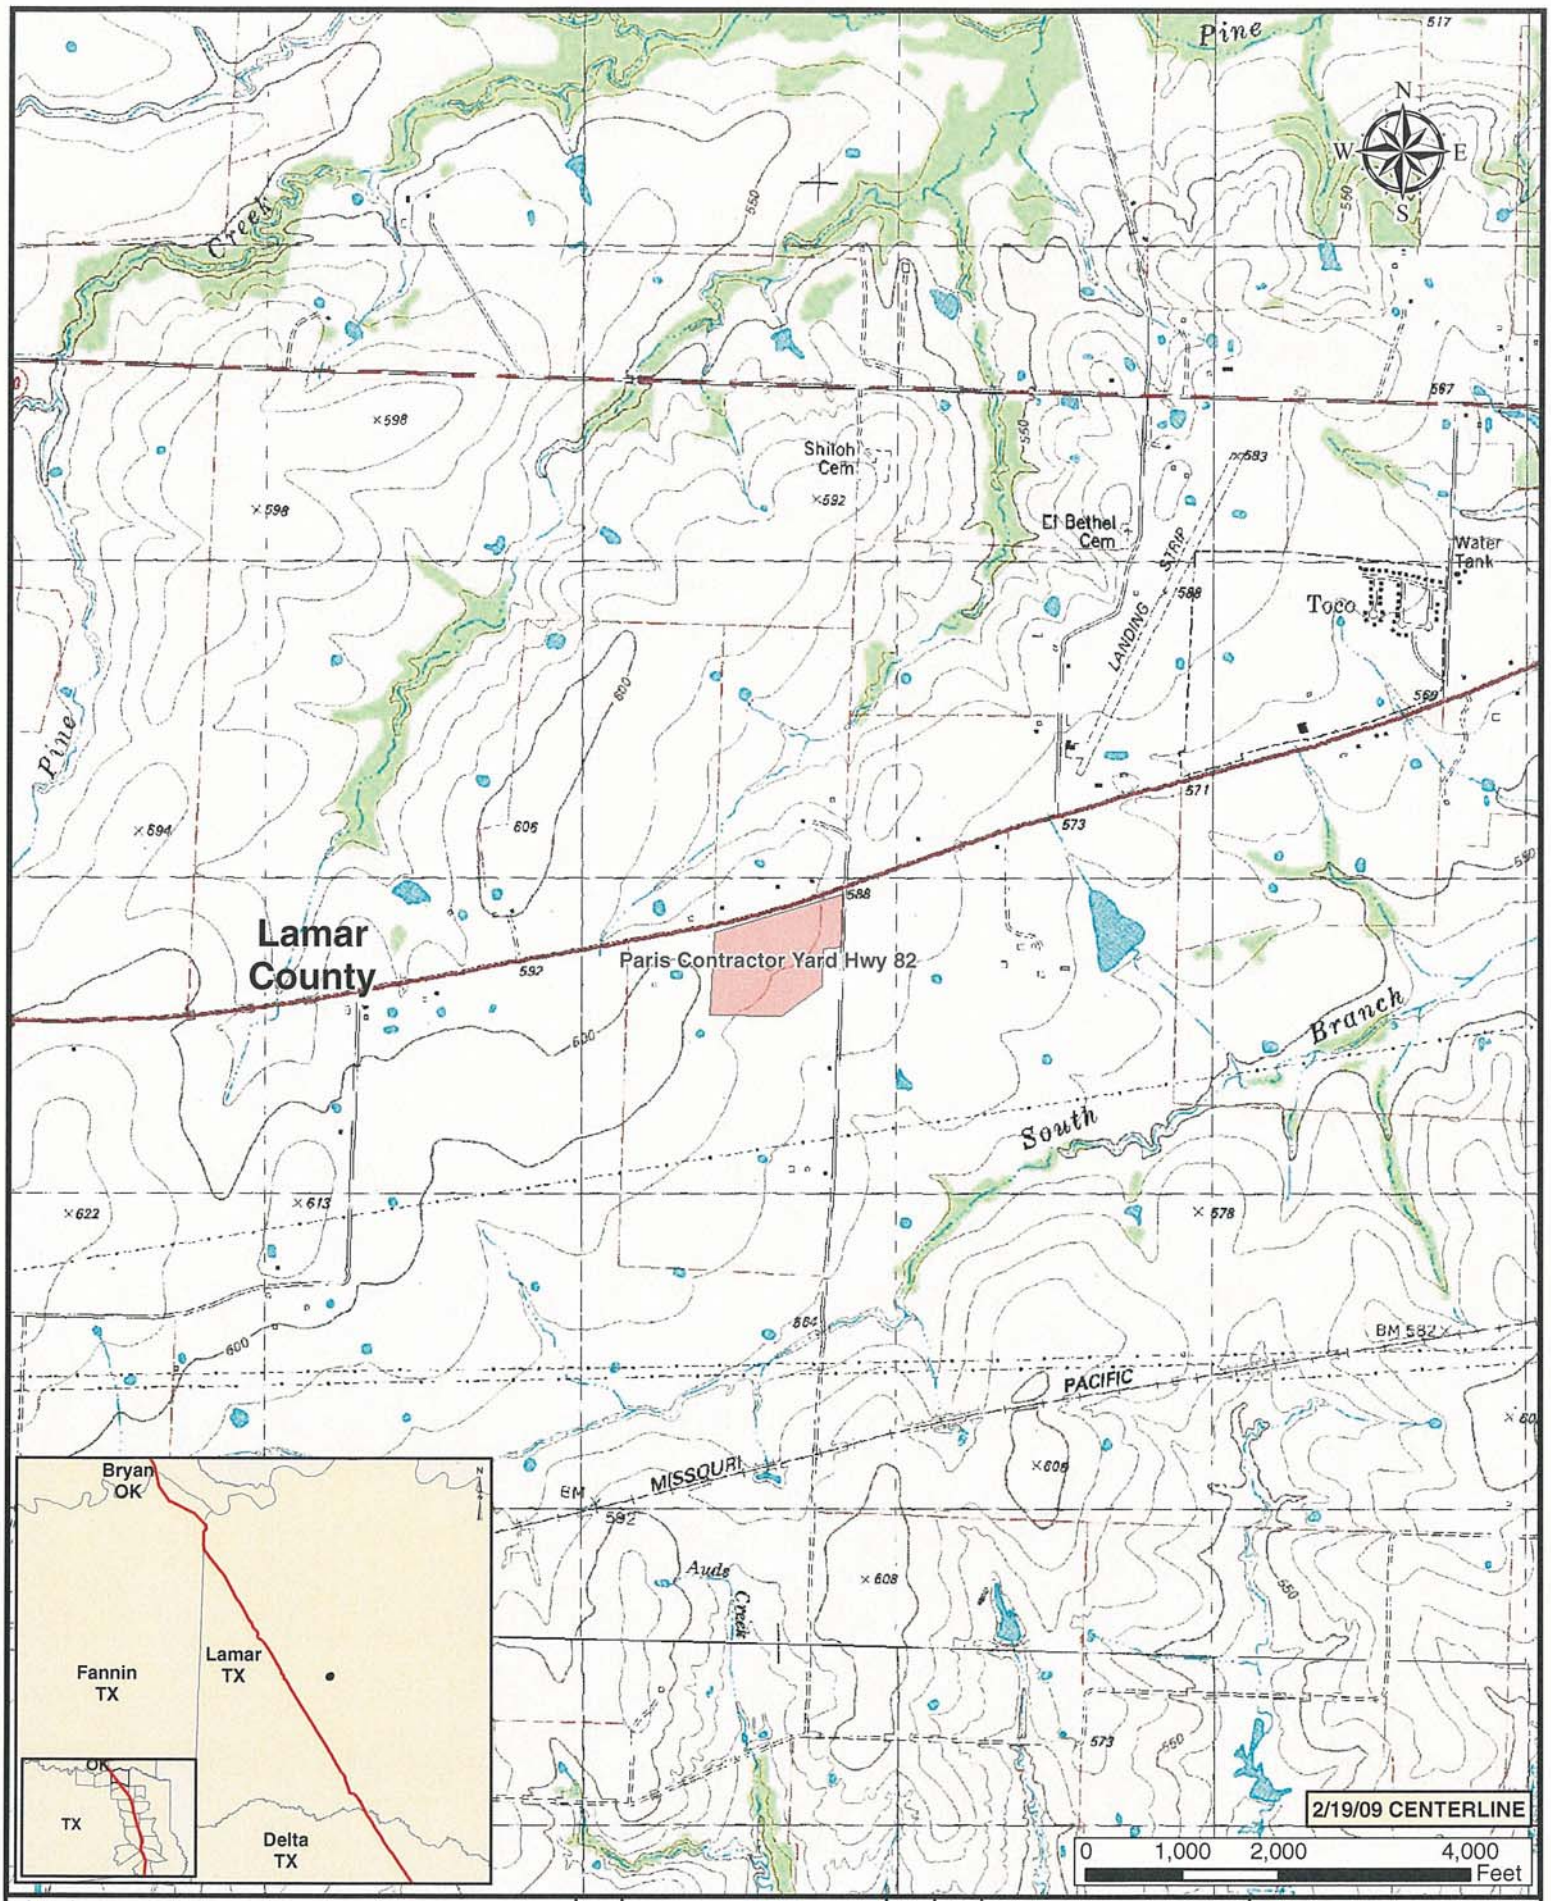

Legend

- MILE POST
- VALVE
- KEYSTONE XL PROJECT
- PUMP STATION
- CONTRACTOR YARD
- PIPE YARD
- RAILROAD SIDING

NO.	REVISION	DATE	APPR.
1	ISSUED FOR SUPPLEMENTAL U.S. DEPT. OF STATE FILING (2.19.09 CL)	7.6.09	RG
0	ISSUED FOR UNITED STATES DEPARTMENT OF STATE (7.31.08 CL)	11.19.08	RG

ConocoPhillips

PREPARED BY: TROW ENGINEERING CONSULTANTS INC.

TransCanada — In business to deliver

KEYSTONE XL PROJECT
ROUTE SHEETS
CUSHING, OKLAHOMA TO NEDERLAND, TEXAS

SCALE	DATE	DRAWN	CHECKED	APPROVED	PROJECT:	DRAWING NUMBER	SHEET	REVISION
1:24000	11.19.08	GS	SS	RG	50388X	XL-48-ML-2002-P-02-O	02	1

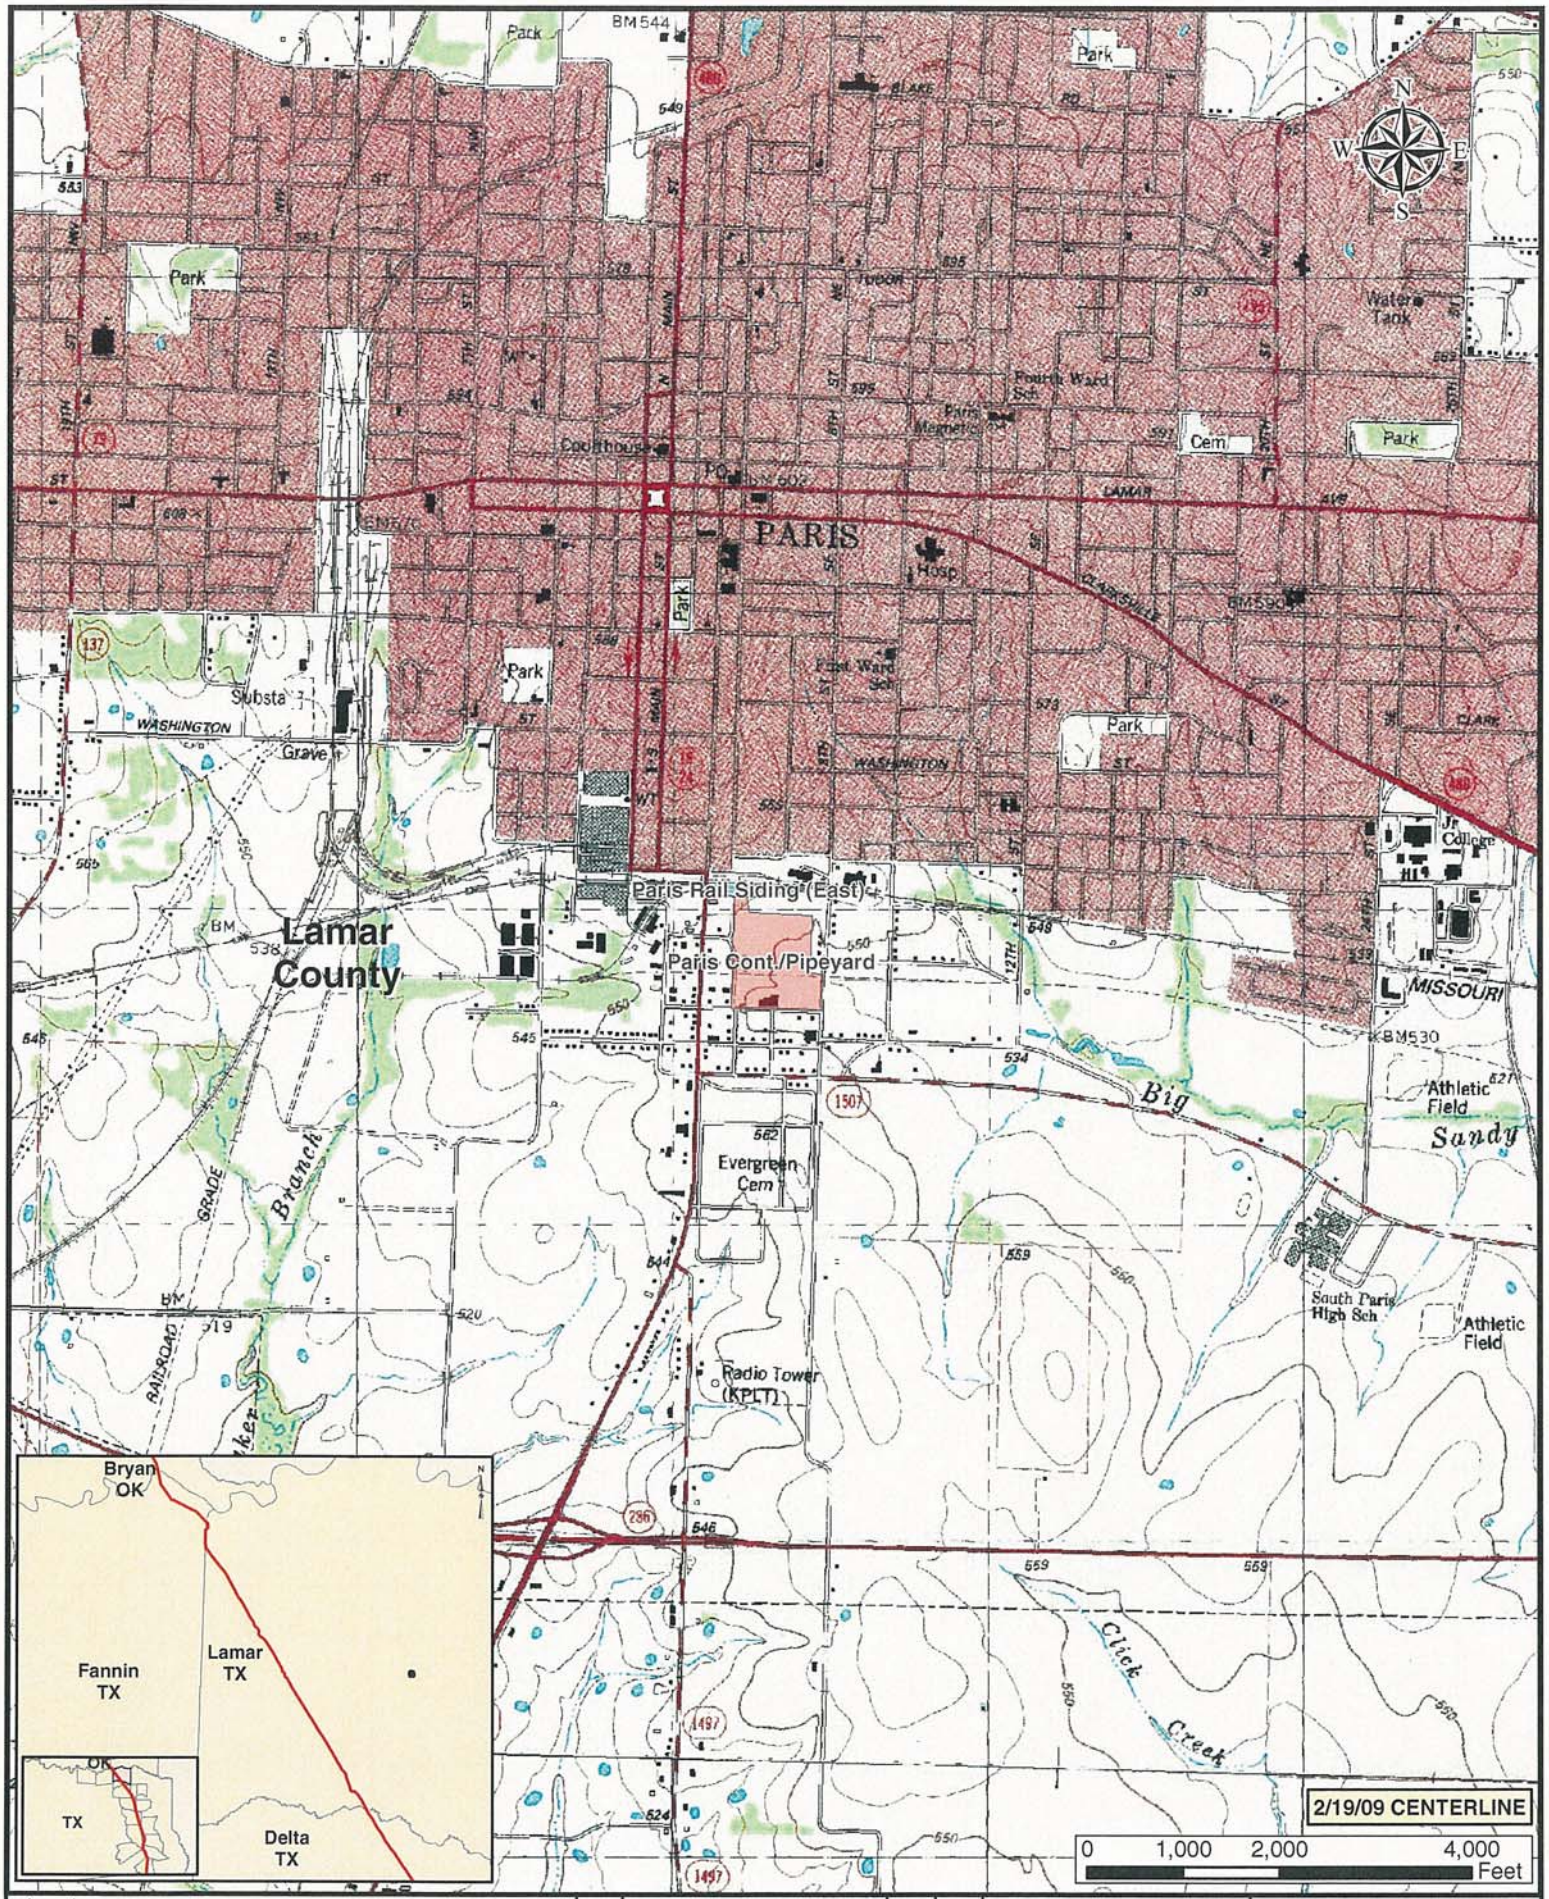

Legend

- MILE POST
- VALVE
- KEYSTONE XL PROJECT
- PUMP STATION
- CONTRACTOR YARD
- PIPE YARD
- RAILROAD SIDING

NO.	REVISION	DATE	APPR.
1	ISSUED FOR SUPPLEMENTAL U.S. DEPT. OF STATE FILING (2.19.09 CL)	7.6.09	RG
0	ISSUED FOR UNITED STATES DEPARTMENT OF STATE (7.31.08 CL)	11.19.08	RG

ConocoPhillips

Trow PREPARED BY: TROW ENGINEERING CONSULTANTS INC.

SCALE	DATE	DRAWN	CHECKED	APPROVED
1:24000	11.19.08	GS	SS	RG

TransCanada — In business to deliver

KEYSTONE XL PROJECT
ROUTE SHEETS
CUSHING, OKLAHOMA TO NEDERLAND, TEXAS

PROJECT:	DRAWING NUMBER	SHEET	REVISION
50389X	XL-48-ML-2002-P-03-G	03	1

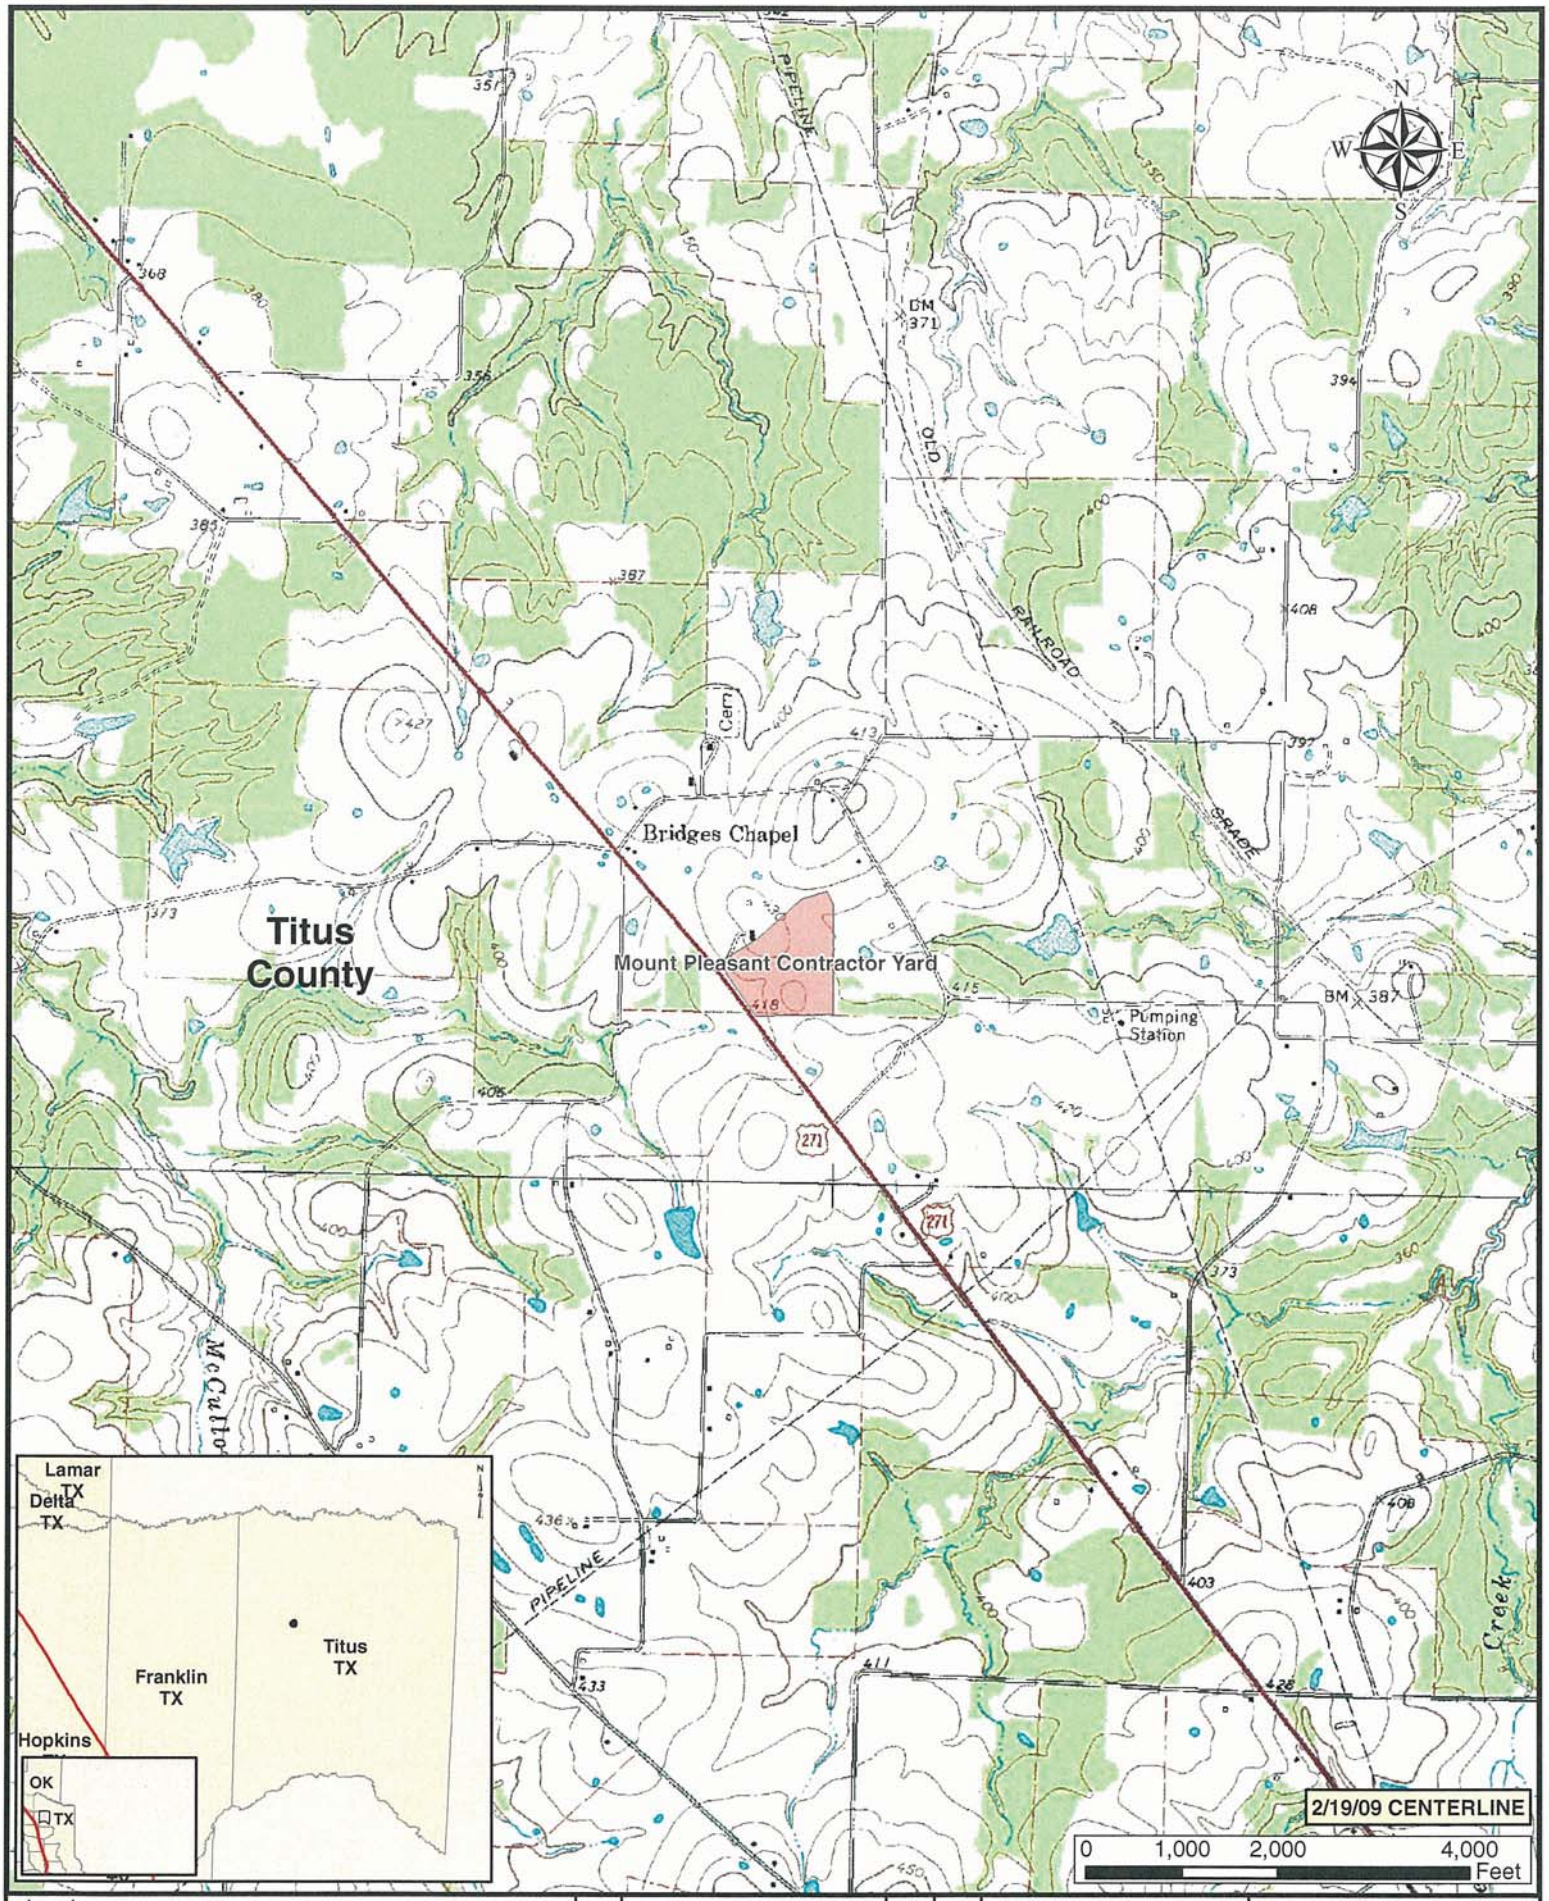

Legend

- MILE POST
- VALVE
- KEYSTONE XL PROJECT
- PUMP STATION
- CONTRACTOR YARD
- PIPE YARD
- RAILROAD SIDING

NO.	REVISION	DATE	APPR.
1	ISSUED FOR SUPPLEMENTAL U.S. DEPT. OF STATE FILING (2.19.09 CL)	7.6.09	RG
0	ISSUED FOR UNITED STATES DEPARTMENT OF STATE (7.31.08 CL)	11.19.08	RG

ConocoPhillips

Trow — PREPARED BY TROW ENGINEERING CONSULTANTS INC.

TransCanada — In business to deliver

KEYSTONE XL PROJECT
ROUTE SHEETS
CUSHING, OKLAHOMA TO NEDERLAND, TEXAS

SCALE	DATE	DRAWN	CHECKED	APPROVED	PROJECT:	DRAWING NUMBER	SHEET	REVISION
1:24000	11.19.08	GS	SS	RG	50388X	XL-48-ML-2002-P-04-Q	04	1

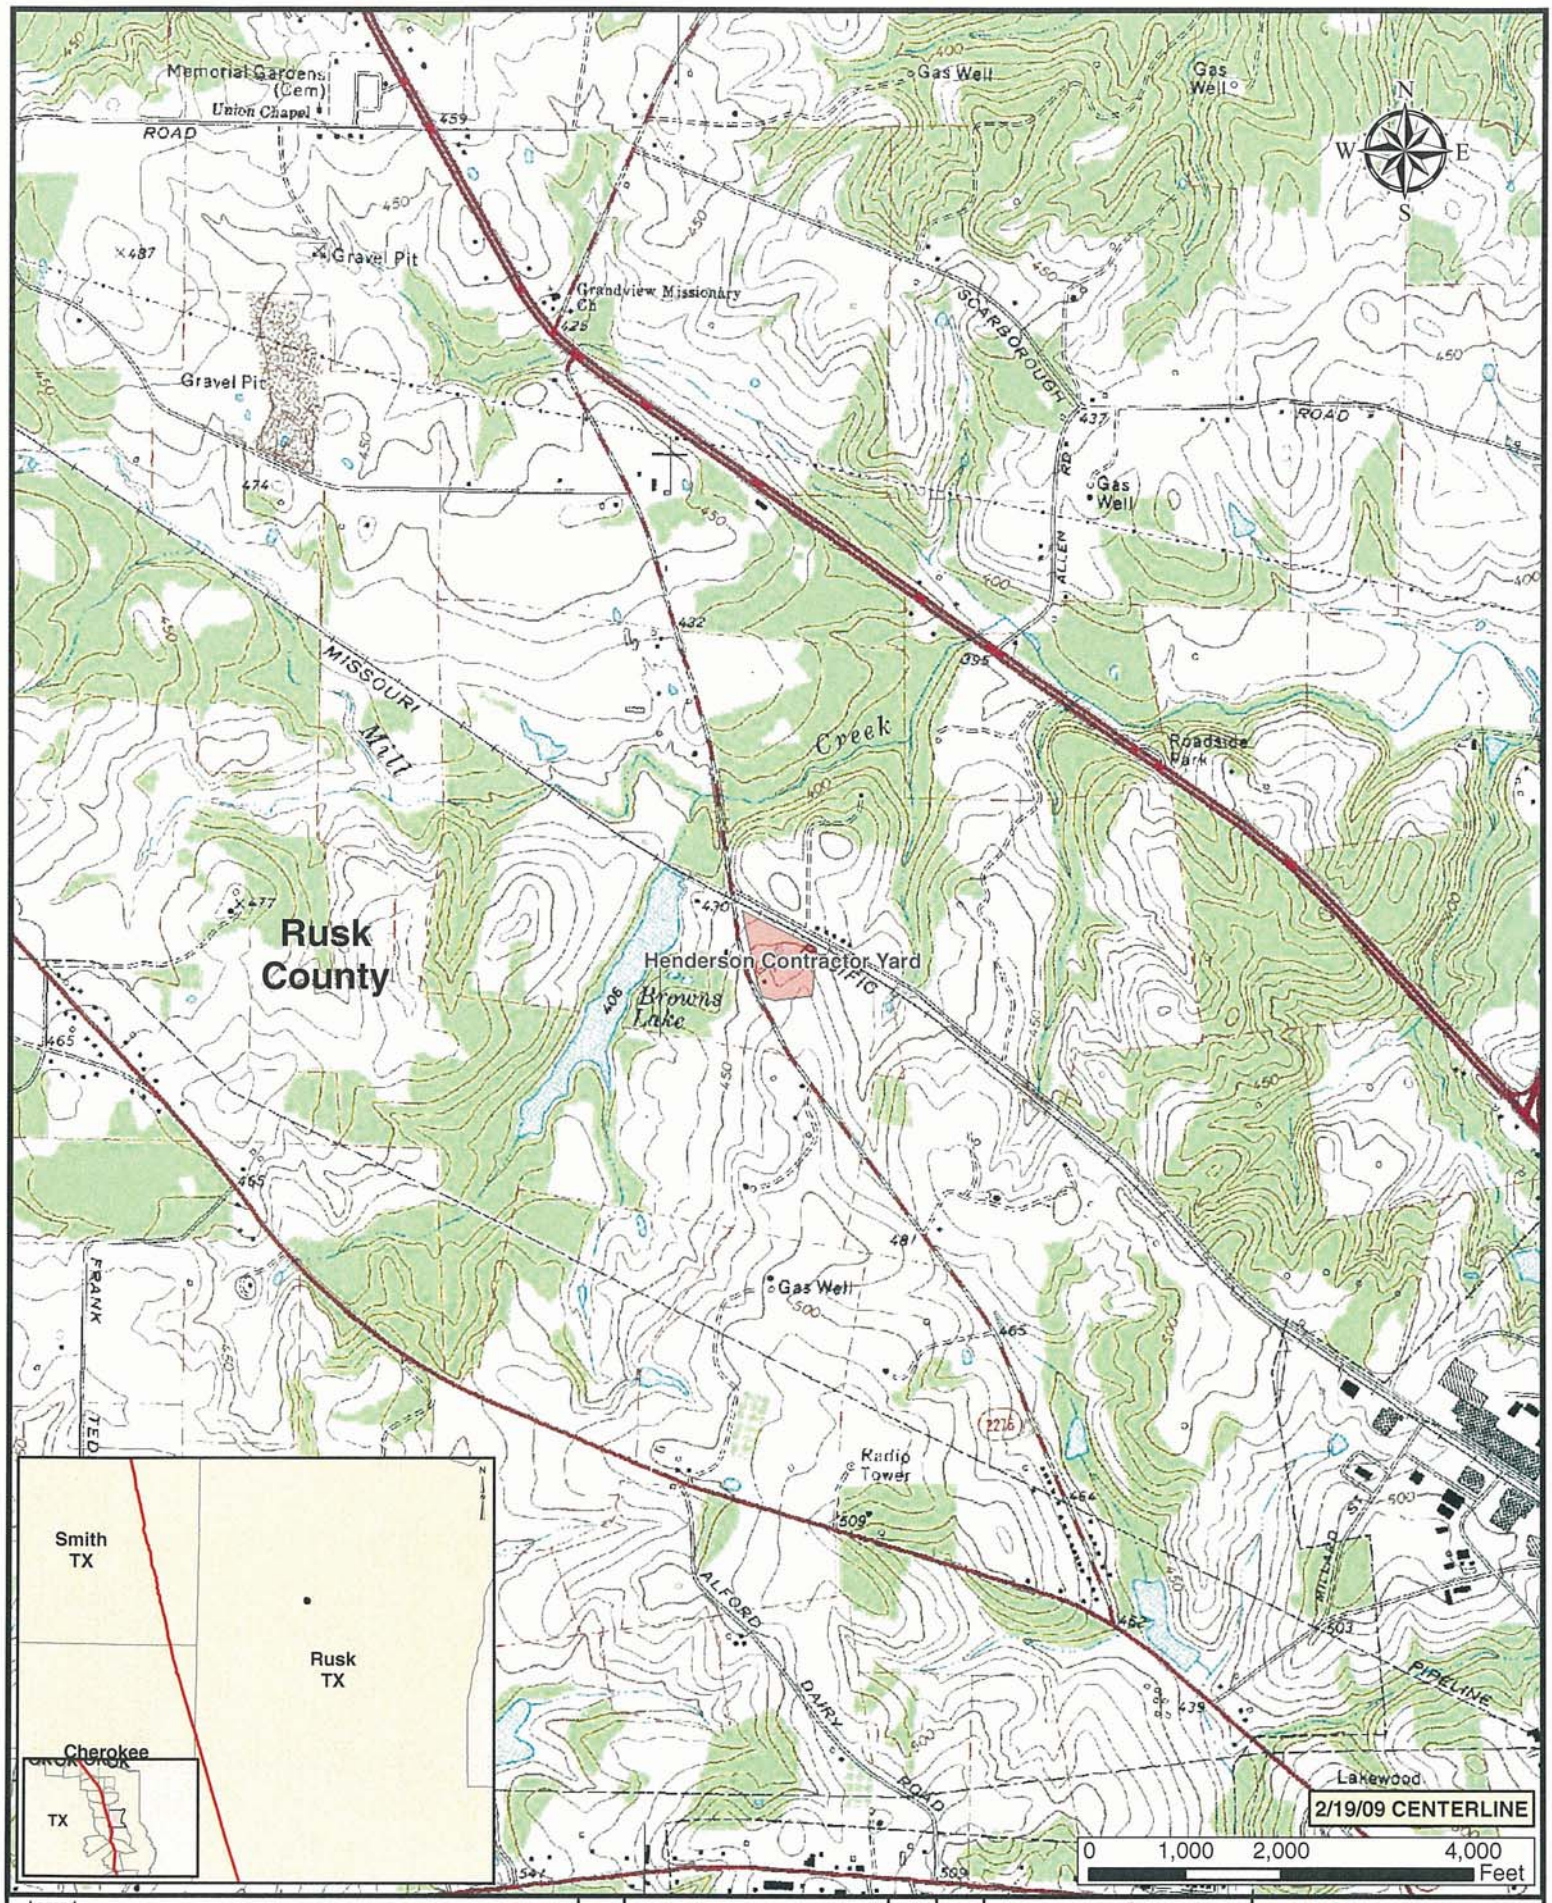

Legend

- MILE POST
- VALVE
- KEYSTONE XL PROJECT
- PUMP STATION
- CONTRACTOR YARD
- PIPE YARD
- RAILROAD SIDING

NO.	REVISION	DATE	APPR.
1	ISSUED FOR SUPPLEMENTAL U.S. DEPT. OF STATE FILING (2.19.09 CL)	7.6.09	RG
0	ISSUED FOR UNITED STATES DEPARTMENT OF STATE (7.31.08 CL)	11.19.08	RG

ConocoPhillips

Trow PREPARED BY TROW ENGINEERING CONSULTANTS INC.

SCALE	DATE	DRAWN	CHECKED	APPROVED
1:24000	11.19.08	GS	SS	RG

TransCanada — In business to deliver

KEYSTONE XL PROJECT
ROUTE SHEETS
CUSHING, OKLAHOMA TO NEDERLAND, TEXAS

PROJECT:	DRAWING NUMBER	SHEET	REVISION
50388X	XL-48-ML-2002-P-05-Q	05	1

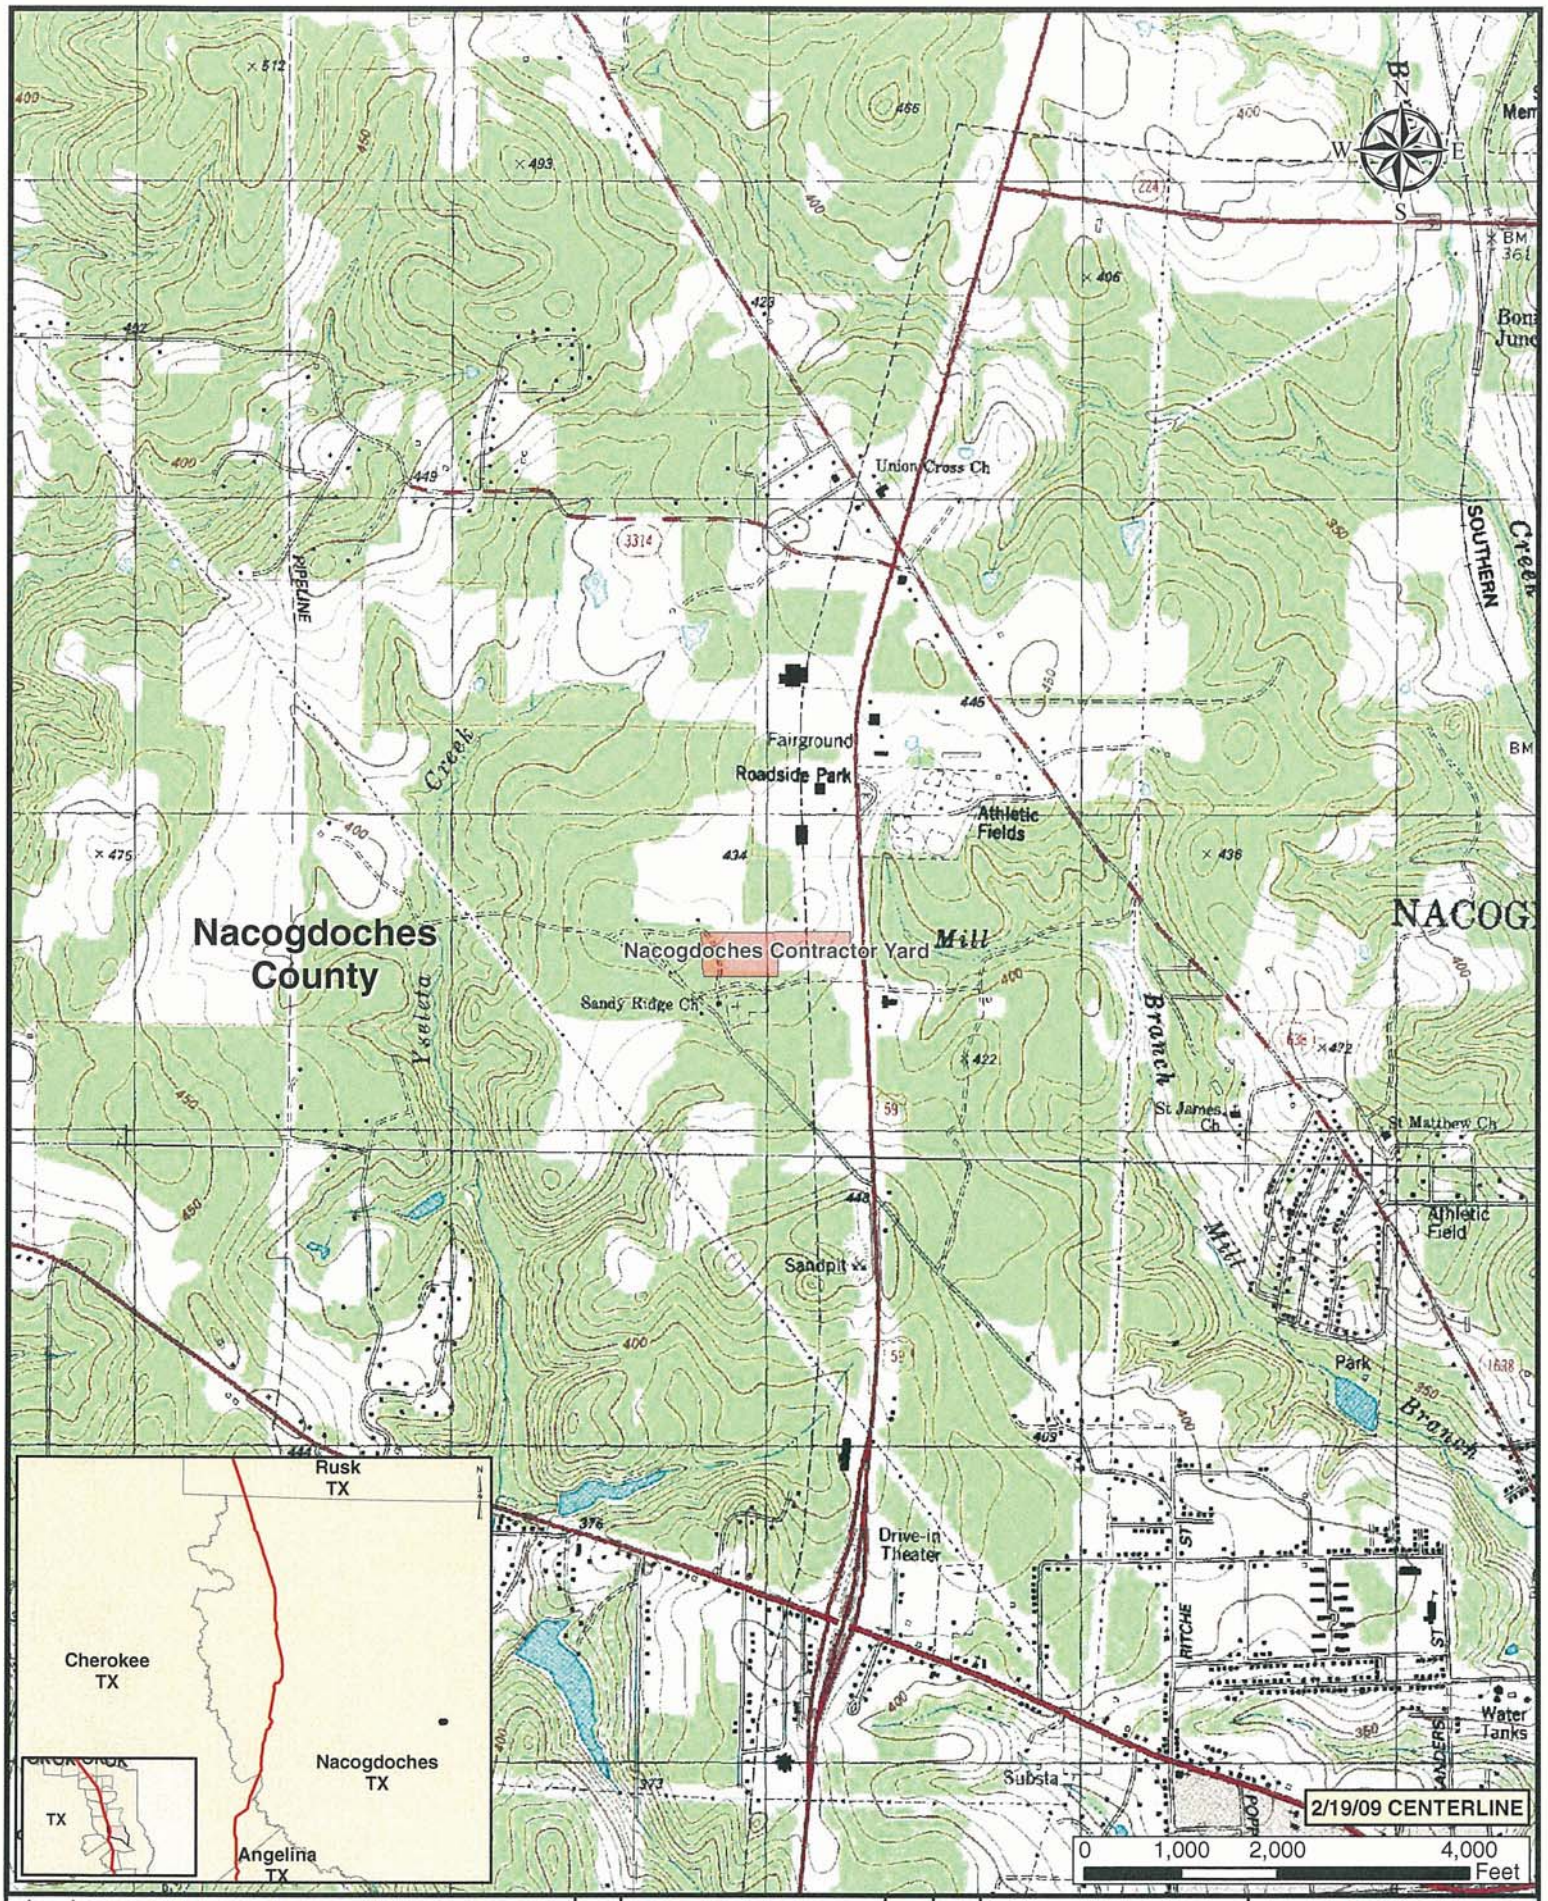

Legend

- MILE POST
- VALVE
- KEYSTONE XL PROJECT
- PUMP STATION
- CONTRACTOR YARD
- PIPE YARD
- RAILROAD SIDING

NO.	REVISION	DATE	APPR.
1	ISSUED FOR SUPPLEMENTAL U.S. DEPT OF STATE FILING (2.19.09 CL)	7.6.09	RG
0	ISSUED FOR UNITED STATES DEPARTMENT OF STATE (7.31.08 CL)	11.19.08	RG

ConocoPhillips

Trow — PREPARED BY: TROW ENGINEERING CONSULTANTS INC.

SCALE	DATE	DRAWN	CHECKED	APPROVED
1:24000	11.19.08	GS	SS	RG

TransCanada — In business to deliver

KEYSTONE XL PROJECT
ROUTE SHEETS
CUSHING, OKLAHOMA TO NEDERLAND, TEXAS

PROJECT:	DRAWING NUMBER	SHEET	REVISION
50388X	XL-48-ML-2002-P-06-Q	06	1

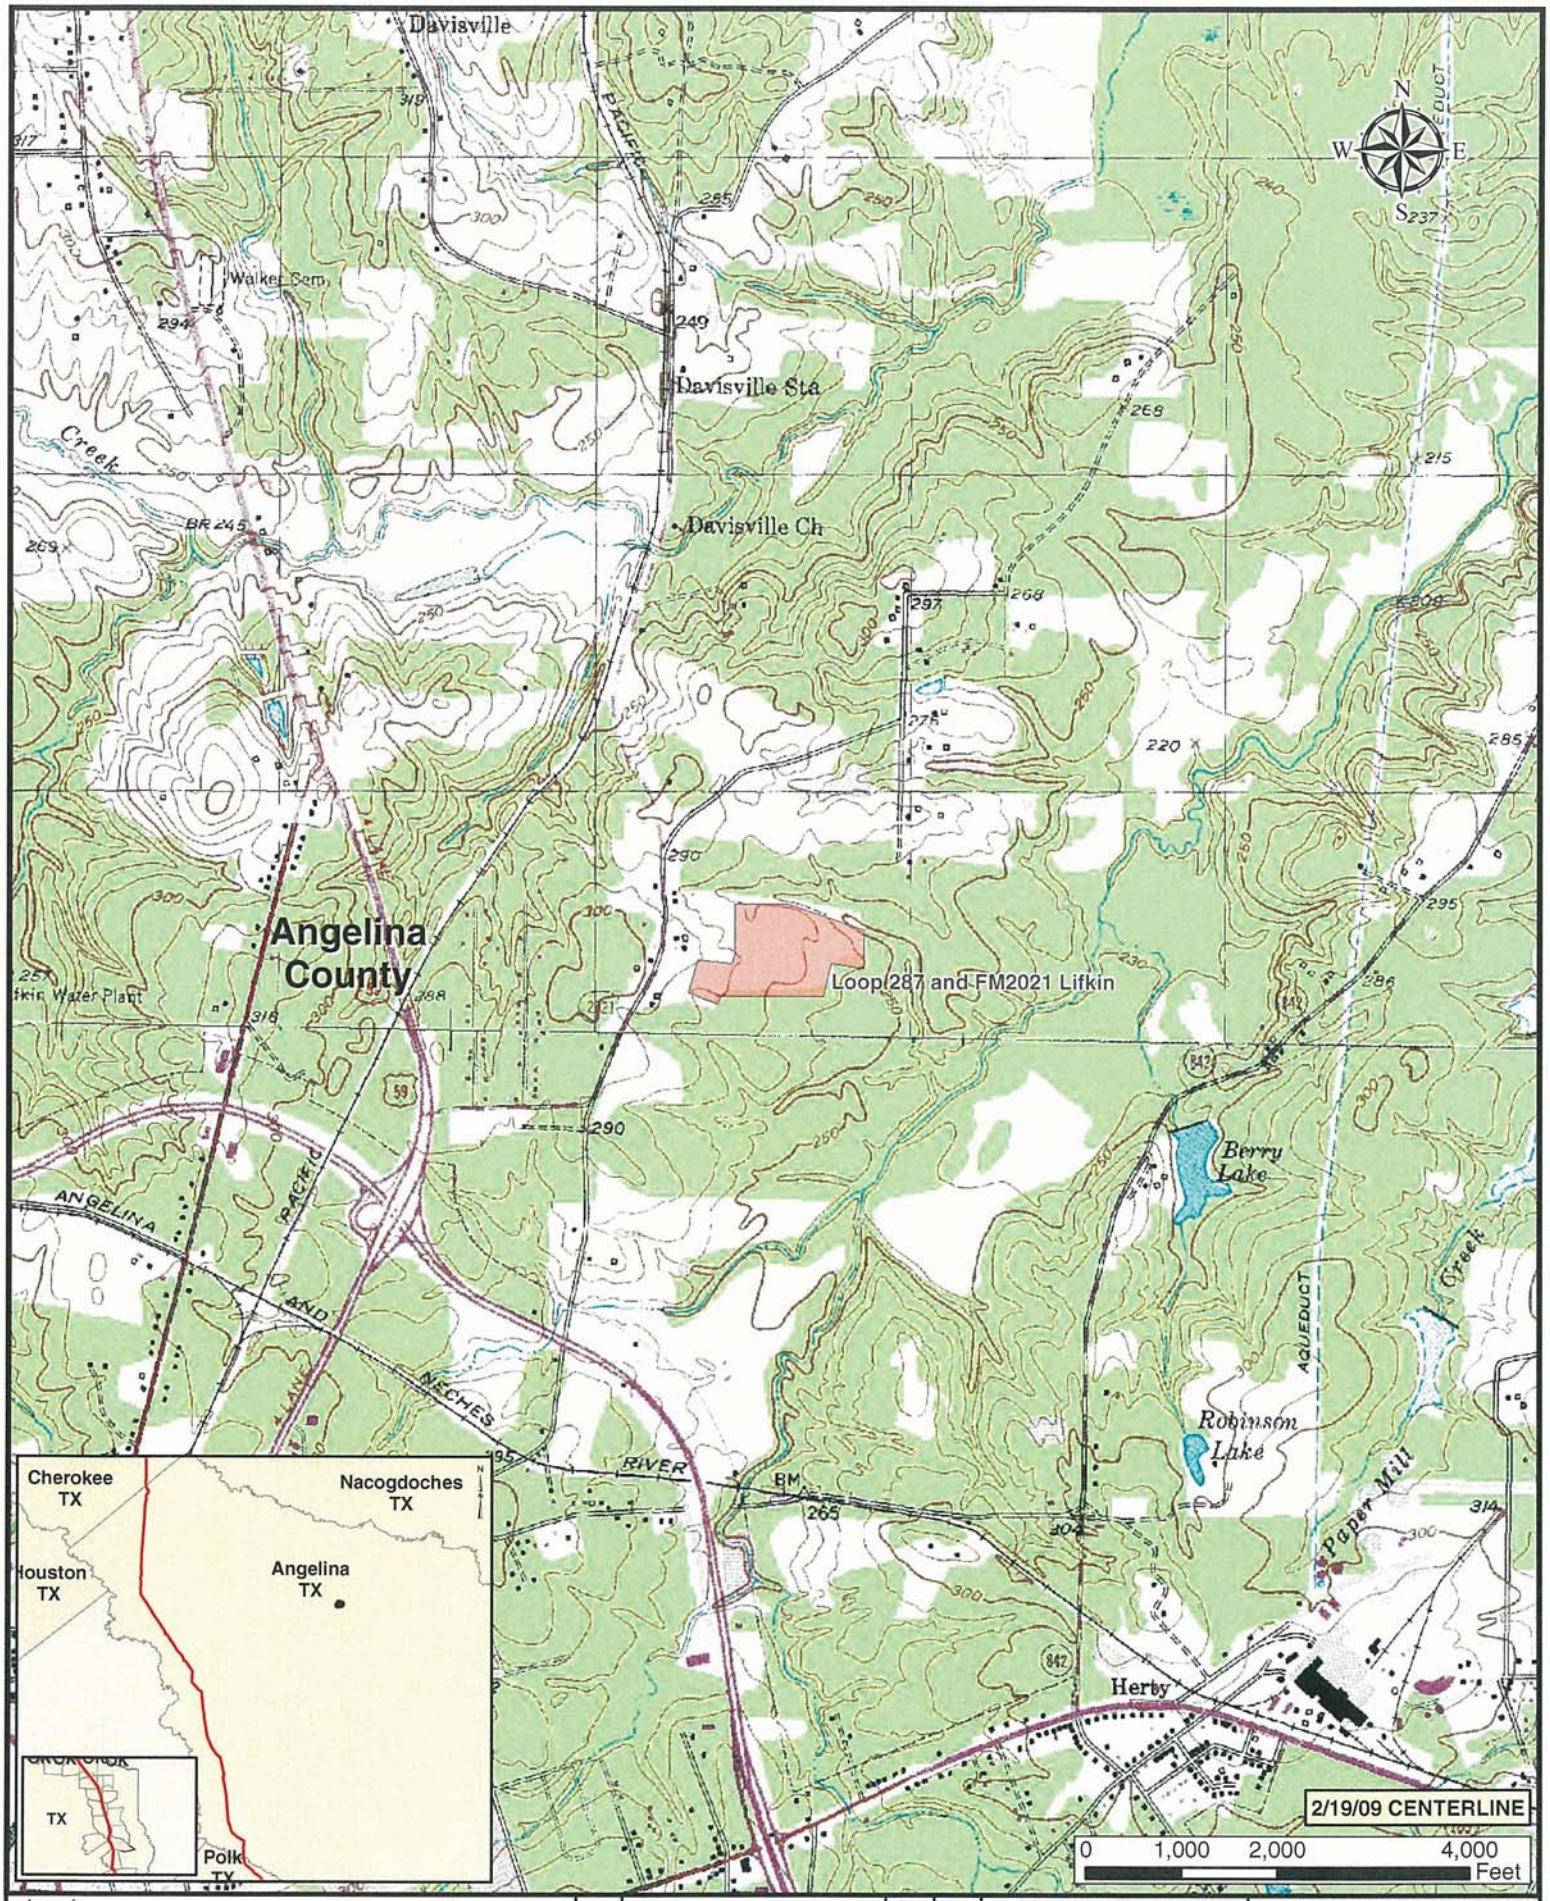

Legend

- MILE POST
- VALVE
- KEYSTONE XL PROJECT
- PUMP STATION
- CONTRACTOR YARD
- PIPE YARD
- RAILROAD SIDING

NO.	REVISION	DATE	APPR.
1	ISSUED FOR SUPPLEMENTAL U.S. DEPT. OF STATE FILING (2.19.09 CL)	7.6.09	RG
0	ISSUED FOR UNITED STATES DEPARTMENT OF STATE (7.31.08 CL)	11.19.08	RG

ConocoPhillips

Trow PREPARED BY TROW ENGINEERING CONSULTANTS INC.

TransCanada In business to deliver

KEYSTONE XL PROJECT
ROUTE SHEETS
CUSHING, OKLAHOMA TO NEDERLAND, TEXAS

SCALE	DATE	DRAWN	CHECKED	APPROVED	PROJECT:	DRAWING NUMBER	SHEET	REVISION
1:24000	11.19.08	GS	SS	RG	50388X	XL-48-ML-2002-P-07-G	07	1

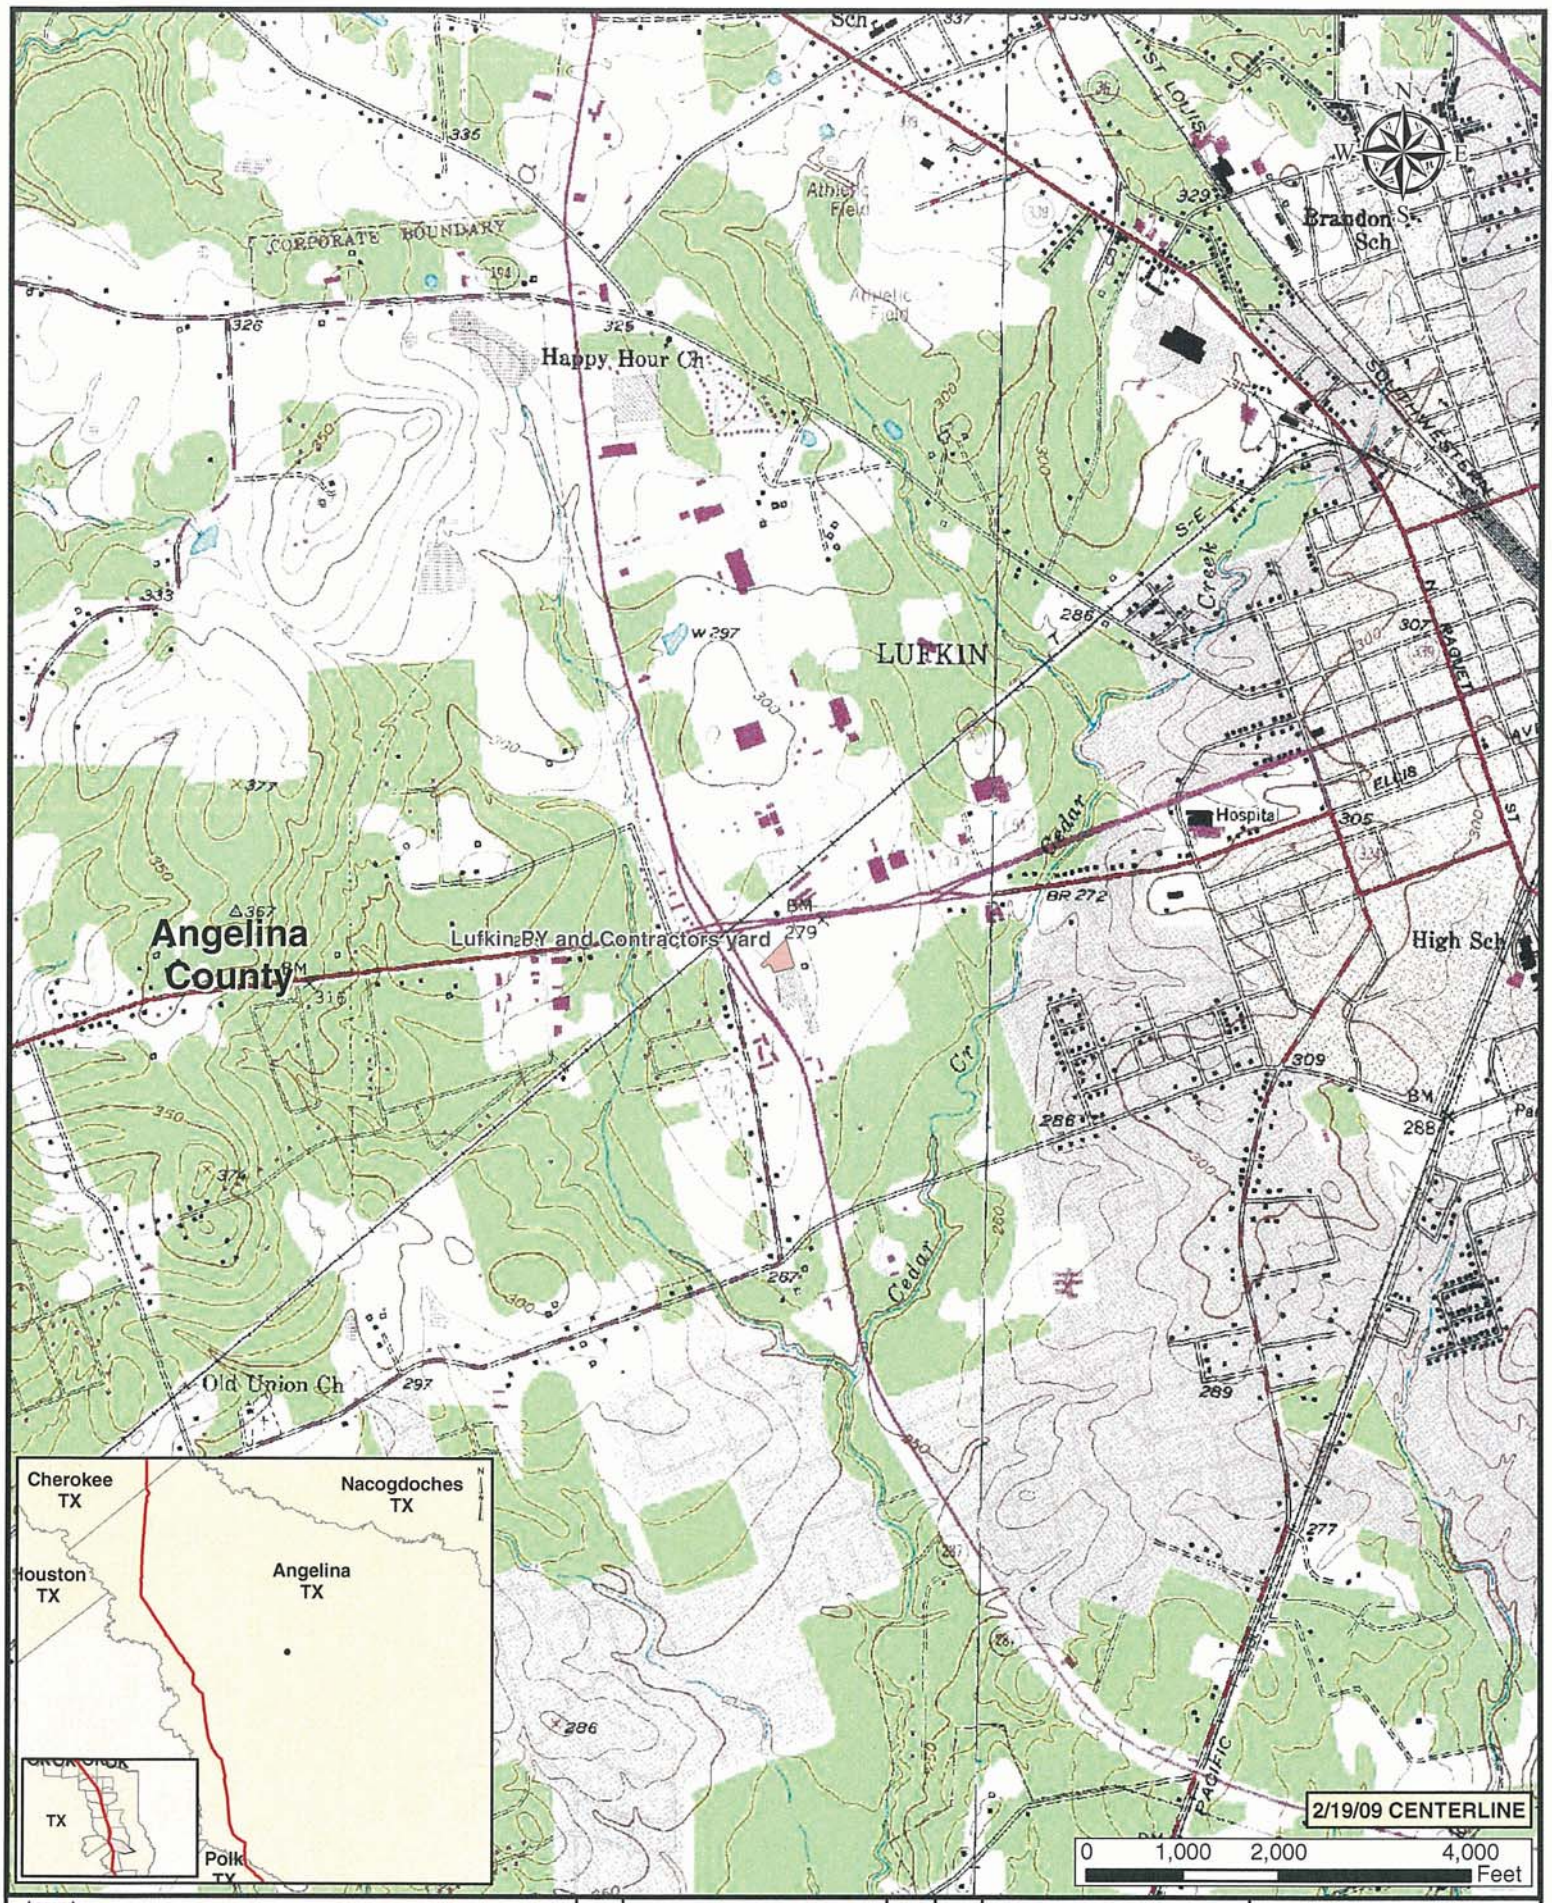

Legend

- MILE POST
- VALVE
- KEYSTONE XL PROJECT
- PUMP STATION
- CONTRACTOR YARD
- PIPE YARD
- RAILROAD SIDING

NO.	REVISION	DATE	APPR.
1	ISSUED FOR SUPPLEMENTAL U.S. DEPT. OF STATE FILING (2.19.09 CL)	7.6.09	RG
0	ISSUED FOR UNITED STATES DEPARTMENT OF STATE (7.31.08 CL)	11.19.08	RG

ConocoPhillips

Trow PREPARED BY TROW ENGINEERING CONSULTANTS INC.

TransCanada In business to deliver

KEYSTONE XL PROJECT
ROUTE SHEETS
CUSHING, OKLAHOMA TO NEDERLAND, TEXAS

SCALE	DATE	DRAWN	CHECKED	APPROVED	PROJECT:	DRAWING NUMBER	SHEET	REVISION
1:24000	11.19.08	GS	SS	RG	50388X	XL-48-ML-2002-P-08-Q	08	1

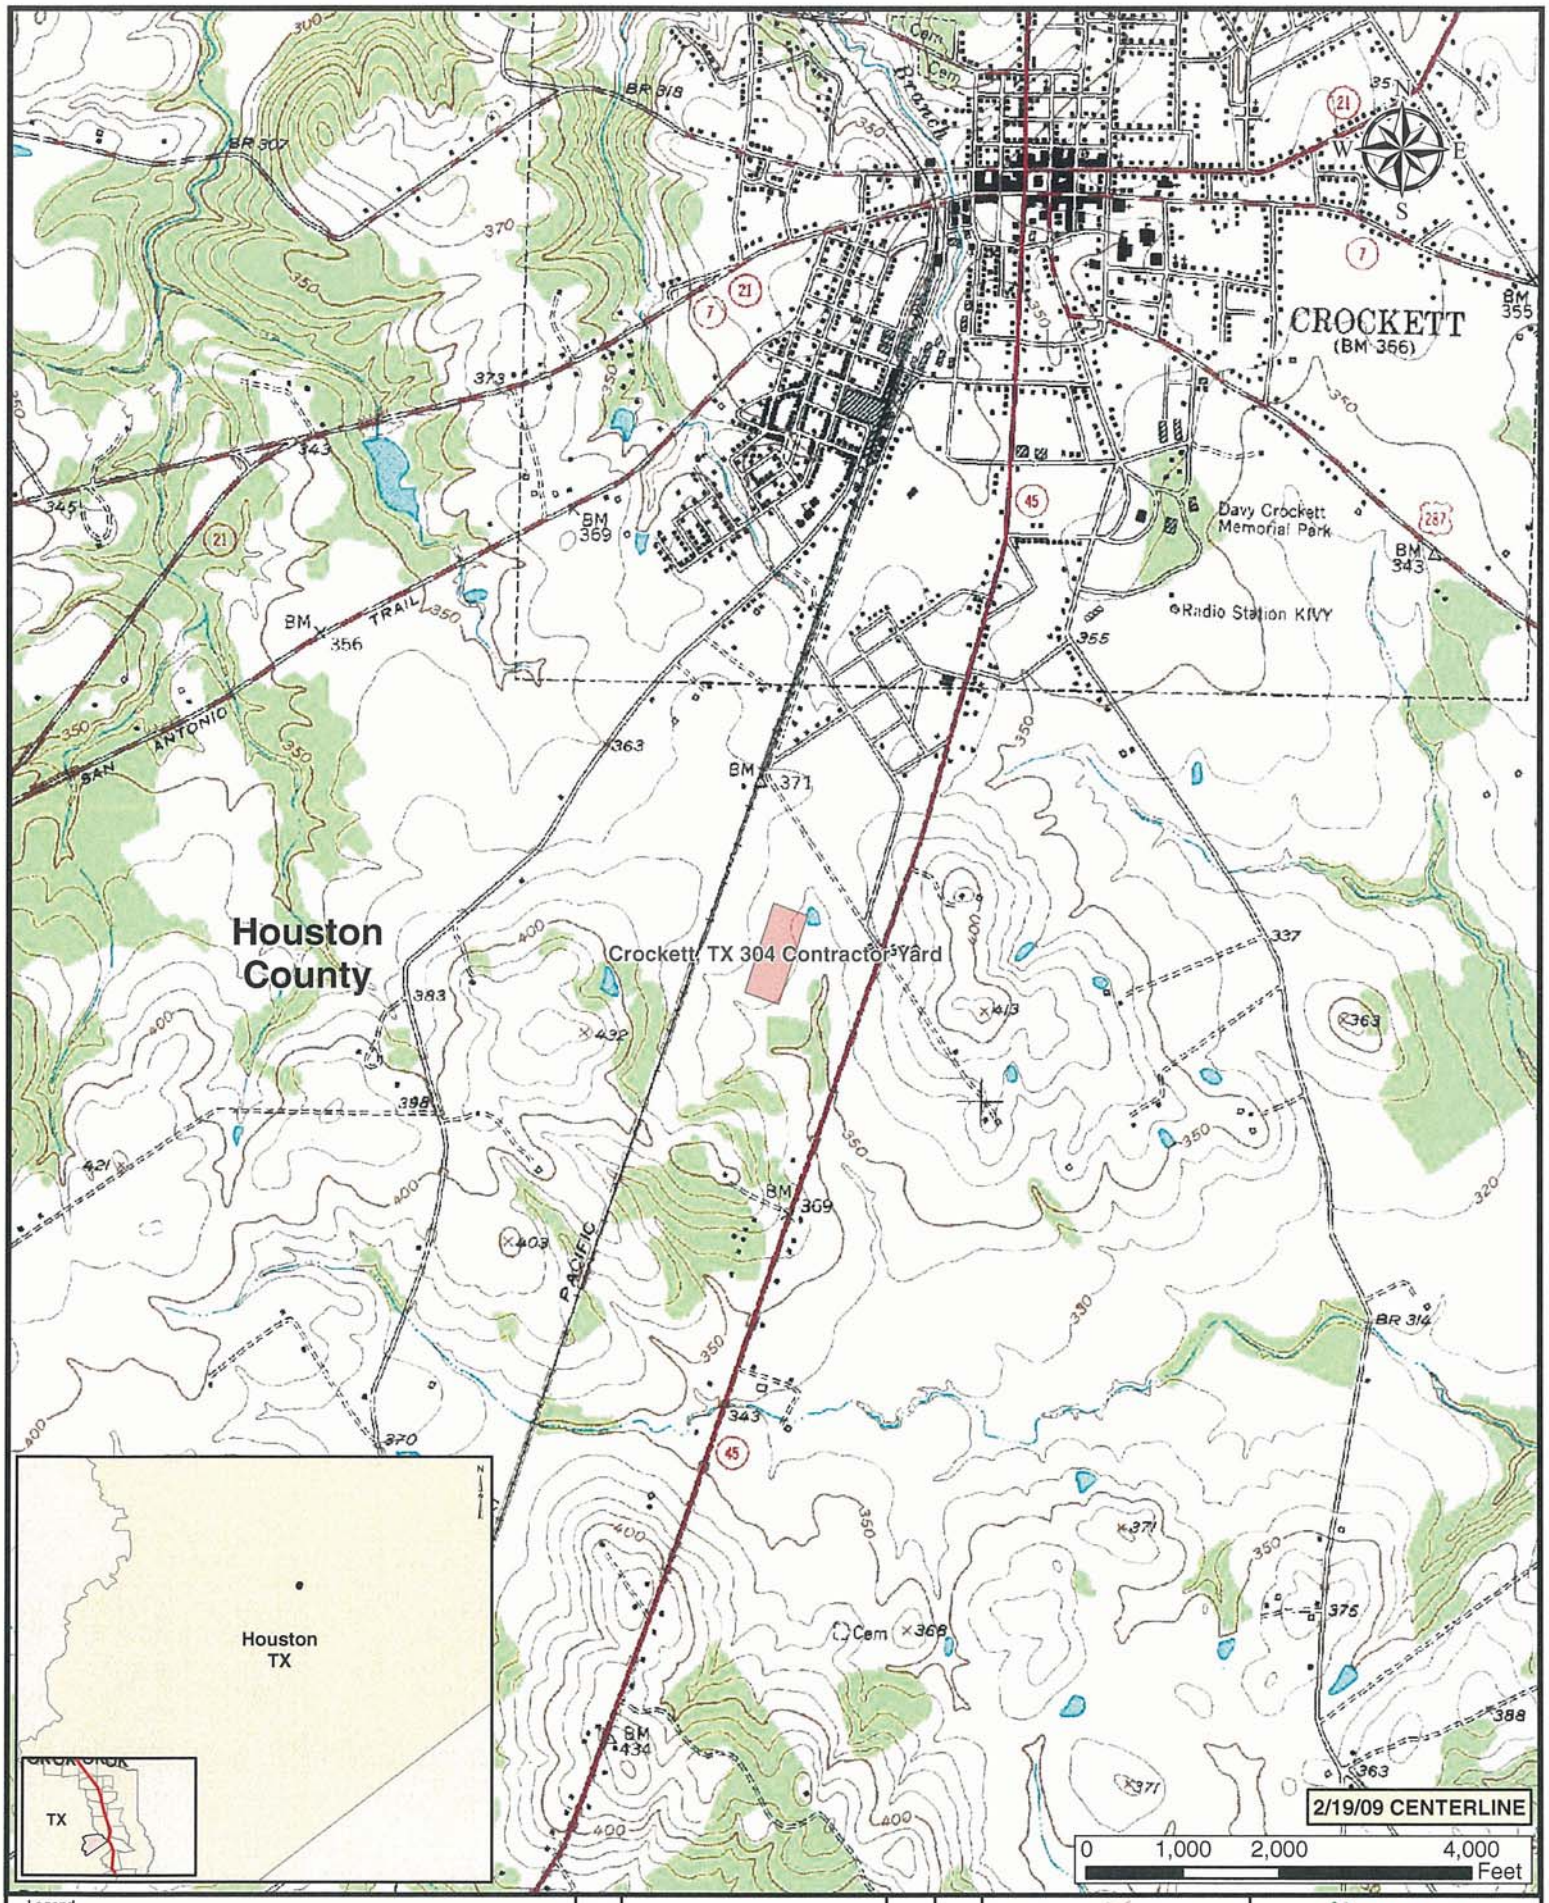

Legend

- MILE POST
- VALVE
- KEYSTONE XL PROJECT
- PUMP STATION
- CONTRACTOR YARD
- PIPE YARD
- RAILROAD SIDING

NO.	REVISION	DATE	APPR.
1	ISSUED FOR SUPPLEMENTAL U.S. DEPT. OF STATE FILING (2.19.09 CL)	7.6.09	RG
0	ISSUED FOR UNITED STATES DEPARTMENT OF STATE (7.31.08 CL)	11.19.08	RG

ConocoPhillips

Trow — PREPARED BY: TROW ENGINEERING CONSULTANTS INC.

TransCanada — In business to deliver

KEYSTONE XL PROJECT
ROUTE SHEETS
CUSHING, OKLAHOMA TO NEDERLAND, TEXAS

SCALE	DATE	DRAWN	CHECKED	APPROVED	PROJECT:	DRAWING NUMBER	SHEET	REVISION
1:24000	11.19.08	GS	SS	RG	50388X	XL-48-ML-2002-P-09-Q	09	1

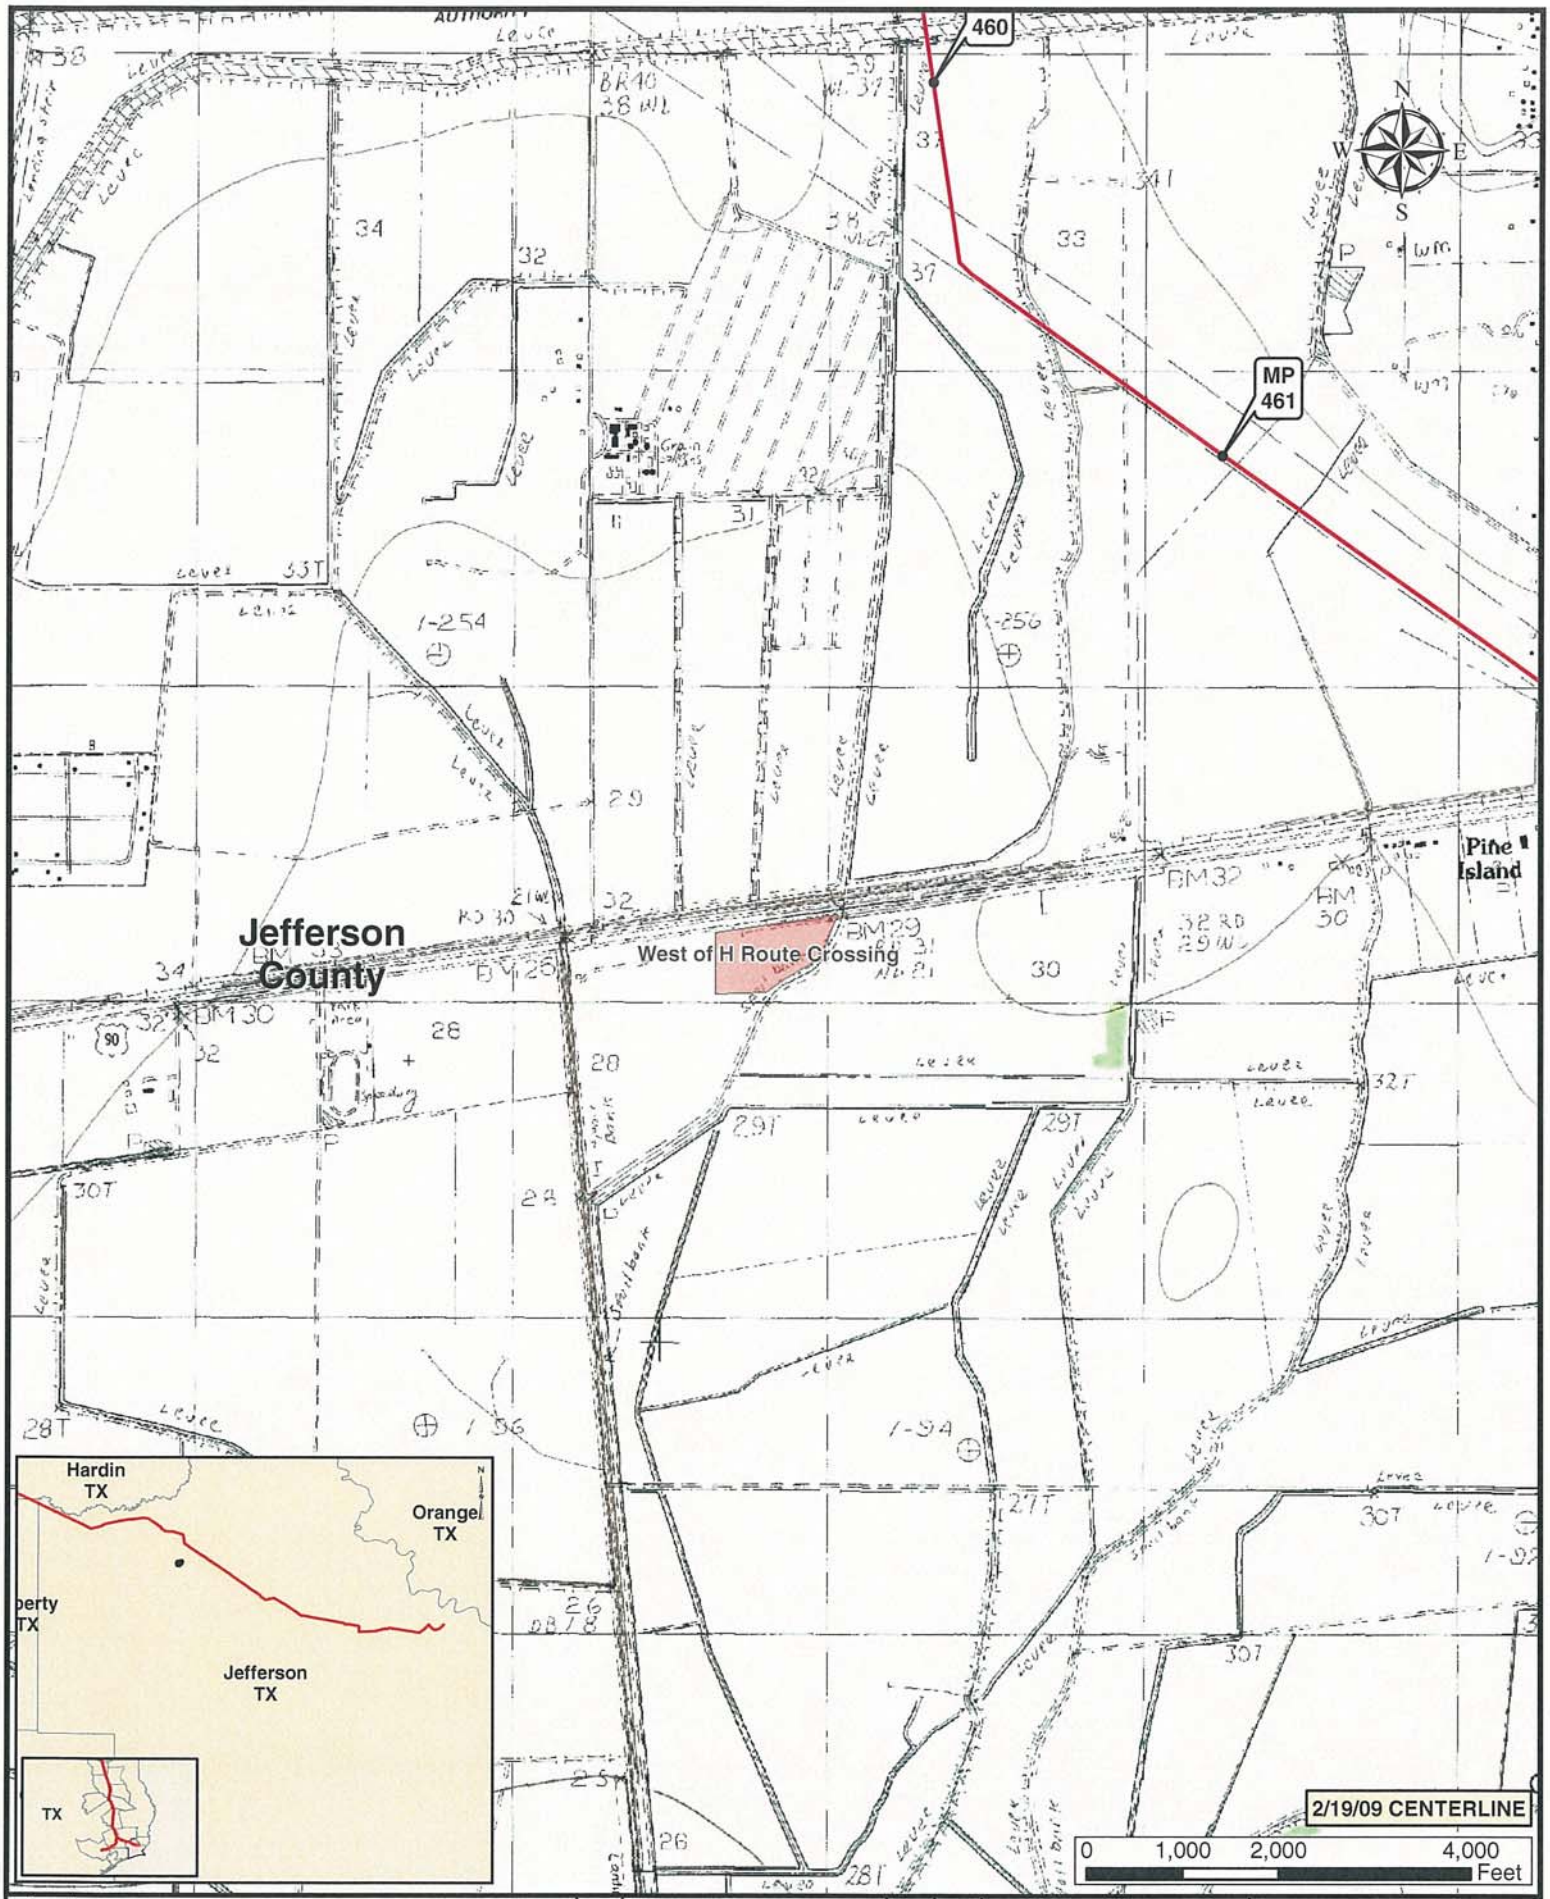

Legend

- MILE POST
- VALVE
- KEYSTONE XL PROJECT
- PUMP STATION
- CONTRACTOR YARD
- PIPE YARD
- RAILROAD SIDING

NO.	REVISION	DATE	APPR.
1	ISSUED FOR SUPPLEMENTAL U.S. DEPT. OF STATE FILING (2.19.09 CL)	7.6.09	RG
0	ISSUED FOR UNITED STATES DEPARTMENT OF STATE (7.31.08 CL)	11.19.08	RG

ConocoPhillips

Trow PREPARED BY TROW ENGINEERING CONSULTANTS INC.

TransCanada In business to deliver

KEYSTONE XL PROJECT
ROUTE SHEETS
CUSHING, OKLAHOMA TO NEDERLAND, TEXAS

SCALE	DATE	DRAWN	CHECKED	APPROVED	PROJECT:	DRAWING NUMBER	SHEET	REVISION
1:24000	11.19.08	GS	SS	RG	50388X	XL-46-ML-2002-P-10-Q	10	1

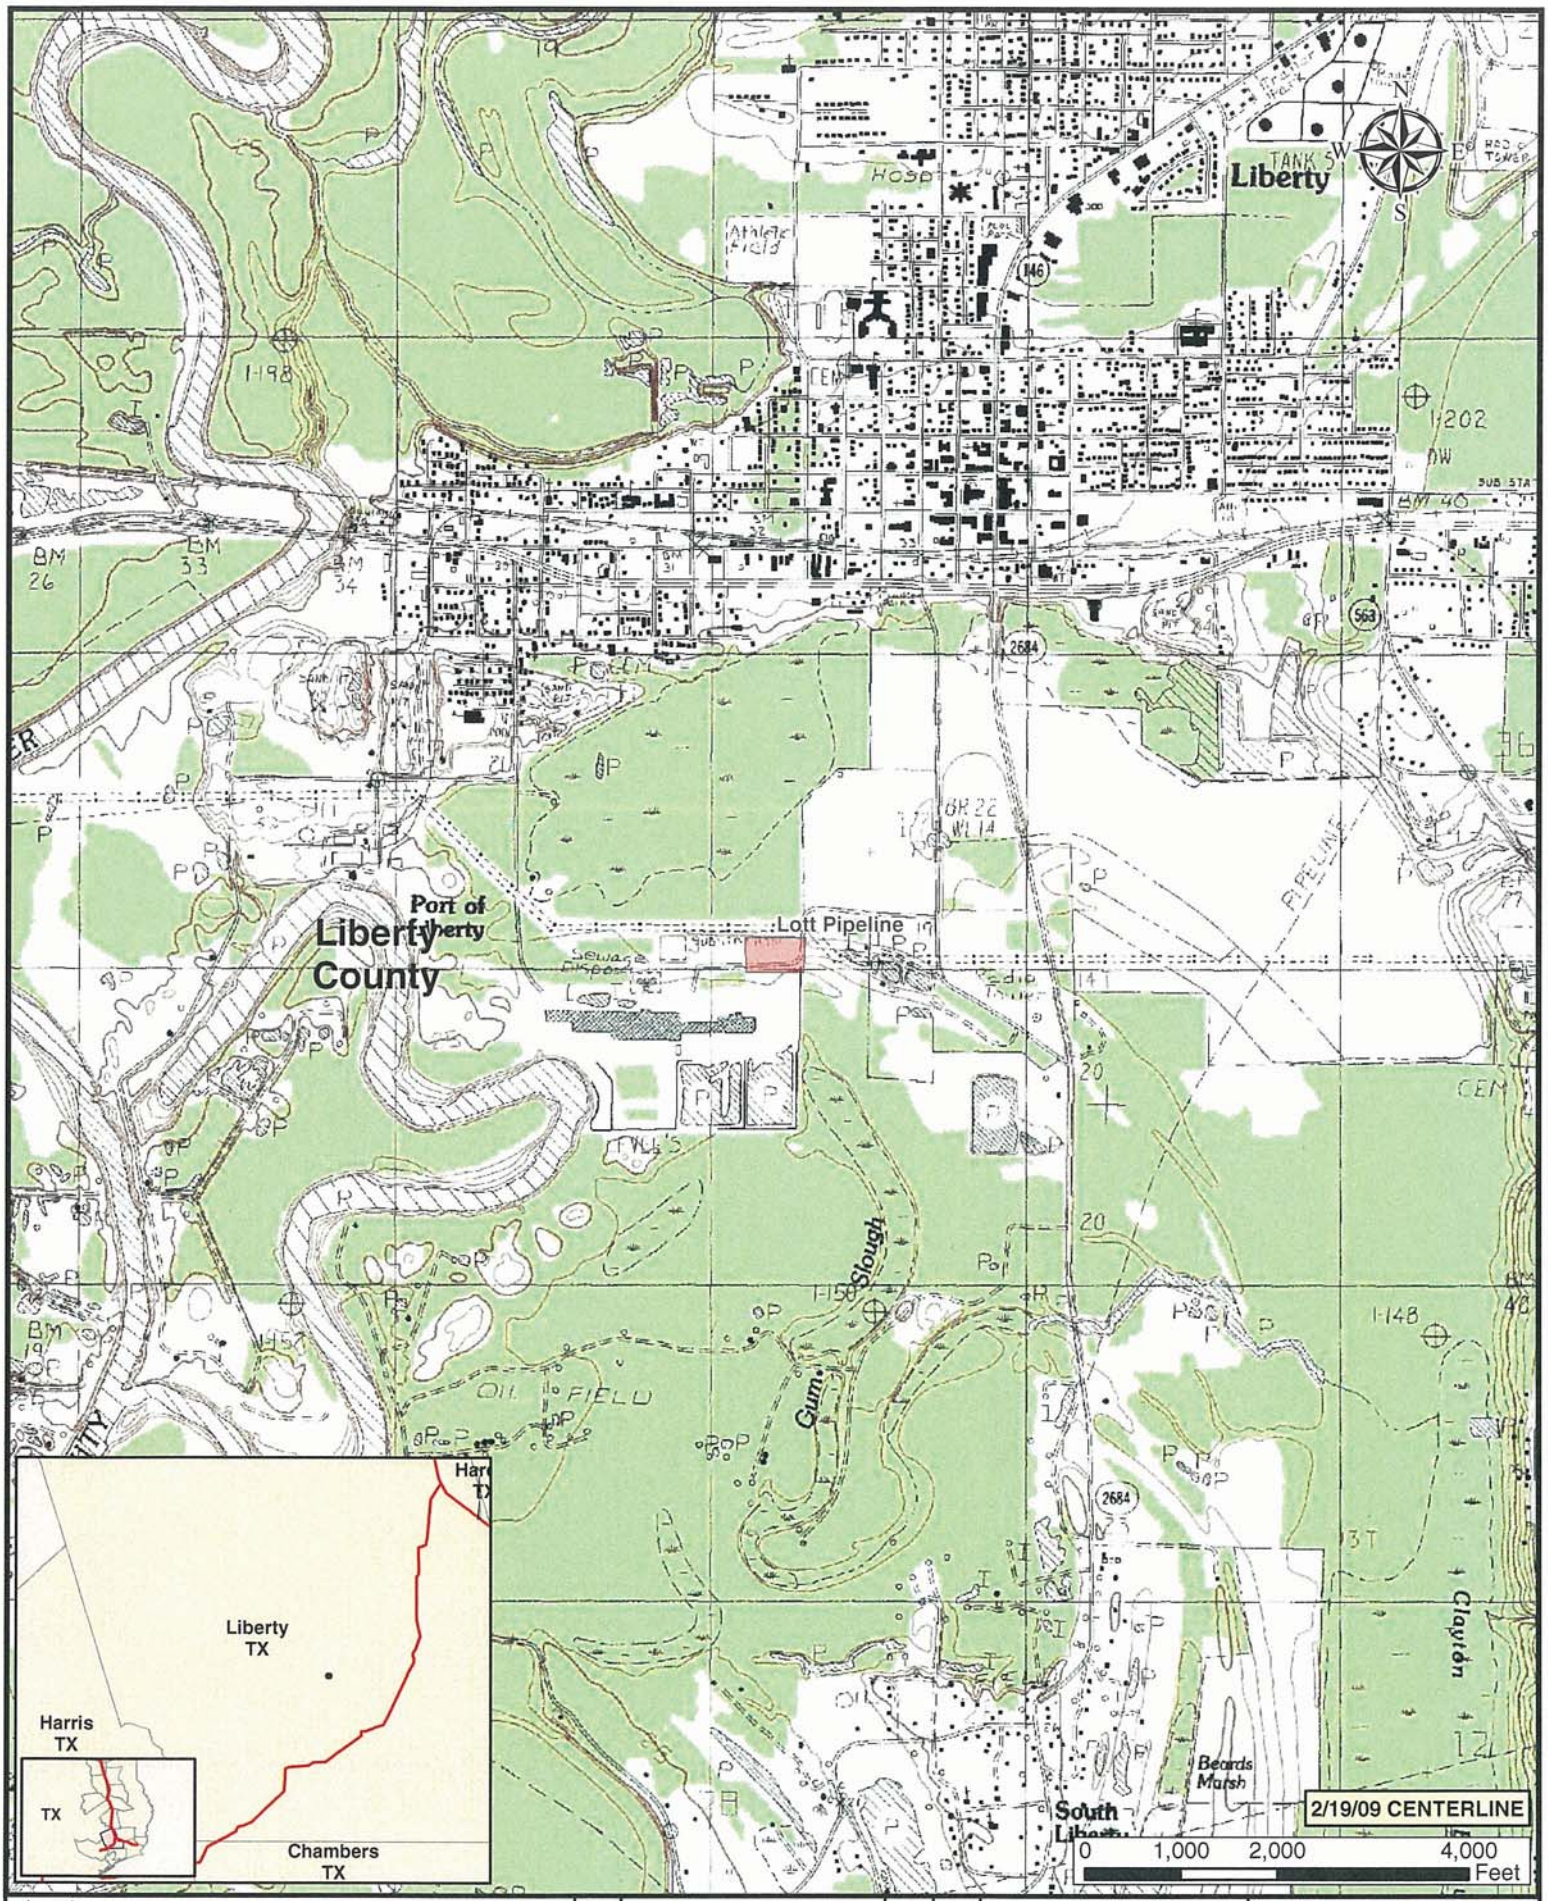

Legend

- MILE POST
- VALVE
- KEYSTONE XL PROJECT
- PUMP STATION
- CONTRACTOR YARD
- PIPE YARD
- RAILROAD SIDING

NO.	REVISION	DATE	APPR.
1	ISSUED FOR SUPPLEMENTAL U.S. DEPT. OF STATE FILING (2.19.09 CL)	7.6.09	RG
0	ISSUED FOR UNITED STATES DEPARTMENT OF STATE (7.31.08 CL)	11.19.08	RG

ConocoPhillips

Trow PREPARED BY TROW ENGINEERING CONSULTANTS INC.

TransCanada In business to deliver

KEYSTONE XL PROJECT
ROUTE SHEETS
HOUSTON LATERAL

SCALE	DATE	DRAWN	CHECKED	APPROVED	PROJECT:	DRAWING NUMBER	SHEET	REVISION
1:24000	11.19.08	GS	SS	RG	50388X	XL-48-LA-2002-P-11-Q	11	1