SEC 021
17N 5E

SEC 022
17N 5E

SEC 023
17N 5E

Stream
Ephemeral

Pond
Perennial

Pond
Perennial

N/A
N/A

PFO

PFO

N3510 Rd

MP
0

E0750 Rd

Stream
Ephemeral

Stream
Ephemeral

PS - 32
Cushing South

Stream
Perennial

Lincoln
County

Cushing Tank Farm

Pond
N/A

Stream
Intermittent

SEC 028
17N 5E

N3500 Rd

SEC 027
17N 5E

SEC 026
17N 5E

Wildhorse Creek

3/15/10 CENTERLINE
2008 AERIALS

0 250 500 1,000 1,500 2,000 Feet

Legend

- MILE POST
- 0.1 MILE TICK MARK
- VALVE
- KEYSTONE XL PROJECT
- PERMANENT EASEMENT
- TEMPORARY EASEMENT
- EXTRA WORKSPACE
- ACCESS ROAD
- TRANSMISSION LINE
- PUMP STATION
- PIPE YARD
- CONTRACTOR YARD
- PIPE YARD/CONTRACTOR YARD
- PIPE YARD/RAILROAD SIDING
- RAILROAD SIDING
- WATER BODY
- WETLAND
- COUNTY LINE
- SECTION LINE

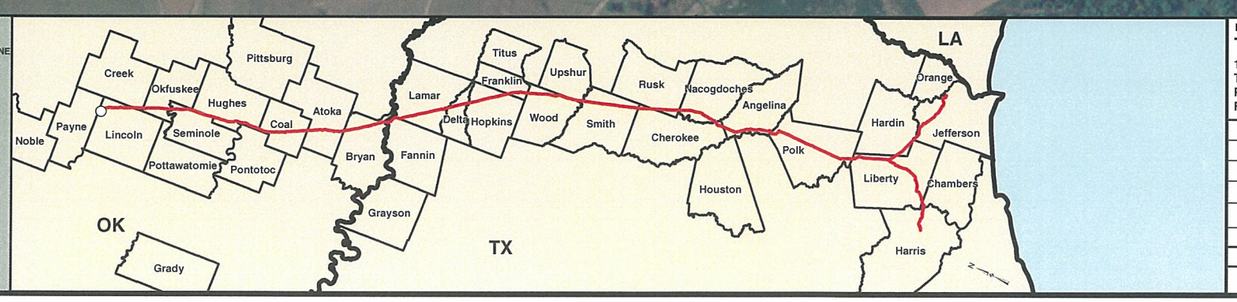

PREPARED BY:
TROW ENGINEERING CONSULTANTS INC.
1300 Metropolitan Boulevard, Suite 200
Tallahassee, Florida , USA 32308
Phone: 1-850-385-5441
Fax: 1-850-385-5523

Trow

TransCanada
In business to deliver

NO.	REVISION	DATE
2	ISSUED FOR DEIS COMMENT SUBMITTAL TO U.S. DEPT. OF STATE (3.15.10 CL)	5.19.10
1	ISSUED FOR SUPPLEMENTAL U.S. DEPT. OF STATE FILING (2.15.09 CL)	7.6.09
0	ISSUED FOR UNITED STATES DEPARTMENT OF STATE (7.31.08 CL)	11.19.08

KEYSTONE XL PROJECT
ROUTE SHEETS
CUSHING, OKLAHOMA TO NEDERLAND, TEXAS
Lincoln County, Oklahoma

MAP PARAMETERS
PROJECTION: NAD83, UTM: 15N
SCALE: 1:6,000 ; 1" = 500'

DRAWN BY	CHECKED BY	APPROVED BY	PROJECT:	DRAWING NUMBER	SHEET	REV.
GS	SS	RG	50388X	XL- 40 -ML-2002-P- 01 -A	01	2