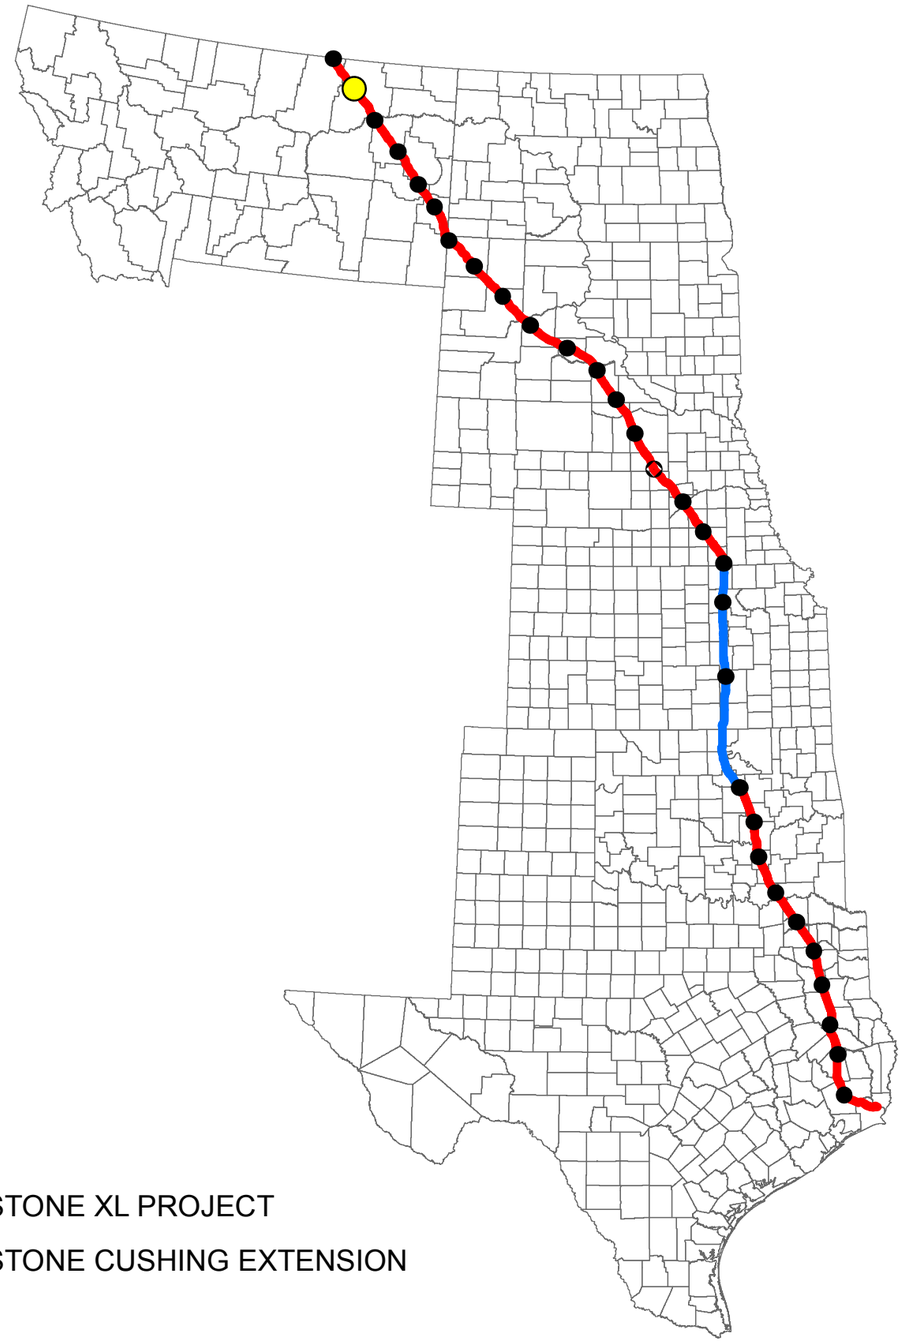

KEYSTONE XL PROJECT

KEYSTONE CUSHING EXTENSION

TROW ENGINEERING CONSULTANTS, INC.
MAY 19, 2010
REVISION 2

TransCanada Keystone Pipeline, L.P.
United States Department of State
Keystone XL Project
Appendix B
Powerline Aerial and
USGS Route Sheets
PS-10

PREPARED BY:
TROW ENGINEERING CONSULTANTS INC.
1300 Metropolitan Boulevard, Suite 200
Tallahassee, Florida , USA 32308
Phone: 1-850-385-5441
Fax: 1-850-385-5523

Trow

NO.	REVISION	DATE
2	ISSUED FOR DEIS FILING (03.26.10 CL)	5.19.10
1	ISSUED FOR SUPPLEMENTAL U.S. DEPT. OF STATE FILING (2.15.09 CL)	7.6.09
0	ISSUED FOR UNITED STATES DEPARTMENT OF STATE (7.31.08 CL)	11.19.08

DRAWING NUMBER	DRAWN BY	CHECKED BY	APPROVED BY
XL-FIPS-ML-2003-P-000	AH	SS	RG

TransCanada
In business to deliver

KEYSTONE XL PROJECT
ROUTE SHEETS

MAP PARAMETERS
PROJECTION: NAD83, UTM: 13N
NTS

PROJECT: 50388X

SHEET: COVER SHEET

SEC 29 32N 38E
SEC 32 32N 38E
SEC 5 31N 38E
SEC 8 31N 38E
SEC 17 31N 38E
SEC 20 31N 38E
SEC 29 31N 38E
SEC 30 32N 38E
SEC 31 32N 38E
SEC 6 31N 38E
SEC 7 31N 38E
SEC 18 31N 38E
SEC 19 31N 38E
SEC 30 31N 38E
SEC 25 32N 37E
SEC 36 32N 37E
SEC 1 31N 37E
SEC 12 31N 37E
SEC 13 31N 37E
SEC 24 31N 37E
SEC 25 31N 37E
SEC 26 32N 37E
SEC 35 32N 37E
SEC 2 31N 37E
SEC 11 31N 37E
SEC 14 31N 37E
SEC 23 31N 37E
SEC 26 31N 37E

Brush Fork
Bear Creek
Alkali Creek

MP 51
MP 50
MP 49
MP 48
MP 47
MP 46
MP 45
MP 49
MP 48

PS-10 Valley

Valley County

SEE SHEET - 01
SEE SHEET - 02

0 1,000 2,000 4,000 6,000 8,000
Feet

Legend

- Milepost
- Keystone XL Project
- Transmission Supply Line Route
- Pump Station
- County Line
- Section Line

Electric Lines
Voltage
- Below 230kV
- 230kV - 344kV
- 345kV - 499kV
- 500kV - 734kV
- 735kV - 999kV
- AC-DC-AC Tie
- DC

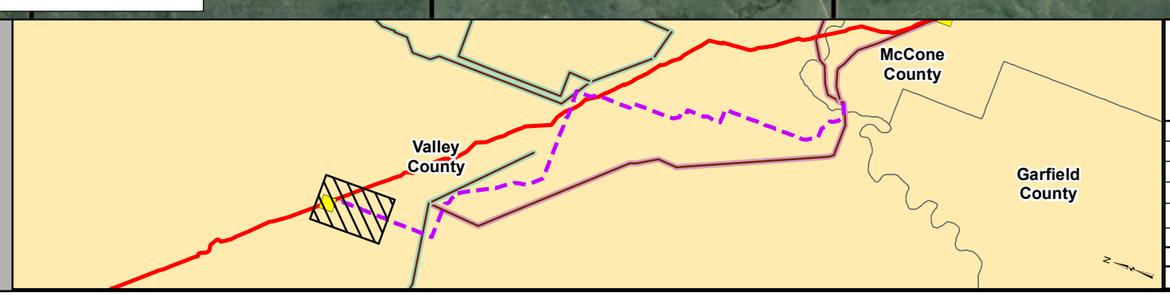

PREPARED BY:
TROW ENGINEERING CONSULTANTS INC.
1300 Metropolitan Boulevard, Suite 200
Tallahassee, Florida , USA 32308
Phone: 1-850-385-5441
Fax: 1-850-385-5523
Trow

NO.	REVISION	DATE
2	ISSUED FOR DEIS FILING (03.26.10 CL)	5.19.10
1	ISSUED FOR SUPPLEMENTAL U.S. DEPT. OF STATE FILING (2.15.09 CL)	7.6.09
0	ISSUED FOR UNITED STATES DEPARTMENT OF STATE (7.31.08 CL)	11.19.08

TransCanada
In business to deliver

KEYSTONE XL PROJECT
TRANSMISSION SUPPLY LINE ROUTE MAP
VALLEY COUNTY, MONTANA
PS-10

MAP PARAMETERS
PROJECTION: NAD83, UTM:13N
SCALE: 1:24000 ; 1"=2000'

DRAWN BY	CHECKED BY	APPROVED BY	PROJECT:	DRAWING NUMBER	SHEET	REV.
AH	SS	RG	50388X	XL- 30-ML-2003-P- 10-01 -A	01 of 09	2

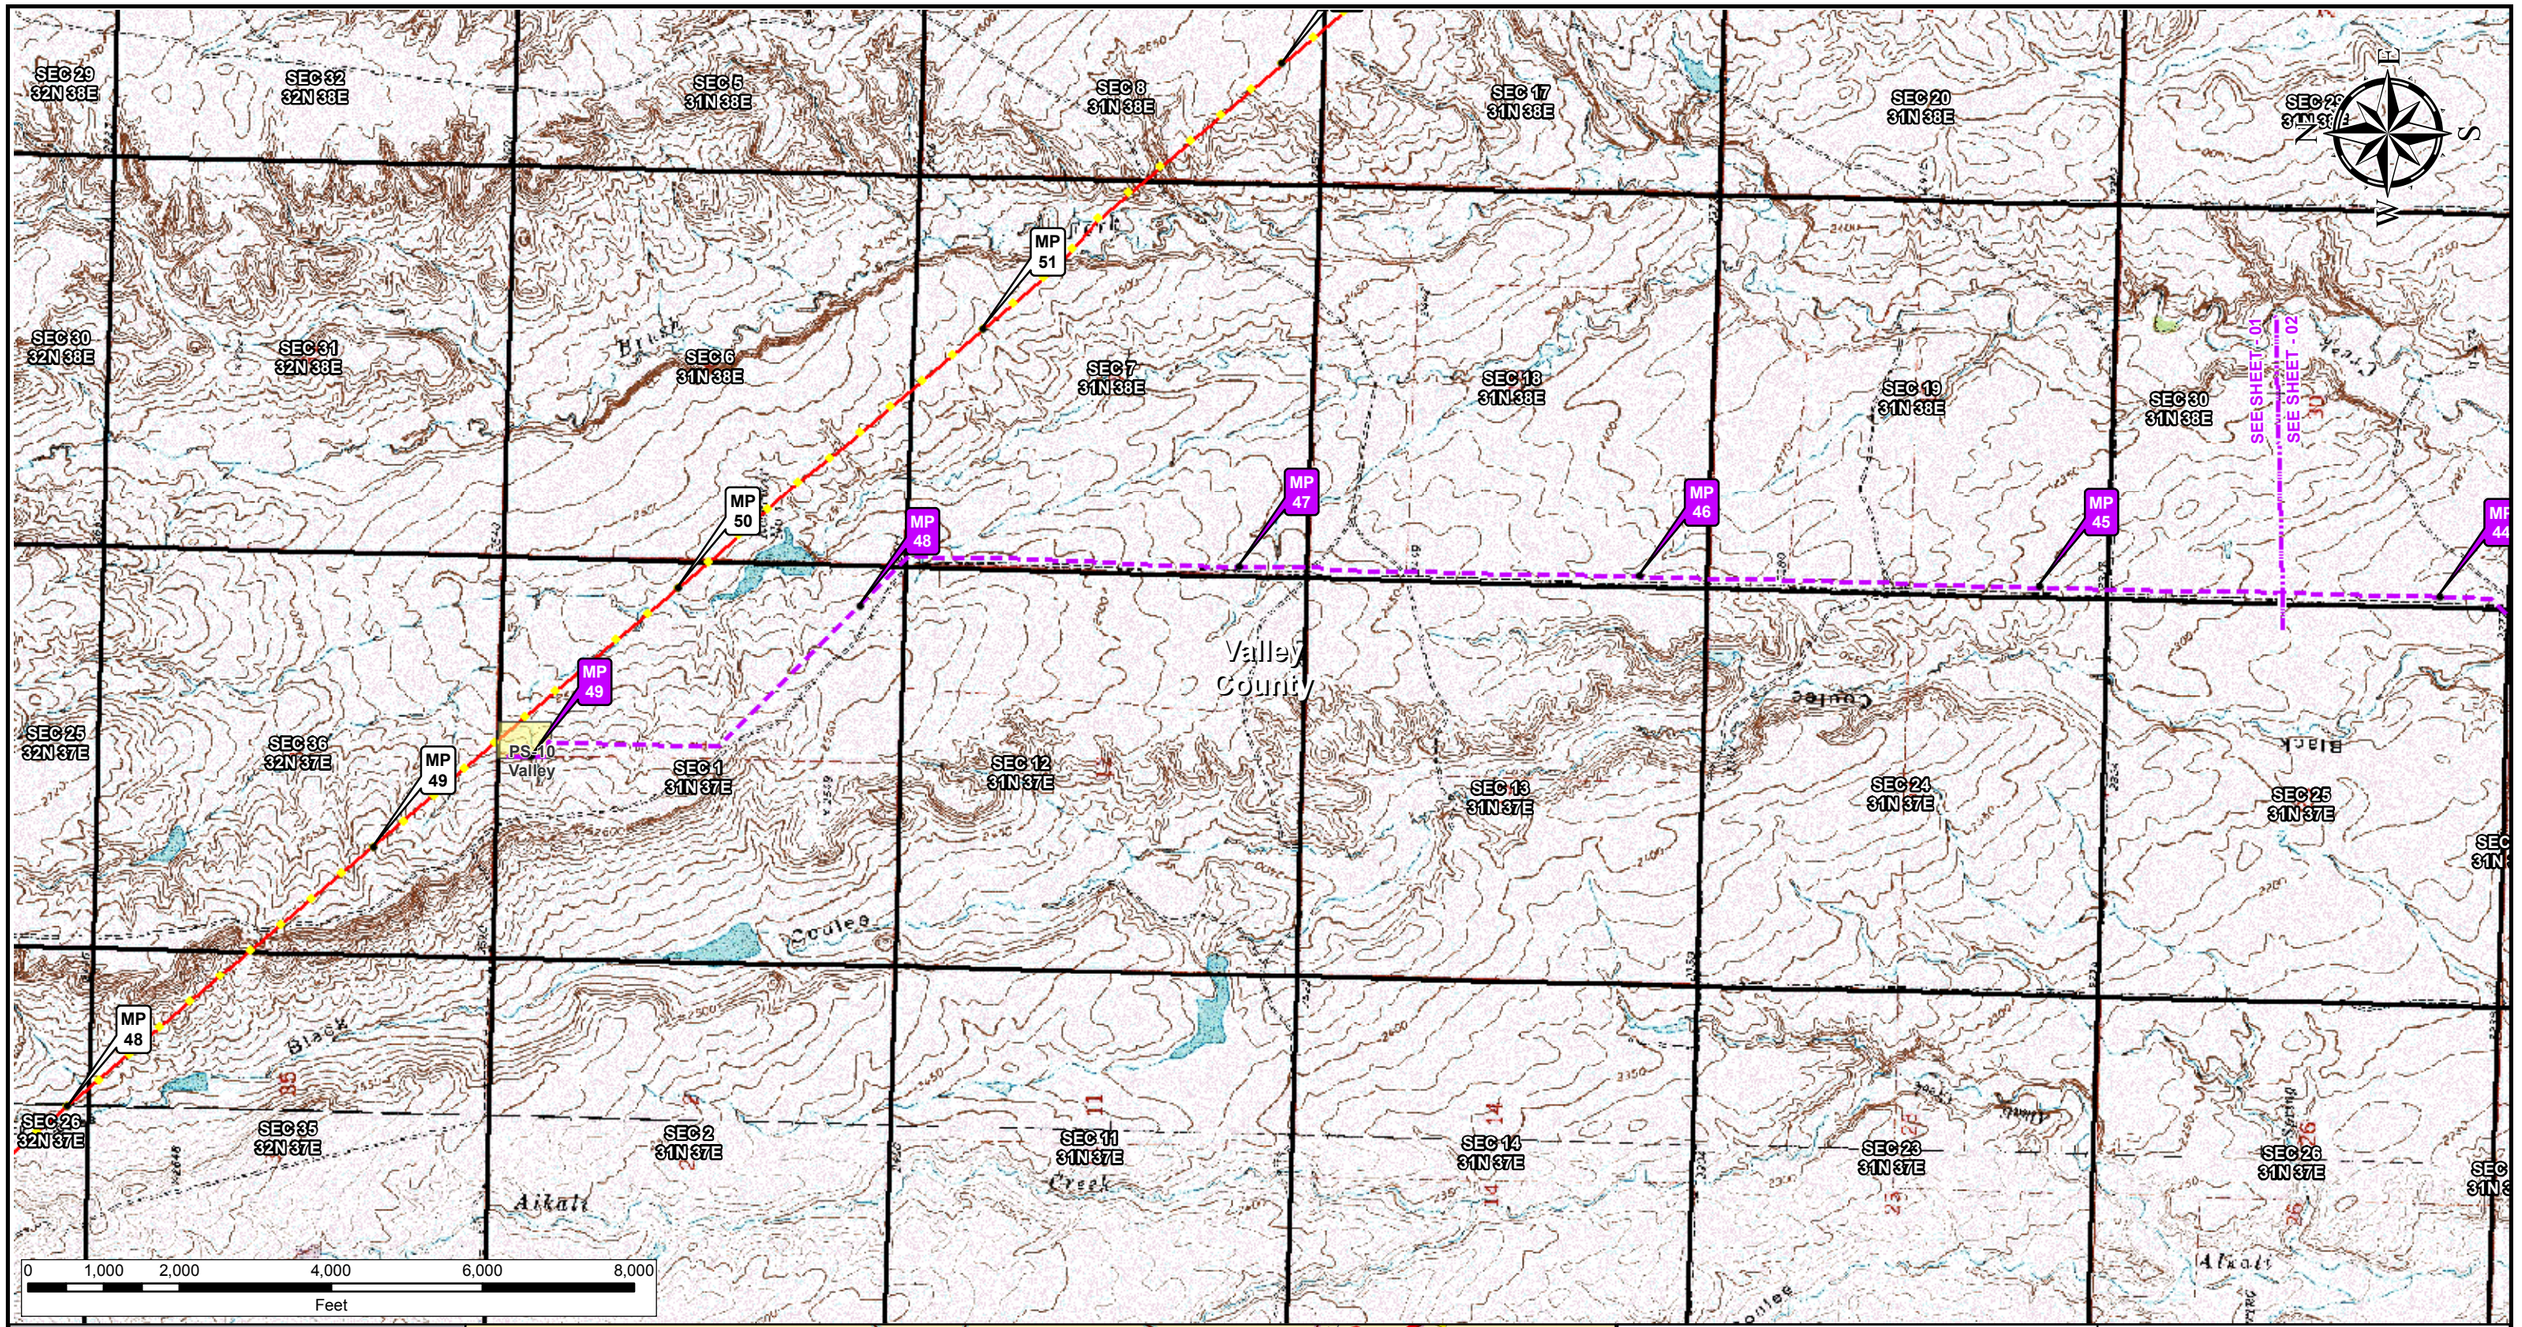

Legend

- Milepost
- Keystone XL Project
- Transmission Supply Line Route
- Pump Station
- County Line
- Section Line

Electric Lines

Voltage

- Below 230kV
- 230kV - 344kV
- 345kV - 499kV
- 500kV - 734kV
- 735kV - 999kV
- AC-DC-AC Tie
- DC

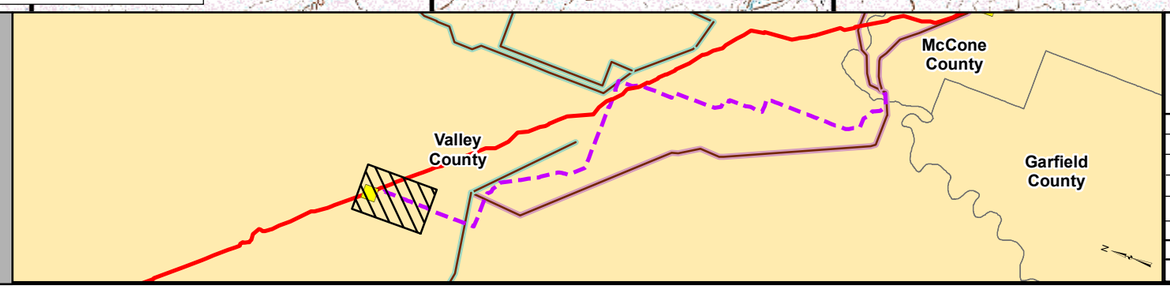

PREPARED BY:
TROW ENGINEERING CONSULTANTS INC.
1300 Metropolitan Boulevard, Suite 200
Tallahassee, Florida , USA 32308
Phone: 1-850-385-5441
Fax: 1-850-385-5523
Trow

NO.	REVISION	DATE
2	ISSUED FOR DEIS FILING (03.26.10 CL)	5.19.10
1	ISSUED FOR SUPPLEMENTAL U.S. DEPT. OF STATE FILING (2/19/09 CL)	7.6.09
0	ISSUED FOR UNITED STATES DEPARTMENT OF STATE (7.31.08 CL)	11.19.08

TransCanada
In business to deliver

KEYSTONE XL PROJECT
TRANSMISSION SUPPLY LINE ROUTE MAP
VALLEY COUNTY, MONTANA
PS-10

MAP PARAMETERS
PROJECTION: NAD83, UTM:13N
SCALE: 1:24000 ; 1"=2000'

DRAWN BY	CHECKED BY	APPROVED BY	PROJECT:	DRAWING NUMBER	SHEET	REV.
AH	SS	RG	50388X	XL- 30-ML-2003-P- 10-01 -Q	01 of 09	2

SEC 19 31N 38E
SEC 29 31N 38E
SEC 33 31N 38E
SEC 10 30N 38E
SEC 30 31N 38E
SEC 32 31N 38E
SEC 4 30N 38E
SEC 9 30N 38E
SEC 5 30N 38E
SEC 24 31N 37E
SEC 31 31N 38E
SEC 16 30N 38E
SEC 25 31N 37E
SEC 8 30N 38E
SEC 6 30N 38E
SEC 21 30N 38E
SEC 17 30N 38E
SEC 36 31N 37E
SEC 7 30N 38E
SEC 26 31N 37E
SEC 1 30N 37E
SEC 20 30N 38E
SEC 35 31N 37E
SEC 18 30N 38E
SEC 27 31N 37E
SEC 12 30N 37E
SEC 2 30N 37E
SEC 19 30N 38E
SEC 34
SEC 13 30N 37E
SEC 29 30N 38E
SEC 11 30N 37E
SEC 30 30N 38E

MP 45
MP 44
MP 43
MP 42
MP 41
MP 40
MP 39
MP 38

SEE SHEET - 01
SEE SHEET - 02
SEE SHEET - 03

Valley County
McCone County
Garfield County

Bear Creek
Alkali Creek
Spring Creek
Buggy Creek
Milk River
Us Hwy 2
69kV
230

0 1,000 2,000 4,000 6,000 8,000
Feet

N E S W

Legend

- Milepost
- Keystone XL Project
- Transmission Supply Line Route
- Pump Station
- County Line
- Section Line

Electric Lines
Voltage
- Below 230kV
- 230kV - 344kV
- 345kV - 499kV
- 500kV - 734kV
- 735kV - 999kV
- AC-DC-AC Tie
- DC

PREPARED BY:
TROW ENGINEERING CONSULTANTS INC.
1300 Metropolitan Boulevard, Suite 200
Tallahassee, Florida , USA 32308
Phone: 1-850-385-5441
Fax: 1-850-385-5523
Trow

NO.	REVISION	DATE
2	ISSUED FOR DEIS FILING (03.26.10 CL)	5.19.10
1	ISSUED FOR SUPPLEMENTAL U.S. DEPT. OF STATE FILING (2.15.09 CL)	7.6.09
0	ISSUED FOR UNITED STATES DEPARTMENT OF STATE (7.31.08 CL)	11.19.08

TransCanada
in business to deliver

KEYSTONE XL PROJECT
TRANSMISSION SUPPLY LINE ROUTE MAP
VALLEY COUNTY, MONTANA
PS-10

MAP PARAMETERS
PROJECTION: NAD83, UTM:13N
SCALE: 1:24000 ; 1"=2000'

DRAWN BY	CHECKED BY	APPROVED BY	PROJECT:	DRAWING NUMBER	SHEET	REV.
AH	SS	RG	50388X	XL- 30-ML-2003-P- 10-02 -A	02 of 09	2

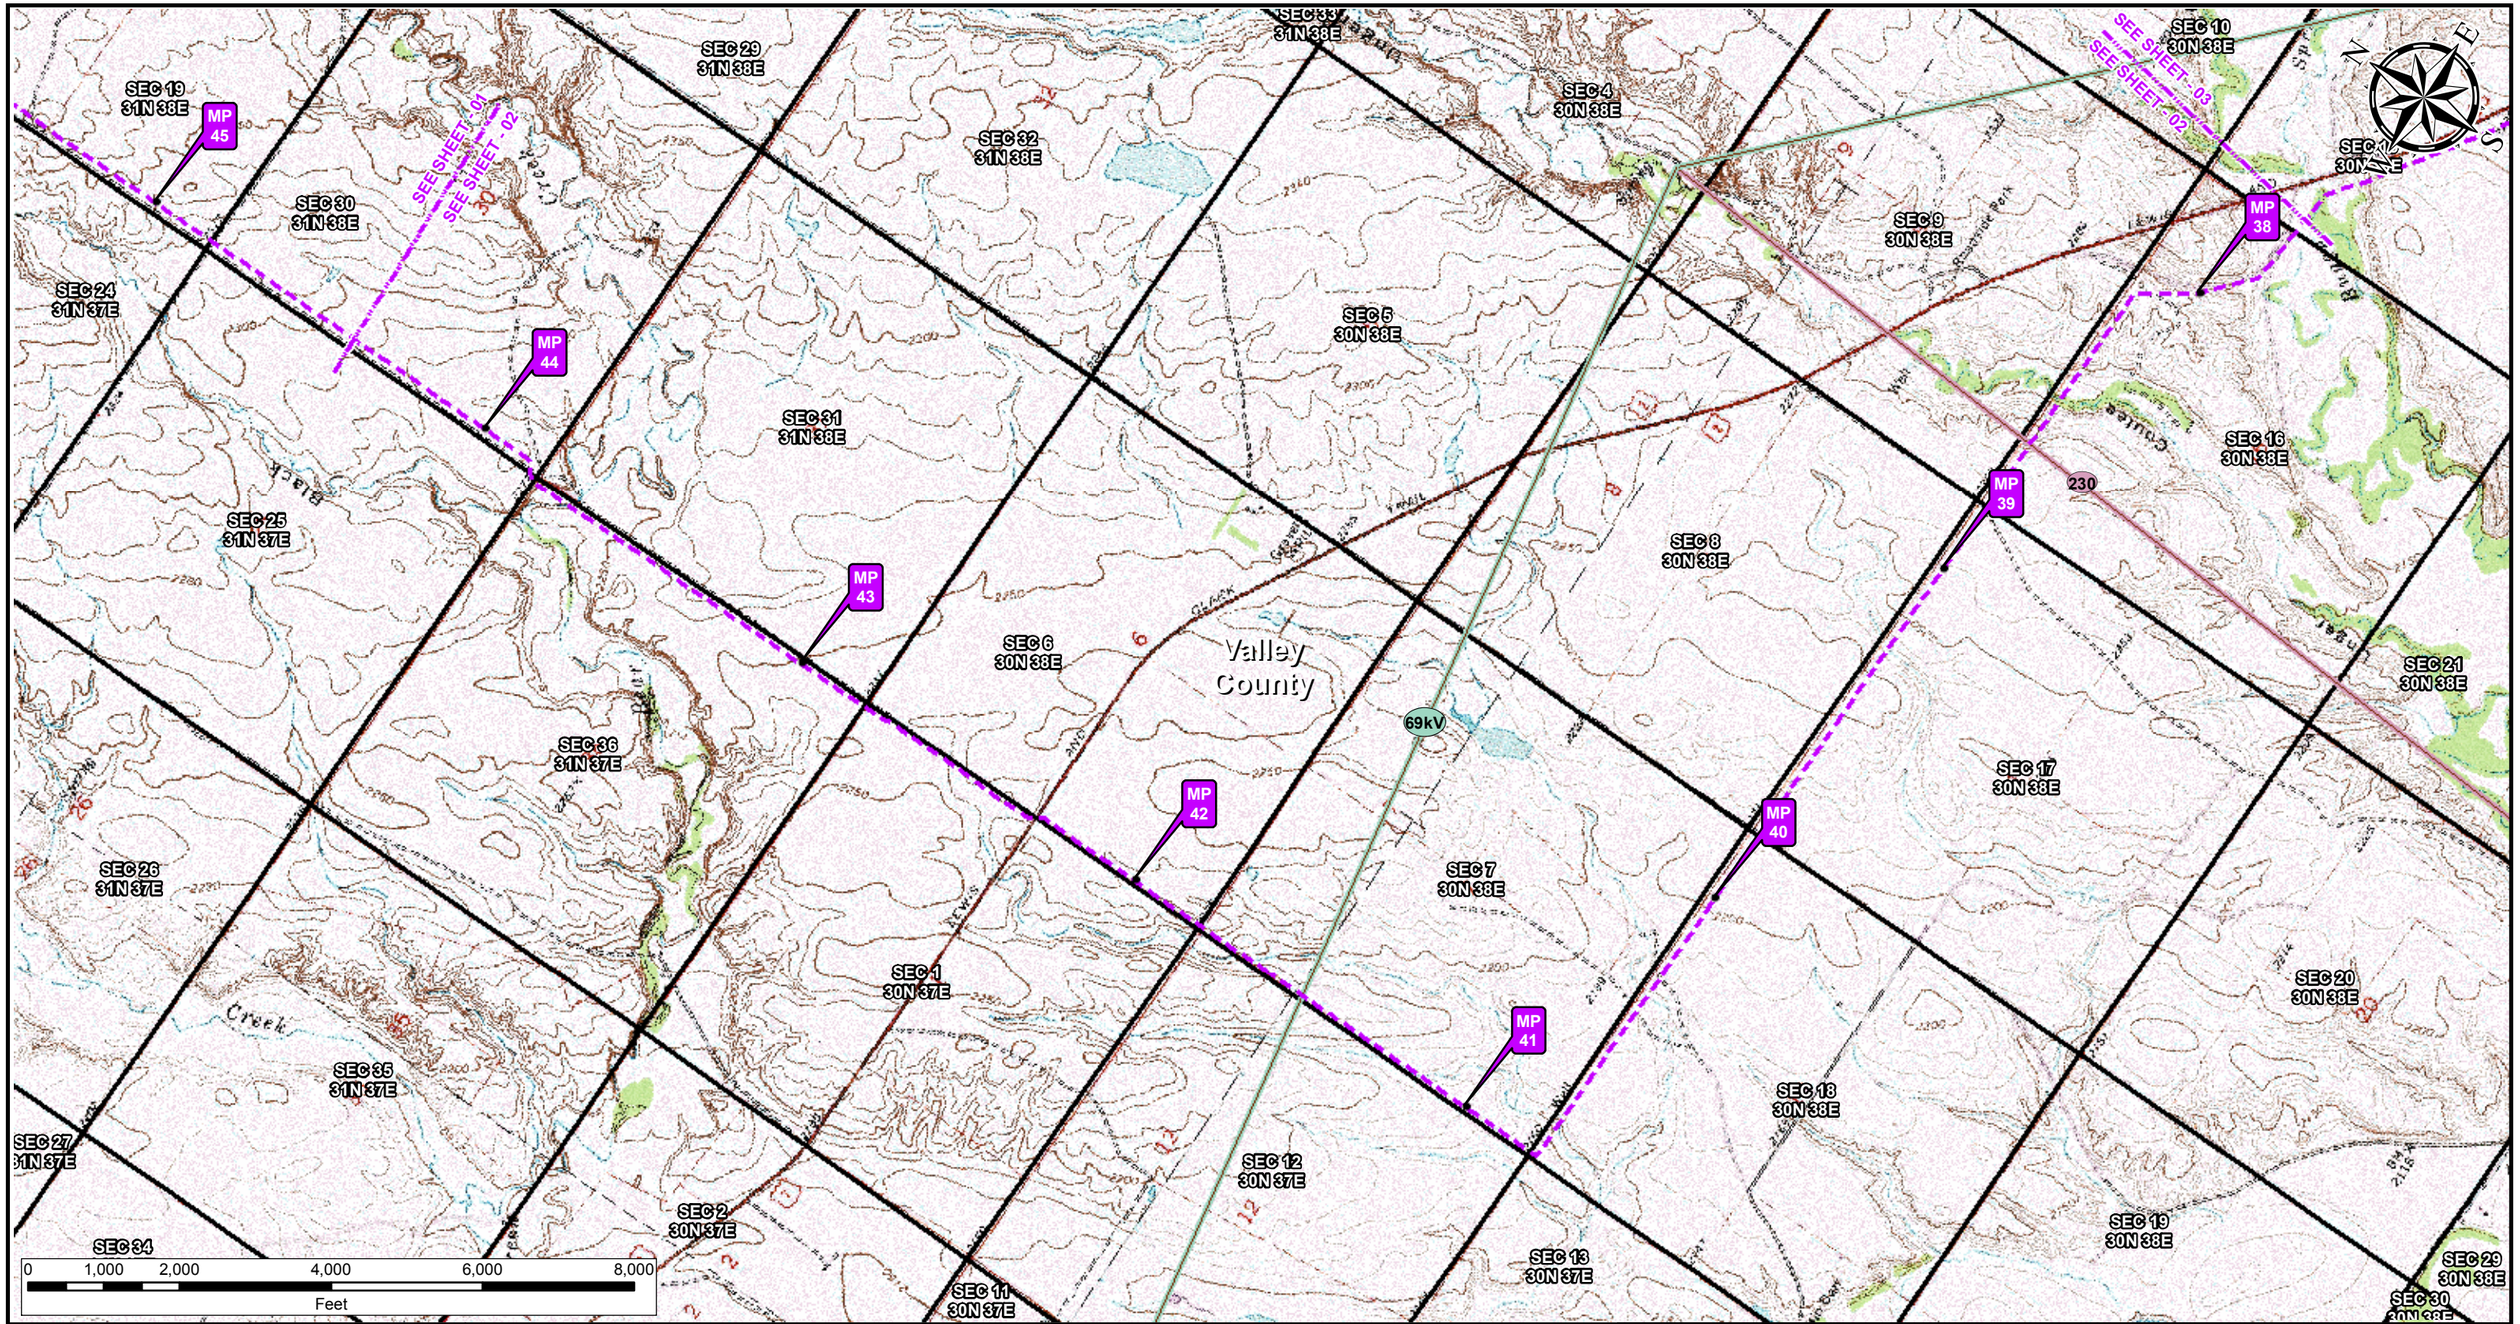

Legend

- Milepost
- Keystone XL Project
- Transmission Supply Line Route
- Pump Station
- County Line
- Section Line

Electric Lines
Voltage
- Below 230kV
- 230kV - 344kV
- 345kV - 499kV
- 500kV - 734kV
- 735kV - 999kV
- AC-DC-AC Tie
- DC

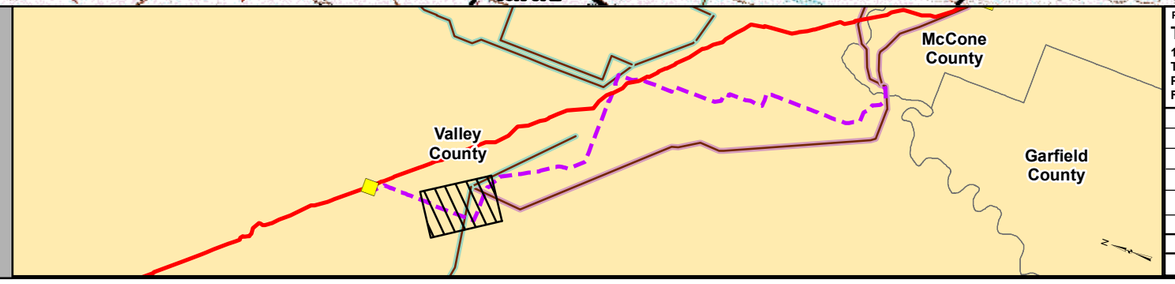

PREPARED BY:
TROW ENGINEERING CONSULTANTS INC.
1300 Metropolitan Boulevard, Suite 200
Tallahassee, Florida , USA 32308
Phone: 1-850-385-5441
Fax: 1-850-385-5523
Trow

NO.	REVISION	DATE
2	ISSUED FOR DEIS FILING (03.26.10 CL)	5.19.10
1	ISSUED FOR SUPPLEMENTAL U.S. DEPT. OF STATE FILING (2/19/09 CL)	7.6.09
0	ISSUED FOR UNITED STATES DEPARTMENT OF STATE (7.31.08 CL)	11.19.08

TransCanada
In business to deliver

KEYSTONE XL PROJECT
TRANSMISSION SUPPLY LINE ROUTE MAP
VALLEY COUNTY, MONTANA
PS-10

MAP PARAMETERS
PROJECTION: NAD83, UTM:13N
SCALE: 1:24000 ; 1"=2000'

DRAWN BY	CHECKED BY	APPROVED BY	PROJECT:	DRAWING NUMBER	SHEET	REV.
AH	SS	RG	50388X	XL- 30-ML-2003-P- 10-02 -Q	02 of 09	2

SEC 2 30N 38E
SEC 12 30N 38E
SEC 13 30N 38E
SEC 19 30N 39E
SEC 29 30N 39E
SEC 32 30N 39E
SEC 11 30N 38E
SEC 30 30N 39E
SEC 24 30N 38E
SEC 5 29N 39E
Spring Creek
69kV
SEC 14 30N 38E
SEC 31 30N 39E
SEC 25 30N 38E
SEC 10 30N 38E
SEC 6 29N 39E
SEE SHEET - 03
SEE SHEET - 04
MP 37
MP 36
MP 35
MP 34
MP 33
MP 32
SEC 23 30N 38E
SEC 36 30N 38E
Valley County
SEE SHEET - 03
SEE SHEET - 02
SEC 15 30N 38E
Us Hwy 2
SEC 9 30N 38E
SEC 26 30N 38E
MP 38
Antelope Creek
SEC 7 29N 39E
SEC 22 30N 38E
SEC 1 29N 38E
Buggy Creek
SEC 16 30N 38E
SEC 35 30N 38E
Buggy Creek
SEC 12 29N 38E
SEC 27 30N 38E
230
SEC 21 30N 38E
SEC 2 29N 38E
SEC 34 30N 38E
SEC 28 30N 38E
SEC 11 29N 38E
SEC 3

0 1,000 2,000 4,000 6,000 8,000
Feet

Legend

- Milepost
- Keystone XL Project
- Transmission Supply Line Route
- Pump Station
- County Line
- Section Line

Electric Lines
Voltage
- Below 230kV
- 230kV - 344kV
- 345kV - 499kV
- 500kV - 734kV
- 735kV - 999kV
- AC-DC-AC Tie
- DC

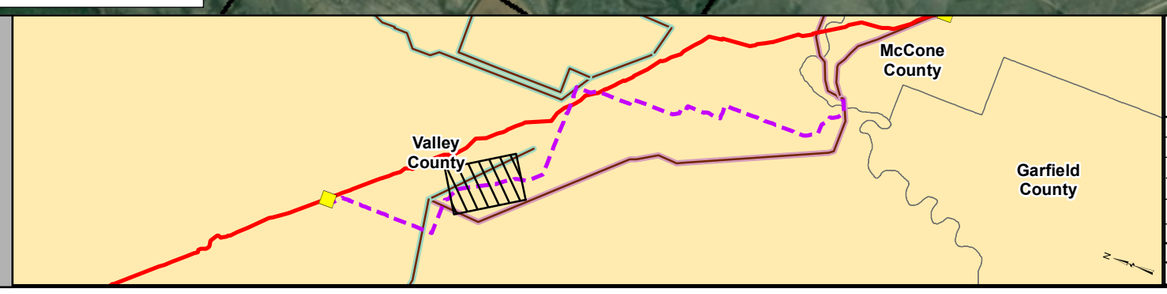

PREPARED BY:
TROW ENGINEERING CONSULTANTS INC.
1300 Metropolitan Boulevard, Suite 200
Tallahassee, Florida , USA 32308
Phone: 1-850-385-5441
Fax: 1-850-385-5523
Trow

NO.	REVISION	DATE
2	ISSUED FOR DEIS FILING (03.26.10 CL)	5.19.10
1	ISSUED FOR SUPPLEMENTAL U.S. DEPT. OF STATE FILING (2.15.09 CL)	7.6.09
0	ISSUED FOR UNITED STATES DEPARTMENT OF STATE (7.31.08 CL)	11.19.08

TransCanada
In business to deliver

KEYSTONE XL PROJECT
TRANSMISSION SUPPLY LINE ROUTE MAP
VALLEY COUNTY, MONTANA
PS-10

MAP PARAMETERS
PROJECTION: NAD83, UTM:13N
SCALE: 1:24000 ; 1"=2000'

DRAWN BY	CHECKED BY	APPROVED BY	PROJECT:	DRAWING NUMBER	SHEET	REV.
AH	SS	RG	50388X	XL- 30-ML-2003-P- 10-03 -A	03 of 09	2

SEC 2 30N 38E
SEC 12 30N 38E
SEC 13 30N 38E
SEC 19 30N 39E
SEC 29 30N 39E
SEC 32 30N 39E
SEC 11 30N 38E
SEC 30 30N 39E
SEC 24 30N 38E
SEC 5 29N 39E
69kV
SEC 14 30N 38E
SEC 31 30N 39E
SEC 10 30N 38E
SEC 25 30N 38E
SEC 23 30N 38E
SEC 6 29N 39E
SEE SHEET - 03
SEE SHEET - 04
MP 37
MP 36
MP 35
MP 34
MP 33
MP 32
SEC 15 30N 38E
Valley County
SEC 36 30N 38E
SEE SHEET - 03
SEE SHEET - 02
SEC 9 30N 38E
MP 38
SEC 26 30N 38E
SEC 7 29N 39E
SEC 22 30N 38E
SEC 1 29N 38E
SEC 16 30N 38E
SEC 35 30N 38E
SEC 27 30N 38E
SEC 12 29N 38E
SEC 21 30N 38E
SEC 2 29N 38E
SEC 34 30N 38E
SEC 28 30N 38E
SEC 11 29N 38E
SEC 3

0 1,000 2,000 4,000 6,000 8,000
Feet

Legend

- Milepost
- Keystone XL Project
- Transmission Supply Line Route
- Pump Station
- County Line
- Section Line

Electric Lines
Voltage
- Below 230kV
- 230kV - 344kV
- 345kV - 499kV
- 500kV - 734kV
- 735kV - 999kV
- AC-DC-AC Tie
- DC

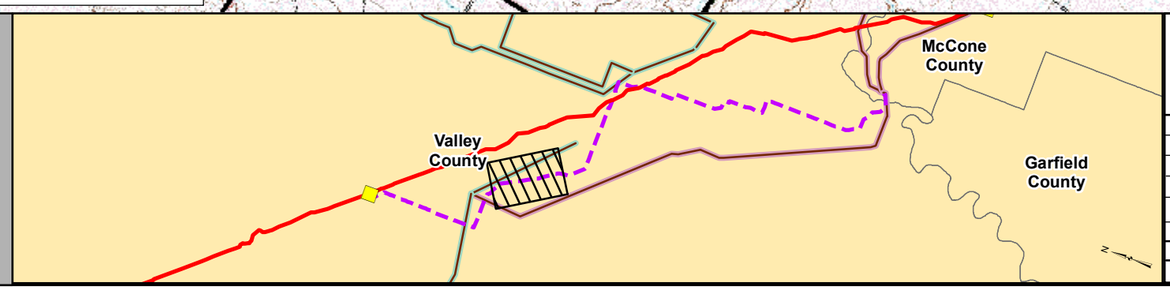

PREPARED BY:
TROW ENGINEERING CONSULTANTS INC.
1300 Metropolitan Boulevard, Suite 200
Tallahassee, Florida , USA 32308
Phone: 1-850-385-5441
Fax: 1-850-385-5523
Trow

TransCanada
In business to deliver

NO.	REVISION	DATE
2	ISSUED FOR DEIS FILING (03.26.10 CL)	5.19.10
1	ISSUED FOR SUPPLEMENTAL U.S. DEPT. OF STATE FILING (2/19/09 CL)	7.6.09
0	ISSUED FOR UNITED STATES DEPARTMENT OF STATE (7.31.08 CL)	11.19.08

KEYSTONE XL PROJECT
TRANSMISSION SUPPLY LINE ROUTE MAP
VALLEY COUNTY, MONTANA
PS-10

MAP PARAMETERS
PROJECTION: NAD83, UTM:13N
SCALE: 1:24000 ; 1"=2000'

DRAWN BY	CHECKED BY	APPROVED BY	PROJECT:	DRAWING NUMBER	SHEET	REV.
AH	SS	RG	50388X	XL- 30-ML-2003-P- 10-03 -Q	03 of 09	2

SEC 36
30N 38E
SEC 31
30N 39E
SEC 32
30N 39E
SEC 33
30N 39E
69kV
SEC 4
29N 39E
SEC 3
29N 39E
SEC 2
29N 39E
MP 67
Cherry Creek
SEC 5
29N 39E
SEC 6
29N 39E
SEE SHEET - 03
SEE SHEET - 04
SEC 1
29N 38E
MP 32
SEC 9
29N 39E
SEC 10
29N 39E
SEC 11
29N 39E
SEE SHEET - 05
SEE SHEET - 04
SEC 12
29N 39E
MP 27
MP 31
SEC 8
29N 39E
Valley County
MP 28
MP 29
SEC 7
29N 39E
SEC 12
29N 38E
MP 30
Us Hwy 2
SEC 13
29N 39E
SEC 14
29N 39E
SEC 15
29N 39E
SEC 16
29N 39E
SEC 17
29N 39E
SEC 18
29N 39E
East Fork Cherry Creek
Burlington Northern Santa Fe
SEC 13
29N 38E
230
SEC 23
29N 39E
SEC 24
29N 39E
SEC 22
29N 39E
SEC 21
29N 39E
SEC 20
29N 39E
SEC 19

0 1,000 2,000 4,000 6,000 8,000
Feet

N
E
S
W

Legend

- Milepost
- Keystone XL Project
- Transmission Supply Line Route
- Pump Station
- County Line
- Section Line

Electric Lines
Voltage
- Below 230kV
- 230kV - 344kV
- 345kV - 499kV
- 500kV - 734kV
- 735kV - 999kV
- AC-DC-AC Tie
- DC

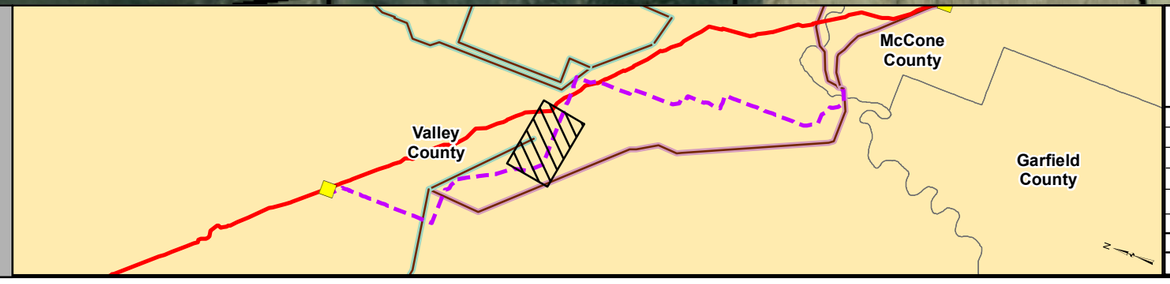

PREPARED BY:
TROW ENGINEERING CONSULTANTS INC.
1300 Metropolitan Boulevard, Suite 200
Tallahassee, Florida , USA 32308
Phone: 1-850-385-5441
Fax: 1-850-385-5523
Trow

NO.	REVISION	DATE
2	ISSUED FOR DEIS FILING (03.26.10 CL)	5.19.10
1	ISSUED FOR SUPPLEMENTAL U.S. DEPT. OF STATE FILING (2.15.09 CL)	7.6.09
0	ISSUED FOR UNITED STATES DEPARTMENT OF STATE (7.31.08 CL)	11.19.08

TransCanada
In business to deliver

KEYSTONE XL PROJECT
TRANSMISSION SUPPLY LINE ROUTE MAP
VALLEY COUNTY, MONTANA
PS-10

MAP PARAMETERS
PROJECTION: NAD83, UTM:13N
SCALE: 1:24000 ; 1"=2000'

DRAWN BY	CHECKED BY	APPROVED BY	PROJECT:	DRAWING NUMBER	SHEET	REV.
AH	SS	RG	50388X	XL- 30-ML-2003-P- 10-04 -A	04 of 09	2

SEC 36P 30N 38E
SEC 31 30N 39E
SEC 32 30N 39E
SEC 33 30N 39E
69kV
SEC 4 29N 39E
SEC 3 29N 39E
SEC 2 29N 39E
MP 67
SEC 5 29N 39E
Richardson
SEC 6 29N 39E
SEE SHEET - 03
SEE SHEET - 04
SEC 1 29N 38E
MP 32
SEC 12 29N 39E
SEC 11 29N 39E
SEE SHEET - 05
SEE SHEET - 04
SEC 9 29N 39E
SEC 10 29N 39E
MP 27
MP 31
SEC 8 29N 39E
Valley County
MP 28
MP 29
SEC 7 29N 39E
SEC 12 29N 38E
MP 30
SEC 13 29N 39E
SEC 14 29N 39E
SEC 15 29N 39E
SEC 16 29N 39E
SEC 17 29N 39E
SEC 18 29N 39E
SEC 13 29N 38E
230
SEC 23 29N 39E
SEC 24 29N 39E
SEC 22 29N 39E
SEC 21 29N 39E
SEC 20 29N 39E
SEC 19

0 1,000 2,000 4,000 6,000 8,000
Feet

Legend

- Milepost
- Keystone XL Project
- Transmission Supply Line Route
- Pump Station
- County Line
- Section Line

Electric Lines
Voltage
- Below 230kV
- 230kV - 344kV
- 345kV - 499kV
- 500kV - 734kV
- 735kV - 999kV
- AC-DC-AC Tie
- DC

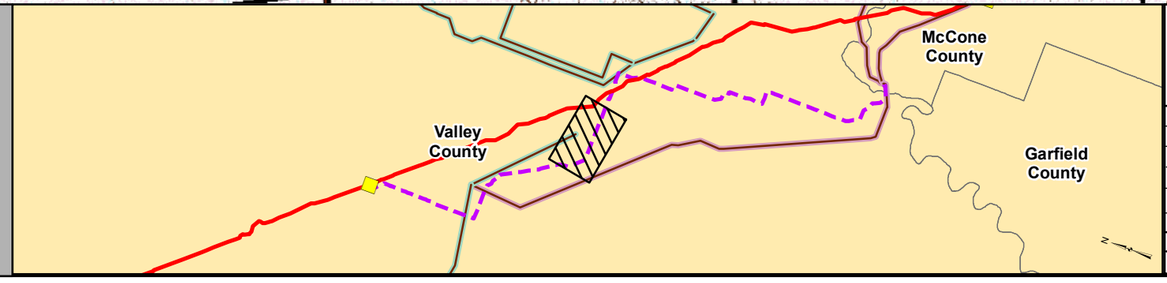

PREPARED BY:
TROW ENGINEERING CONSULTANTS INC.
1300 Metropolitan Boulevard, Suite 200
Tallahassee, Florida , USA 32308
Phone: 1-850-385-5441
Fax: 1-850-385-5523
Trow

NO.	REVISION	DATE
2	ISSUED FOR DEIS FILING (03.26.10 CL)	5.19.10
1	ISSUED FOR SUPPLEMENTAL U.S. DEPT. OF STATE FILING (2/19/09 CL)	7.6.09
0	ISSUED FOR UNITED STATES DEPARTMENT OF STATE (7.31.08 CL)	11.19.08

TransCanada
In business to deliver

KEYSTONE XL PROJECT
TRANSMISSION SUPPLY LINE ROUTE MAP
VALLEY COUNTY, MONTANA
PS-10

MAP PARAMETERS
PROJECTION: NAD83, UTM:13N
SCALE: 1:24000 ; 1"=2000'

DRAWN BY	CHECKED BY	APPROVED BY	PROJECT:	DRAWING NUMBER	SHEET	REV.
AH	SS	RG	50388X	XL- 30-ML-2003-P- 10-04 -Q	04 of 09	2

SEC 35 30N 39E
SEC 34 0N 39E
SEC 6 29N 40E
SEC 9 29N 40E
SEC 1 29N 39E
SEC 8 29N 40E
SEC 2 29N 39E
SEC 7 29N 40E
SEC 16 29N 40E
SEC 3 29N 39E
SEC 12 29N 39E
SEC 17 29N 40E
SEC 22 29N 40E
SEC 11 29N 39E
SEC 18 29N 40E
SEC 21 29N 40E
Valley County
SEC 10 29N 39E
SEC 13 29N 39E
SEC 20 29N 40E
SEC 14 29N 39E
SEC 19 29N 40E
SEC 28 29N 40E
SEC 9 9N 39E
SEC 15 29N 39E
SEC 24 29N 39E
SEC 29 29N 40E
SEC 16 29N 39E
SEC 23 29N 39E
SEC 30 29N 40E
SEC 33 29N 40E
SEC 25 29N 39E
SEC 32 29N 40E

MP 66
MP 67
MP 68
MP 24
MP 23
MP 25
MP 70
MP 26
MP 71
MP 72
MP 27
MP 28

69kV
69kV

Burlington Northern/Santa Fe
State Hwy 24
East Fork Cherry Creek
Cherry Creek

SEE SHEET - 04
SEE SHEET - 05
SEE SHEET - 05
SEE SHEET - 06

0 1,000 2,000 4,000 6,000 8,000
Feet

Legend

- Milepost
- Keystone XL Project
- Transmission Supply Line Route
- Pump Station
- County Line
- Section Line

Electric Lines
Voltage
- Below 230kV
- 230kV - 344kV
- 345kV - 499kV
- 500kV - 734kV
- 735kV - 999kV
- AC-DC-AC Tie
- DC

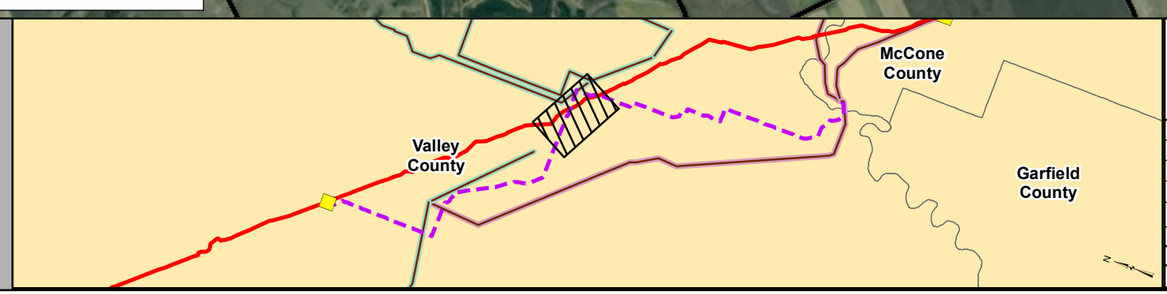

PREPARED BY:
TROW ENGINEERING CONSULTANTS INC.
1300 Metropolitan Boulevard, Suite 200
Tallahassee, Florida , USA 32308
Phone: 1-850-385-5441
Fax: 1-850-385-5523
Trow

TransCanada
In business to deliver

NO.	REVISION	DATE
2	ISSUED FOR DEIS FILING (03.26.10 CL)	5.19.10
1	ISSUED FOR SUPPLEMENTAL U.S. DEPT. OF STATE FILING (2.15.09 CL)	7.6.09
0	ISSUED FOR UNITED STATES DEPARTMENT OF STATE (7.31.08 CL)	11.19.08

KEYSTONE XL PROJECT
TRANSMISSION SUPPLY LINE ROUTE MAP
VALLEY COUNTY, MONTANA
PS-10

MAP PARAMETERS
PROJECTION: NAD83, UTM:13N
SCALE: 1:24000 ; 1"=2000'

DRAWN BY	CHECKED BY	APPROVED BY	PROJECT:	DRAWING NUMBER	SHEET	REV.
AH	SS	RG	50388X	XL- 30-ML-2003-P- 10-05 -A	05 of 09	2

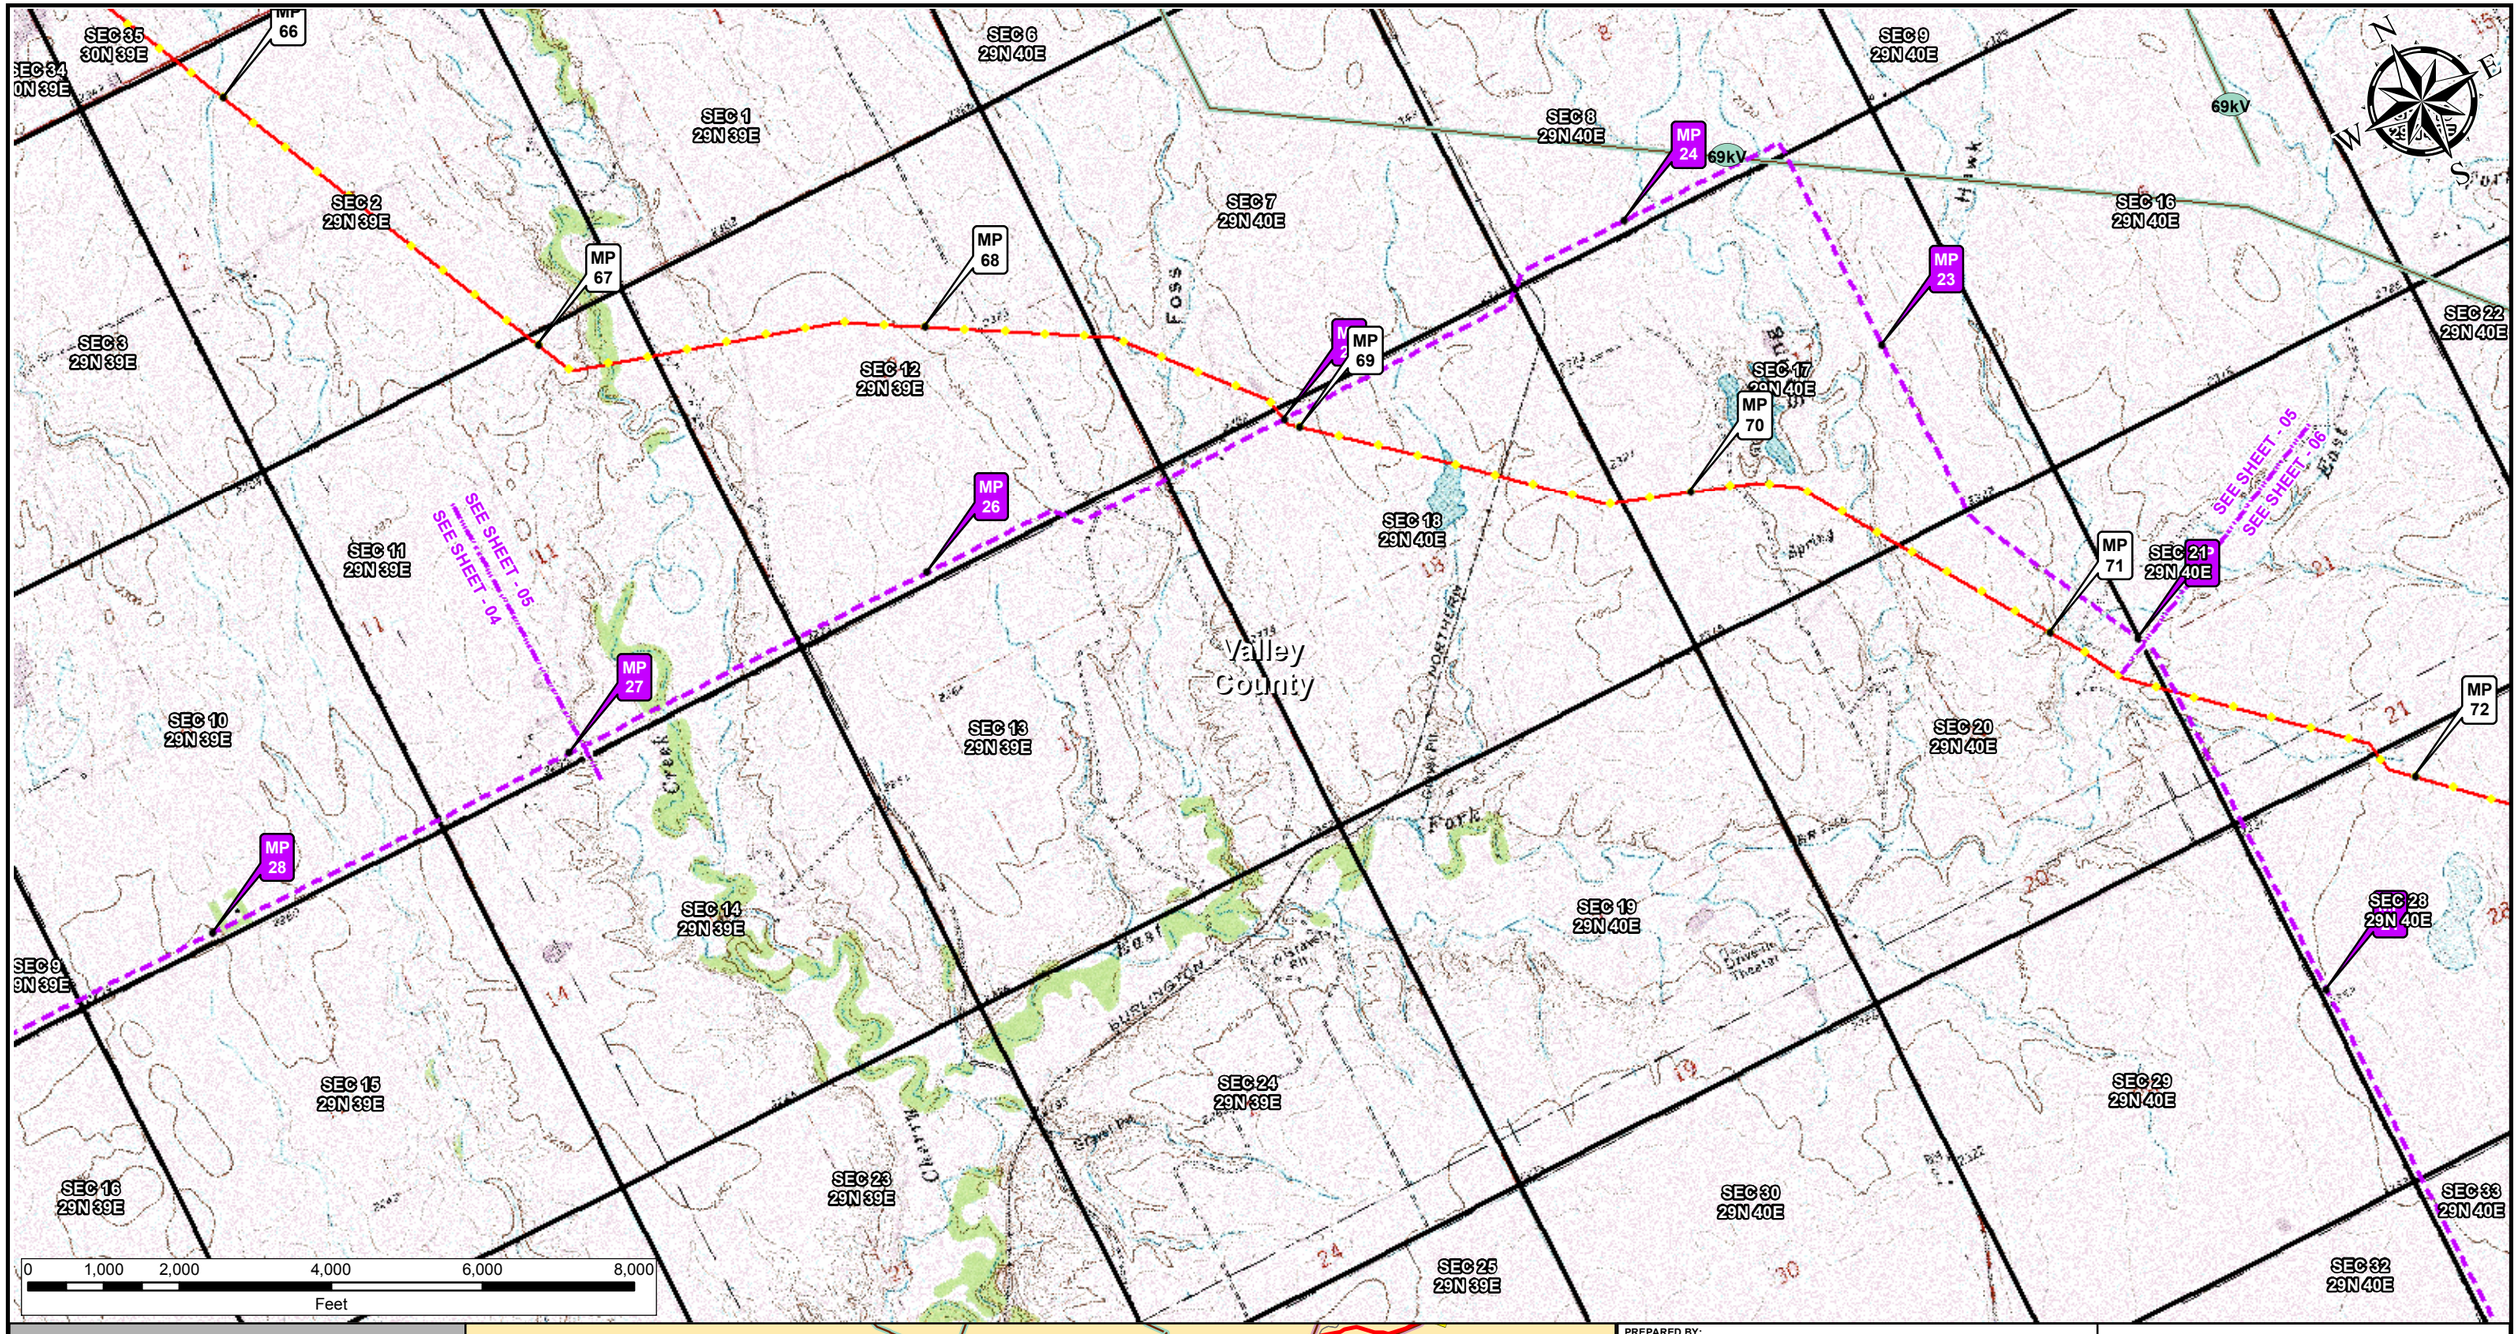

Legend

- Milepost
- Keystone XL Project
- Transmission Supply Line Route
- Pump Station
- County Line
- Section Line

Electric Lines

Voltage

- Below 230kV
- 230kV - 344kV
- 345kV - 499kV
- 500kV - 734kV
- 735kV - 999kV
- AC-DC-AC Tie
- DC

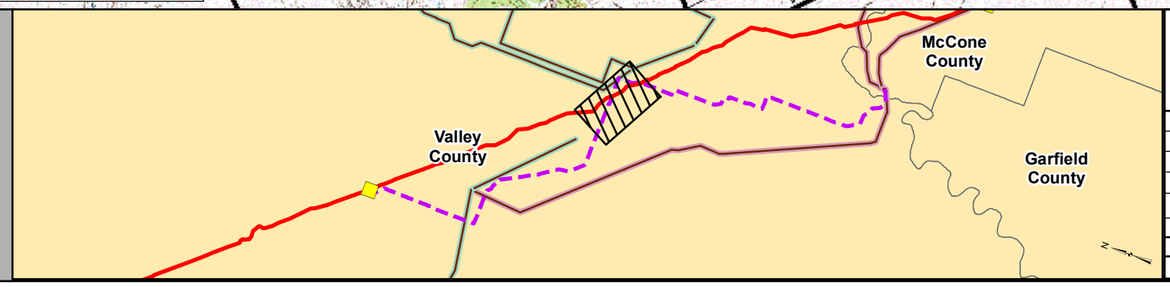

PREPARED BY:
TROW ENGINEERING CONSULTANTS INC.
1300 Metropolitan Boulevard, Suite 200
Tallahassee, Florida , USA 32308
Phone: 1-850-385-5441
Fax: 1-850-385-5523
Trow

NO.	REVISION	DATE
2	ISSUED FOR DEIS FILING (03.26.10 CL)	5.19.10
1	ISSUED FOR SUPPLEMENTAL U.S. DEPT. OF STATE FILING (2/19/09 CL)	7.6.09
0	ISSUED FOR UNITED STATES DEPARTMENT OF STATE (7.31.08 CL)	11.19.08

TransCanada
In business to deliver

KEYSTONE XL PROJECT
TRANSMISSION SUPPLY LINE ROUTE MAP
VALLEY COUNTY, MONTANA
PS-10

MAP PARAMETERS
PROJECTION: NAD83, UTM:13N
SCALE: 1:24000 ; 1"=2000'

DRAWN BY	CHECKED BY	APPROVED BY	PROJECT:	DRAWING NUMBER	SHEET	REV.
AH	SS	RG	50388X	XL- 30-ML-2003-P- 10-05 -Q	05 of 09	2

SEC 22 29N 40E
69kV
SEC 27 29N 40E
SEC 34 29N 40E
SEC 1 28N 40E
SEC 12 28N 40E
SEC 13 28N 40E
SEC 24 28N 40E
MP 73
MP 72
SEC 2 28N 40E
SEC 11 28N 40E
SEC 14 28N 40E
SEC 23 28N 40E
SEE SHEET - 06
SEE SHEET - 07
SEE SHEET - 05
SEE SHEET - 05
SEC 21 29N 40E
SEC 28 29N 40E
SEC 33 29N 40E
MP 19
MP 18
MP 17
MP 22
MP 21
MP 20
Valley County
MP 71
SEC 3 28N 40E
SEC 10 28N 40E
SEC 15 28N 40E
SEC 22 28N 40E
East Fork Cherry Creek
SEC 20 29N 40E
SEC 29 29N 40E
SEC 32 29N 40E
State Hwy 24
SEC 4 28N 40E
SEC 9 28N 40E
SEC 16 28N 40E
SEC 21 28N 40E
SEC 19 29N 40E
SEC 30 29N 40E
SEC 31 29N 40E
Us Hwy 2
0 1,000 2,000 4,000 6,000 8,000
Feet

N E S W

Legend

- Milepost
- Keystone XL Project
- Transmission Supply Line Route
- Pump Station
- County Line
- Section Line

Electric Lines
Voltage
- Below 230kV
- 230kV - 344kV
- 345kV - 499kV
- 500kV - 734kV
- 735kV - 999kV
- AC-DC-AC Tie
- DC

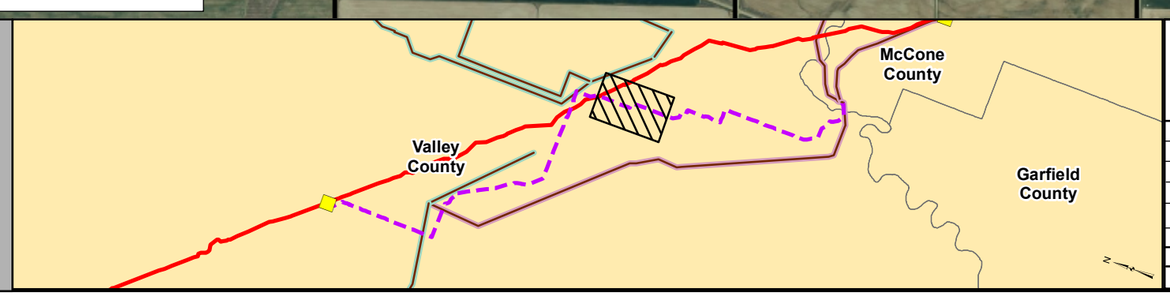

PREPARED BY:
TROW ENGINEERING CONSULTANTS INC.
1300 Metropolitan Boulevard, Suite 200
Tallahassee, Florida , USA 32308
Phone: 1-850-385-5441
Fax: 1-850-385-5523
Trow

NO.	REVISION	DATE
2	ISSUED FOR DEIS FILING (03.26.10 CL)	5.19.10
1	ISSUED FOR SUPPLEMENTAL U.S. DEPT. OF STATE FILING (2.15.09 CL)	7.6.09
0	ISSUED FOR UNITED STATES DEPARTMENT OF STATE (7.31.08 CL)	11.19.08

TransCanada
In business to deliver

KEYSTONE XL PROJECT
TRANSMISSION SUPPLY LINE ROUTE MAP
VALLEY COUNTY, MONTANA
PS-10

MAP PARAMETERS
PROJECTION: NAD83, UTM:13N
SCALE: 1:24000 ; 1"=2000'

DRAWN BY	CHECKED BY	APPROVED BY	PROJECT:	DRAWING NUMBER	SHEET	REV.
AH	SS	RG	50388X	XL- 30-ML-2003-P- 10-06 -A	06 of 09	2

SEC 22 29N 40E
69kV
SEC 27 29N 40E
SEC 34 29N 40E
SEC 1 28N 40E
SEC 12 28N 40E
SEC 13 28N 40E
SEC 24 28N 40E
MP 73
MP 72
SEC 28 29N 40E
SEC 33 29N 40E
SEC 2 28N 40E
SEC 11 28N 40E
SEC 14 28N 40E
SEC 23 28N 40E
SEE SHEET - 06
SEE SHEET - 07
SEE SHEET - 05
SEC 21 29N 40E
MP 19
MP 18
MP 17
MP 22
MP 21
MP 20
MP 71
Valley County
SEC 3 28N 40E
SEC 10 28N 40E
SEC 15 28N 40E
SEC 22 28N 40E
SEC 20 29N 40E
SEC 29 29N 40E
SEC 32 29N 40E
SEC 4 28N 40E
SEC 9 28N 40E
SEC 16 28N 40E
SEC 21 28N 40E
SEC 19 29N 40E
SEC 30 29N 40E
SEC 31 29N 40E
0 1,000 2,000 4,000 6,000 8,000
Feet

Legend

- Milepost
- Keystone XL Project
- Transmission Supply Line Route
- Pump Station
- County Line
- Section Line

Electric Lines
Voltage
- Below 230kV
- 230kV - 344kV
- 345kV - 499kV
- 500kV - 734kV
- 735kV - 999kV
- AC-DC-AC Tie
- DC

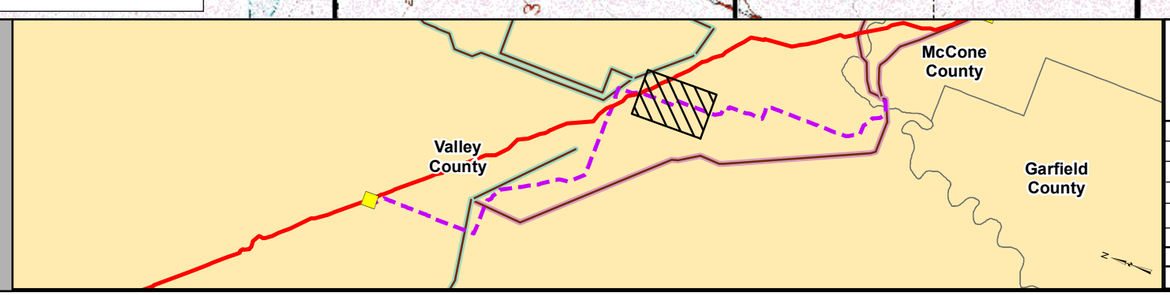

PREPARED BY:
TROW ENGINEERING CONSULTANTS INC.
1300 Metropolitan Boulevard, Suite 200
Tallahassee, Florida , USA 32308
Phone: 1-850-385-5441
Fax: 1-850-385-5523
Trow

NO.	REVISION	DATE
2	ISSUED FOR DEIS FILING (03.26.10 CL)	5.19.10
1	ISSUED FOR SUPPLEMENTAL U.S. DEPT. OF STATE FILING (2/19/09 CL)	7.6.09
0	ISSUED FOR UNITED STATES DEPARTMENT OF STATE (7.31.08 CL)	11.19.08

TransCanada
In business to deliver

KEYSTONE XL PROJECT
TRANSMISSION SUPPLY LINE ROUTE MAP
VALLEY COUNTY, MONTANA
PS-10

MAP PARAMETERS
PROJECTION: NAD83, UTM:13N
SCALE: 1:24000 ; 1"=2000'

DRAWN BY	CHECKED BY	APPROVED BY	PROJECT:	DRAWING NUMBER	SHEET	REV.
AH	SS	RG	50388X	XL- 30-ML-2003-P- 10-06 -Q	06 of 09	2

SEC 18 28N 41E
SEC 19 28N 41E
SEC 30 28N 41E
SEC 32 28N 41E
SEC 5 27N 41E
SEC 8 27N 41E
SEC 12 28N 40E
SEC 13 28N 40E
SEC 31 28N 41E
SEC 24 28N 40E
SEC 6 27N 41E
SEC 27N
Milk River
SEC 25 28N 40E
SEC 7 27N 41E
SEE SHEET - 07
SEE SHEET - 08
MP 11
MP 10
MP 15
MP 14
SEC 14 28N 40E
SEC 36 28N 40E
SEC 18 27N 41E
SEE SHEET - 03
SEE SHEET - 07
Valley County
MP 13
SEC 1 27N 40E
SEC 23 28N 40E
MP 16
Burlington Northern/Santa Fe
MP 12
SEC 26 28N 40E
SEC 12 27N 40E
SEC 13 27N 40E
US Hwy 2
SEC 35 28N 40E
SEC 15 28N 40E
SEC 2 27N 40E
Dagle Creek
SEC 22 28N 40E
SEC 11 27N 40E
Milk River
SEC 27 28N 40E
SEC 34 28N 40E
SEC 14 27N 40E
SEC 3 27N 40E
0 1,000 2,000 4,000 6,000 8,000
Feet

Legend

- Milepost
- Keystone XL Project
- Transmission Supply Line Route
- Pump Station
- County Line
- Section Line

Electric Lines
Voltage
- Below 230kV
- 230kV - 344kV
- 345kV - 499kV
- 500kV - 734kV
- 735kV - 999kV
- AC-DC-AC Tie
- DC

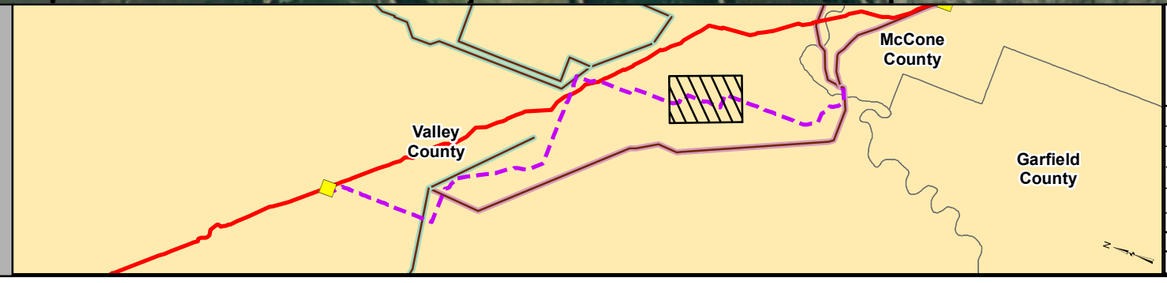

PREPARED BY:
TROW ENGINEERING CONSULTANTS INC.
1300 Metropolitan Boulevard, Suite 200
Tallahassee, Florida , USA 32308
Phone: 1-850-385-5441
Fax: 1-850-385-5523
Trow

NO.	REVISION	DATE
2	ISSUED FOR DEIS FILING (03.26.10 CL)	5.19.10
1	ISSUED FOR SUPPLEMENTAL U.S. DEPT. OF STATE FILING (2.15.09 CL)	7.6.09
0	ISSUED FOR UNITED STATES DEPARTMENT OF STATE (7.31.08 CL)	11.19.08

TransCanada
In business to deliver

KEYSTONE XL PROJECT
TRANSMISSION SUPPLY LINE ROUTE MAP
VALLEY COUNTY, MONTANA
PS-10

MAP PARAMETERS
PROJECTION: NAD83, UTM:13N
SCALE: 1:24000 ; 1"=2000'

DRAWN BY	CHECKED BY	APPROVED BY	PROJECT:	DRAWING NUMBER	SHEET	REV.
AH	SS	RG	50388X	XL- 30-ML-2003-P- 10-07 -A	07 of 09	2

SEC 18 28N 41E
SEC 19 28N 41E
SEC 30 28N 41E
SEC 32 28N 41E
SEC 5 27N 41E
SEC 8 27N 41E
SEC 13 28N 40E
SEC 31 28N 41E
SEC 24 28N 40E
SEC 6 27N 41E
SEC 25 28N 40E
SEC 7 27N 41E
SEC 36 28N 40E
SEC 18 27N 41E
SEE SHEET - 06
SEE SHEET - 07
SEE SHEET - 07
SEE SHEET - 08
MP 15
MP 14
MP 11
MP 10
SEC 14 28N 40E
Valley County
MP 13
SEC 1 27N 40E
SEC 23 28N 40E
MP 16
MP 12
SEC 26 28N 40E
SEC 12 27N 40E
SEC 13 27N 40E
SEC 35 28N 40E
SEC 15 28N 40E
SEC 2 27N 40E
SEC 22 28N 40E
SEC 11 27N 40E
SEC 27 28N 40E
SEC 14 27N 40E
SEC 34 28N 40E
SEC 3 27N 40E
0 1,000 2,000 4,000 6,000 8,000
Feet

Legend

- Milepost
- Keystone XL Project
- Transmission Supply Line Route
- Pump Station
- County Line
- Section Line

Electric Lines
Voltage
- Below 230kV
- 230kV - 344kV
- 345kV - 499kV
- 500kV - 734kV
- 735kV - 999kV
- AC-DC-AC Tie
- DC

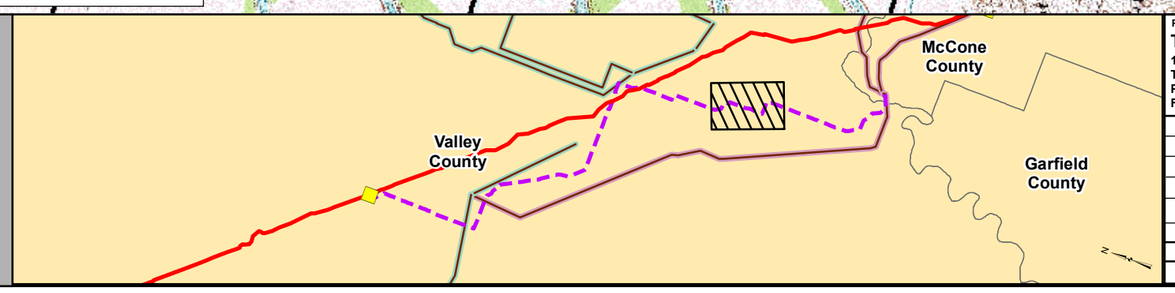

PREPARED BY:
TROW ENGINEERING CONSULTANTS INC.
1300 Metropolitan Boulevard, Suite 200
Tallahassee, Florida , USA 32308
Phone: 1-850-385-5441
Fax: 1-850-385-5523
Trow

NO.	REVISION	DATE
2	ISSUED FOR DEIS FILING (03.26.10 CL)	5.19.10
1	ISSUED FOR SUPPLEMENTAL U.S. DEPT. OF STATE FILING (2/19/09 CL)	7.6.09
0	ISSUED FOR UNITED STATES DEPARTMENT OF STATE (7.31.08 CL)	11.19.08

TransCanada
In business to deliver

KEYSTONE XL PROJECT
TRANSMISSION SUPPLY LINE ROUTE MAP
VALLEY COUNTY, MONTANA
PS-10

MAP PARAMETERS
PROJECTION: NAD83, UTM:13N
SCALE: 1:24000 ; 1"=2000'

DRAWN BY	CHECKED BY	APPROVED BY	PROJECT:	DRAWING NUMBER	SHEET	REV.
AH	SS	RG	50388X	XL- 30-ML-2003-P- 10-07 -Q	07 of 09	2

SEC 8
27N 41E

SEC 17
27N 41E

SEC 20
27N 41E

SEC 29
27N 41E

SEC 32
27N 41E

SEC 5
26N 41E

SEC 7
27N 41E

SEE SHEET - 07

SEE SHEET - 08

SEC 18
27N 41E

SEC 19
27N 41E

SEC 30
27N 41E

SEC 31
27N 41E

SEC 6
26N 41E

SEE SHEET - 09

SEE SHEET - 08

SEC 7
26N 41E

MP 9

MP 8

MP 7

MP 6

MP 5

MP 4

Valley County

SEC 12
27N 40E

SEC 13
27N 40E

SEC 24
27N 40E

SEC 25
27N 40E

SEC 36
27N 40E

SEC 1
26N 40E

SEC 12
26N 40E

SEC 11
27N 40E

SEC 14
27N 40E

SEC 23
27N 40E

SEC 26
27N 40E

SEC 35
27N 40E

SEC 2
26N 40E

230

SEC 11
26N 40E

0 1,000 2,000 4,000 6,000 8,000

Feet

Legend

- Milepost
- Keystone XL Project
- Transmission Supply Line Route
- Pump Station
- County Line
- Section Line

Electric Lines

Voltage

- Below 230kV
- 230kV - 344kV
- 345kV - 499kV
- 500kV - 734kV
- 735kV - 999kV
- AC-DC-AC Tie
- DC

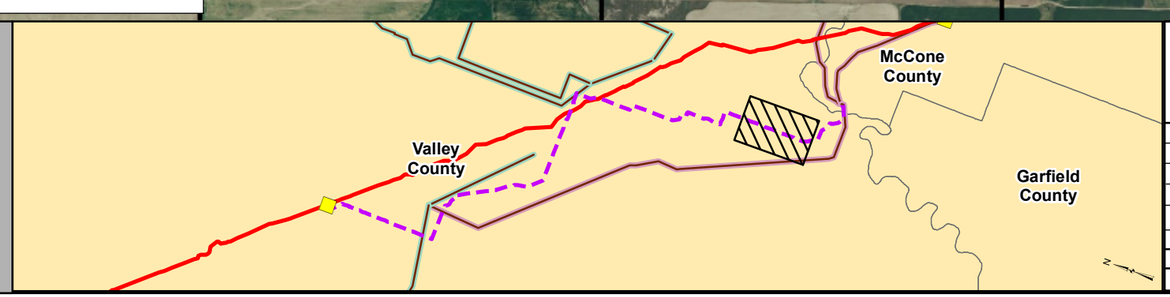

PREPARED BY:
TROW ENGINEERING CONSULTANTS INC.
1300 Metropolitan Boulevard, Suite 200
Tallahassee, Florida , USA 32308
Phone: 1-850-385-5441
Fax: 1-850-385-5523
Trow

NO.	REVISION	DATE
2	ISSUED FOR DEIS FILING (03.26.10 CL)	5.19.10
1	ISSUED FOR SUPPLEMENTAL U.S. DEPT. OF STATE FILING (2.15.09 CL)	7.6.09
0	ISSUED FOR UNITED STATES DEPARTMENT OF STATE (7.31.08 CL)	11.19.08

TransCanada
In business to deliver

KEYSTONE XL PROJECT
TRANSMISSION SUPPLY LINE ROUTE MAP
VALLEY COUNTY, MONTANA
PS-10

MAP PARAMETERS
PROJECTION: NAD83, UTM:13N
SCALE: 1:24000 ; 1"=2000'

DRAWN BY	CHECKED BY	APPROVED BY	PROJECT:	DRAWING NUMBER	SHEET	REV.
AH	SS	RG	50388X	XL- 30-ML-2003-P- 10-08 -A	08 of 09	2

SEC 8 27N 41E
SEC 17 27N 41E
SEC 20 27N 41E
SEC 29 27N 41E
SEC 32 27N 41E
SEC 5 26N 41E
SEC 7 27N 41E
SEE SHEET - 07
SEE SHEET - 08
SEC 18 27N 41E
SEC 19 27N 41E
SEC 30 27N 41E
SEC 31 27N 41E
SEC 6 26N 41E
SEE SHEET - 09
SEE SHEET - 08
SEC 7 26N 41E
MP 9
MP 8
MP 7
MP 6
MP 5
MP 4
Valley County
SEC 12 27N 40E
SEC 13 27N 40E
SEC 24 27N 40E
SEC 25 27N 40E
SEC 36 27N 40E
SEC 1 26N 40E
SEC 12 26N 40E
SEC 11 27N 40E
SEC 14 27N 40E
SEC 23 27N 40E
SEC 26 27N 40E
SEC 35 27N 40E
SEC 2 26N 40E
SEC 11 26N 40E
230
0 1,000 2,000 4,000 6,000 8,000
Feet

Legend

- Milepost
- Keystone XL Project
- Transmission Supply Line Route
- Pump Station
- County Line
- Section Line

Electric Lines
Voltage
- Below 230kV
- 230kV - 344kV
- 345kV - 499kV
- 500kV - 734kV
- 735kV - 999kV
- AC-DC-AC Tie
- DC

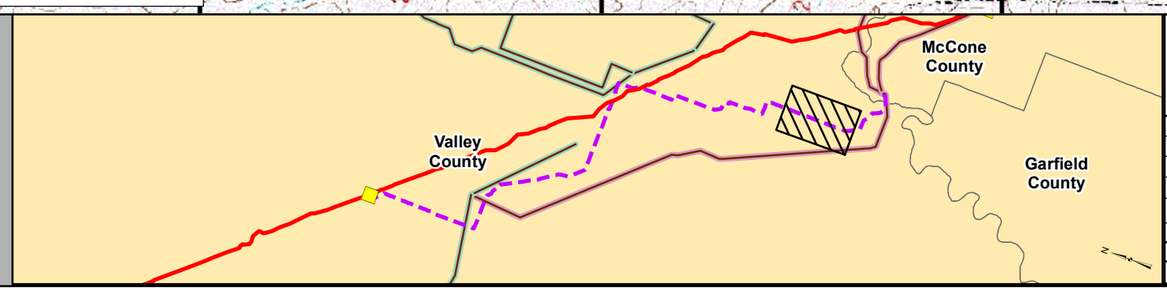

PREPARED BY:
TROW ENGINEERING CONSULTANTS INC.
1300 Metropolitan Boulevard, Suite 200
Tallahassee, Florida , USA 32308
Phone: 1-850-385-5441
Fax: 1-850-385-5523
Trow

NO.	REVISION	DATE
2	ISSUED FOR DEIS FILING (03.26.10 CL)	5.19.10
1	ISSUED FOR SUPPLEMENTAL U.S. DEPT. OF STATE FILING (2/19/09 CL)	7.6.09
0	ISSUED FOR UNITED STATES DEPARTMENT OF STATE (7.31.08 CL)	11.19.08

TransCanada
In business to deliver

KEYSTONE XL PROJECT
TRANSMISSION SUPPLY LINE ROUTE MAP
VALLEY COUNTY, MONTANA
PS-10

MAP PARAMETERS
PROJECTION: NAD83, UTM:13N
SCALE: 1:24000 ; 1"=2000'

DRAWN BY	CHECKED BY	APPROVED BY	PROJECT:	DRAWING NUMBER	SHEET	REV.
AH	SS	RG	50388X	XL- 30-ML-2003-P- 10-08 -Q	08 of 09	2

SEC 33 27N 41E
SEC 3 26N 41E
SEC 11 26N 41E
SEC 13 26N 41E
SEC 32 27N 41E
SEC 4 26N 41E
SEC 10 26N 41E
SEC 14 26N 41E
SEC 24 26N 41E
SEC 31 27N 41E
SEC 5 26N 41E
SEC 9 26N 41E
SEC 15 26N 41E
SEC 23 26N 41E
Yellowstone
State Hwy 24
McCone County
SEC 6 26N 41E
SEE SHEET - 08
SEE SHEET - 09
SEC 8 26N 41E
SEC 16 26N 41E
SEC 25 26N 41E
MP 0
MP 1
MP 2
MP 3
MP 4
Missouri River
Valley County
SEC 22 26N 41E
SEC 1 6N 40E
SEC 7 26N 41E
SEC 17 26N 41E
SEC 26 26N 41E
230
Fort Peck Dam
SEC 21 26N 41E
SEC 27 26N 41E
SEC 12 26N 40E
SEC 18 26N 41E
SEC 35 26N 41E
State Hwy 117
SEC 20 26N 41E
SEC 28 26N 41E
SEC 34 26N 41E
SEC 19 26N 41E
SEC 29 26N 41E
Garfield County

0 1,000 2,000 4,000 6,000 8,000
Feet

Legend

- Milepost
- Keystone XL Project
- Transmission Supply Line Route
- Pump Station
- County Line
- Section Line

Electric Lines
Voltage
- Below 230kV
- 230kV - 344kV
- 345kV - 499kV
- 500kV - 734kV
- 735kV - 999kV
- AC-DC-AC Tie
- DC

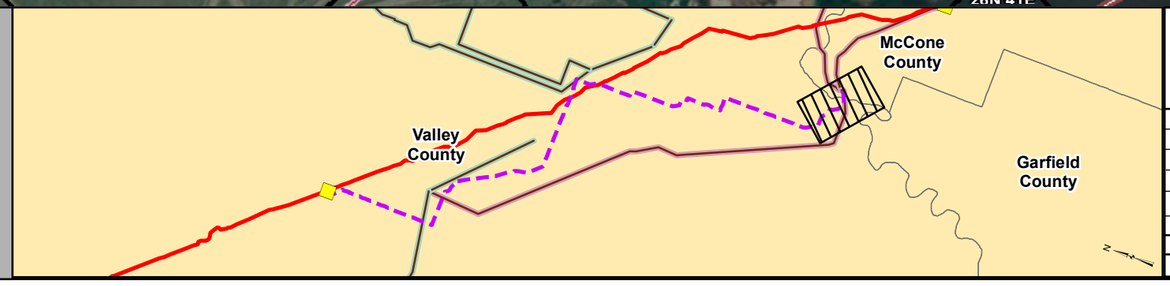

PREPARED BY:
TROW ENGINEERING CONSULTANTS INC.
1300 Metropolitan Boulevard, Suite 200
Tallahassee, Florida , USA 32308
Phone: 1-850-385-5441
Fax: 1-850-385-5523
Trow

NO.	REVISION	DATE
2	ISSUED FOR DEIS FILING (03.26.10 CL)	5.19.10
1	ISSUED FOR SUPPLEMENTAL U.S. DEPT. OF STATE FILING (2.15.09 CL)	7.6.09
0	ISSUED FOR UNITED STATES DEPARTMENT OF STATE (7.31.08 CL)	11.19.08

TransCanada
In business to deliver

KEYSTONE XL PROJECT
TRANSMISSION SUPPLY LINE ROUTE MAP
VALLEY COUNTY, MONTANA
PS-10

MAP PARAMETERS
PROJECTION: NAD83, UTM:13N
SCALE: 1:24000 ; 1"=2000'

DRAWN BY	CHECKED BY	APPROVED BY	PROJECT:	DRAWING NUMBER	SHEET	REV.
AH	SS	RG	50388X	XL- 30-ML-2003-P- 10-09 -A	09 of 09	2

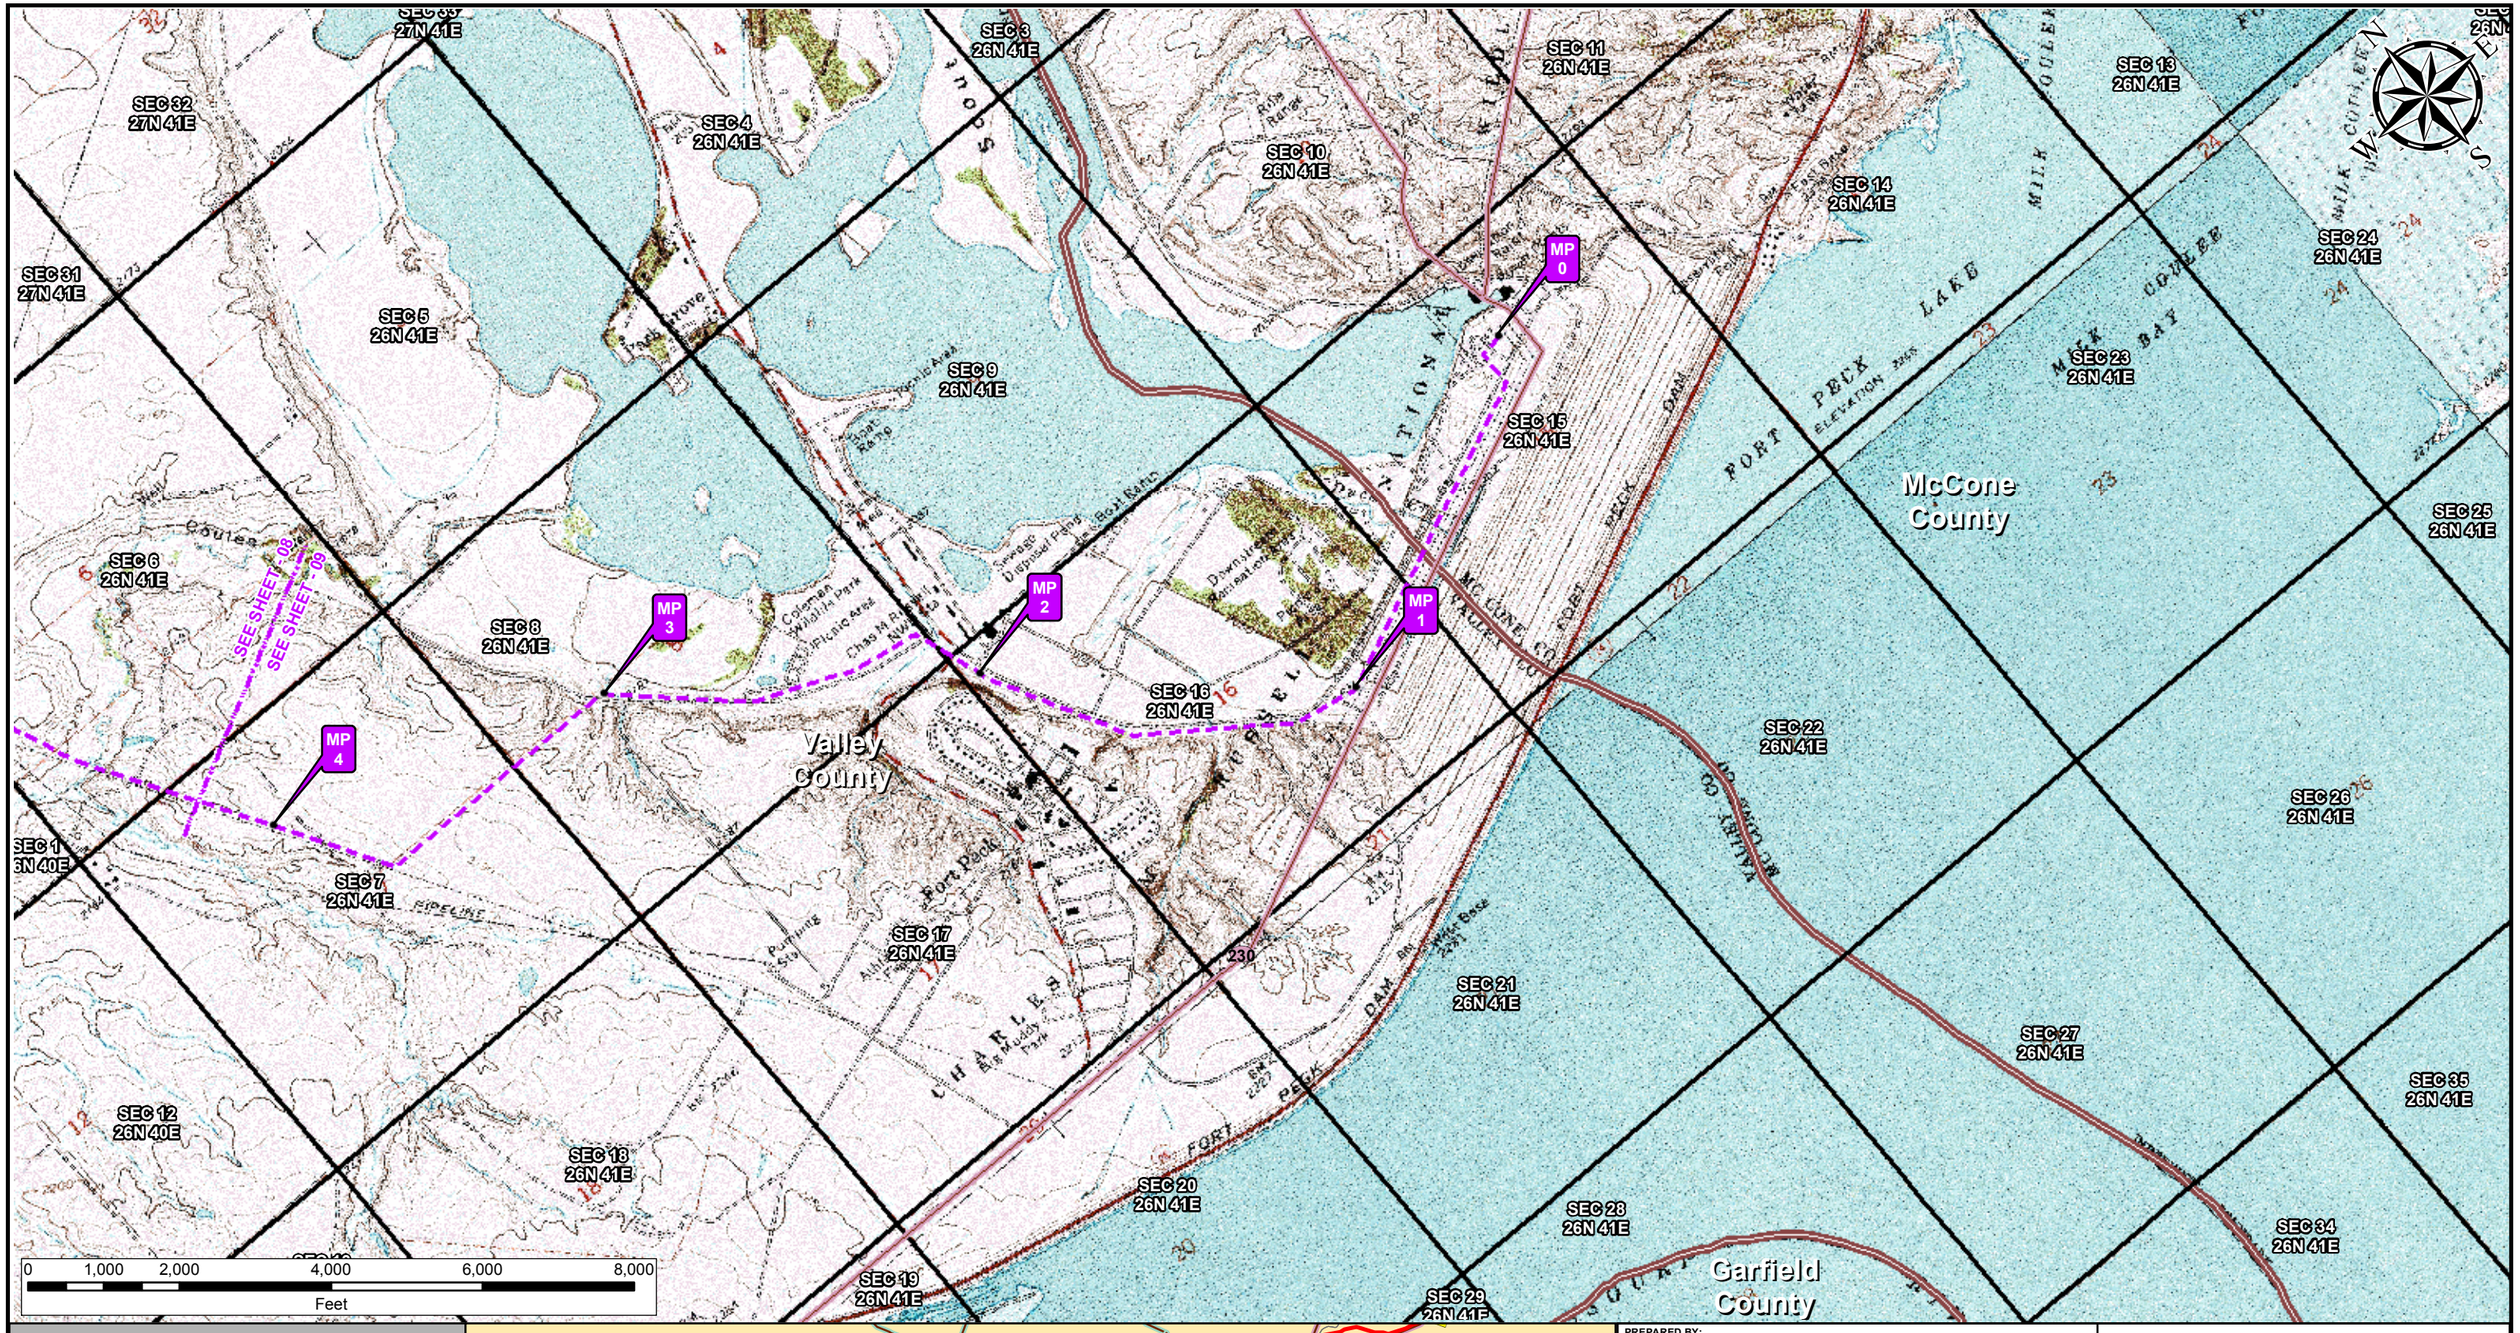

Legend

- Milepost
- Keystone XL Project
- Transmission Supply Line Route
- Pump Station
- County Line
- Section Line

Electric Lines
Voltage
- Below 230kV
- 230kV - 344kV
- 345kV - 499kV
- 500kV - 734kV
- 735kV - 999kV
- AC-DC-AC Tie
- DC

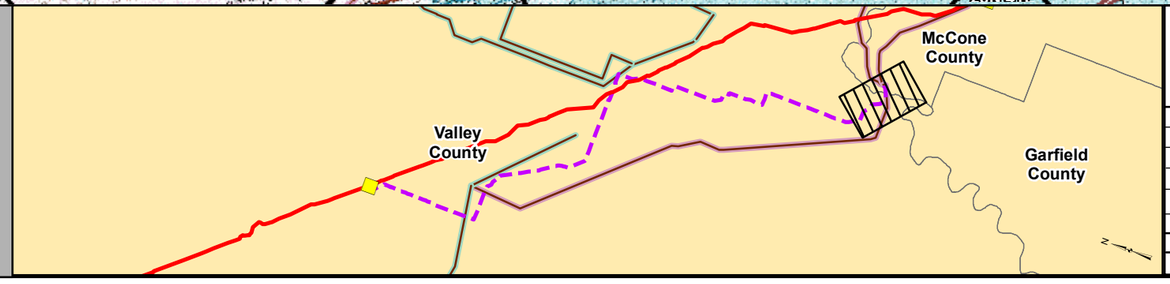

PREPARED BY:
TROW ENGINEERING CONSULTANTS INC.
1300 Metropolitan Boulevard, Suite 200
Tallahassee, Florida , USA 32308
Phone: 1-850-385-5441
Fax: 1-850-385-5523
Trow

NO.	REVISION	DATE
2	ISSUED FOR DEIS FILING (03.26.10 CL)	5.19.10
1	ISSUED FOR SUPPLEMENTAL U.S. DEPT. OF STATE FILING (2/19/09 CL)	7.6.09
0	ISSUED FOR UNITED STATES DEPARTMENT OF STATE (7.31.08 CL)	11.19.08

TransCanada
In business to deliver

KEYSTONE XL PROJECT
TRANSMISSION SUPPLY LINE ROUTE MAP
VALLEY COUNTY, MONTANA
PS-10

MAP PARAMETERS
PROJECTION: NAD83, UTM:13N
SCALE: 1:24000 ; 1"=2000'

DRAWN BY	CHECKED BY	APPROVED BY	PROJECT:	DRAWING NUMBER	SHEET	REV.
AH	SS	RG	50388X	XL- 30-ML-2003-P- 10-09 -Q	09 of 09	2