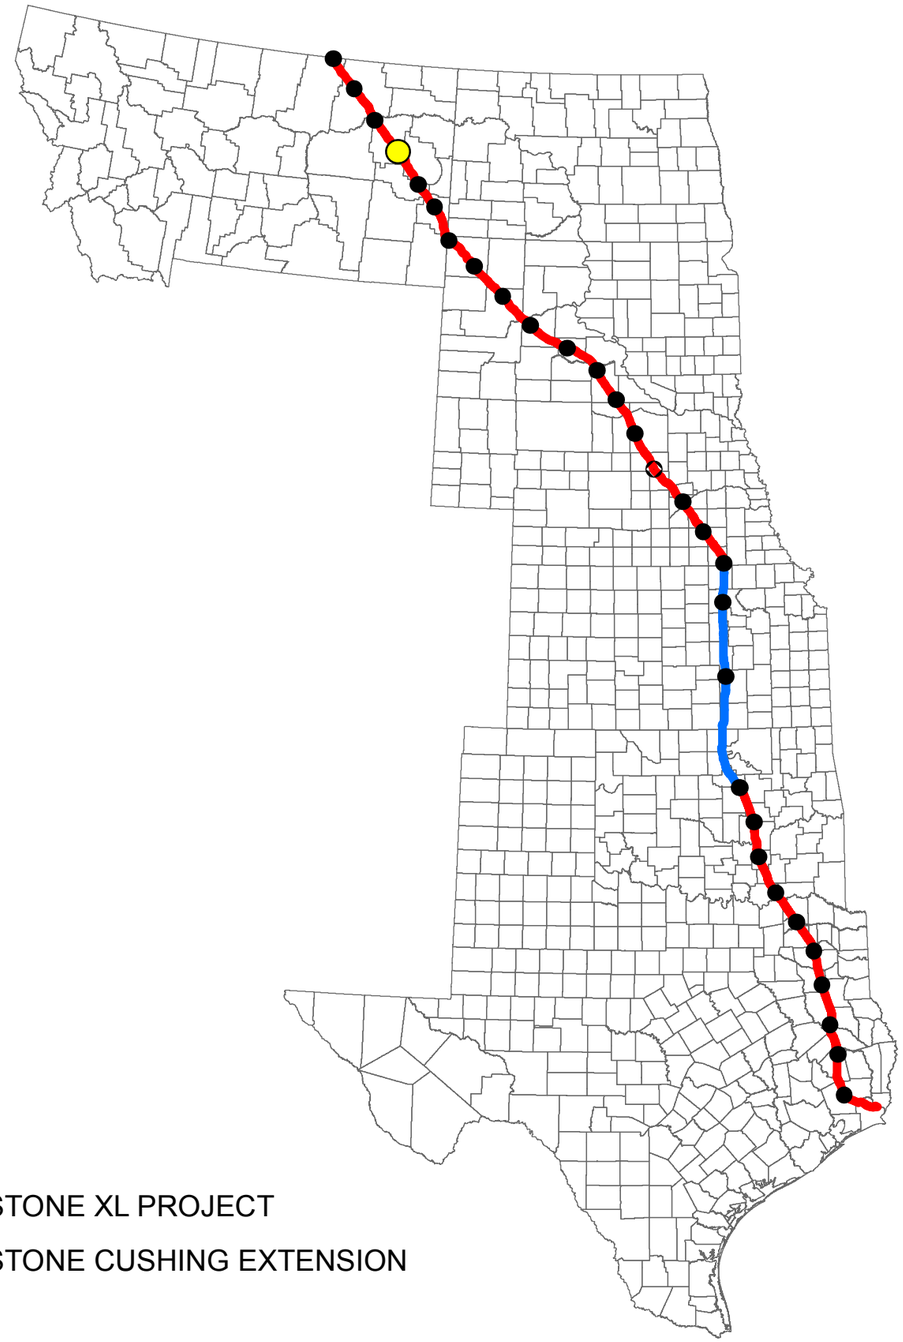

KEYSTONE XL PROJECT

KEYSTONE CUSHING EXTENSION

TransCanada Keystone Pipeline, L.P.
United States Department of State
Keystone XL Project
Appendix B
Powerline Aerial and
USGS Route Sheets
PS-12

TROW ENGINEERING CONSULTANTS, INC.
MAY 19, 2010
REVISION 2

PREPARED BY:
TROW ENGINEERING CONSULTANTS INC.
1300 Metropolitan Boulevard, Suite 200
Tallahassee, Florida , USA 32308
Phone: 1-850-385-5441
Fax: 1-850-385-5523

Trow

NO.	REVISION	DATE
2	ISSUED FOR DEIS FILING (03.26.10 CL)	5.19.10
1	ISSUED FOR SUPPLEMENTAL U.S. DEPT. OF STATE FILING (2.15.09 CL)	7.6.09
0	ISSUED FOR UNITED STATES DEPARTMENT OF STATE (7.31.08 CL)	11.19.08

DRAWING NUMBER	DRAWN BY	CHECKED BY	APPROVED BY
XL-FIPS-ML-2003-P-000	AH	SS	RG

TransCanada
In business to deliver

KEYSTONE XL PROJECT
ROUTE SHEETS

MAP PARAMETERS
PROJECTION: NAD83, UTM: 13N
NTS

PROJECT: 50388X

SHEET: COVER SHEET

SEC 23 19N 48E | SEC 14 19N 48E | SEC 11 19N 48E | SEC 2 19N 48E | SEC 35 20N 48E | SEC 26 20N 48E

SEC 24 19N 48E | SEC 13 19N 48E | SEC 12 19N 48E | SEC 1 19N 48E | SEC 36 20N 48E | SEC 25 20N 48E | SEC 24 20N 48E

SEC 19 19N 49E | SEC 18 19N 49E | SEC 7 19N 49E | SEC 6 19N 49E | SEC 31 20N 49E | SEC 30 20N 49E | SEC 19 20N 49E

SEC 20 19N 49E | SEC 17 19N 49E | SEC 8 19N 49E | SEC 5 19N 49E | SEC 32 20N 49E | SEC 29 20N 49E | SEC 20 20N 49E

McCone County

State Hwy 200 Ramp

Lone Tree Creek

Buffalo Springs Creek

State Hwy 13

Redwater River

State Hwy 200

Burlington Northern/Santa Fe

Gyp Creek

Lost Creek

Lost Creek

Redwater River

MP 147 | MP 148 | MP 149 | MP 150 | MP 151 | MP 0 | MP 1 | MP 2 | MP 3

69kV | 115kV | 230

PS-12 Circle

State Hwy 200

0 1,000 2,000 4,000 6,000 8,000

Feet

Legend

- Milepost
- Keystone XL Project
- Transmission Supply Line Route
- Pump Station
- County Line
- Section Line

Electric Lines

Voltage

- Below 230kV
- 230kV - 344kV
- 345kV - 499kV
- 500kV - 734kV
- 735kV - 999kV
- AC-DC-AC Tie
- DC

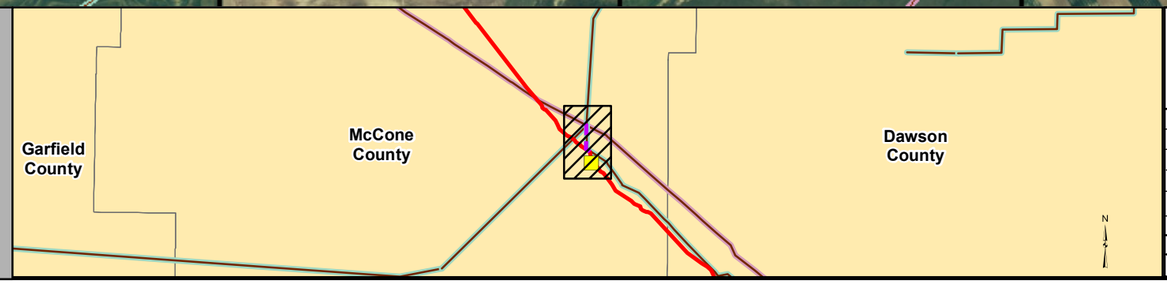

PREPARED BY:

TROW ENGINEERING CONSULTANTS INC.

1300 Metropolitan Boulevard, Suite 200
Tallahassee, Florida , USA 32308
Phone: 1-850-385-5441
Fax: 1-850-385-5523

Trow

TransCanada
In business to deliver

NO.	REVISION	DATE
2	ISSUED FOR DEIS FILING (03.26.10 CL)	5.19.10
1	ISSUED FOR SUPPLEMENTAL U.S. DEPT. OF STATE FILING (2.15.09 CL)	7.6.09
0	ISSUED FOR UNITED STATES DEPARTMENT OF STATE (7.31.08 CL)	11.19.08

KEYSTONE XL PROJECT
TRANSMISSION SUPPLY LINE ROUTE MAP
MCCONE COUNTY, MONTANA
PS-12

MAP PARAMETERS
PROJECTION: NAD83, UTM:13N
SCALE: 1:24000 ; 1"=2000'

DRAWN BY	CHECKED BY	APPROVED BY	PROJECT:	DRAWING NUMBER	SHEET	REV.
AH	SS	RG	50388X	XL-30-ML-2003-P-12-01-A	01 of 01	2

SEC 23 19N 48E | SEC 14 19N 48E | SEC 11 19N 48E | SEC 2 19N 48E | SEC 35 20N 48E | SEC 26 20N 48E

SEC 24 19N 48E | SEC 13 19N 48E | SEC 12 19N 48E | SEC 1 19N 48E | SEC 36 20N 48E | SEC 25 20N 48E | SEC 24 20N 48E

SEC 19 19N 49E | SEC 18 19N 49E | SEC 7 19N 49E | SEC 6 19N 49E | SEC 31 20N 49E | SEC 30 20N 49E | SEC 19 20N 49E

SEC 20 19N 49E | SEC 17 19N 49E | SEC 8 19N 49E | SEC 5 19N 49E | SEC 32 20N 49E | SEC 29 20N 49E | SEC 20 20N 49E

McCone County

MP 147 | MP 148 | MP 149 | MP 150 | MP 151 | MP 3 | MP 2 | MP 1 | MP 0

PS-12 Circle

69kV | 115kV | 230

Redwater | Big Dry | Beaver Creek | Stanley Creek | Cherry Creek

0 1,000 2,000 4,000 6,000 8,000
Feet

N W E S

Legend

- Milepost
- Keystone XL Project
- Transmission Supply Line Route
- Pump Station
- County Line
- Section Line

Electric Lines
Voltage
- Below 230kV
- 230kV - 344kV
- 345kV - 499kV
- 500kV - 734kV
- 735kV - 999kV
- AC-DC-AC Tie
- DC

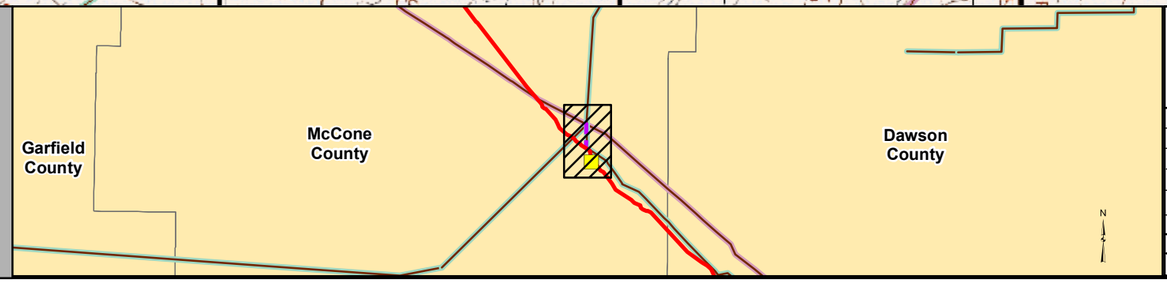

PREPARED BY:
TROW ENGINEERING CONSULTANTS INC.
1300 Metropolitan Boulevard, Suite 200
Tallahassee, Florida , USA 32308
Phone: 1-850-385-5441
Fax: 1-850-385-5523
Trow

NO.	REVISION	DATE
2	ISSUED FOR DEIS FILING (03.26.10 CL)	5.19.10
1	ISSUED FOR SUPPLEMENTAL U.S. DEPT. OF STATE FILING (2/19/09 CL)	7.6.09
0	ISSUED FOR UNITED STATES DEPARTMENT OF STATE (7.31.08 CL)	11.19.08

TransCanada
In business to deliver

KEYSTONE XL PROJECT
TRANSMISSION SUPPLY LINE ROUTE MAP
MCCONE COUNTY, MONTANA
PS-12

MAP PARAMETERS
PROJECTION: NAD83, UTM:13N
SCALE: 1:24000 ; 1"=2000'

DRAWN BY	CHECKED BY	APPROVED BY	PROJECT:	DRAWING NUMBER	SHEET	REV.
AH	SS	RG	50388X	XL- 30-ML-2003-P- 12-01 -Q	01 of 01	2