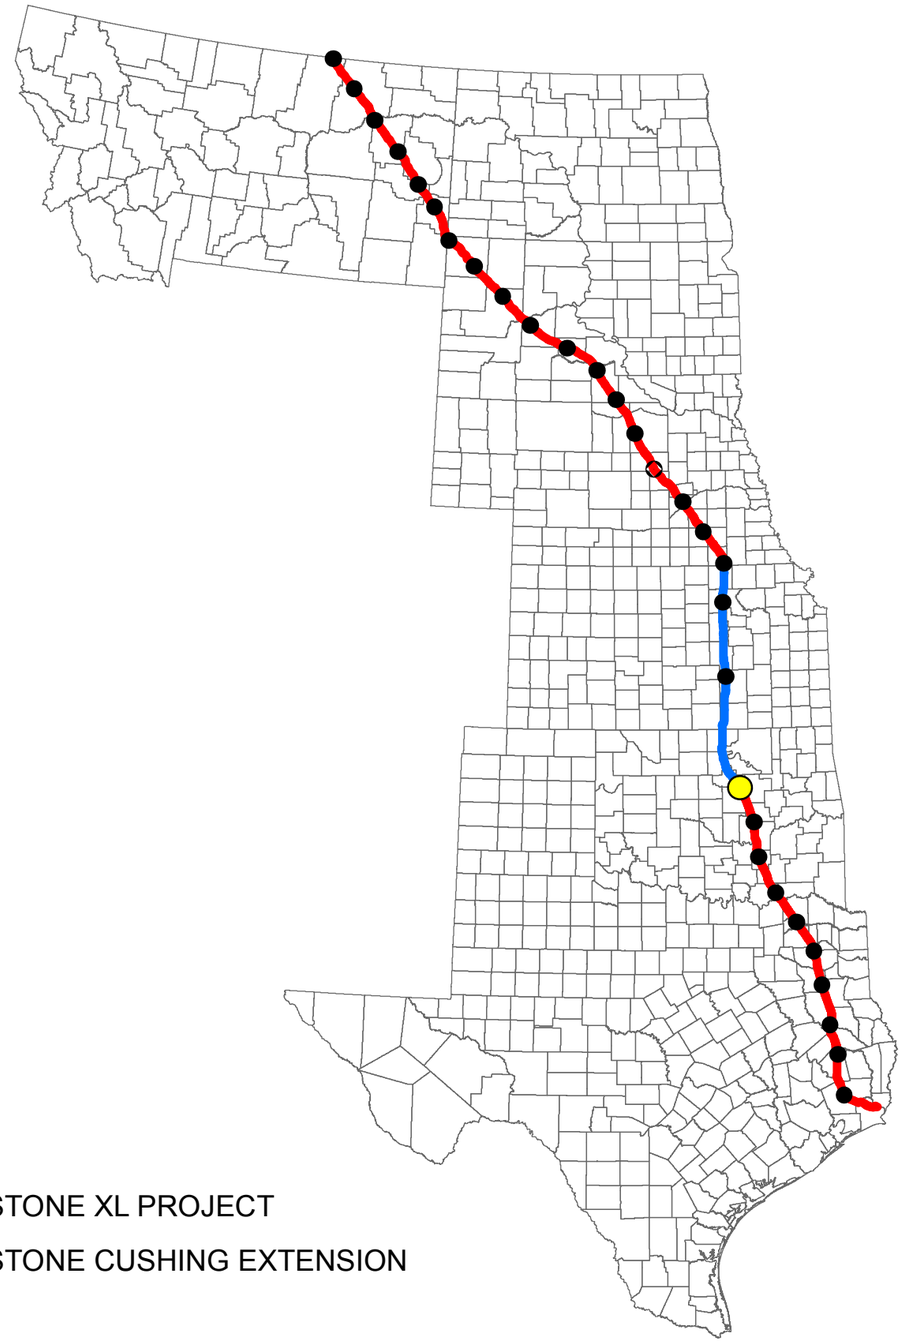

KEYSTONE XL PROJECT

KEYSTONE CUSHING EXTENSION

TransCanada Keystone Pipeline, L.P.
United States Department of State
Keystone XL Project
Appendix B
Powerline Aerial and
USGS Route Sheets
PS - 32

TROW ENGINEERING CONSULTANTS, INC.
MAY 19, 2010
REVISION 2

PREPARED BY:
TROW ENGINEERING CONSULTANTS INC.
1300 Metropolitan Boulevard, Suite 200
Tallahassee, Florida , USA 32308
Phone: 1-850-385-5441
Fax: 1-850-385-5523

Trow

TransCanada
In business to deliver

NO.	REVISION	DATE
2	ISSUED FOR DEIS FILING (03.15.10 CL)	5.19.10
1	ISSUED FOR SUPPLEMENTAL U.S. DEPT. OF STATE FILING (2.19.09 CL)	7.6.09
0	ISSUED FOR UNITED STATES DEPARTMENT OF STATE (7.31.08 CL)	11.19.08

DRAWING NUMBER	DRAWN BY	CHECKED BY	APPROVED BY
XL-FIPS-ML-2003-P-000	AH	SS	RG

KEYSTONE XL PROJECT
ROUTE SHEETS

MAP PARAMETERS
PROJECTION: NAD83, UTM: 14N
NTS

PROJECT: 50388X

SHEET: COVER SHEET

SEC 10 17N 5E | SEC 11 17N 5E | SEC 12 17N 5E | SEC 7 17N 6E | SEC 8 17N 6E | SEC 9 17N 6E | SEC 10 17N 6E

SEC 15 17N 5E | SEC 14 17N 5E | SEC 13 17N 5E | SEC 18 17N 6E | SEC 17 17N 6E | SEC 16 17N 6E | SEC 15 17N 6E

SEC 22 17N 5E | SEC 23 17N 5E | SEC 24 17N 5E | SEC 19 17N 6E | SEC 20 17N 6E | SEC 21 17N 6E | SEC 22 17N 6E

SEC 27 17N 5E | SEC 26 17N 5E | SEC 25 17N 5E | SEC 30 17N 6E | SEC 29 17N 6E | SEC 28 17N 6E | SEC 27 17N 6E

SEC 36 | SEC 31 | SEC 32

Payne County

Lincoln County

Cottonwood Creek

Euchee Creek

Sand Creek

Wildhorse Creek

Turkey Creek

State Hwy 99

69kV

PS - 32 Cushing South

MP 0 | MP 1 | MP 2 | MP 3 | MP 4 | MP 5 | MP 6

N W E S

0 1,000 2,000 4,000 6,000 8,000

Feet

Legend

- Milepost
- Keystone XL Project
- Transmission Supply Line Route
- Pump Station
- County Line
- Section Line

Electric Lines

Voltage

- Below 230kV
- 230kV - 344kV
- 345kV - 499kV
- 500kV - 734kV
- 735kV - 999kV
- AC-DC-AC Tie
- DC

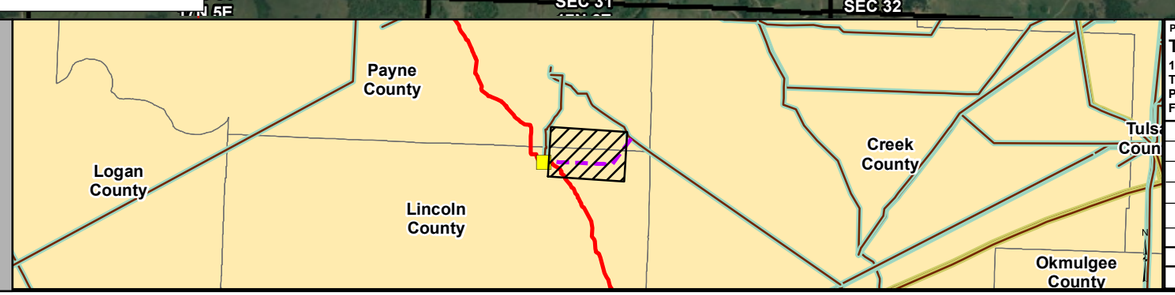

PREPARED BY:
TROW ENGINEERING CONSULTANTS INC.
1300 Metropolitan Boulevard, Suite 200
Tallahassee, Florida , USA 32308
Phone: 1-850-385-5441
Fax: 1-850-385-5523
Trow

TransCanada
In business to deliver

KEYSTONE XL PROJECT
TRANSMISSION SUPPLY LINE ROUTE MAP
PAYNE COUNTY, OKLAHOMA
PS-32

MAP PARAMETERS
PROJECTION: NAD83, UTM:15N
SCALE: 1:24000 ; 1"=2000'

NO.	REVISION	DATE
2	ISSUED FOR DEIS FILING (03.15.10 CL)	5.19.10
1	ISSUED FOR SUPPLEMENTAL U.S. DEPT. OF STATE FILING (2.15.09 CL)	7.6.09
0	ISSUED FOR UNITED STATES DEPARTMENT OF STATE (7.31.08 CL)	11.19.08

DRAWN BY	CHECKED BY	APPROVED BY	PROJECT:	DRAWING NUMBER	SHEET	REV.
AH	SS	RG	50388X	XL-40-ML-2003-P-32-01-A	01 of 01	2

SEC 10 17N 5E
SEC 11 17N 5E
SEC 12 17N 5E
SEC 7 17N 6E
SEC 8 17N 6E
SEC 9 17N 6E
SEC 10 17N 6E
SEC 15 17N 5E
SEC 14 17N 5E
SEC 13 17N 5E
SEC 18 17N 6E
SEC 17 17N 6E
SEC 16 17N 6E
SEC 15 17N 6E
SEC 22 17N 5E
SEC 23 17N 5E
SEC 24 17N 5E
SEC 19 17N 6E
SEC 20 17N 6E
SEC 21 17N 6E
SEC 22 17N 6E
SEC 27 17N 5E
SEC 26 17N 5E
SEC 25 17N 5E
SEC 30 17N 6E
SEC 29 17N 6E
SEC 28 17N 6E
SEC 27 17N 6E
SEC 36 17N 5E
SEC 31
SEC 32

Payne County

Lincoln County

69kV

PS- 32
Cushing South

MP 0
MP 1
MP 2
MP 3
MP 4
MP 5
MP 6

TANK FARM
Sewage Disposal
Radio Tower
PAYNE CO.
LINCOLN CO.
OIL FIELD

0 1,000 2,000 4,000 6,000 8,000
Feet

Legend

- Milepost
- Keystone XL Project
- Transmission Supply Line Route
- Pump Station
- County Line
- Section Line

Electric Lines
Voltage
- Below 230kV
- 230kV - 344kV
- 345kV - 499kV
- 500kV - 734kV
- 735kV - 999kV
- AC-DC-AC Tie
- DC

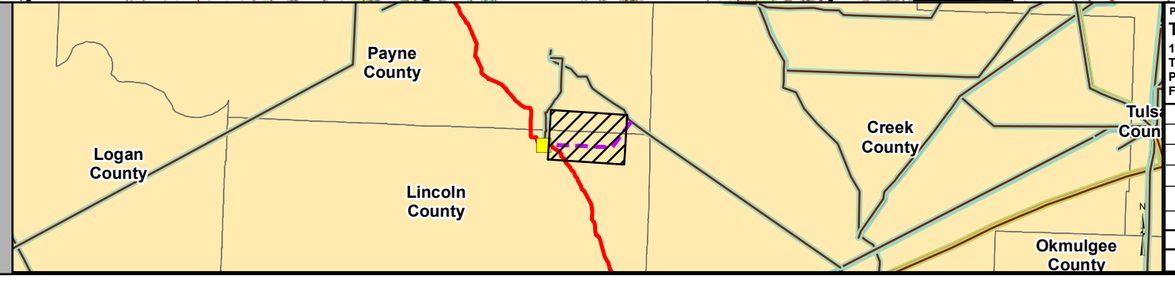

PREPARED BY:
TROW ENGINEERING CONSULTANTS INC.
1300 Metropolitan Boulevard, Suite 200
Tallahassee, Florida , USA 32308
Phone: 1-850-385-5441
Fax: 1-850-385-5523
Trow

TransCanada
In business to deliver

KEYSTONE XL PROJECT
TRANSMISSION SUPPLY LINE ROUTE MAP
PAYNE COUNTY, OKLAHOMA
PS-32

MAP PARAMETERS
PROJECTION: NAD83, UTM:15N
SCALE: 1:24000 ; 1"=2000'

NO.	REVISION	DATE
2	ISSUED FOR DEIS FILING (03.15.10 CL)	5.19.10
1	ISSUED FOR SUPPLEMENTAL U.S. DEPT. OF STATE FILING (2/19/09 CL)	7.6.09
0	ISSUED FOR UNITED STATES DEPARTMENT OF STATE (7.31.08 CL)	11.19.08

DRAWN BY	CHECKED BY	APPROVED BY	PROJECT:	DRAWING NUMBER	SHEET	REV.
AH	SS	RG	50388X	XL-40-ML-2003-P-32-01-Q	01 of 01	2