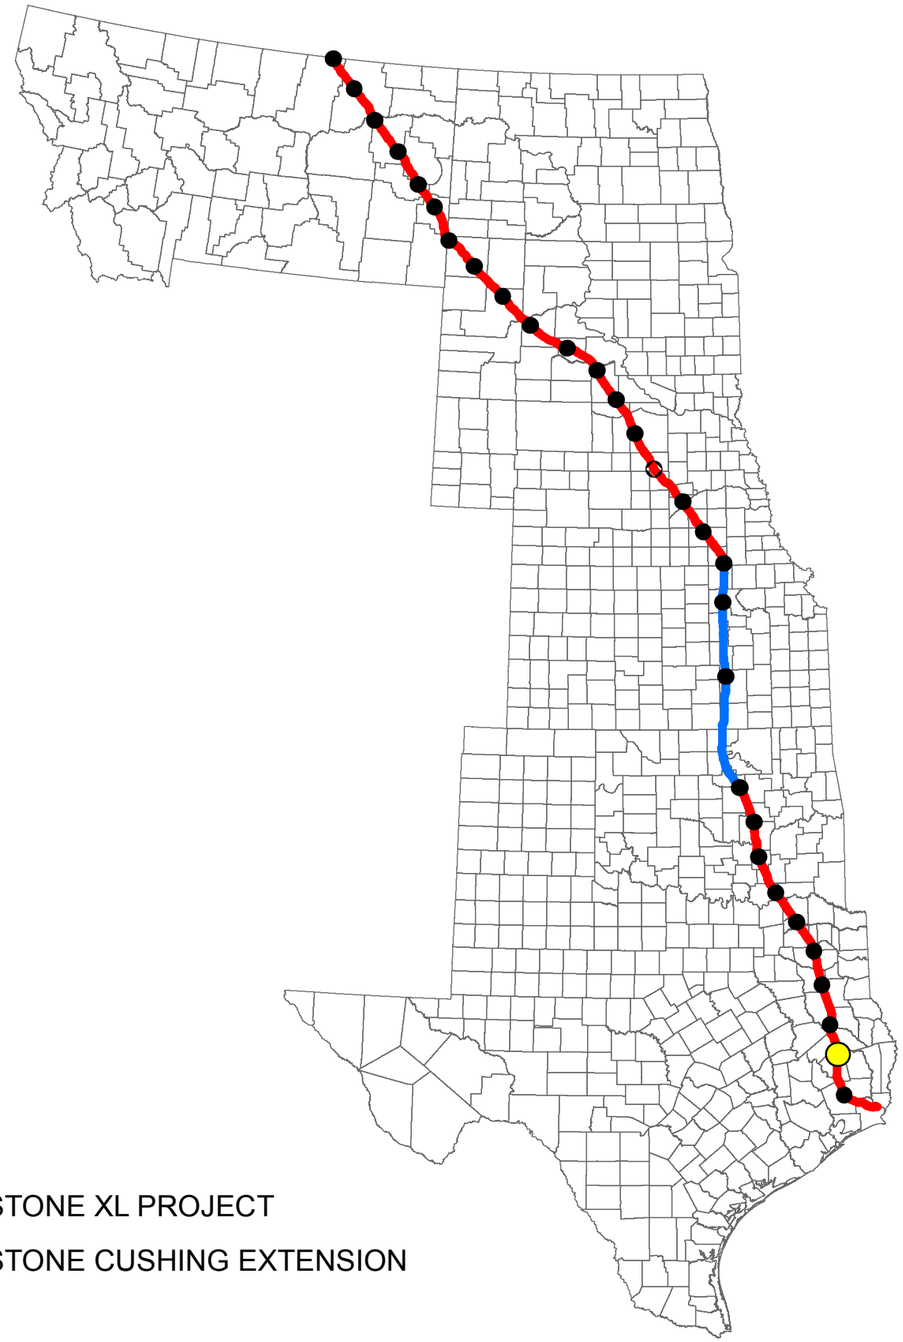

KEYSTONE XL PROJECT

KEYSTONE CUSHING EXTENSION

# TROW ENGINEERING CONSULTANTS, INC.
# MAY 19, 2010
# REVISION 2

# TransCanada Keystone Pipeline, L.P.
# United States Department of State
# Keystone XL Project
# Appendix B
# Powerline Aerial and
# USGS Route Sheets
# PS - 40


PREPARED BY:
**TROW ENGINEERING CONSULTANTS INC.**
1300 Metropolitan Boulevard, Suite 200
Tallahassee, Florida , USA 32308
Phone: 1-850-385-5441
Fax: 1-850-385-5523


Trow

| NO. | REVISION | DATE |
|---|---|---|
| | | |
| | | |
| 2 | ISSUED FOR DEIS FILING (03.15.10 CL) | 5.19.10 |
| 1 | ISSUED FOR SUPPLEMENTAL U.S. DEPT. OF STATE FILING (2.19.09 CL) | 7.6.09 |
| 0 | ISSUED FOR UNITED STATES DEPARTMENT OF STATE (7.31.08 CL) | 11.19.08 |

| DRAWING NUMBER | DRAWN BY | CHECKED BY | APPROVED BY |
|---|---|---|---|
| XL-FIPS-ML-2003-P-000 | AH | SS | RG |

TransCanada
*In business to deliver*

KEYSTONE XL PROJECT
ROUTE SHEETS

MAP PARAMETERS
PROJECTION: NAD83, UTM: 14N
NTS

PROJECT: 50388X

SHEET: COVER SHEET

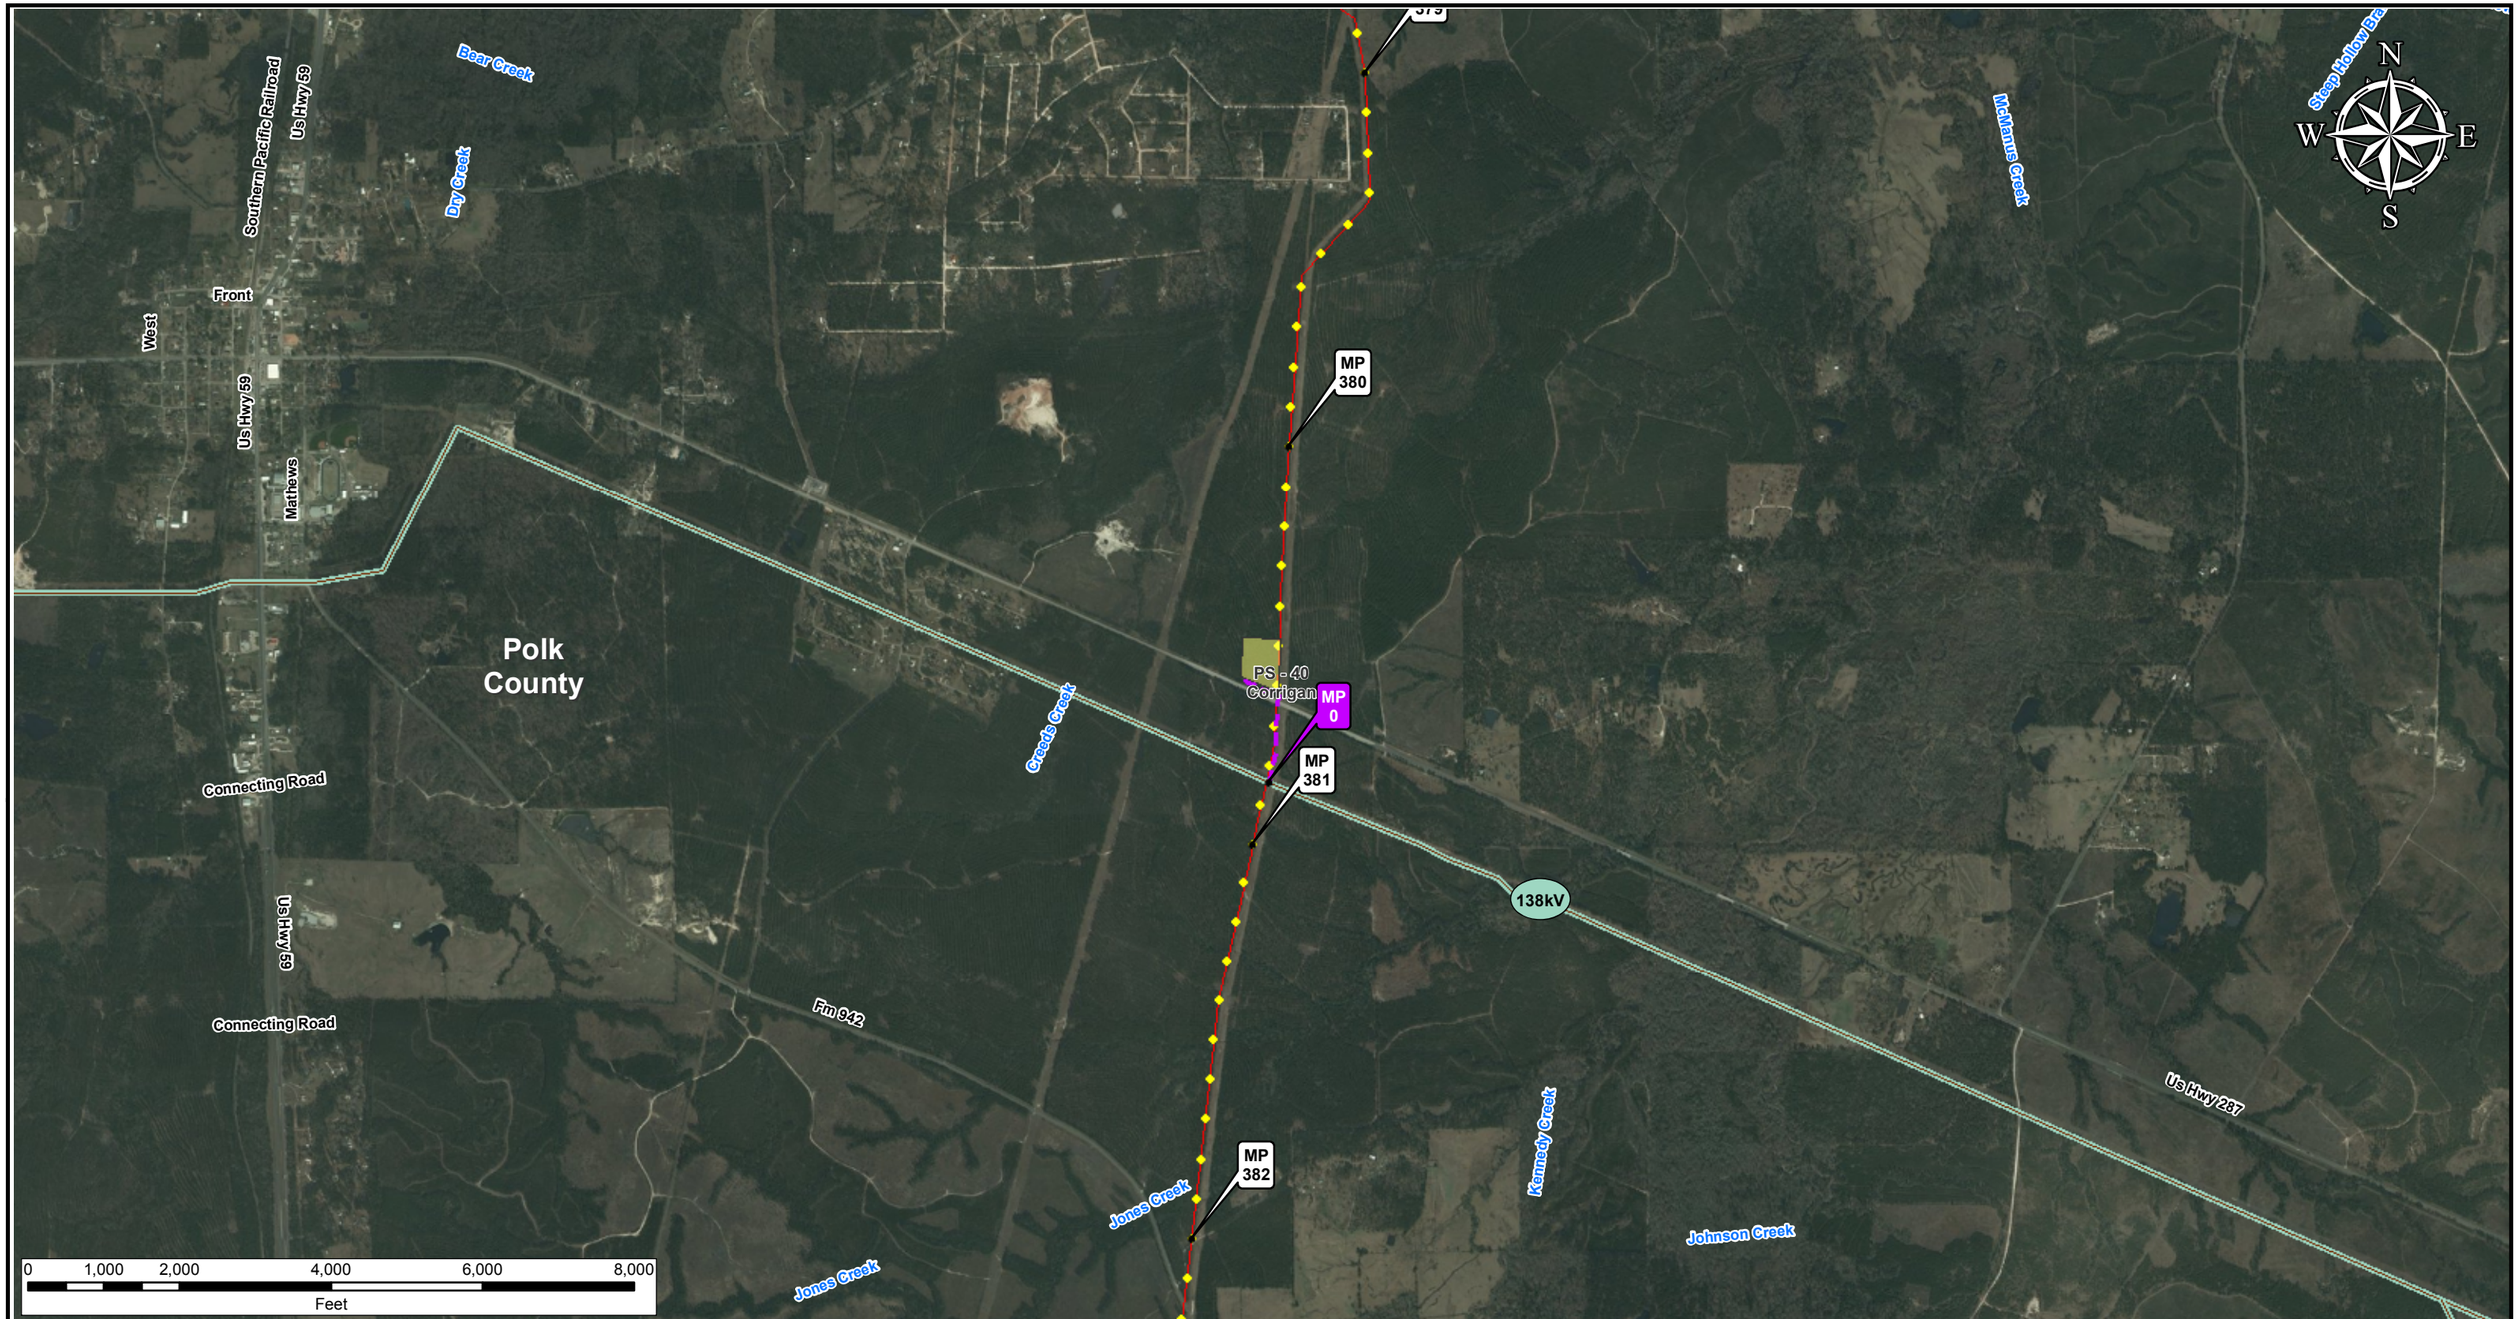


**Legend**

- Milepost
- Keystone XL Project
- Transmission Supply Line Route
- Pump Station
- County Line
- Section Line

**Electric Lines**

Voltage

- Below 230kV
- 230kV - 344kV
- 345kV - 499kV
- 500kV - 734kV
- 735kV - 999kV
- AC-DC-AC Tie
- DC

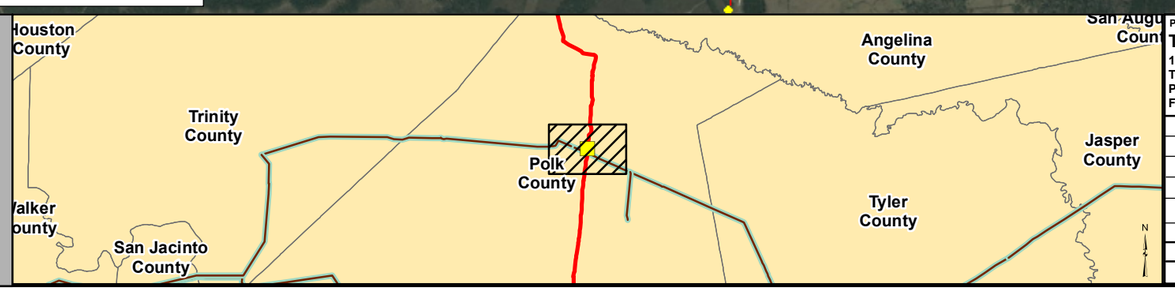


PREPARED BY:
TROW ENGINEERING CONSULTANTS INC.
1300 Metropolitan Boulevard, Suite 200
Tallahassee, Florida , USA 32308
Phone: 1-850-385-5441
Fax: 1-850-385-5523
Trow

| NO. | REVISION | DATE |
|---|---|---|
| | | |
| | | |
| 2 | ISSUED FOR DEIS FILING (03.15.10 CL) | 5.19.10 |
| 1 | ISSUED FOR SUPPLEMENTAL U.S. DEPT. OF STATE FILING (2.15.09 CL) | 7.6.09 |
| 0 | ISSUED FOR UNITED STATES DEPARTMENT OF STATE (7.31.08 CL) | 11.19.08 |

TransCanada
*In business to deliver*

KEYSTONE XL PROJECT
TRANSMISSION SUPPLY LINE ROUTE MAP
POLK COUNTY, TEXAS
**PS-40**

MAP PARAMETERS
PROJECTION: NAD83, UTM:15N
SCALE: 1:24000 ; 1"=2000'

| DRAWN BY | CHECKED BY | APPROVED BY | PROJECT: | DRAWING NUMBER | SHEET | REV. |
|---|---|---|---|---|---|---|
| AH | SS | RG | 50388X | XL-48-ML-2003-P-40-01-A | 01 of 01 | 2 |

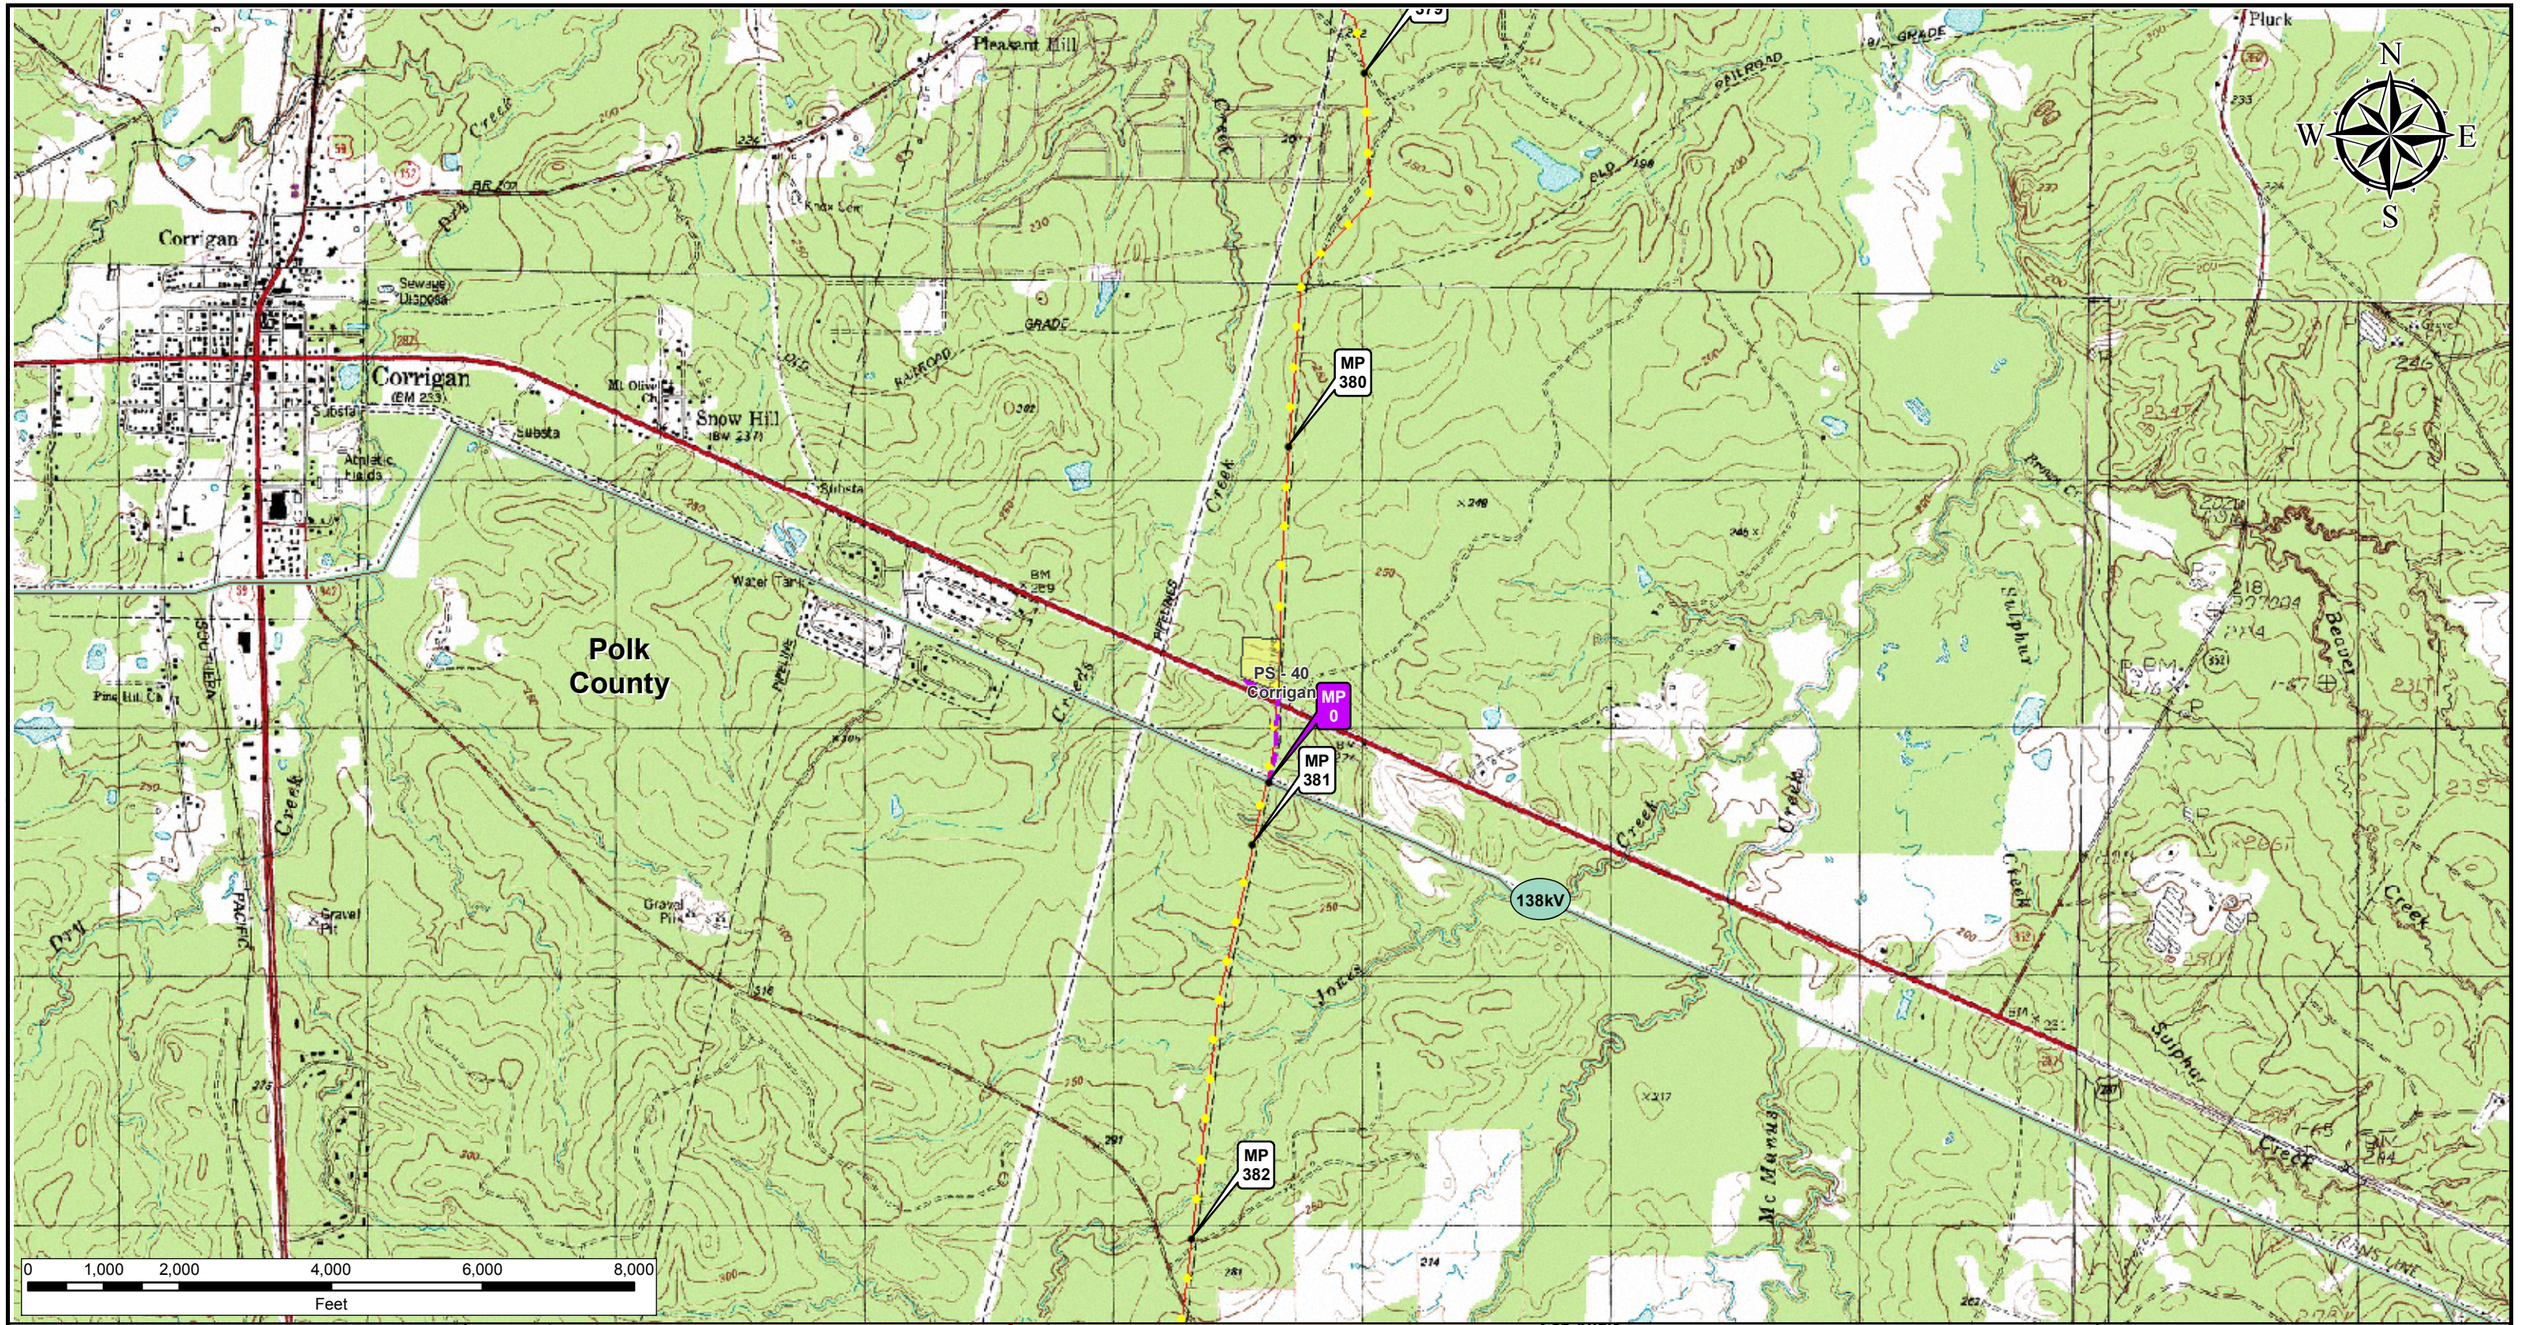


## Legend

- Milepost
- Keystone XL Project
- Transmission Supply Line Route
- Pump Station
- County Line
- Section Line

**Electric Lines**
Voltage
- Below 230kV
- 230kV - 344kV
- 345kV - 499kV
- 500kV - 734kV
- 735kV - 999kV
- AC-DC-AC Tie
- DC

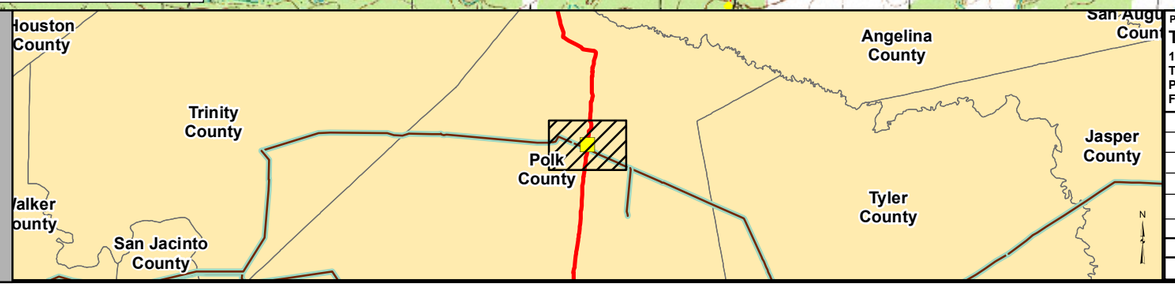


PREPARED BY:
TROW ENGINEERING CONSULTANTS INC.
1300 Metropolitan Boulevard, Suite 200
Tallahassee, Florida , USA 32308
Phone: 1-850-385-5441
Fax: 1-850-385-5523
Trow

| NO. | REVISION | DATE |
|---|---|---|
| | | |
| | | |
| 2 | ISSUED FOR DEIS FILING (03.15.10 CL) | 5.19.10 |
| 1 | ISSUED FOR SUPPLEMENTAL U.S. DEPT. OF STATE FILING (2/19/09 CL) | 7.6.09 |
| 0 | ISSUED FOR UNITED STATES DEPARTMENT OF STATE (7.31.08 CL) | 11.19.08 |

TransCanada
*In business to deliver*

# KEYSTONE XL PROJECT
## TRANSMISSION SUPPLY LINE ROUTE MAP
## POLK COUNTY, TEXAS
## PS-40

MAP PARAMETERS
PROJECTION: NAD83, UTM:15N
SCALE: 1:24000 ; 1"=2000'

| DRAWN BY | CHECKED BY | APPROVED BY | PROJECT: | DRAWING NUMBER | SHEET | REV. |
|---|---|---|---|---|---|---|
| AH | SS | RG | 50388X | XL- 48-ML-2003-P- 40-01 -Q | 01 of 01 | 2 |