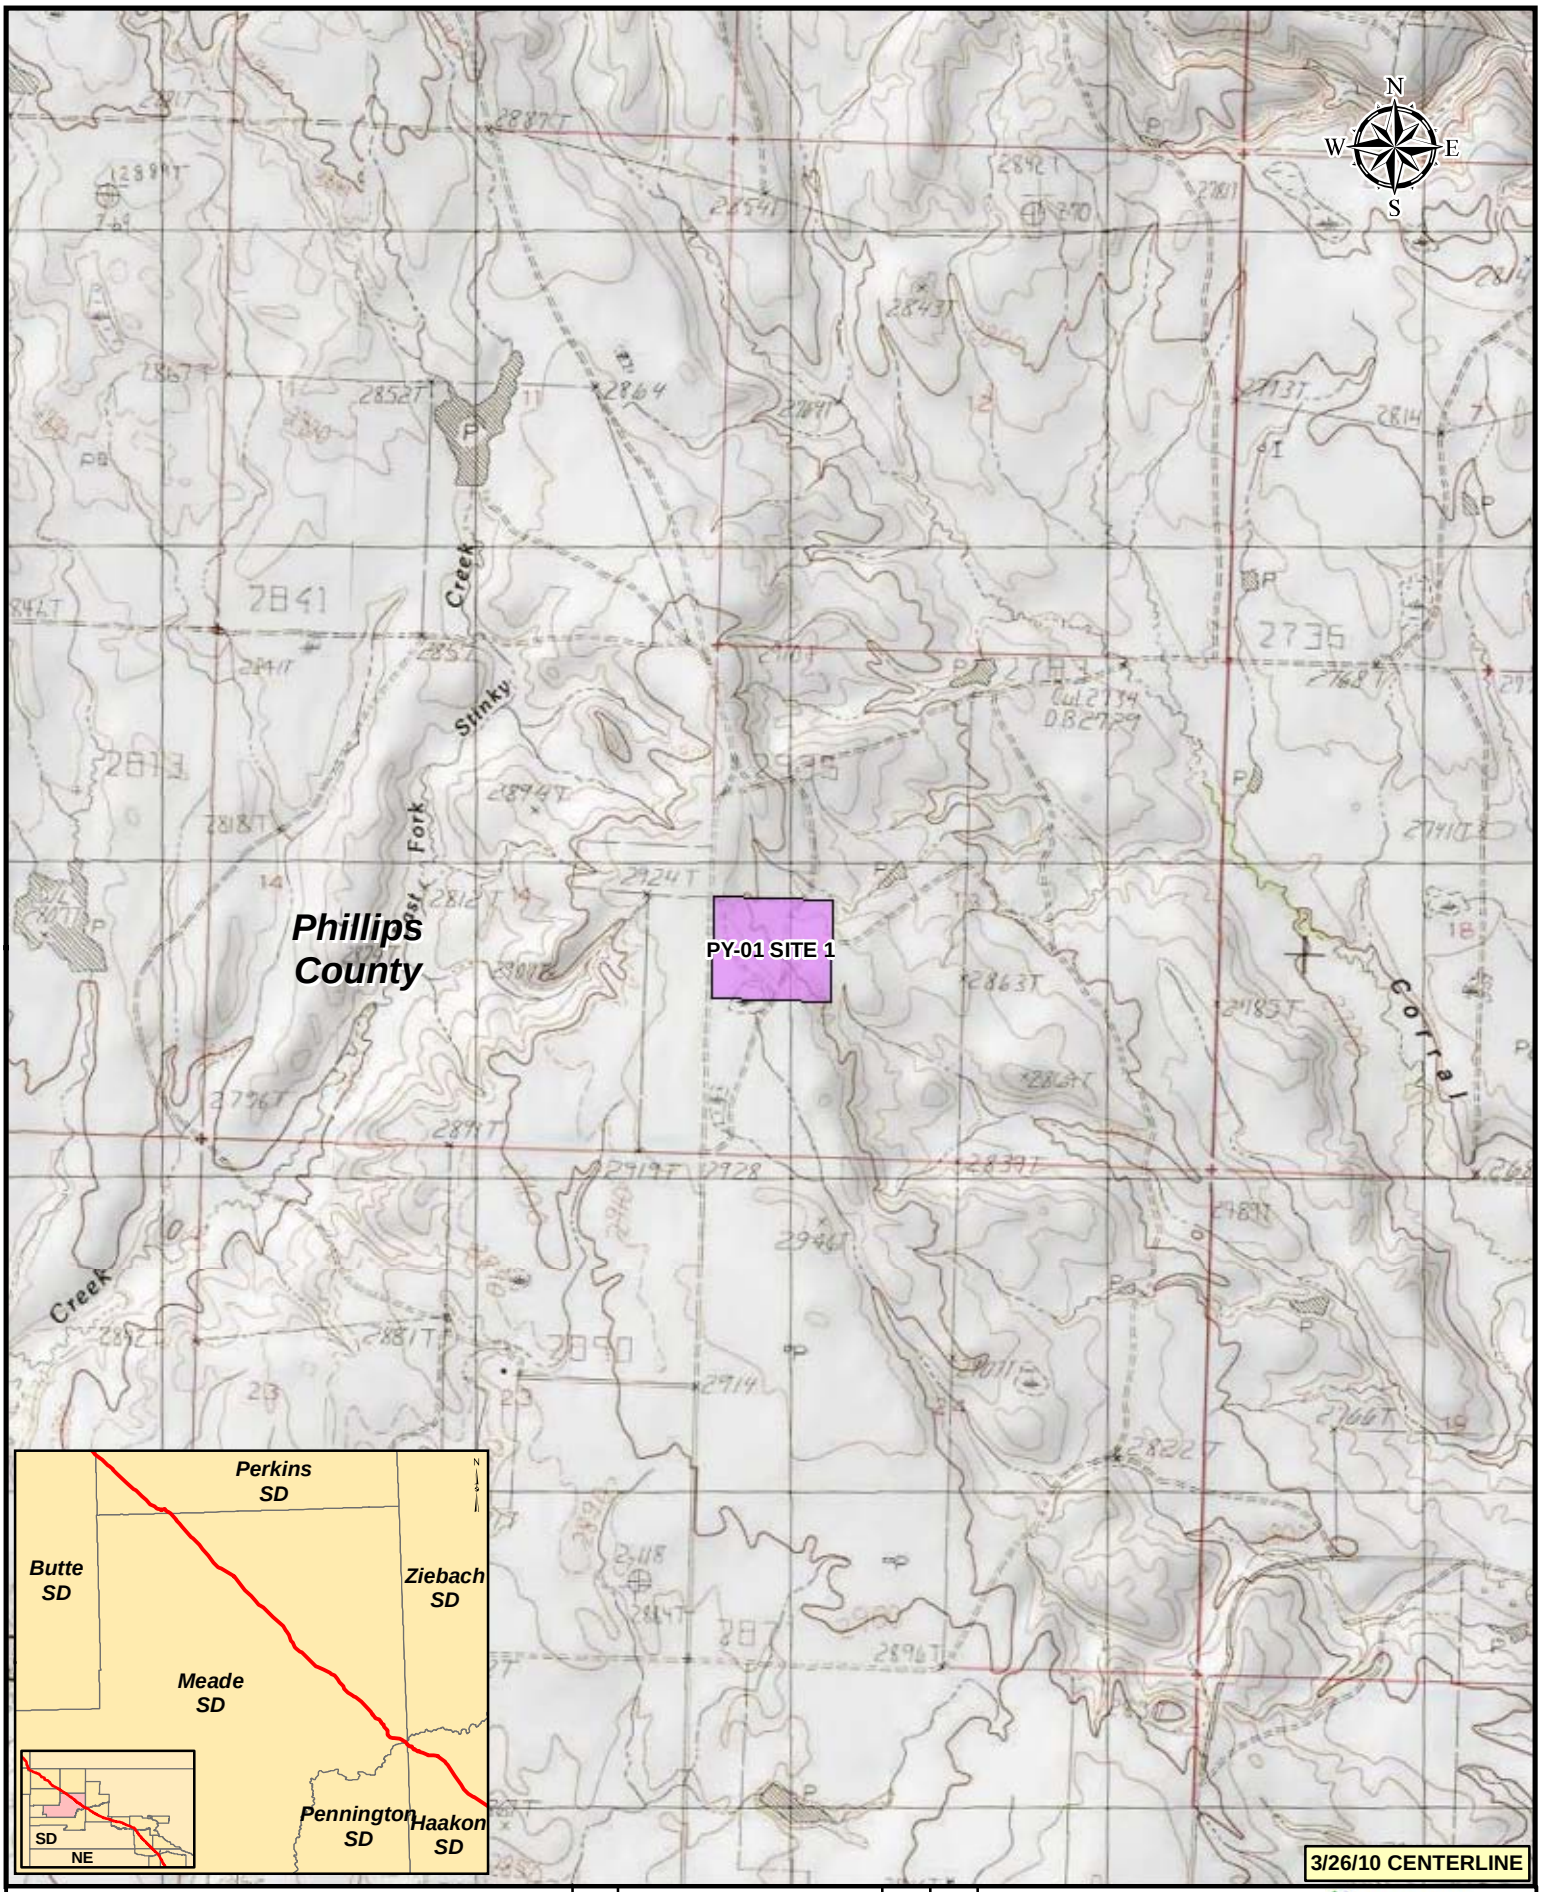

Legend

- MILEPOST
- KEYSTONE XL PROJECT
- PUMP STATION
- VALVE
- CONSTRUCTION CAMP
- CONTRACTOR YARD
- PIPE YARD

NO.	REVISION	DATE	APPR.
2	ISSUED FOR DEIS COMMENT SUBMITTAL TO U.S. DEPT. OF STATE (3.26.10 CL)	5.19.10	RG
1	ISSUED FOR SUPPLEMENTAL U.S. DEPT. OF STATE FILING (2.15.09 CL)	7.6.09	RG
0	ISSUED FOR UNITED STATES DEPARTMENT OF STATE (7.31.08 CL)	11.19.08	RG

PREPARED BY: TROW ENGINEERING CONSULTANTS INC.

TransCanada — In Business to deliver

0 500 1,000 2,000 Feet

KEYSTONE XL PROJECT
ROUTE SHEETS
MORGAN, MONTANA TO STEELE CITY, NEBRASKA

SCALE	DATE	DRAWN	CHECKED	APPROVED	PROJECT:	DRAWING NUMBER	SHEET	REVISION
1:24000	11.19.08	GS	SS	RG	50388X	XL-30-ML-2002-P- 01 -Q	01	2

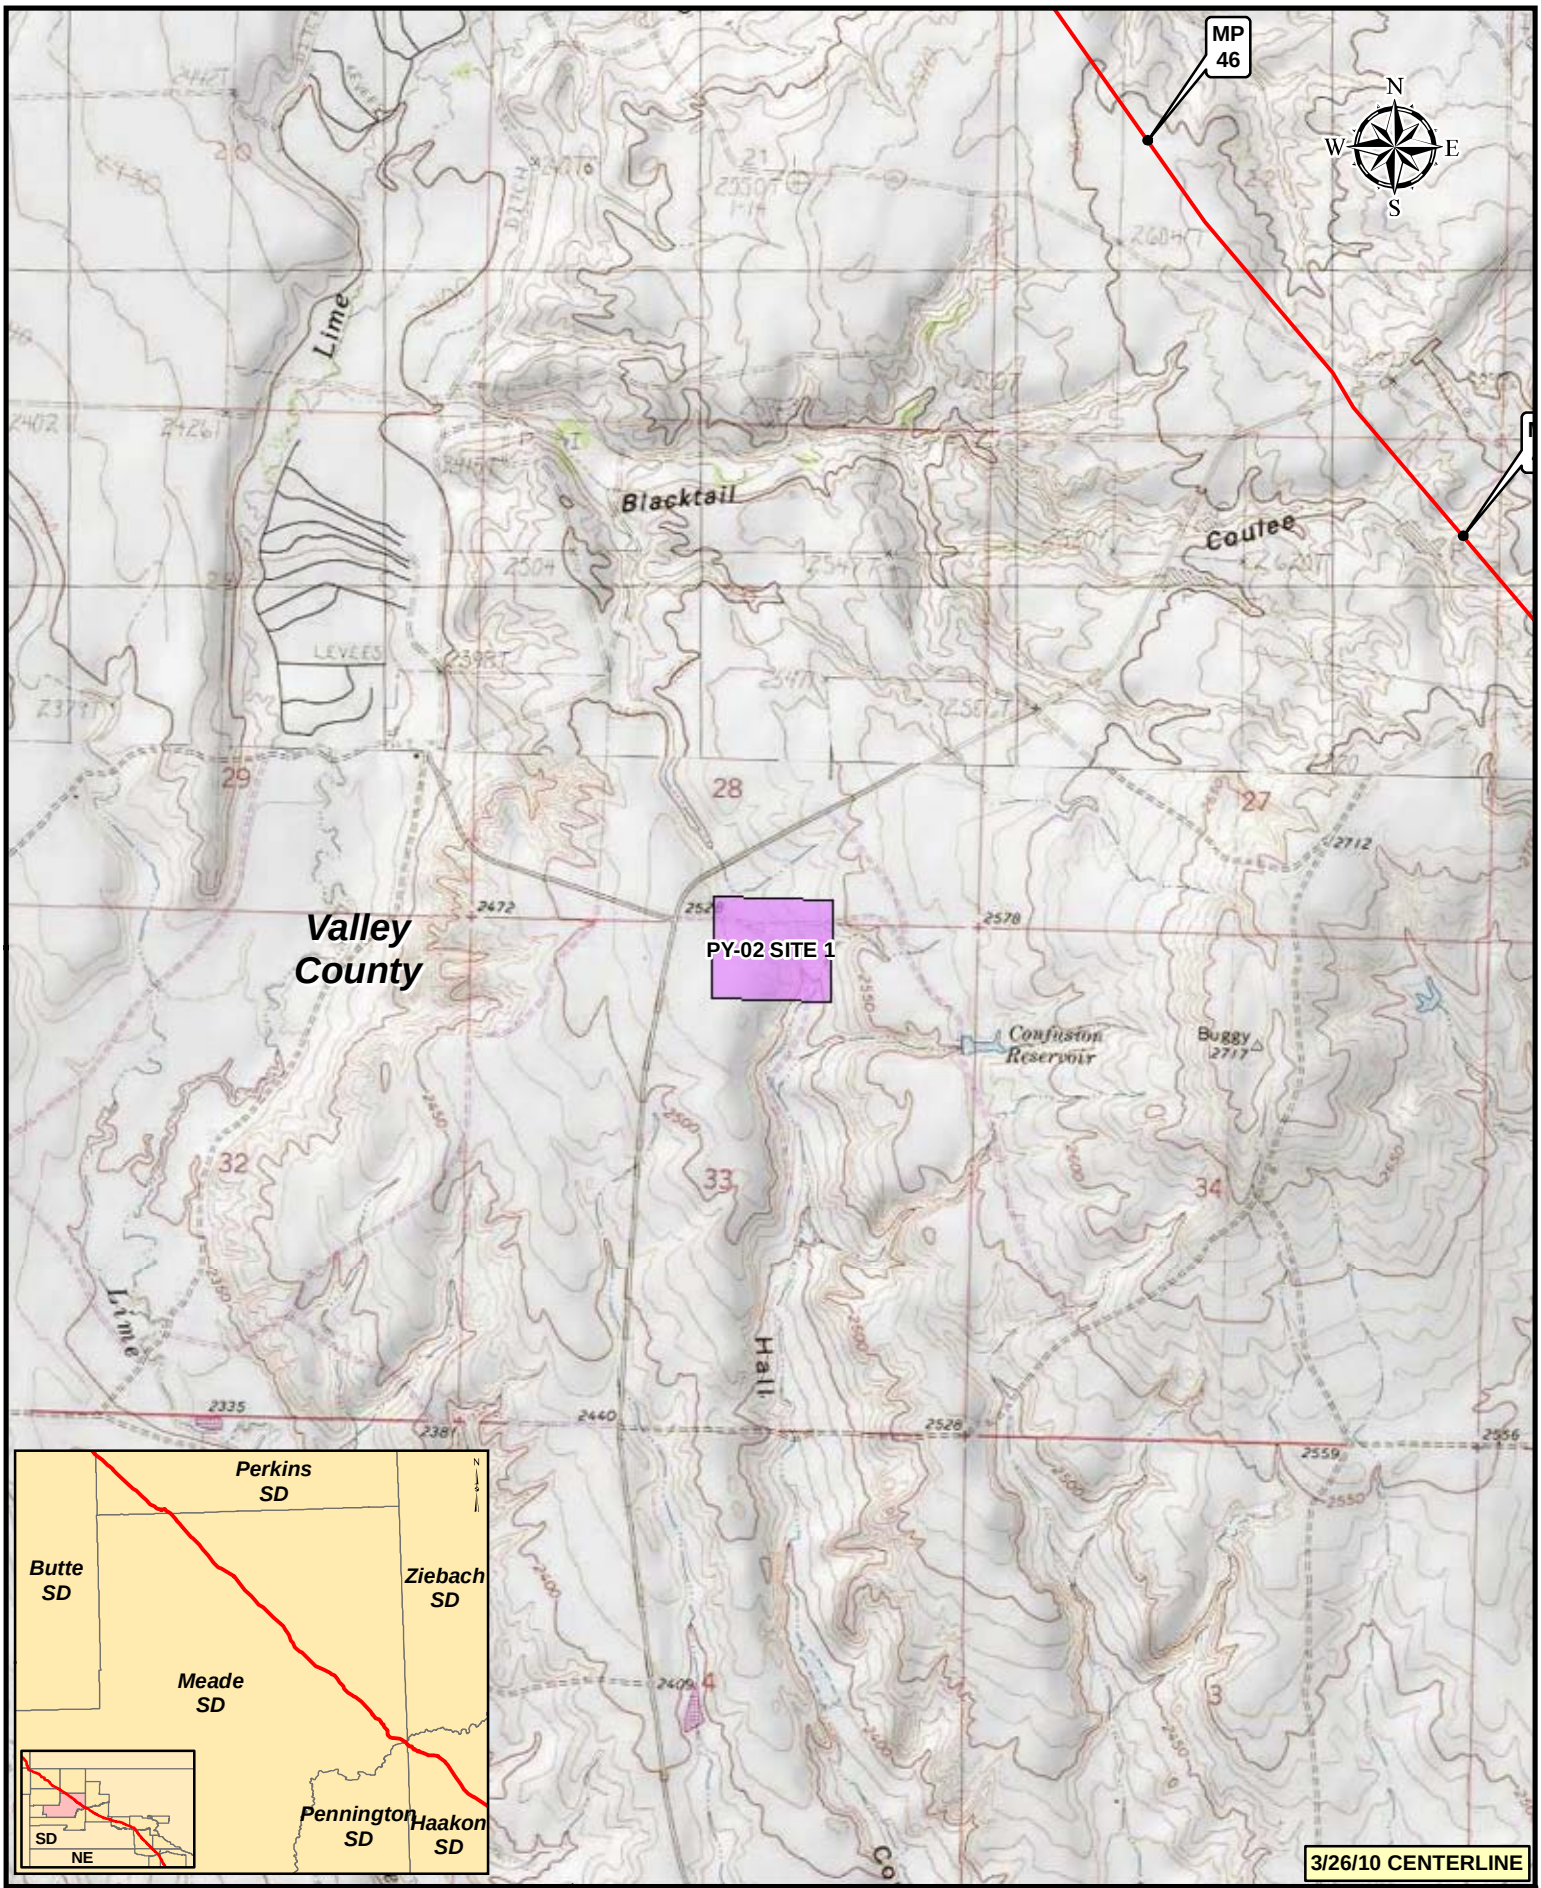

Legend

- MILEPOST
- KEYSTONE XL PROJECT
- PUMP STATION
- VALVE
- CONSTRUCTION CAMP
- CONTRACTOR YARD
- PIPE YARD

NO.	REVISION	DATE	APPR.
2	ISSUED FOR DEIS COMMENT SUBMITTAL TO U.S. DEPT. OF STATE (3.26.10 CL)	5.19.10	RG
1	ISSUED FOR SUPPLEMENTAL U.S. DEPT. OF STATE FILING (2.15.09 CL)	7.6.09	RG
0	ISSUED FOR UNITED STATES DEPARTMENT OF STATE (7.31.08 CL)	11.19.08	RG

PREPARED BY: TROW ENGINEERING CONSULTANTS INC.

TransCanada — In Business to deliver

0 500 1,000 2,000 Feet

KEYSTONE XL PROJECT
ROUTE SHEETS
MORGAN, MONTANA TO STEELE CITY, NEBRASKA

SCALE	DATE	DRAWN	CHECKED	APPROVED	PROJECT:	DRAWING NUMBER	SHEET	REVISION
1:24000	11.19.08	GS	SS	RG	50388X	XL-30-ML-2002-P- 02 -Q	02	2

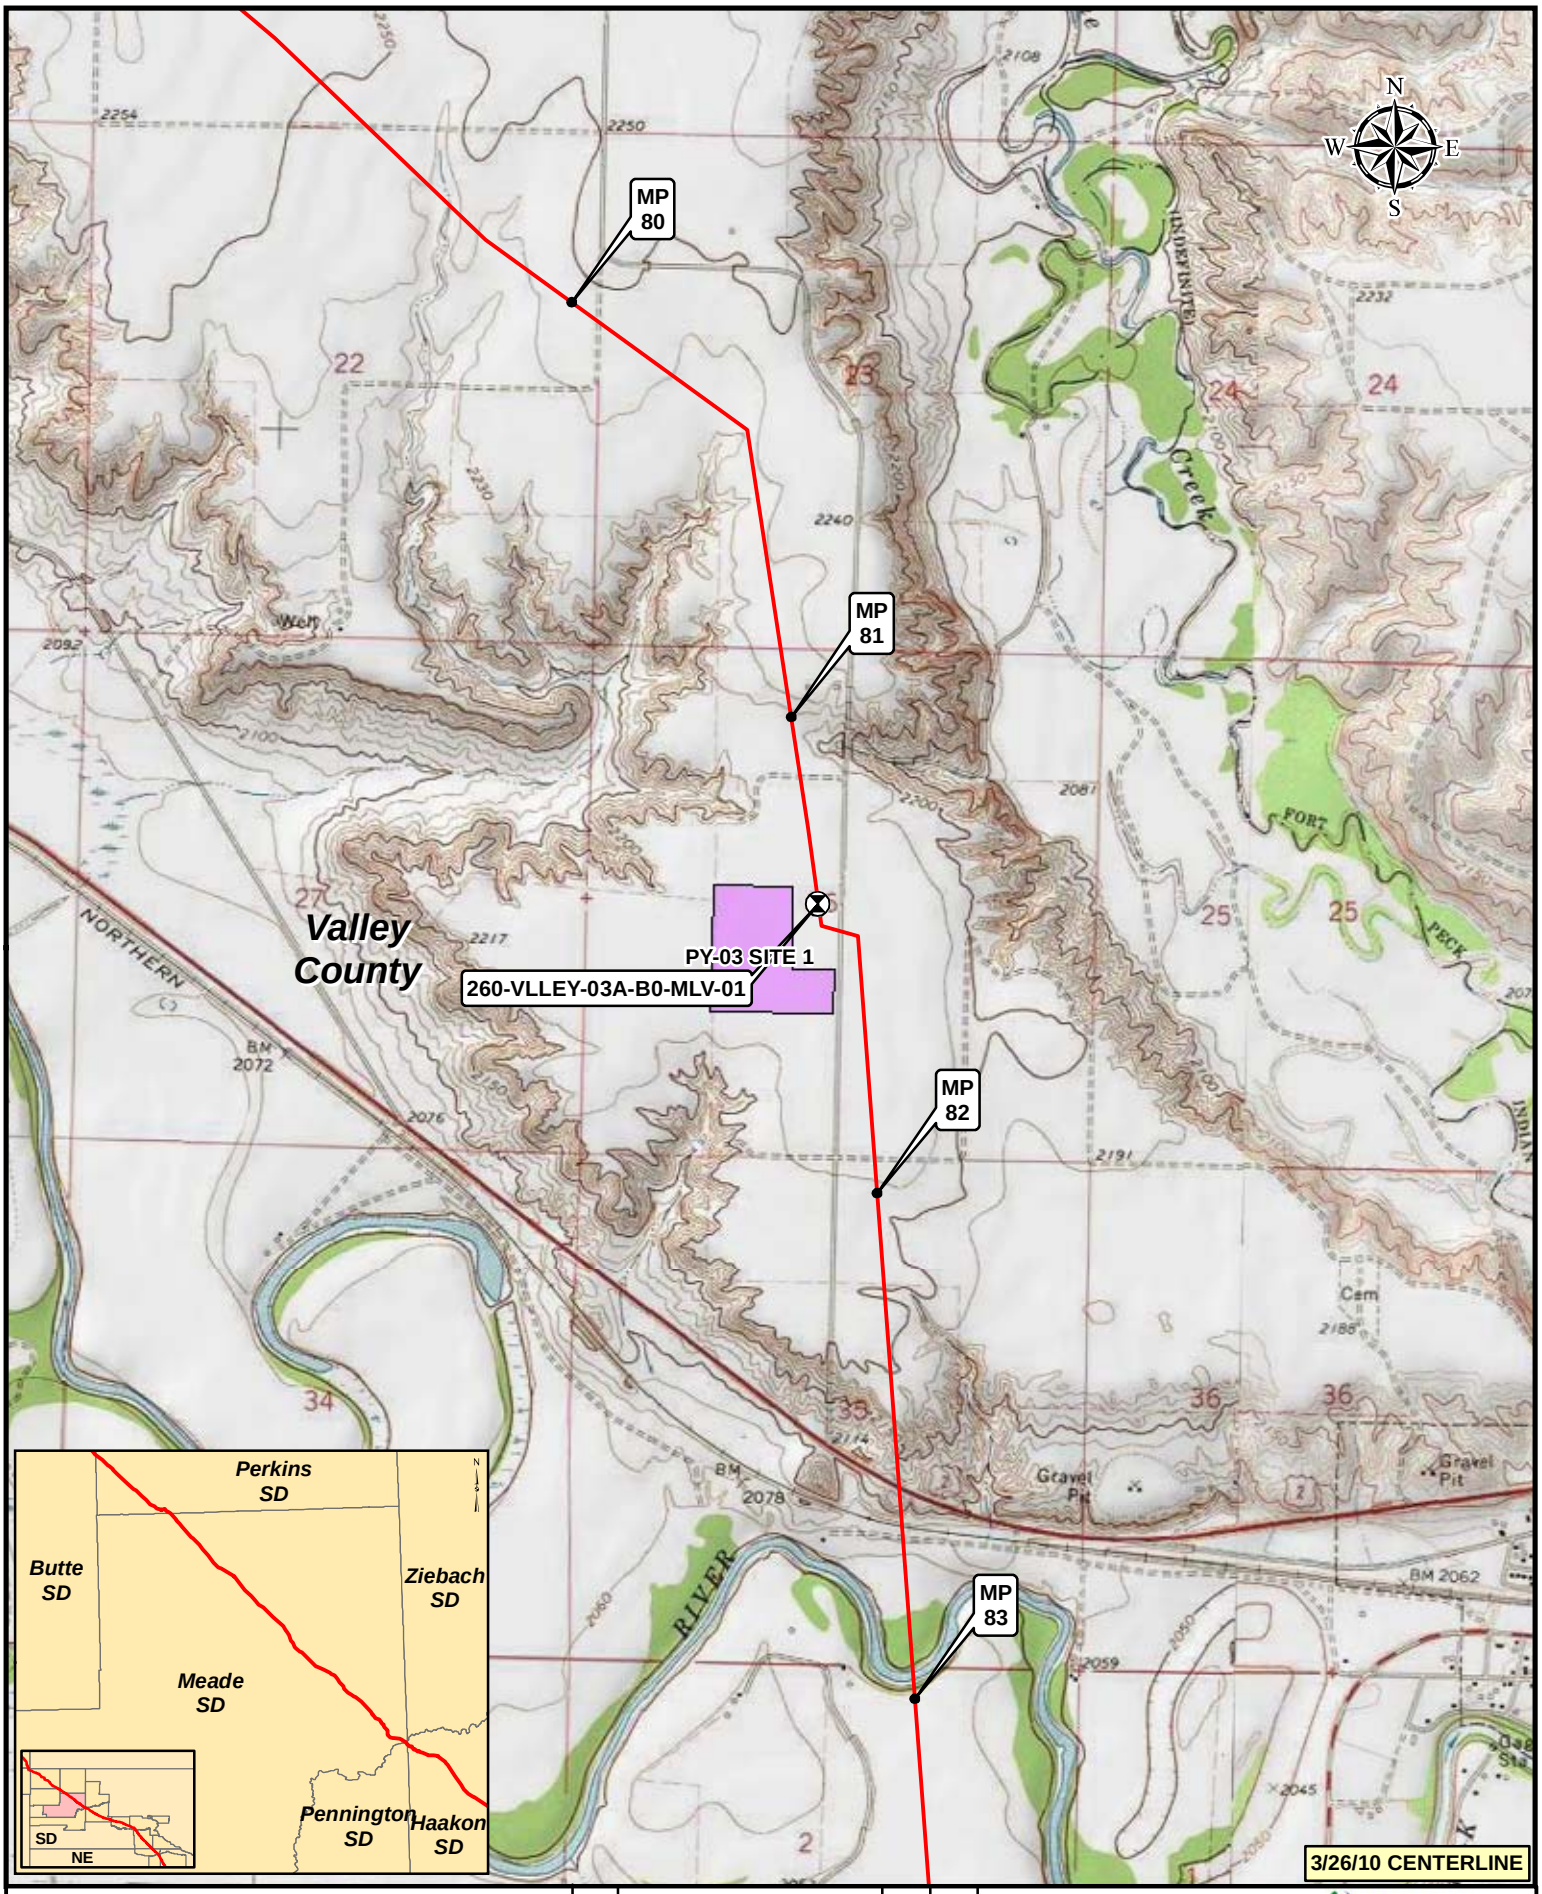

Legend

- MILEPOST
- KEYSTONE XL PROJECT
- PUMP STATION
- VALVE
- CONSTRUCTION CAMP
- CONTRACTOR YARD
- PIPE YARD

NO.	REVISION	DATE	APPR.
2	ISSUED FOR DEIS COMMENT SUBMITTAL TO U.S. DEPT. OF STATE (3.26.10 CL)	5.19.10	RG
1	ISSUED FOR SUPPLEMENTAL U.S. DEPT. OF STATE FILING (2.15.09 CL)	7.6.09	RG
0	ISSUED FOR UNITED STATES DEPARTMENT OF STATE (7.31.08 CL)	11.19.08	RG

PREPARED BY: TROW ENGINEERING CONSULTANTS INC.

TransCanada — In Business to deliver

0 500 1,000 2,000 Feet

KEYSTONE XL PROJECT
ROUTE SHEETS
MORGAN, MONTANA TO STEELE CITY, NEBRASKA

SCALE	DATE	DRAWN	CHECKED	APPROVED	PROJECT:	DRAWING NUMBER	SHEET	REVISION
1:24000	11.19.08	GS	SS	RG	50388X	XL-30-ML-2002-P- 03 -Q	03	2

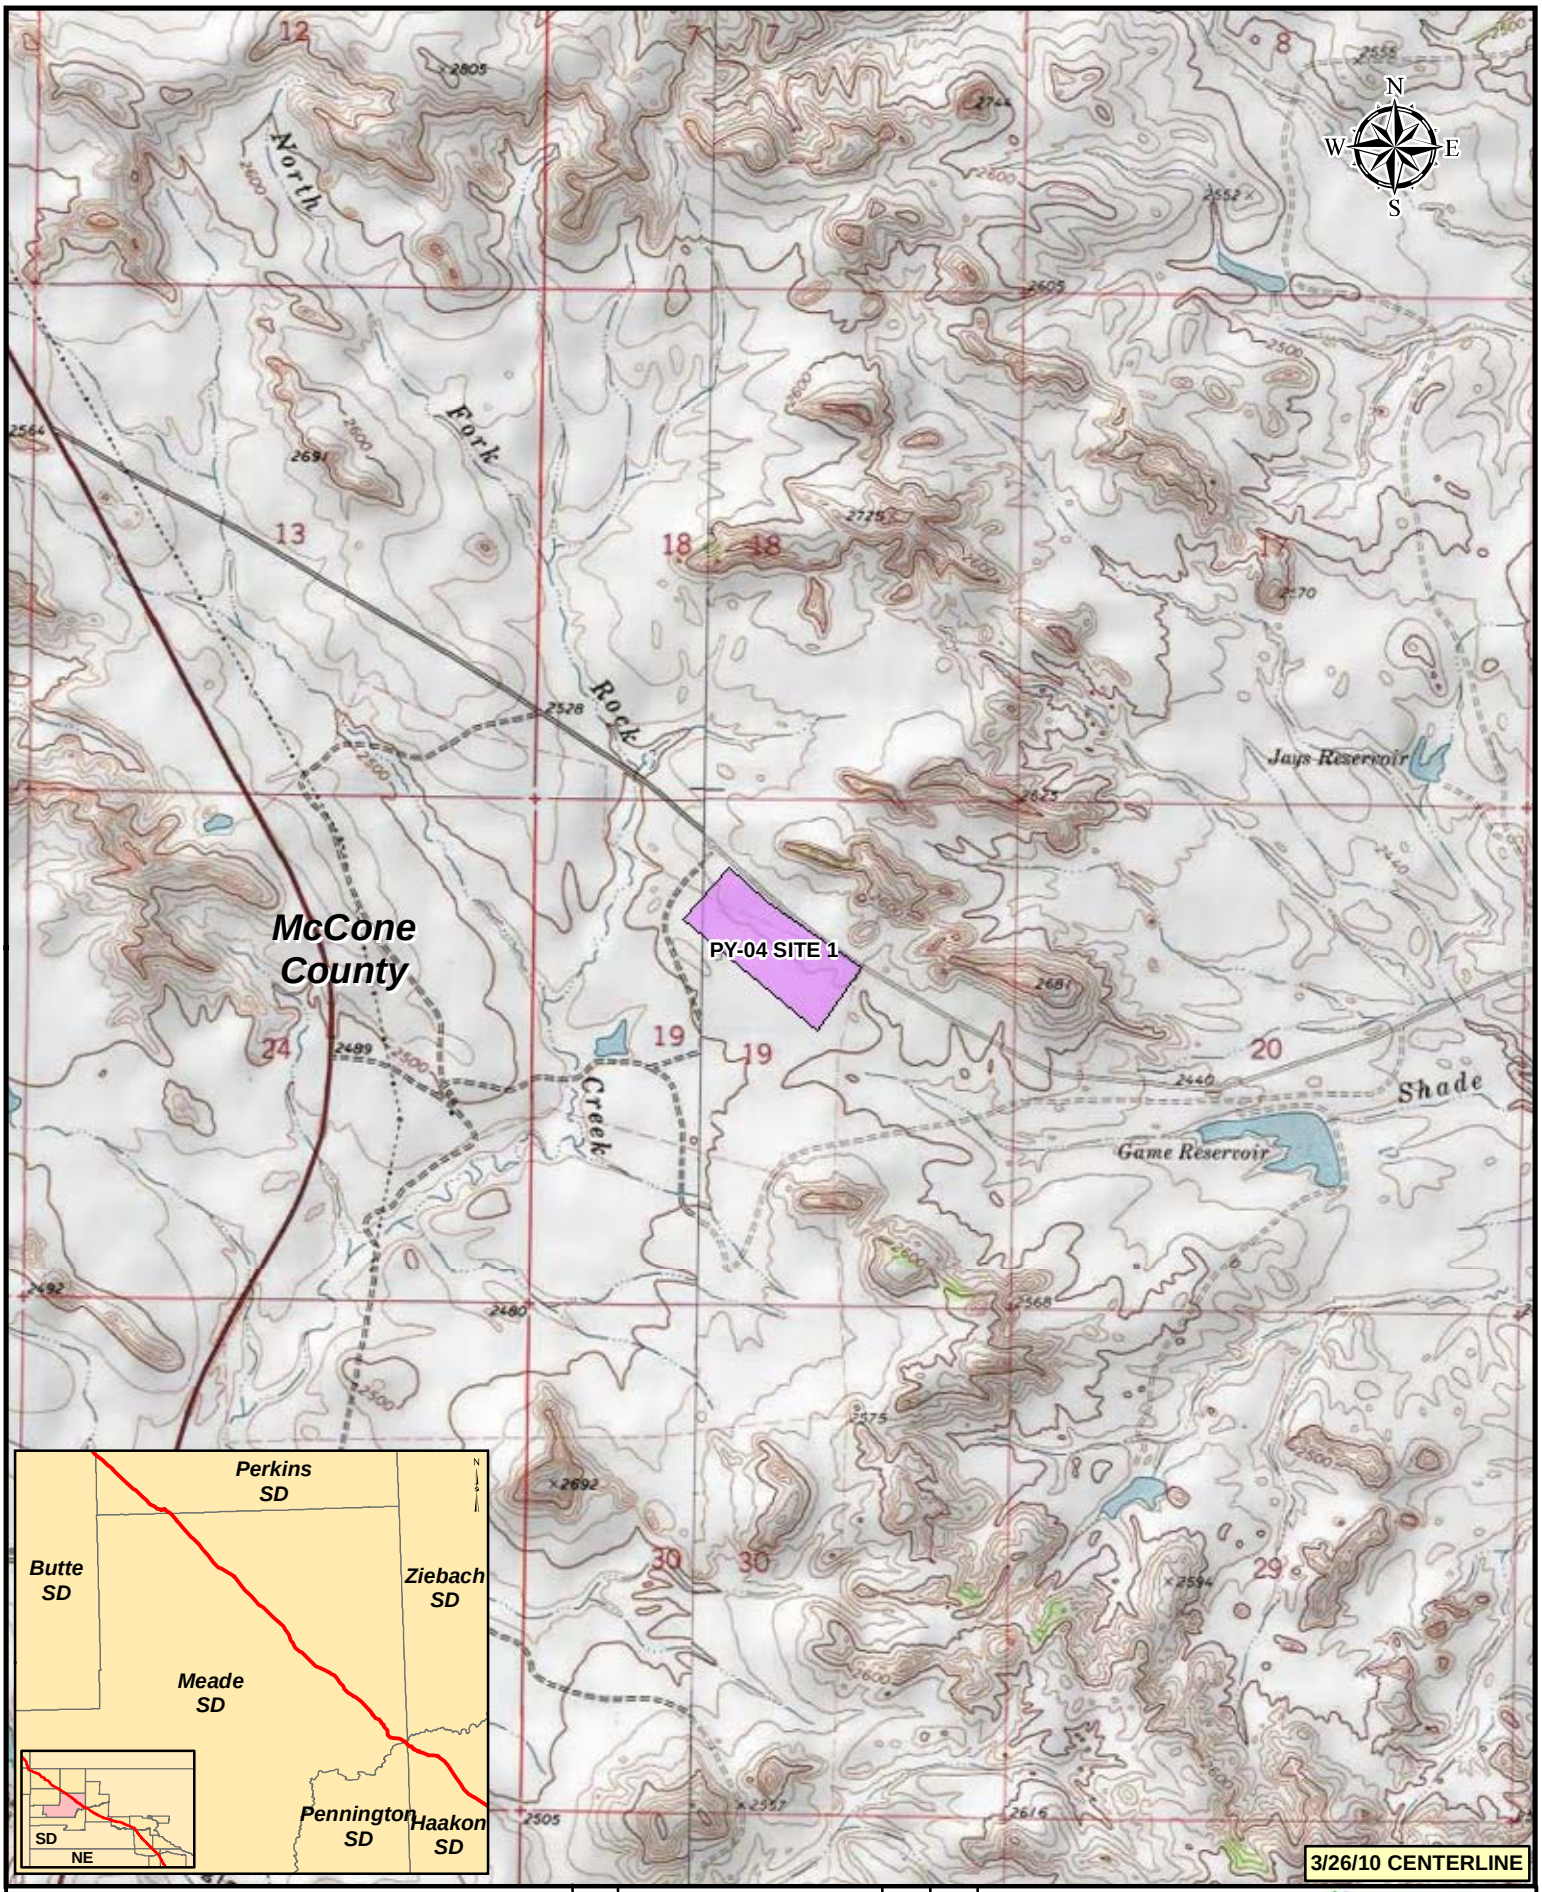

Legend

- MILEPOST
- KEYSTONE XL PROJECT
- PUMP STATION
- VALVE
- CONSTRUCTION CAMP
- CONTRACTOR YARD
- PIPE YARD

NO.	REVISION	DATE	APPR.
2	ISSUED FOR DEIS COMMENT SUBMITTAL TO U.S. DEPT. OF STATE (3.26.10 CL)	5.19.10	RG
1	ISSUED FOR SUPPLEMENTAL U.S. DEPT. OF STATE FILING (2.15.09 CL)	7.6.09	RG
0	ISSUED FOR UNITED STATES DEPARTMENT OF STATE (7.31.08 CL)	11.19.08	RG

PREPARED BY: TROW ENGINEERING CONSULTANTS INC.

TransCanada — In Business to deliver

0 500 1,000 2,000 Feet

KEYSTONE XL PROJECT
ROUTE SHEETS
MORGAN, MONTANA TO STEELE CITY, NEBRASKA

SCALE	DATE	DRAWN	CHECKED	APPROVED	PROJECT:	DRAWING NUMBER	SHEET	REVISION
1:24000	11.19.08	GS	SS	RG	50388X	XL-30-ML-2002-P- 04 -Q	04	2

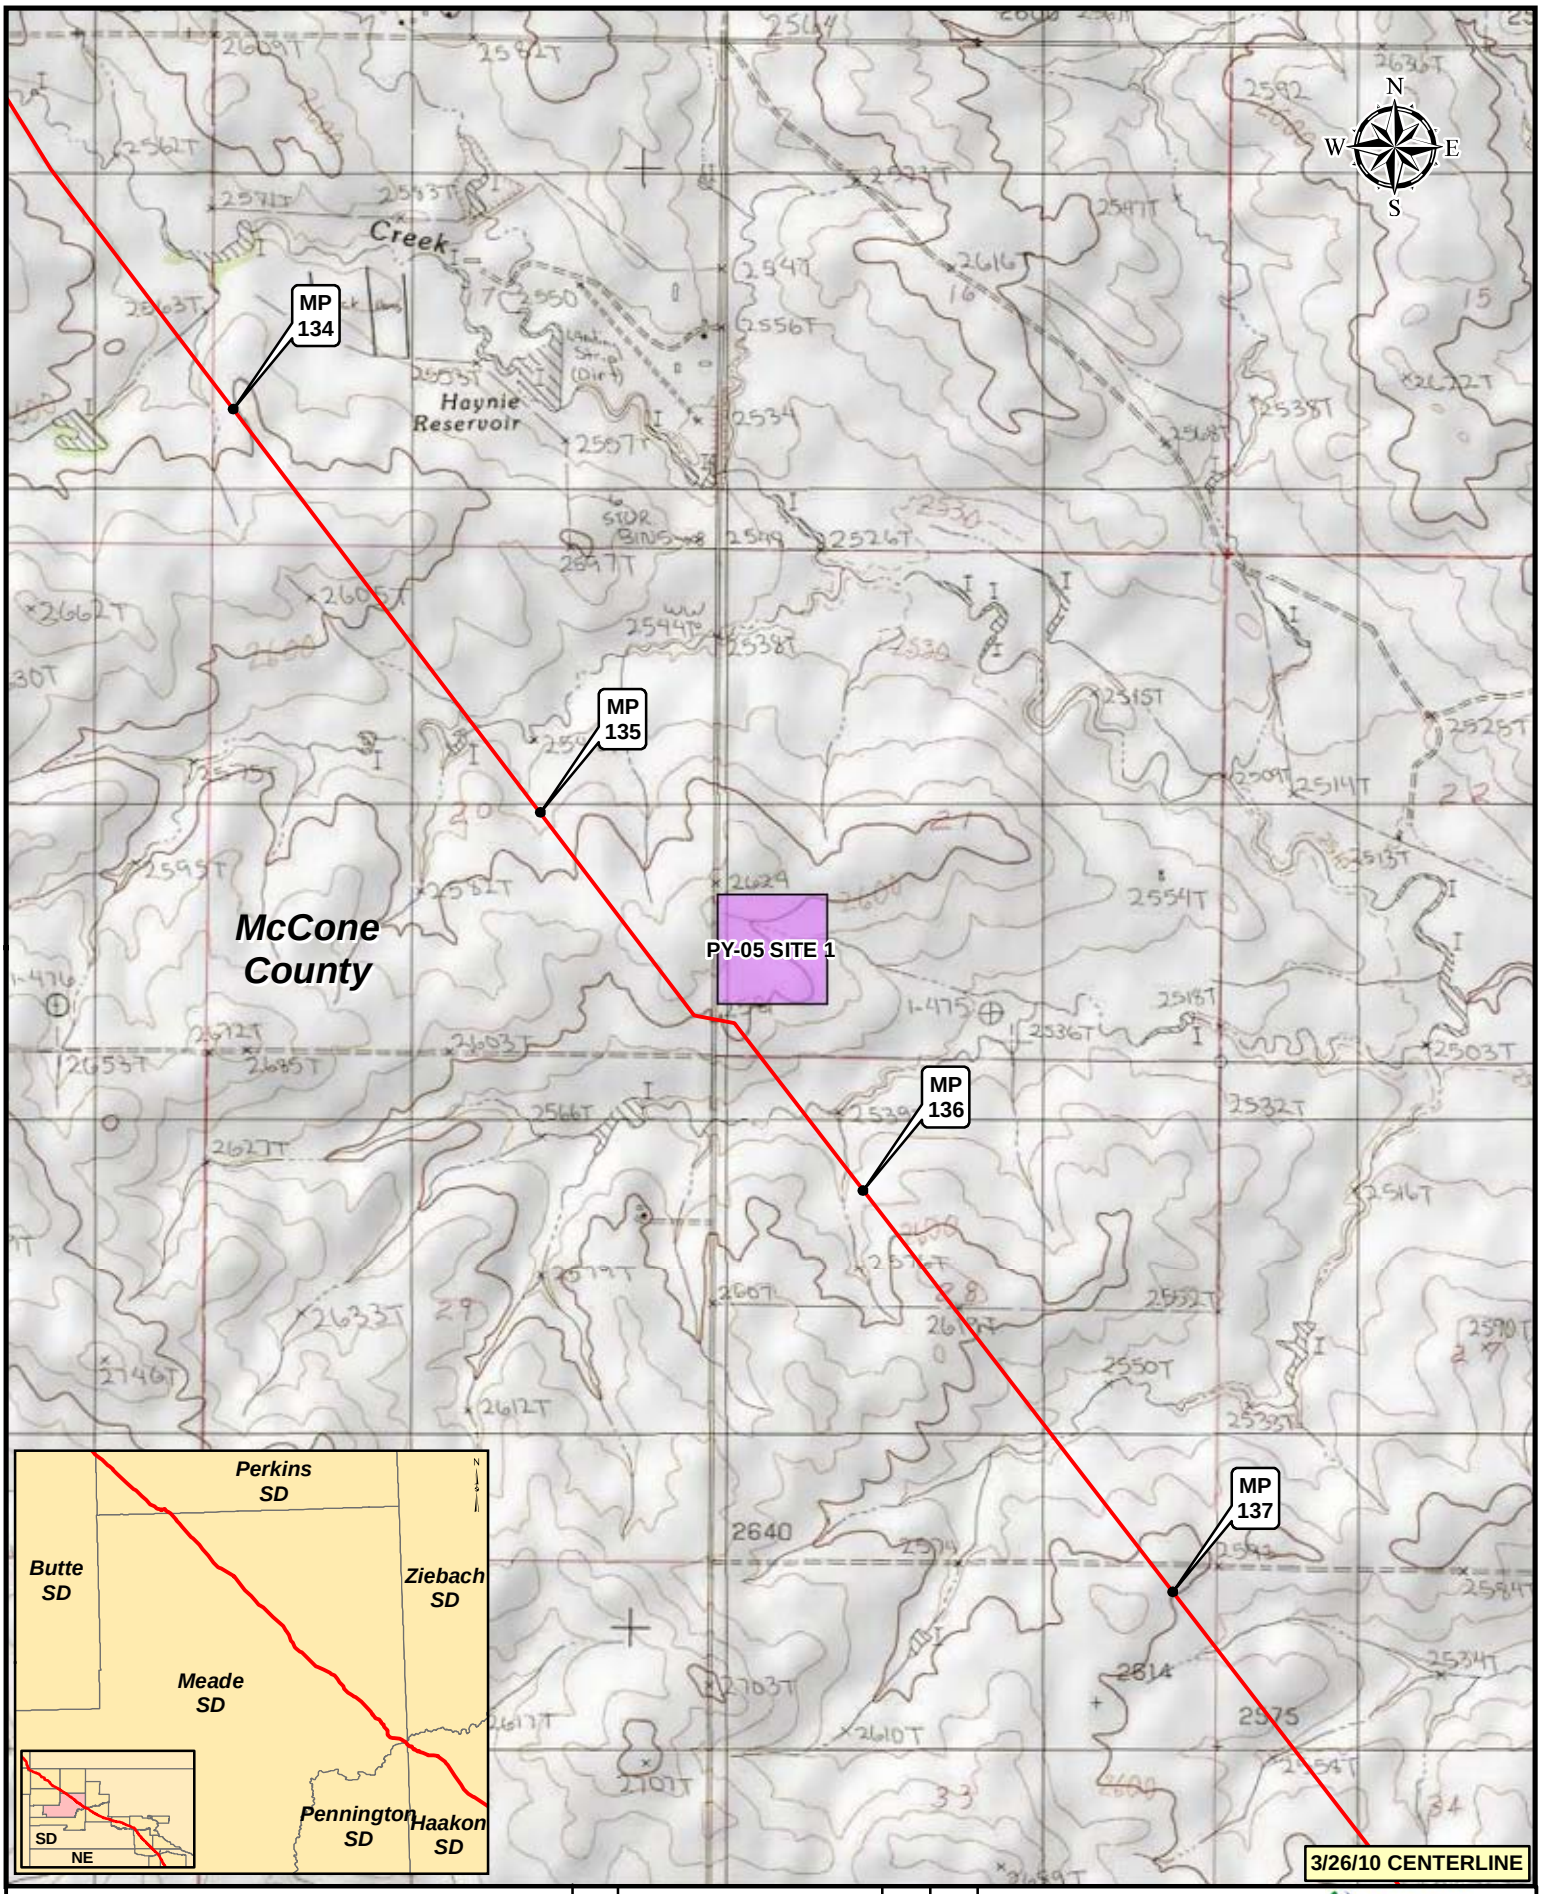

Legend

- MILEPOST
- KEYSTONE XL PROJECT
- PUMP STATION
- VALVE
- CONSTRUCTION CAMP
- CONTRACTOR YARD
- PIPE YARD

NO.	REVISION	DATE	APPR.
2	ISSUED FOR DEIS COMMENT SUBMITTAL TO U.S. DEPT. OF STATE (3.26.10 CL)	5.19.10	RG
1	ISSUED FOR SUPPLEMENTAL U.S. DEPT. OF STATE FILING (2.15.09 CL)	7.6.09	RG
0	ISSUED FOR UNITED STATES DEPARTMENT OF STATE (7.31.08 CL)	11.19.08	RG

PREPARED BY: TROW ENGINEERING CONSULTANTS INC.

TransCanada — In Business to deliver

0 500 1,000 2,000 Feet

KEYSTONE XL PROJECT
ROUTE SHEETS
MORGAN, MONTANA TO STEELE CITY, NEBRASKA

SCALE	DATE	DRAWN	CHECKED	APPROVED	PROJECT:	DRAWING NUMBER	SHEET	REVISION
1:24000	11.19.08	GS	SS	RG	50388X	XL-30-ML-2002-P- 05 -Q	05	2

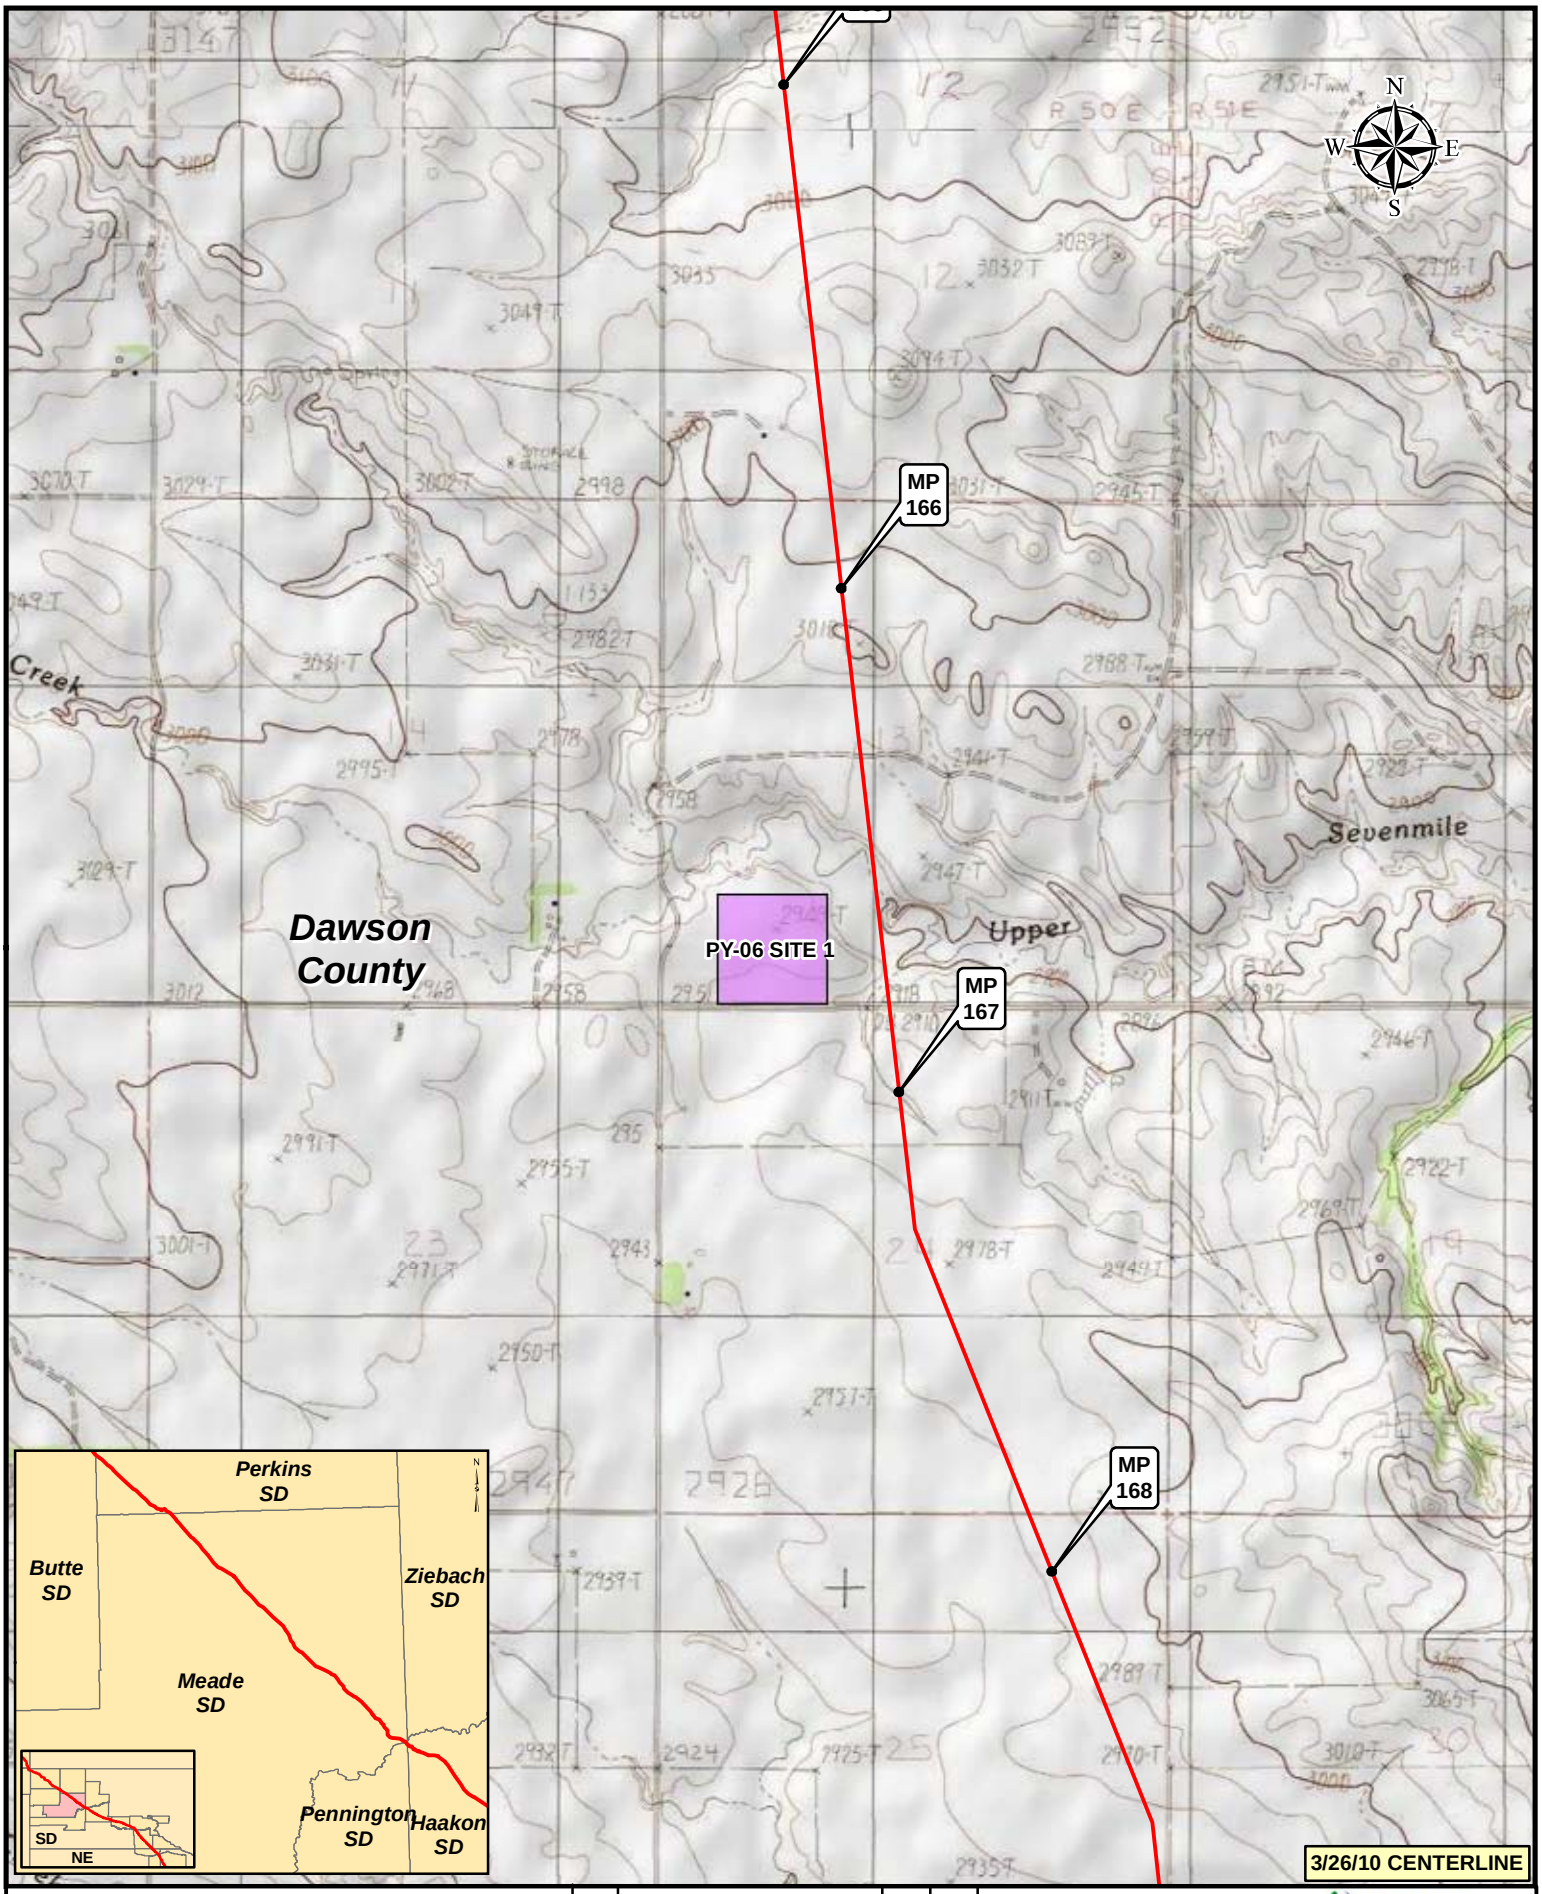

Legend

- MILEPOST
- KEYSTONE XL PROJECT
- PUMP STATION
- VALVE
- CONSTRUCTION CAMP
- CONTRACTOR YARD
- PIPE YARD

NO.	REVISION	DATE	APPR.
2	ISSUED FOR DEIS COMMENT SUBMITTAL TO U.S. DEPT. OF STATE (3.26.10 CL)	5.19.10	RG
1	ISSUED FOR SUPPLEMENTAL U.S. DEPT. OF STATE FILING (2.15.09 CL)	7.6.09	RG
0	ISSUED FOR UNITED STATES DEPARTMENT OF STATE (7.31.08 CL)	11.19.08	RG

PREPARED BY: TROW ENGINEERING CONSULTANTS INC.

0 500 1,000 2,000 Feet

TransCanada — In Business to deliver

KEYSTONE XL PROJECT
ROUTE SHEETS
MORGAN, MONTANA TO STEELE CITY, NEBRASKA

SCALE	DATE	DRAWN	CHECKED	APPROVED	PROJECT:	DRAWING NUMBER	SHEET	REVISION
1:24000	11.19.08	GS	SS	RG	50388X	XL-30-ML-2002-P- 06 -Q	06	2

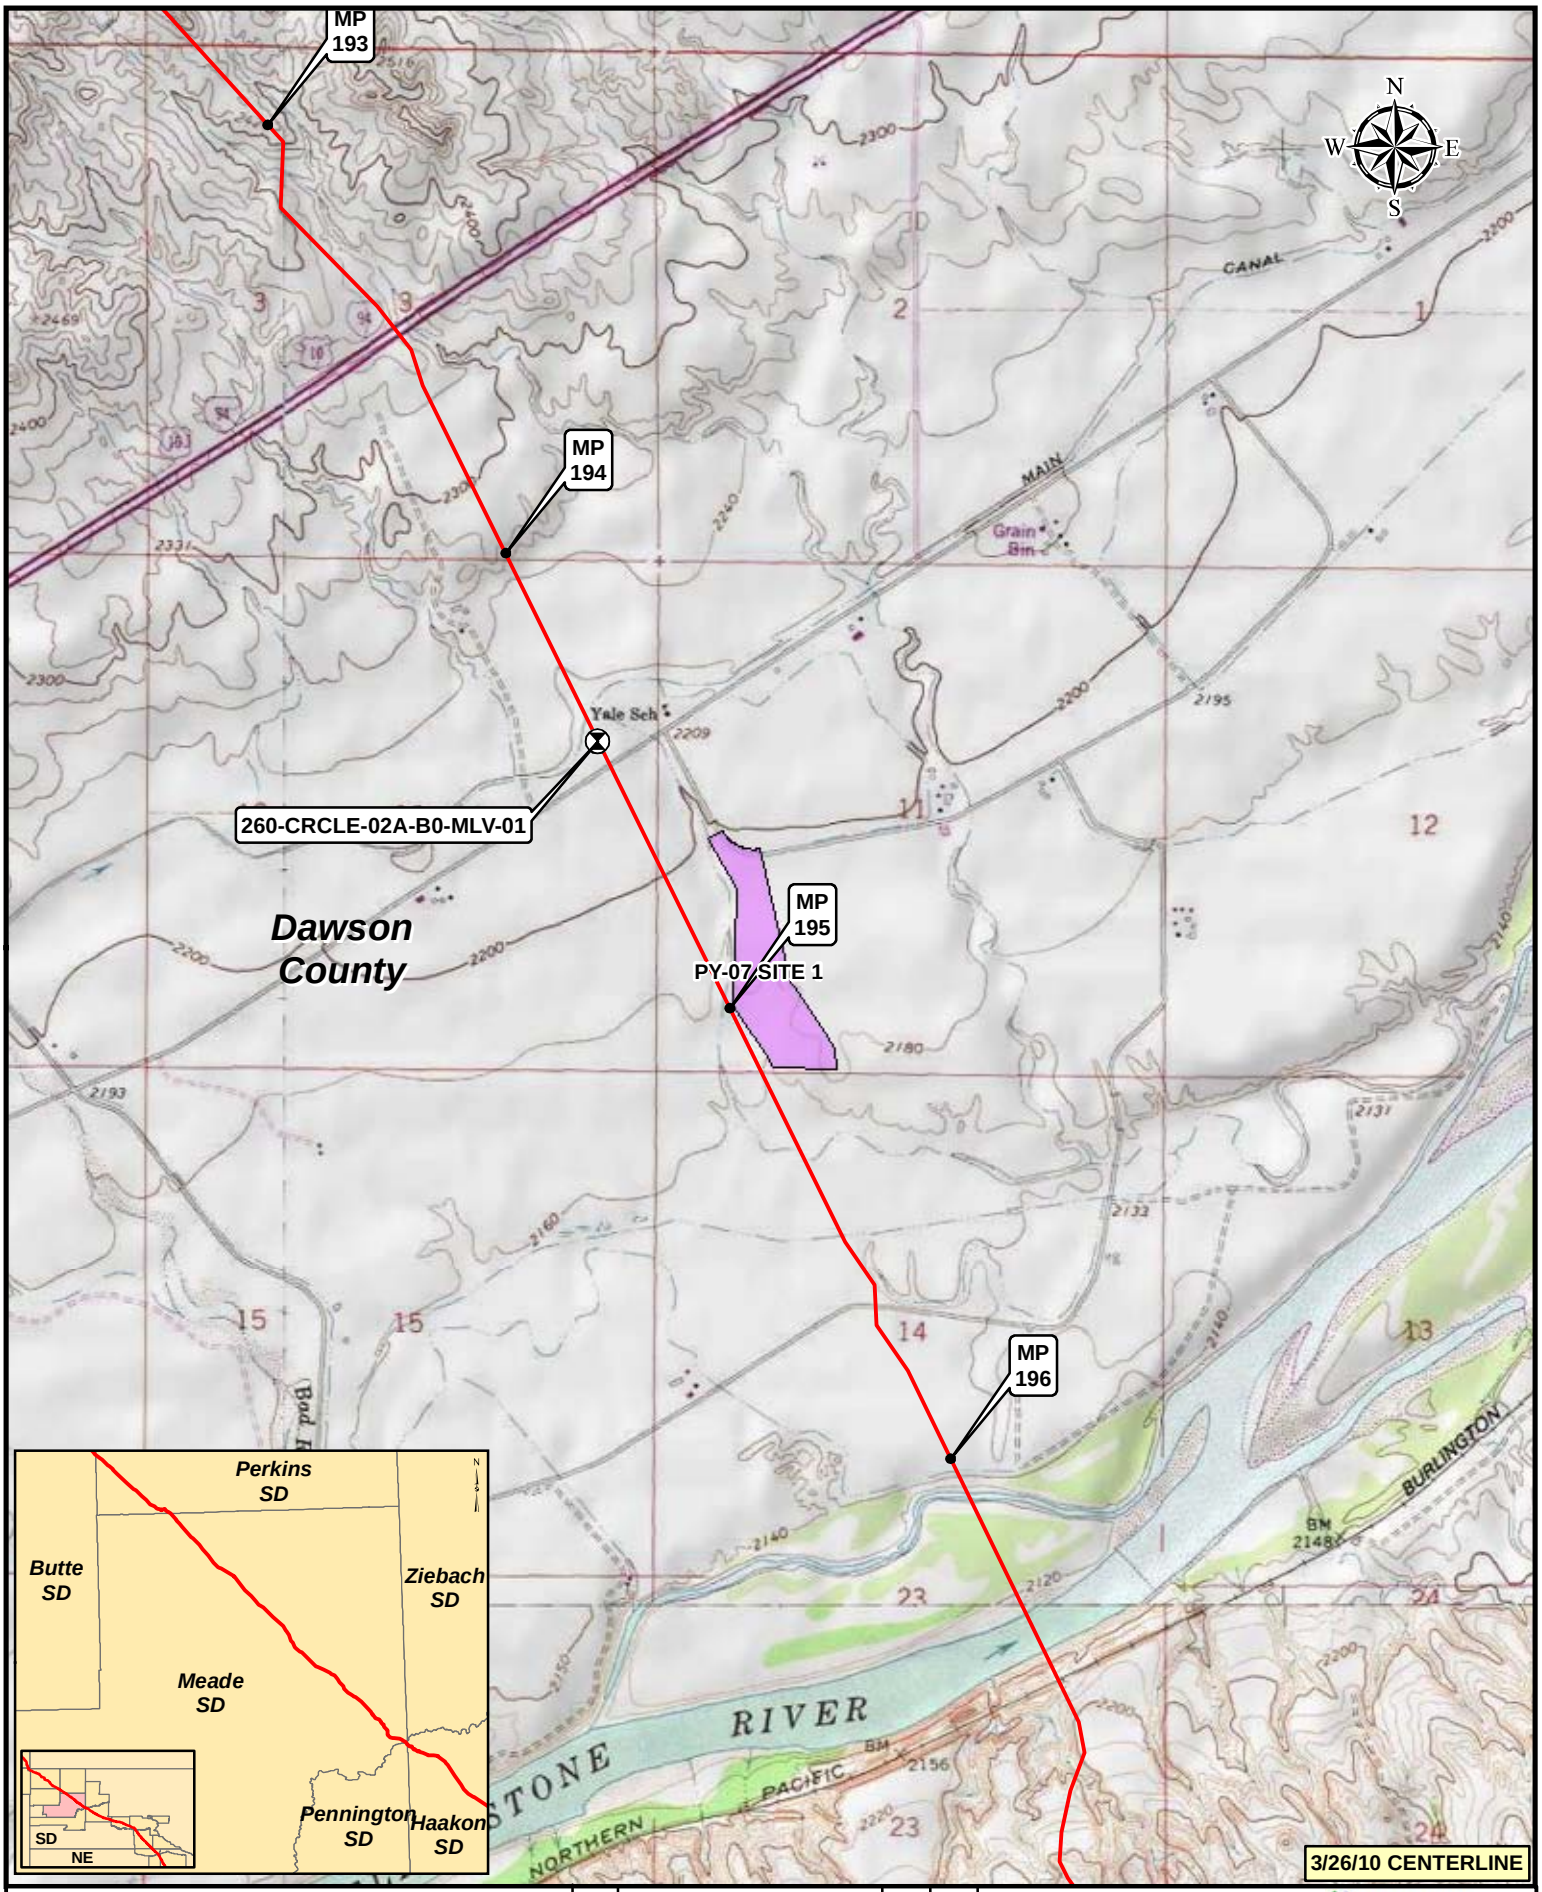

Legend

- MILEPOST
- KEYSTONE XL PROJECT
- PUMP STATION
- VALVE
- CONSTRUCTION CAMP
- CONTRACTOR YARD
- PIPE YARD

NO.	REVISION	DATE	APPR.
2	ISSUED FOR DEIS COMMENT SUBMITTAL TO U.S. DEPT. OF STATE (3.26.10 CL)	5.19.10	RG
1	ISSUED FOR SUPPLEMENTAL U.S. DEPT. OF STATE FILING (2.15.09 CL)	7.6.09	RG
0	ISSUED FOR UNITED STATES DEPARTMENT OF STATE (7.31.08 CL)	11.19.08	RG

PREPARED BY: TROW ENGINEERING CONSULTANTS INC.

TransCanada — In Business to deliver

0 500 1,000 2,000 Feet

KEYSTONE XL PROJECT
ROUTE SHEETS
MORGAN, MONTANA TO STEELE CITY, NEBRASKA

SCALE	DATE	DRAWN	CHECKED	APPROVED	PROJECT:	DRAWING NUMBER	SHEET	REVISION
1:24000	11.19.08	GS	SS	RG	50388X	XL-30-ML-2002-P- 07 -Q	07	2

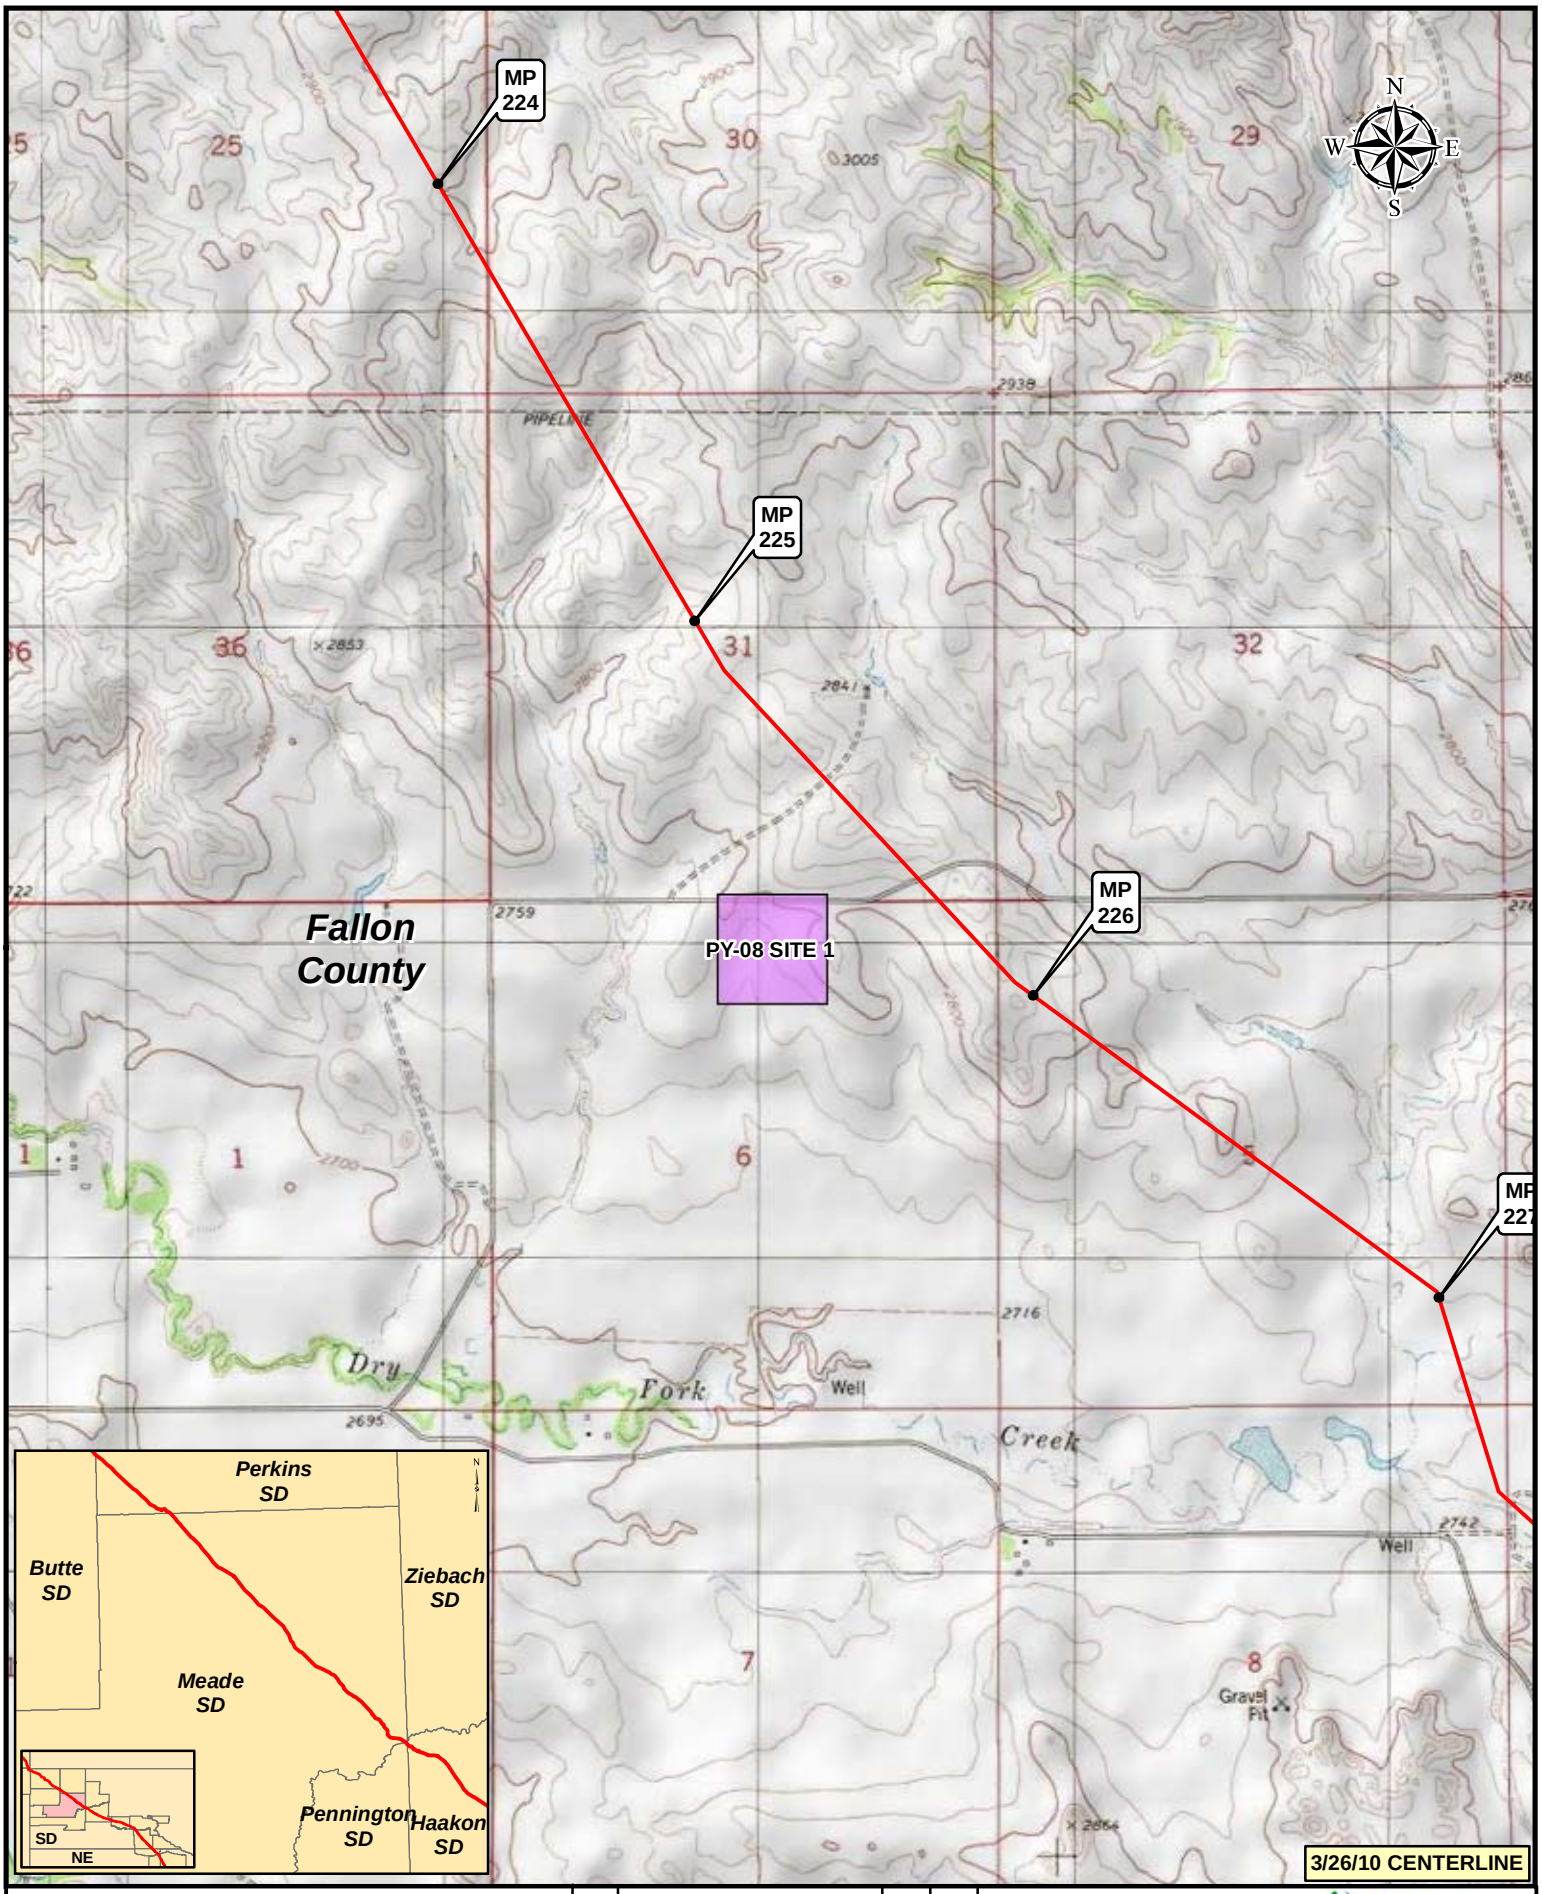

Legend

- MILEPOST
- KEYSTONE XL PROJECT
- PUMP STATION
- VALVE
- CONSTRUCTION CAMP
- CONTRACTOR YARD
- PIPE YARD

NO.	REVISION	DATE	APPR.
2	ISSUED FOR DEIS COMMENT SUBMITTAL TO U.S. DEPT. OF STATE (3.26.10 CL)	5.19.10	RG
1	ISSUED FOR SUPPLEMENTAL U.S. DEPT. OF STATE FILING (2.15.09 CL)	7.6.09	RG
0	ISSUED FOR UNITED STATES DEPARTMENT OF STATE (7.31.08 CL)	11.19.08	RG

PREPARED BY: TROW ENGINEERING CONSULTANTS INC.

TransCanada — In Business to deliver

0 500 1,000 2,000 Feet

KEYSTONE XL PROJECT
ROUTE SHEETS
MORGAN, MONTANA TO STEELE CITY, NEBRASKA

SCALE	DATE	DRAWN	CHECKED	APPROVED	PROJECT:	DRAWING NUMBER	SHEET	REVISION
1:24000	11.19.08	GS	SS	RG	50388X	XL-30-ML-2002-P- 08 -Q	08	2

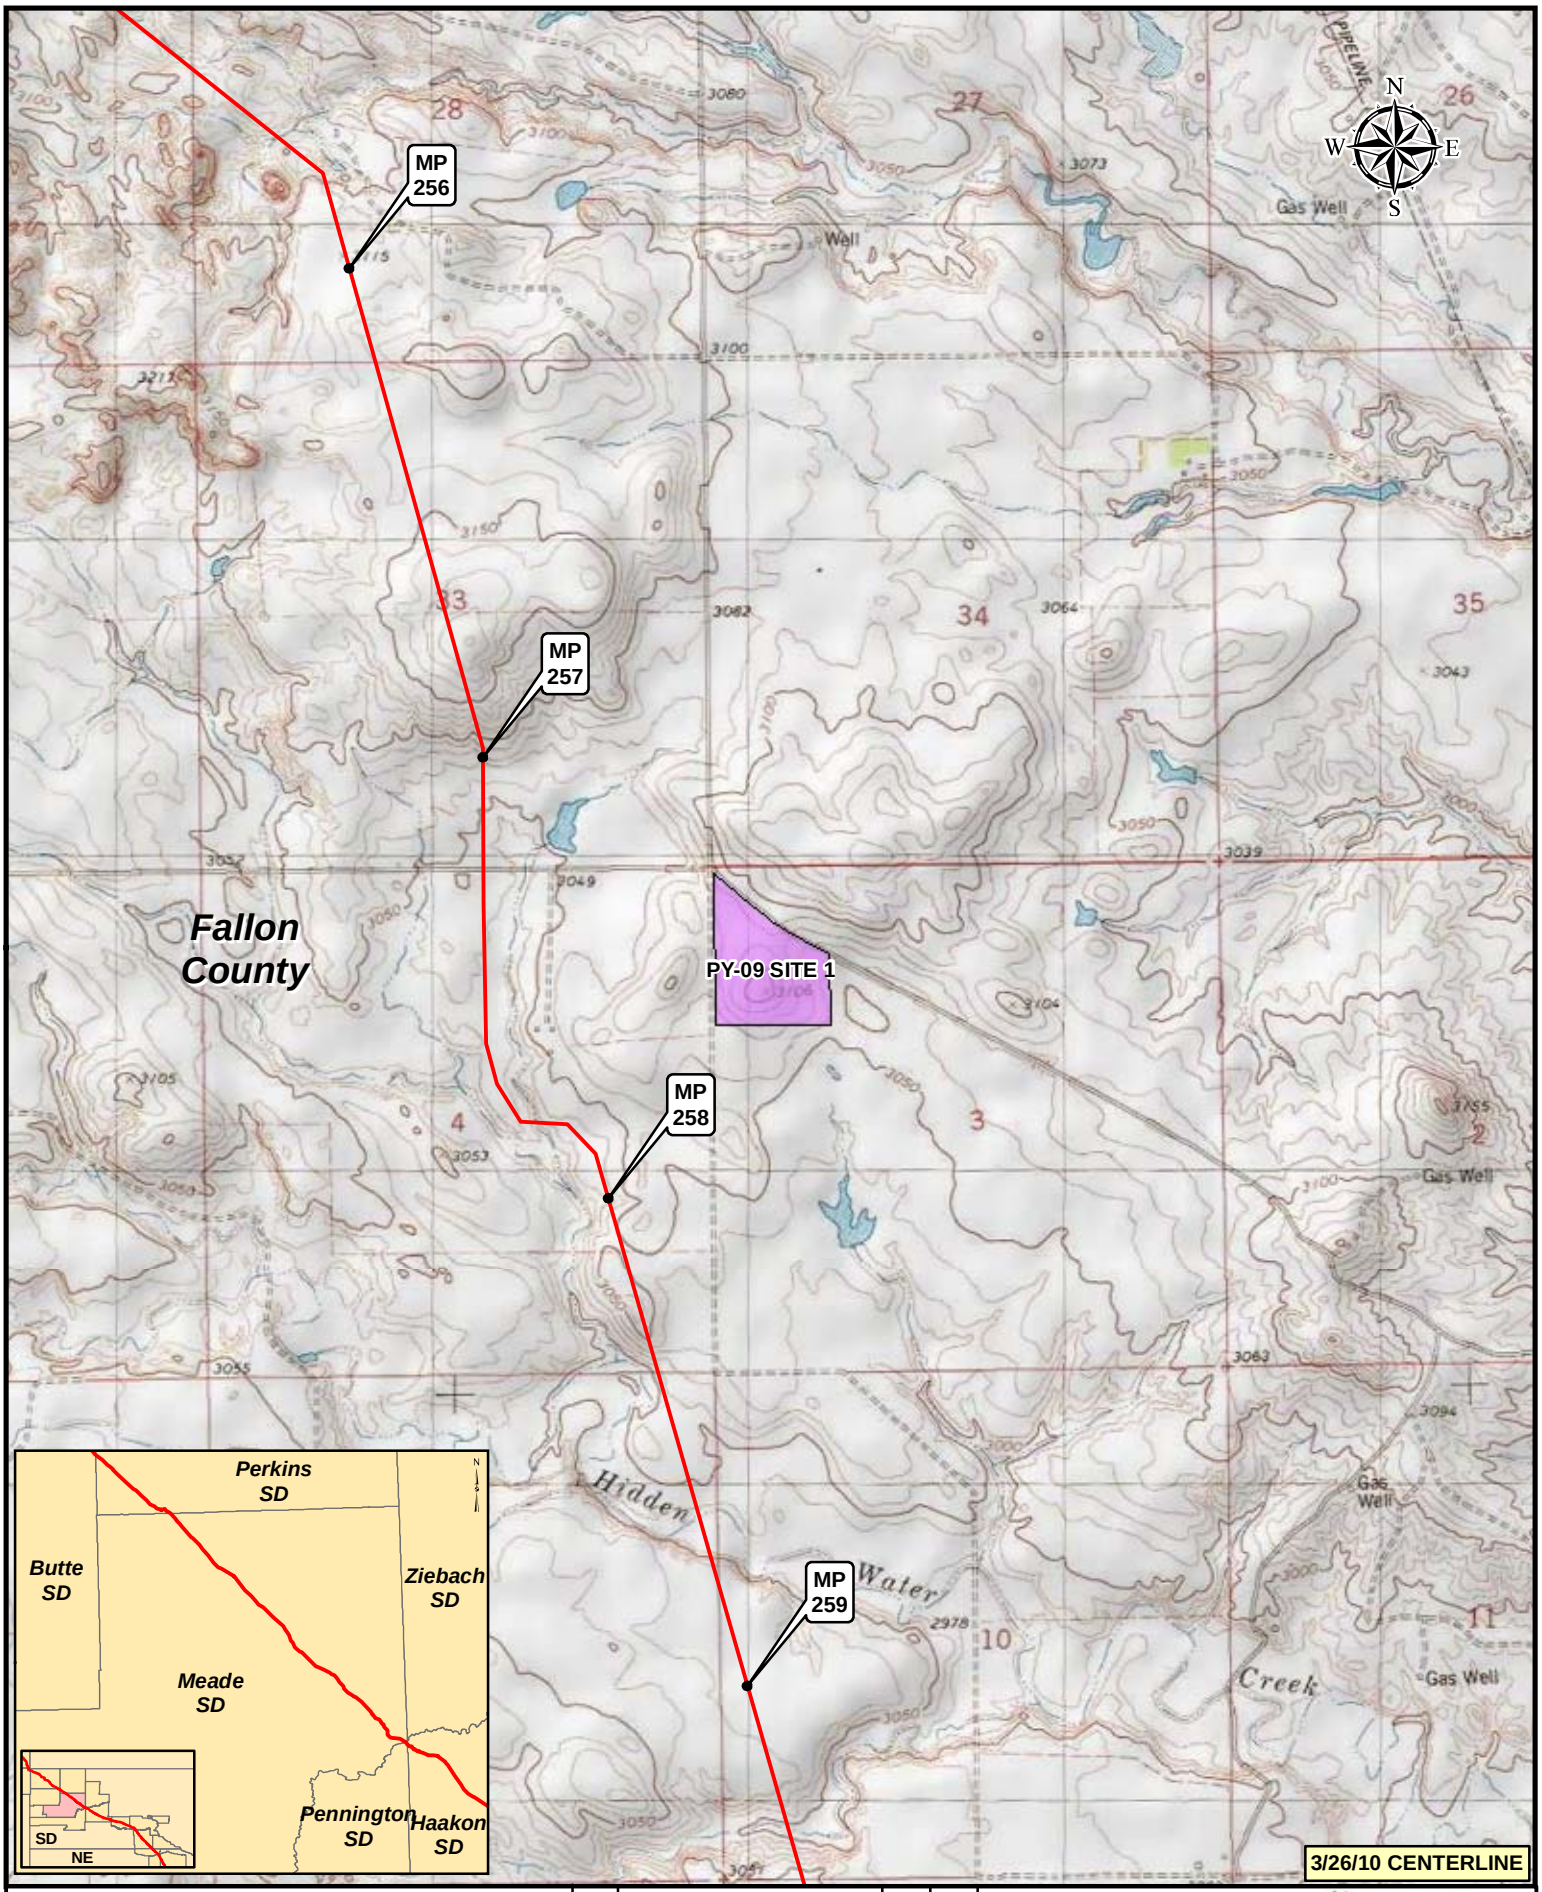

Legend

- MILEPOST
- KEYSTONE XL PROJECT
- PUMP STATION
- VALVE
- CONSTRUCTION CAMP
- CONTRACTOR YARD
- PIPE YARD

NO.	REVISION	DATE	APPR.
2	ISSUED FOR DEIS COMMENT SUBMITTAL TO U.S. DEPT. OF STATE (3.26.10 CL)	5.19.10	RG
1	ISSUED FOR SUPPLEMENTAL U.S. DEPT. OF STATE FILING (2.15.09 CL)	7.6.09	RG
0	ISSUED FOR UNITED STATES DEPARTMENT OF STATE (7.31.08 CL)	11.19.08	RG

PREPARED BY: TROW ENGINEERING CONSULTANTS INC.

TransCanada — In Business to deliver

0 500 1,000 2,000 Feet

KEYSTONE XL PROJECT
ROUTE SHEETS
MORGAN, MONTANA TO STEELE CITY, NEBRASKA

SCALE	DATE	DRAWN	CHECKED	APPROVED	PROJECT:	DRAWING NUMBER	SHEET	REVISION
1:24000	11.19.08	GS	SS	RG	50388X	XL-30-ML-2002-P- 09 -Q	09	2

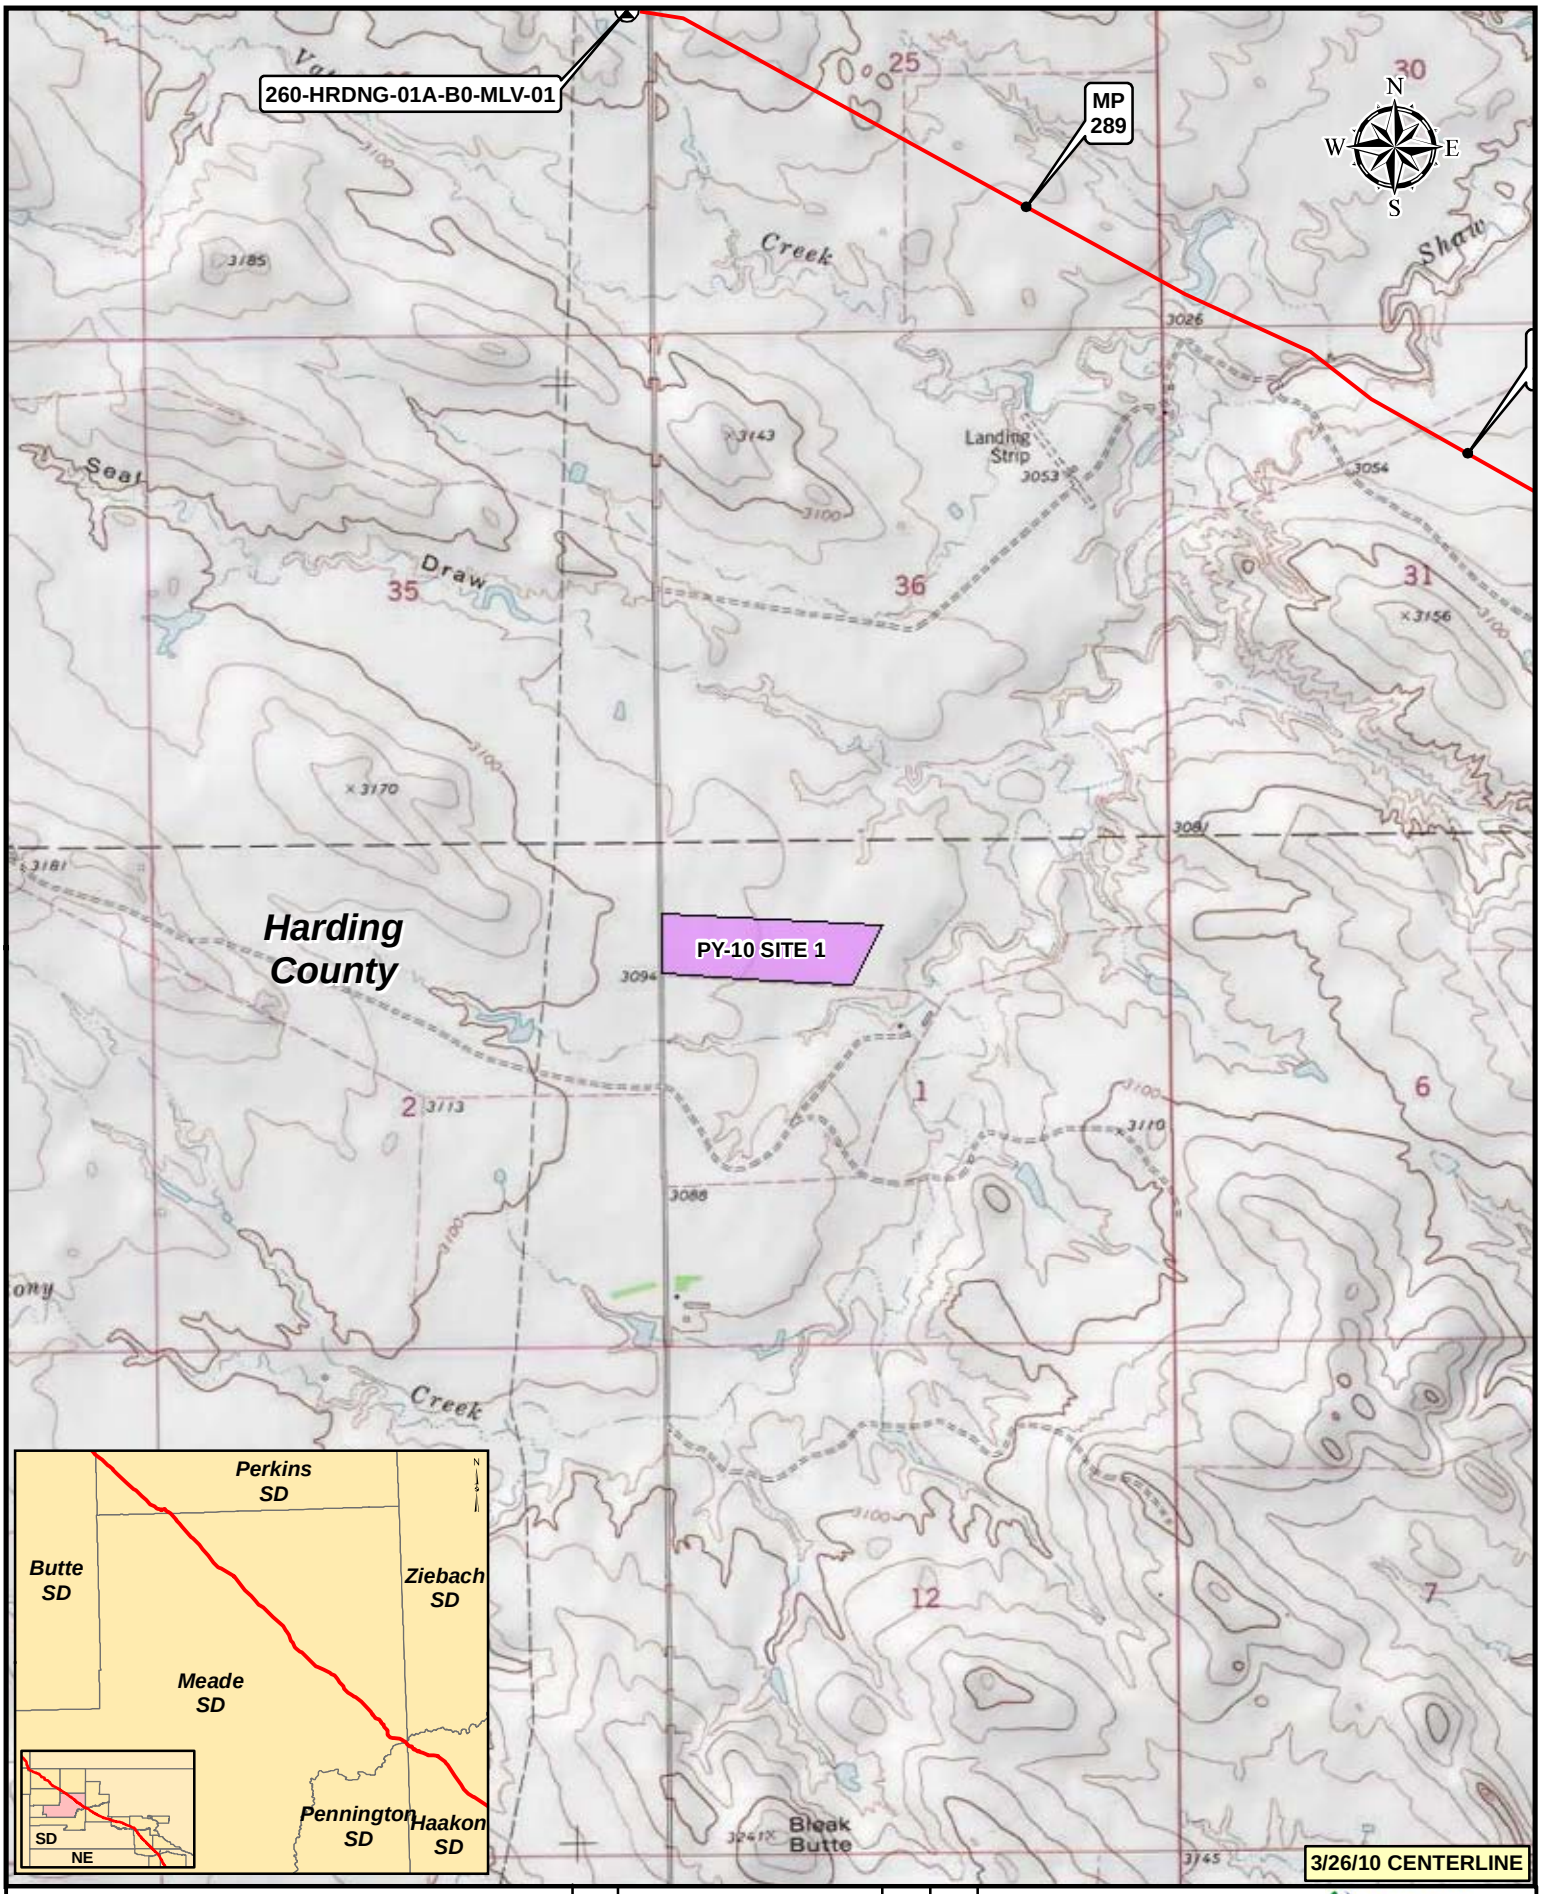

Legend

- MILEPOST
- KEYSTONE XL PROJECT
- PUMP STATION
- VALVE
- CONSTRUCTION CAMP
- CONTRACTOR YARD
- PIPE YARD

NO.	REVISION	DATE	APPR.
2	ISSUED FOR DEIS COMMENT SUBMITTAL TO U.S. DEPT. OF STATE (3.26.10 CL)	5.19.10	RG
1	ISSUED FOR SUPPLEMENTAL U.S. DEPT. OF STATE FILING (2.15.09 CL)	7.6.09	RG
0	ISSUED FOR UNITED STATES DEPARTMENT OF STATE (7.31.08 CL)	11.19.08	RG

PREPARED BY: TROW ENGINEERING CONSULTANTS INC.

0 500 1,000 2,000 Feet

TransCanada — In Business to deliver

KEYSTONE XL PROJECT
ROUTE SHEETS
MORGAN, MONTANA TO STEELE CITY, NEBRASKA

SCALE	DATE	DRAWN	CHECKED	APPROVED	PROJECT:	DRAWING NUMBER	SHEET	REVISION
1:24000	11.19.08	GS	SS	RG	50388X	XL-46-ML-2002-P- 10 -Q	10	2

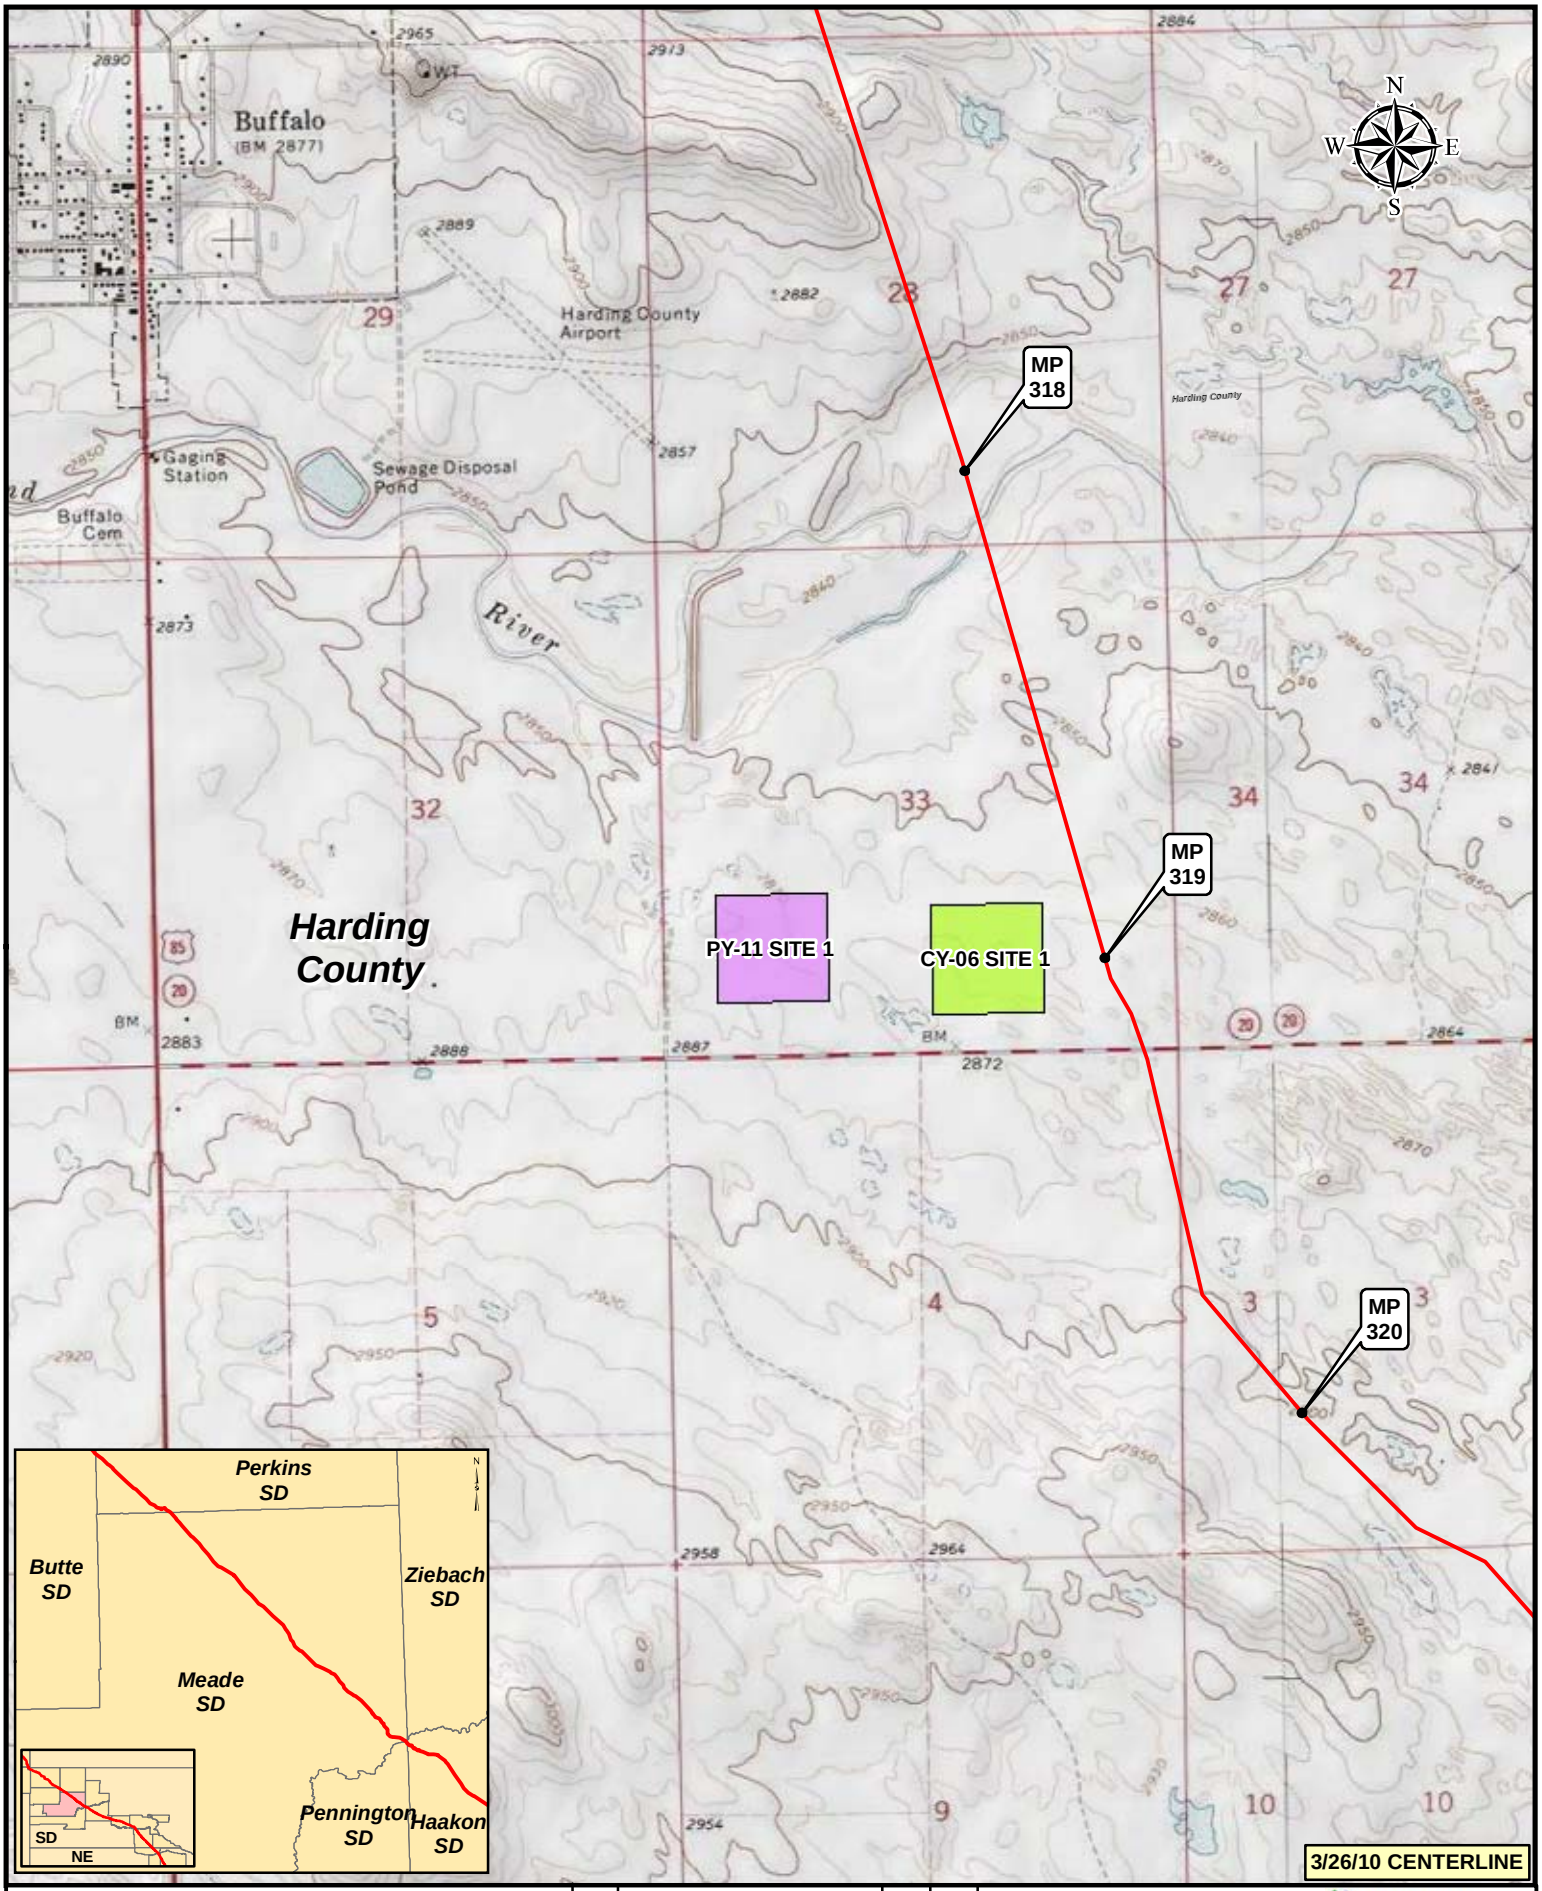

Legend

- MILEPOST
- KEYSTONE XL PROJECT
- PUMP STATION
- VALVE
- CONSTRUCTION CAMP
- CONTRACTOR YARD
- PIPE YARD

NO.	REVISION	DATE	APPR.
2	ISSUED FOR DEIS COMMENT SUBMITTAL TO U.S. DEPT. OF STATE (3.26.10 CL)	5.19.10	RG
1	ISSUED FOR SUPPLEMENTAL U.S. DEPT. OF STATE FILING (2.15.09 CL)	7.6.09	RG
0	ISSUED FOR UNITED STATES DEPARTMENT OF STATE (7.31.08 CL)	11.19.08	RG

PREPARED BY: TROW ENGINEERING CONSULTANTS INC.

TransCanada — In Business to deliver

0 500 1,000 2,000 Feet

KEYSTONE XL PROJECT
ROUTE SHEETS
MORGAN, MONTANA TO STEELE CITY, NEBRASKA

SCALE	DATE	DRAWN	CHECKED	APPROVED	PROJECT:	DRAWING NUMBER	SHEET	REVISION
1:24000	11.19.08	GS	SS	RG	50388X	XL-46-ML-2002-P- 11 -Q	11	2

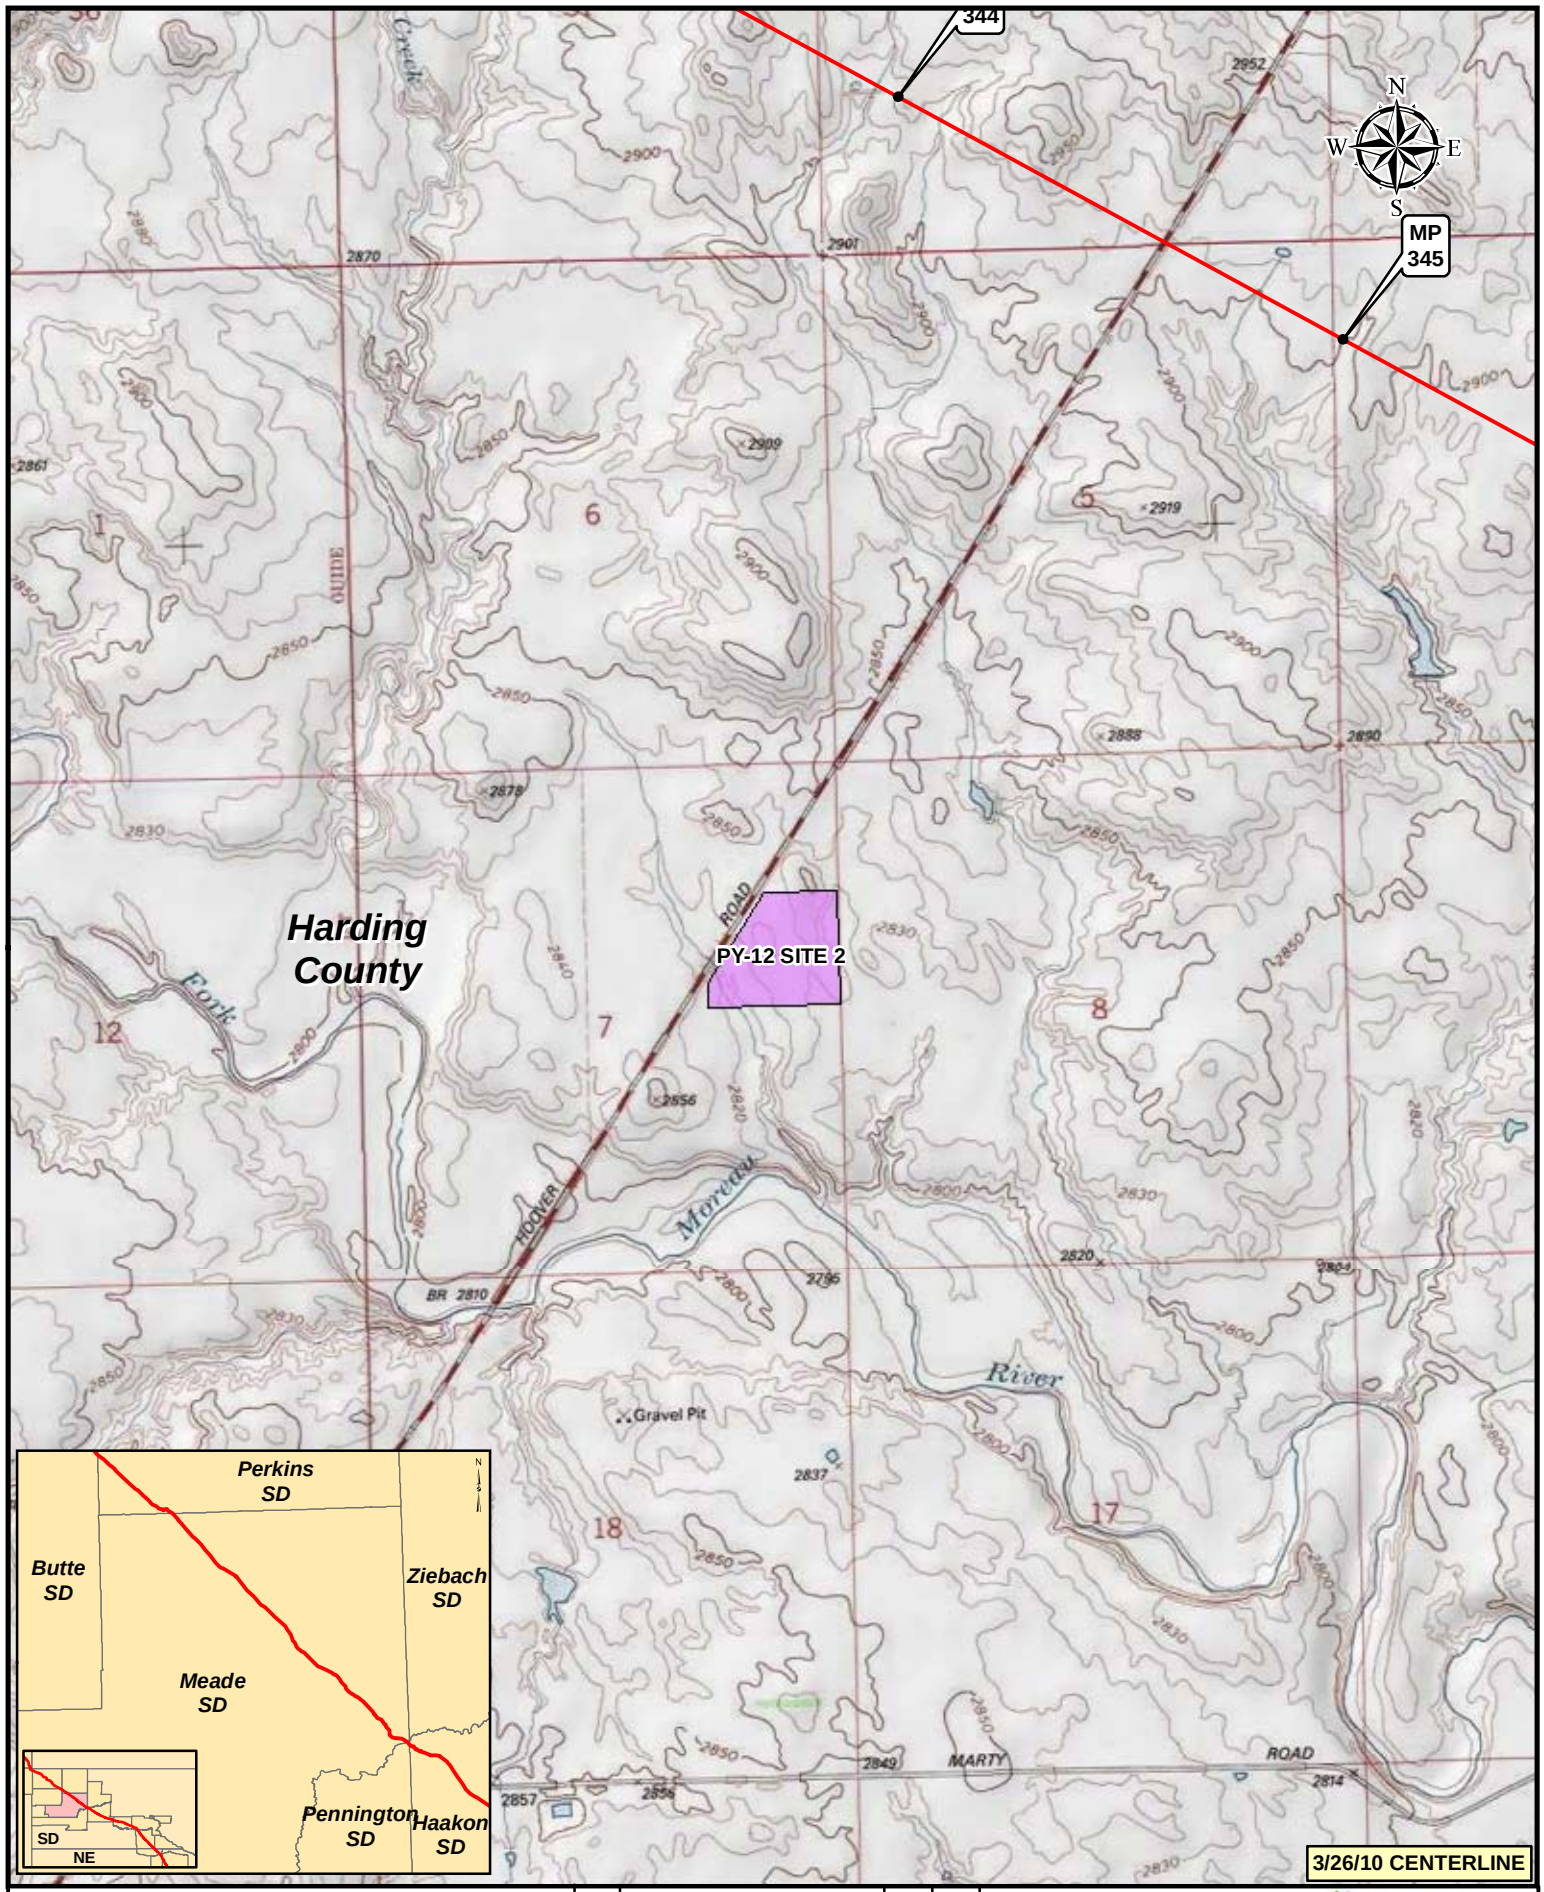

Legend

- MILEPOST
- KEYSTONE XL PROJECT
- PUMP STATION
- VALVE
- CONSTRUCTION CAMP
- CONTRACTOR YARD
- PIPE YARD

NO.	REVISION	DATE	APPR.
2	ISSUED FOR DEIS COMMENT SUBMITTAL TO U.S. DEPT. OF STATE (3.26.10 CL)	5.19.10	RG
1	ISSUED FOR SUPPLEMENTAL U.S. DEPT. OF STATE FILING (2.15.09 CL)	7.6.09	RG
0	ISSUED FOR UNITED STATES DEPARTMENT OF STATE (7.31.08 CL)	11.19.08	RG

PREPARED BY: TROW ENGINEERING CONSULTANTS INC.

TransCanada — In Business to deliver

0 500 1,000 2,000 Feet

KEYSTONE XL PROJECT
ROUTE SHEETS
MORGAN, MONTANA TO STEELE CITY, NEBRASKA

SCALE	DATE	DRAWN	CHECKED	APPROVED	PROJECT:	DRAWING NUMBER	SHEET	REVISION
1:24000	11.19.08	GS	SS	RG	50388X	XL-46-ML-2002-P- 12 -Q	12	2

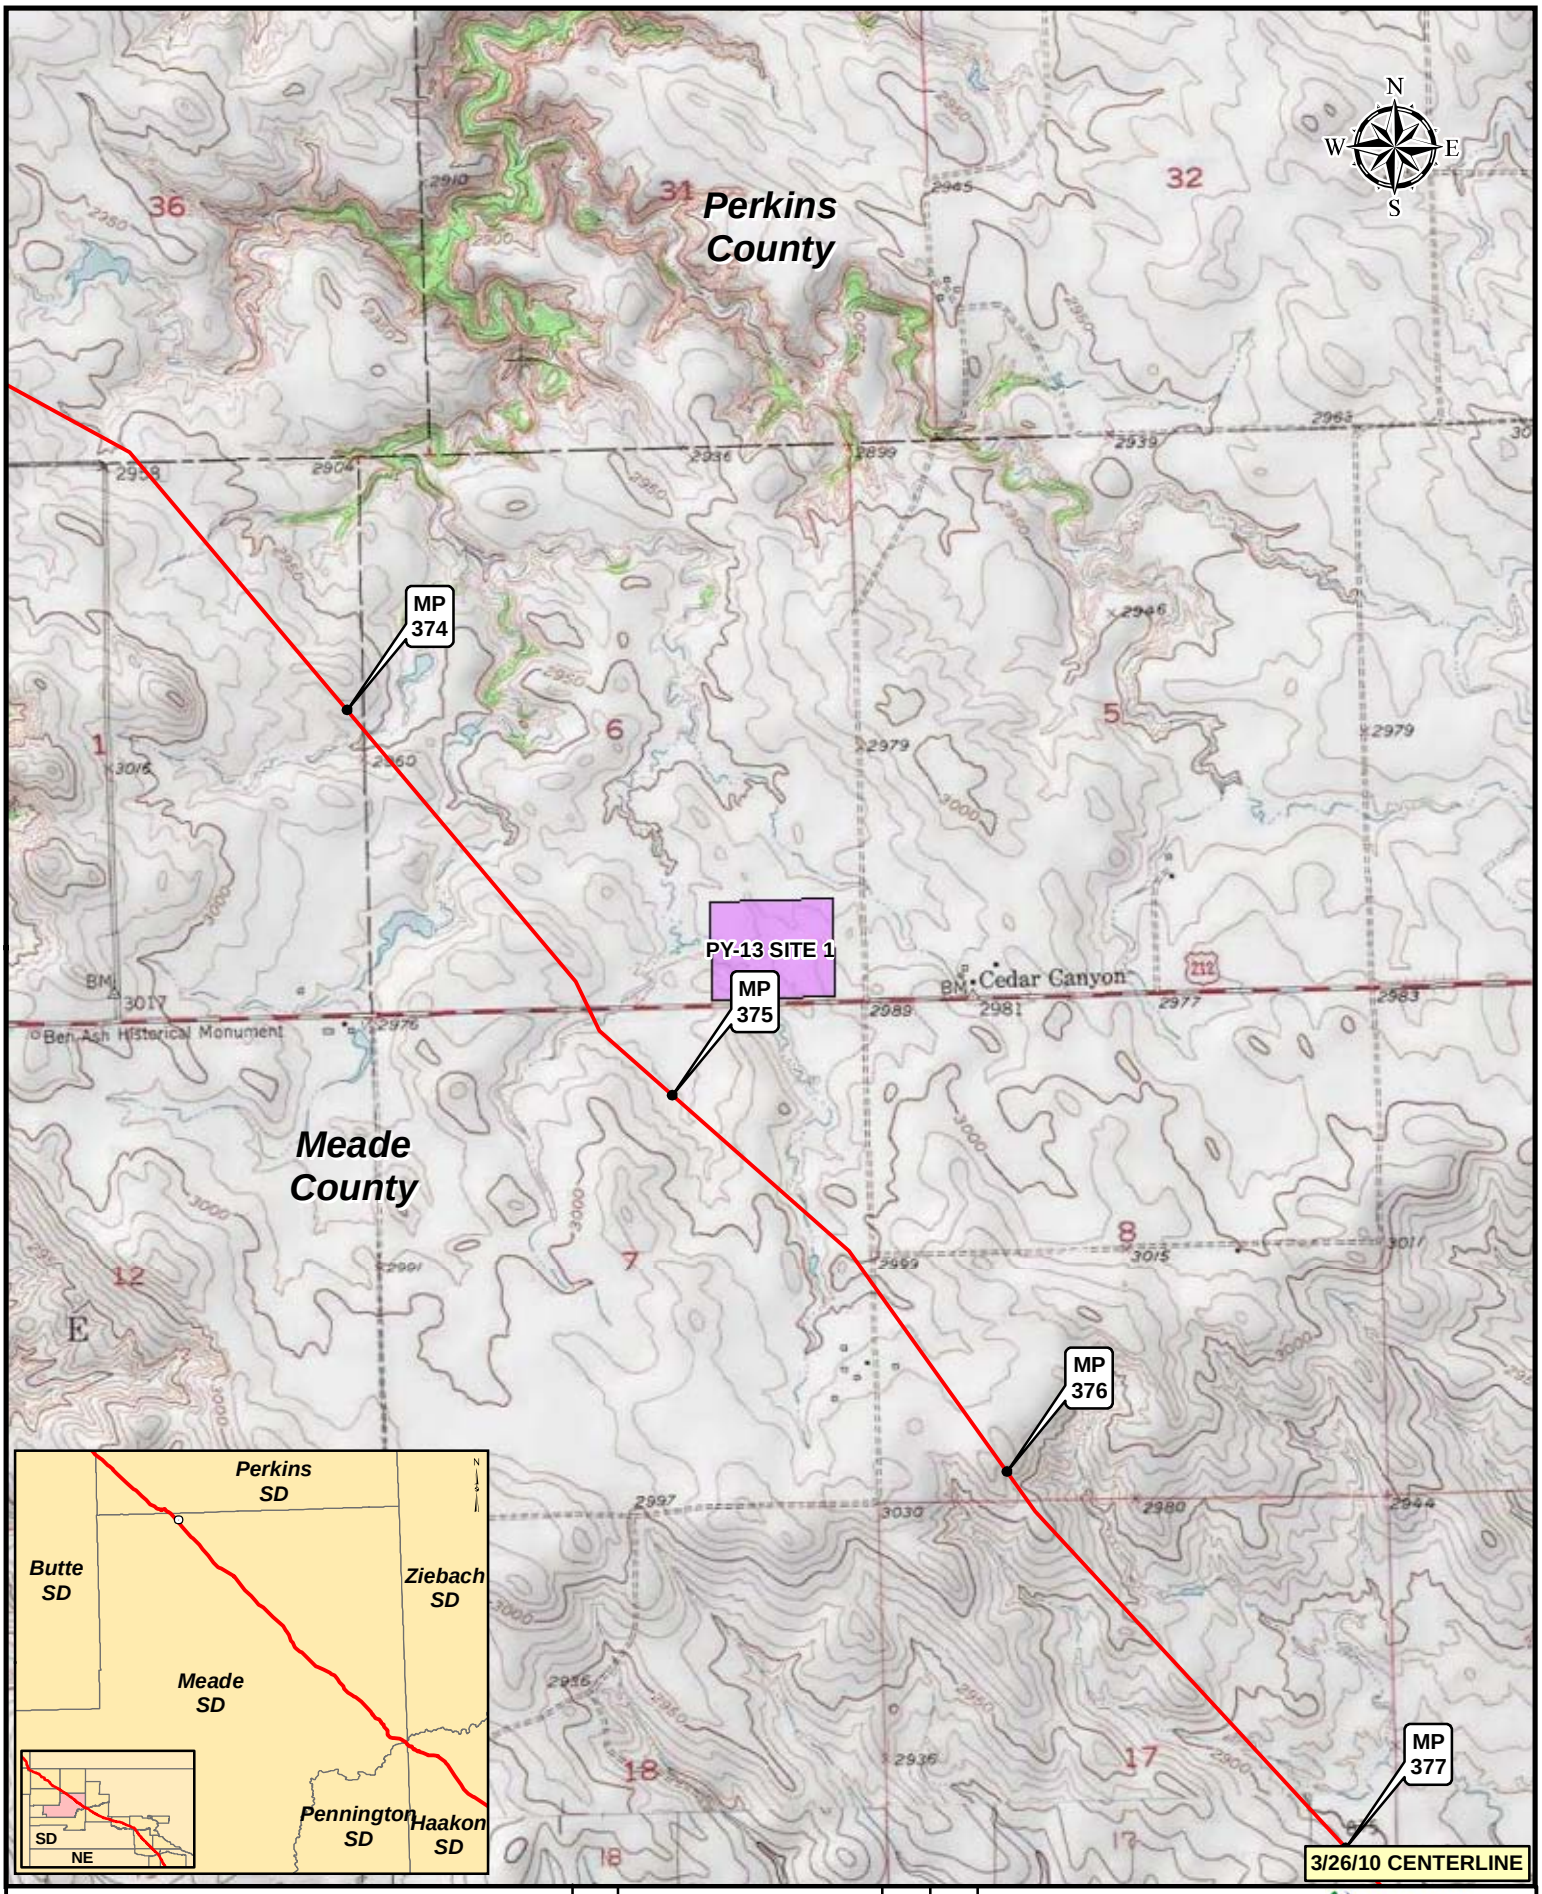

Legend

- MILEPOST
- KEYSTONE XL PROJECT
- PUMP STATION
- VALVE
- CONSTRUCTION CAMP
- CONTRACTOR YARD
- PIPE YARD

NO.	REVISION	DATE	APPR.
2	ISSUED FOR DEIS COMMENT SUBMITTAL TO U.S. DEPT. OF STATE (3.26.10 CL)	5.19.10	RG
1	ISSUED FOR SUPPLEMENTAL U.S. DEPT. OF STATE FILING (2.15.09 CL)	7.6.09	RG
0	ISSUED FOR UNITED STATES DEPARTMENT OF STATE (7.31.08 CL)	11.19.08	RG

PREPARED BY: TROW ENGINEERING CONSULTANTS INC.

TransCanada — In Business to deliver

0 500 1,000 2,000 Feet

KEYSTONE XL PROJECT
ROUTE SHEETS
MORGAN, MONTANA TO STEELE CITY, NEBRASKA

SCALE	DATE	DRAWN	CHECKED	APPROVED	PROJECT:	DRAWING NUMBER	SHEET	REVISION
1:24000	11.19.08	GS	SS	RG	50388X	XL-46-ML-2002-P- 13 -Q	13	2

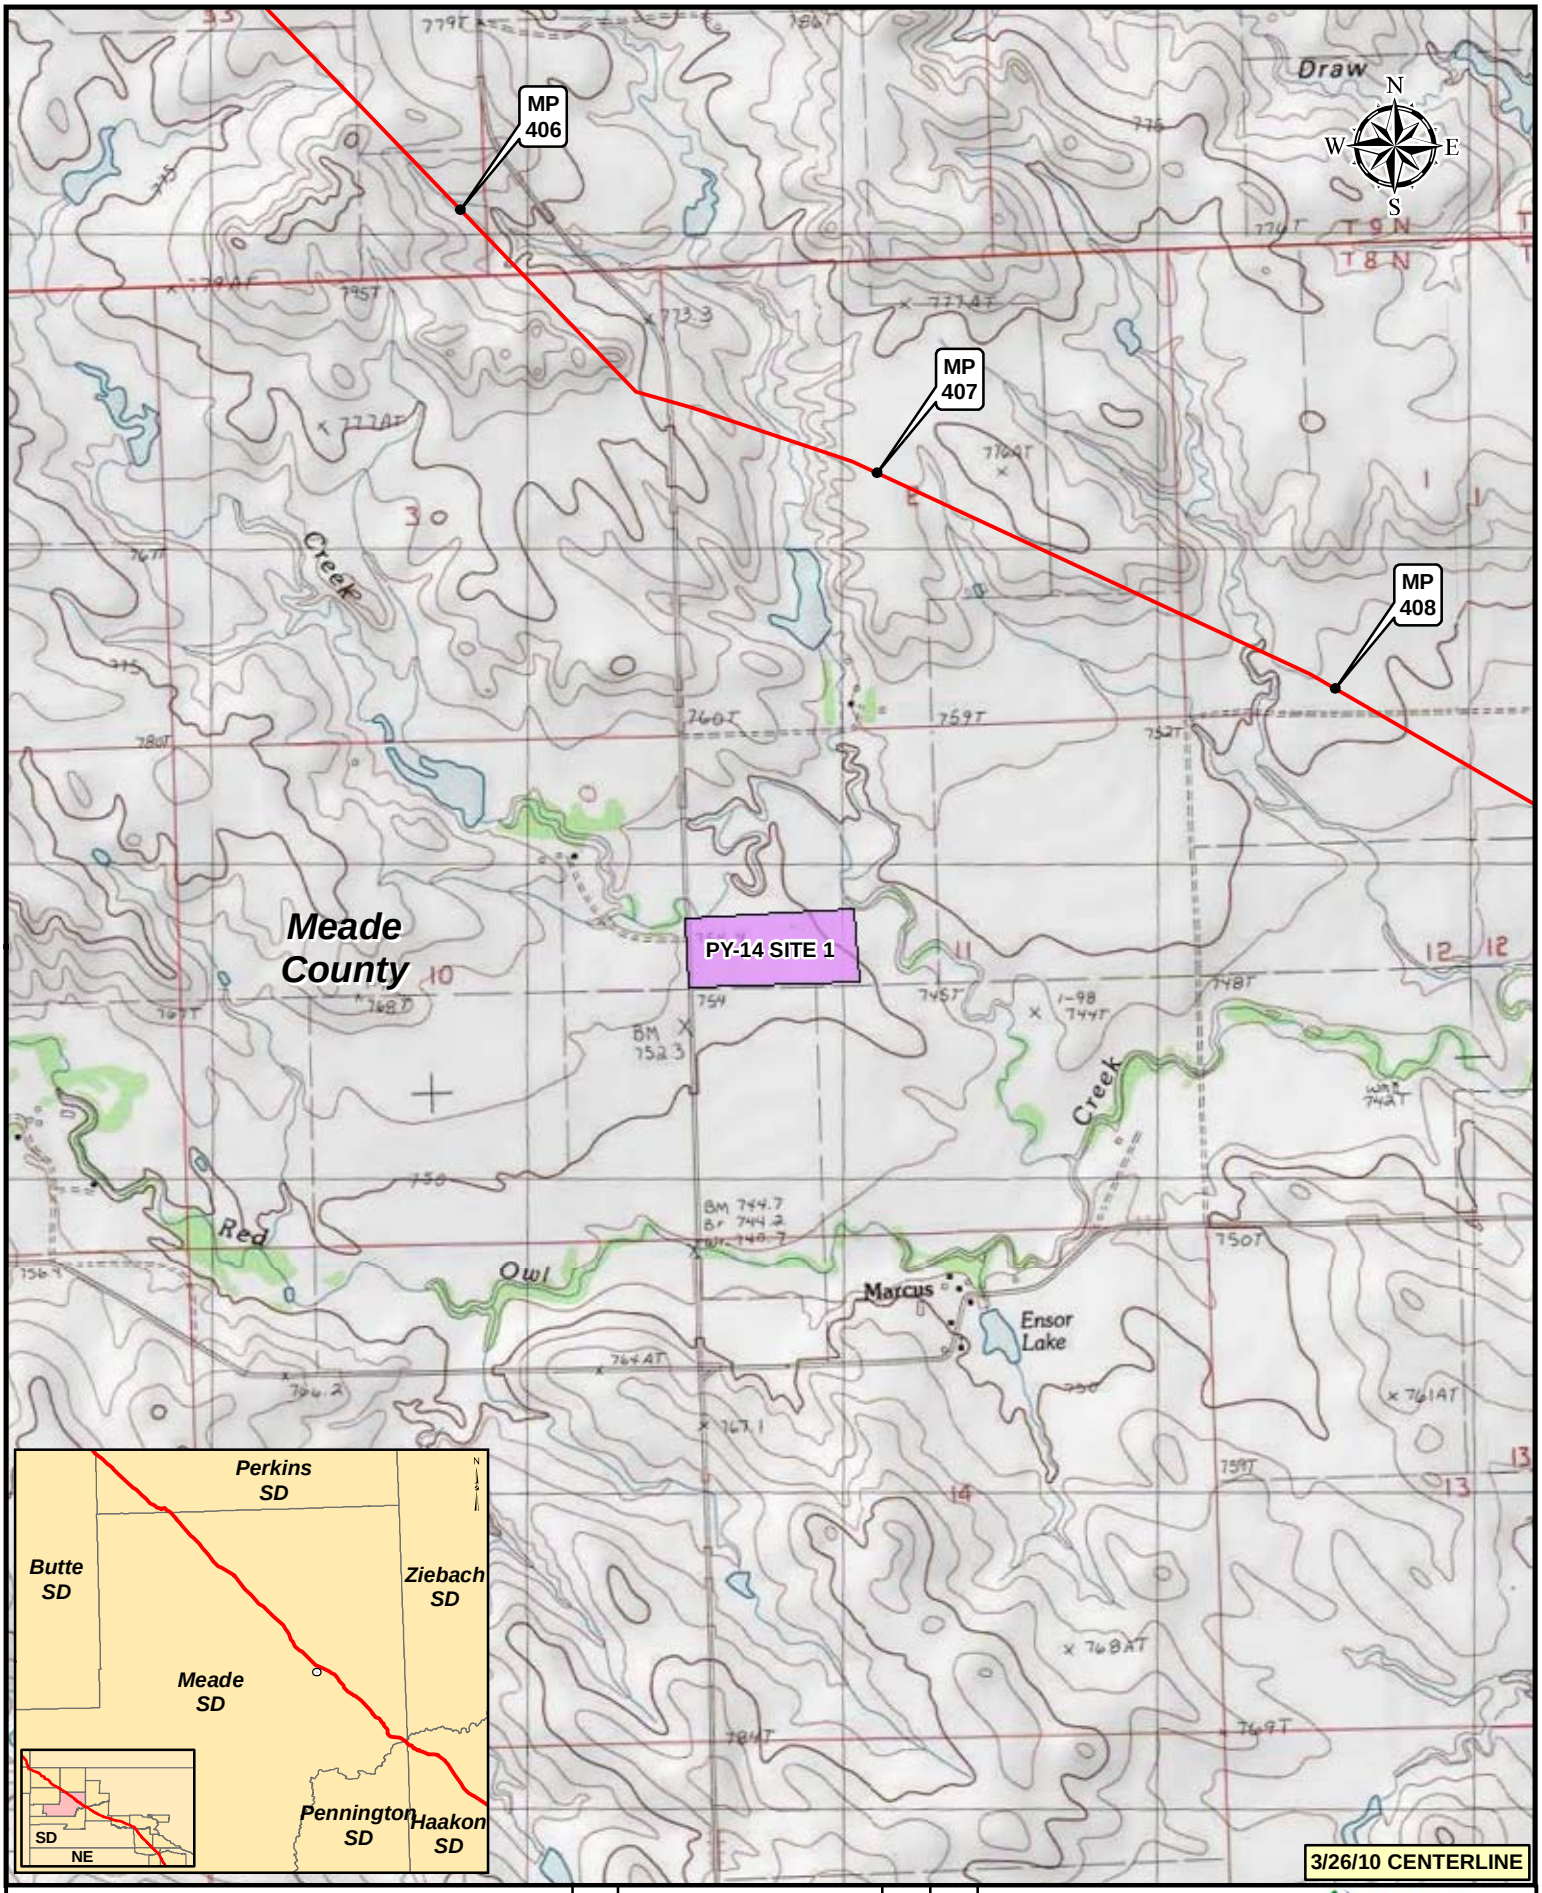

Legend

- MILEPOST
- KEYSTONE XL PROJECT
- PUMP STATION
- VALVE
- CONSTRUCTION CAMP
- CONTRACTOR YARD
- PIPE YARD

NO.	REVISION	DATE	APPR.
2	ISSUED FOR DEIS COMMENT SUBMITTAL TO U.S. DEPT. OF STATE (3.26.10 CL)	5.19.10	RG
1	ISSUED FOR SUPPLEMENTAL U.S. DEPT. OF STATE FILING (2.15.09 CL)	7.6.09	RG
0	ISSUED FOR UNITED STATES DEPARTMENT OF STATE (7.31.08 CL)	11.19.08	RG

PREPARED BY: TROW ENGINEERING CONSULTANTS INC.

TransCanada — In Business to deliver

0 500 1,000 2,000 Feet

KEYSTONE XL PROJECT
ROUTE SHEETS
MORGAN, MONTANA TO STEELE CITY, NEBRASKA

SCALE	DATE	DRAWN	CHECKED	APPROVED	PROJECT:	DRAWING NUMBER	SHEET	REVISION
1:24000	11.19.08	GS	SS	RG	50388X	XL-46-ML-2002-P- 14 -Q	14	2

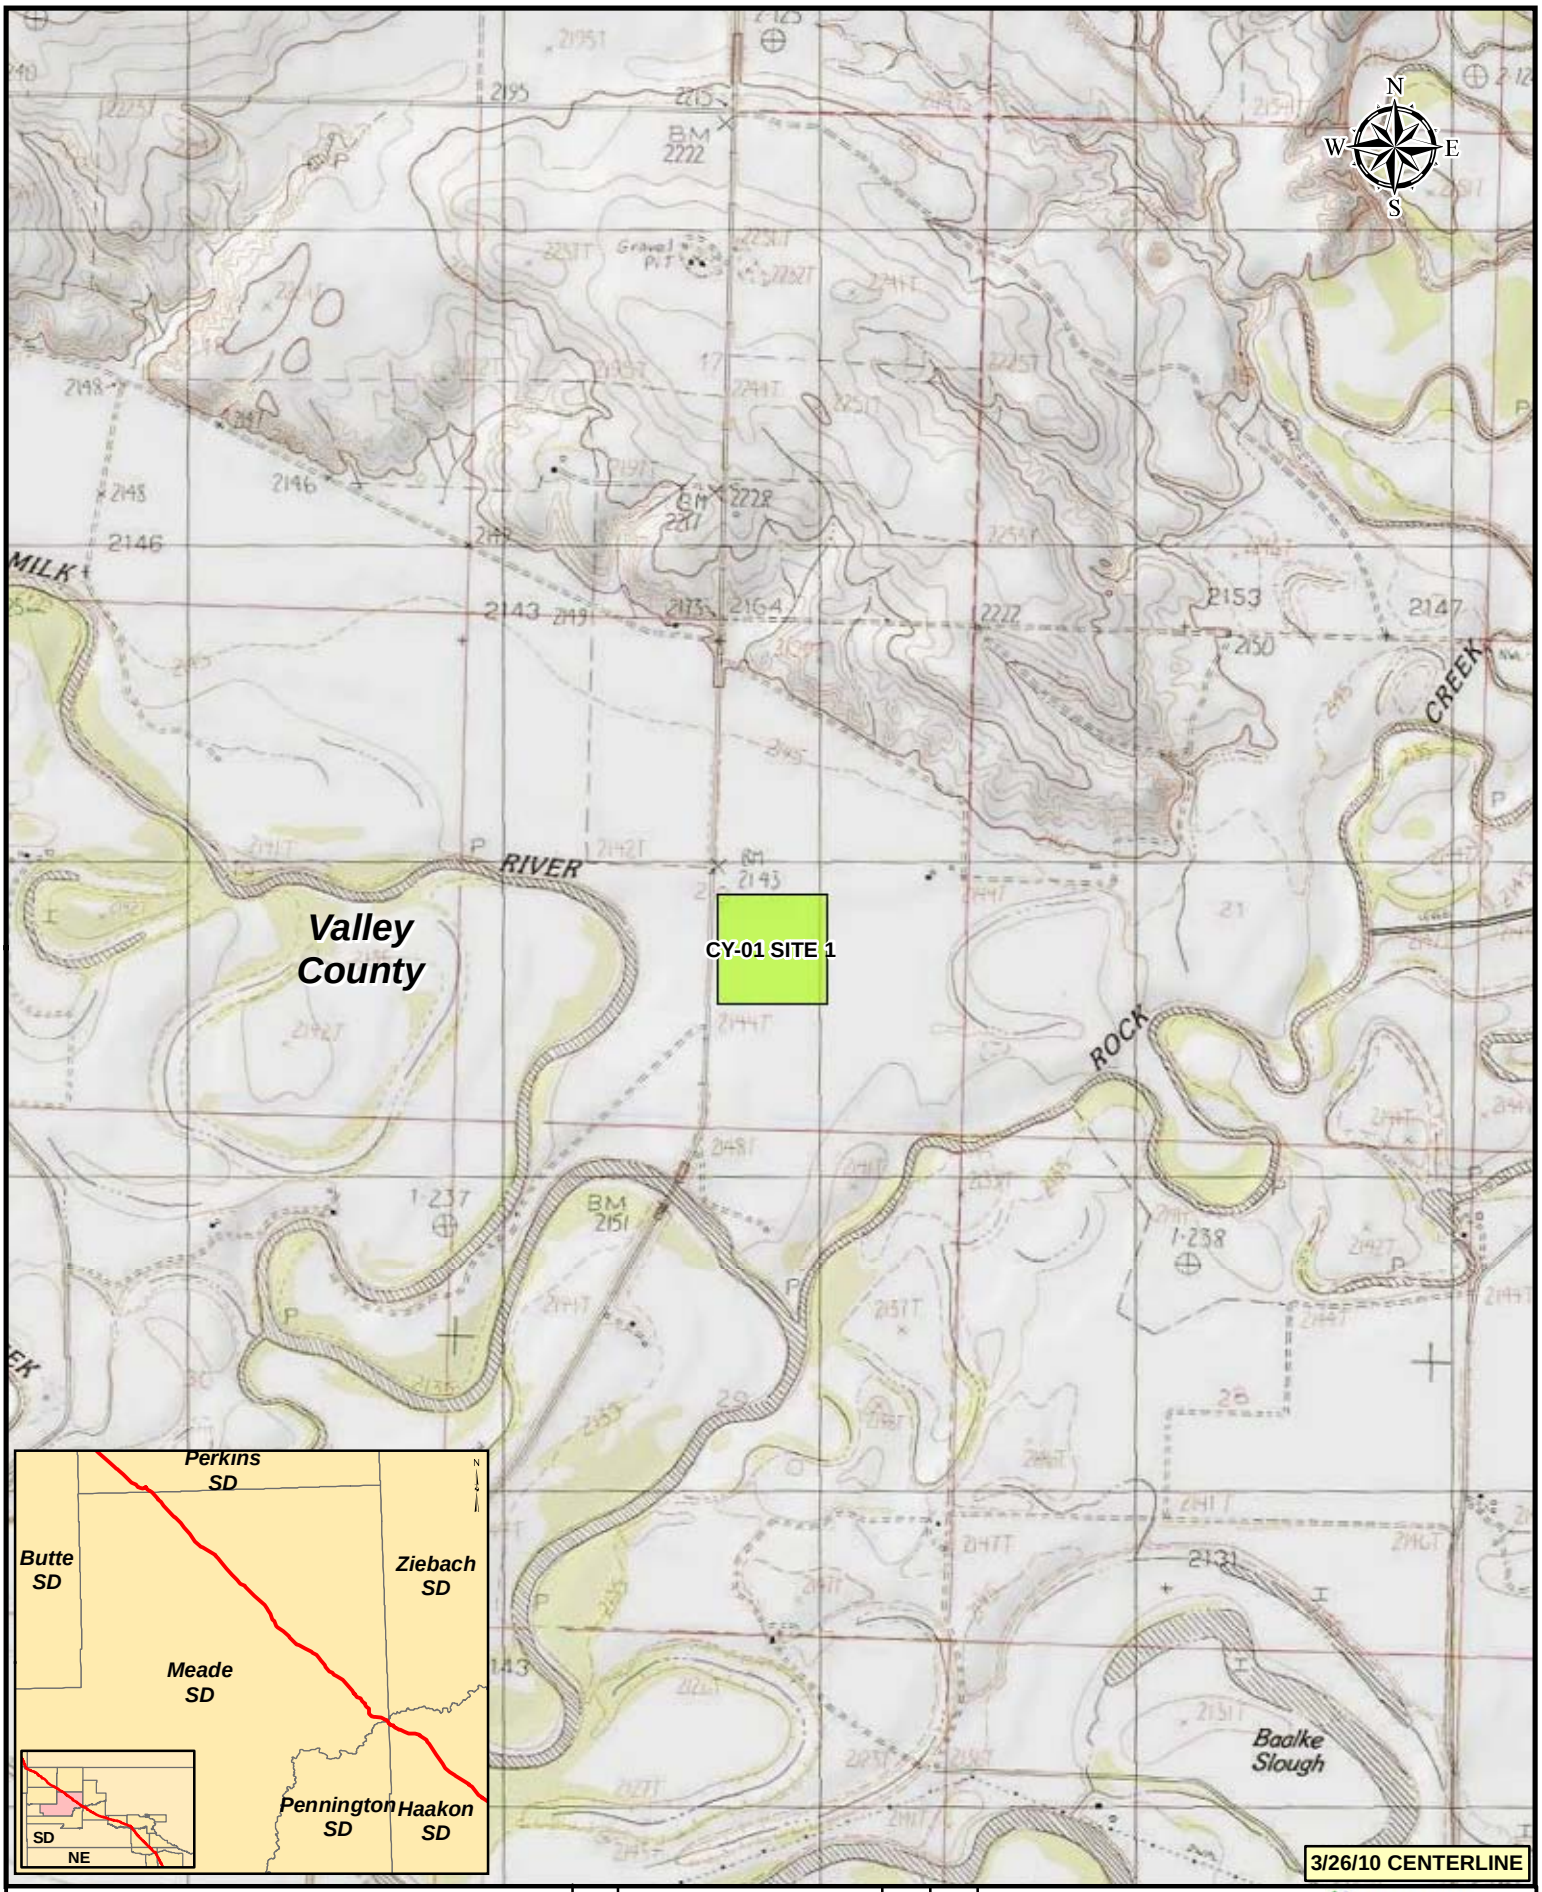

Legend

- MILEPOST
- KEYSTONE XL PROJECT
- PUMP STATION
- VALVE
- CONSTRUCTION CAMP
- CONTRACTOR YARD
- PIPE YARD

NO.	REVISION	DATE	APPR.
2	ISSUED FOR DEIS COMMENT SUBMITTAL TO U.S. DEPT. OF STATE (3.26.10 CL)	5.19.10	RG
1	ISSUED FOR SUPPLEMENTAL U.S. DEPT. OF STATE FILING (2.15.09 CL)	7.6.09	RG
0	ISSUED FOR UNITED STATES DEPARTMENT OF STATE (7.31.08 CL)	11.19.08	RG

PREPARED BY: TROW ENGINEERING CONSULTANTS INC.

TransCanada — In Business to deliver

0 500 1,000 2,000 Feet

KEYSTONE XL PROJECT
ROUTE SHEETS
MORGAN, MONTANA TO STEELE CITY, NEBRASKA

SCALE	DATE	DRAWN	CHECKED	APPROVED	PROJECT:	DRAWING NUMBER	SHEET	REVISION
1:24000	11.19.08	GS	SS	RG	50388X	XL-30-ML-2002-P- 01 -Q	01	2

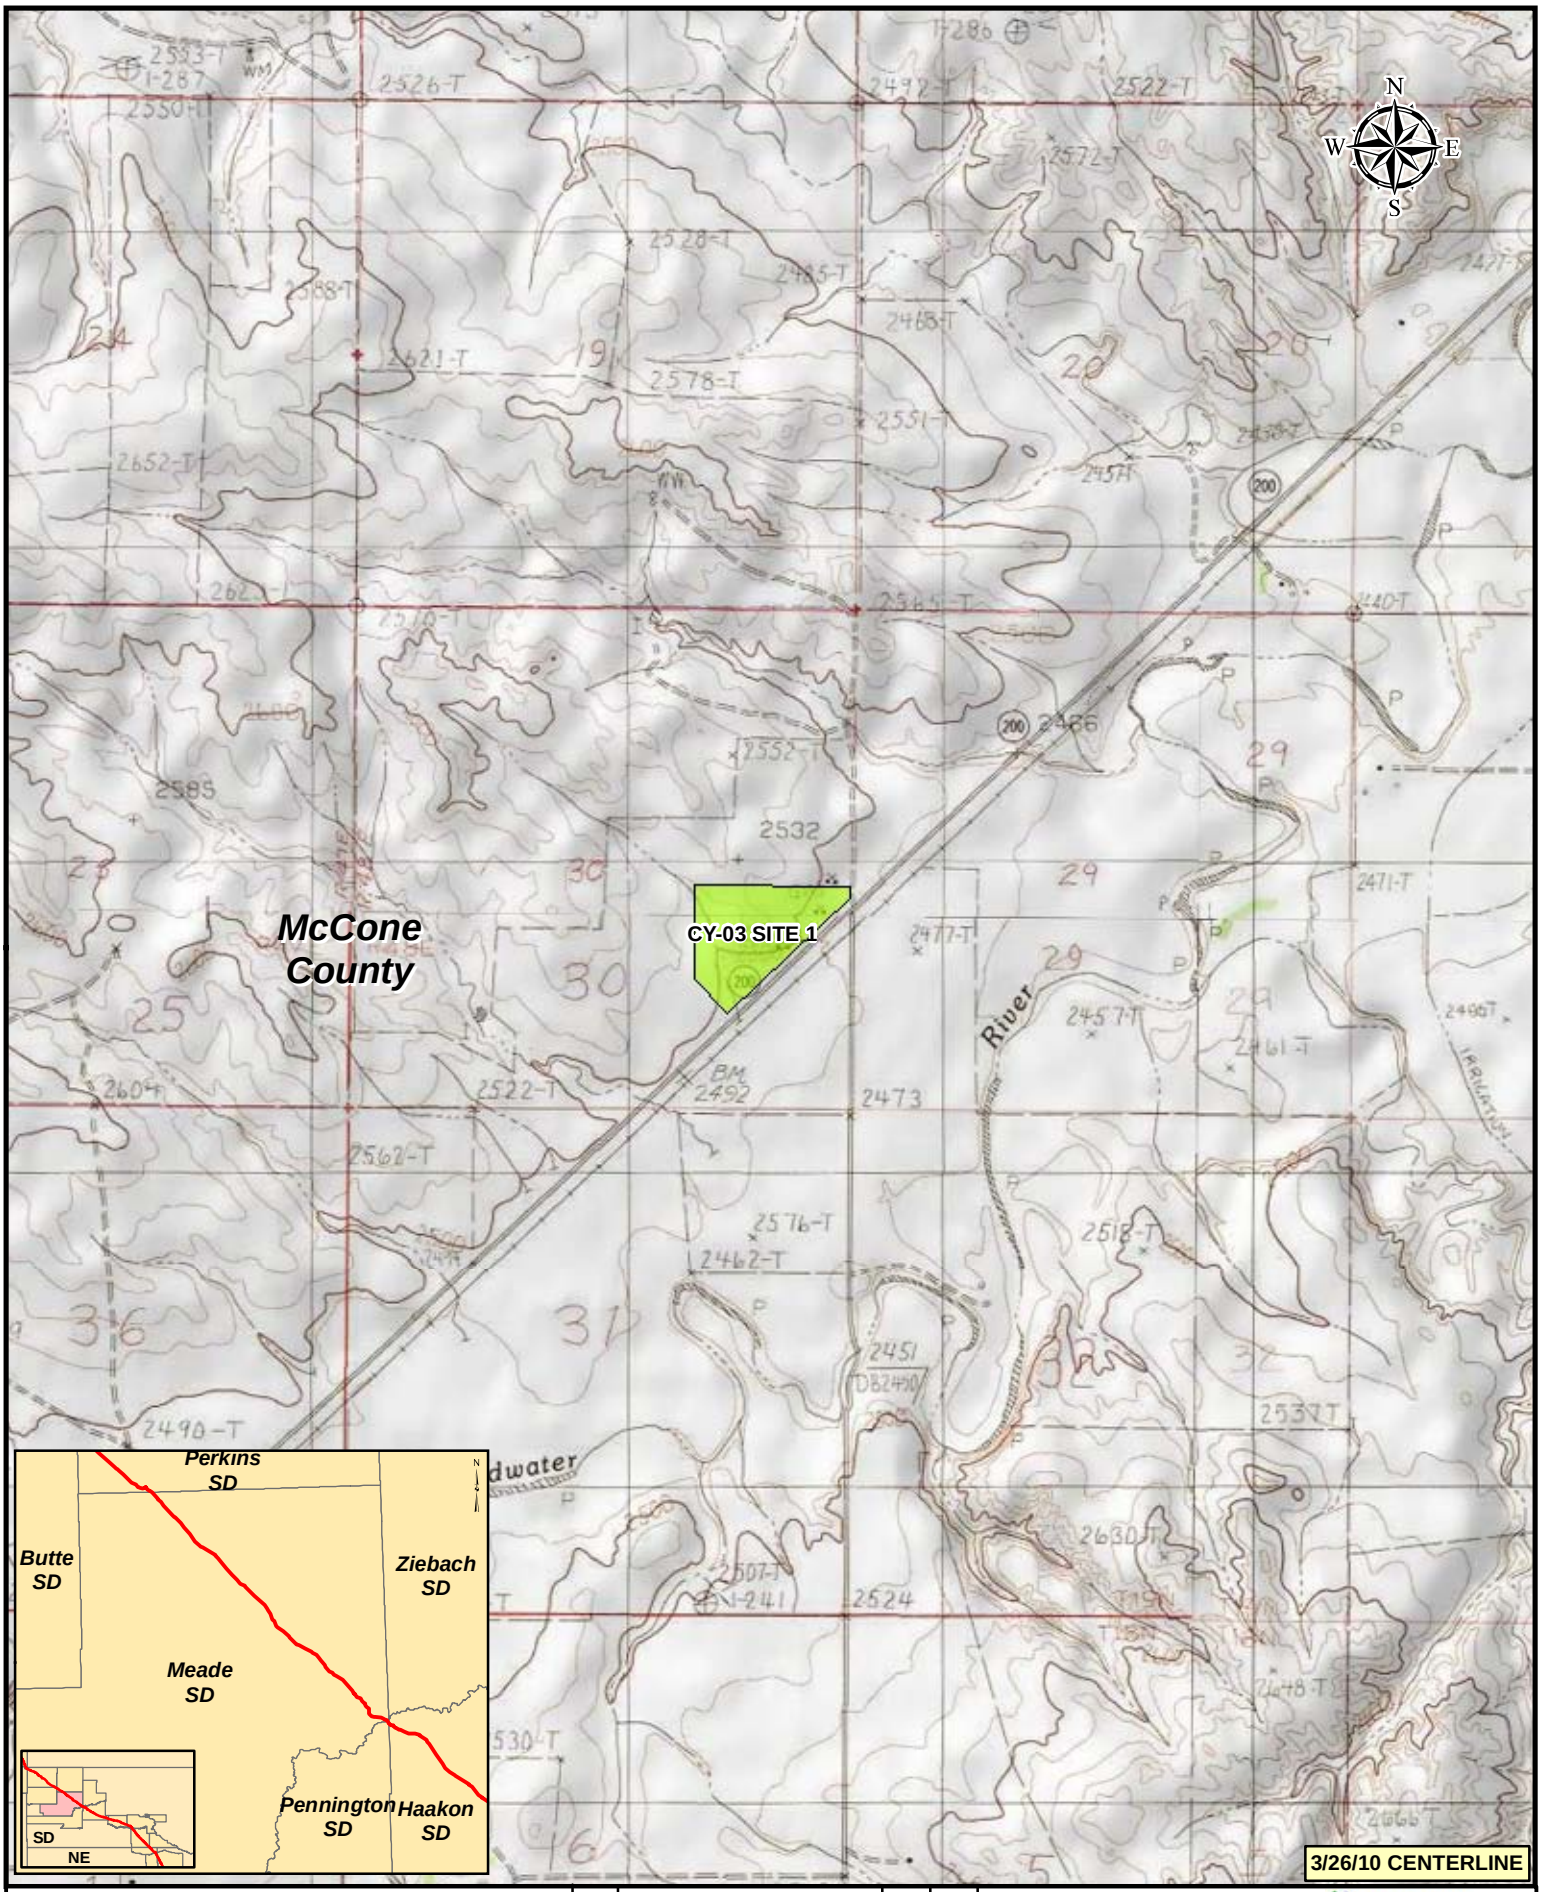

Legend

- MILEPOST
- KEYSTONE XL PROJECT
- PUMP STATION
- VALVE
- CONSTRUCTION CAMP
- CONTRACTOR YARD
- PIPE YARD

NO.	REVISION	DATE	APPR.
2	ISSUED FOR DEIS COMMENT SUBMITTAL TO U.S. DEPT. OF STATE (3.26.10 CL)	5.19.10	RG
1	ISSUED FOR SUPPLEMENTAL U.S. DEPT. OF STATE FILING (2.15.09 CL)	7.6.09	RG
0	ISSUED FOR UNITED STATES DEPARTMENT OF STATE (7.31.08 CL)	11.19.08	RG

PREPARED BY: TROW ENGINEERING CONSULTANTS INC.

TransCanada — In Business to deliver

0 500 1,000 2,000 Feet

KEYSTONE XL PROJECT
ROUTE SHEETS
MORGAN, MONTANA TO STEELE CITY, NEBRASKA

SCALE	DATE	DRAWN	CHECKED	APPROVED	PROJECT:	DRAWING NUMBER	SHEET	REVISION
1:24000	11.19.08	GS	SS	RG	50388X	XL-30-ML-2002-P- 02 -Q	02	2

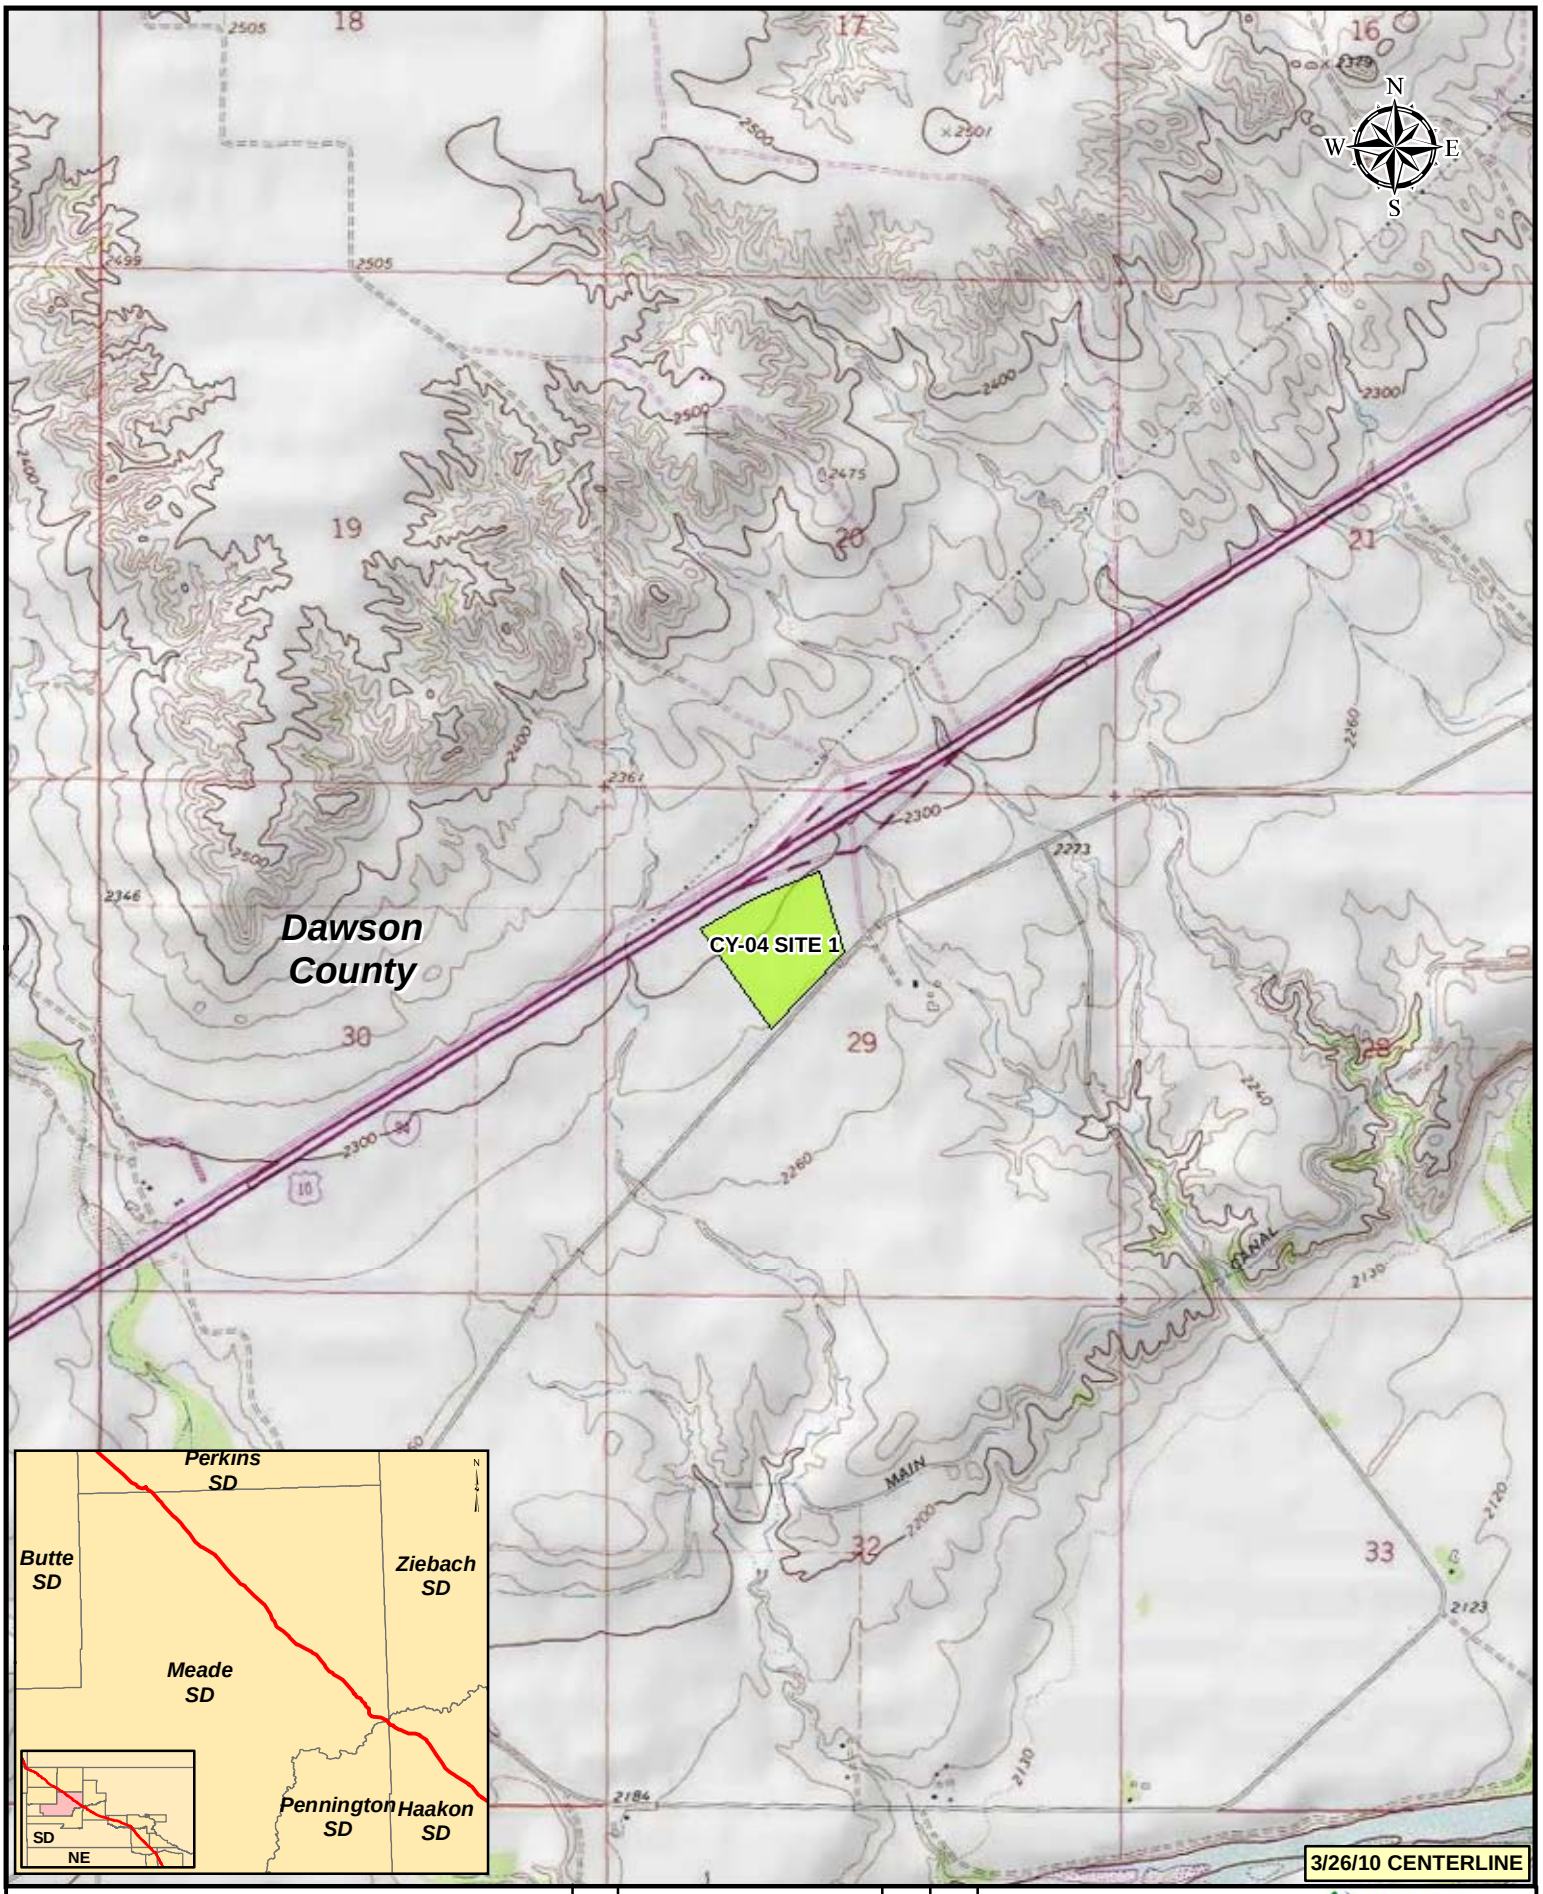

Legend

- MILEPOST
- KEYSTONE XL PROJECT
- PUMP STATION
- VALVE
- CONSTRUCTION CAMP
- CONTRACTOR YARD
- PIPE YARD

NO.	REVISION	DATE	APPR.
2	ISSUED FOR DEIS COMMENT SUBMITTAL TO U.S. DEPT. OF STATE (3.26.10 CL)	5.19.10	RG
1	ISSUED FOR SUPPLEMENTAL U.S. DEPT. OF STATE FILING (2.15.09 CL)	7.6.09	RG
0	ISSUED FOR UNITED STATES DEPARTMENT OF STATE (7.31.08 CL)	11.19.08	RG

PREPARED BY: TROW ENGINEERING CONSULTANTS INC.

TransCanada — In Business to deliver

0 500 1,000 2,000 Feet

KEYSTONE XL PROJECT
ROUTE SHEETS
MORGAN, MONTANA TO STEELE CITY, NEBRASKA

SCALE	DATE	DRAWN	CHECKED	APPROVED	PROJECT:	DRAWING NUMBER	SHEET	REVISION
1:24000	11.19.08	GS	SS	RG	50388X	XL-30-ML-2002-P- 03 -Q	03	2

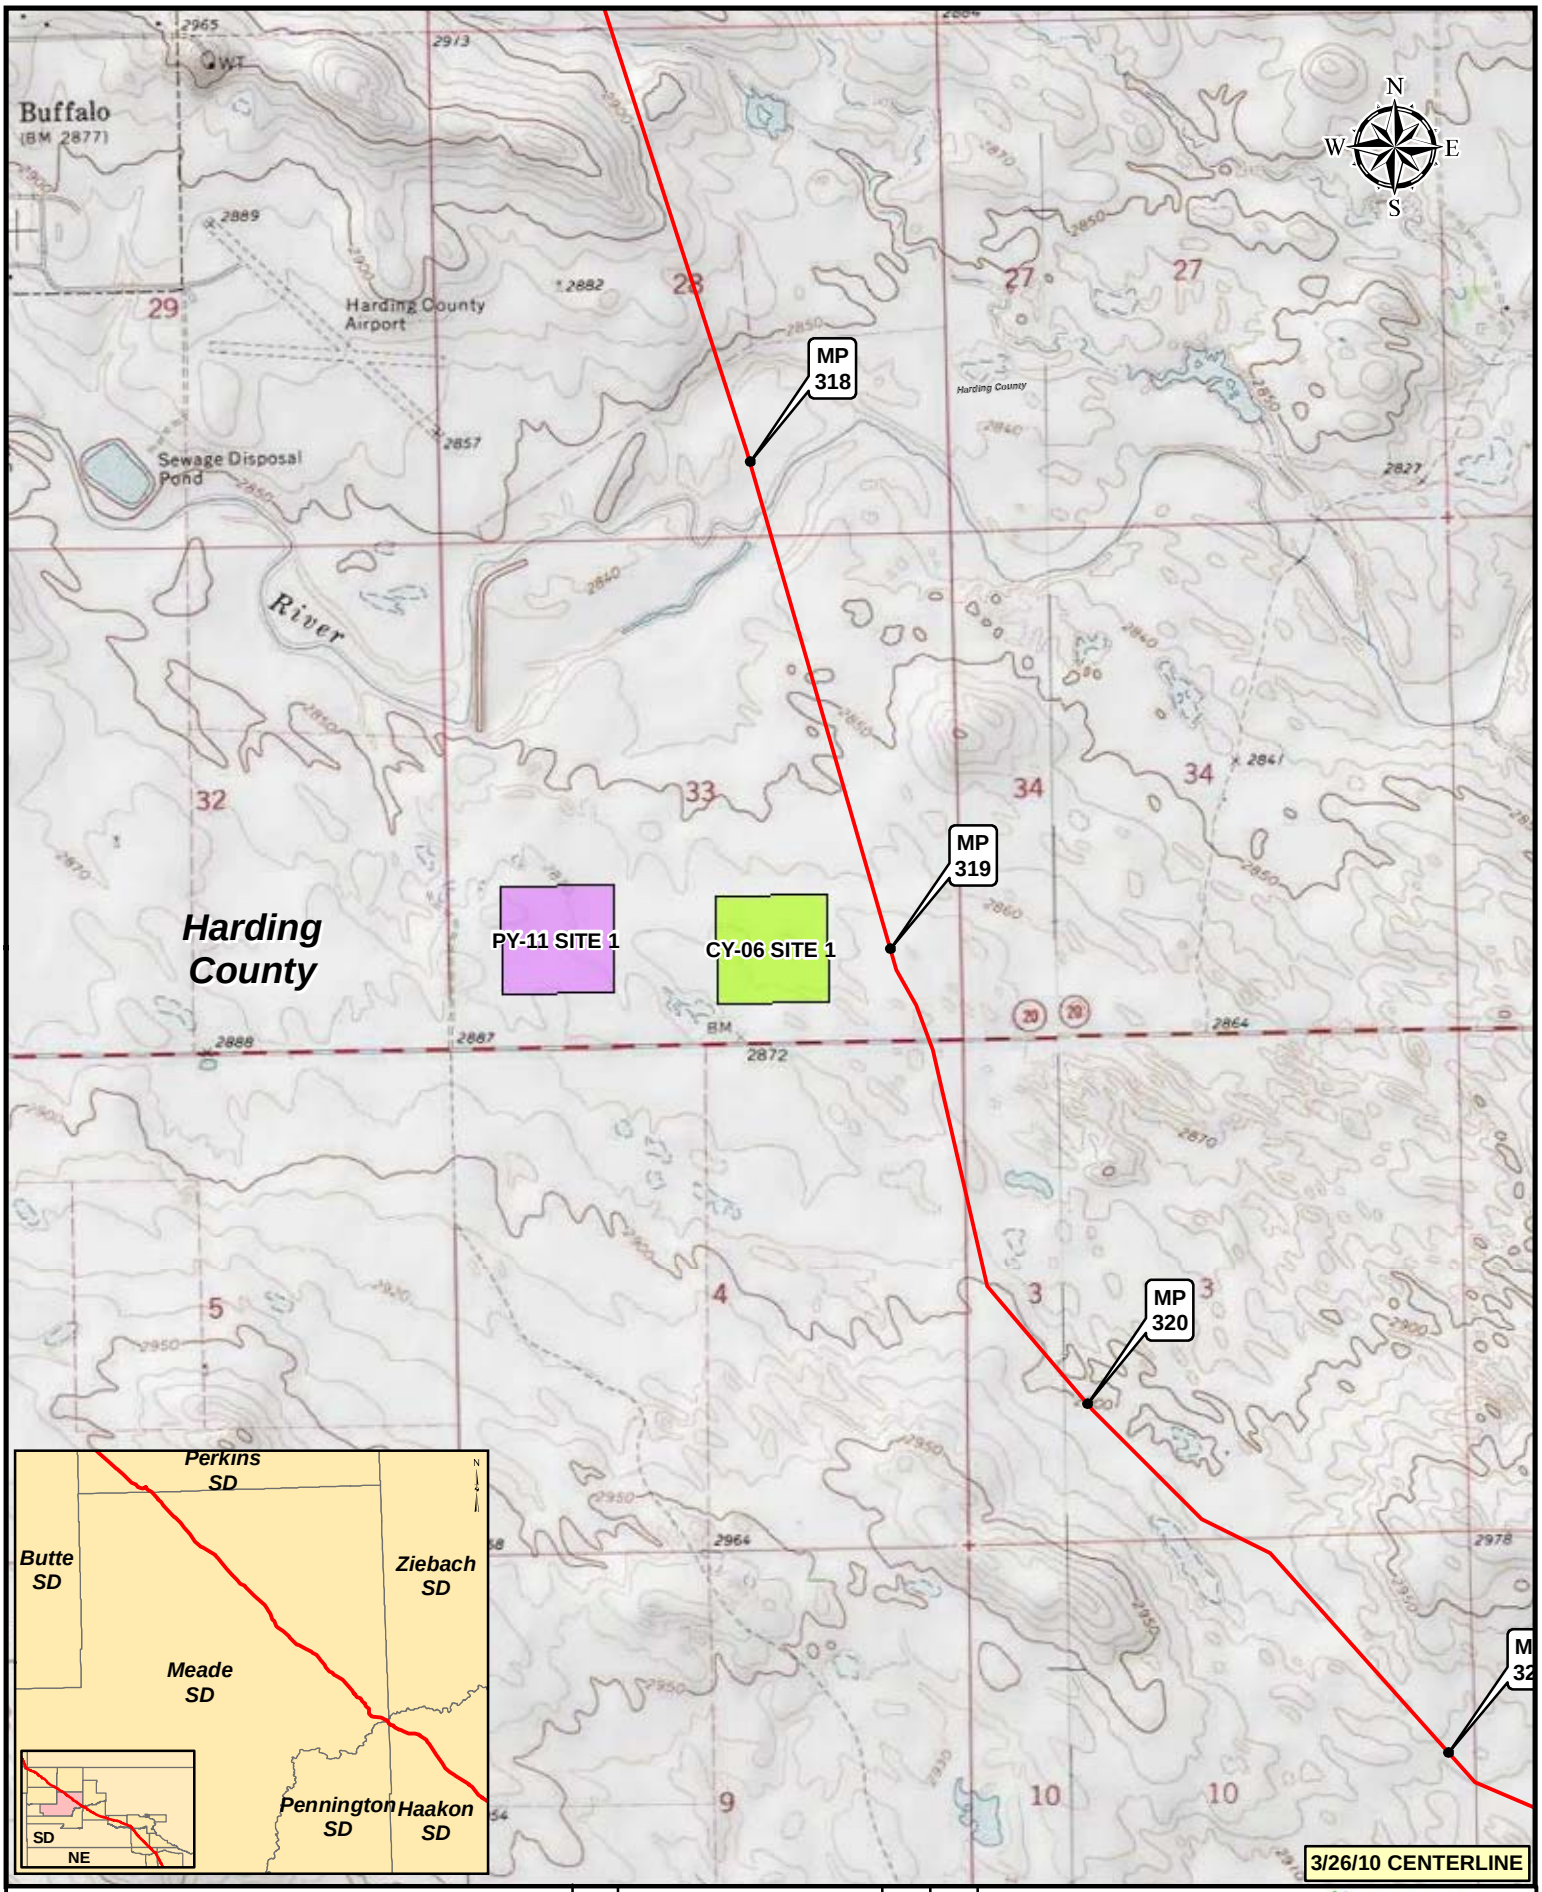

Legend

- MILEPOST
- KEYSTONE XL PROJECT
- PUMP STATION
- VALVE
- CONSTRUCTION CAMP
- CONTRACTOR YARD
- PIPE YARD

NO.	REVISION	DATE	APPR.
2	ISSUED FOR DEIS COMMENT SUBMITTAL TO U.S. DEPT. OF STATE (3.26.10 CL)	5.19.10	RG
1	ISSUED FOR SUPPLEMENTAL U.S. DEPT. OF STATE FILING (2.15.09 CL)	7.6.09	RG
0	ISSUED FOR UNITED STATES DEPARTMENT OF STATE (7.31.08 CL)	11.19.08	RG

PREPARED BY: TROW ENGINEERING CONSULTANTS INC.

0 500 1,000 2,000 Feet

TransCanada — In Business to deliver

KEYSTONE XL PROJECT
ROUTE SHEETS
MORGAN, MONTANA TO STEELE CITY, NEBRASKA

SCALE	DATE	DRAWN	CHECKED	APPROVED	PROJECT:	DRAWING NUMBER	SHEET	REVISION
1:24000	11.19.08	GS	SS	RG	50388X	XL-46-ML-2002-P- 04 -Q	04	2

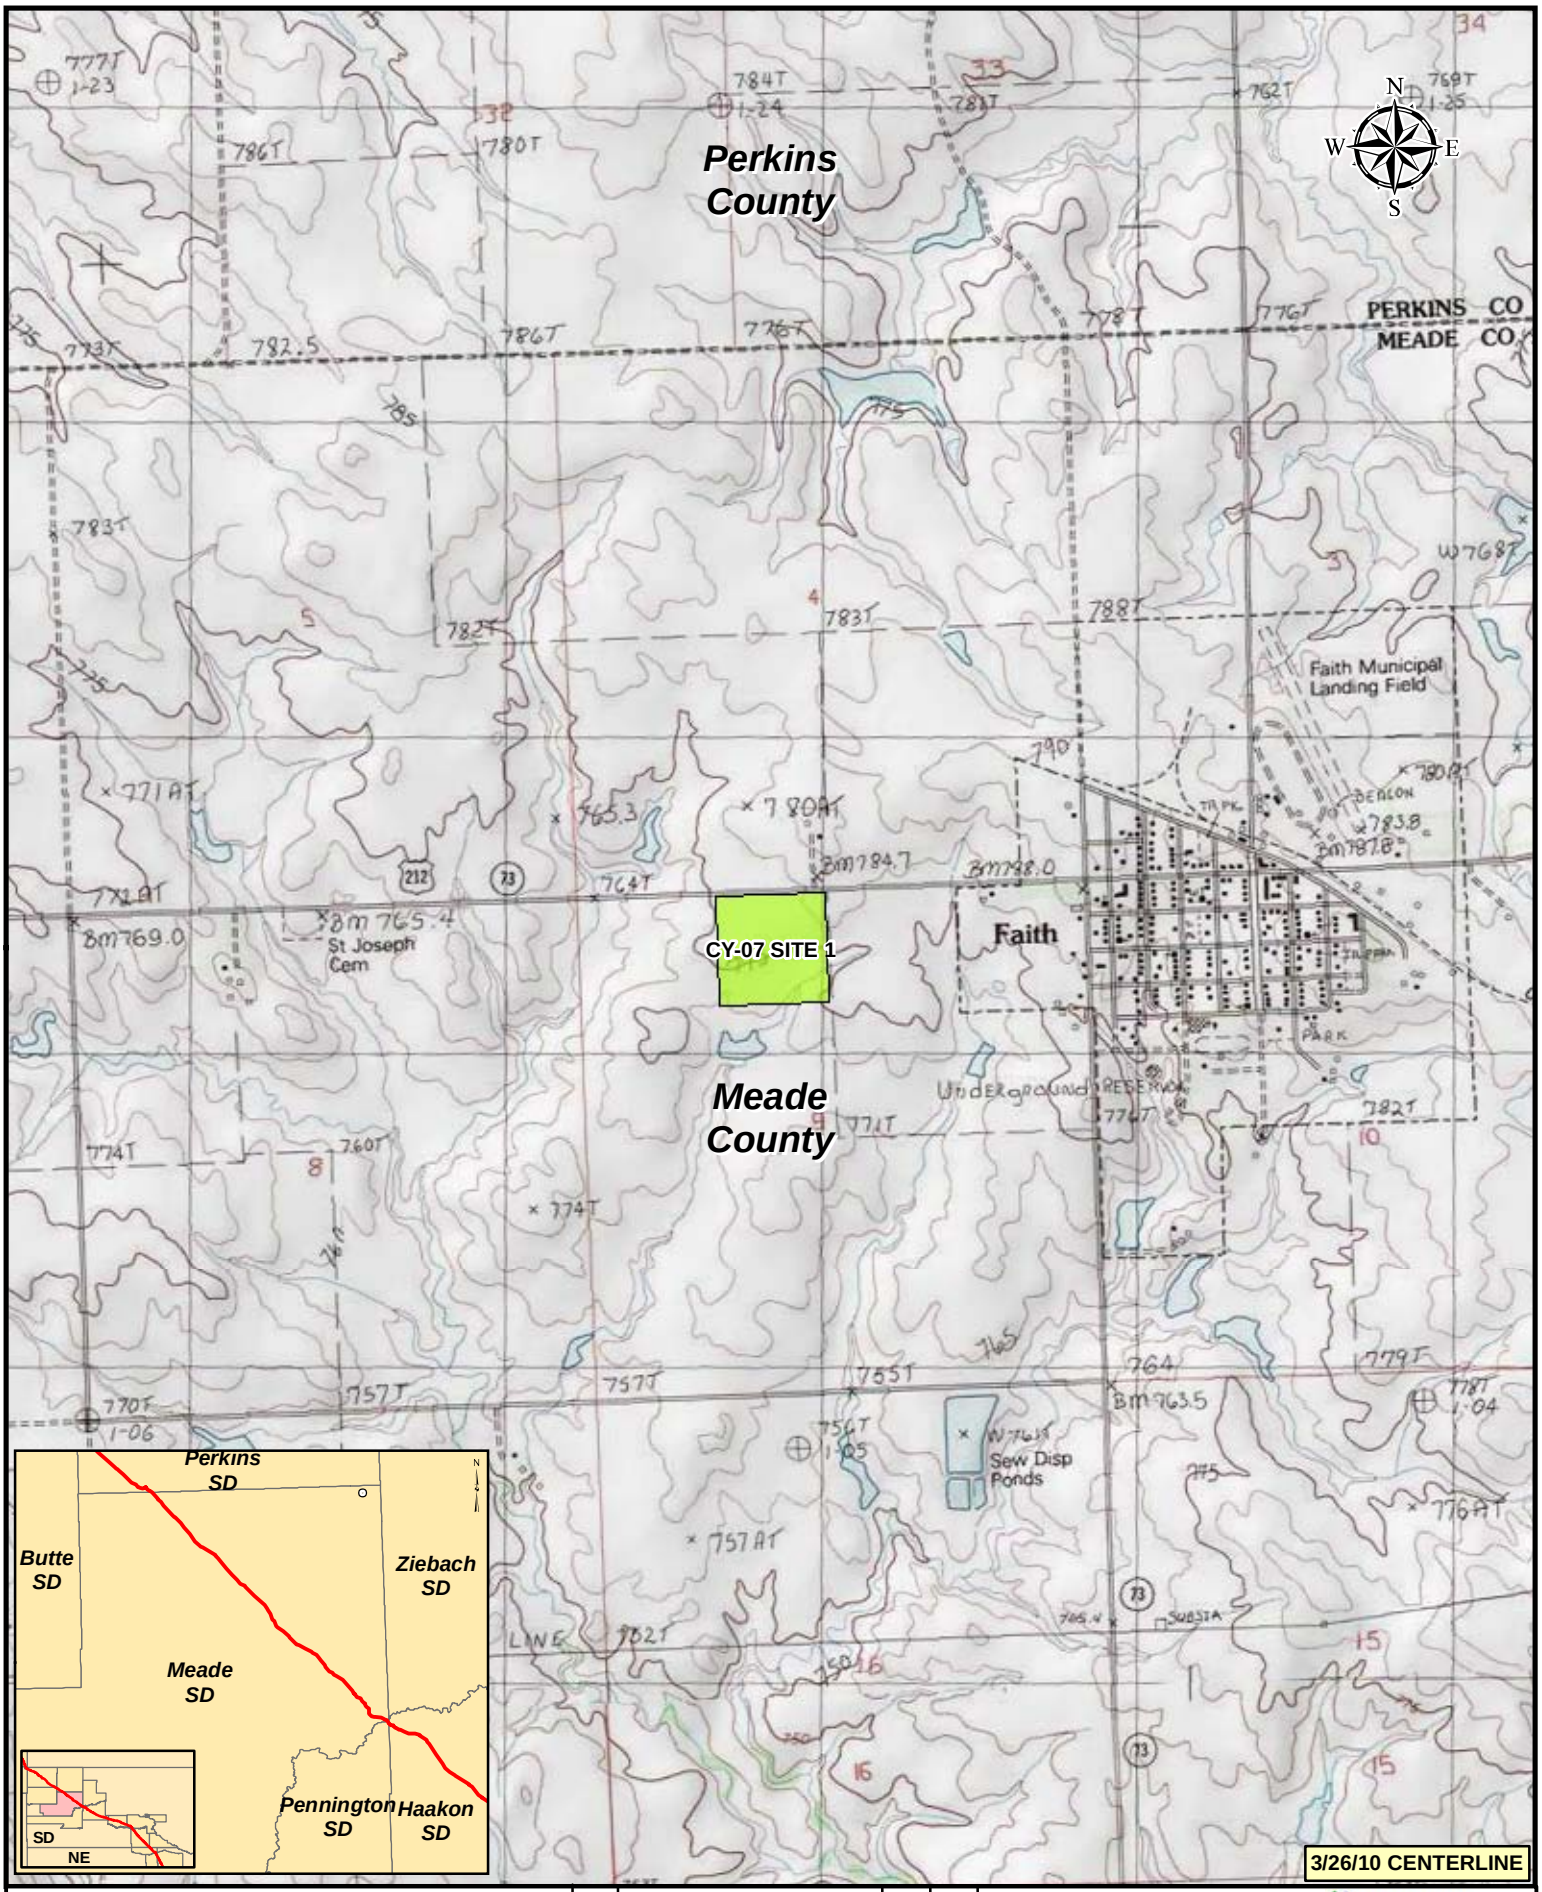

Legend

- MILEPOST
- KEYSTONE XL PROJECT
- PUMP STATION
- VALVE
- CONSTRUCTION CAMP
- CONTRACTOR YARD
- PIPE YARD

NO.	REVISION	DATE	APPR.
2	ISSUED FOR DEIS COMMENT SUBMITTAL TO U.S. DEPT. OF STATE (3.26.10 CL)	5.19.10	RG
1	ISSUED FOR SUPPLEMENTAL U.S. DEPT. OF STATE FILING (2.15.09 CL)	7.6.09	RG
0	ISSUED FOR UNITED STATES DEPARTMENT OF STATE (7.31.08 CL)	11.19.08	RG

PREPARED BY: TROW ENGINEERING CONSULTANTS INC.

TransCanada — In Business to deliver

0 500 1,000 2,000 Feet

KEYSTONE XL PROJECT
ROUTE SHEETS
MORGAN, MONTANA TO STEELE CITY, NEBRASKA

SCALE	DATE	DRAWN	CHECKED	APPROVED	PROJECT:	DRAWING NUMBER	SHEET	REVISION
1:24000	11.19.08	GS	SS	RG	50388X	XL-46-ML-2002-P- 05 -Q	05	2

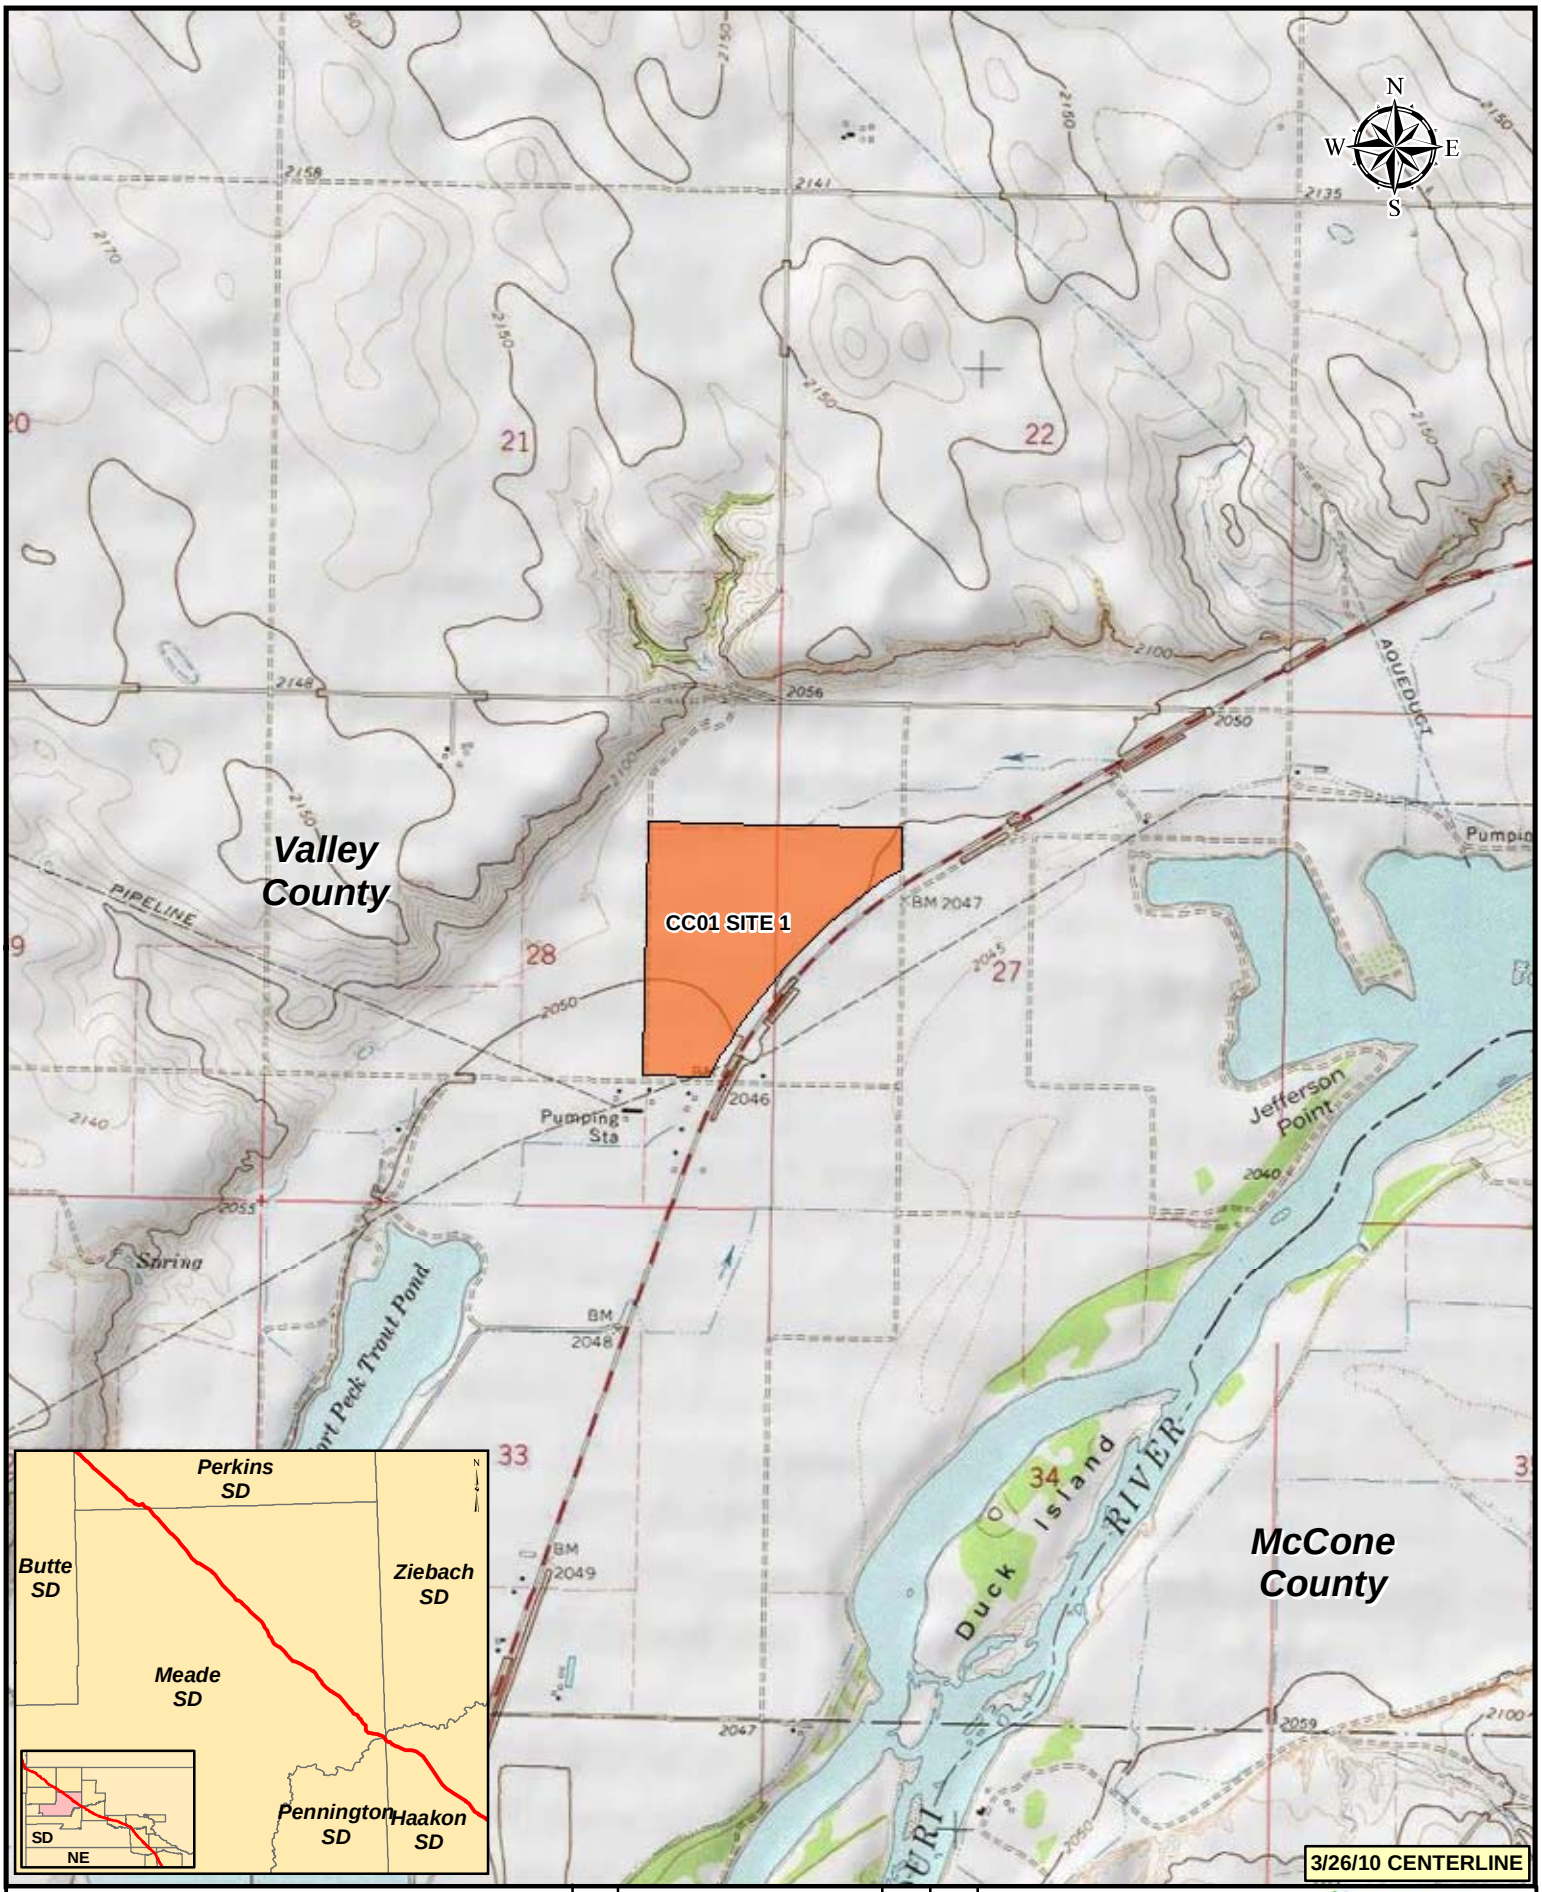

Legend

- MILEPOST
- KEYSTONE XL PROJECT
- PUMP STATION
- VALVE
- CONSTRUCTION CAMP
- CONTRACTOR YARD
- PIPE YARD

NO.	REVISION	DATE	APPR.
2	ISSUED FOR DEIS COMMENT SUBMITTAL TO U.S. DEPT. OF STATE (3.26.10 CL)	5.19.10	RG
1	ISSUED FOR SUPPLEMENTAL U.S. DEPT. OF STATE FILING (2.15.09 CL)	7.6.09	RG
0	ISSUED FOR UNITED STATES DEPARTMENT OF STATE (7.31.08 CL)	11.19.08	RG

PREPARED BY: TROW ENGINEERING CONSULTANTS INC.

TransCanada — In Business to deliver

0 500 1,000 2,000 Feet

KEYSTONE XL PROJECT
ROUTE SHEETS
MORGAN, MONTANA TO STEELE CITY, NEBRASKA

SCALE	DATE	DRAWN	CHECKED	APPROVED	PROJECT:	DRAWING NUMBER	SHEET	REVISION
1:24000	11.19.08	GS	SS	RG	50388X	XL-30-ML-2002-P- 01 -Q	01	2

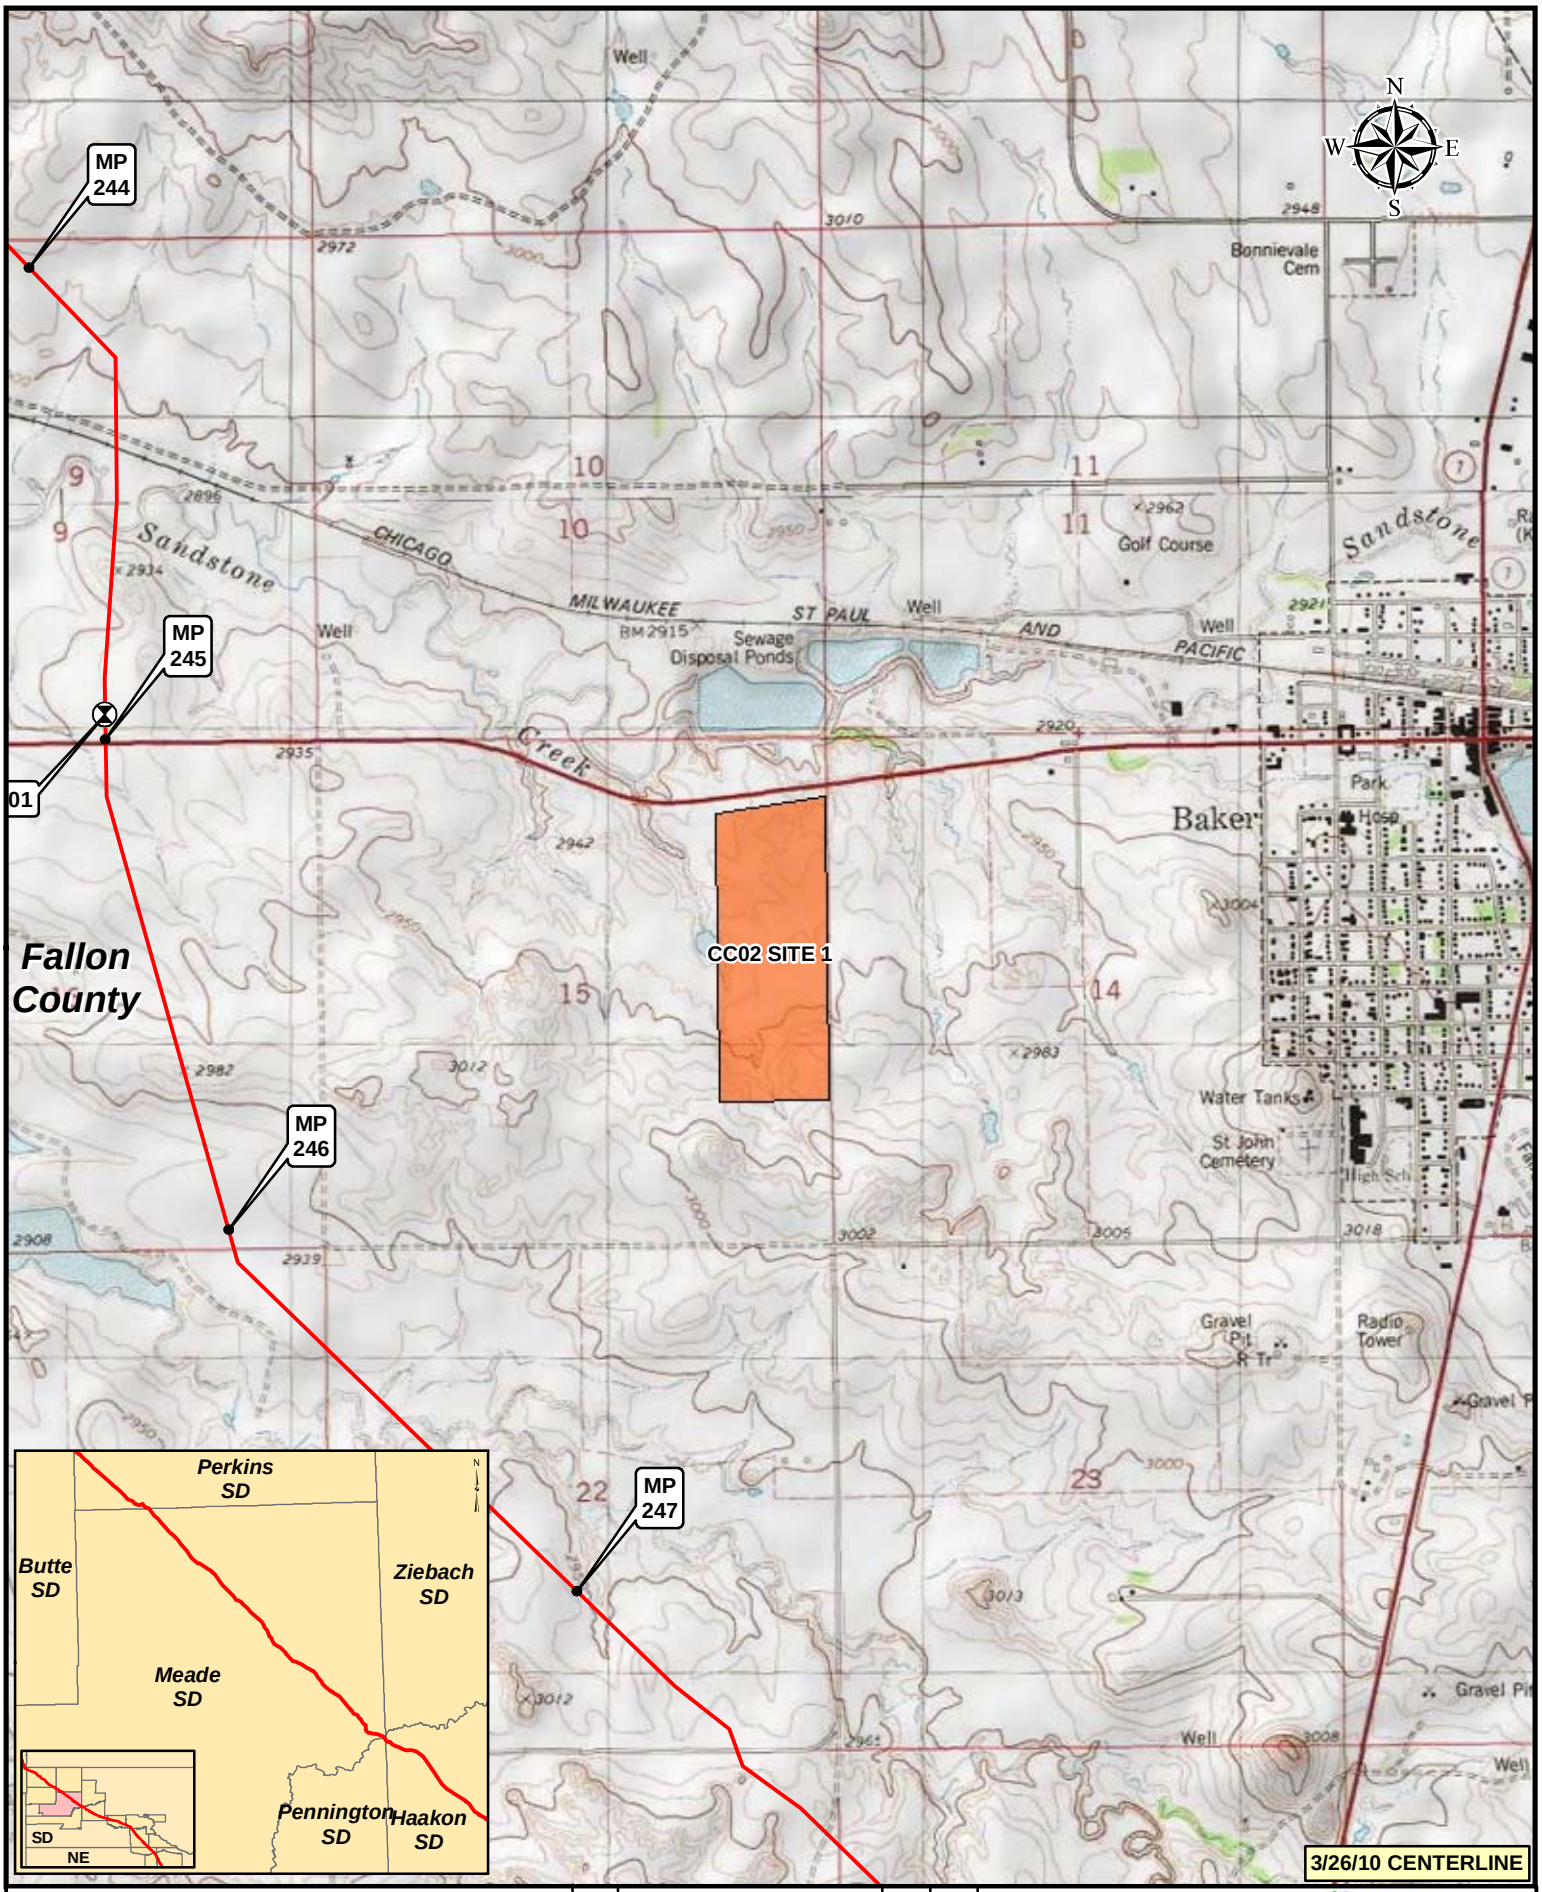

Legend

- MILEPOST
- KEYSTONE XL PROJECT
- PUMP STATION
- VALVE
- CONSTRUCTION CAMP
- CONTRACTOR YARD
- PIPE YARD

NO.	REVISION	DATE	APPR.
2	ISSUED FOR DEIS COMMENT SUBMITTAL TO U.S. DEPT. OF STATE (3.26.10 CL)	5.19.10	RG
1	ISSUED FOR SUPPLEMENTAL U.S. DEPT. OF STATE FILING (2.15.09 CL)	7.6.09	RG
0	ISSUED FOR UNITED STATES DEPARTMENT OF STATE (7.31.08 CL)	11.19.08	RG

PREPARED BY: TROW ENGINEERING CONSULTANTS INC.

TransCanada — In Business to deliver

0 500 1,000 2,000 Feet

KEYSTONE XL PROJECT
ROUTE SHEETS
MORGAN, MONTANA TO STEELE CITY, NEBRASKA

SCALE	DATE	DRAWN	CHECKED	APPROVED	PROJECT:	DRAWING NUMBER	SHEET	REVISION
1:24000	11.19.08	GS	SS	RG	50388X	XL-30-ML-2002-P- 02 -Q	02	2

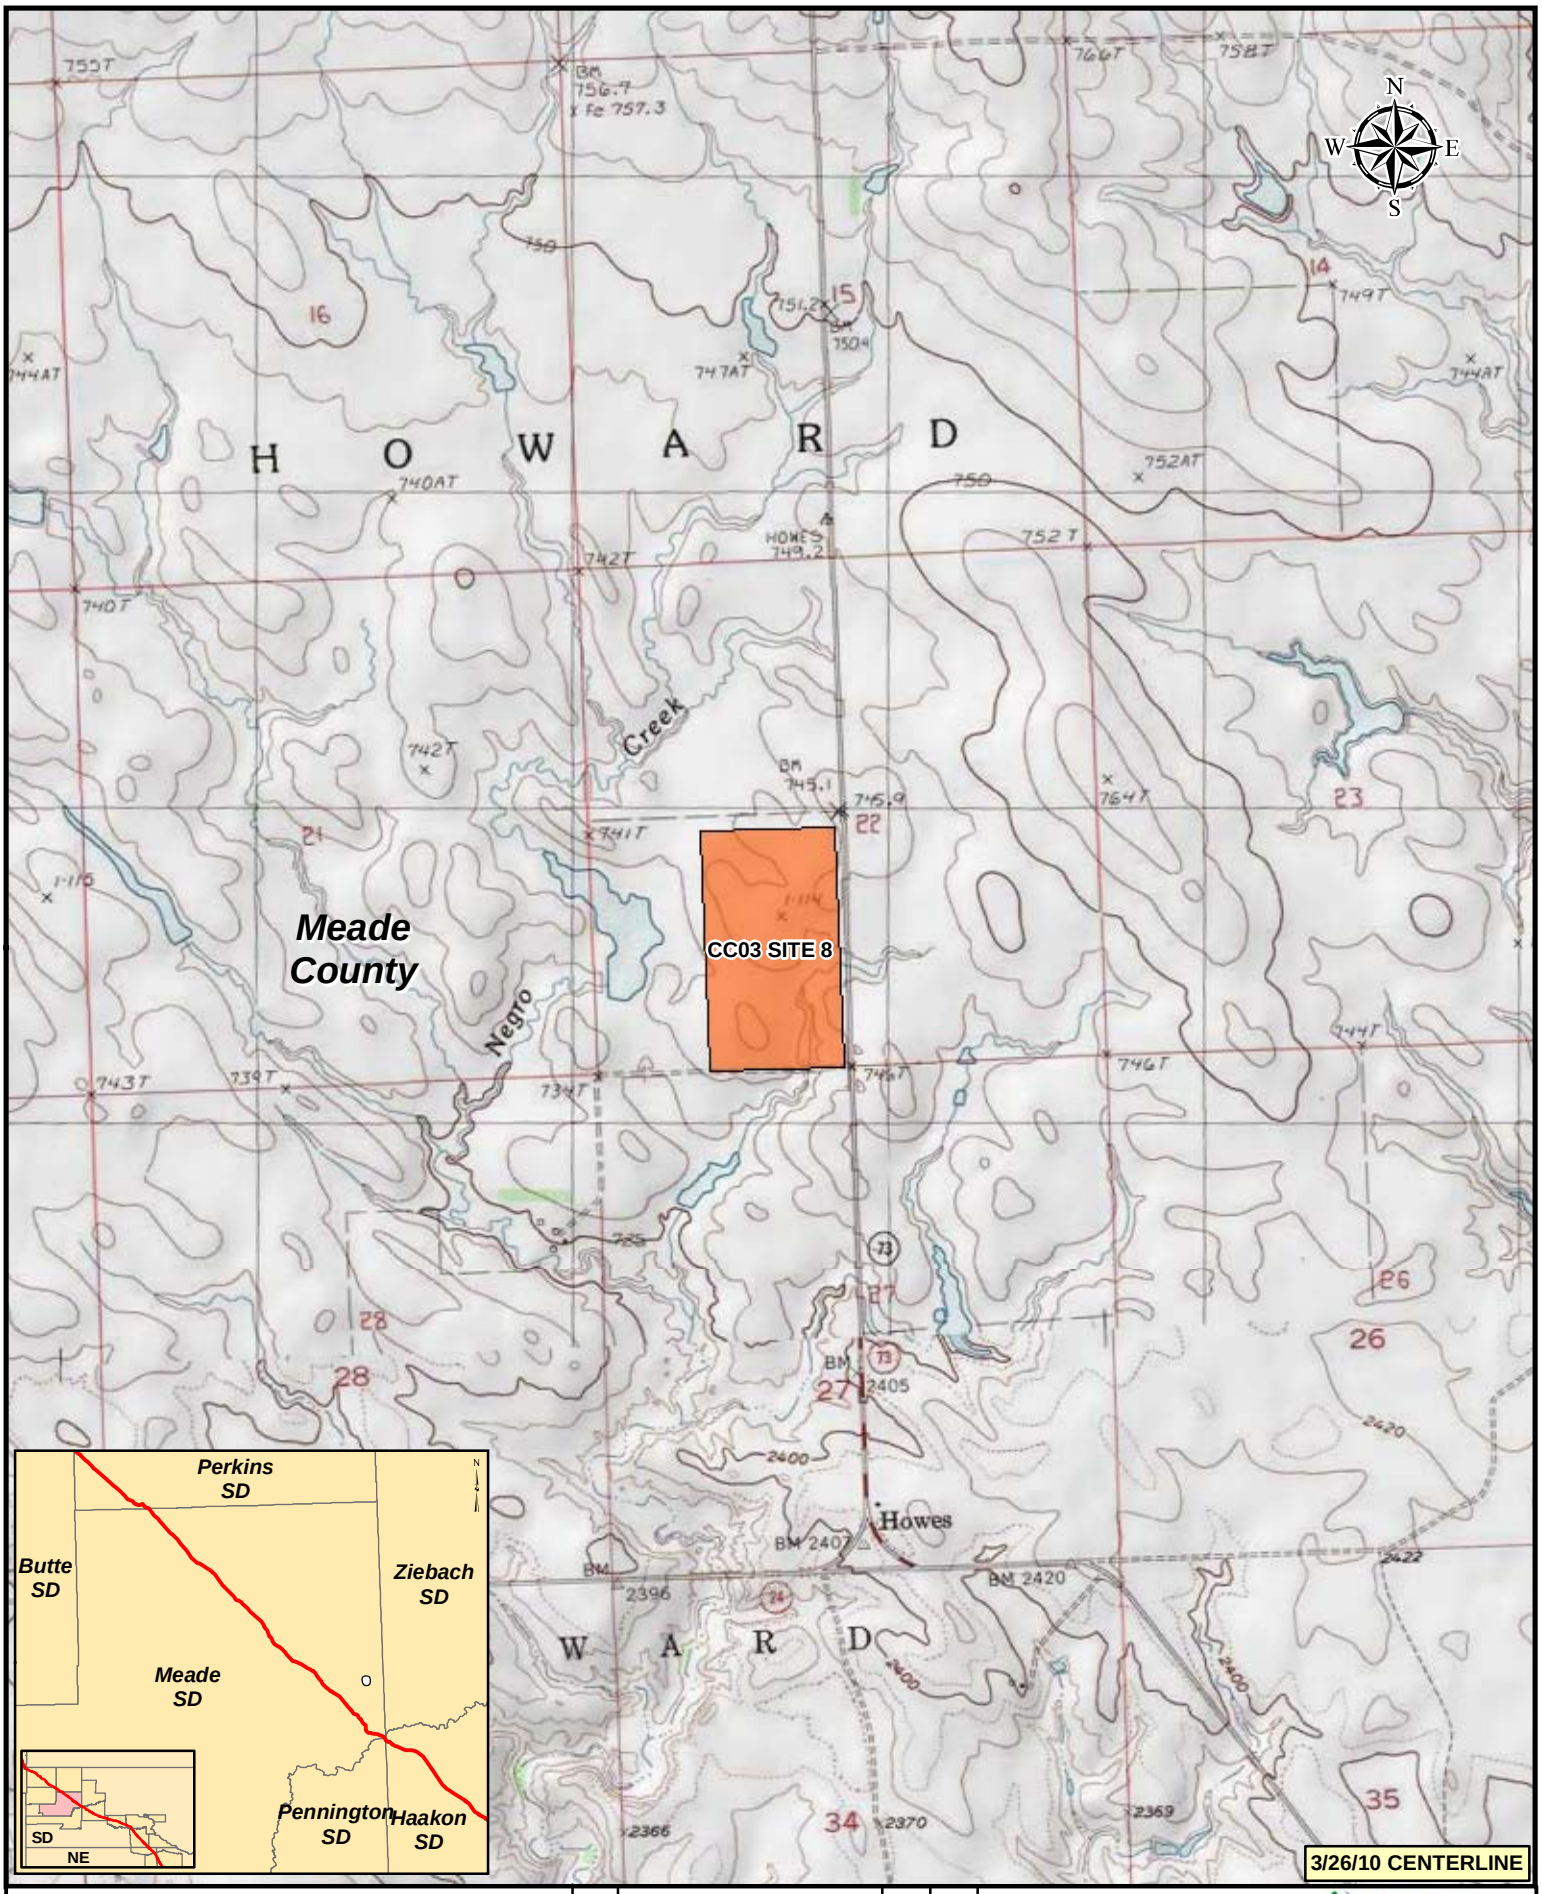

Legend

- MILEPOST
- KEYSTONE XL PROJECT
- PUMP STATION
- VALVE
- CONSTRUCTION CAMP
- CONTRACTOR YARD
- PIPE YARD

NO.	REVISION	DATE	APPR.
2	ISSUED FOR DEIS COMMENT SUBMITTAL TO U.S. DEPT. OF STATE (3.26.10 CL)	5.19.10	RG
1	ISSUED FOR SUPPLEMENTAL U.S. DEPT. OF STATE FILING (2.15.09 CL)	7.6.09	RG
0	ISSUED FOR UNITED STATES DEPARTMENT OF STATE (7.31.08 CL)	11.19.08	RG

PREPARED BY: TROW ENGINEERING CONSULTANTS INC.

TransCanada — In Business to deliver

0 500 1,000 2,000 Feet

KEYSTONE XL PROJECT
ROUTE SHEETS
MORGAN, MONTANA TO STEELE CITY, NEBRASKA

SCALE	DATE	DRAWN	CHECKED	APPROVED	PROJECT:	DRAWING NUMBER	SHEET	REVISION
1:24000	11.19.08	GS	SS	RG	50388X	XL-46-ML-2002-P- 03 -Q	03	2

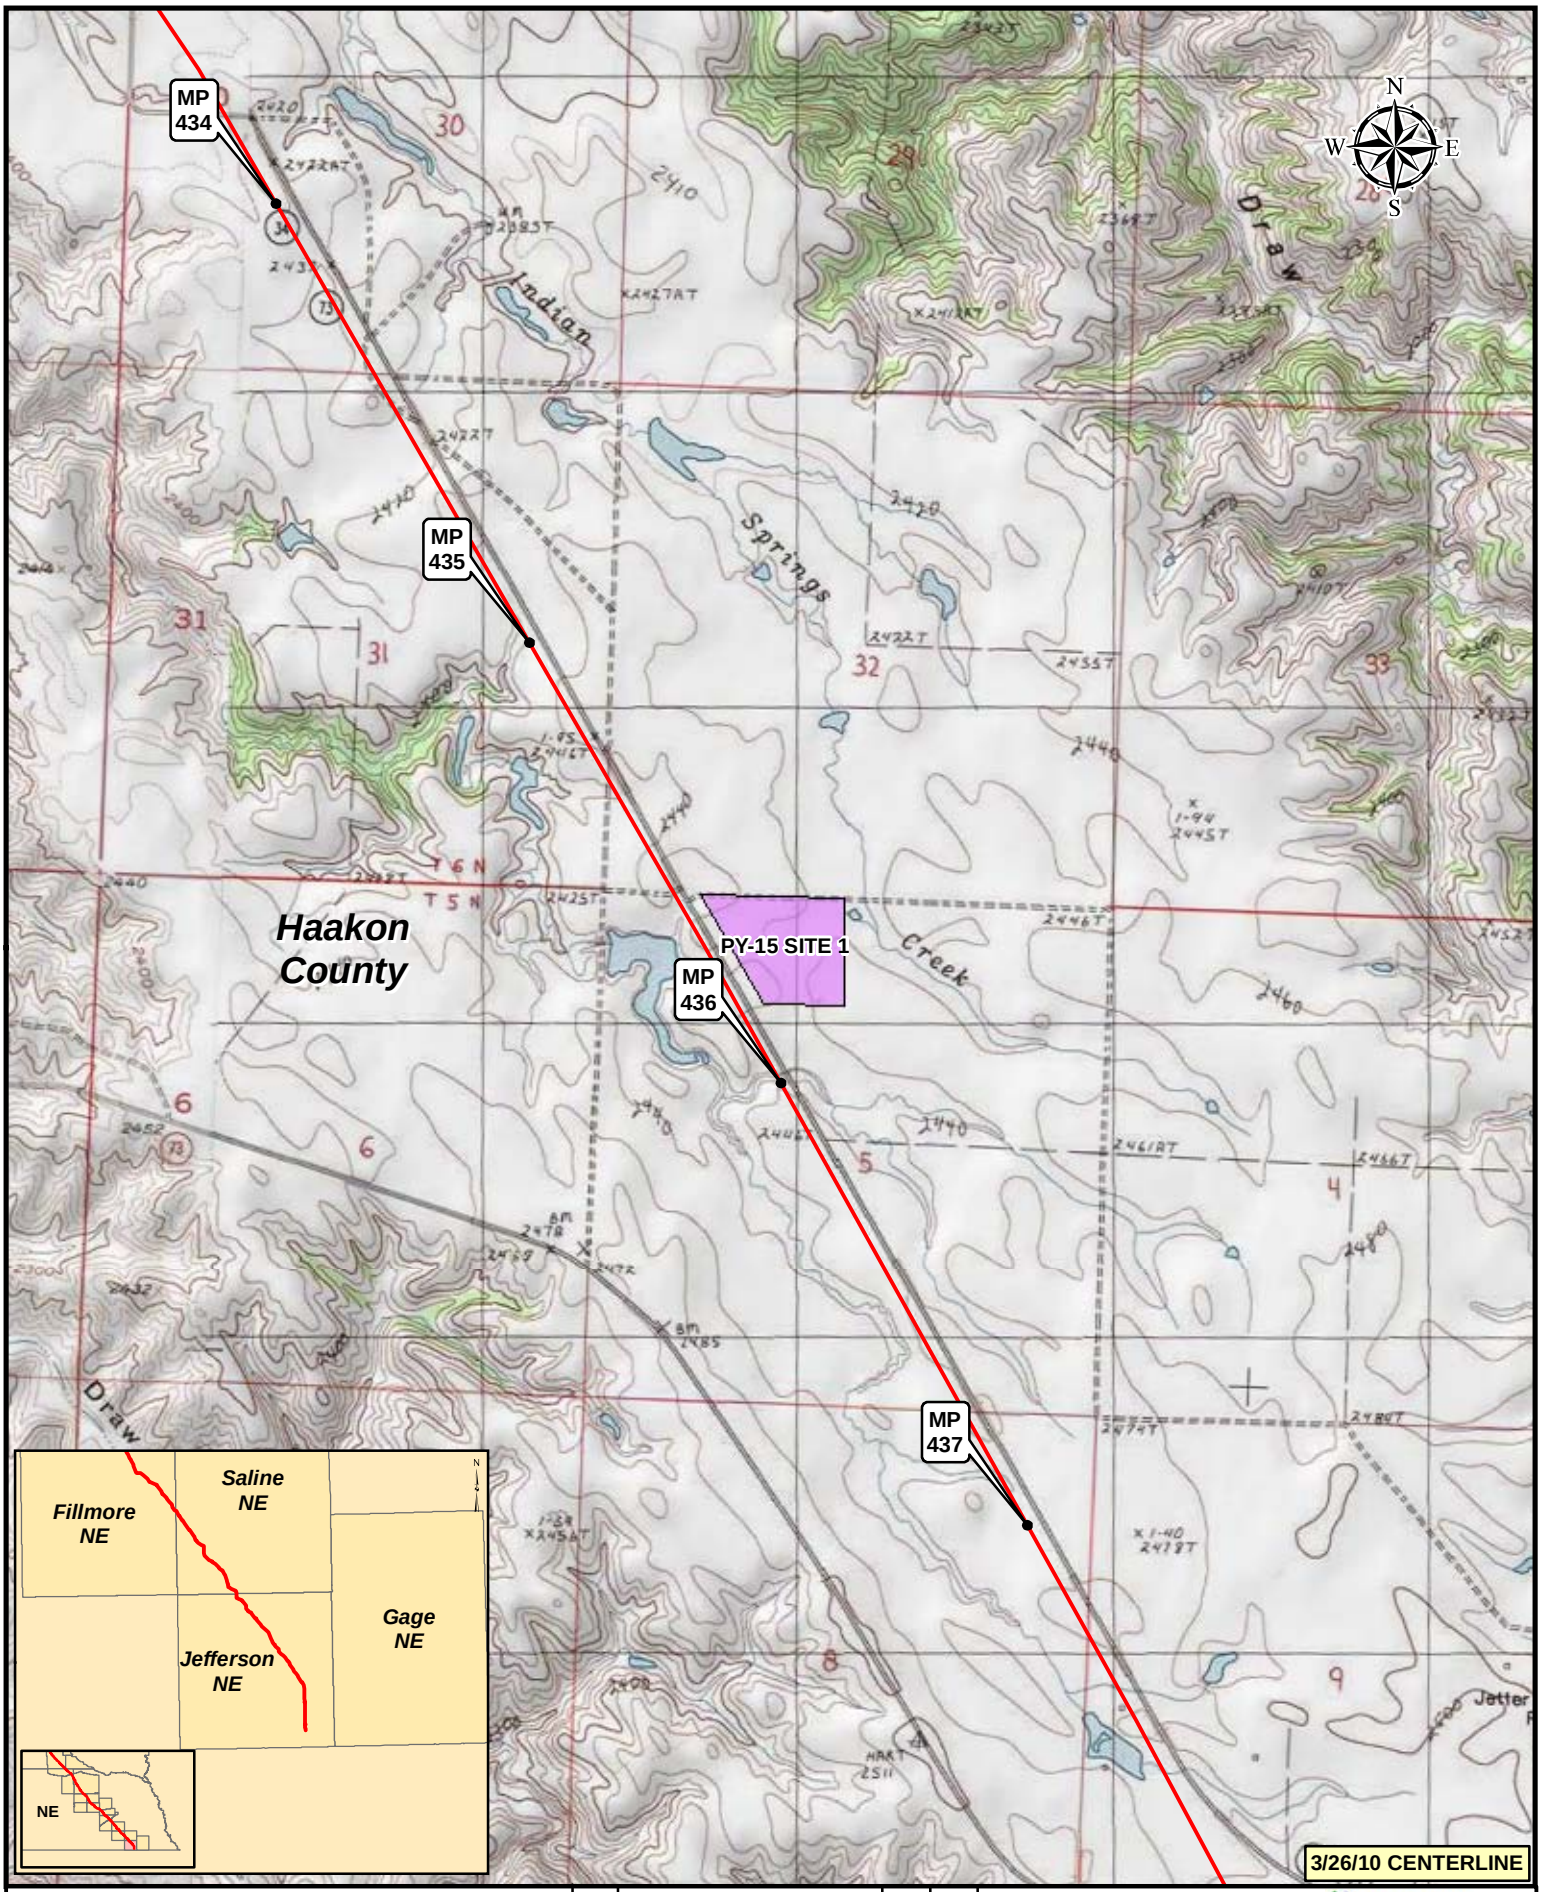

Legend

- MILEPOST
- KEYSTONE XL PROJECT
- PUMP STATION
- VALVE
- CONSTRUCTION CAMP
- CONTRACTOR YARD
- PIPE YARD

NO.	REVISION	DATE	APPR.
2	ISSUED FOR DEIS COMMENT SUBMITTAL TO U.S. DEPT. OF STATE (3.26.10 CL)	5.19.10	RG
1	ISSUED FOR SUPPLEMENTAL U.S. DEPT. OF STATE FILING (2.15.09 CL)	7.6.09	RG
0	ISSUED FOR UNITED STATES DEPARTMENT OF STATE (7.31.08 CL)	11.19.08	RG

PREPARED BY: TROW ENGINEERING CONSULTANTS INC.

TransCanada — In Business to deliver

0 500 1,000 2,000 Feet

KEYSTONE XL PROJECT
ROUTE SHEETS
MORGAN, MONTANA TO STEELE CITY, NEBRASKA

SCALE	DATE	DRAWN	CHECKED	APPROVED	PROJECT:	DRAWING NUMBER	SHEET	REVISION
1:24000	11.19.08	GS	SS	RG	50388X	XL-46-ML-2002-P- 15 -Q	15	2

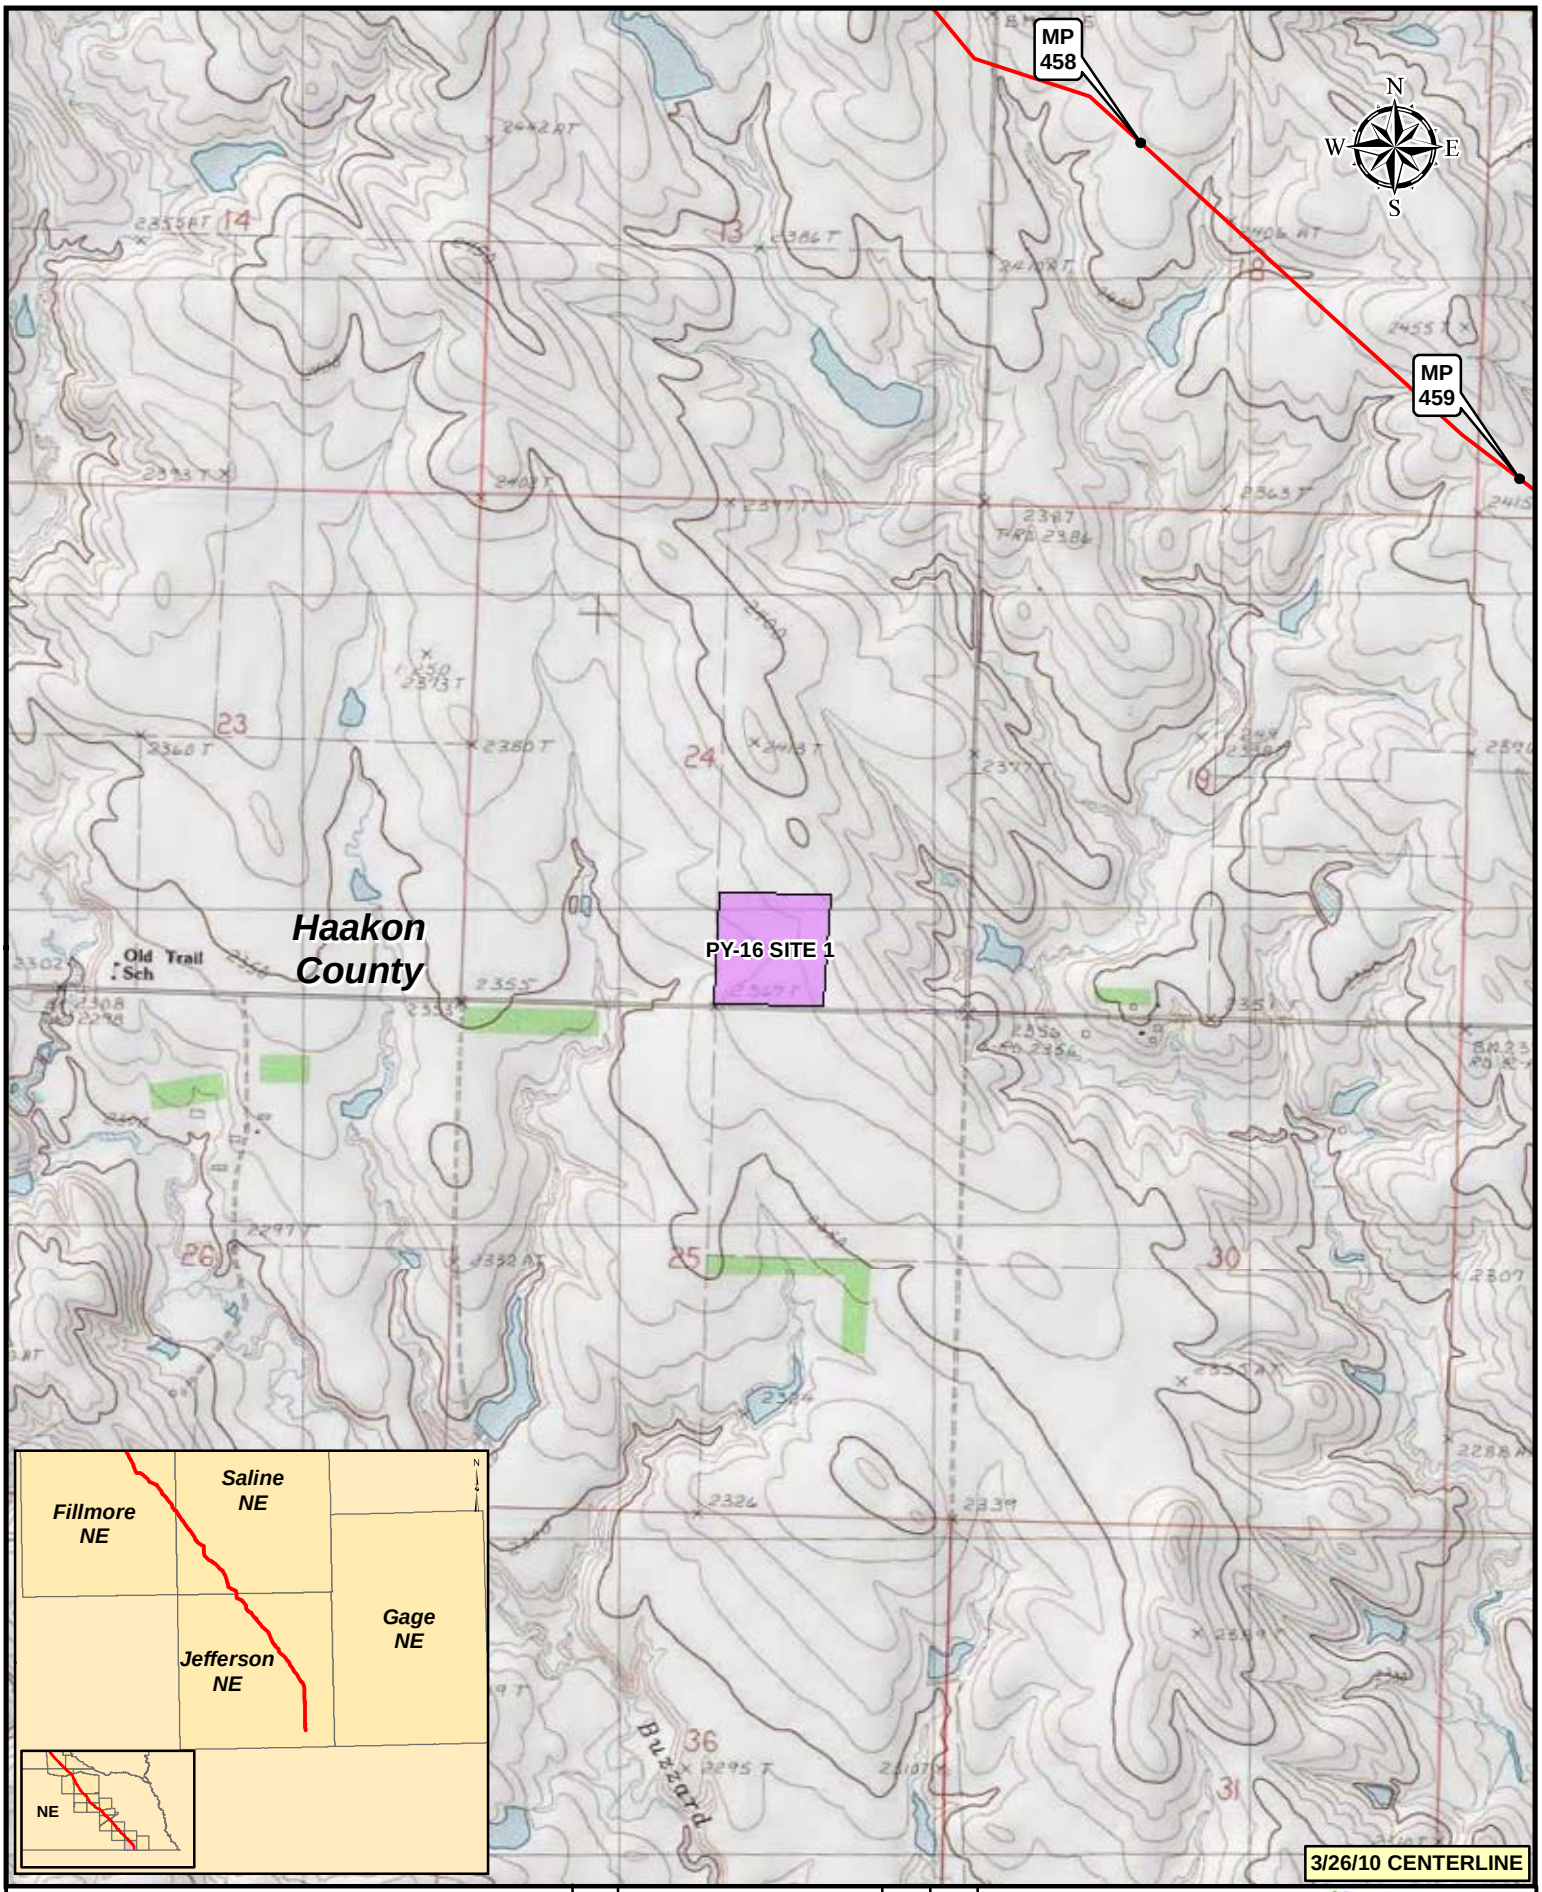

Legend

- MILEPOST
- KEYSTONE XL PROJECT
- PUMP STATION
- VALVE
- CONSTRUCTION CAMP
- CONTRACTOR YARD
- PIPE YARD

NO.	REVISION	DATE	APPR.
2	ISSUED FOR DEIS COMMENT SUBMITTAL TO U.S. DEPT. OF STATE (3.26.10 CL)	5.19.10	RG
1	ISSUED FOR SUPPLEMENTAL U.S. DEPT. OF STATE FILING (2.15.09 CL)	7.6.09	RG
0	ISSUED FOR UNITED STATES DEPARTMENT OF STATE (7.31.08 CL)	11.19.08	RG

PREPARED BY: TROW ENGINEERING CONSULTANTS INC.

TransCanada — In Business to deliver

0 500 1,000 2,000 Feet

KEYSTONE XL PROJECT
ROUTE SHEETS
MORGAN, MONTANA TO STEELE CITY, NEBRASKA

SCALE	DATE	DRAWN	CHECKED	APPROVED	PROJECT:	DRAWING NUMBER	SHEET	REVISION
1:24000	11.19.08	GS	SS	RG	50388X	XL-46-ML-2002-P- 16 -Q	16	2

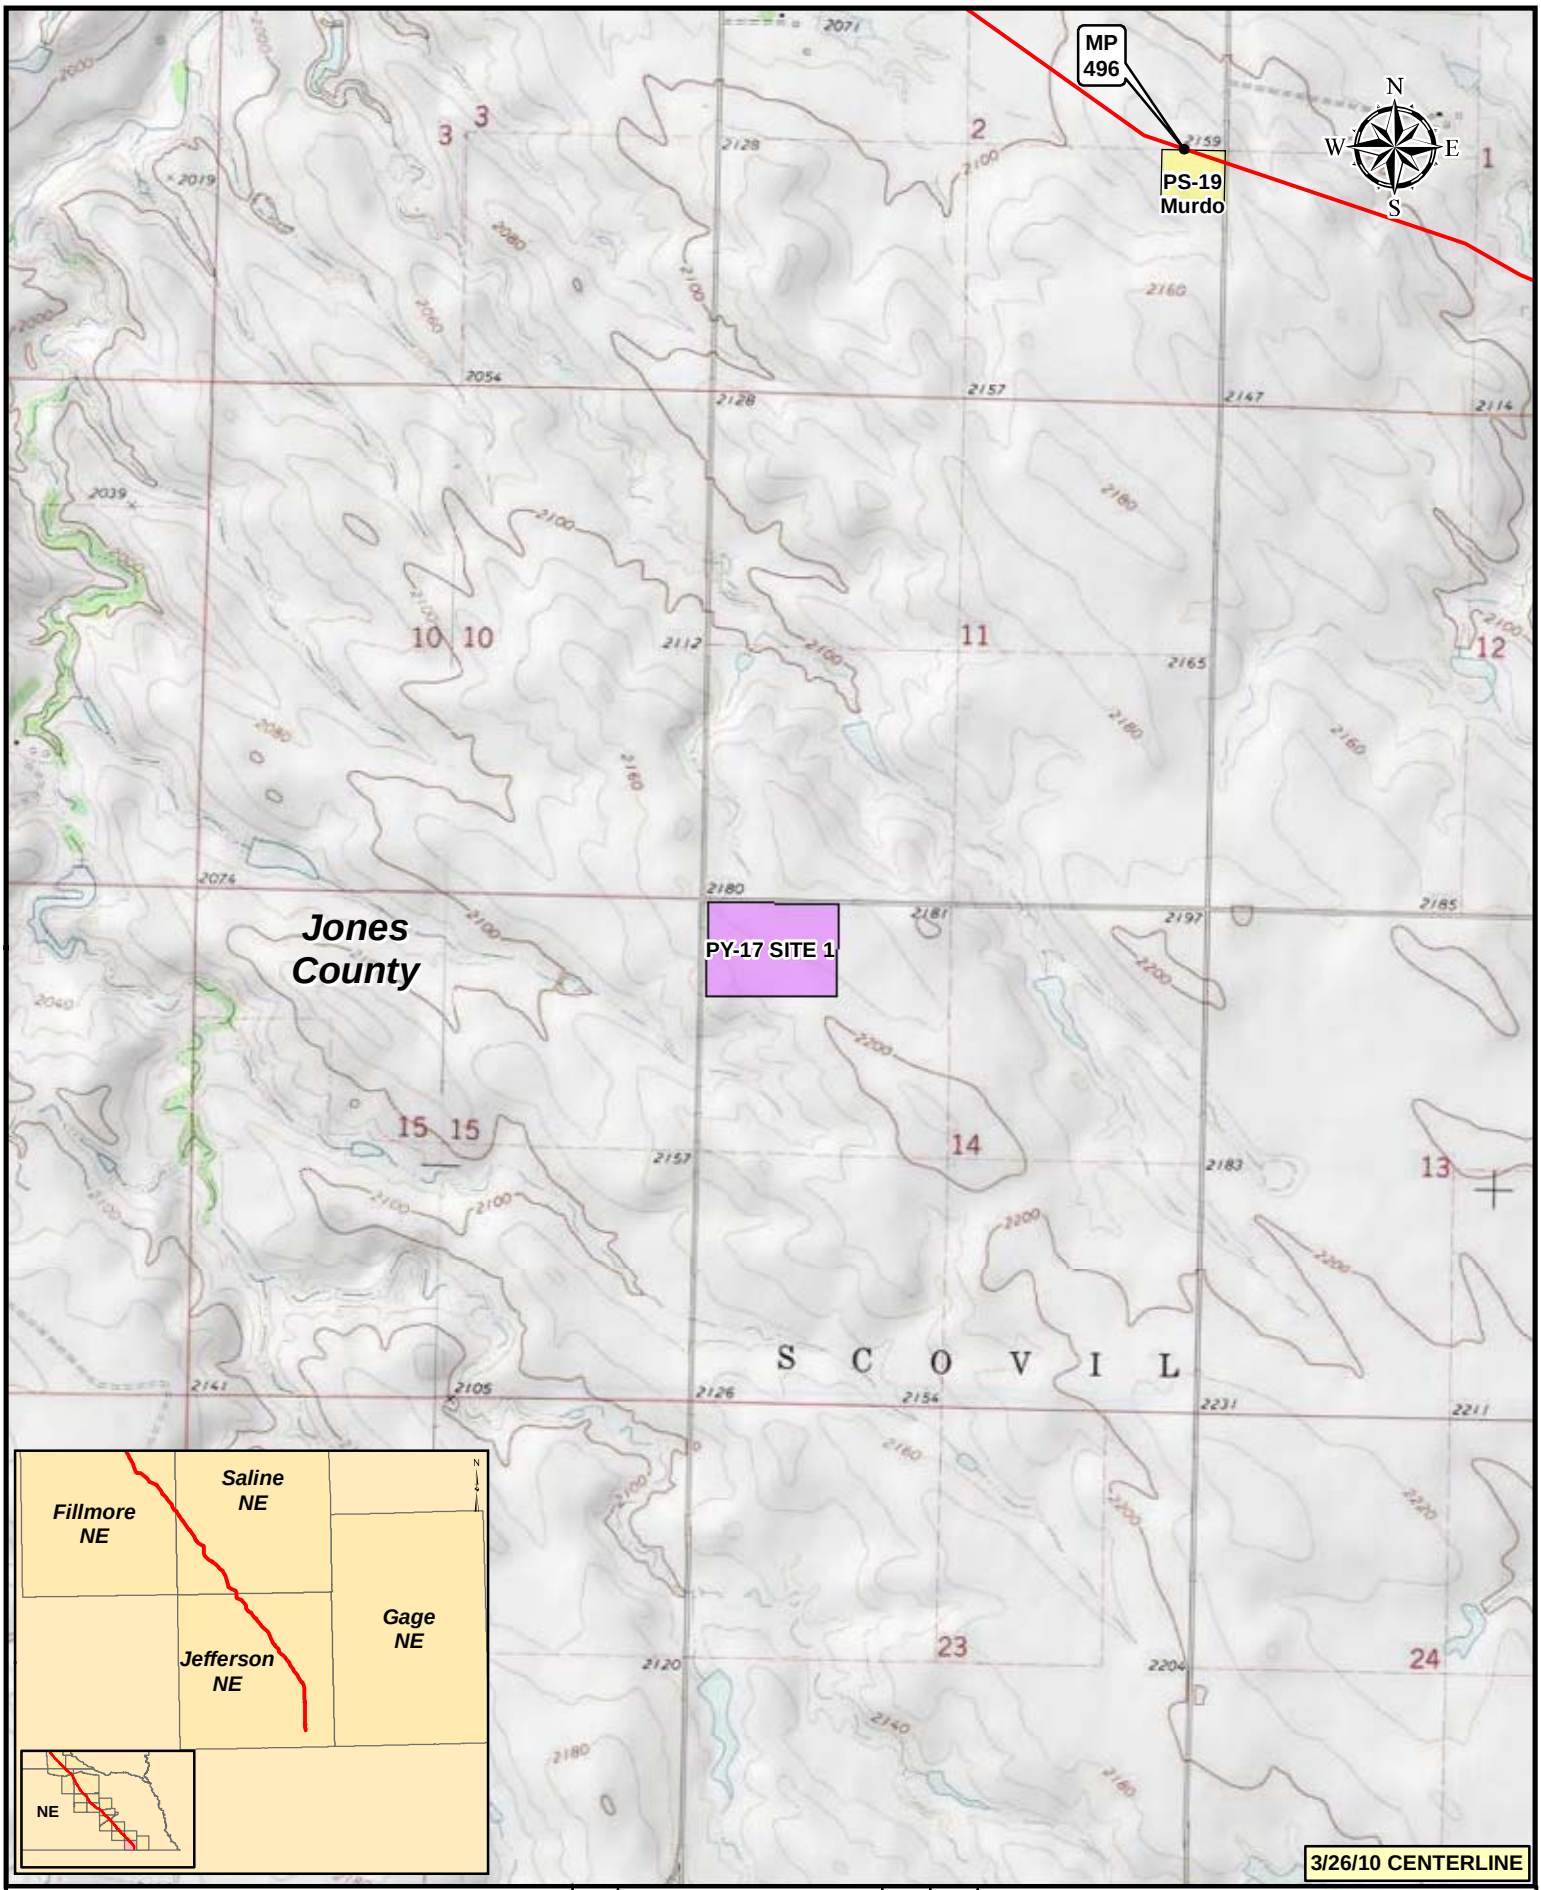

Legend

- MILEPOST
- KEYSTONE XL PROJECT
- PUMP STATION
- VALVE
- CONSTRUCTION CAMP
- CONTRACTOR YARD
- PIPE YARD

NO.	REVISION	DATE	APPR.
2	ISSUED FOR DEIS COMMENT SUBMITTAL TO U.S. DEPT. OF STATE (3.26.10 CL)	5.19.10	RG
1	ISSUED FOR SUPPLEMENTAL U.S. DEPT. OF STATE FILING (2.15.09 CL)	7.6.09	RG
0	ISSUED FOR UNITED STATES DEPARTMENT OF STATE (7.31.08 CL)	11.19.08	RG

PREPARED BY: TROW ENGINEERING CONSULTANTS INC.

TransCanada — In Business to deliver

0 500 1,000 2,000 Feet

KEYSTONE XL PROJECT
ROUTE SHEETS
MORGAN, MONTANA TO STEELE CITY, NEBRASKA

SCALE	DATE	DRAWN	CHECKED	APPROVED	PROJECT:	DRAWING NUMBER	SHEET	REVISION
1:24000	11.19.08	GS	SS	RG	50388X	XL-46-ML-2002-P- 17 -Q	17	2

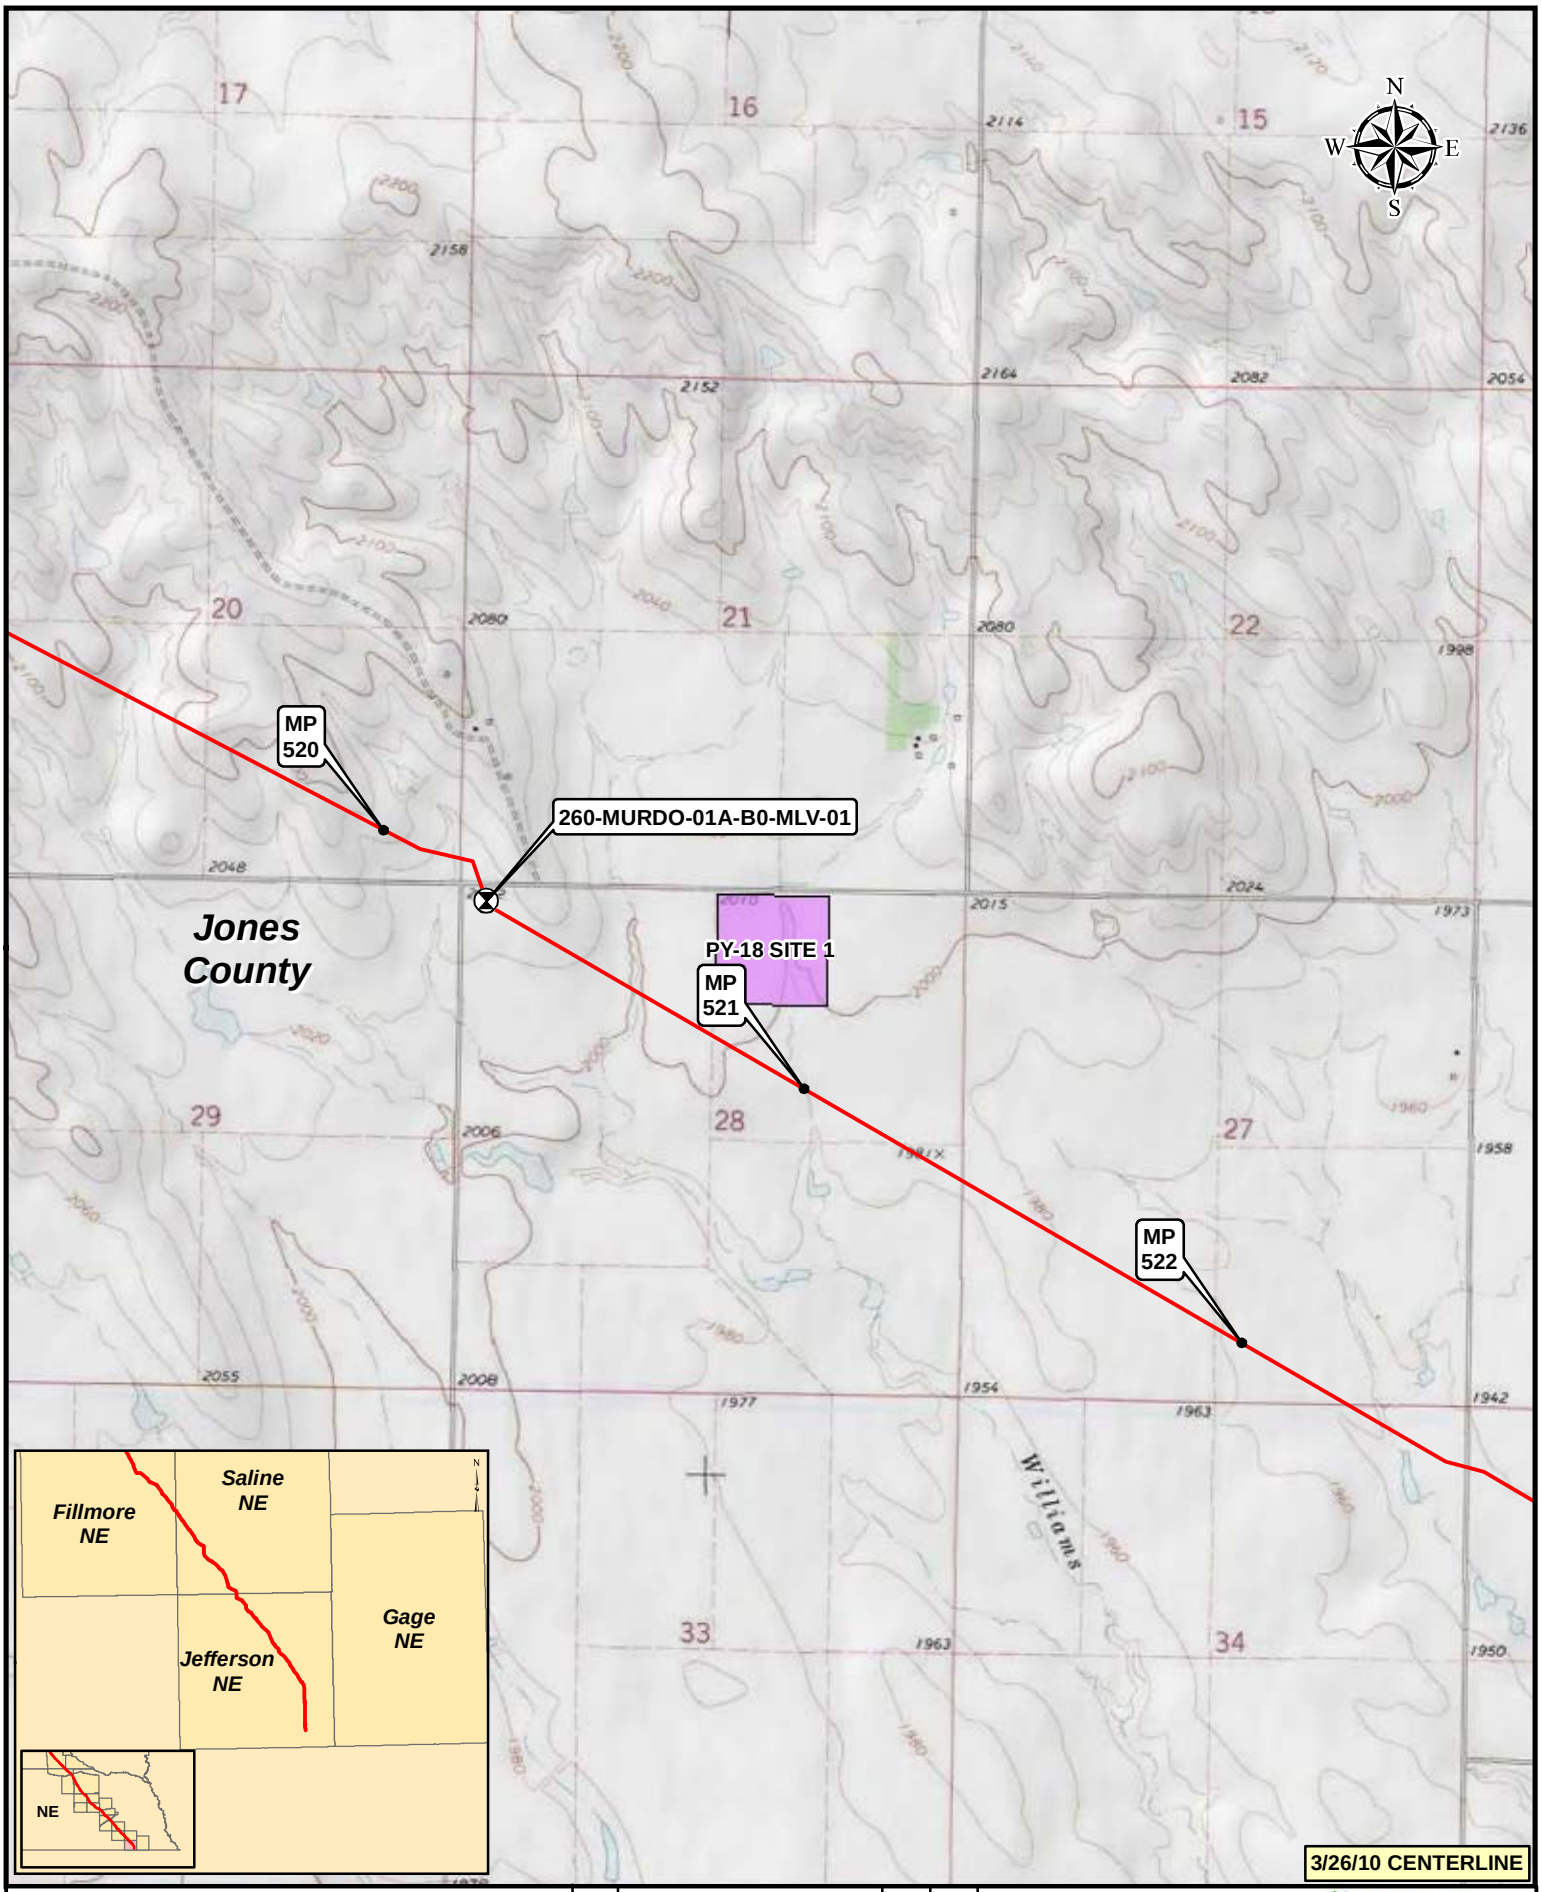

Legend

- MILEPOST
- KEYSTONE XL PROJECT
- PUMP STATION
- VALVE
- CONSTRUCTION CAMP
- CONTRACTOR YARD
- PIPE YARD

NO.	REVISION	DATE	APPR.
2	ISSUED FOR DEIS COMMENT SUBMITTAL TO U.S. DEPT. OF STATE (3.26.10 CL)	5.19.10	RG
1	ISSUED FOR SUPPLEMENTAL U.S. DEPT. OF STATE FILING (2.15.09 CL)	7.6.09	RG
0	ISSUED FOR UNITED STATES DEPARTMENT OF STATE (7.31.08 CL)	11.19.08	RG

PREPARED BY: TROW ENGINEERING CONSULTANTS INC.

TransCanada — In Business to deliver

0 500 1,000 2,000 Feet

KEYSTONE XL PROJECT
ROUTE SHEETS
MORGAN, MONTANA TO STEELE CITY, NEBRASKA

SCALE	DATE	DRAWN	CHECKED	APPROVED	PROJECT:	DRAWING NUMBER	SHEET	REVISION
1:24000	11.19.08	GS	SS	RG	50388X	XL-46-ML-2002-P- 18 -Q	18	2

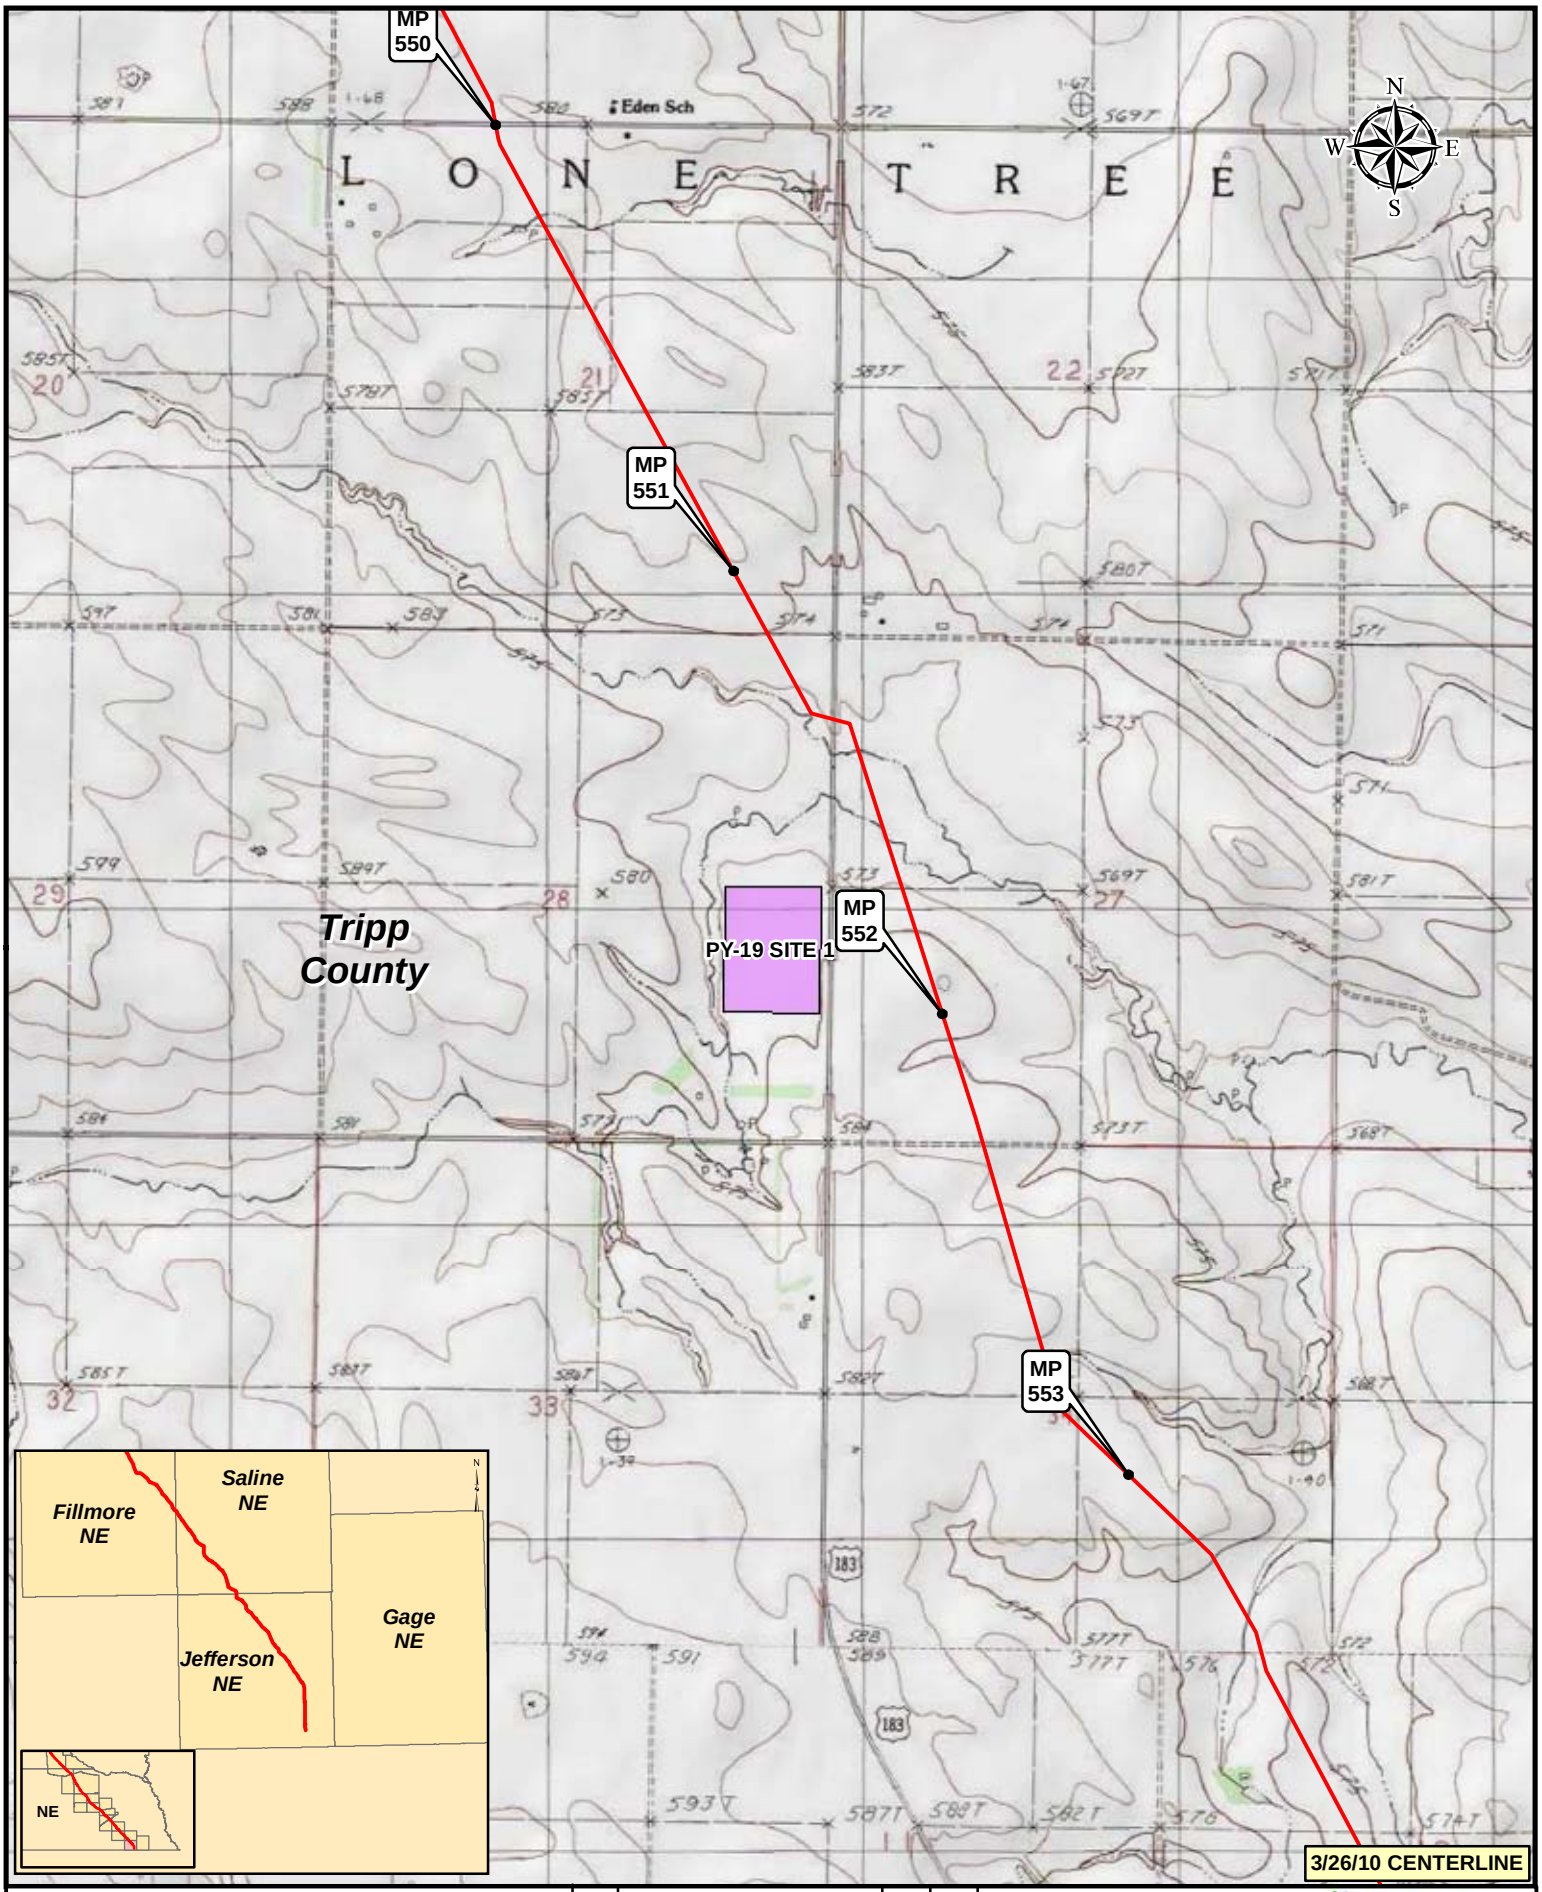

Legend

- MILEPOST
- KEYSTONE XL PROJECT
- PUMP STATION
- VALVE
- CONSTRUCTION CAMP
- CONTRACTOR YARD
- PIPE YARD

NO.	REVISION	DATE	APPR.
2	ISSUED FOR DEIS COMMENT SUBMITTAL TO U.S. DEPT. OF STATE (3.26.10 CL)	5.19.10	RG
1	ISSUED FOR SUPPLEMENTAL U.S. DEPT. OF STATE FILING (2.15.09 CL)	7.6.09	RG
0	ISSUED FOR UNITED STATES DEPARTMENT OF STATE (7.31.08 CL)	11.19.08	RG

PREPARED BY: TROW ENGINEERING CONSULTANTS INC.

TransCanada — In Business to deliver

0 500 1,000 2,000 Feet

KEYSTONE XL PROJECT
ROUTE SHEETS
MORGAN, MONTANA TO STEELE CITY, NEBRASKA

SCALE	DATE	DRAWN	CHECKED	APPROVED	PROJECT:	DRAWING NUMBER	SHEET	REVISION
1:24000	11.19.08	GS	SS	RG	50388X	XL-46-ML-2002-P- 19 -Q	19	2

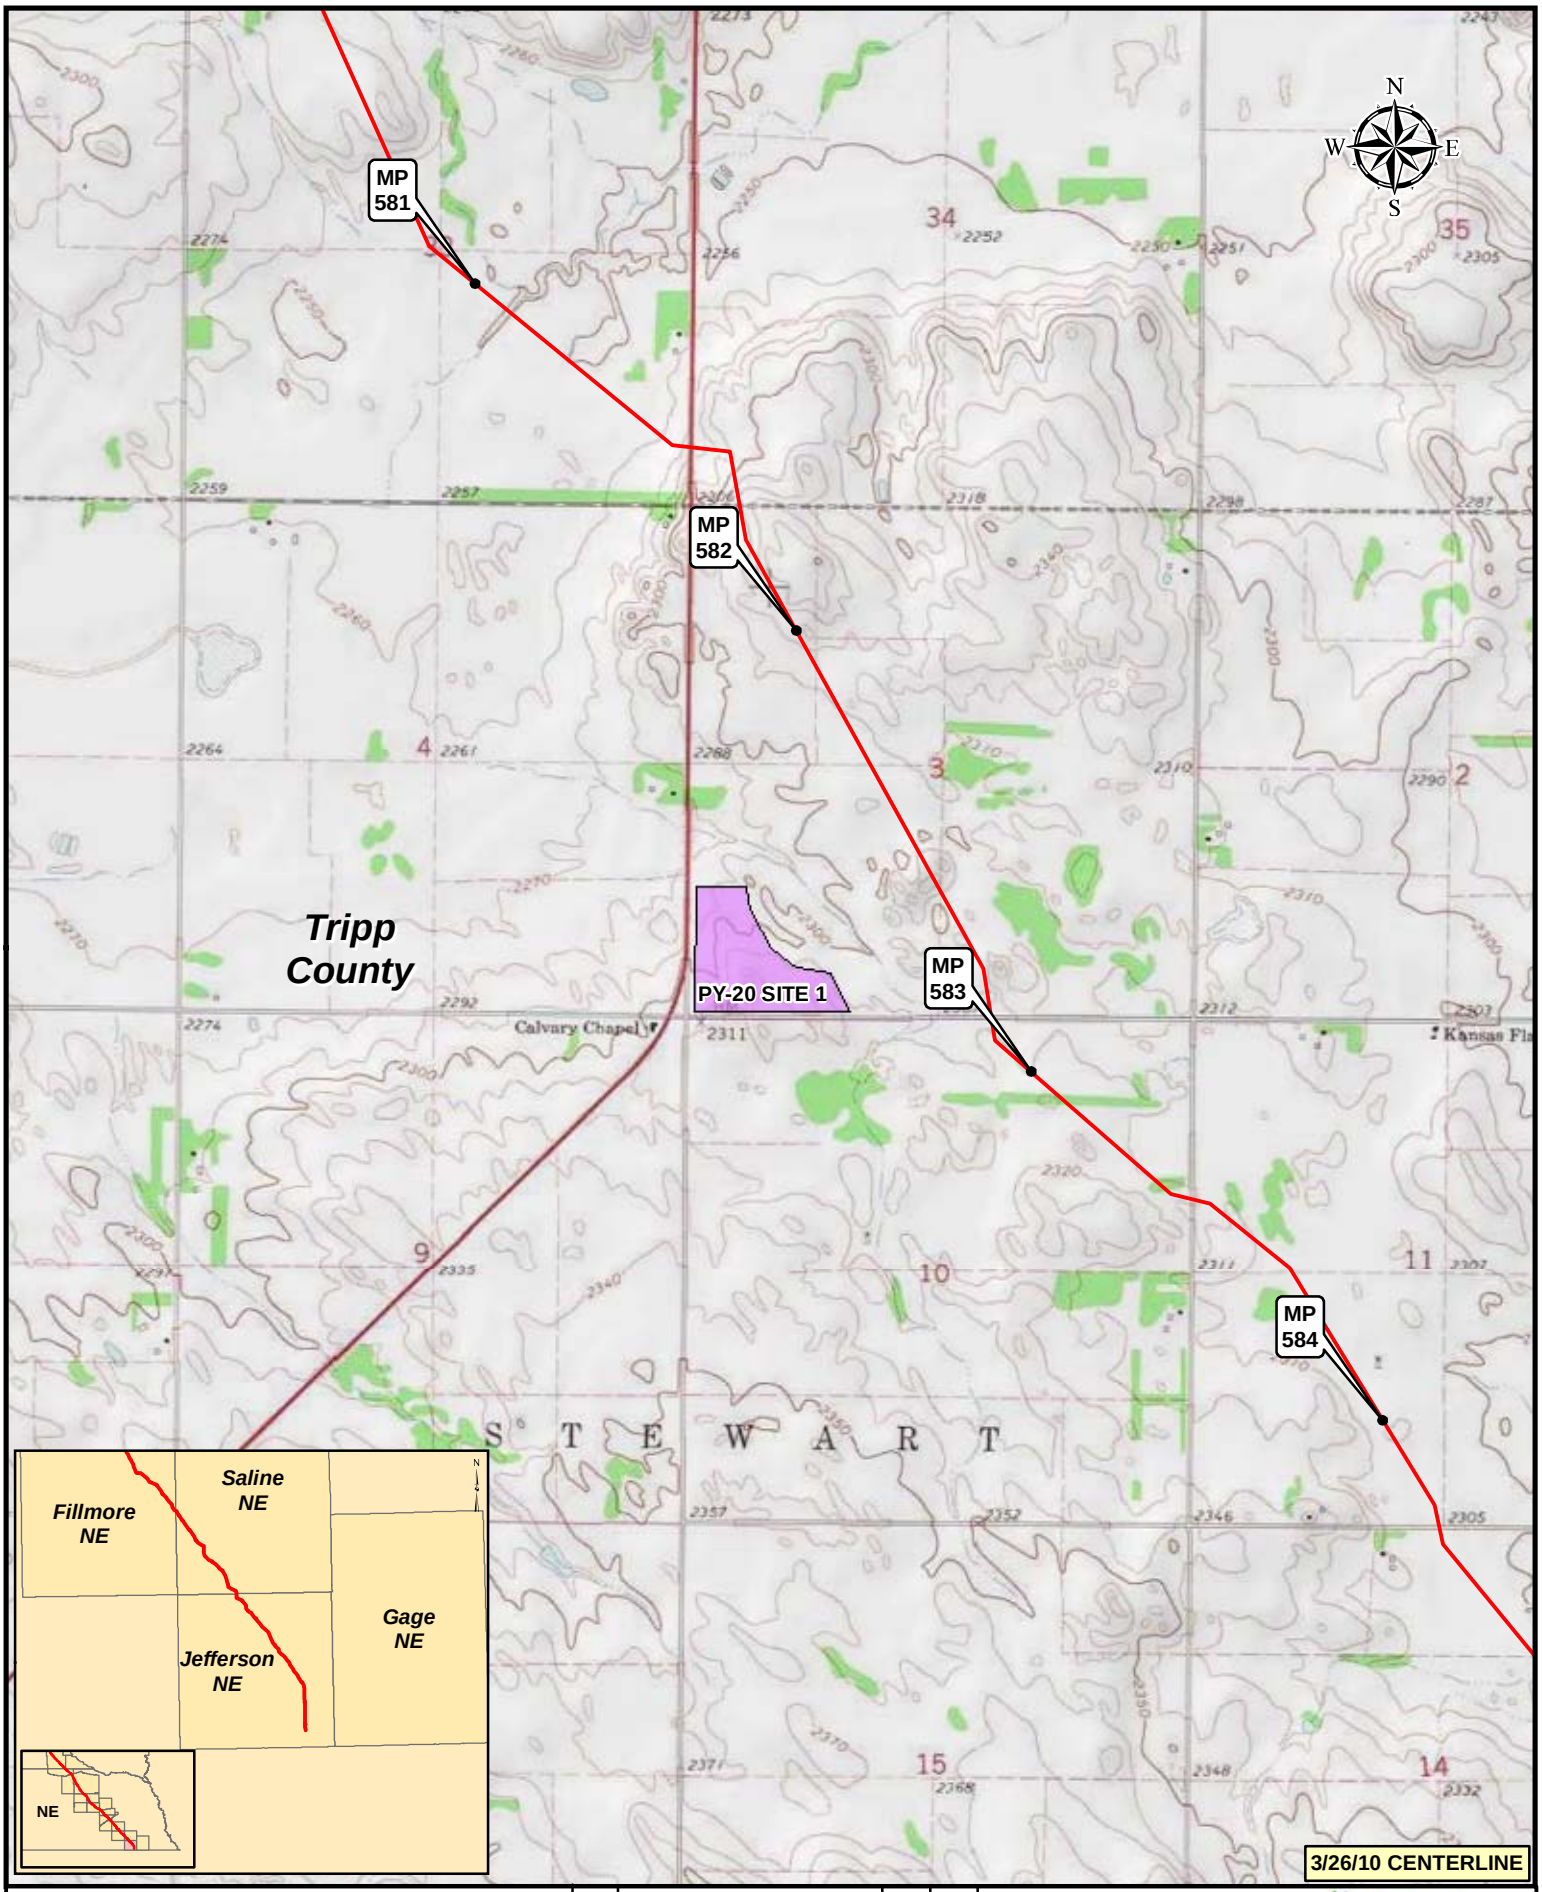

Legend

- MILEPOST
- KEYSTONE XL PROJECT
- PUMP STATION
- VALVE
- CONSTRUCTION CAMP
- CONTRACTOR YARD
- PIPE YARD

NO.	REVISION	DATE	APPR.
2	ISSUED FOR DEIS COMMENT SUBMITTAL TO U.S. DEPT. OF STATE (3.26.10 CL)	5.19.10	RG
1	ISSUED FOR SUPPLEMENTAL U.S. DEPT. OF STATE FILING (2.15.09 CL)	7.6.09	RG
0	ISSUED FOR UNITED STATES DEPARTMENT OF STATE (7.31.08 CL)	11.19.08	RG

PREPARED BY: TROW ENGINEERING CONSULTANTS INC.

0 500 1,000 2,000 Feet

TransCanada — In Business to deliver

KEYSTONE XL PROJECT
ROUTE SHEETS
MORGAN, MONTANA TO STEELE CITY, NEBRASKA

SCALE	DATE	DRAWN	CHECKED	APPROVED	PROJECT:	DRAWING NUMBER	SHEET	REVISION
1:24000	11.19.08	GS	SS	RG	50388X	XL-46-ML-2002-P- 20 -Q	20	2

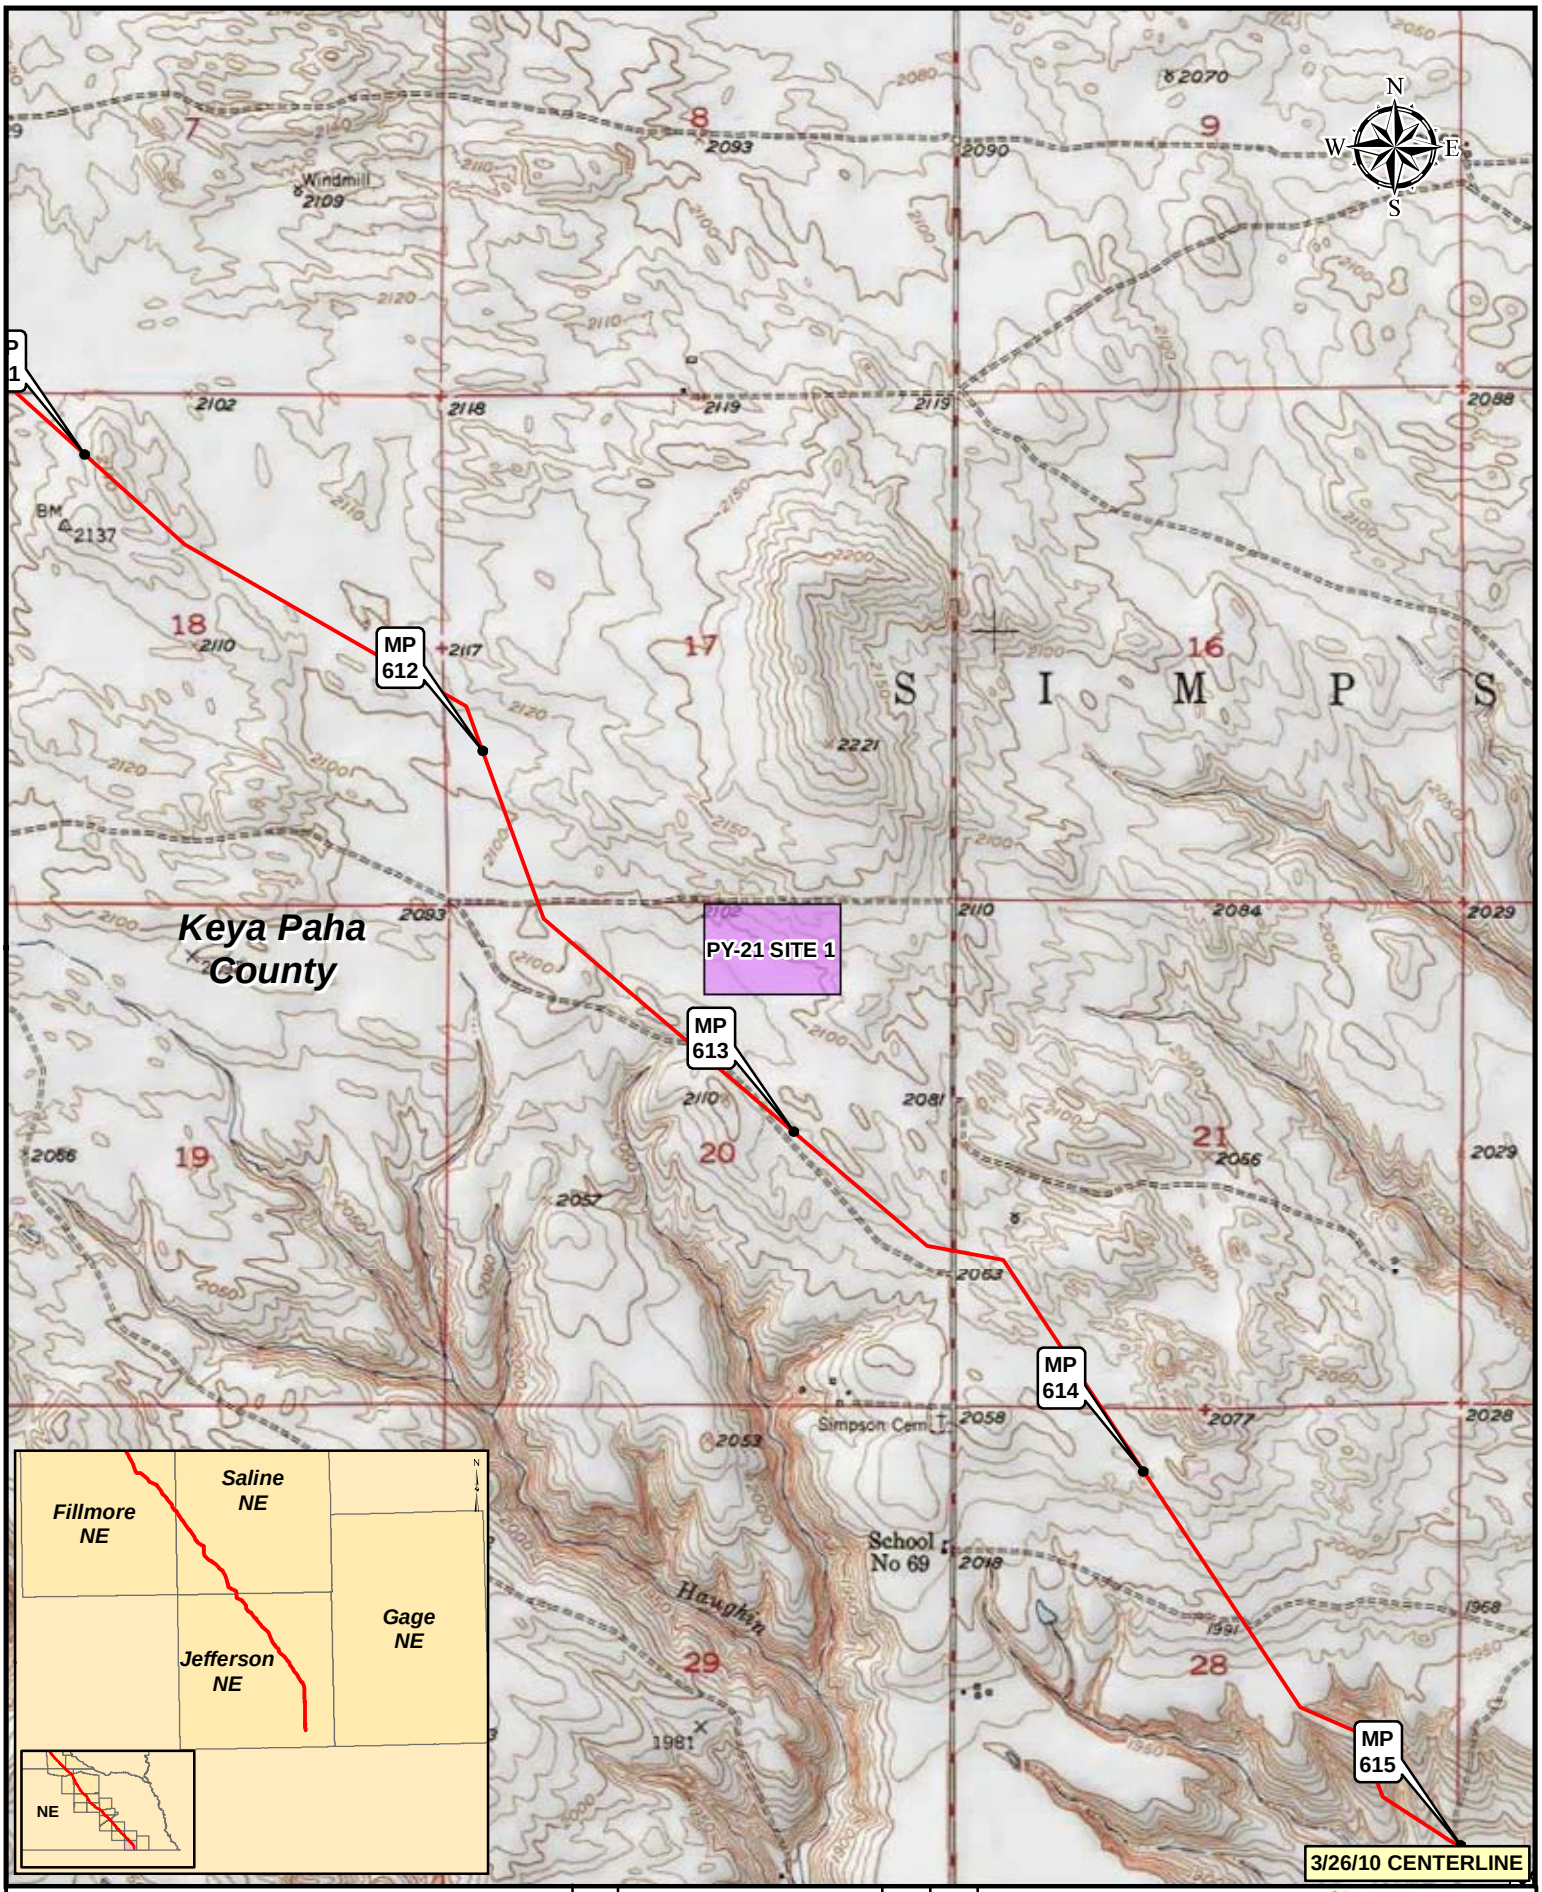

Legend

- MILEPOST
- KEYSTONE XL PROJECT
- PUMP STATION
- VALVE
- CONSTRUCTION CAMP
- CONTRACTOR YARD
- PIPE YARD

NO.	REVISION	DATE	APPR.
2	ISSUED FOR DEIS COMMENT SUBMITTAL TO U.S. DEPT. OF STATE (3.26.10 CL)	5.19.10	RG
1	ISSUED FOR SUPPLEMENTAL U.S. DEPT. OF STATE FILING (2.15.09 CL)	7.6.09	RG
0	ISSUED FOR UNITED STATES DEPARTMENT OF STATE (7.31.08 CL)	11.19.08	RG

PREPARED BY: TROW ENGINEERING CONSULTANTS INC.

TransCanada — In Business to deliver

0 500 1,000 2,000 Feet

KEYSTONE XL PROJECT
ROUTE SHEETS
MORGAN, MONTANA TO STEELE CITY, NEBRASKA

SCALE	DATE	DRAWN	CHECKED	APPROVED	PROJECT:	DRAWING NUMBER	SHEET	REVISION
1:24000	11.19.08	GS	SS	RG	50388X	XL-31-ML-2002-P- 21 -Q	21	2

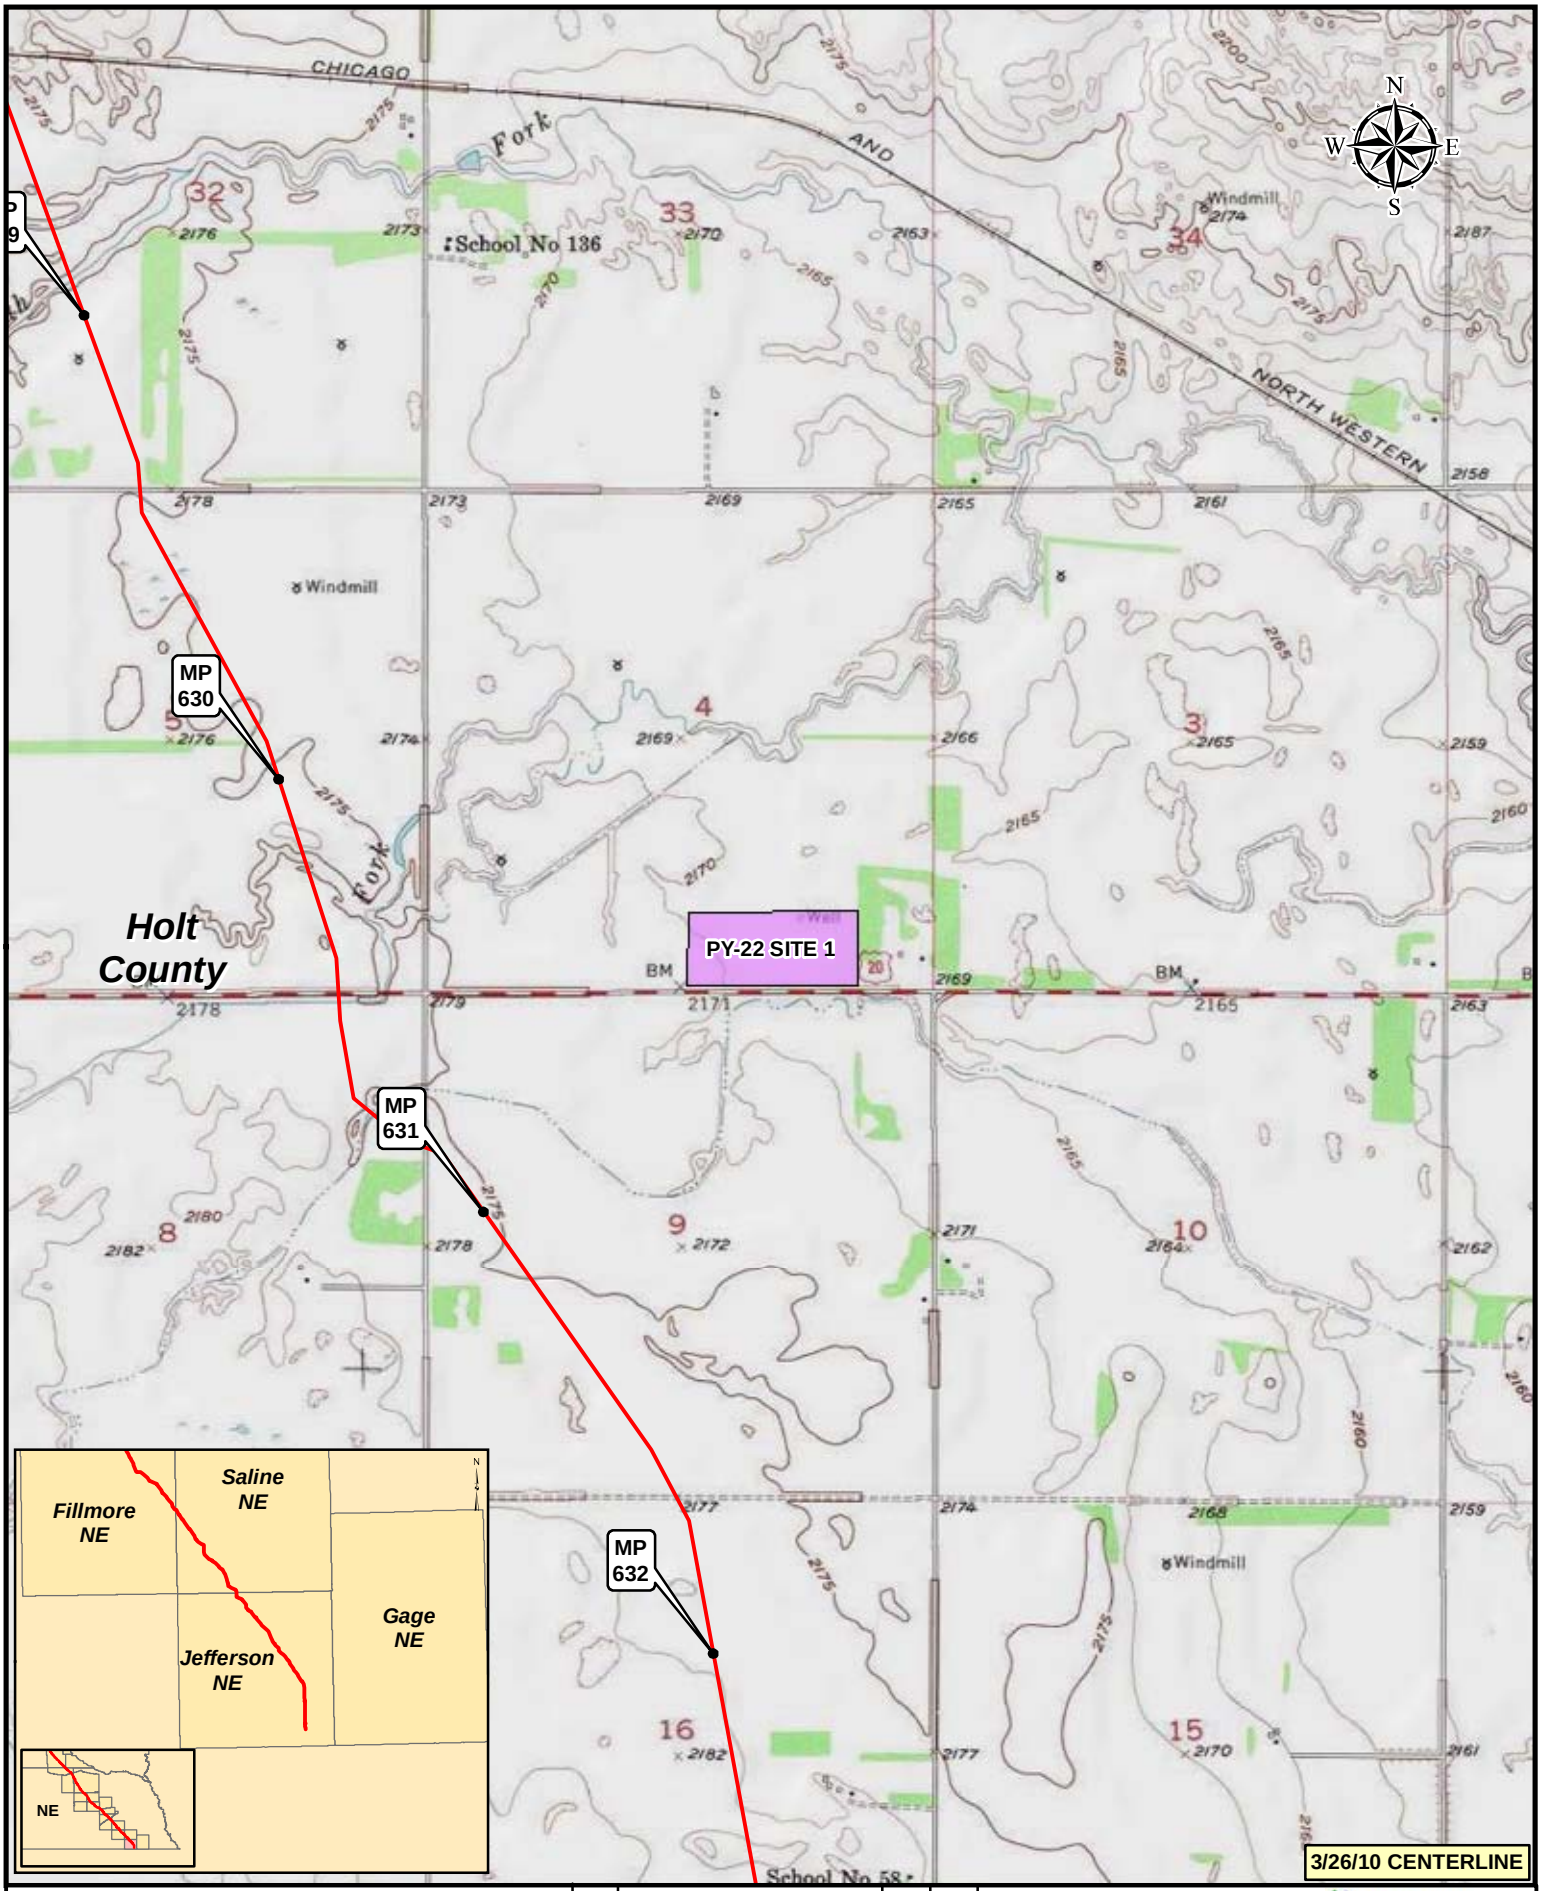

Legend

- MILEPOST
- KEYSTONE XL PROJECT
- PUMP STATION
- VALVE
- CONSTRUCTION CAMP
- CONTRACTOR YARD
- PIPE YARD

NO.	REVISION	DATE	APPR.
2	ISSUED FOR DEIS COMMENT SUBMITTAL TO U.S. DEPT. OF STATE (3.26.10 CL)	5.19.10	RG
1	ISSUED FOR SUPPLEMENTAL U.S. DEPT. OF STATE FILING (2.15.09 CL)	7.6.09	RG
0	ISSUED FOR UNITED STATES DEPARTMENT OF STATE (7.31.08 CL)	11.19.08	RG

PREPARED BY: TROW ENGINEERING CONSULTANTS INC.

TransCanada — In Business to deliver

0 500 1,000 2,000 Feet

KEYSTONE XL PROJECT
ROUTE SHEETS
MORGAN, MONTANA TO STEELE CITY, NEBRASKA

SCALE	DATE	DRAWN	CHECKED	APPROVED	PROJECT:	DRAWING NUMBER	SHEET	REVISION
1:24000	11.19.08	GS	SS	RG	50388X	XL-31-ML-2002-P- 22 -Q	22	2

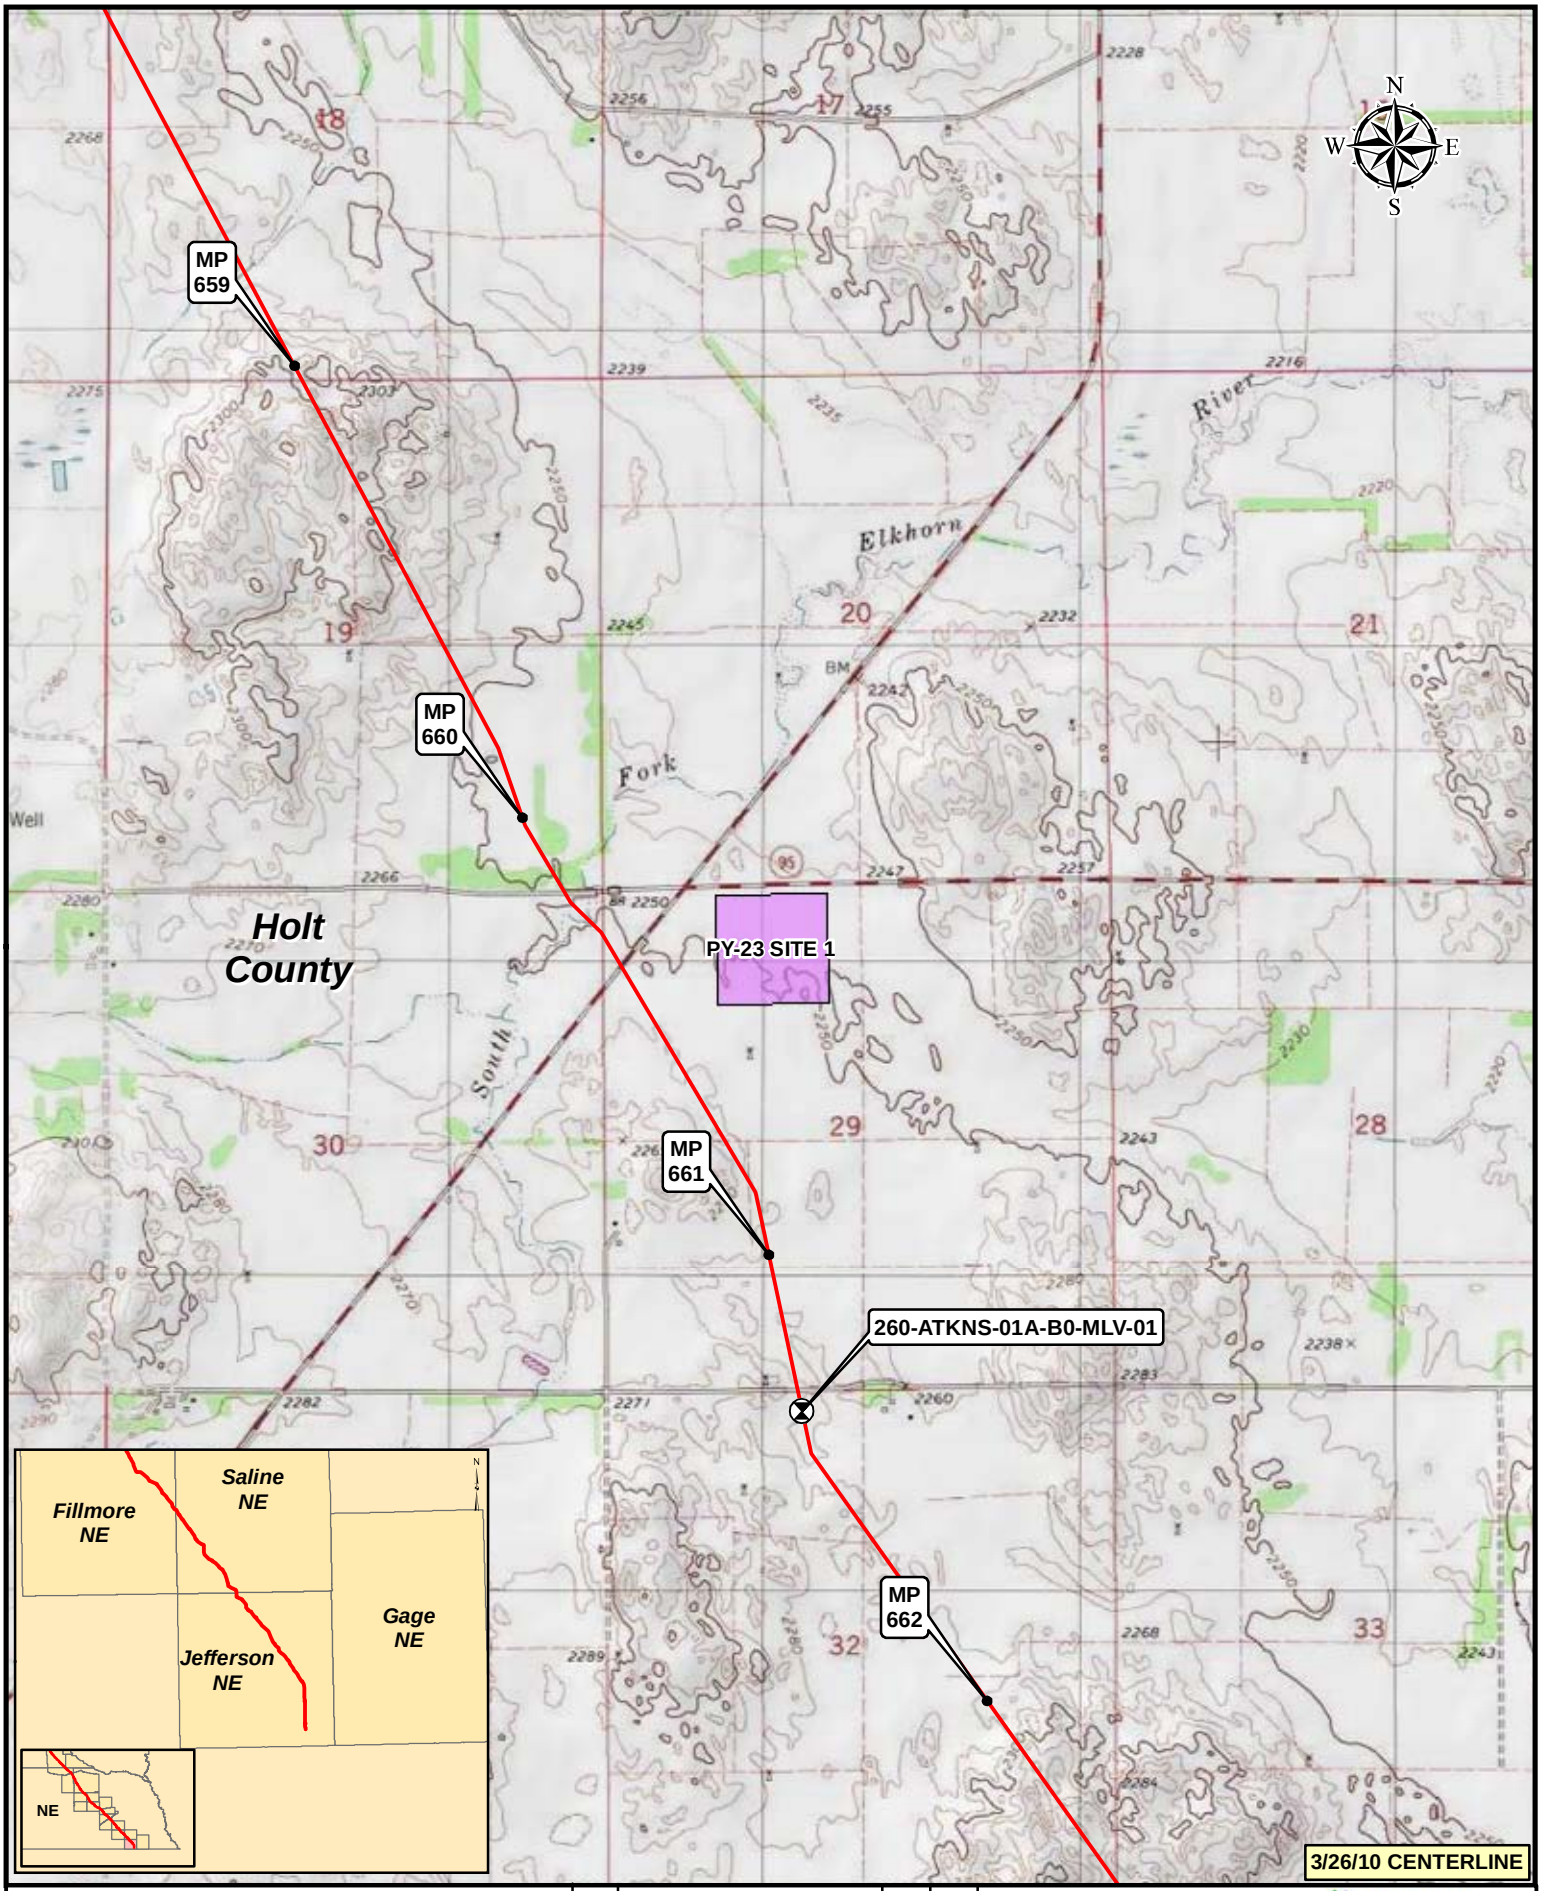

Legend

- MILEPOST
- KEYSTONE XL PROJECT
- PUMP STATION
- VALVE
- CONSTRUCTION CAMP
- CONTRACTOR YARD
- PIPE YARD

NO.	REVISION	DATE	APPR.
2	ISSUED FOR DEIS COMMENT SUBMITTAL TO U.S. DEPT. OF STATE (3.26.10 CL)	5.19.10	RG
1	ISSUED FOR SUPPLEMENTAL U.S. DEPT. OF STATE FILING (2.15.09 CL)	7.6.09	RG
0	ISSUED FOR UNITED STATES DEPARTMENT OF STATE (7.31.08 CL)	11.19.08	RG

PREPARED BY: TROW ENGINEERING CONSULTANTS INC.

TransCanada — In Business to deliver

0 500 1,000 2,000 Feet

KEYSTONE XL PROJECT
ROUTE SHEETS
MORGAN, MONTANA TO STEELE CITY, NEBRASKA

SCALE	DATE	DRAWN	CHECKED	APPROVED	PROJECT:	DRAWING NUMBER	SHEET	REVISION
1:24000	11.19.08	GS	SS	RG	50388X	XL-31-ML-2002-P- 23 -Q	23	2

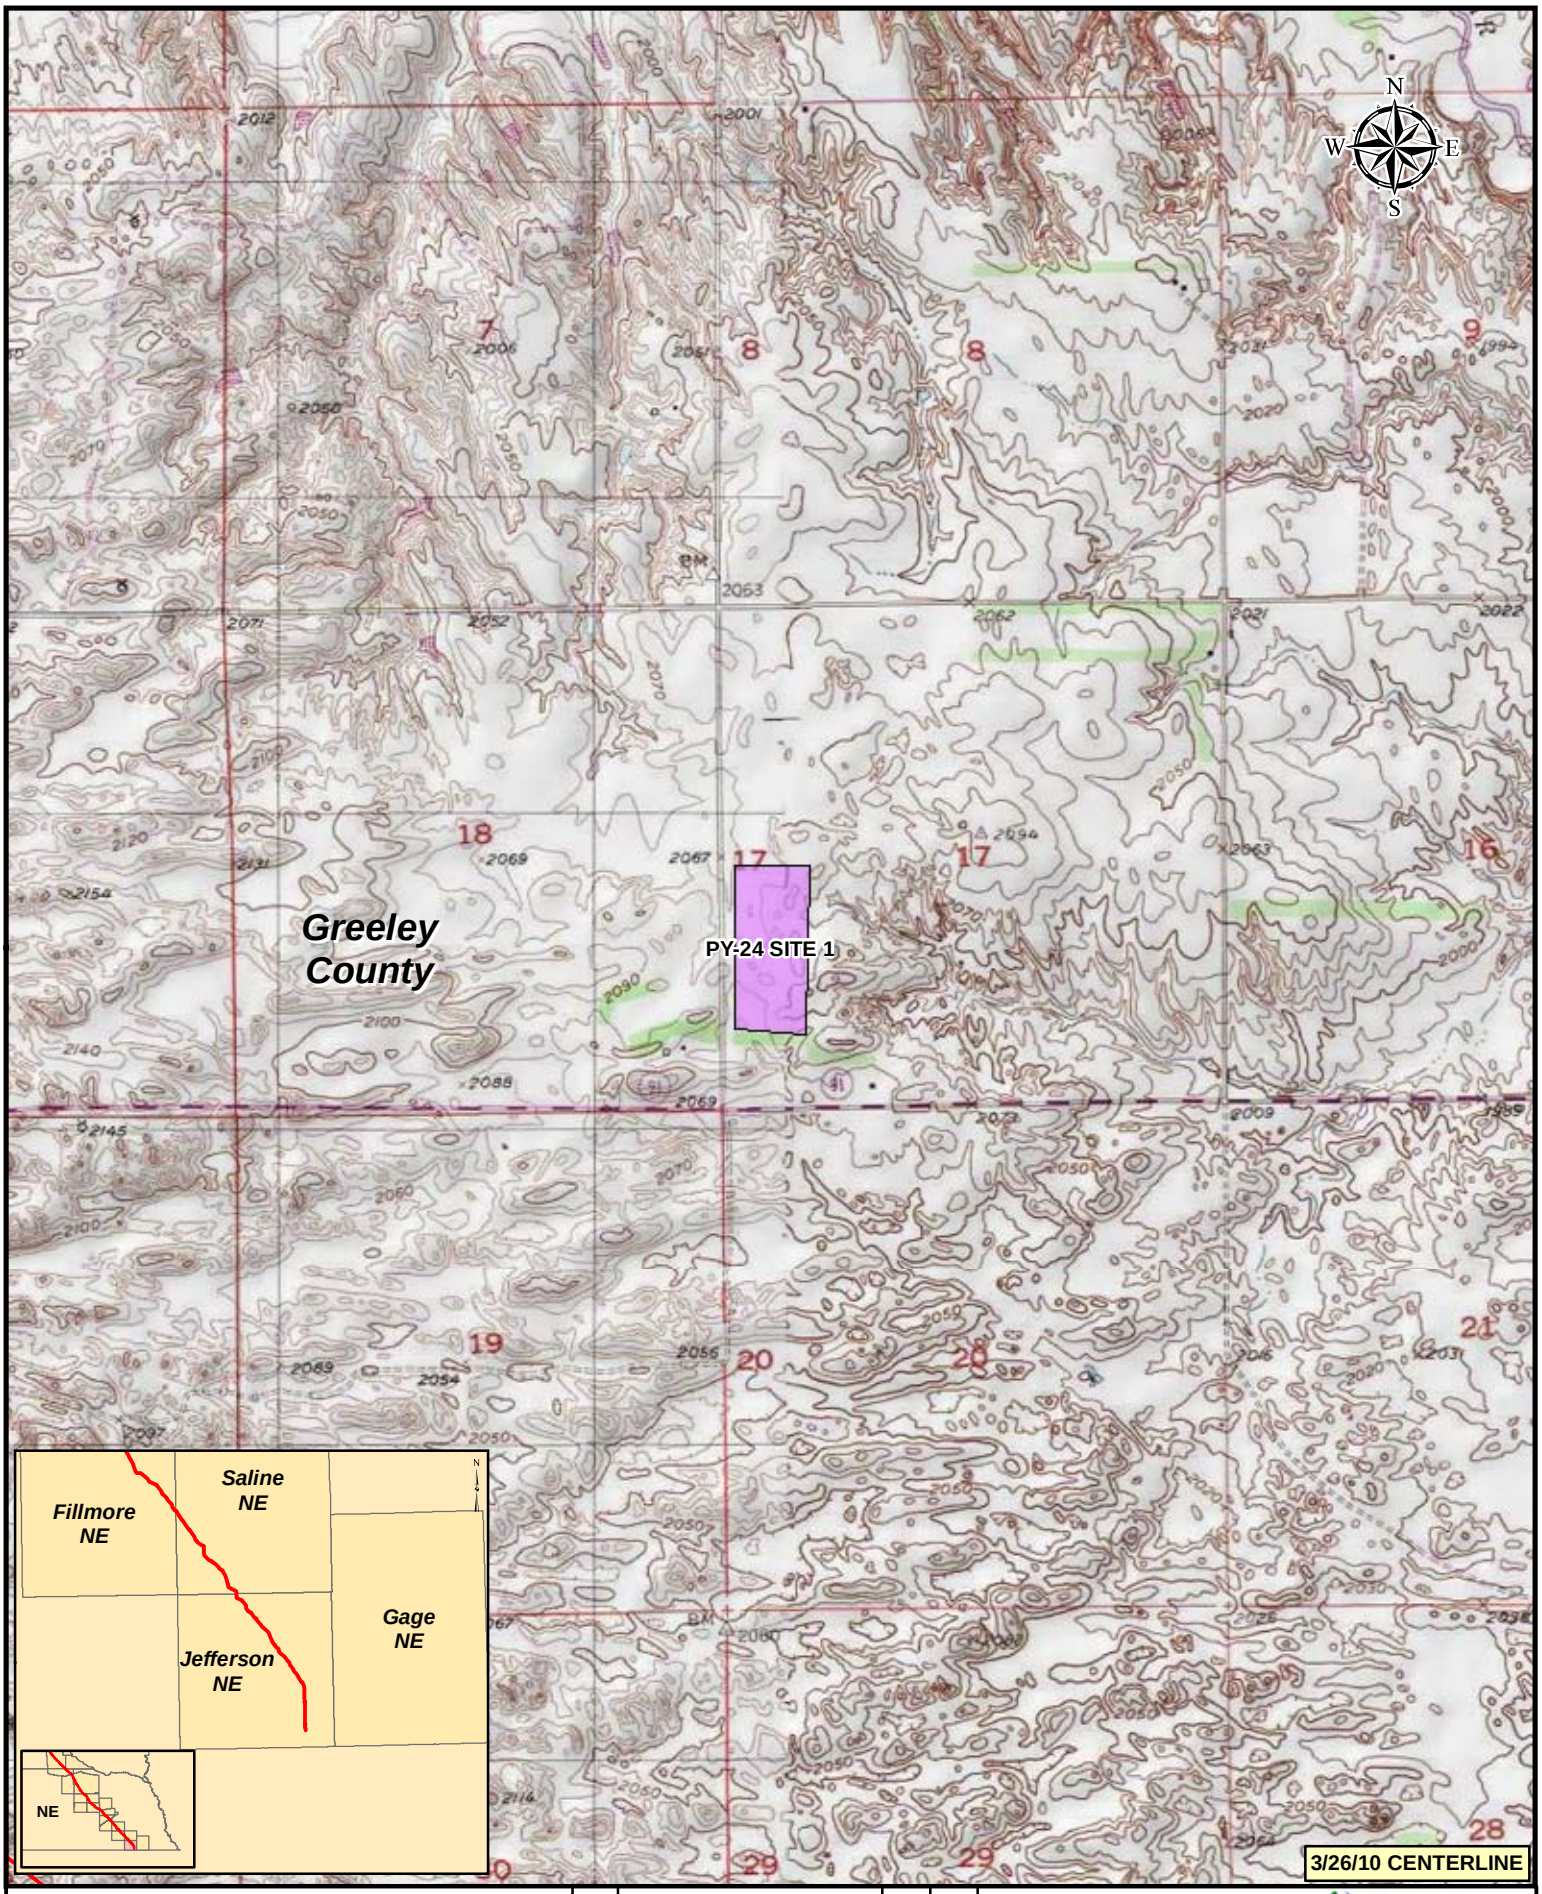

Legend

- MILEPOST
- KEYSTONE XL PROJECT
- PUMP STATION
- VALVE
- CONSTRUCTION CAMP
- CONTRACTOR YARD
- PIPE YARD

NO.	REVISION	DATE	APPR.
2	ISSUED FOR DEIS COMMENT SUBMITTAL TO U.S. DEPT. OF STATE (3.26.10 CL)	5.19.10	RG
1	ISSUED FOR SUPPLEMENTAL U.S. DEPT. OF STATE FILING (2.15.09 CL)	7.6.09	RG
0	ISSUED FOR UNITED STATES DEPARTMENT OF STATE (7.31.08 CL)	11.19.08	RG

PREPARED BY: TROW ENGINEERING CONSULTANTS INC.

TransCanada — In Business to deliver

0 500 1,000 2,000 Feet

KEYSTONE XL PROJECT
ROUTE SHEETS
MORGAN, MONTANA TO STEELE CITY, NEBRASKA

SCALE	DATE	DRAWN	CHECKED	APPROVED	PROJECT:	DRAWING NUMBER	SHEET	REVISION
1:24000	11.19.08	GS	SS	RG	50388X	XL-31-ML-2002-P- 24 -Q	24	2

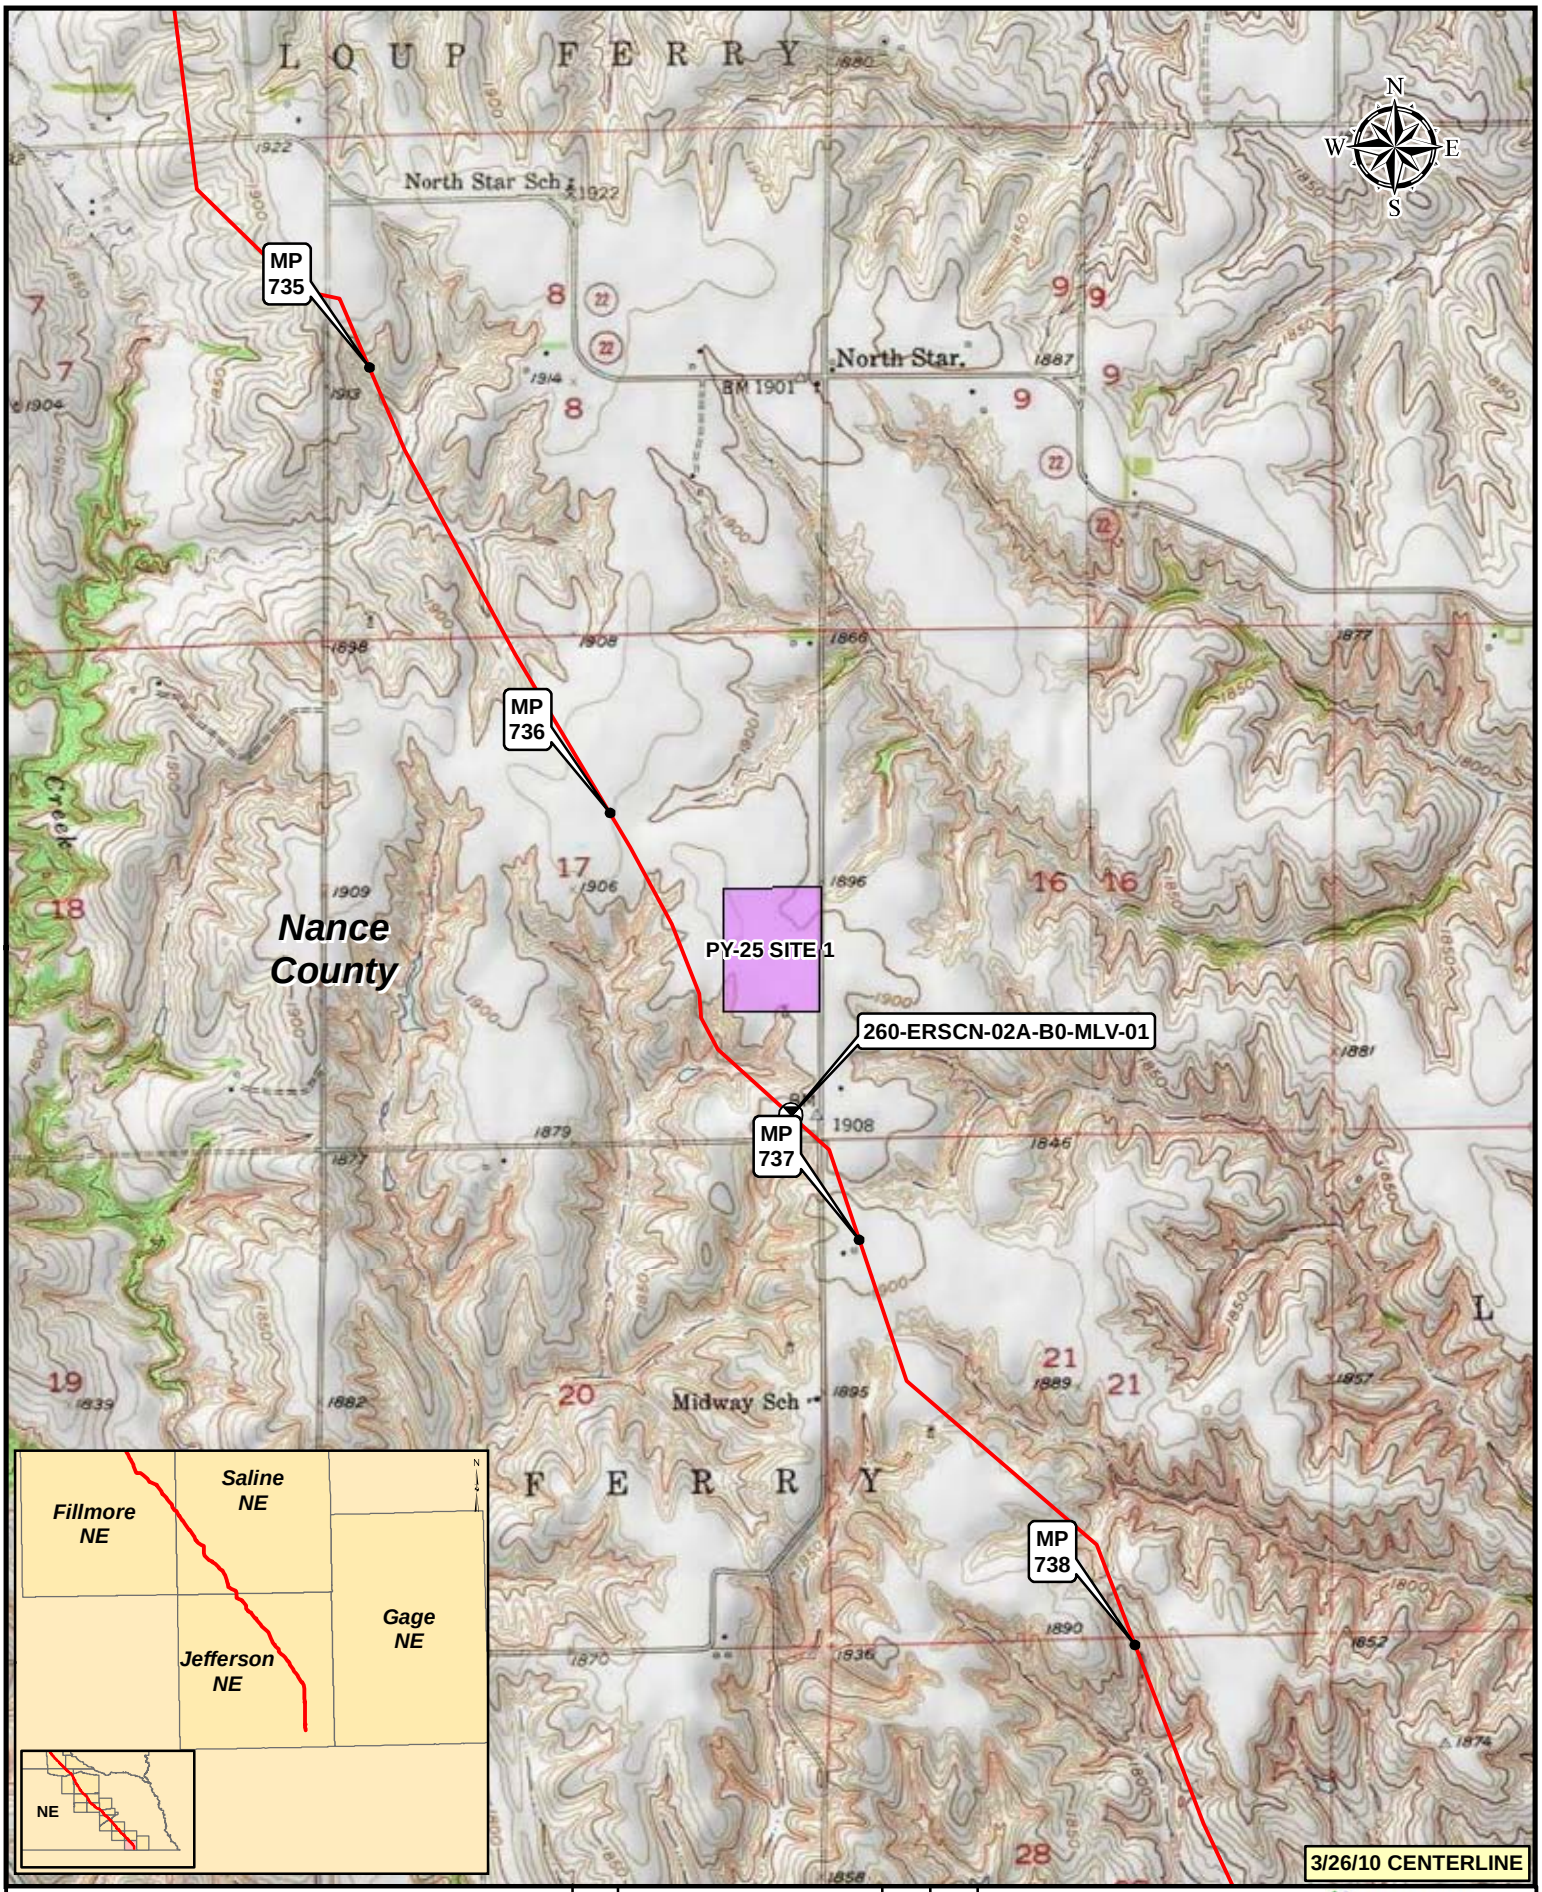

Legend

- MILEPOST
- KEYSTONE XL PROJECT
- PUMP STATION
- VALVE
- CONSTRUCTION CAMP
- CONTRACTOR YARD
- PIPE YARD

NO.	REVISION	DATE	APPR.
2	ISSUED FOR DEIS COMMENT SUBMITTAL TO U.S. DEPT. OF STATE (3.26.10 CL)	5.19.10	RG
1	ISSUED FOR SUPPLEMENTAL U.S. DEPT. OF STATE FILING (2.15.09 CL)	7.6.09	RG
0	ISSUED FOR UNITED STATES DEPARTMENT OF STATE (7.31.08 CL)	11.19.08	RG

PREPARED BY: TROW ENGINEERING CONSULTANTS INC.

TransCanada — In Business to deliver

0 500 1,000 2,000 Feet

KEYSTONE XL PROJECT
ROUTE SHEETS
MORGAN, MONTANA TO STEELE CITY, NEBRASKA

SCALE	DATE	DRAWN	CHECKED	APPROVED	PROJECT:	DRAWING NUMBER	SHEET	REVISION
1:24000	11.19.08	GS	SS	RG	50388X	XL-31-ML-2002-P- 25 -Q	25	2

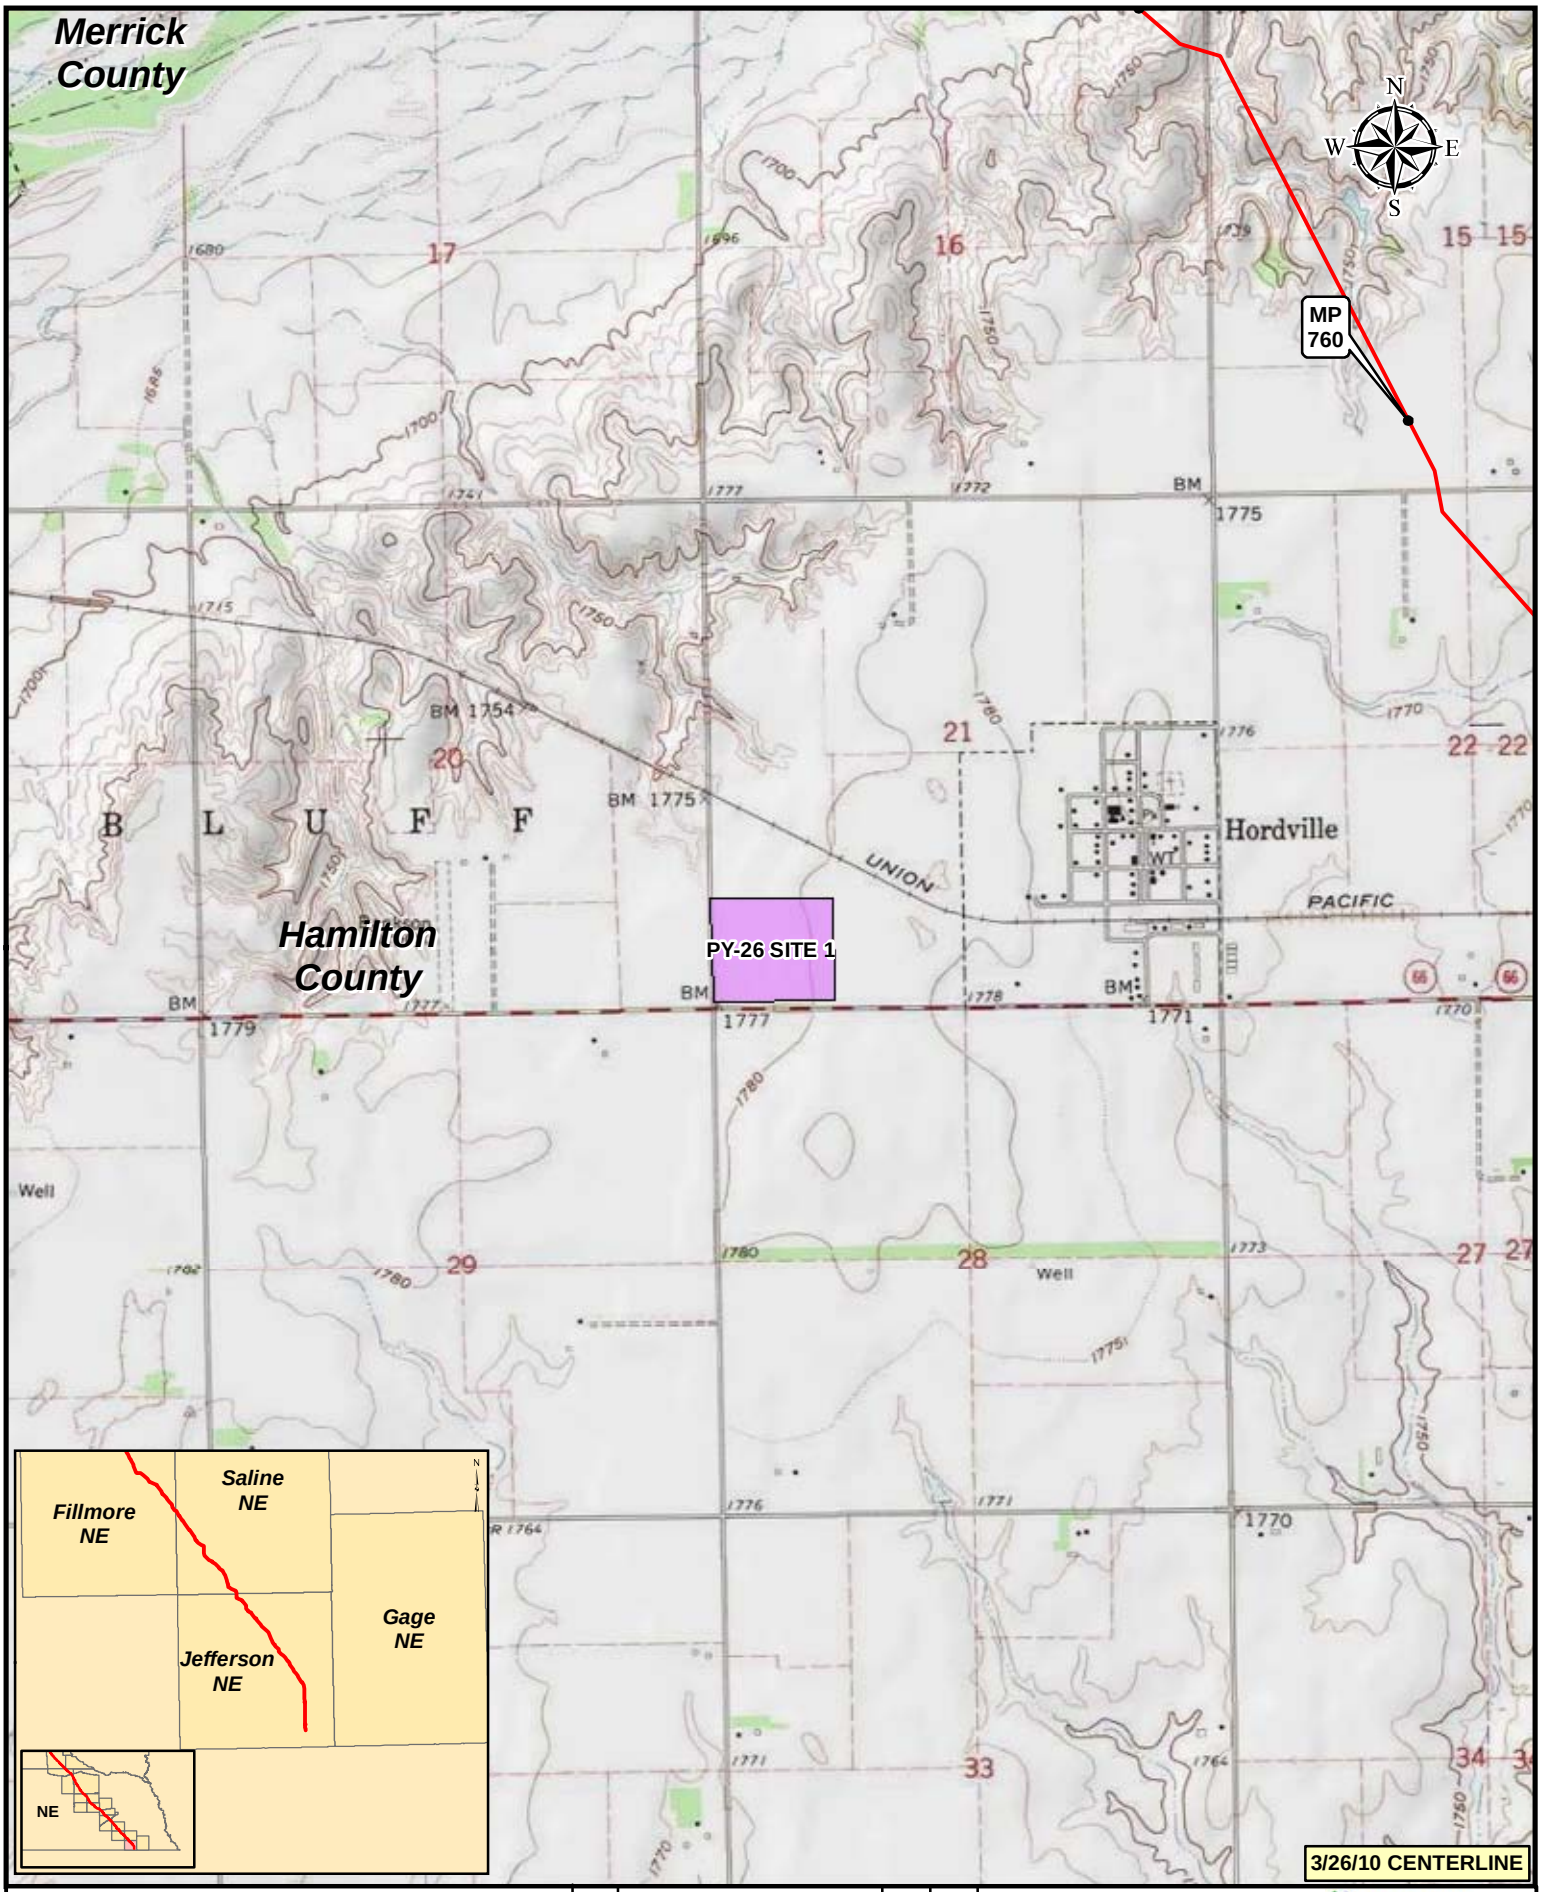

Legend

- MILEPOST
- KEYSTONE XL PROJECT
- PUMP STATION
- VALVE
- CONSTRUCTION CAMP
- CONTRACTOR YARD
- PIPE YARD

NO.	REVISION	DATE	APPR.
2	ISSUED FOR DEIS COMMENT SUBMITTAL TO U.S. DEPT. OF STATE (3.26.10 CL)	5.19.10	RG
1	ISSUED FOR SUPPLEMENTAL U.S. DEPT. OF STATE FILING (2.15.09 CL)	7.6.09	RG
0	ISSUED FOR UNITED STATES DEPARTMENT OF STATE (7.31.08 CL)	11.19.08	RG

PREPARED BY: TROW ENGINEERING CONSULTANTS INC.

TransCanada — In Business to deliver

0 500 1,000 2,000 Feet

KEYSTONE XL PROJECT
ROUTE SHEETS
MORGAN, MONTANA TO STEELE CITY, NEBRASKA

SCALE	DATE	DRAWN	CHECKED	APPROVED	PROJECT:	DRAWING NUMBER	SHEET	REVISION
1:24000	11.19.08	GS	SS	RG	50388X	XL-31-ML-2002-P- 26 -Q	26	2

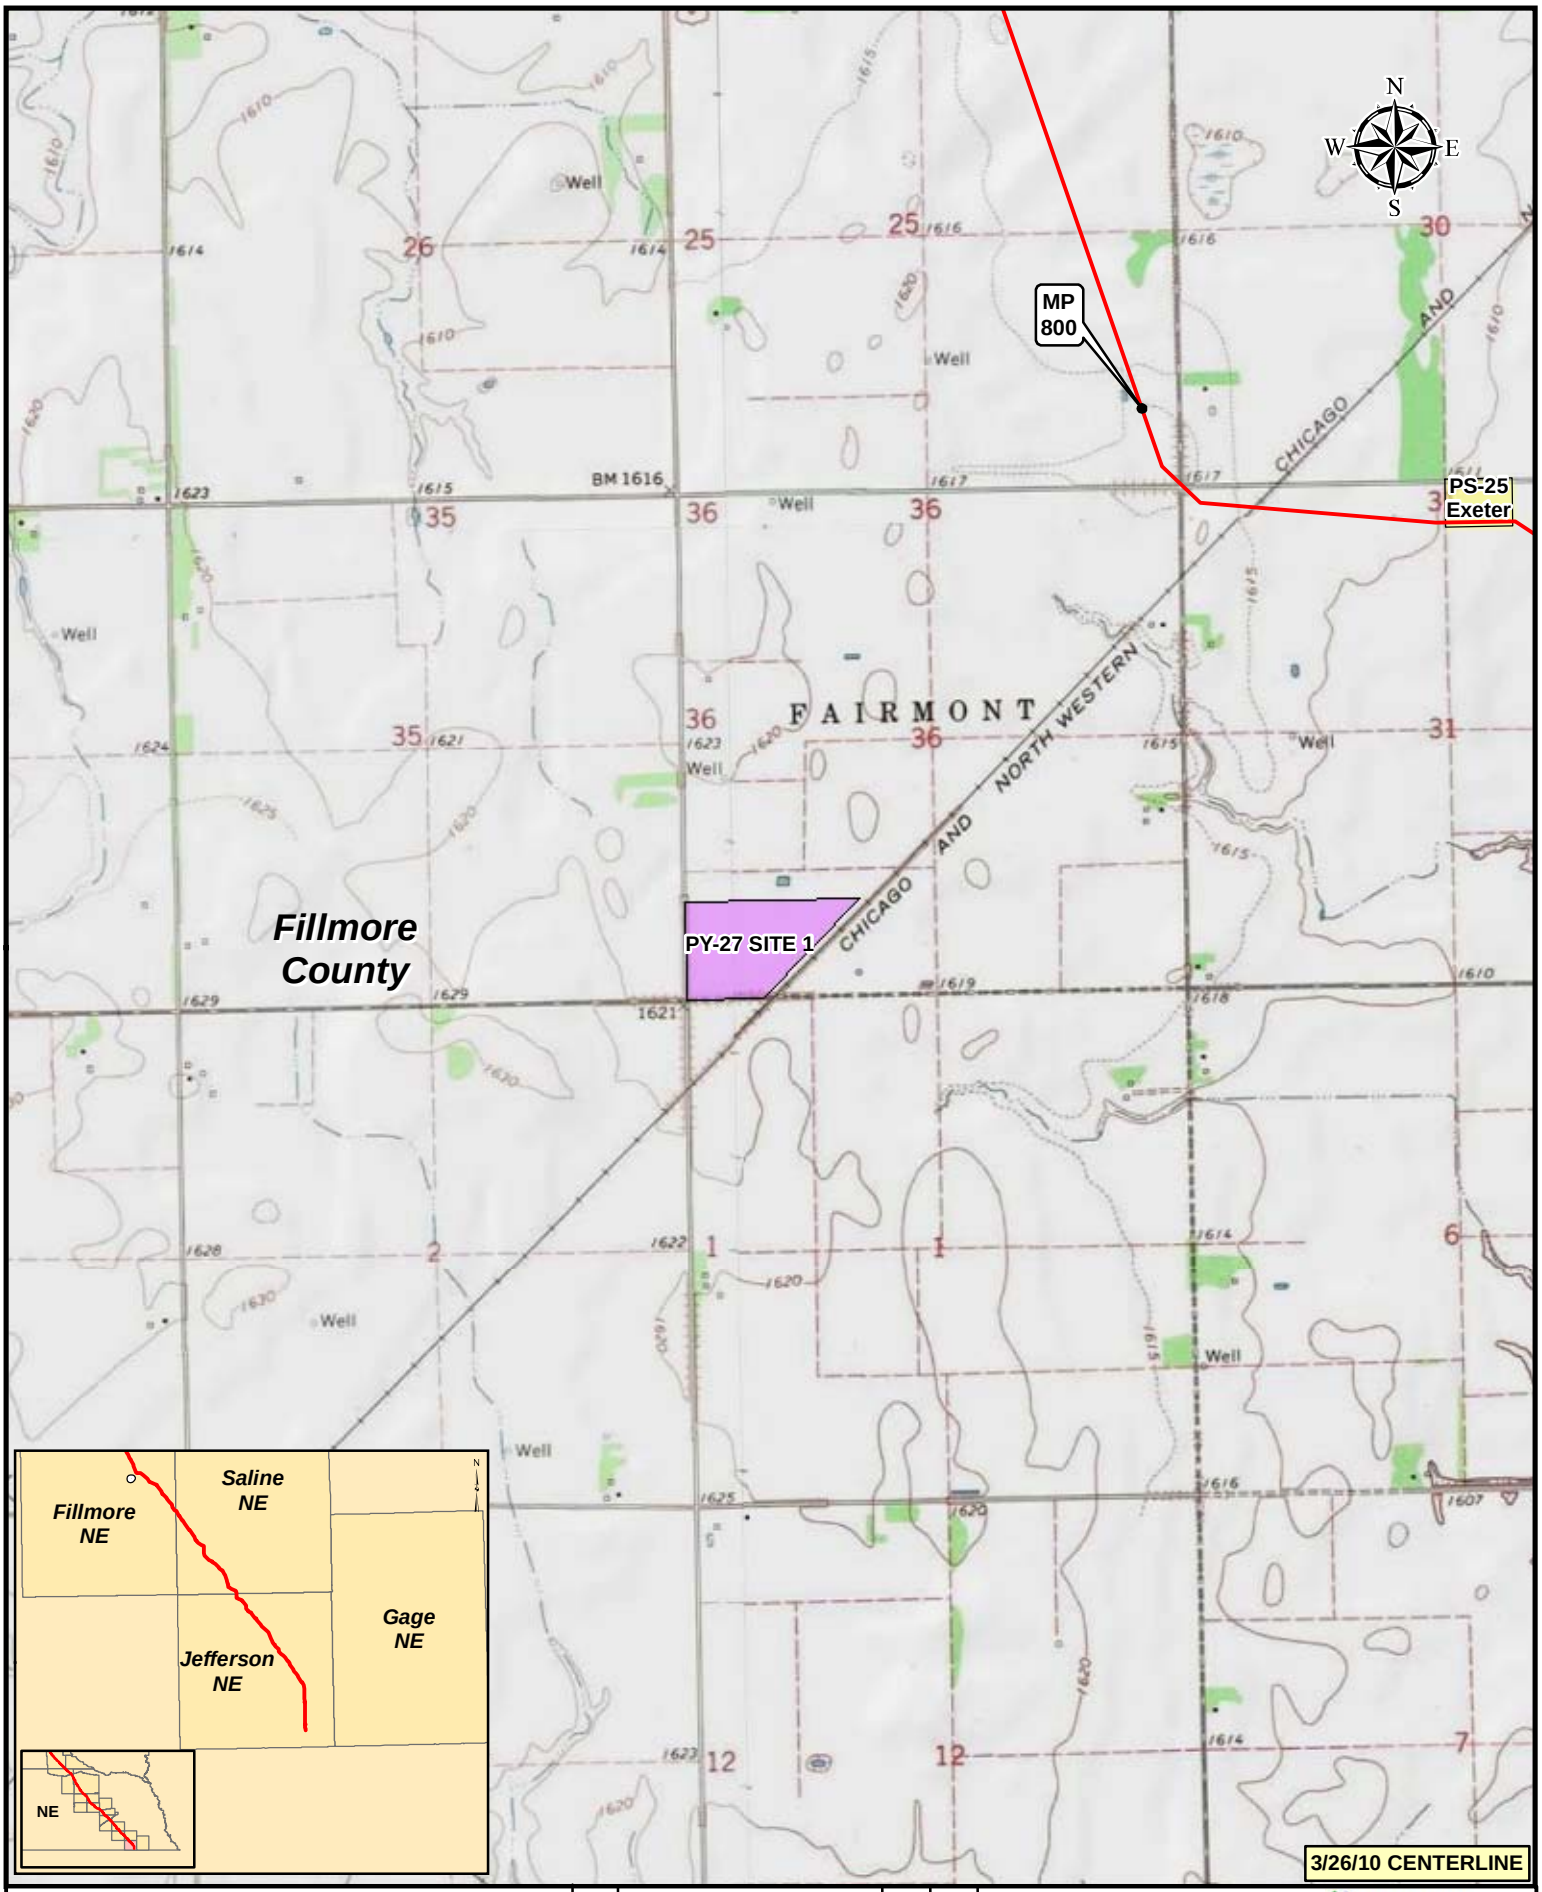

Legend

- MILEPOST
- KEYSTONE XL PROJECT
- PUMP STATION
- VALVE
- CONSTRUCTION CAMP
- CONTRACTOR YARD
- PIPE YARD

NO.	REVISION	DATE	APPR.
2	ISSUED FOR DEIS COMMENT SUBMITTAL TO U.S. DEPT. OF STATE (3.26.10 CL)	5.19.10	RG
1	ISSUED FOR SUPPLEMENTAL U.S. DEPT. OF STATE FILING (2.15.09 CL)	7.6.09	RG
0	ISSUED FOR UNITED STATES DEPARTMENT OF STATE (7.31.08 CL)	11.19.08	RG

PREPARED BY: TROW ENGINEERING CONSULTANTS INC.

TransCanada — In Business to deliver

0 500 1,000 2,000 Feet

KEYSTONE XL PROJECT
ROUTE SHEETS
MORGAN, MONTANA TO STEELE CITY, NEBRASKA

SCALE	DATE	DRAWN	CHECKED	APPROVED	PROJECT:	DRAWING NUMBER	SHEET	REVISION
1:24000	11.19.08	GS	SS	RG	50388X	XL-31-ML-2002-P- 27 -Q	27	2

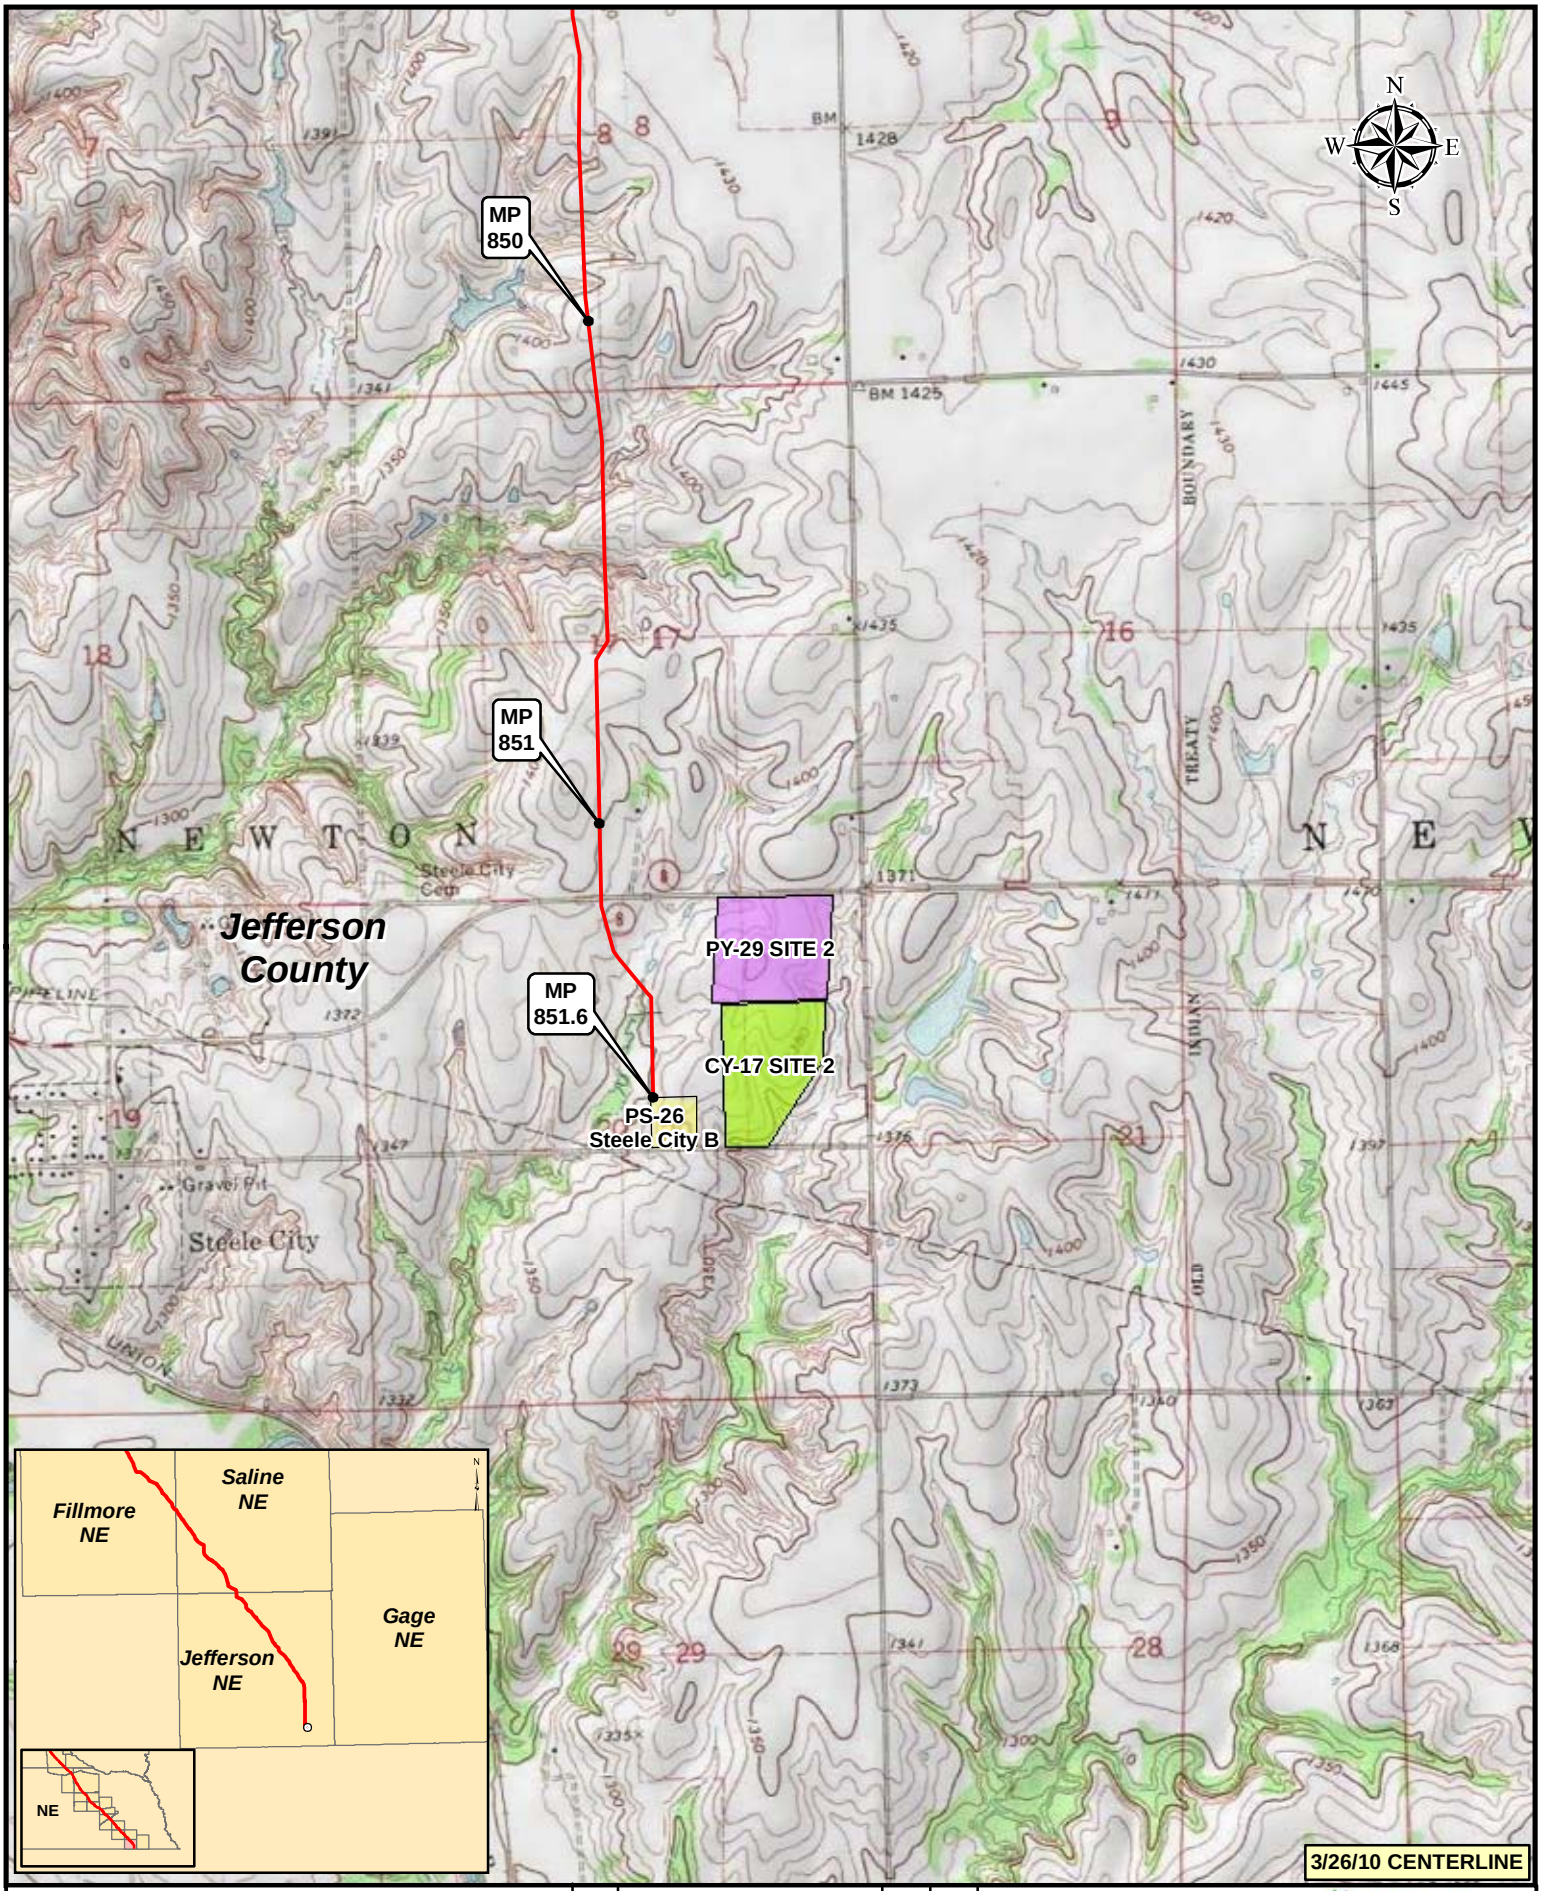

Legend

- MILEPOST
- KEYSTONE XL PROJECT
- PUMP STATION
- VALVE
- CONSTRUCTION CAMP
- CONTRACTOR YARD
- PIPE YARD

NO.	REVISION	DATE	APPR.
2	ISSUED FOR DEIS COMMENT SUBMITTAL TO U.S. DEPT. OF STATE (3.26.10 CL)	5.19.10	RG
1	ISSUED FOR SUPPLEMENTAL U.S. DEPT. OF STATE FILING (2.15.09 CL)	7.6.09	RG
0	ISSUED FOR UNITED STATES DEPARTMENT OF STATE (7.31.08 CL)	11.19.08	RG

PREPARED BY: TROW ENGINEERING CONSULTANTS INC.

TransCanada — In Business to deliver

0 500 1,000 2,000 Feet

KEYSTONE XL PROJECT
ROUTE SHEETS
MORGAN, MONTANA TO STEELE CITY, NEBRASKA

SCALE	DATE	DRAWN	CHECKED	APPROVED	PROJECT:	DRAWING NUMBER	SHEET	REVISION
1:24000	11.19.08	GS	SS	RG	50388X	XL-31-ML-2002-P- 28 -Q	28	2

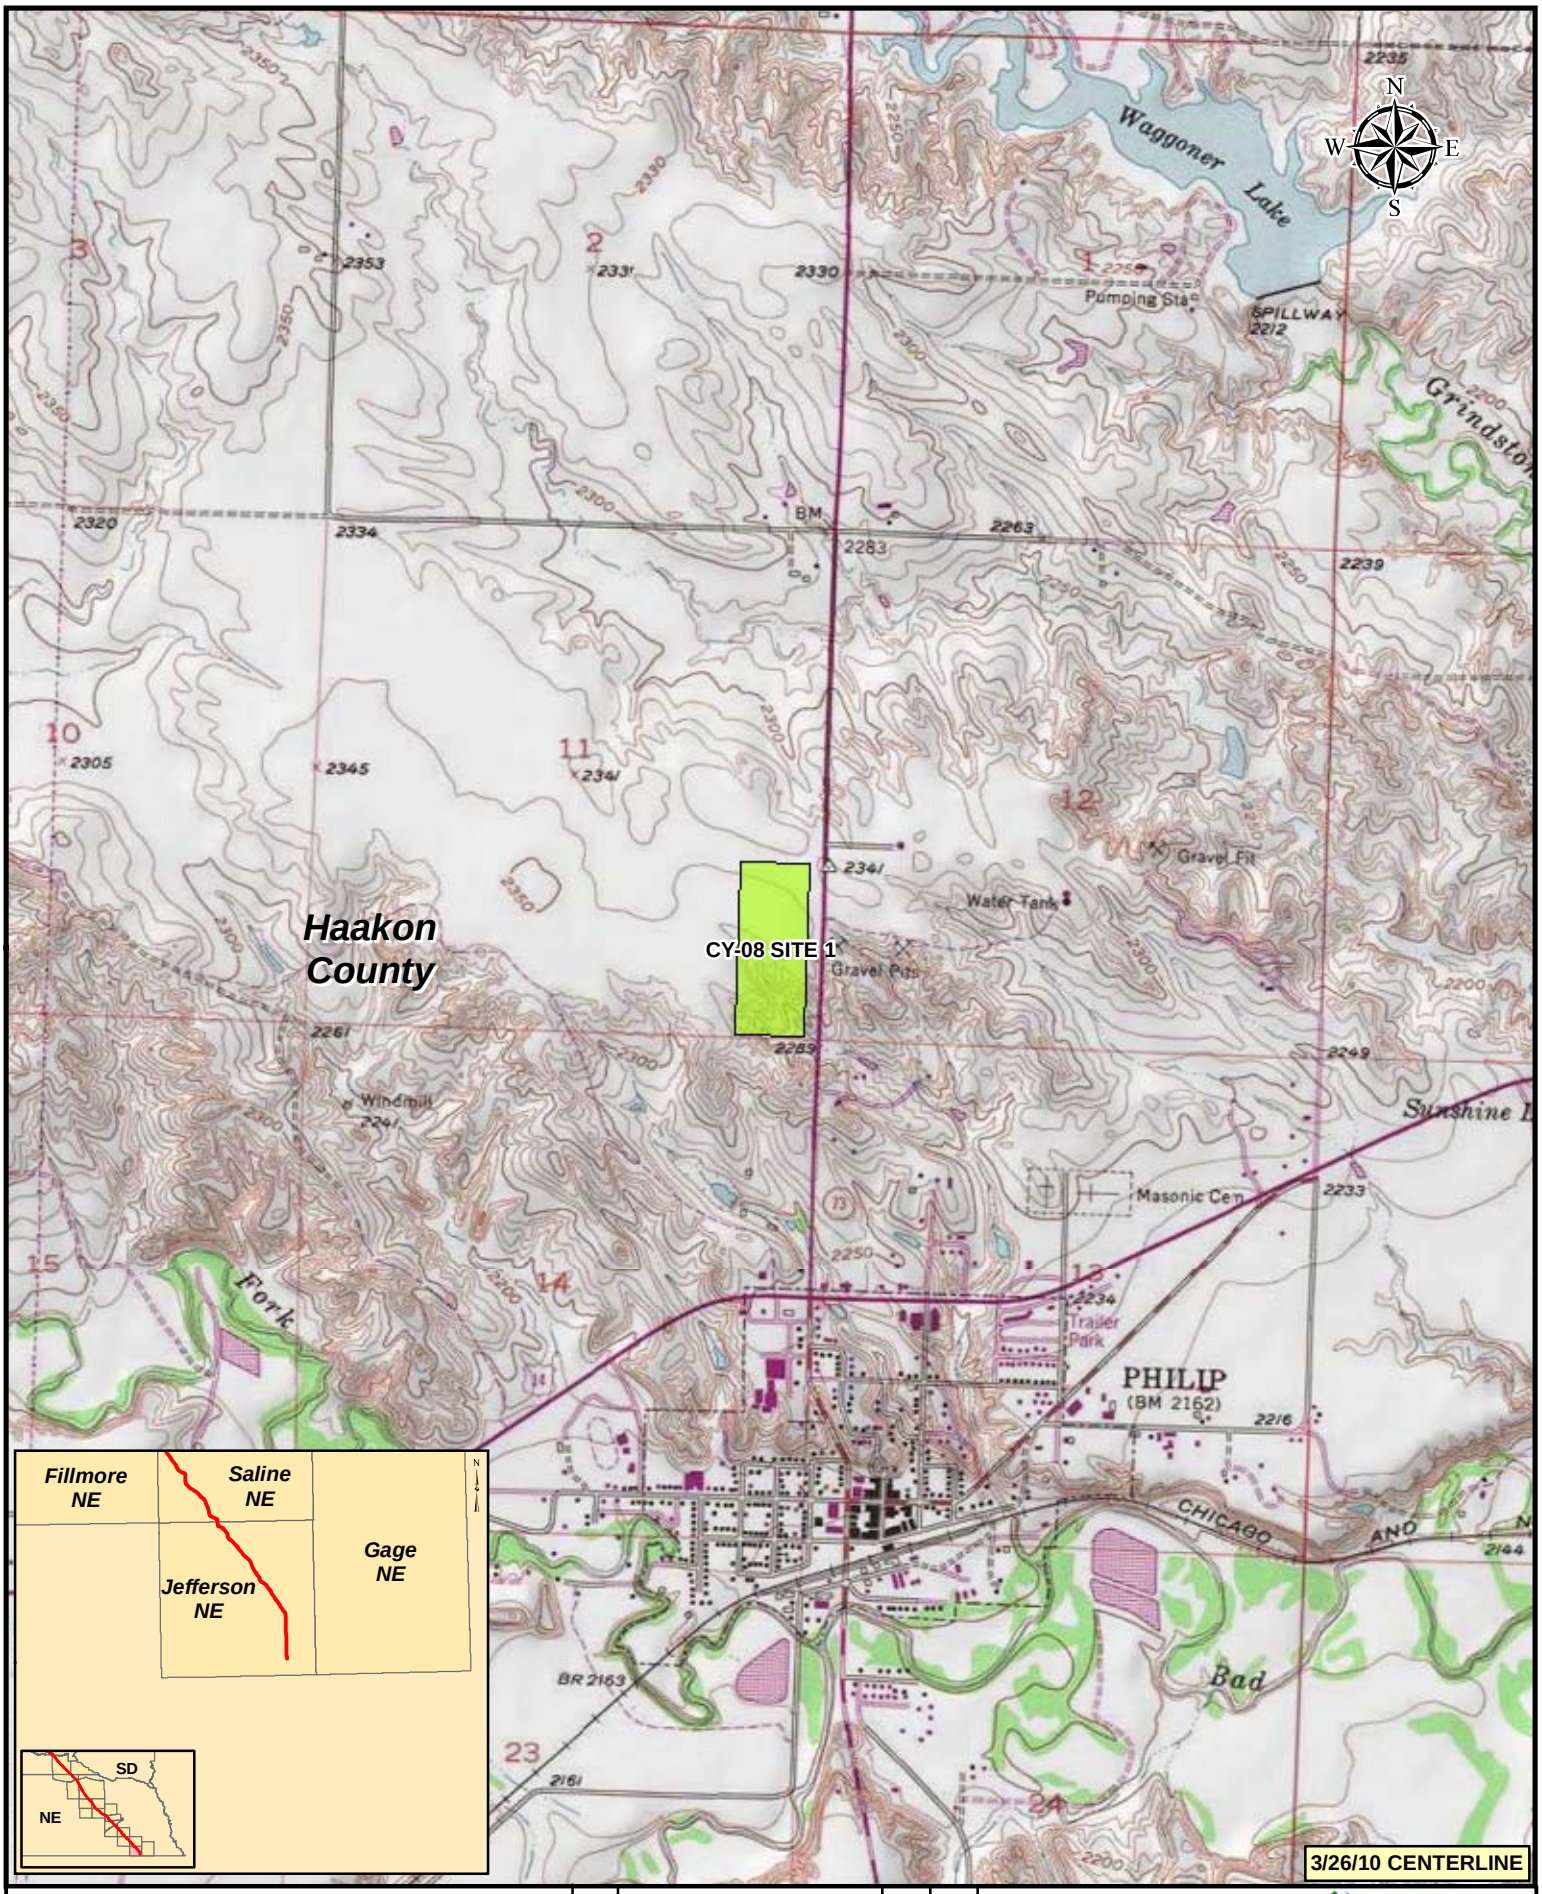

Legend

- MILEPOST
- KEYSTONE XL PROJECT
- PUMP STATION
- VALVE
- CONSTRUCTION CAMP
- CONTRACTOR YARD
- PIPE YARD

NO.	REVISION	DATE	APPR.
2	ISSUED FOR DEIS COMMENT SUBMITTAL TO U.S. DEPT. OF STATE (3.26.10 CL)	5.19.10	RG
1	ISSUED FOR SUPPLEMENTAL U.S. DEPT. OF STATE FILING (2.15.09 CL)	7.6.09	RG
0	ISSUED FOR UNITED STATES DEPARTMENT OF STATE (7.31.08 CL)	11.19.08	RG

PREPARED BY: TROW ENGINEERING CONSULTANTS INC.

TransCanada — In Business to deliver

0 500 1,000 2,000 Feet

KEYSTONE XL PROJECT
ROUTE SHEETS
MORGAN, MONTANA TO STEELE CITY, NEBRASKA

SCALE	DATE	DRAWN	CHECKED	APPROVED	PROJECT:	DRAWING NUMBER	SHEET	REVISION
1:24000	11.19.08	GS	SS	RG	50388X	XL-46-ML-2002-P- 06 -Q	06	2

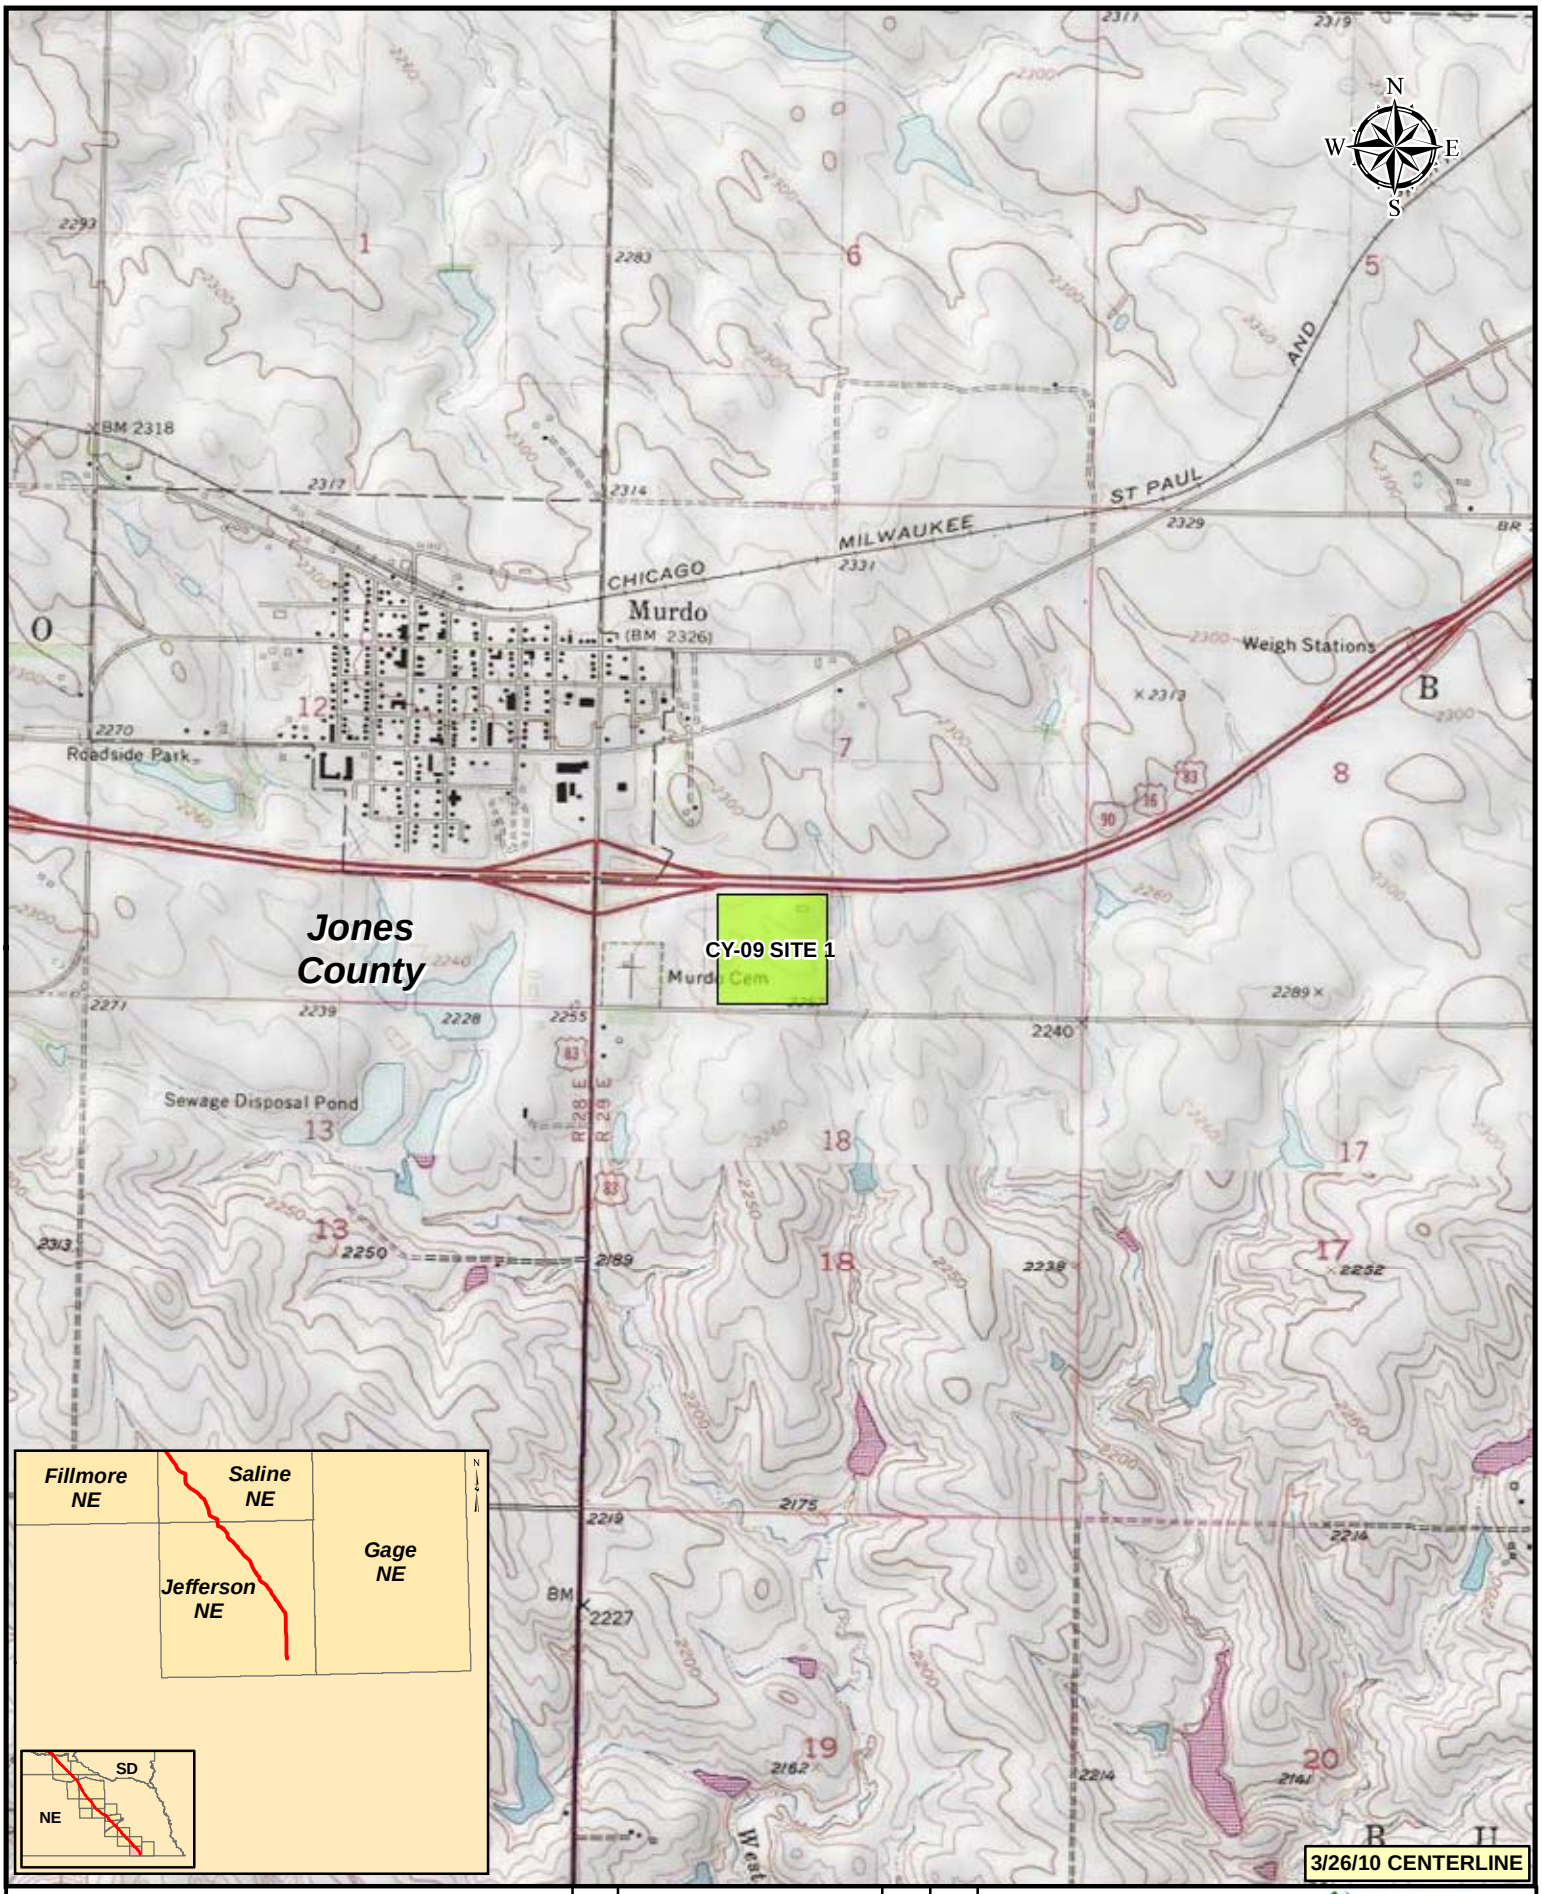

Legend

- MILEPOST
- KEYSTONE XL PROJECT
- PUMP STATION
- VALVE
- CONSTRUCTION CAMP
- CONTRACTOR YARD
- PIPE YARD

NO.	REVISION	DATE	APPR.
2	ISSUED FOR DEIS COMMENT SUBMITTAL TO U.S. DEPT. OF STATE (3.26.10 CL)	5.19.10	RG
1	ISSUED FOR SUPPLEMENTAL U.S. DEPT. OF STATE FILING (2.15.09 CL)	7.6.09	RG
0	ISSUED FOR UNITED STATES DEPARTMENT OF STATE (7.31.08 CL)	11.19.08	RG

PREPARED BY: TROW ENGINEERING CONSULTANTS INC.

TransCanada — In Business to deliver

0 500 1,000 2,000 Feet

KEYSTONE XL PROJECT
ROUTE SHEETS
MORGAN, MONTANA TO STEELE CITY, NEBRASKA

SCALE	DATE	DRAWN	CHECKED	APPROVED	PROJECT:	DRAWING NUMBER	SHEET	REVISION
1:24000	11.19.08	GS	SS	RG	50388X	XL-46-ML-2002-P- 07 -Q	07	2

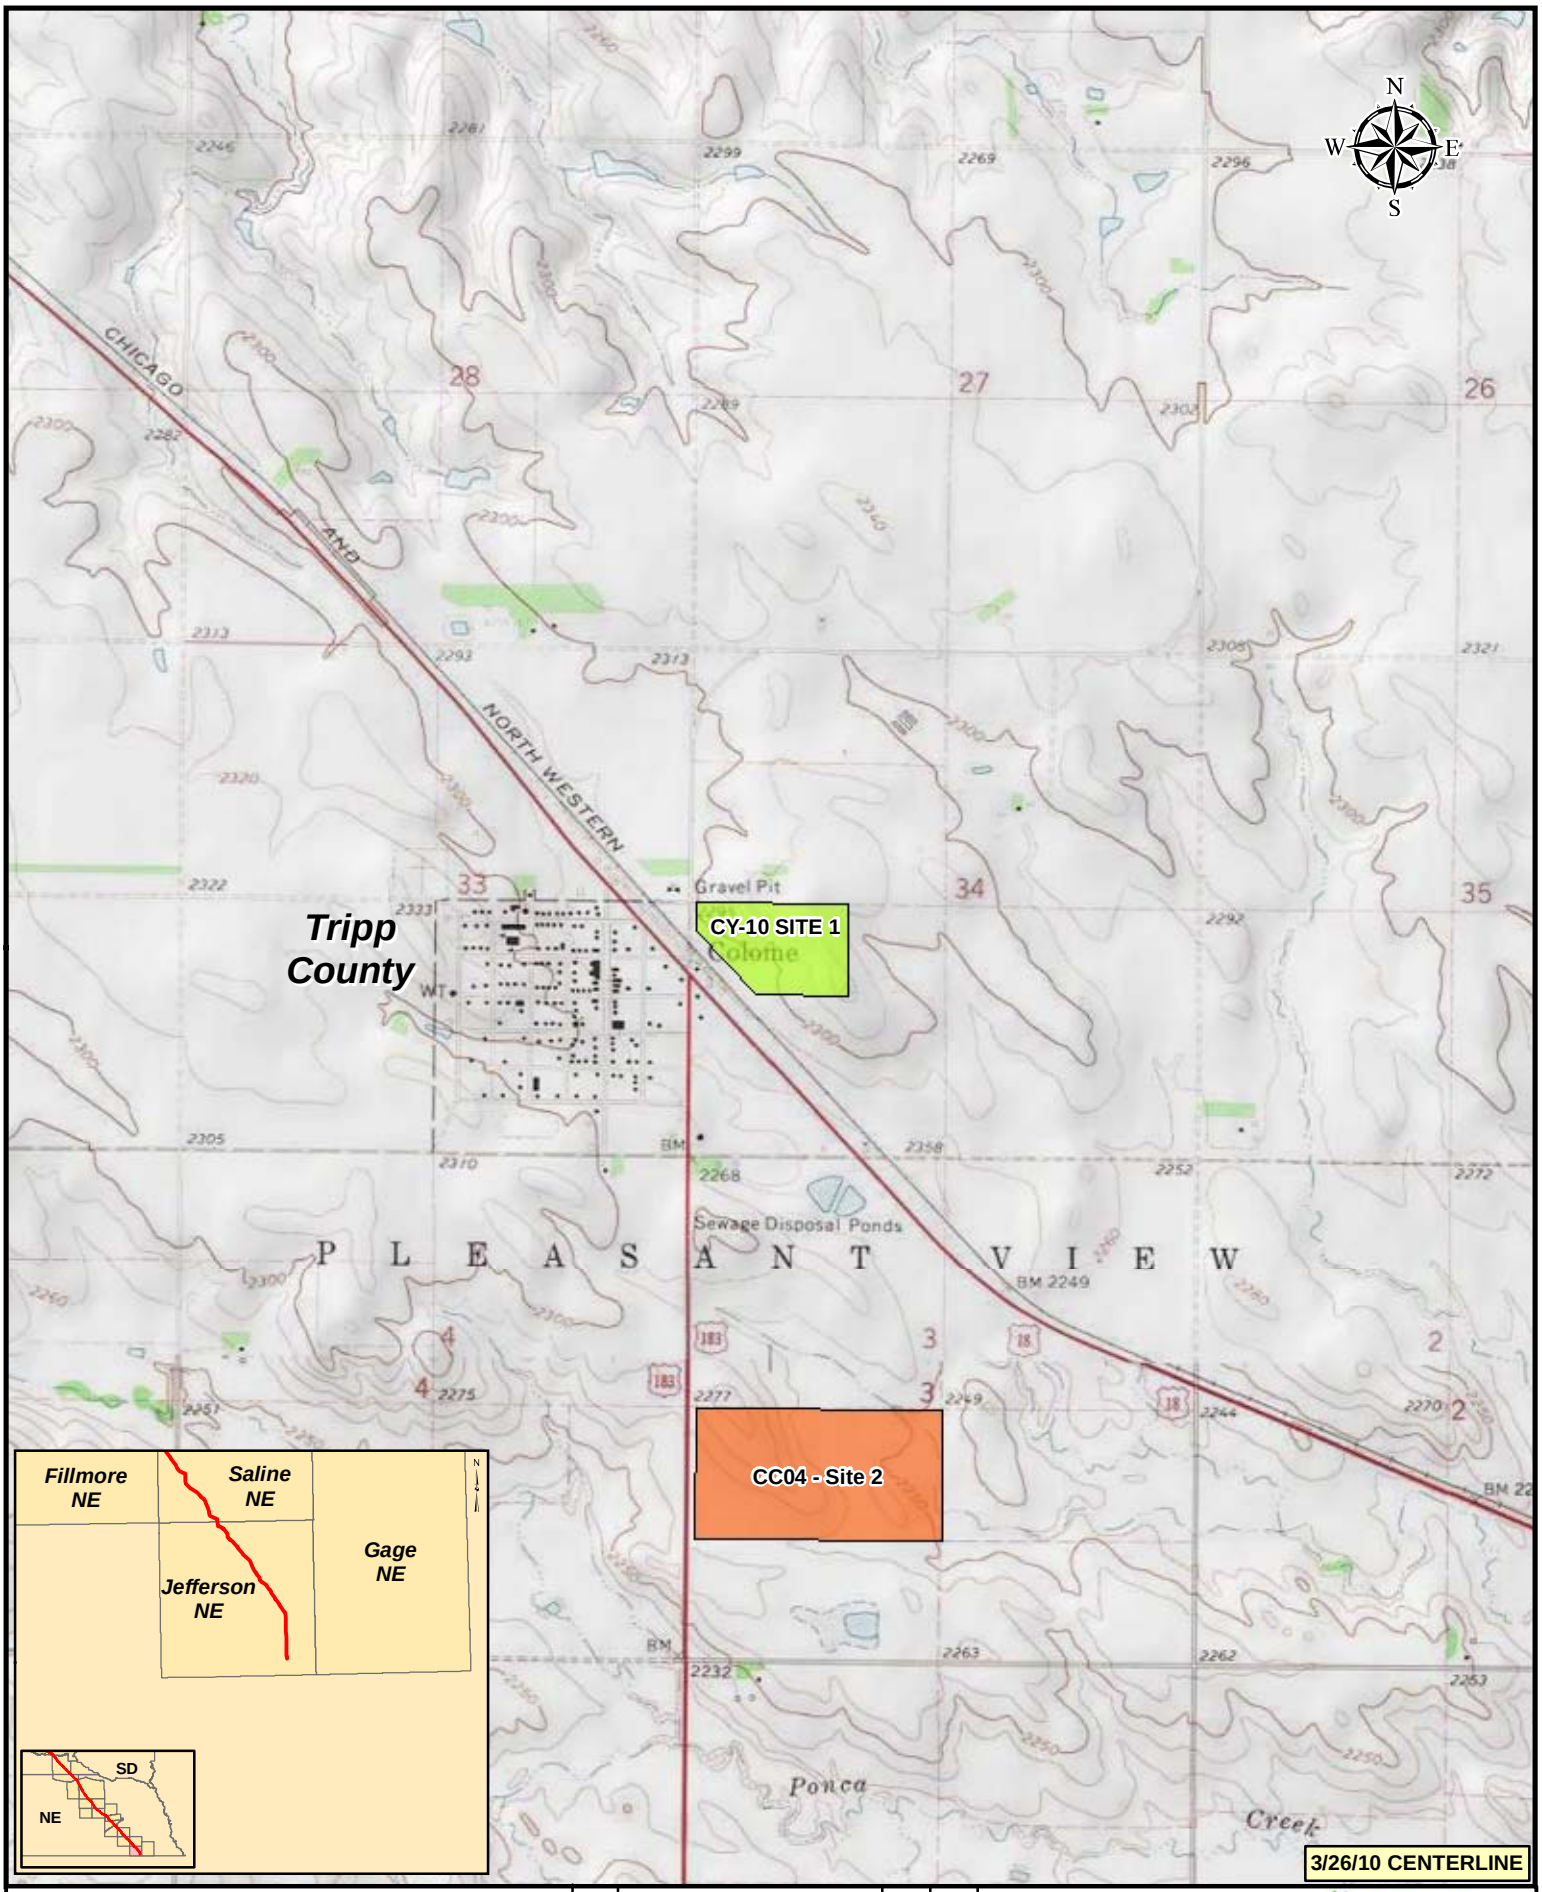

Legend

- MILEPOST
- KEYSTONE XL PROJECT
- PUMP STATION
- VALVE
- CONSTRUCTION CAMP
- CONTRACTOR YARD
- PIPE YARD

NO.	REVISION	DATE	APPR.
2	ISSUED FOR DEIS COMMENT SUBMITTAL TO U.S. DEPT. OF STATE (3.26.10 CL)	5.19.10	RG
1	ISSUED FOR SUPPLEMENTAL U.S. DEPT. OF STATE FILING (2.15.09 CL)	7.6.09	RG
0	ISSUED FOR UNITED STATES DEPARTMENT OF STATE (7.31.08 CL)	11.19.08	RG

PREPARED BY: TROW ENGINEERING CONSULTANTS INC.

TransCanada — In Business to deliver

0 500 1,000 2,000 Feet

KEYSTONE XL PROJECT
ROUTE SHEETS
MORGAN, MONTANA TO STEELE CITY, NEBRASKA

SCALE	DATE	DRAWN	CHECKED	APPROVED	PROJECT:	DRAWING NUMBER	SHEET	REVISION
1:24000	11.19.08	GS	SS	RG	50388X	XL-46-ML-2002-P- 08 -Q	08	2

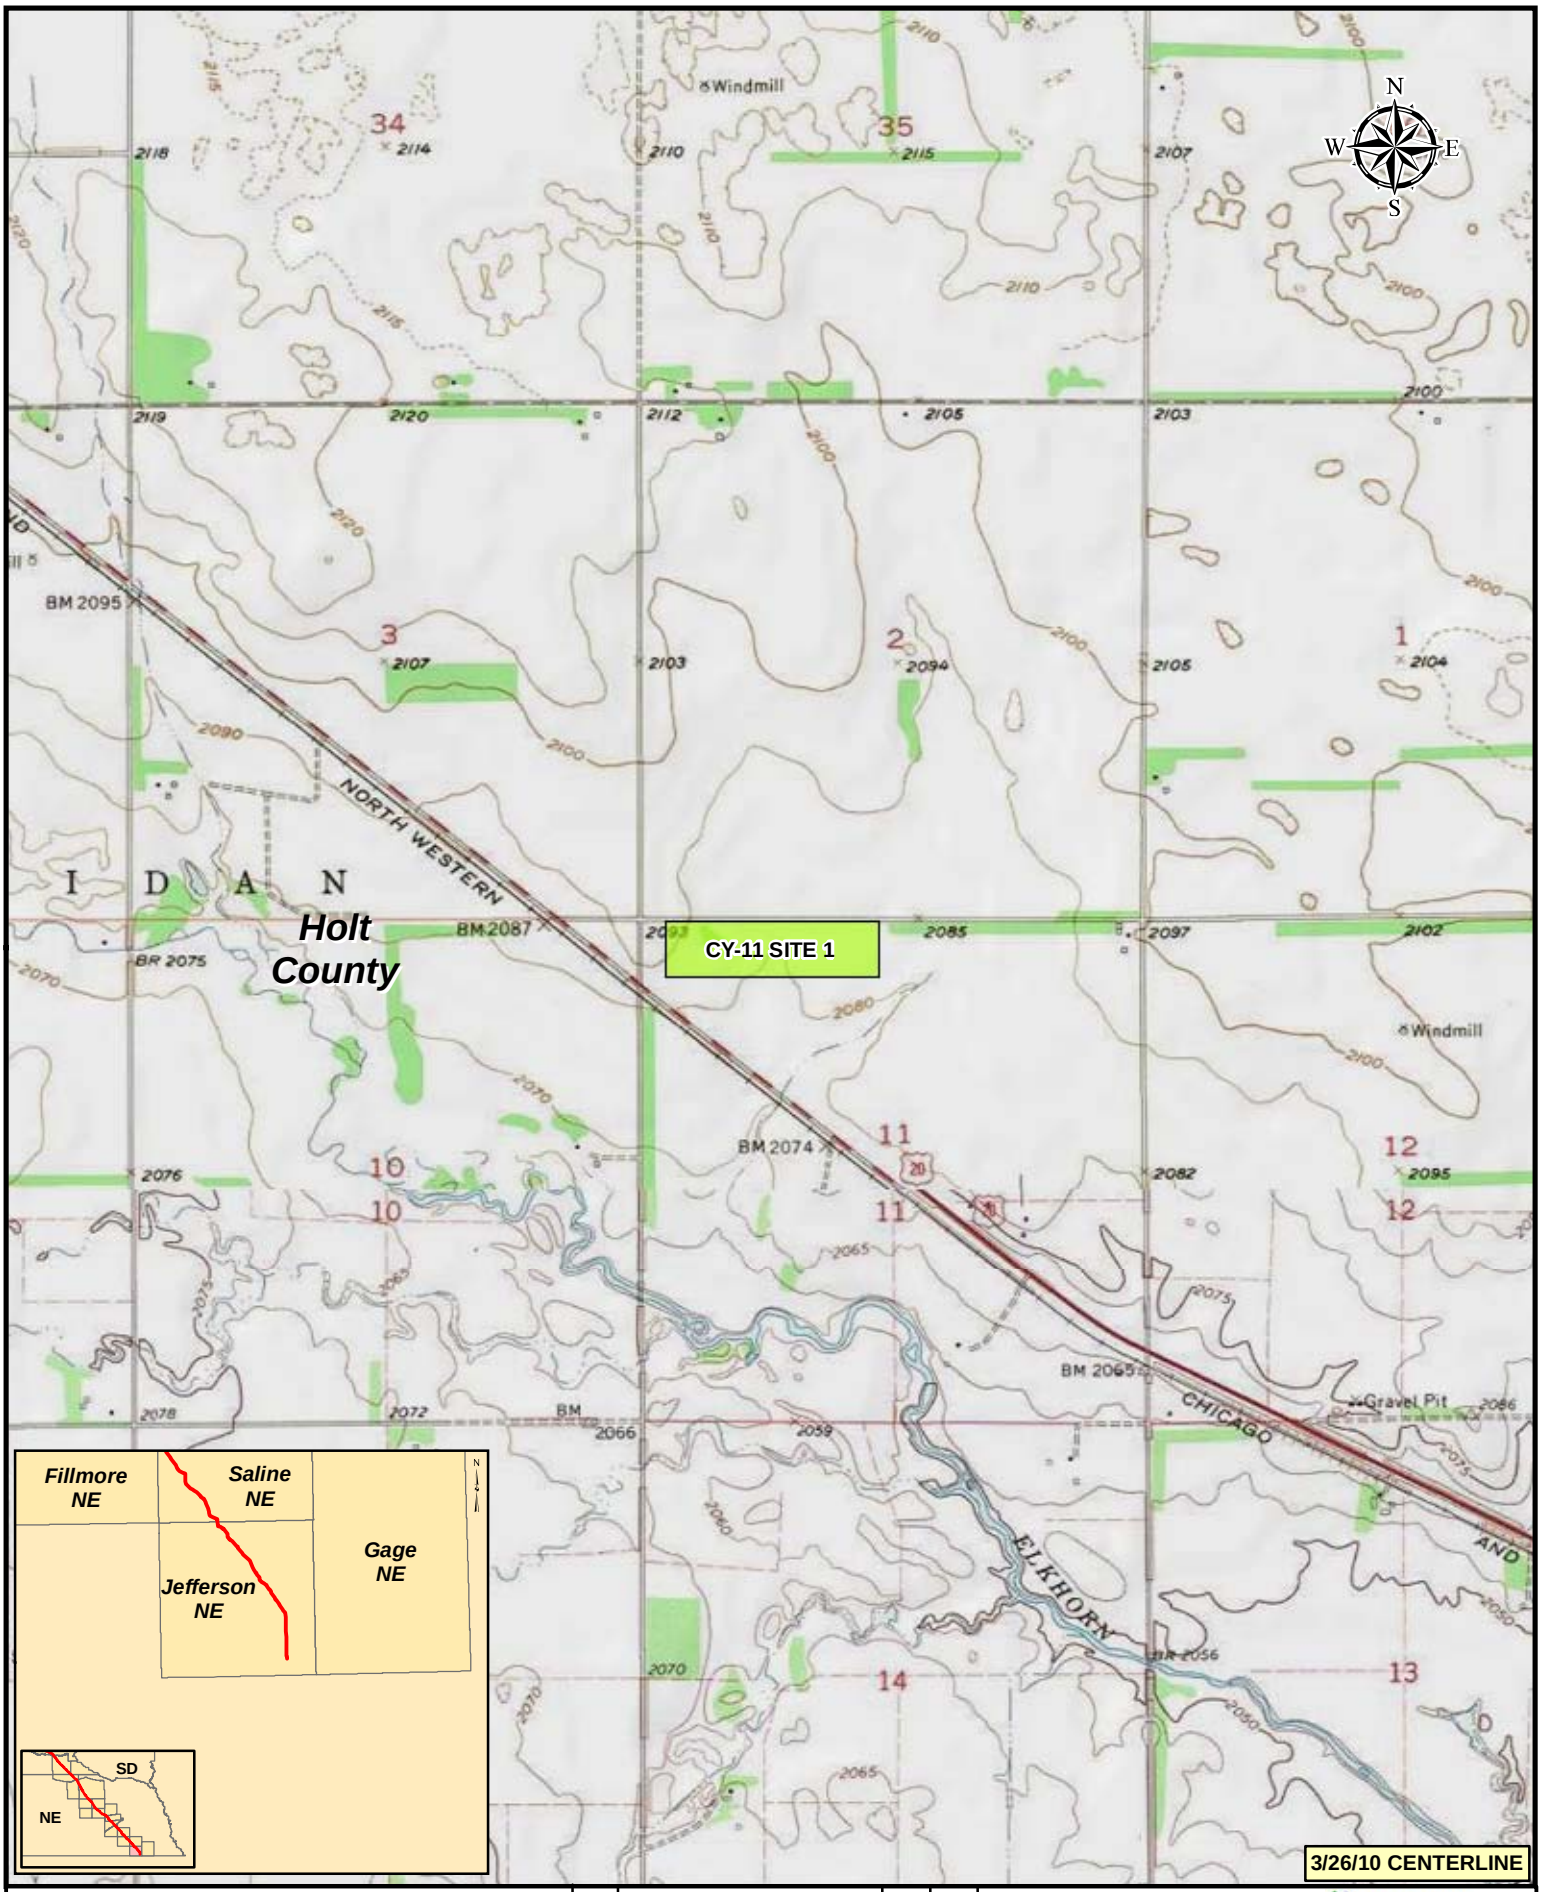

Legend

- MILEPOST
- KEYSTONE XL PROJECT
- PUMP STATION
- VALVE
- CONSTRUCTION CAMP
- CONTRACTOR YARD
- PIPE YARD

NO.	REVISION	DATE	APPR.
2	ISSUED FOR DEIS COMMENT SUBMITTAL TO U.S. DEPT. OF STATE (3.26.10 CL)	5.19.10	RG
1	ISSUED FOR SUPPLEMENTAL U.S. DEPT. OF STATE FILING (2.15.09 CL)	7.6.09	RG
0	ISSUED FOR UNITED STATES DEPARTMENT OF STATE (7.31.08 CL)	11.19.08	RG

PREPARED BY: TROW ENGINEERING CONSULTANTS INC.

TransCanada — In Business to deliver

0 500 1,000 2,000 Feet

KEYSTONE XL PROJECT
ROUTE SHEETS
MORGAN, MONTANA TO STEELE CITY, NEBRASKA

SCALE	DATE	DRAWN	CHECKED	APPROVED	PROJECT:	DRAWING NUMBER	SHEET	REVISION
1:24000	11.19.08	GS	SS	RG	50388X	XL-31-ML-2002-P- 09 -Q	09	2

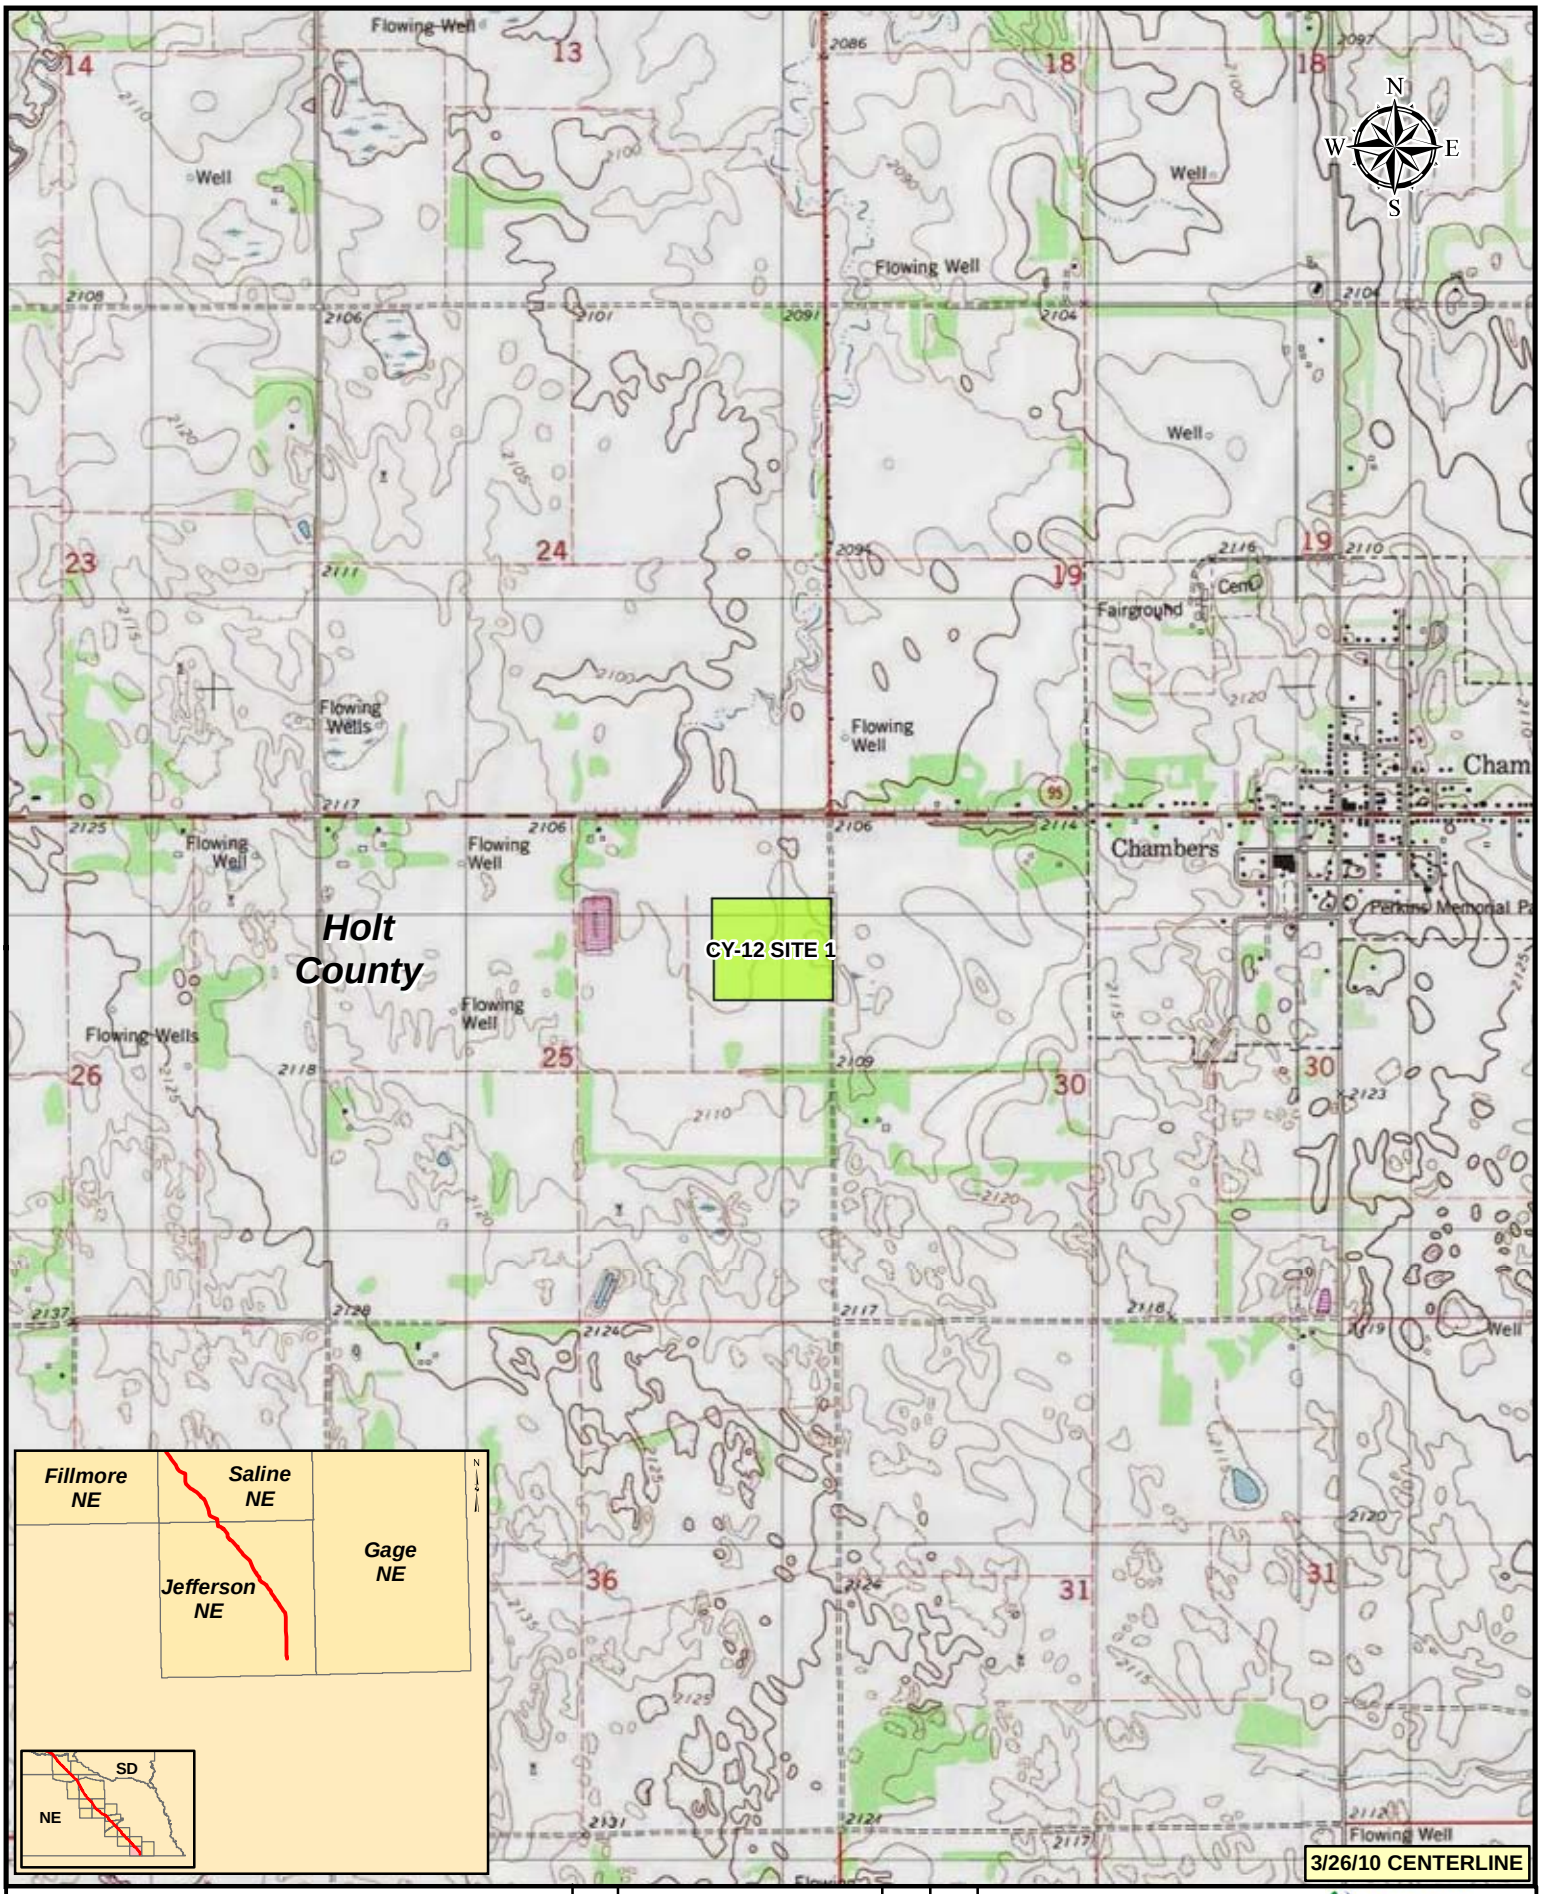

Legend

- MILEPOST
- KEYSTONE XL PROJECT
- PUMP STATION
- VALVE
- CONSTRUCTION CAMP
- CONTRACTOR YARD
- PIPE YARD

NO.	REVISION	DATE	APPR.
2	ISSUED FOR DEIS COMMENT SUBMITTAL TO U.S. DEPT. OF STATE (3.26.10 CL)	5.19.10	RG
1	ISSUED FOR SUPPLEMENTAL U.S. DEPT. OF STATE FILING (2.15.09 CL)	7.6.09	RG
0	ISSUED FOR UNITED STATES DEPARTMENT OF STATE (7.31.08 CL)	11.19.08	RG

PREPARED BY: TROW ENGINEERING CONSULTANTS INC.

TransCanada — In Business to deliver

0 500 1,000 2,000 Feet

KEYSTONE XL PROJECT
ROUTE SHEETS
MORGAN, MONTANA TO STEELE CITY, NEBRASKA

SCALE	DATE	DRAWN	CHECKED	APPROVED	PROJECT:	DRAWING NUMBER	SHEET	REVISION
1:24000	11.19.08	GS	SS	RG	50388X	XL-31-ML-2002-P- 10 -Q	10	2

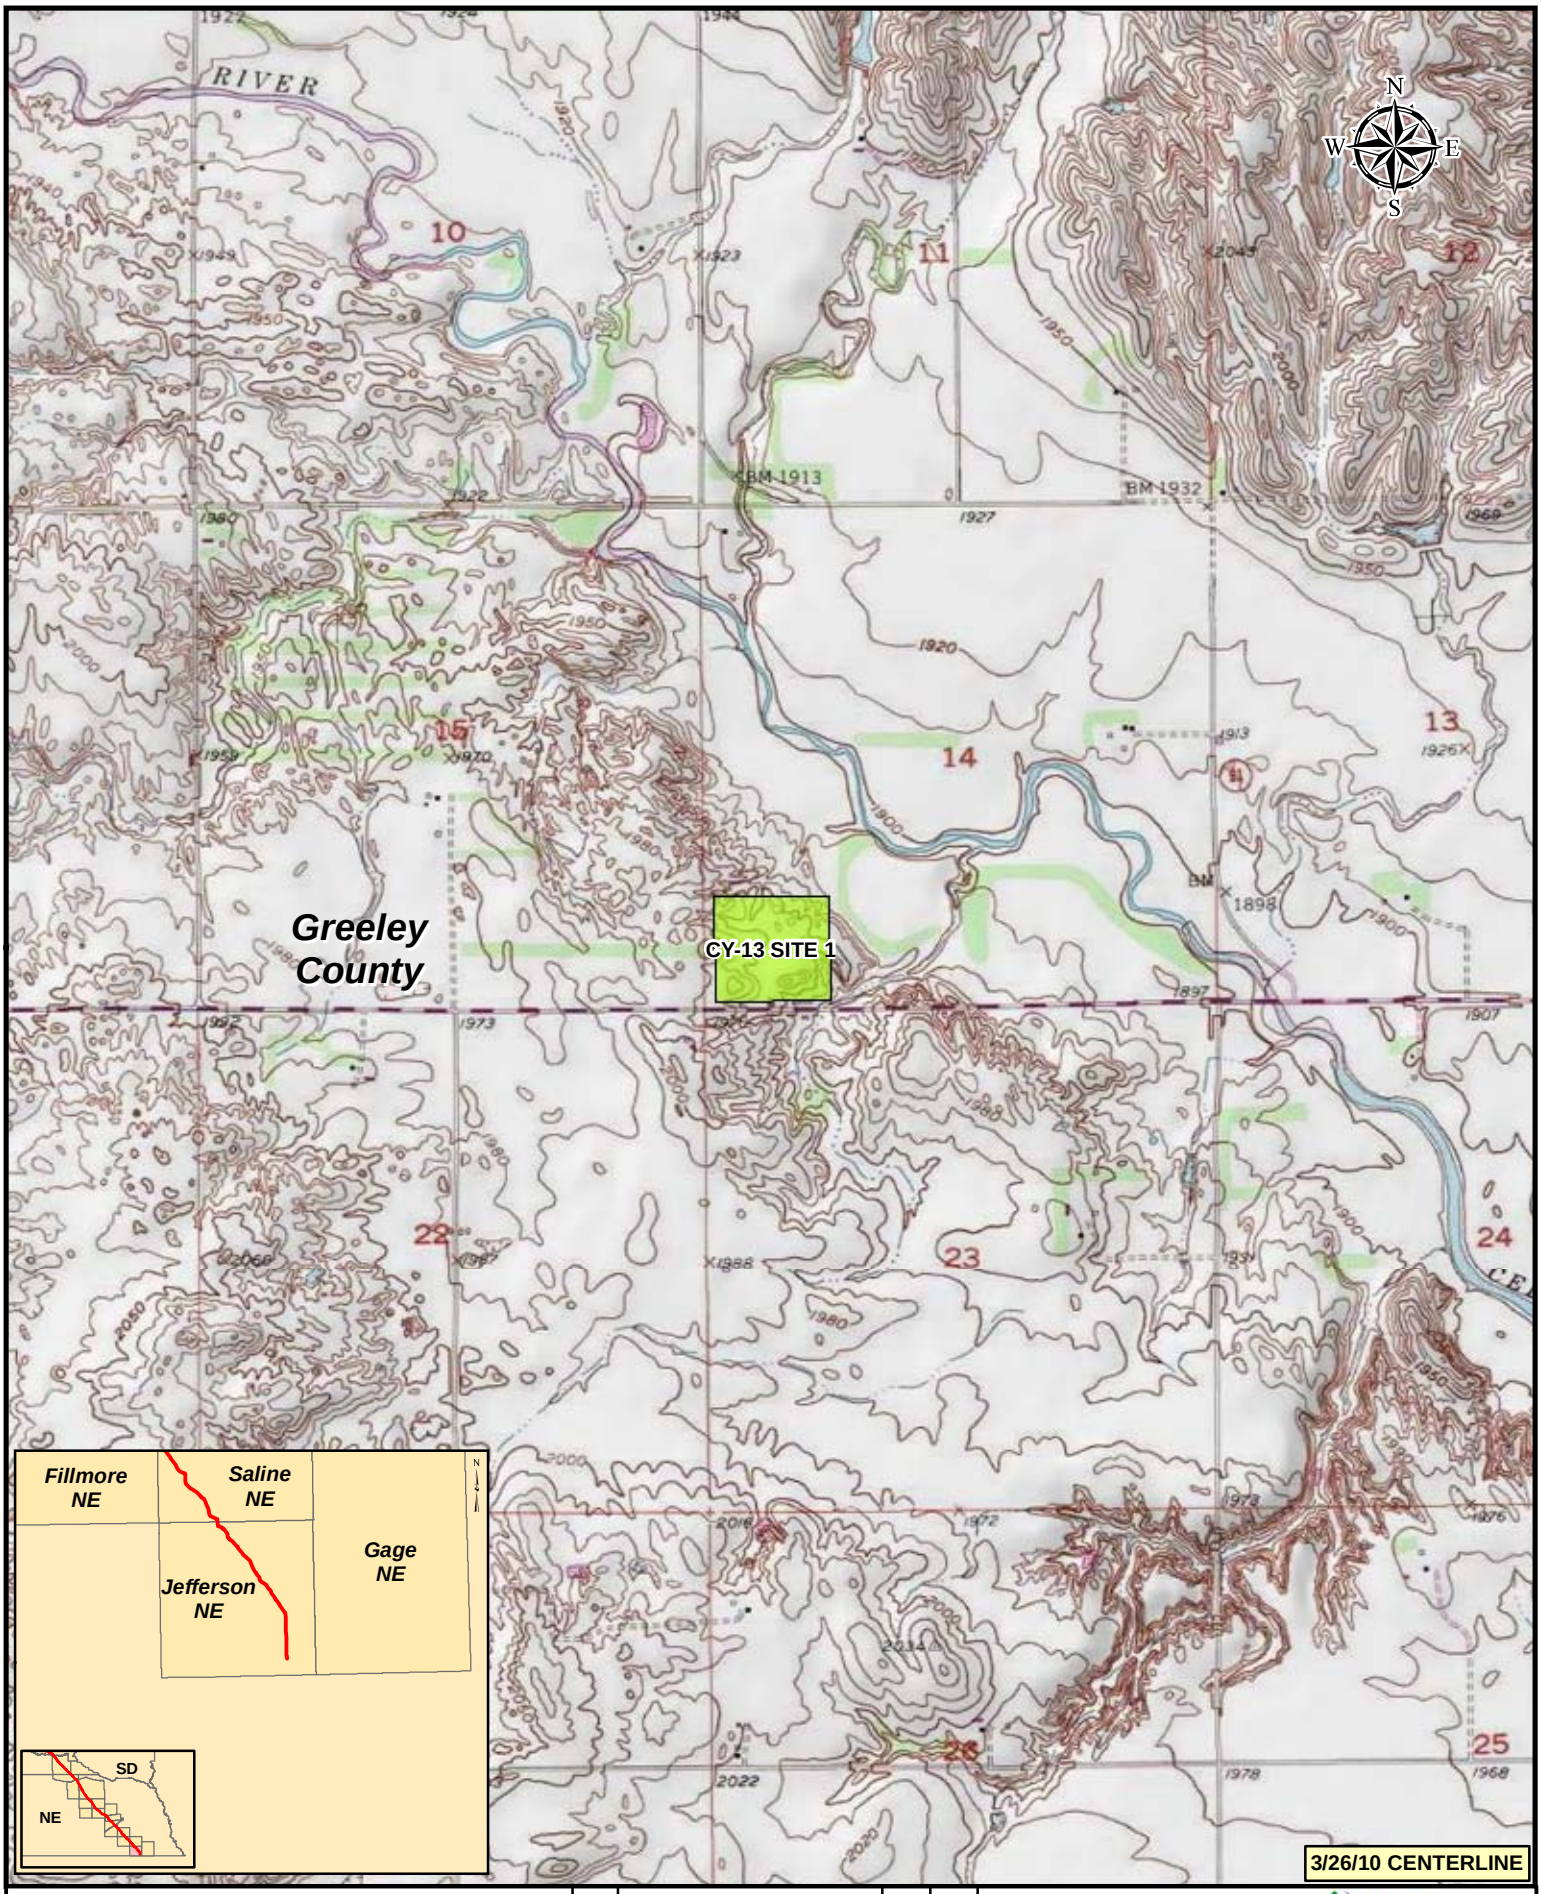

Legend

- MILEPOST
- KEYSTONE XL PROJECT
- PUMP STATION
- VALVE
- CONSTRUCTION CAMP
- CONTRACTOR YARD
- PIPE YARD

NO.	REVISION	DATE	APPR.
2	ISSUED FOR DEIS COMMENT SUBMITTAL TO U.S. DEPT. OF STATE (3.26.10 CL)	5.19.10	RG
1	ISSUED FOR SUPPLEMENTAL U.S. DEPT. OF STATE FILING (2.15.09 CL)	7.6.09	RG
0	ISSUED FOR UNITED STATES DEPARTMENT OF STATE (7.31.08 CL)	11.19.08	RG

PREPARED BY: TROW ENGINEERING CONSULTANTS INC.

TransCanada — In Business to deliver

0 500 1,000 2,000 Feet

KEYSTONE XL PROJECT
ROUTE SHEETS
MORGAN, MONTANA TO STEELE CITY, NEBRASKA

SCALE	DATE	DRAWN	CHECKED	APPROVED	PROJECT:	DRAWING NUMBER	SHEET	REVISION
1:24000	11.19.08	GS	SS	RG	50388X	XL-31-ML-2002-P- 11 -Q	11	2

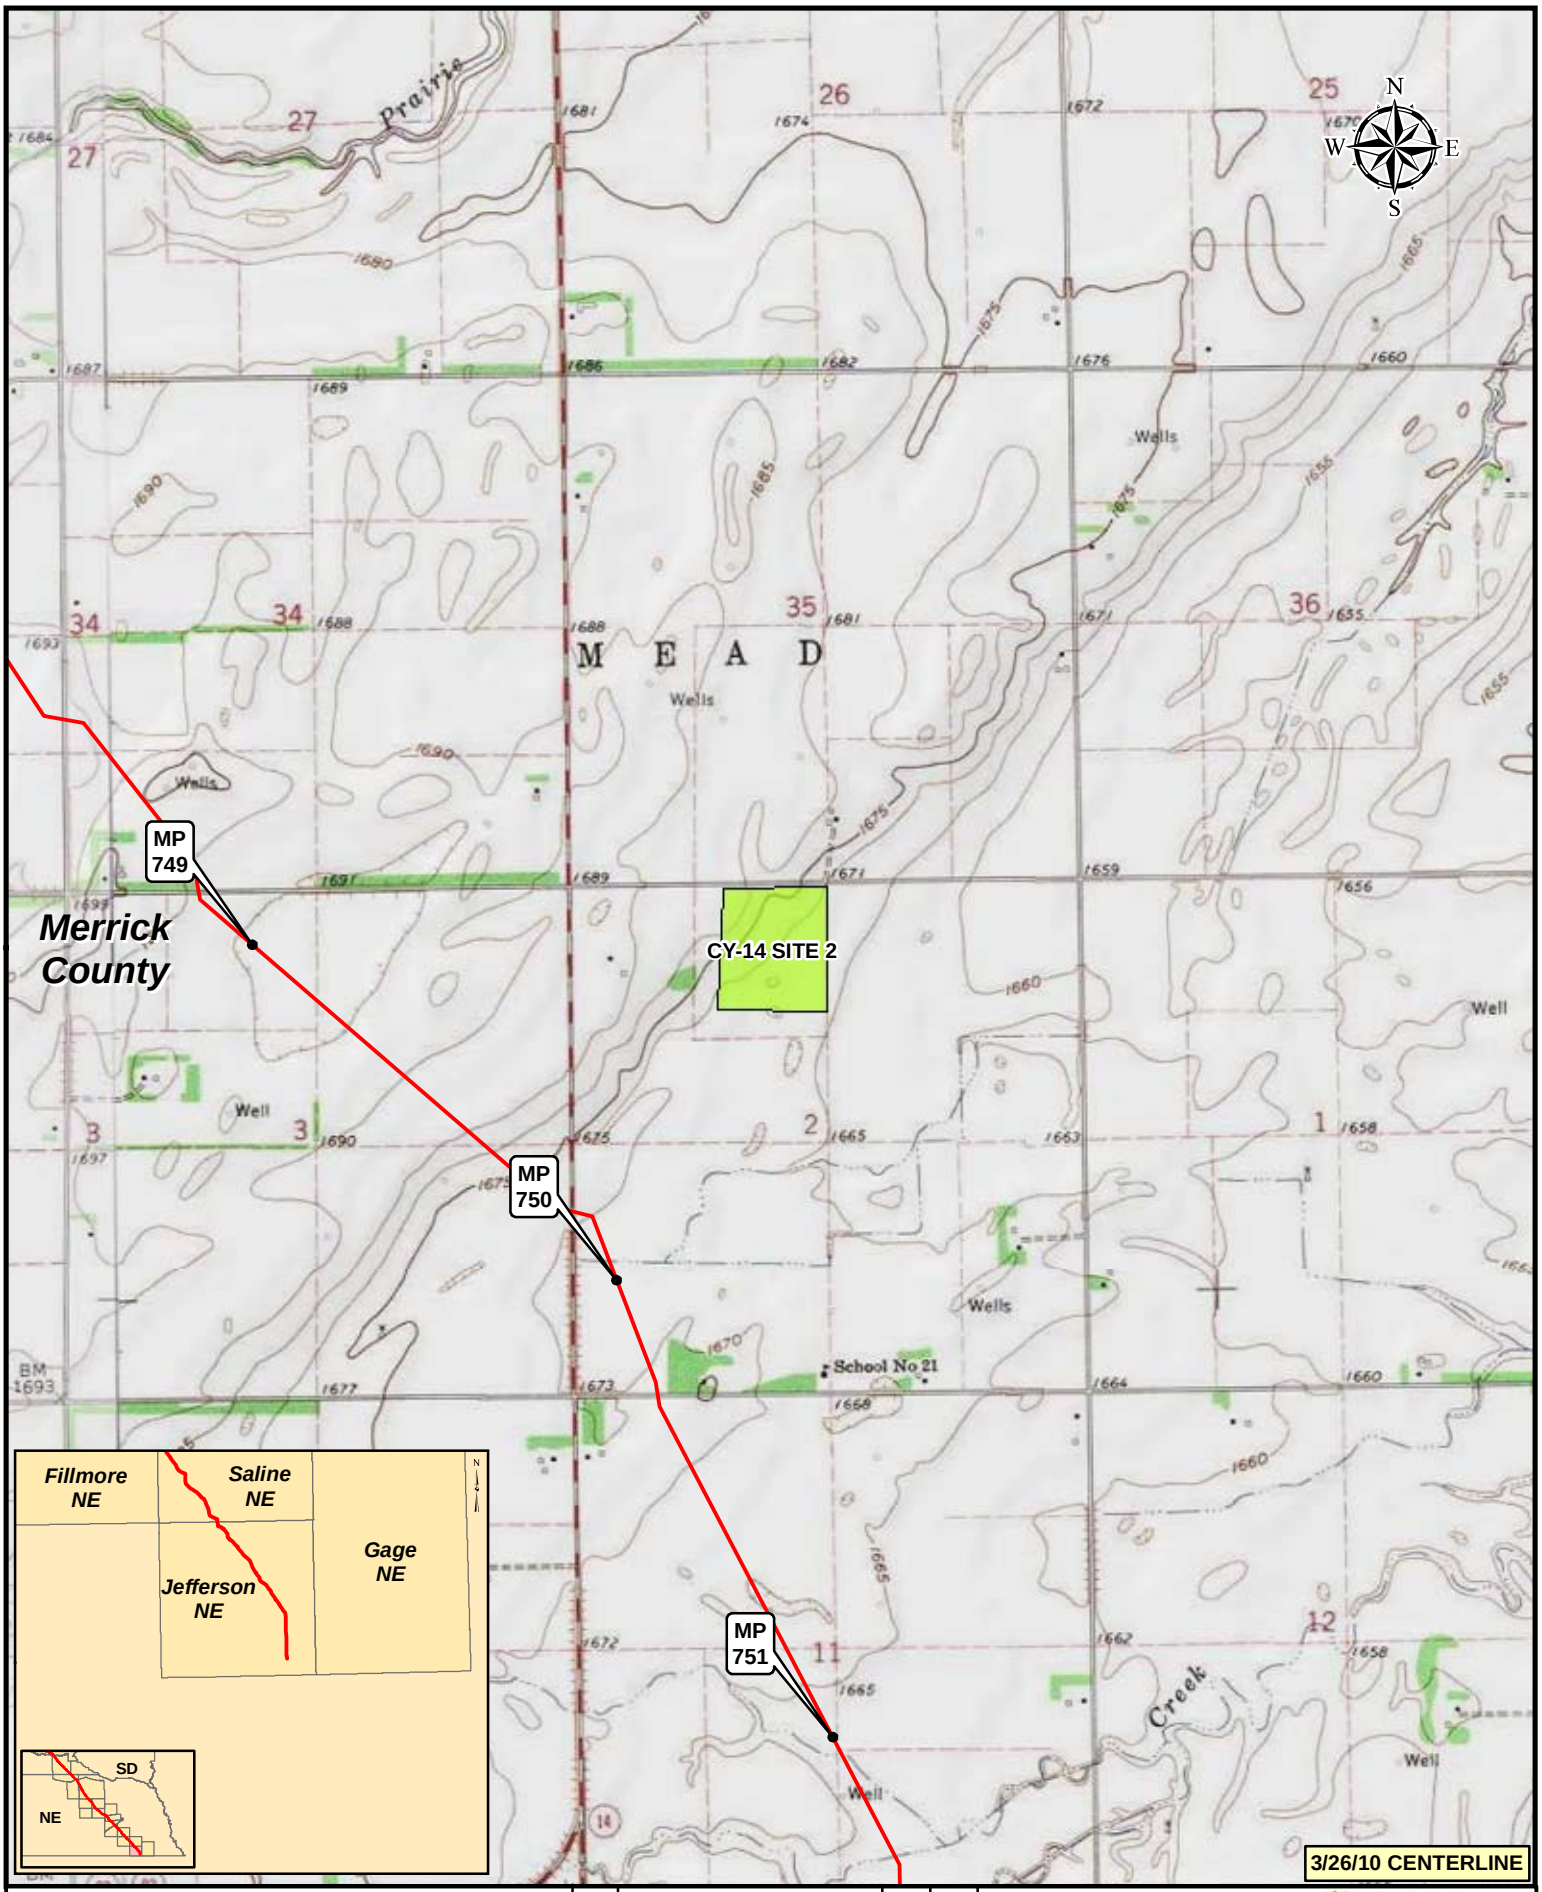

Legend

- MILEPOST
- KEYSTONE XL PROJECT
- PUMP STATION
- VALVE
- CONSTRUCTION CAMP
- CONTRACTOR YARD
- PIPE YARD

NO.	REVISION	DATE	APPR.
2	ISSUED FOR DEIS COMMENT SUBMITTAL TO U.S. DEPT. OF STATE (3.26.10 CL)	5.19.10	RG
1	ISSUED FOR SUPPLEMENTAL U.S. DEPT. OF STATE FILING (2.15.09 CL)	7.6.09	RG
0	ISSUED FOR UNITED STATES DEPARTMENT OF STATE (7.31.08 CL)	11.19.08	RG

PREPARED BY: TROW ENGINEERING CONSULTANTS INC.

TransCanada — In Business to deliver

0 500 1,000 2,000 Feet

KEYSTONE XL PROJECT
ROUTE SHEETS
MORGAN, MONTANA TO STEELE CITY, NEBRASKA

SCALE	DATE	DRAWN	CHECKED	APPROVED	PROJECT:	DRAWING NUMBER	SHEET	REVISION
1:24000	11.19.08	GS	SS	RG	50388X	XL-31-ML-2002-P- 12 -Q	12	2

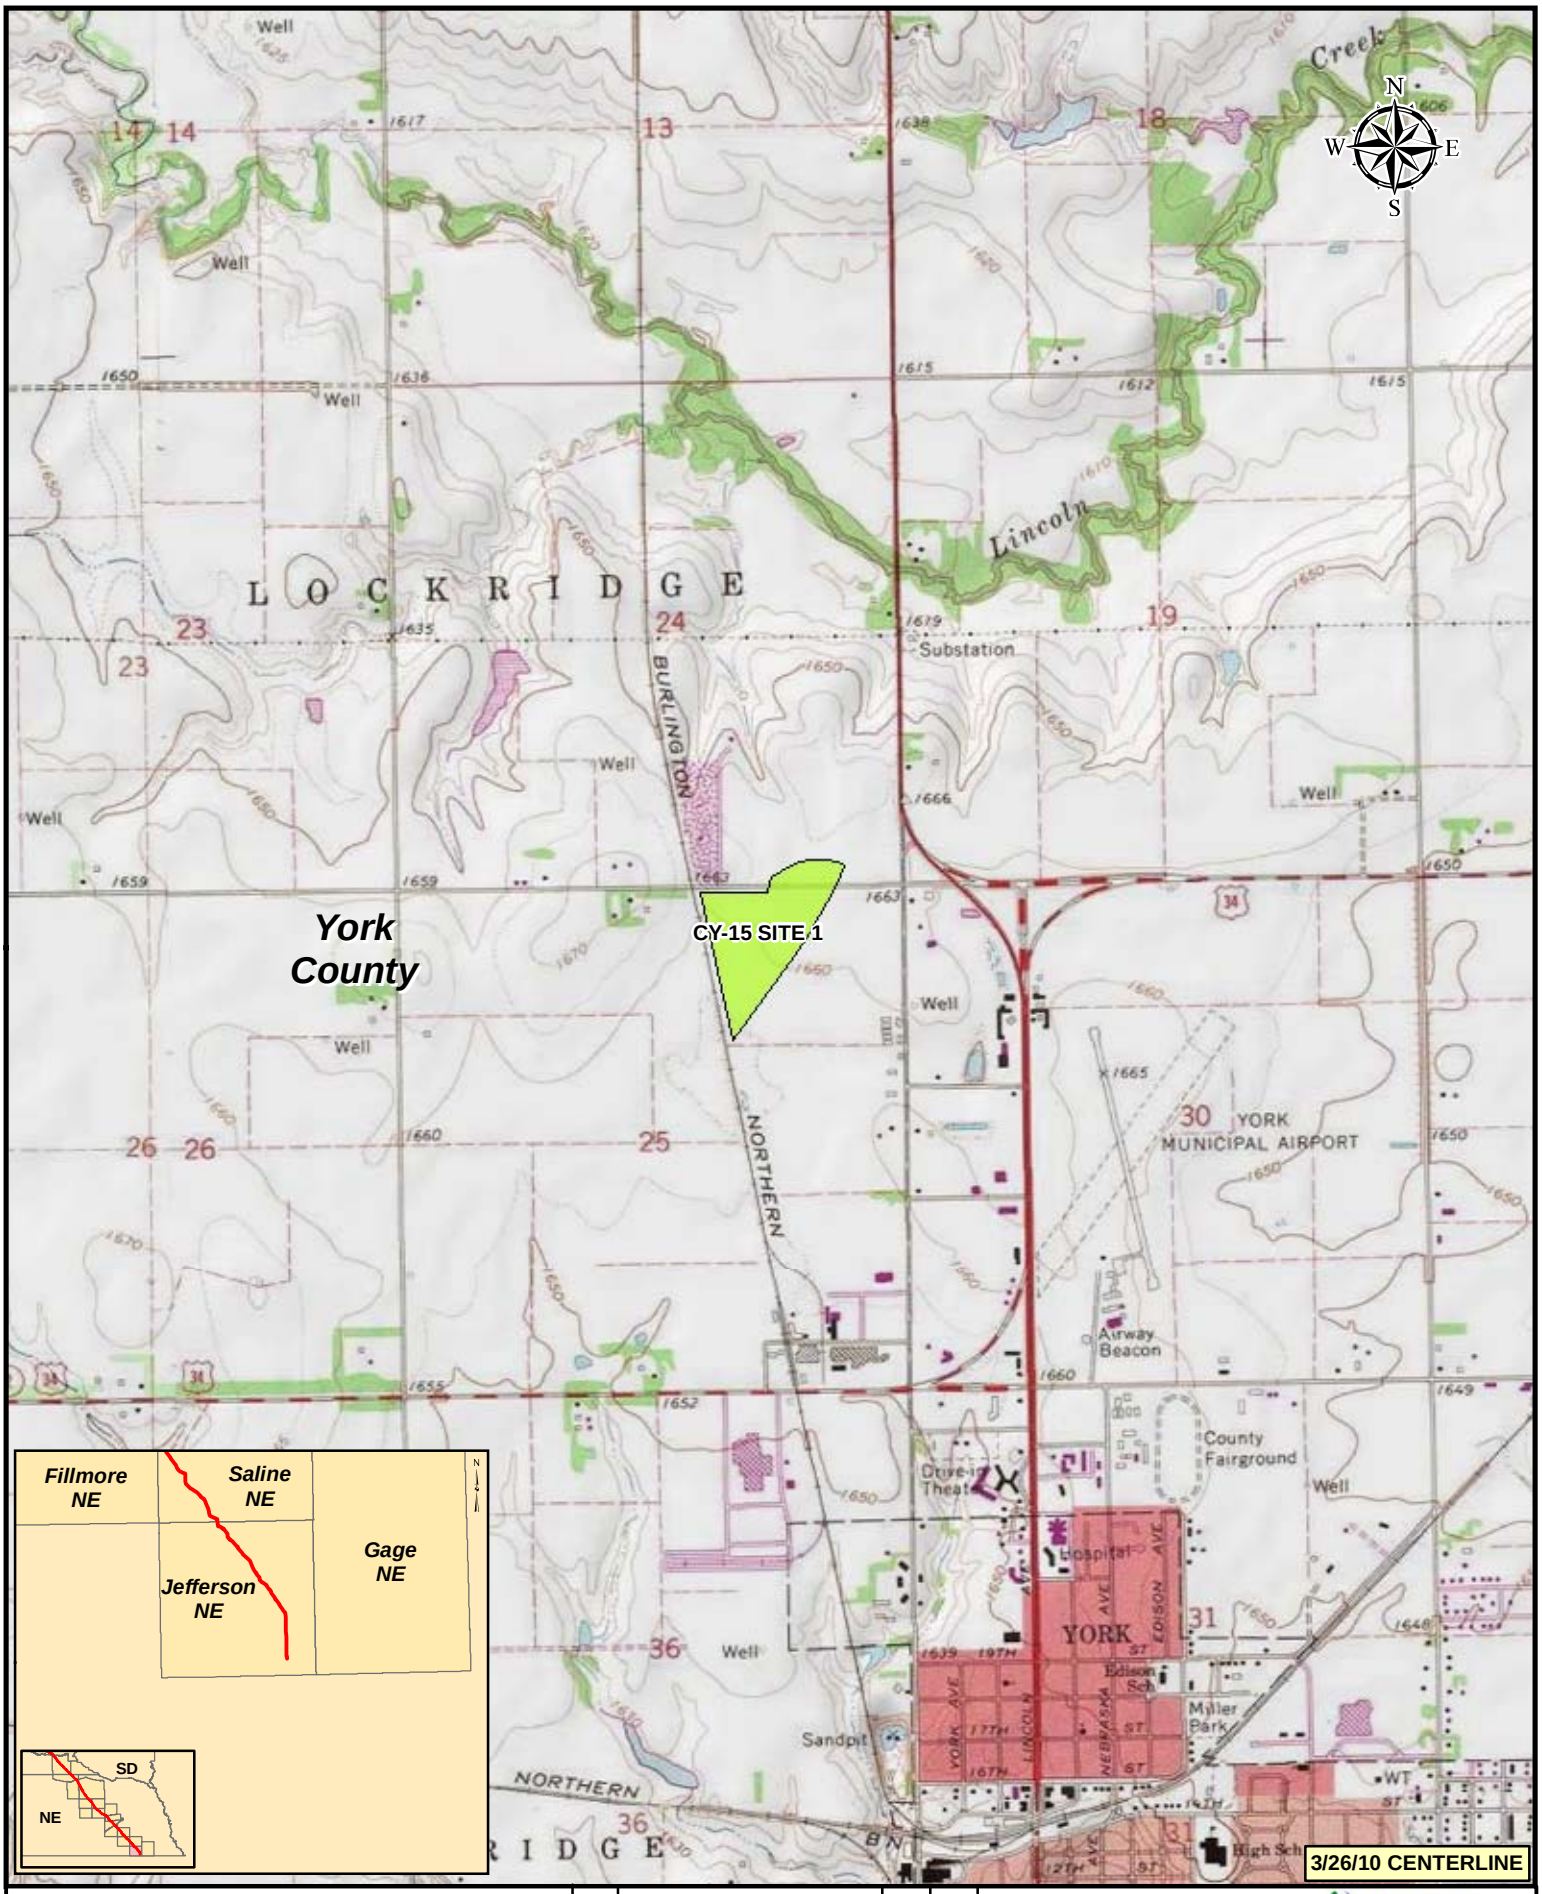

Legend

- MILEPOST
- KEYSTONE XL PROJECT
- PUMP STATION
- VALVE
- CONSTRUCTION CAMP
- CONTRACTOR YARD
- PIPE YARD

NO.	REVISION	DATE	APPR.
2	ISSUED FOR DEIS COMMENT SUBMITTAL TO U.S. DEPT. OF STATE (3.26.10 CL)	5.19.10	RG
1	ISSUED FOR SUPPLEMENTAL U.S. DEPT. OF STATE FILING (2.15.09 CL)	7.6.09	RG
0	ISSUED FOR UNITED STATES DEPARTMENT OF STATE (7.31.08 CL)	11.19.08	RG

PREPARED BY: TROW ENGINEERING CONSULTANTS INC.

TransCanada — In Business to deliver

0 500 1,000 2,000 Feet

KEYSTONE XL PROJECT
ROUTE SHEETS
MORGAN, MONTANA TO STEELE CITY, NEBRASKA

SCALE	DATE	DRAWN	CHECKED	APPROVED	PROJECT:	DRAWING NUMBER	SHEET	REVISION
1:24000	11.19.08	GS	SS	RG	50388X	XL-31-ML-2002-P- 13 -Q	13	2

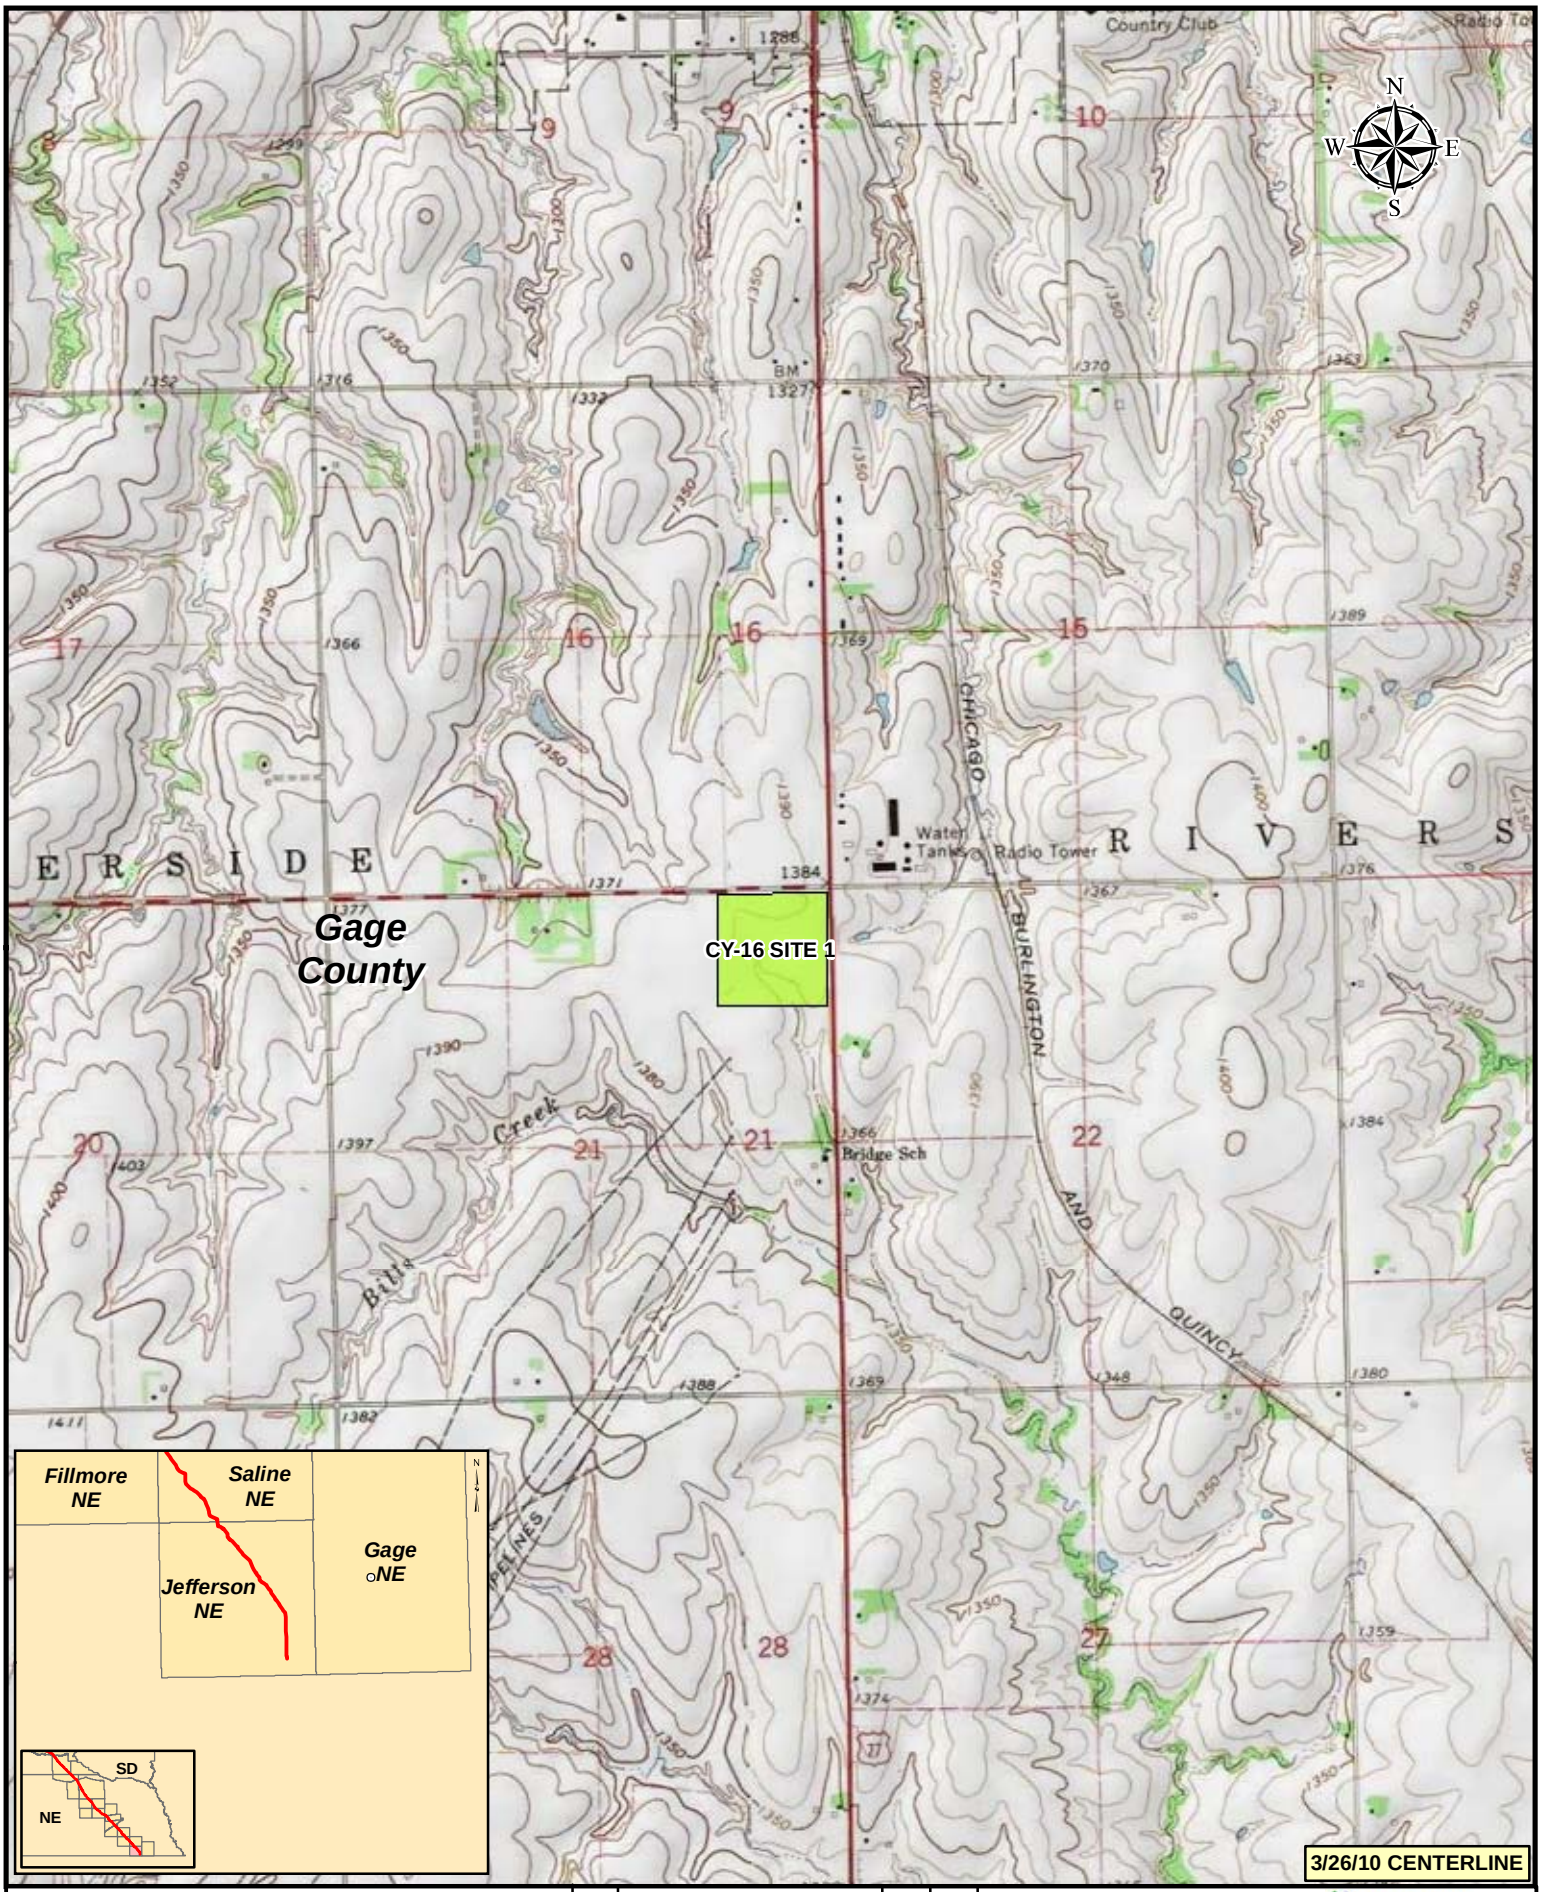

Legend

- MILEPOST
- KEYSTONE XL PROJECT
- PUMP STATION
- VALVE
- CONSTRUCTION CAMP
- CONTRACTOR YARD
- PIPE YARD

NO.	REVISION	DATE	APPR.
2	ISSUED FOR DEIS COMMENT SUBMITTAL TO U.S. DEPT. OF STATE (3.26.10 CL)	5.19.10	RG
1	ISSUED FOR SUPPLEMENTAL U.S. DEPT. OF STATE FILING (2.15.09 CL)	7.6.09	RG
0	ISSUED FOR UNITED STATES DEPARTMENT OF STATE (7.31.08 CL)	11.19.08	RG

PREPARED BY: TROW ENGINEERING CONSULTANTS INC.

TransCanada — In Business to deliver

0 500 1,000 2,000 Feet

KEYSTONE XL PROJECT
ROUTE SHEETS
MORGAN, MONTANA TO STEELE CITY, NEBRASKA

SCALE	DATE	DRAWN	CHECKED	APPROVED	PROJECT:	DRAWING NUMBER	SHEET	REVISION
1:24000	11.19.08	GS	SS	RG	50388X	XL-31-ML-2002-P- 14 -Q	14	2

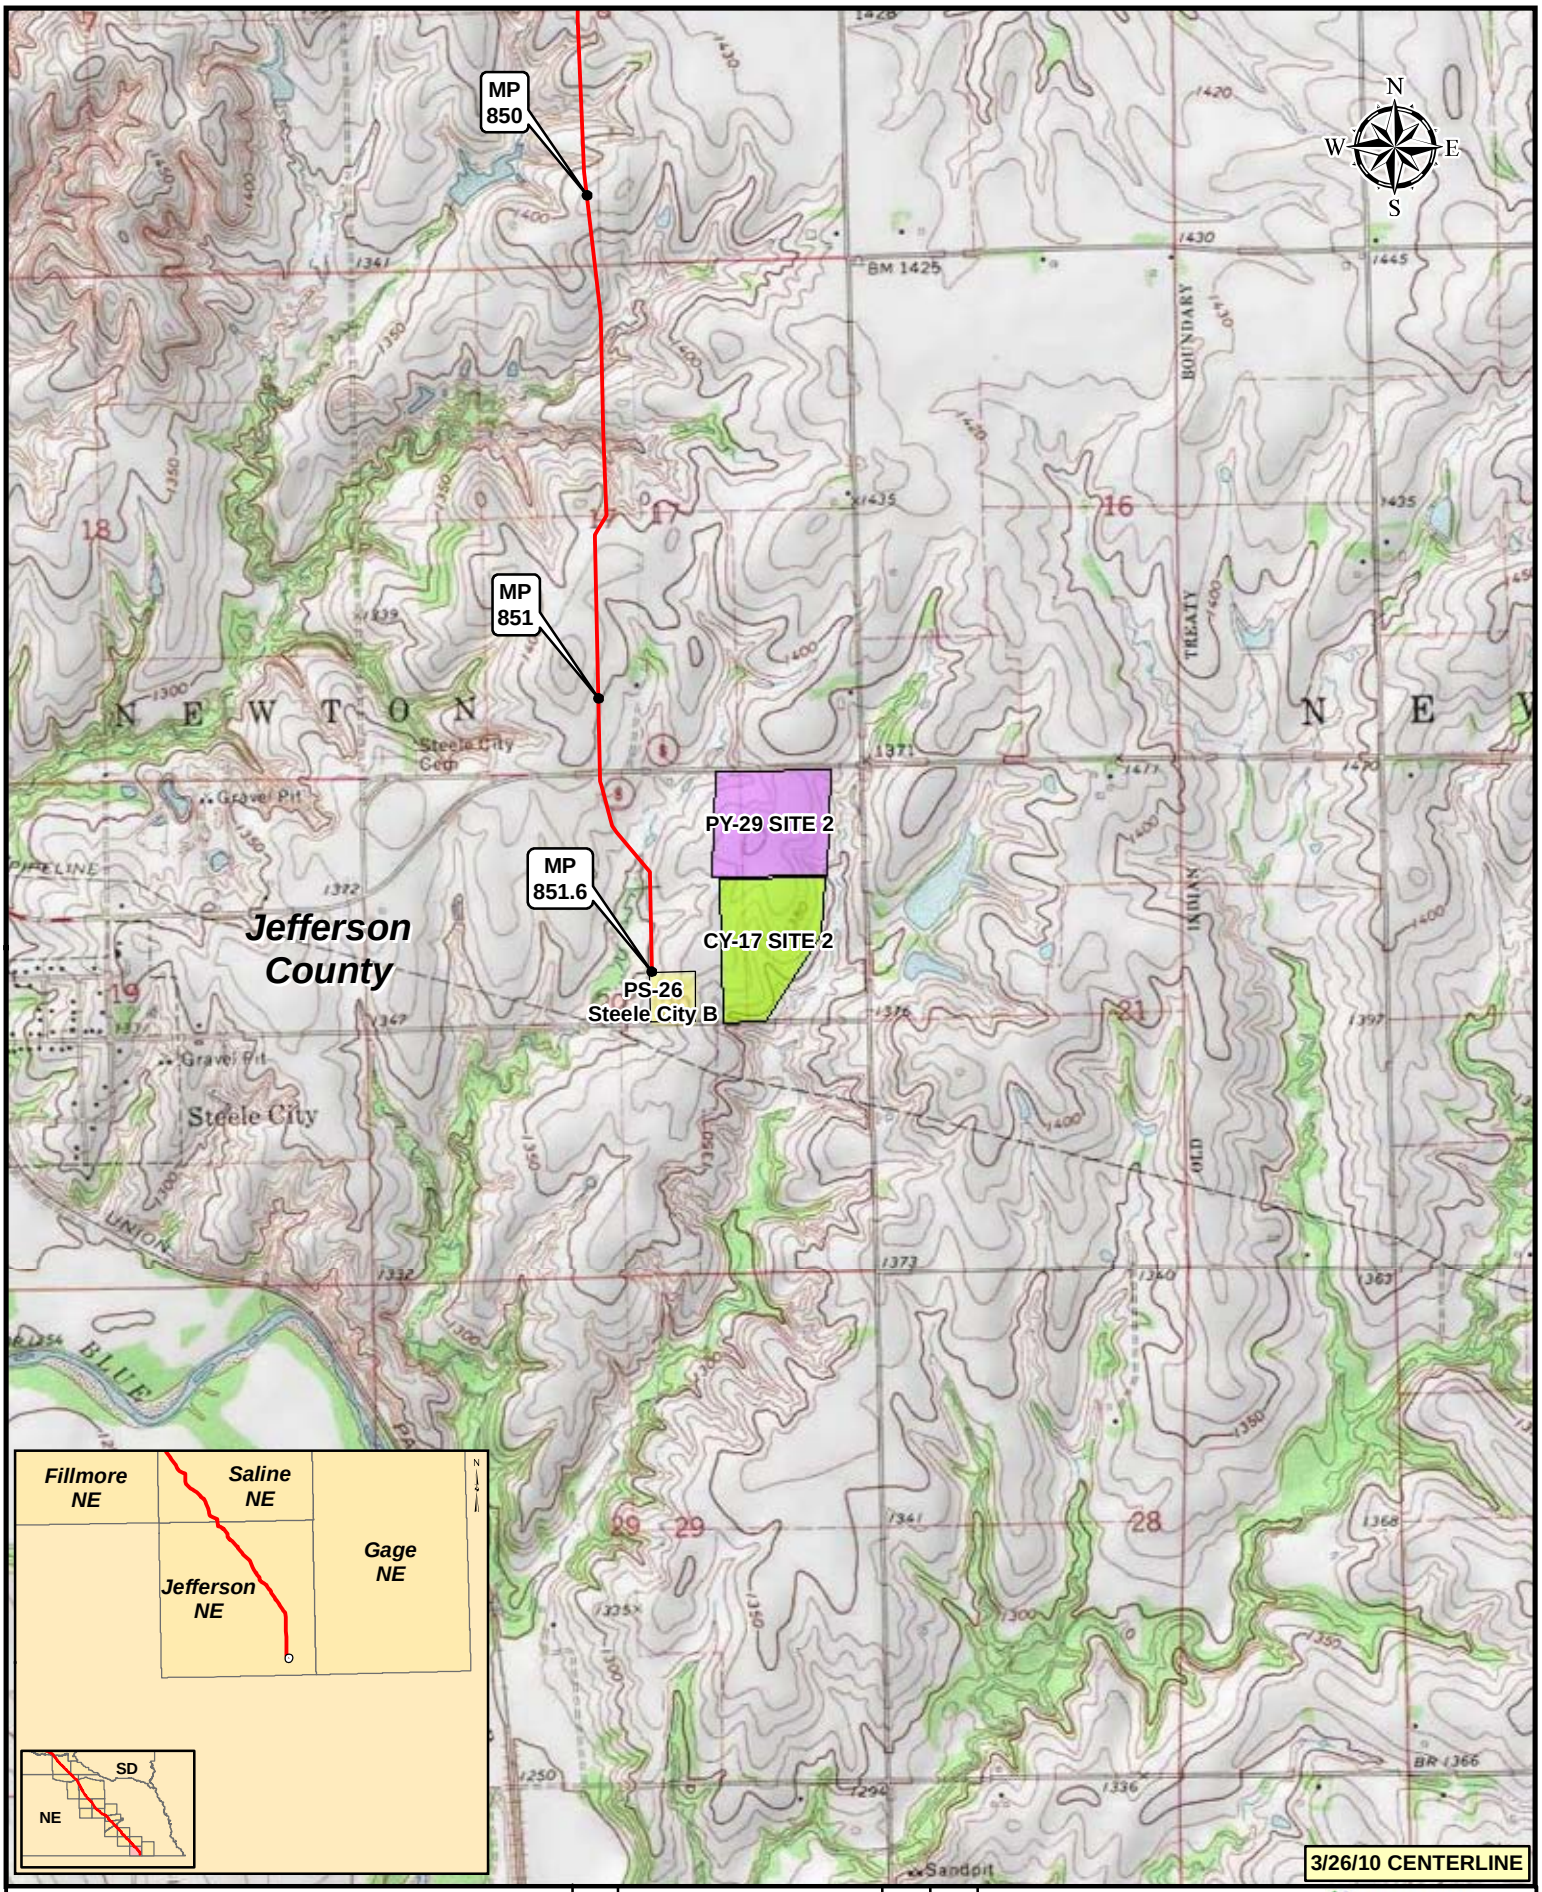

Legend

- MILEPOST
- KEYSTONE XL PROJECT
- PUMP STATION
- VALVE
- CONSTRUCTION CAMP
- CONTRACTOR YARD
- PIPE YARD

NO.	REVISION	DATE	APPR.
2	ISSUED FOR DEIS COMMENT SUBMITTAL TO U.S. DEPT. OF STATE (3.26.10 CL)	5.19.10	RG
1	ISSUED FOR SUPPLEMENTAL U.S. DEPT. OF STATE FILING (2.15.09 CL)	7.6.09	RG
0	ISSUED FOR UNITED STATES DEPARTMENT OF STATE (7.31.08 CL)	11.19.08	RG

PREPARED BY: TROW ENGINEERING CONSULTANTS INC.

TransCanada — In Business to deliver

0 500 1,000 2,000 Feet

KEYSTONE XL PROJECT
ROUTE SHEETS
MORGAN, MONTANA TO STEELE CITY, NEBRASKA

SCALE	DATE	DRAWN	CHECKED	APPROVED	PROJECT:	DRAWING NUMBER	SHEET	REVISION
1:24000	11.19.08	GS	SS	RG	50388X	XL-31-ML-2002-P- 15 -Q	15	2

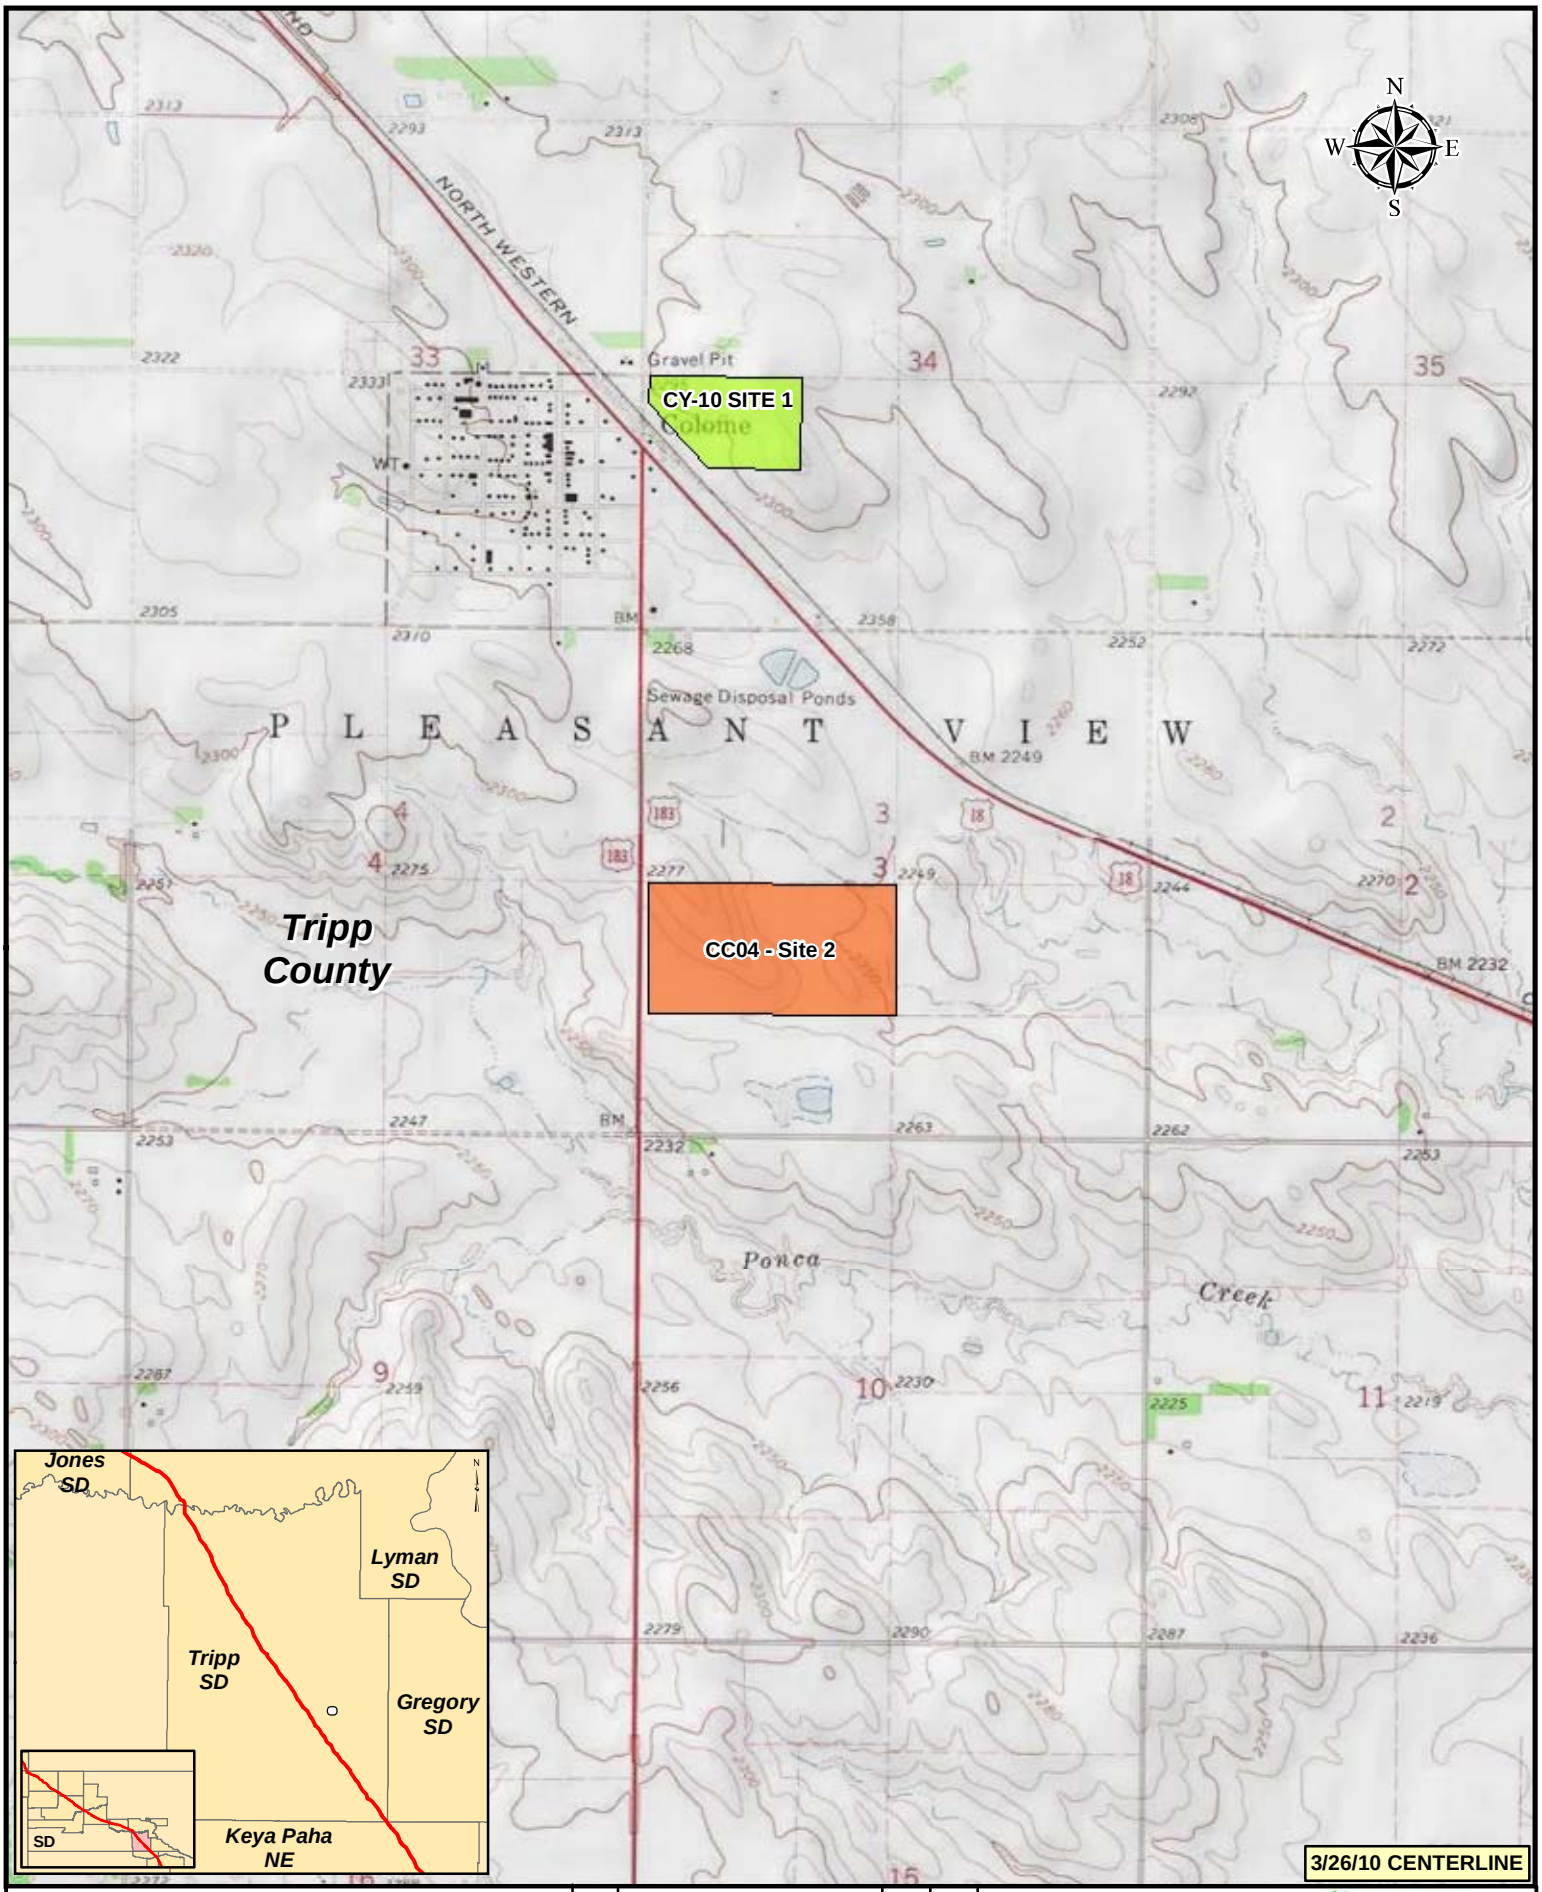

Legend

- MILEPOST
- KEYSTONE XL PROJECT
- PUMP STATION
- VALVE
- CONSTRUCTION CAMP
- CONTRACTOR YARD
- PIPE YARD

NO.	REVISION	DATE	APPR.
2	ISSUED FOR DEIS COMMENT SUBMITTAL TO U.S. DEPT. OF STATE (3.26.10 CL)	5.19.10	RG
1	ISSUED FOR SUPPLEMENTAL U.S. DEPT. OF STATE FILING (2.15.09 CL)	7.6.09	RG
0	ISSUED FOR UNITED STATES DEPARTMENT OF STATE (7.31.08 CL)	11.19.08	RG

PREPARED BY: TROW ENGINEERING CONSULTANTS INC.

TransCanada — In Business to deliver

0 500 1,000 2,000 Feet

KEYSTONE XL PROJECT
ROUTE SHEETS
MORGAN, MONTANA TO STEELE CITY, NEBRASKA

SCALE	DATE	DRAWN	CHECKED	APPROVED	PROJECT:	DRAWING NUMBER	SHEET	REVISION
1:24000	11.19.08	GS	SS	RG	50388X	XL-46-ML-2002-P- 04 -Q	04	2