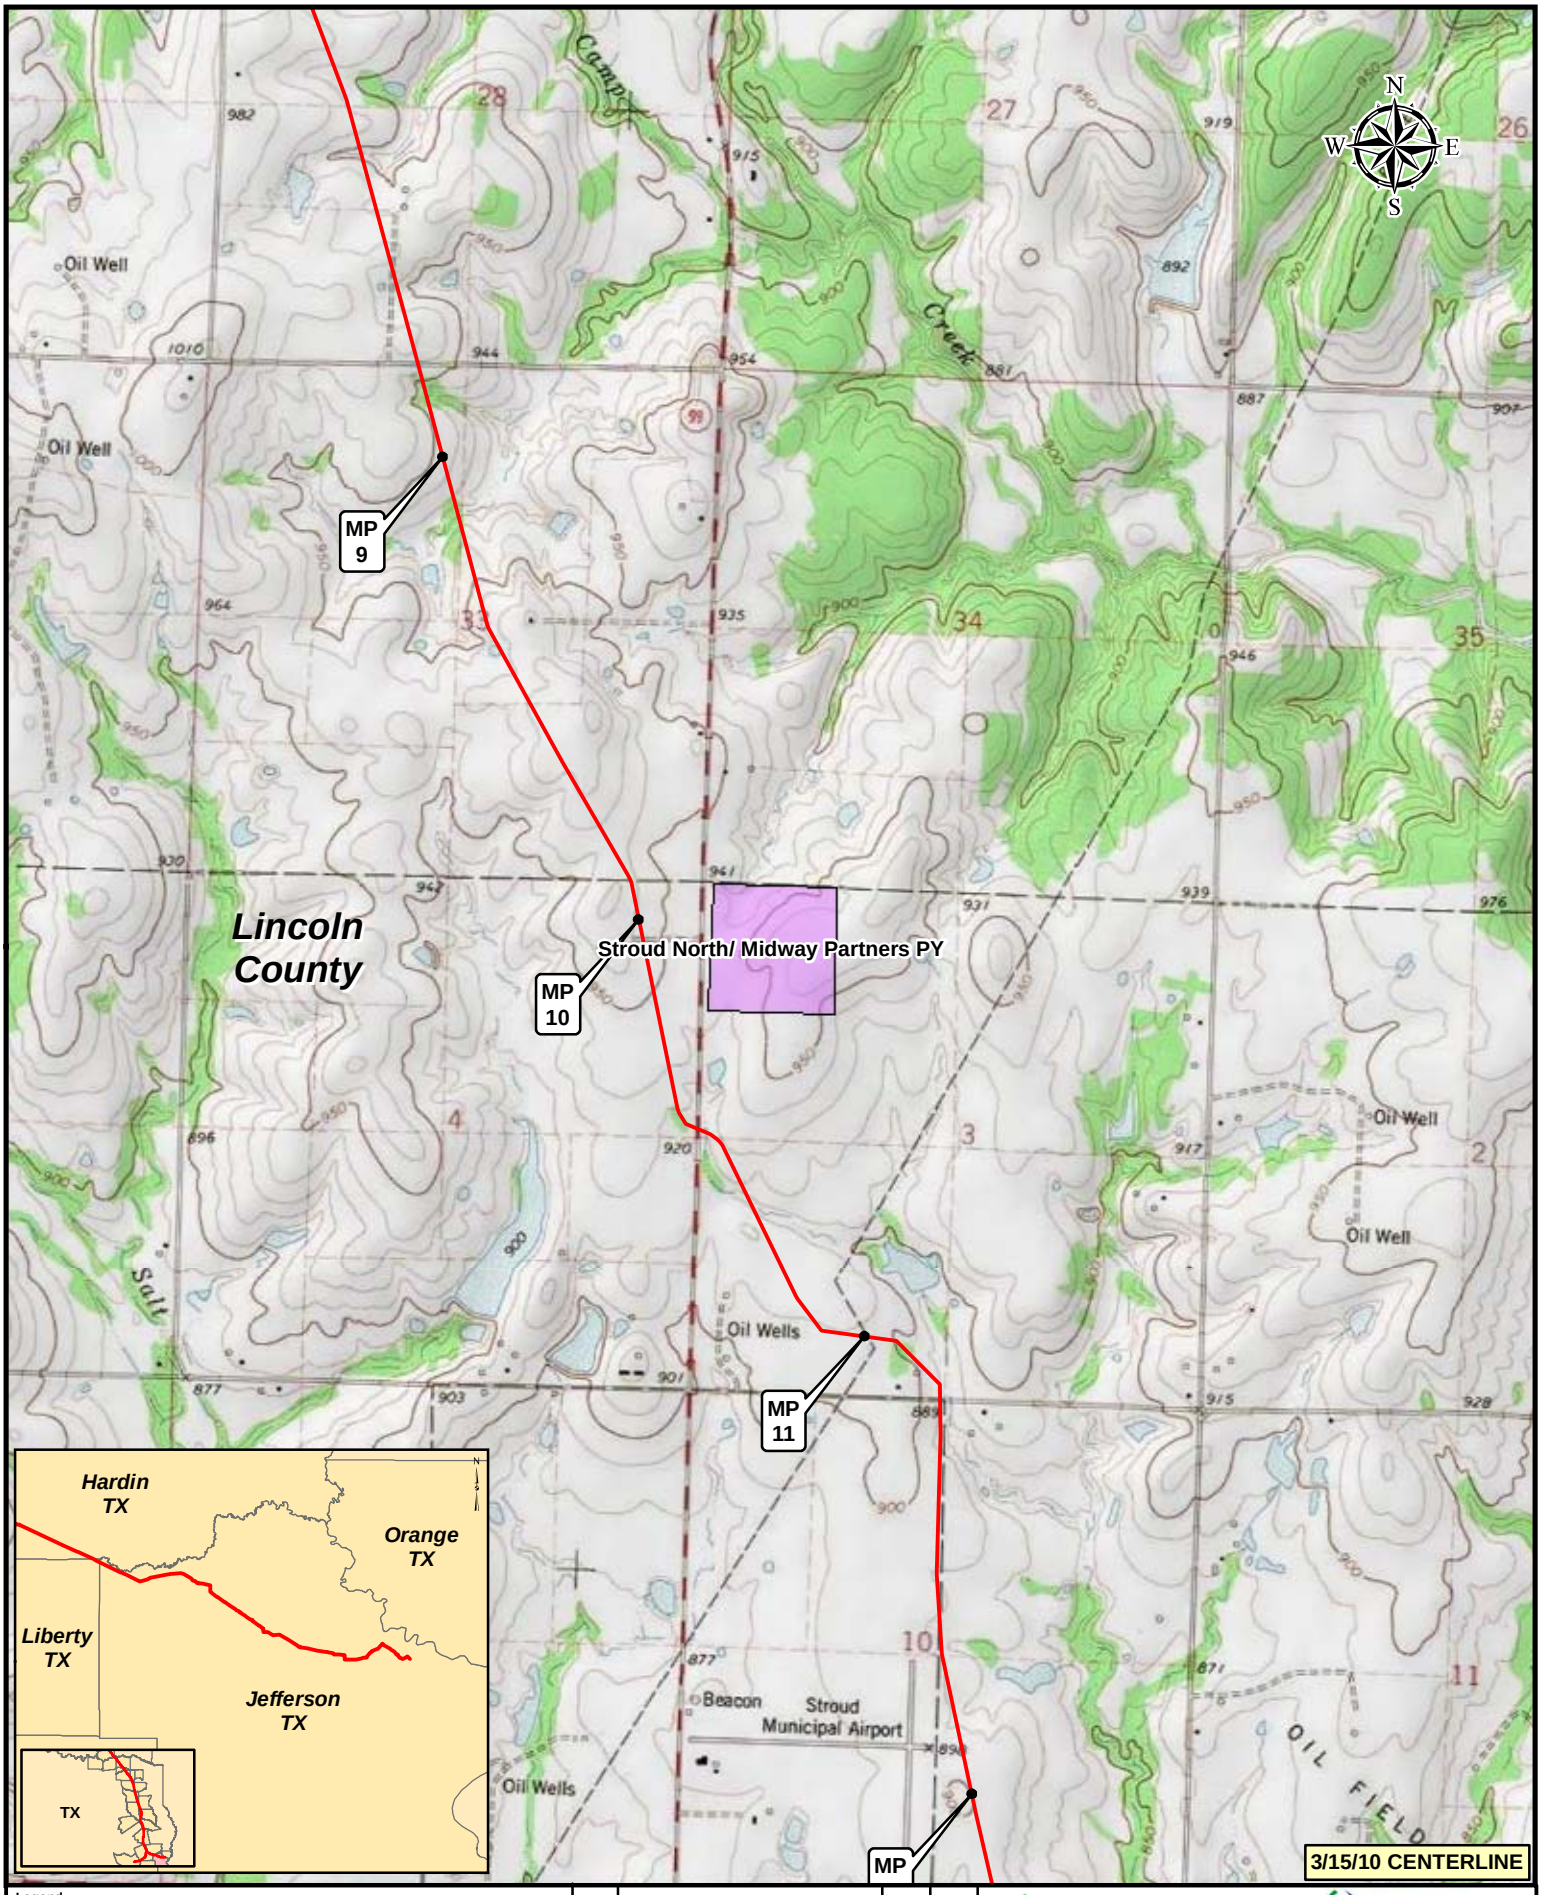

3/15/10 CENTERLINE

Legend

- KEYSTONE XL PROJECT
- MILEPOST
- PUMP STATION
- VALVE
- CONTRACTOR YARD
- PIPE YARD
- PIPE YARD/CONTRACTOR YARD
- PIPE YARD/RAILROAD SIDING
- RAILROAD SIDING

NO.	REVISION	DATE	APPR.
2	ISSUED FOR DEIS COMMENT SUBMITTAL TO U.S. DEPT. OF STATE (3.15.10 CL)	5.19.10	RG
1	ISSUED FOR SUPPLEMENTAL U.S. DEPT. OF STATE FILING (2.15.09 CL)	7.6.09	RG
0	ISSUED FOR UNITED STATES DEPARTMENT OF STATE (7.31.08 CL)	11.19.08	RG

PREPARED BY: TROW ENGINEERING CONSULTANTS INC.

TransCanada — In business to deliver

0 500 1,000 2,000 Feet

KEYSTONE XL PROJECT
ROUTE SHEETS
CUSHING, OKLAHOMA TO NEDERLAND, TEXAS

SCALE	DATE	DRAWN	CHECKED	APPROVED	PROJECT:	DRAWING NUMBER	SHEET	REVISION
1:24000	11.19.08	GS	SS	RG	50388X	XL-40-ML-2002-P- 01 -Q	01	2

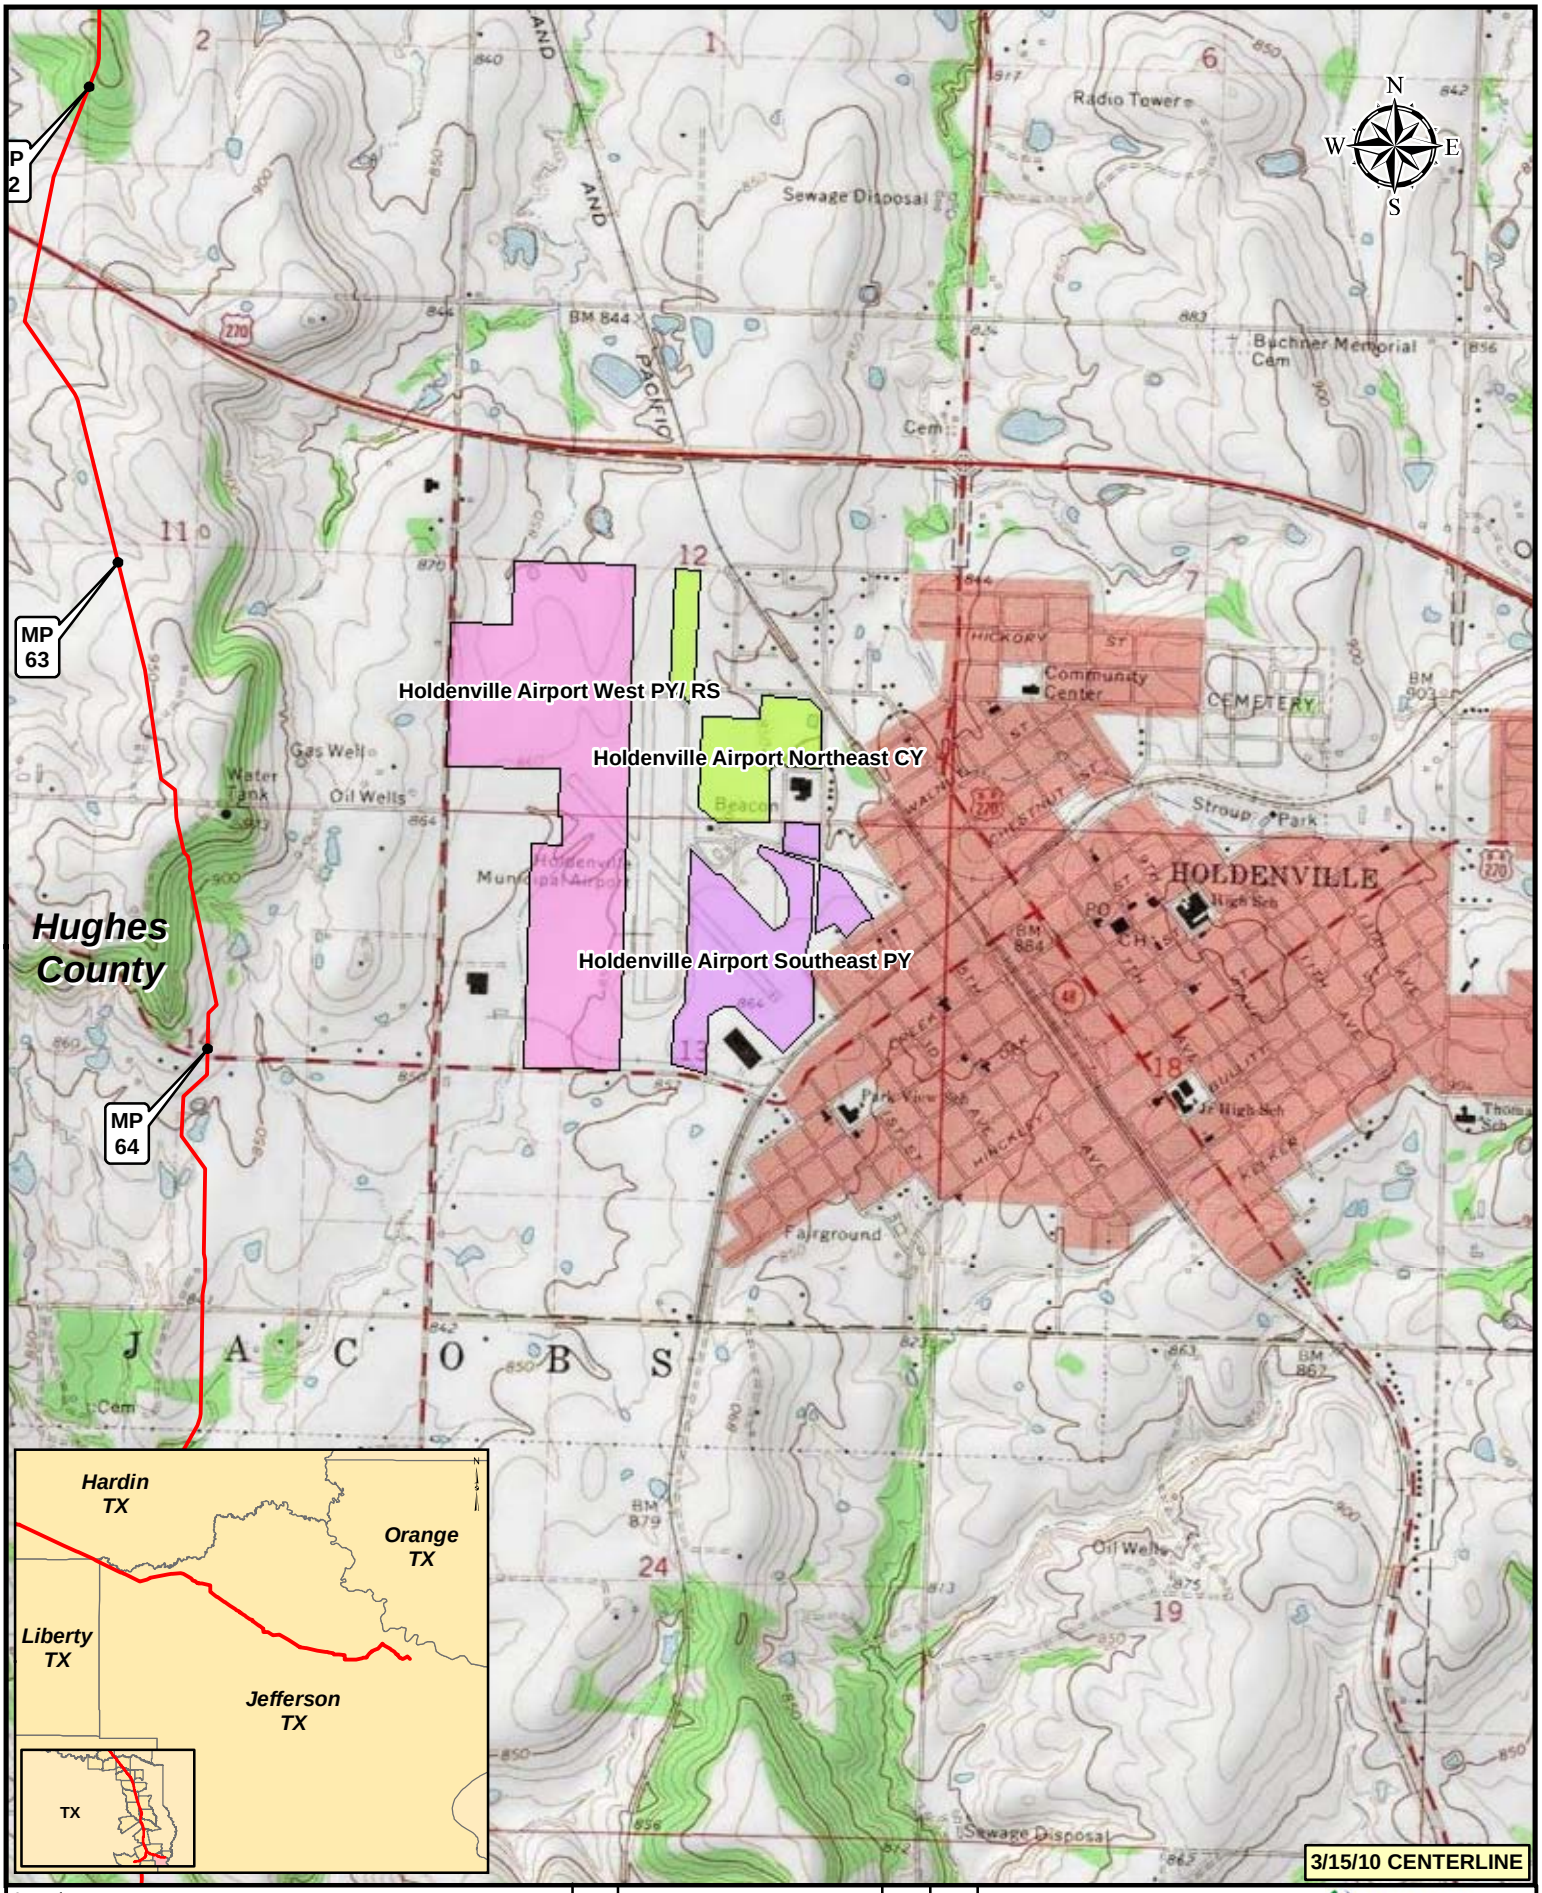

Legend

- KEYSTONE XL PROJECT
- MILEPOST
- PUMP STATION
- VALVE
- CONTRACTOR YARD
- PIPE YARD
- PIPE YARD/CONTRACTOR YARD
- PIPE YARD/RAILROAD SIDING
- RAILROAD SIDING

NO.	REVISION	DATE	APPR.
2	ISSUED FOR DEIS COMMENT SUBMITTAL TO U.S. DEPT. OF STATE (3.15.10 CL)	5.19.10	RG
1	ISSUED FOR SUPPLEMENTAL U.S. DEPT. OF STATE FILING (2.15.09 CL)	7.6.09	RG
0	ISSUED FOR UNITED STATES DEPARTMENT OF STATE (7.31.08 CL)	11.19.08	RG

PREPARED BY: TROW ENGINEERING CONSULTANTS INC.

TransCanada — In Business to Deliver

0 500 1,000 2,000 Feet

KEYSTONE XL PROJECT
ROUTE SHEETS
CUSHING, OKLAHOMA TO NEDERLAND, TEXAS

SCALE	DATE	DRAWN	CHECKED	APPROVED	PROJECT:	DRAWING NUMBER	SHEET	REVISION
1:24000	11.19.08	GS	SS	RG	50388X	XL-40-ML-2002-P- 02 -Q	02	2

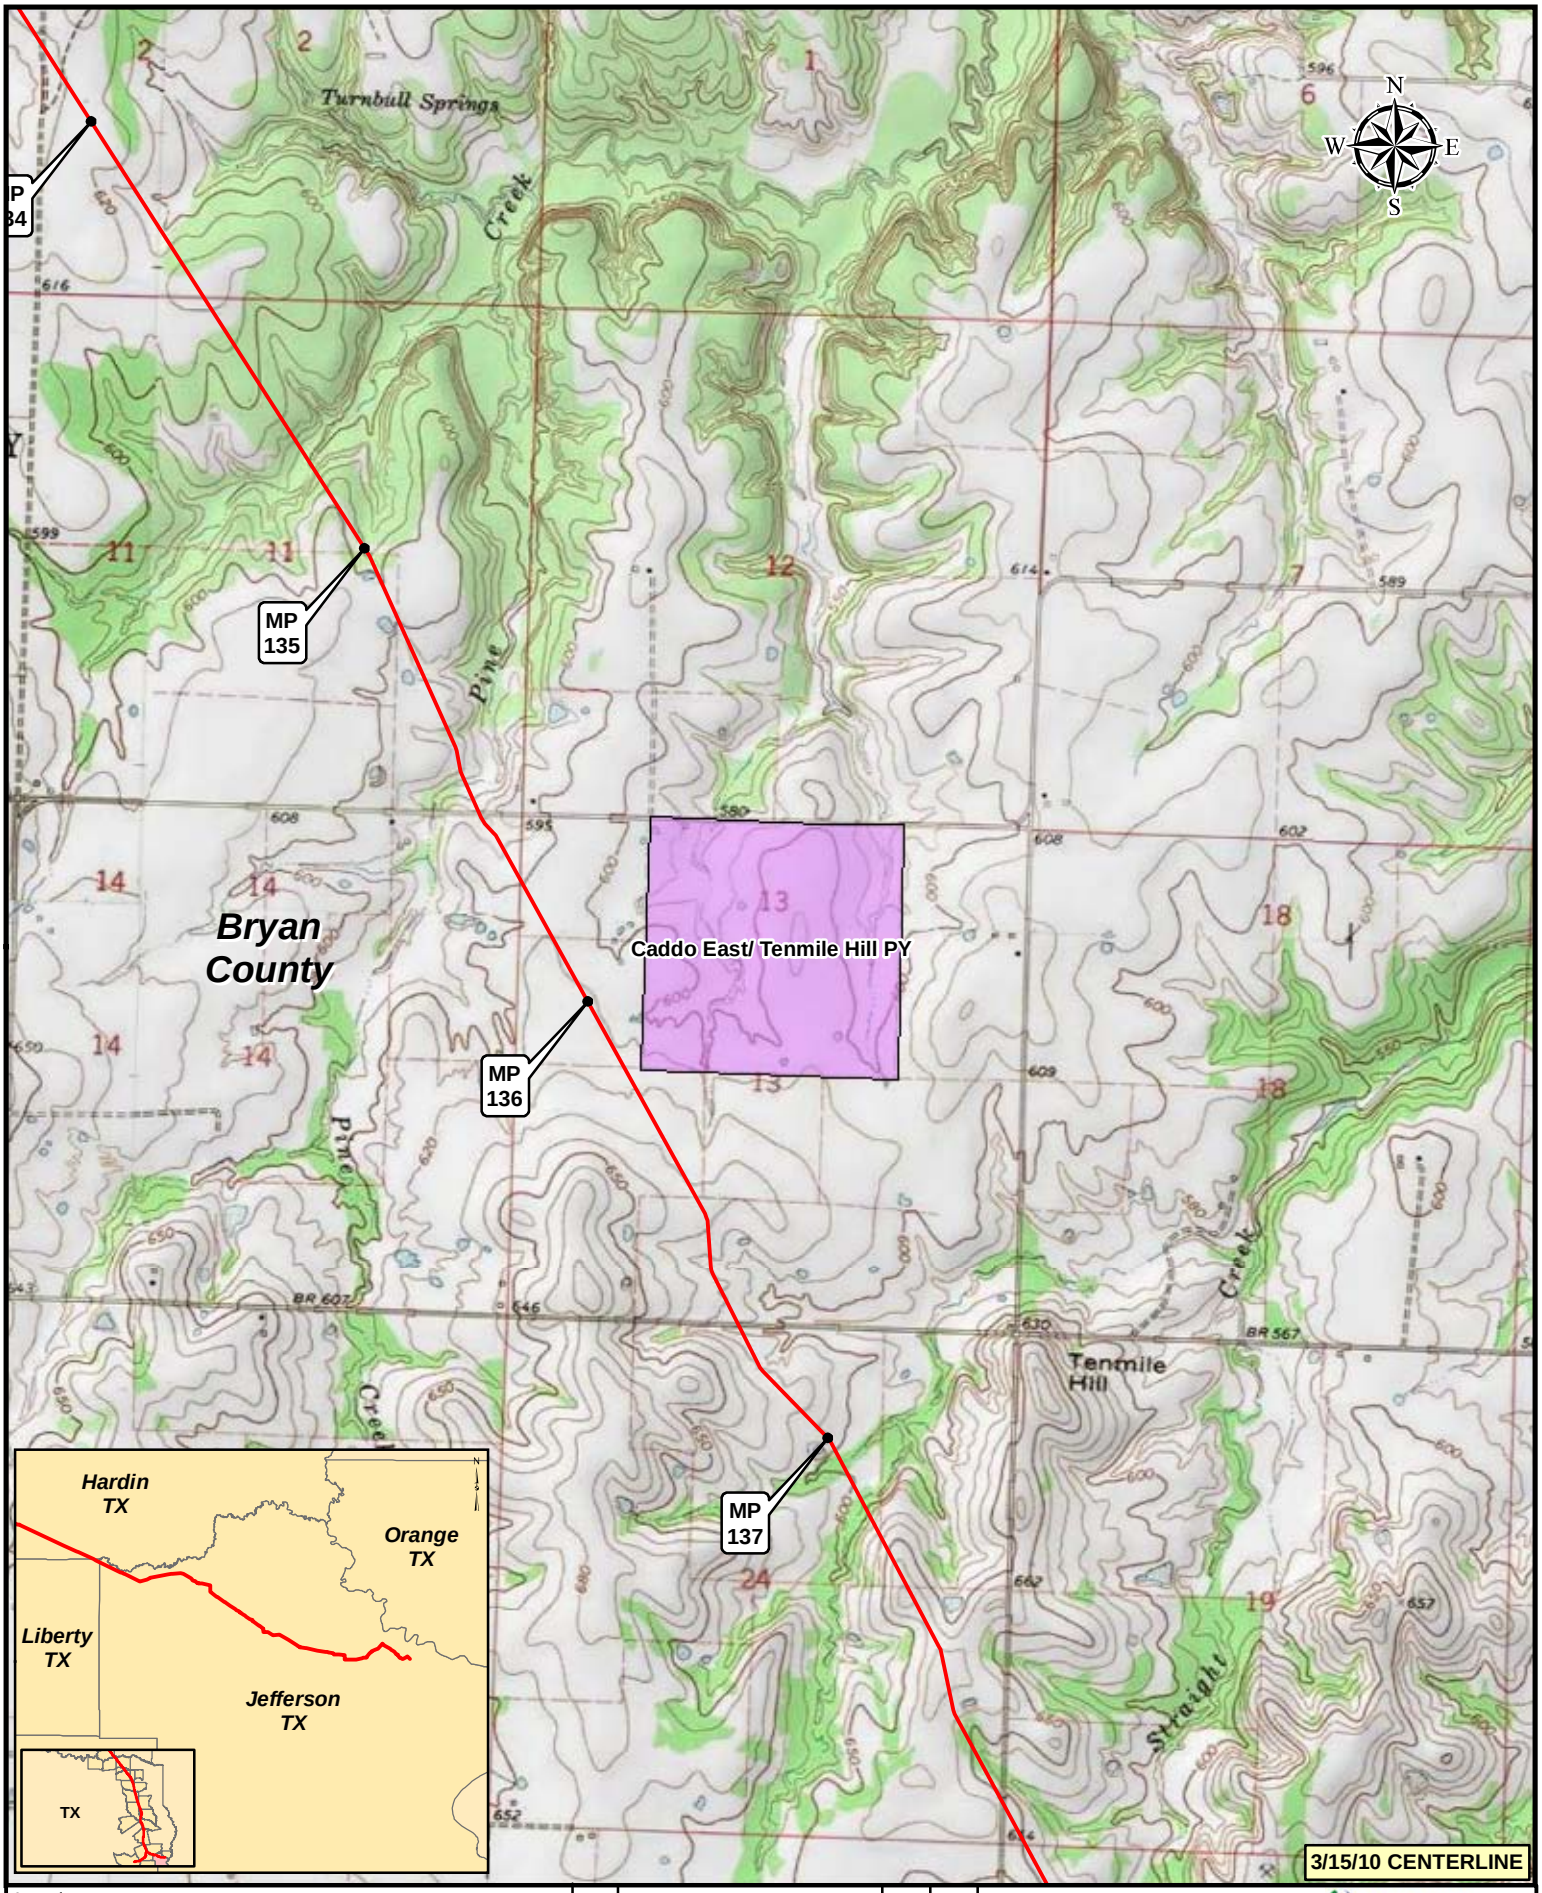

Legend

- KEYSTONE XL PROJECT
- MILEPOST
- PUMP STATION
- VALVE
- CONTRACTOR YARD
- PIPE YARD
- PIPE YARD/CONTRACTOR YARD
- PIPE YARD/RAILROAD SIDING
- RAILROAD SIDING

NO.	REVISION	DATE	APPR.
2	ISSUED FOR DEIS COMMENT SUBMITTAL TO U.S. DEPT. OF STATE (3.15.10 CL)	5.19.10	RG
1	ISSUED FOR SUPPLEMENTAL U.S. DEPT. OF STATE FILING (2.15.09 CL)	7.6.09	RG
0	ISSUED FOR UNITED STATES DEPARTMENT OF STATE (7.31.08 CL)	11.19.08	RG

PREPARED BY: TROW ENGINEERING CONSULTANTS INC.

TransCanada — in business to deliver

0 500 1,000 2,000 Feet

SCALE	DATE	DRAWN	CHECKED	APPROVED
1:24000	11.19.08	GS	SS	RG

KEYSTONE XL PROJECT
ROUTE SHEETS
CUSHING, OKLAHOMA TO NEDERLAND, TEXAS

PROJECT:	DRAWING NUMBER	SHEET	REVISION
50388X	XL-40-ML-2002-P- 03 -Q	03	2

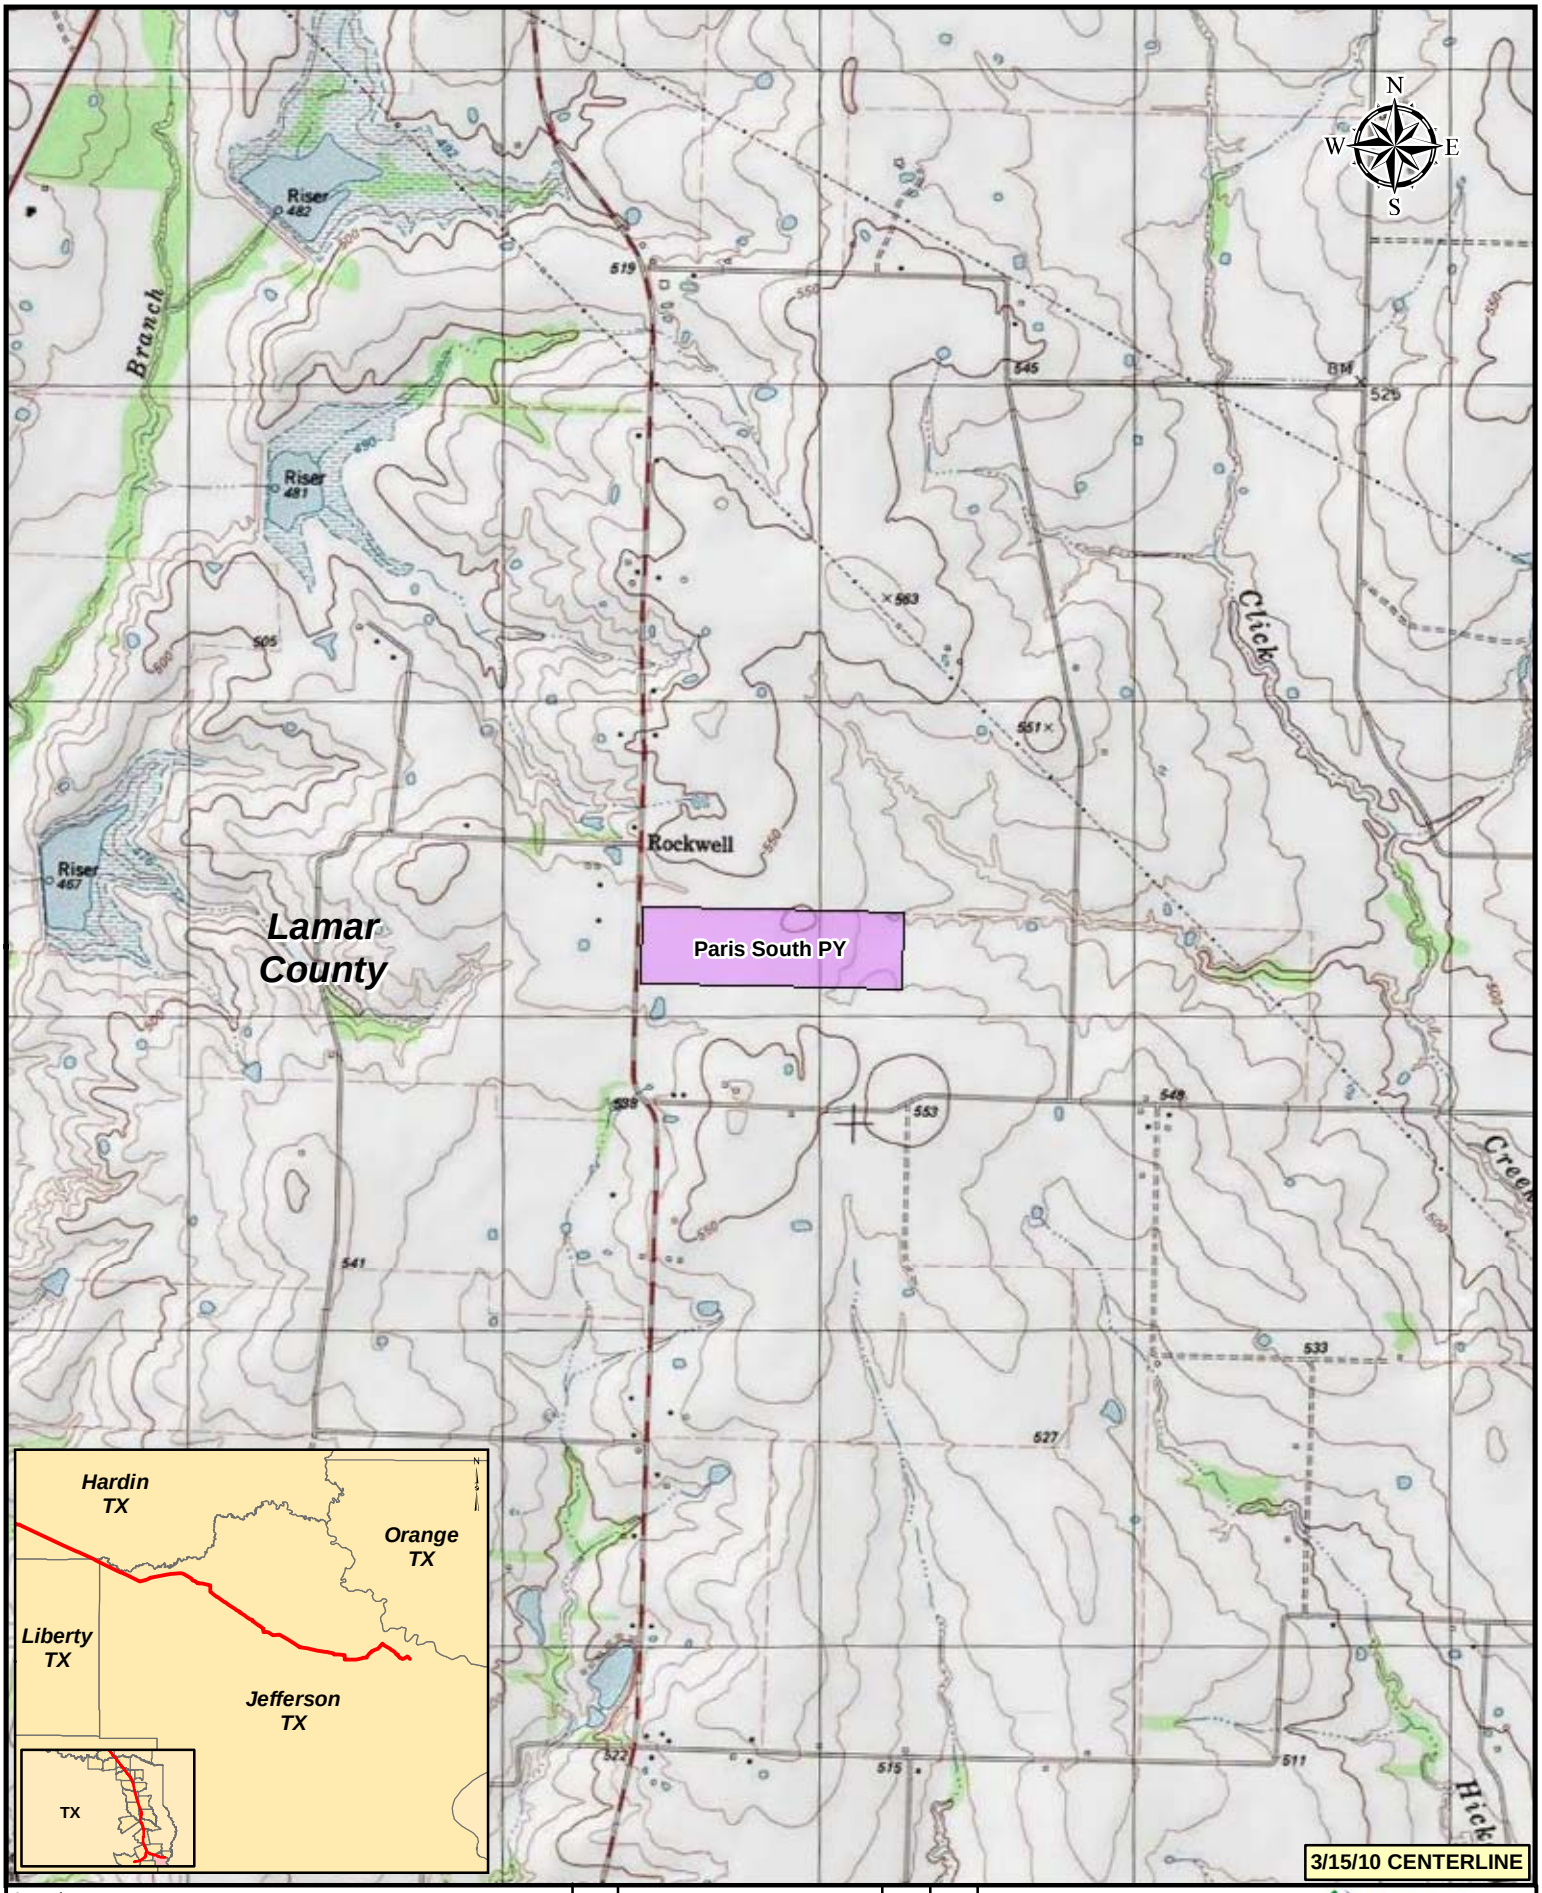

Legend

- KEYSTONE XL PROJECT
- MILEPOST
- PUMP STATION
- VALVE
- CONTRACTOR YARD
- PIPE YARD
- PIPE YARD/CONTRACTOR YARD
- PIPE YARD/RAILROAD SIDING
- RAILROAD SIDING

NO.	REVISION	DATE	APPR.
2	ISSUED FOR DEIS COMMENT SUBMITTAL TO U.S. DEPT. OF STATE (3.15.10 CL)	5.19.10	RG
1	ISSUED FOR SUPPLEMENTAL U.S. DEPT. OF STATE FILING (2.15.09 CL)	7.6.09	RG
0	ISSUED FOR UNITED STATES DEPARTMENT OF STATE (7.31.08 CL)	11.19.08	RG

PREPARED BY: TROW ENGINEERING CONSULTANTS INC.

TransCanada — In Business to Deliver

0 500 1,000 2,000 Feet

KEYSTONE XL PROJECT
ROUTE SHEETS
CUSHING, OKLAHOMA TO NEDERLAND, TEXAS

SCALE	DATE	DRAWN	CHECKED	APPROVED	PROJECT:	DRAWING NUMBER	SHEET	REVISION
1:24000	11.19.08	GS	SS	RG	50388X	XL-48-ML-2002-P- 04 -Q	04	2

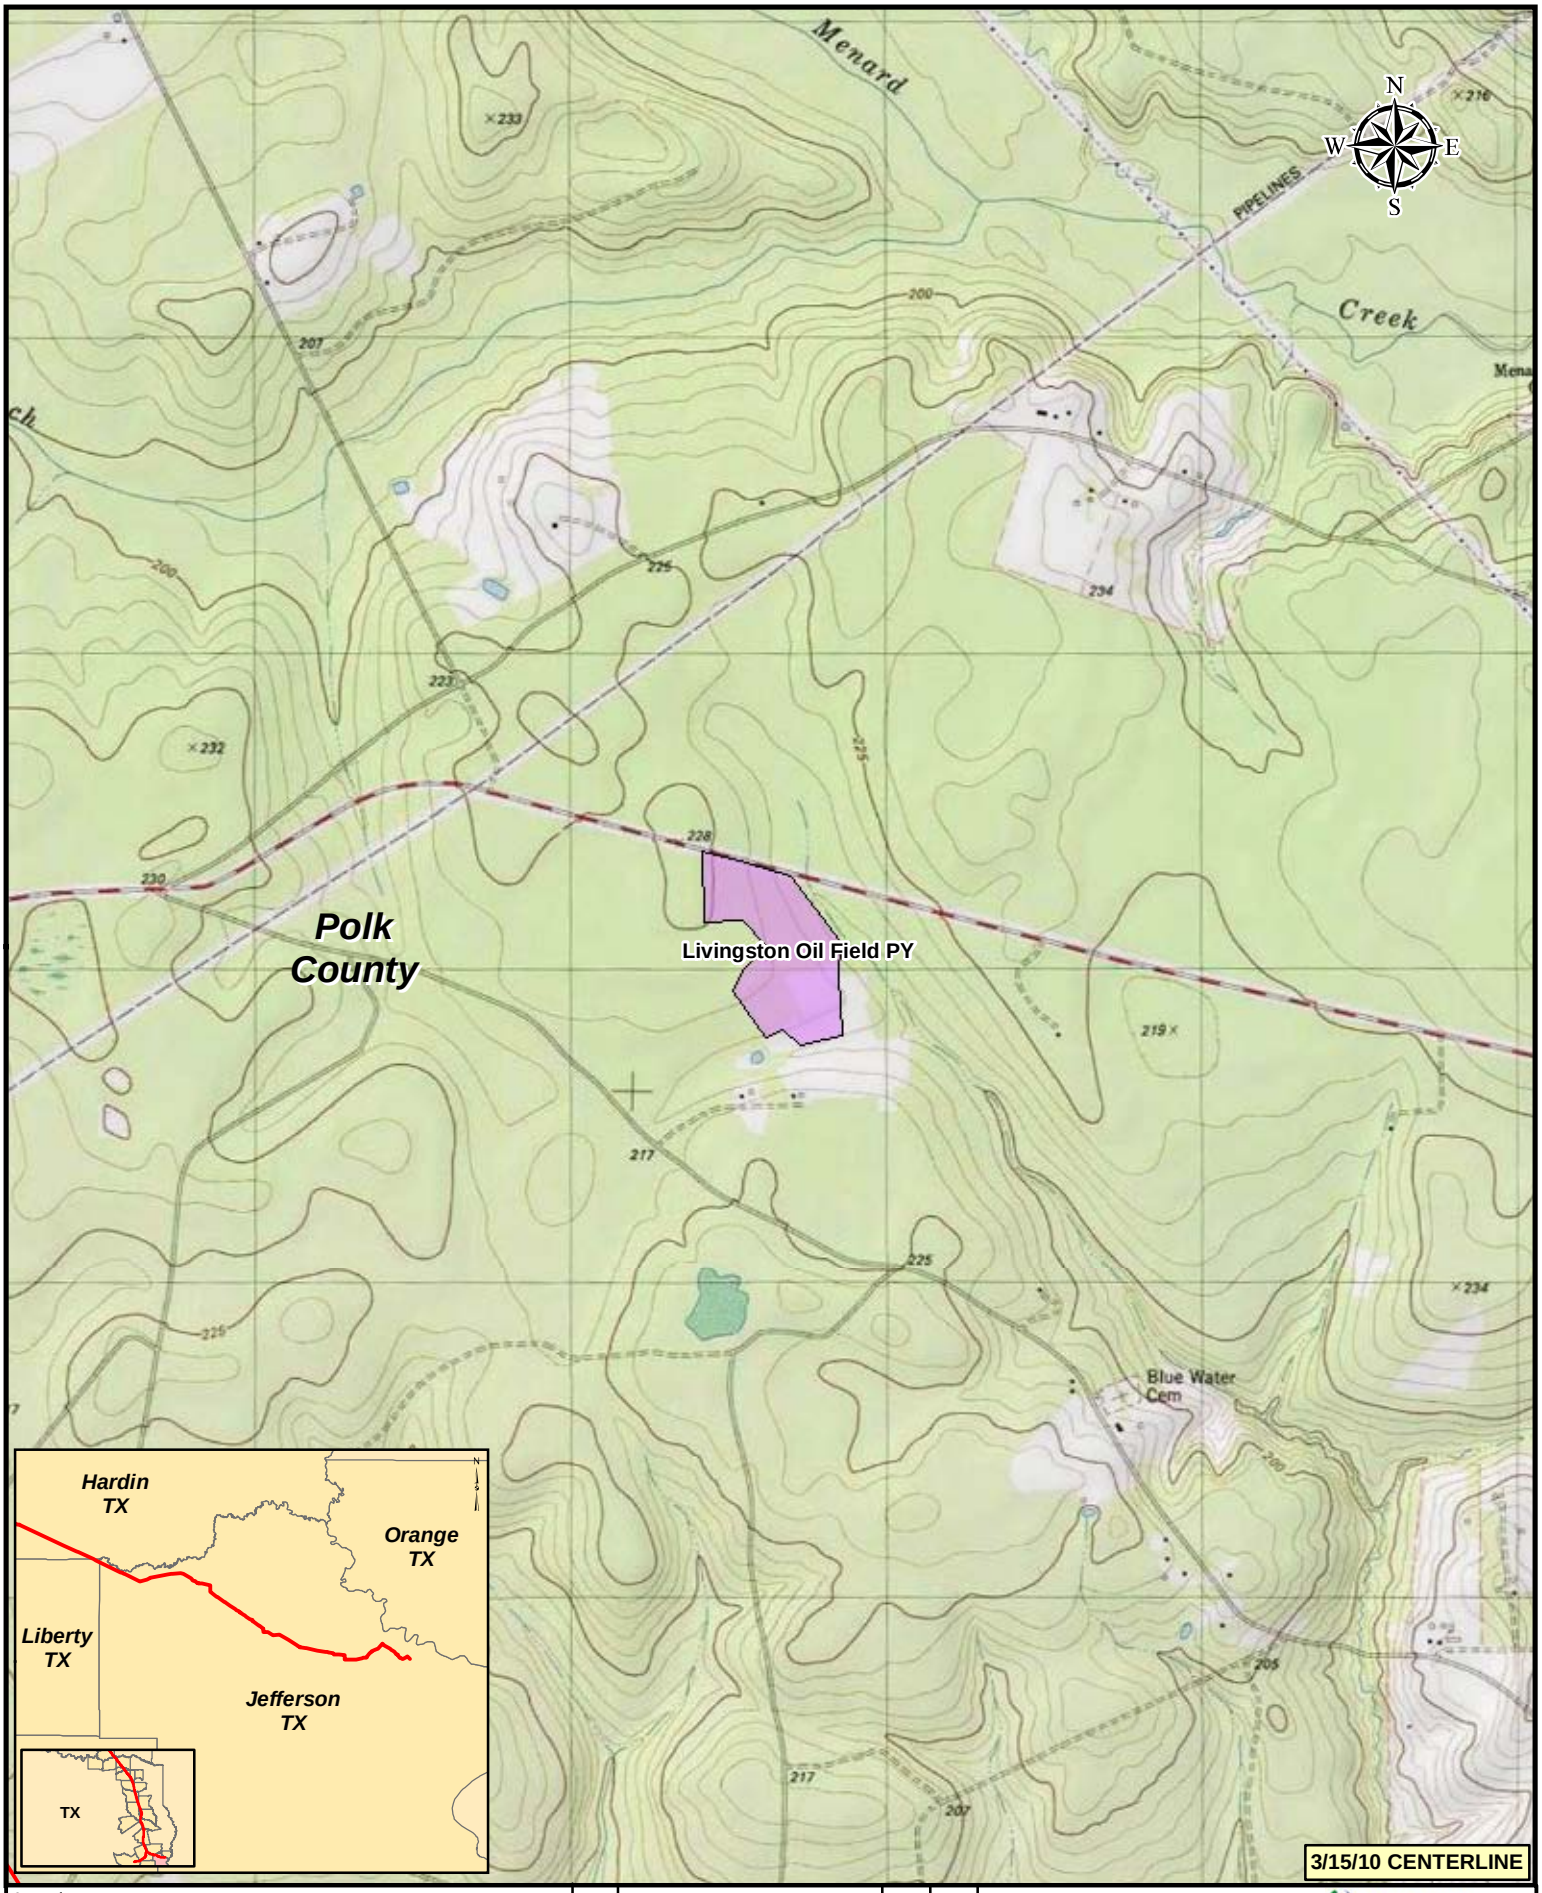

Legend

- KEYSTONE XL PROJECT
- MILEPOST
- PUMP STATION
- VALVE
- CONTRACTOR YARD
- PIPE YARD
- PIPE YARD/CONTRACTOR YARD
- PIPE YARD/RAILROAD SIDING
- RAILROAD SIDING

NO.	REVISION	DATE	APPR.
2	ISSUED FOR DEIS COMMENT SUBMITTAL TO U.S. DEPT. OF STATE (3.15.10 CL)	5.19.10	RG
1	ISSUED FOR SUPPLEMENTAL U.S. DEPT. OF STATE FILING (2.15.09 CL)	7.6.09	RG
0	ISSUED FOR UNITED STATES DEPARTMENT OF STATE (7.31.08 CL)	11.19.08	RG

PREPARED BY: TROW ENGINEERING CONSULTANTS INC.

TransCanada — In Business to Deliver

0 500 1,000 2,000 Feet

KEYSTONE XL PROJECT
ROUTE SHEETS
CUSHING, OKLAHOMA TO NEDERLAND, TEXAS

SCALE	DATE	DRAWN	CHECKED	APPROVED	PROJECT:	DRAWING NUMBER	SHEET	REVISION
1:24000	11.19.08	GS	SS	RG	50388X	XL-48-ML-2002-P- 05 -Q	05	2

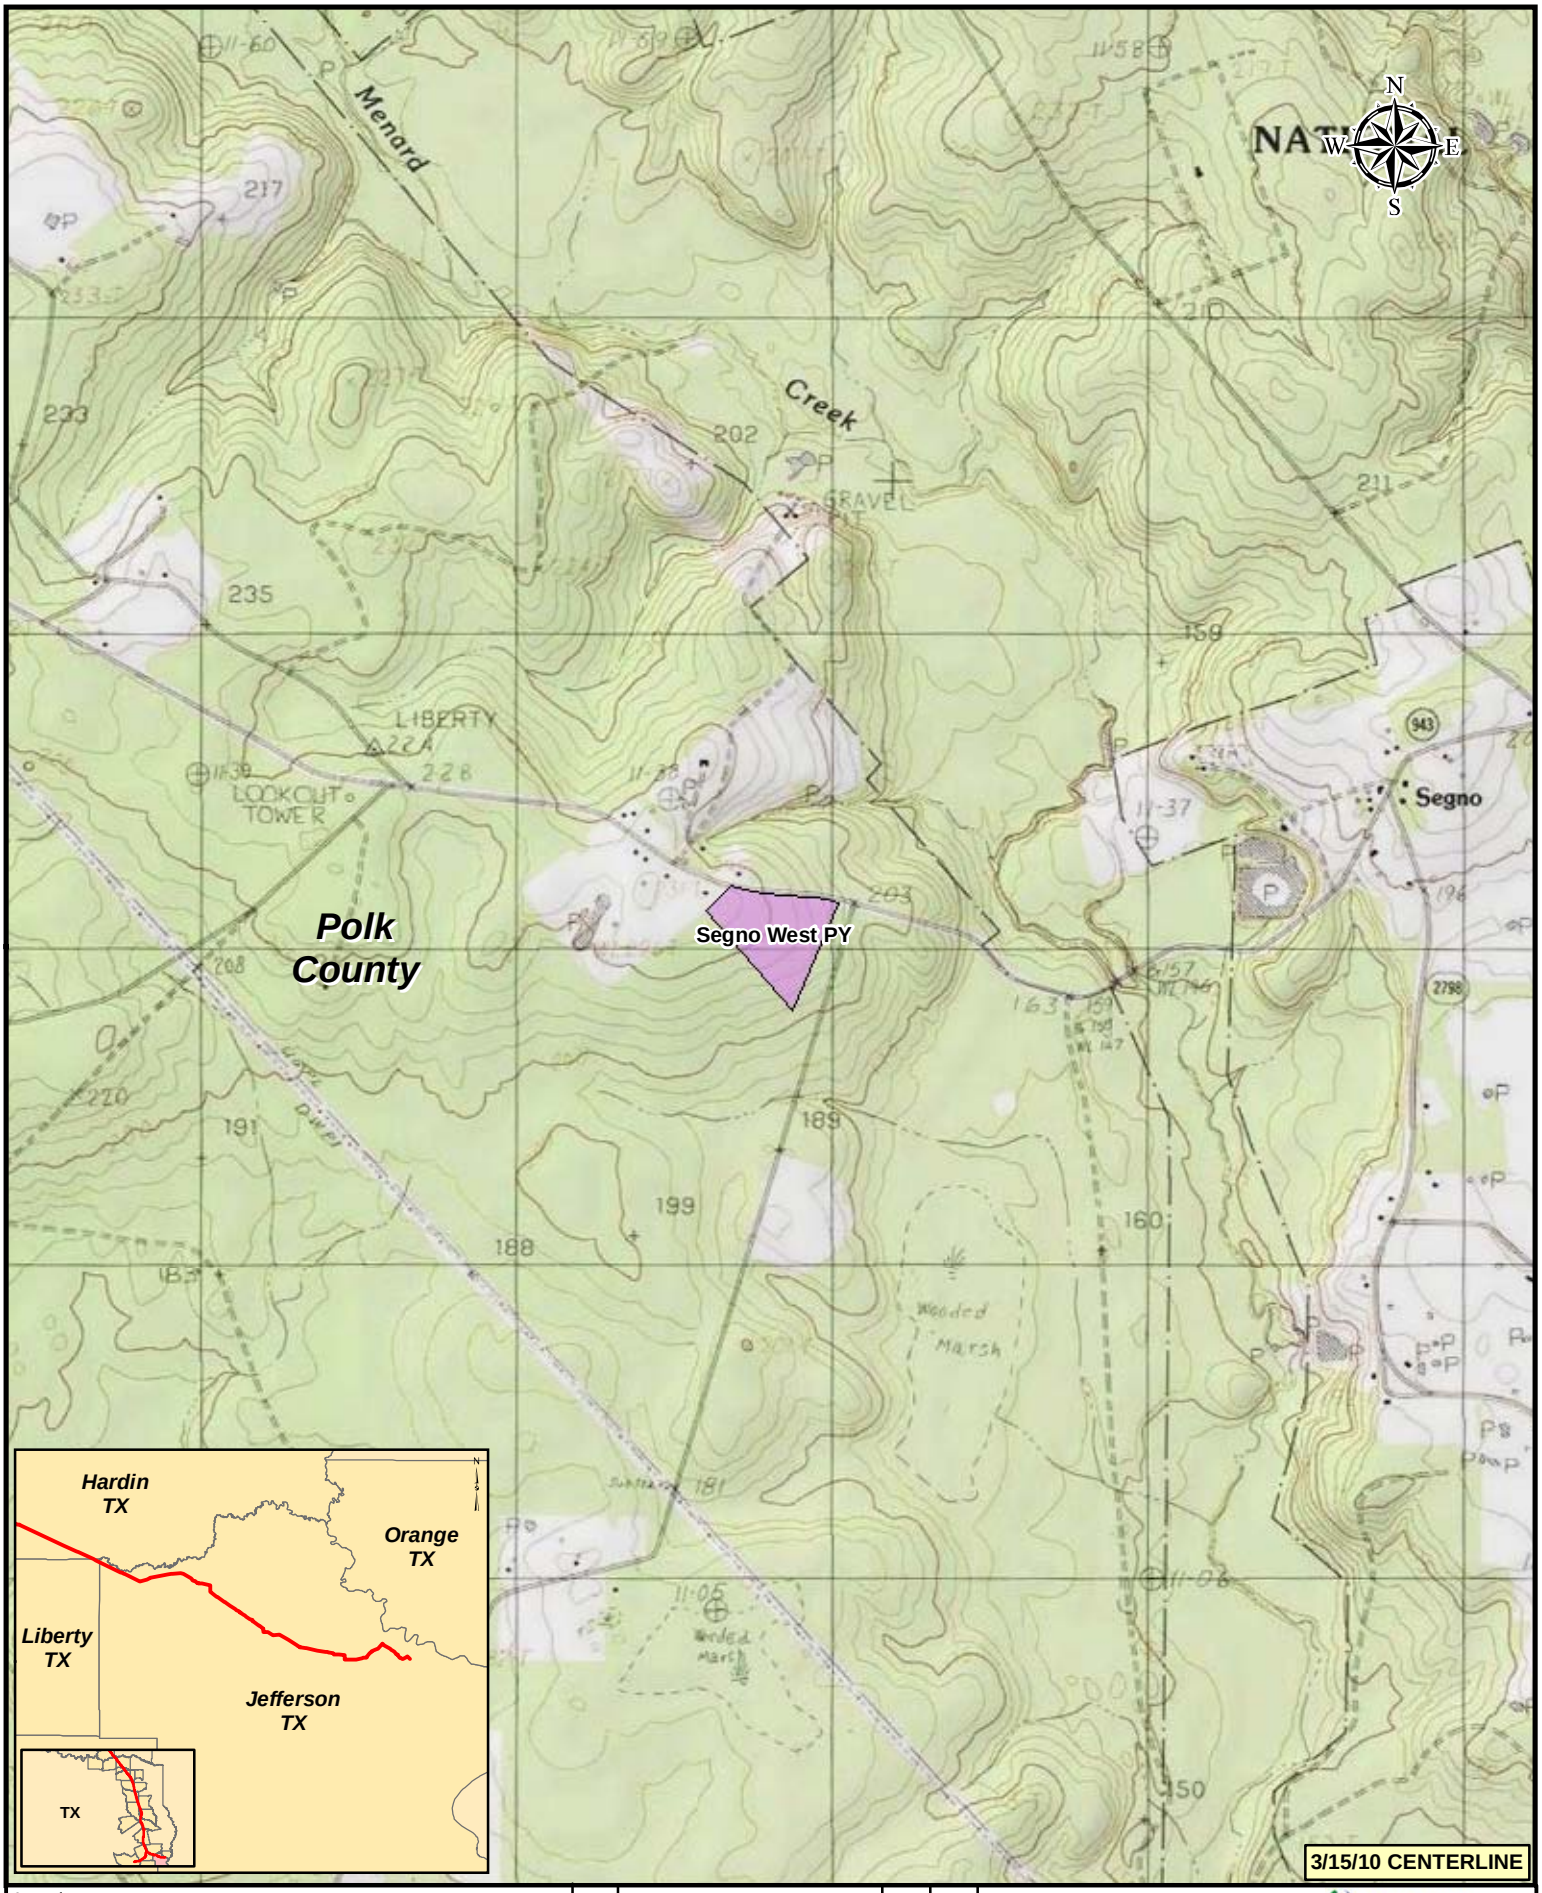

Legend

- KEYSTONE XL PROJECT
- MILEPOST
- PUMP STATION
- VALVE
- CONTRACTOR YARD
- PIPE YARD
- PIPE YARD/CONTRACTOR YARD
- PIPE YARD/RAILROAD SIDING
- RAILROAD SIDING

NO.	REVISION	DATE	APPR.
2	ISSUED FOR DEIS COMMENT SUBMITTAL TO U.S. DEPT. OF STATE (3.15.10 CL)	5.19.10	RG
1	ISSUED FOR SUPPLEMENTAL U.S. DEPT. OF STATE FILING (2.15.09 CL)	7.6.09	RG
0	ISSUED FOR UNITED STATES DEPARTMENT OF STATE (7.31.08 CL)	11.19.08	RG

PREPARED BY: TROW ENGINEERING CONSULTANTS INC.

TransCanada — In business to deliver

0 500 1,000 2,000 Feet

SCALE	DATE	DRAWN	CHECKED	APPROVED
1:24000	11.19.08	GS	SS	RG

KEYSTONE XL PROJECT
ROUTE SHEETS
CUSHING, OKLAHOMA TO NEDERLAND, TEXAS

PROJECT:	DRAWING NUMBER	SHEET	REVISION
50388X	XL-48-ML-2002-P- 06 -Q	06	2

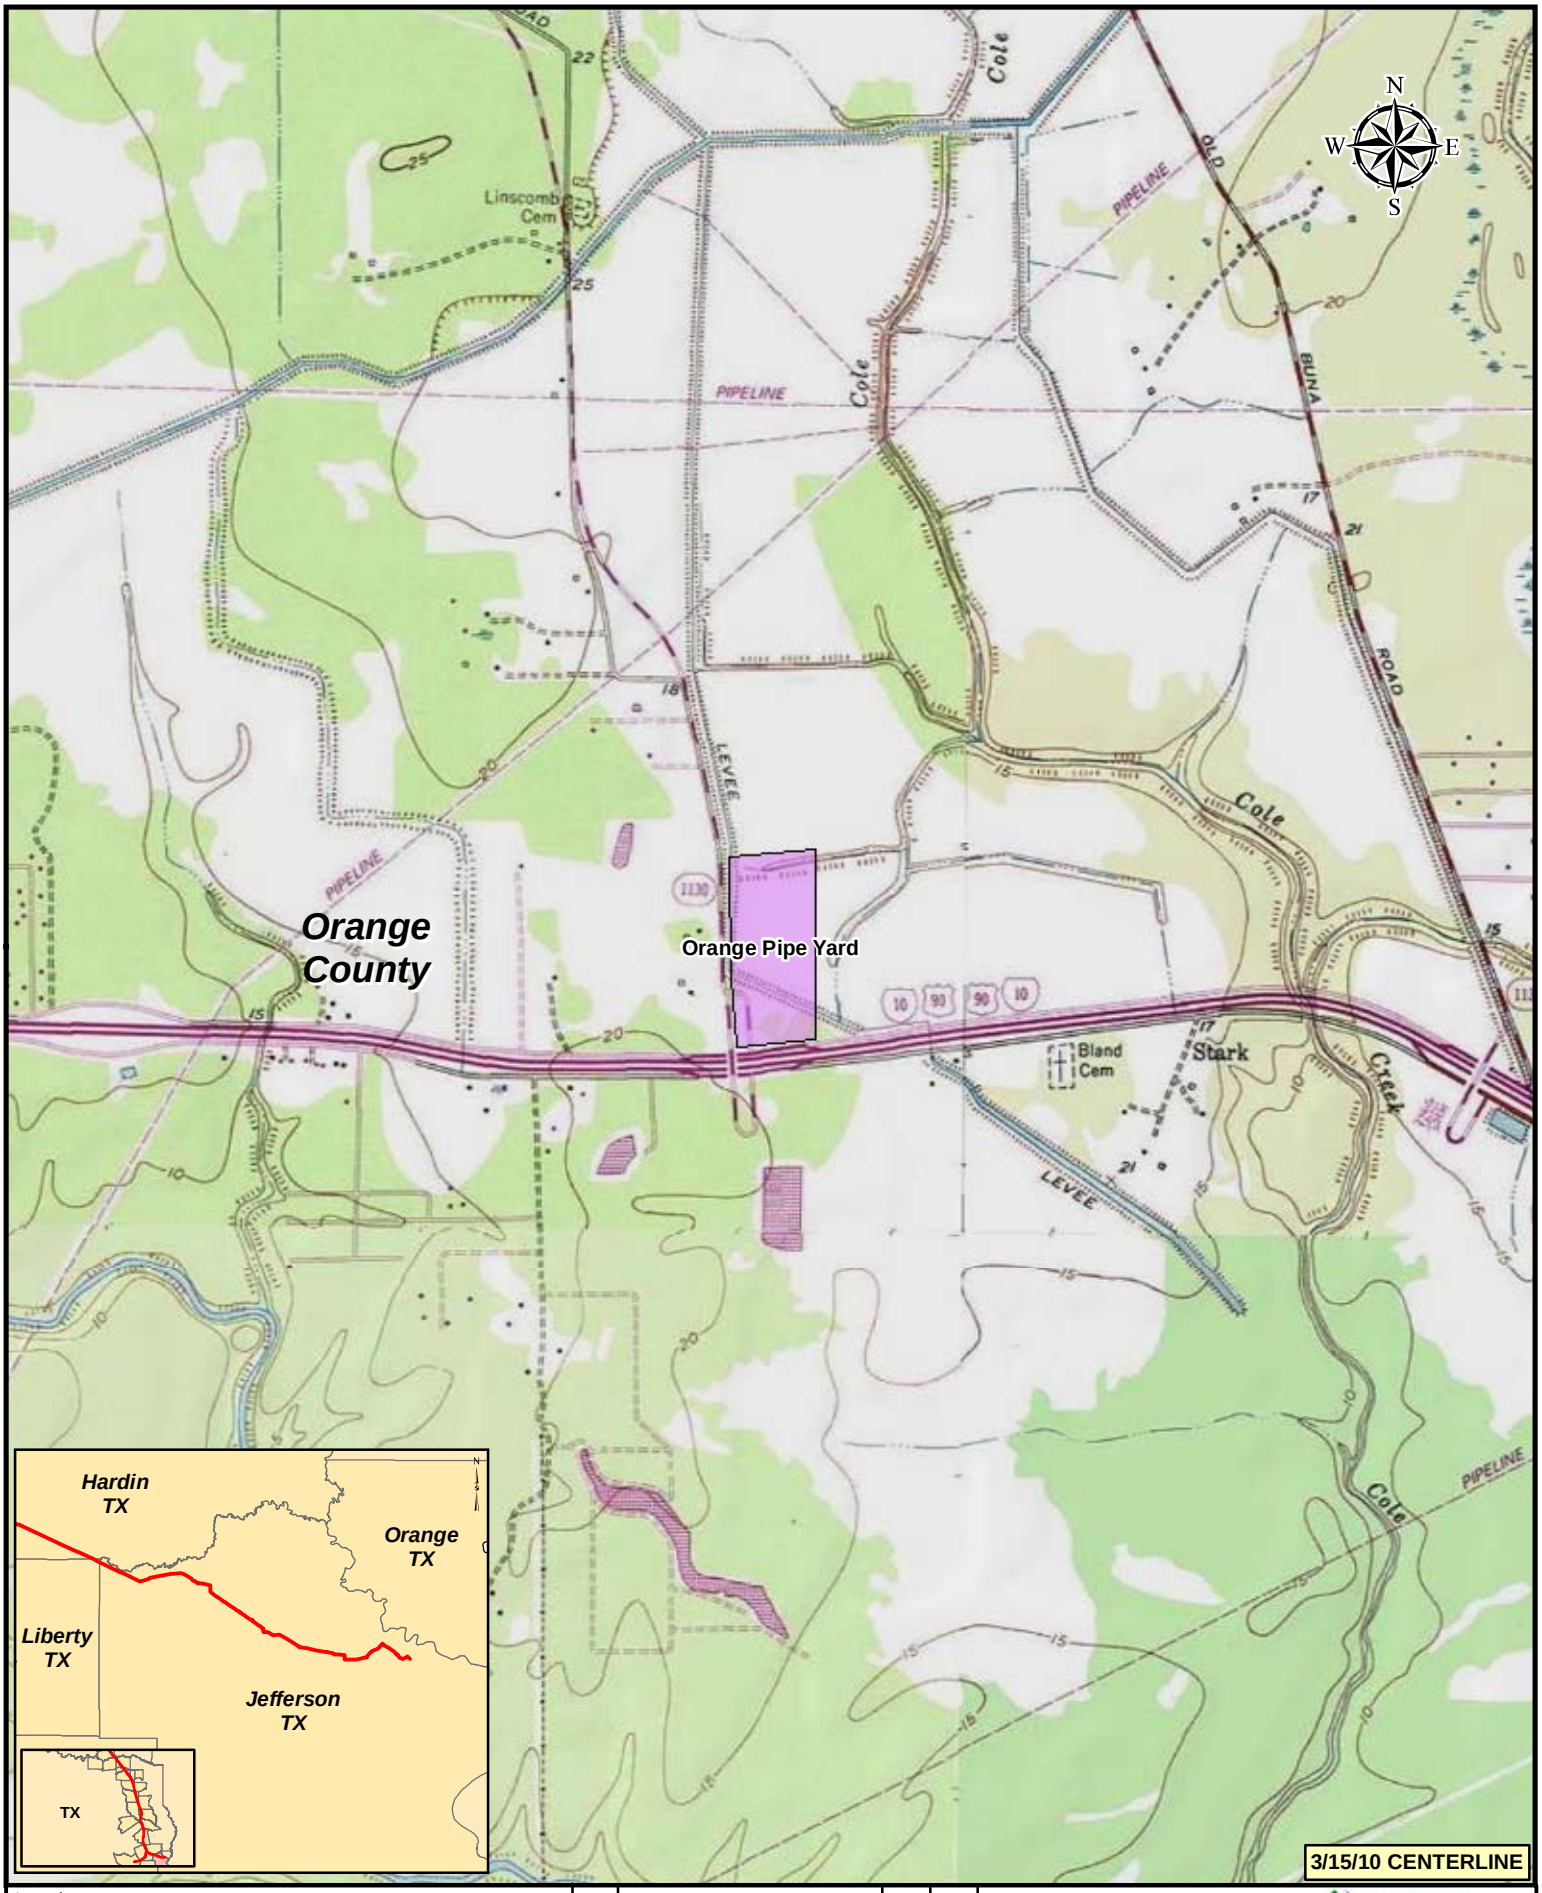

Legend

- KEYSTONE XL PROJECT
- MILEPOST
- PUMP STATION
- VALVE
- CONTRACTOR YARD
- PIPE YARD
- PIPE YARD/CONTRACTOR YARD
- PIPE YARD/RAILROAD SIDING
- RAILROAD SIDING

NO.	REVISION	DATE	APPR.
2	ISSUED FOR DEIS COMMENT SUBMITTAL TO U.S. DEPT. OF STATE (3.15.10 CL)	5.19.10	RG
1	ISSUED FOR SUPPLEMENTAL U.S. DEPT. OF STATE FILING (2.15.09 CL)	7.6.09	RG
0	ISSUED FOR UNITED STATES DEPARTMENT OF STATE (7.31.08 CL)	11.19.08	RG

PREPARED BY: TROW ENGINEERING CONSULTANTS INC.

TransCanada — In Business to Deliver

0 500 1,000 2,000 Feet

KEYSTONE XL PROJECT
ROUTE SHEETS
CUSHING, OKLAHOMA TO NEDERLAND, TEXAS

SCALE	DATE	DRAWN	CHECKED	APPROVED	PROJECT:	DRAWING NUMBER	SHEET	REVISION
1:24000	11.19.08	GS	SS	RG	50388X	XL-48-ML-2002-P- 07 -Q	07	2

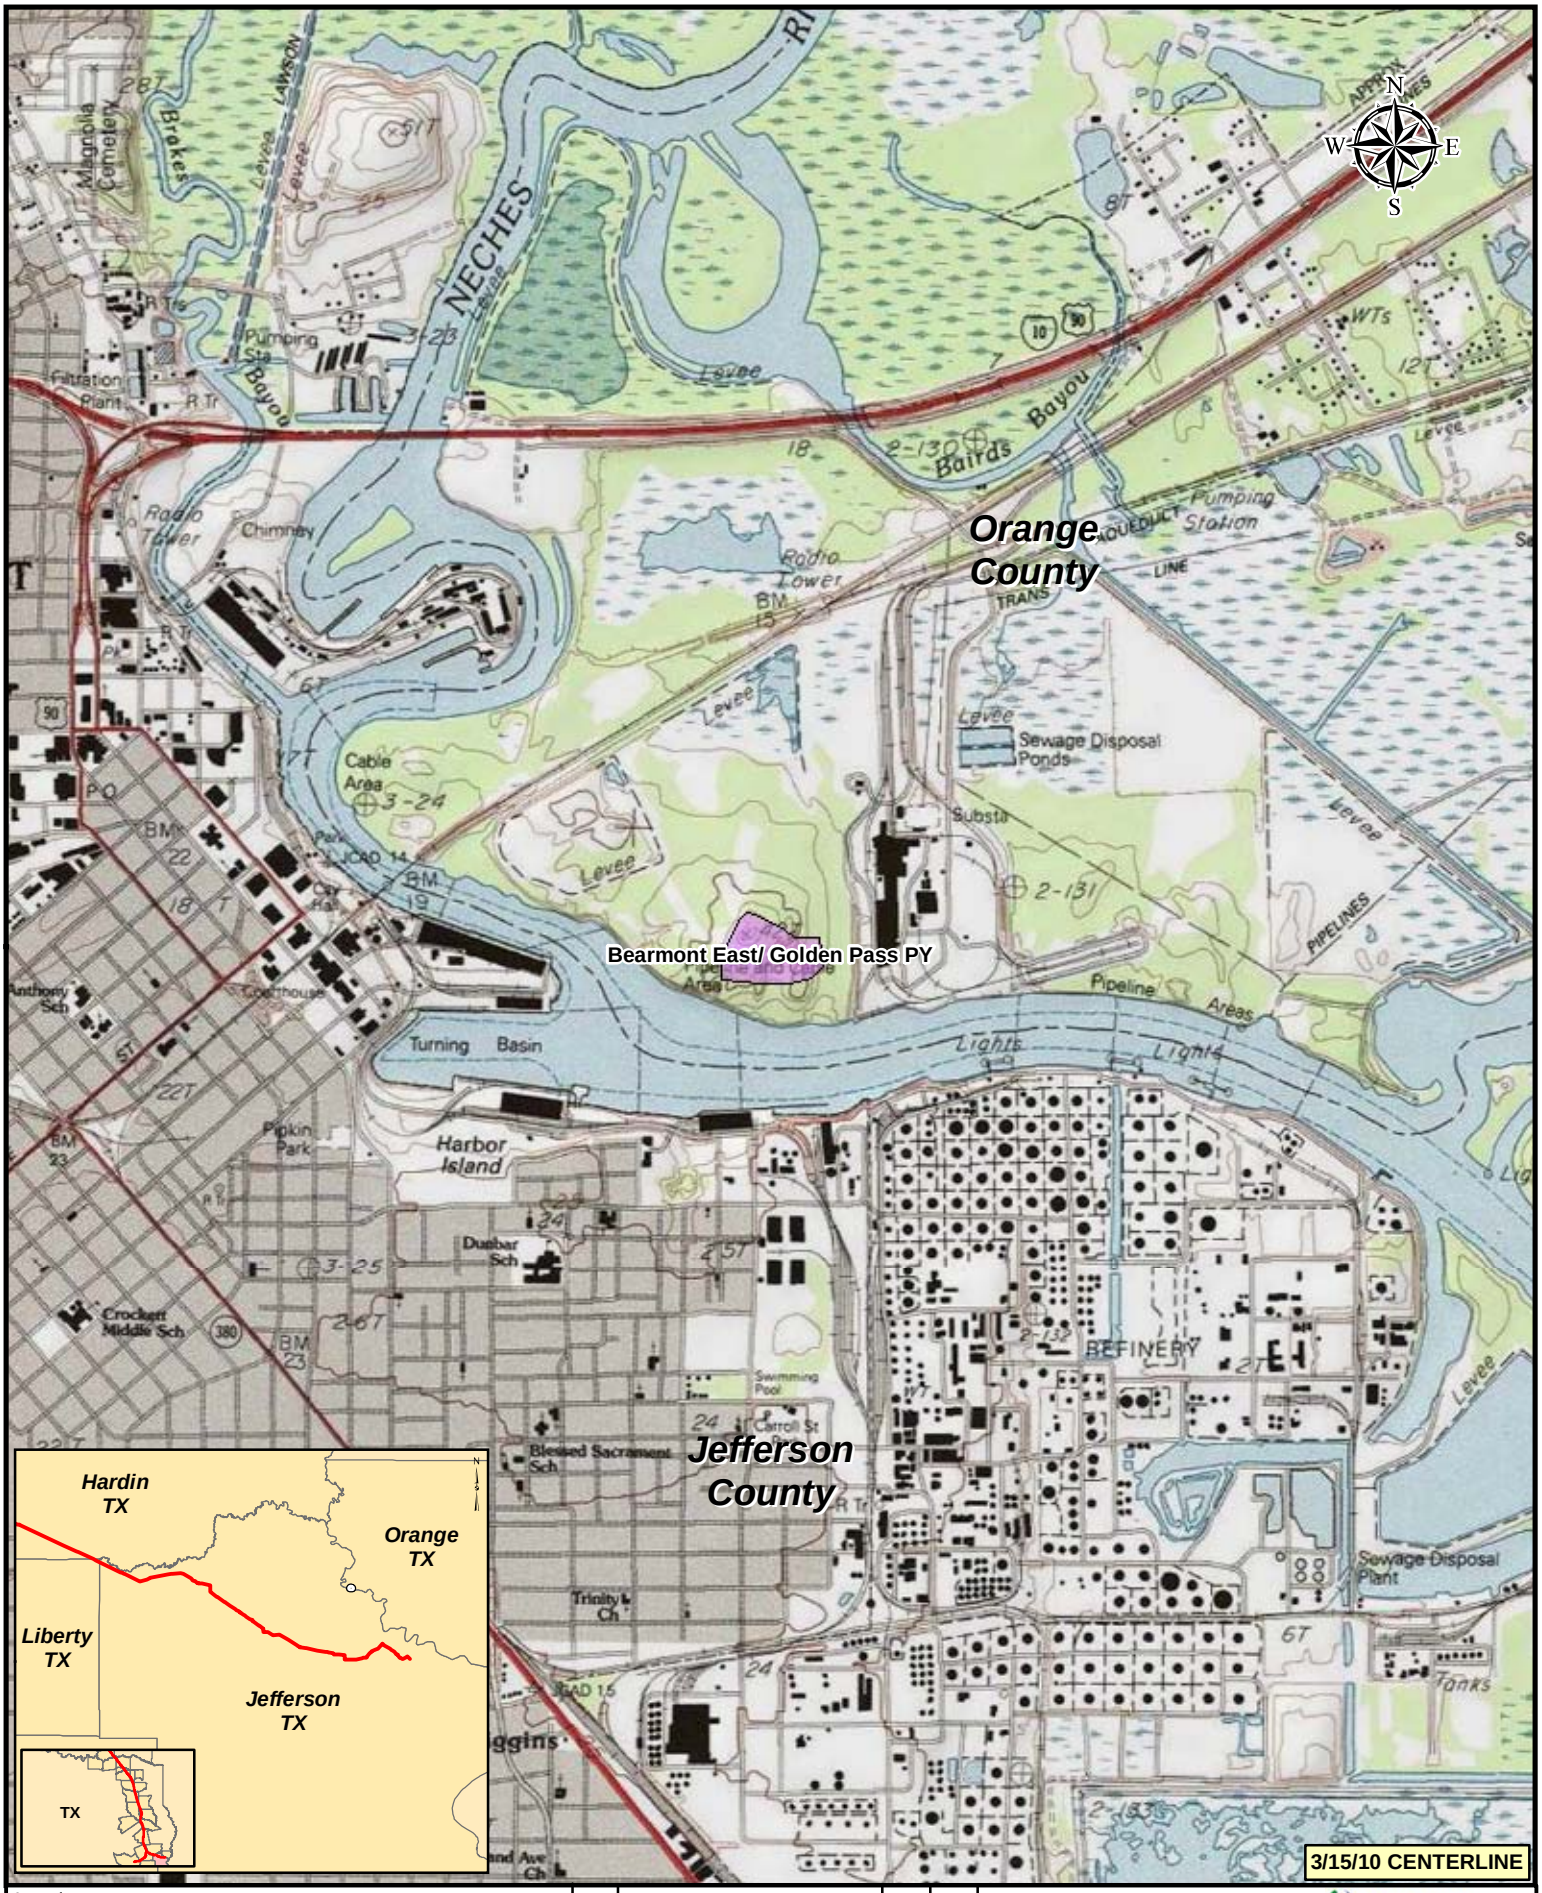

Legend

- KEYSTONE XL PROJECT
- MILEPOST
- PUMP STATION
- VALVE
- CONTRACTOR YARD
- PIPE YARD
- PIPE YARD/CONTRACTOR YARD
- PIPE YARD/RAILROAD SIDING
- RAILROAD SIDING

NO.	REVISION	DATE	APPR.
2	ISSUED FOR DEIS COMMENT SUBMITTAL TO U.S. DEPT. OF STATE (3.15.10 CL)	5.19.10	RG
1	ISSUED FOR SUPPLEMENTAL U.S. DEPT. OF STATE FILING (2.15.09 CL)	7.6.09	RG
0	ISSUED FOR UNITED STATES DEPARTMENT OF STATE (7.31.08 CL)	11.19.08	RG

PREPARED BY: TROW ENGINEERING CONSULTANTS INC.

TransCanada — In business to deliver

0 500 1,000 2,000 Feet

KEYSTONE XL PROJECT
ROUTE SHEETS
CUSHING, OKLAHOMA TO NEDERLAND, TEXAS

SCALE	DATE	DRAWN	CHECKED	APPROVED	PROJECT:	DRAWING NUMBER	SHEET	REVISION
1:24000	11.19.08	GS	SS	RG	50388X	XL-48-ML-2002-P- 08 -Q	08	2

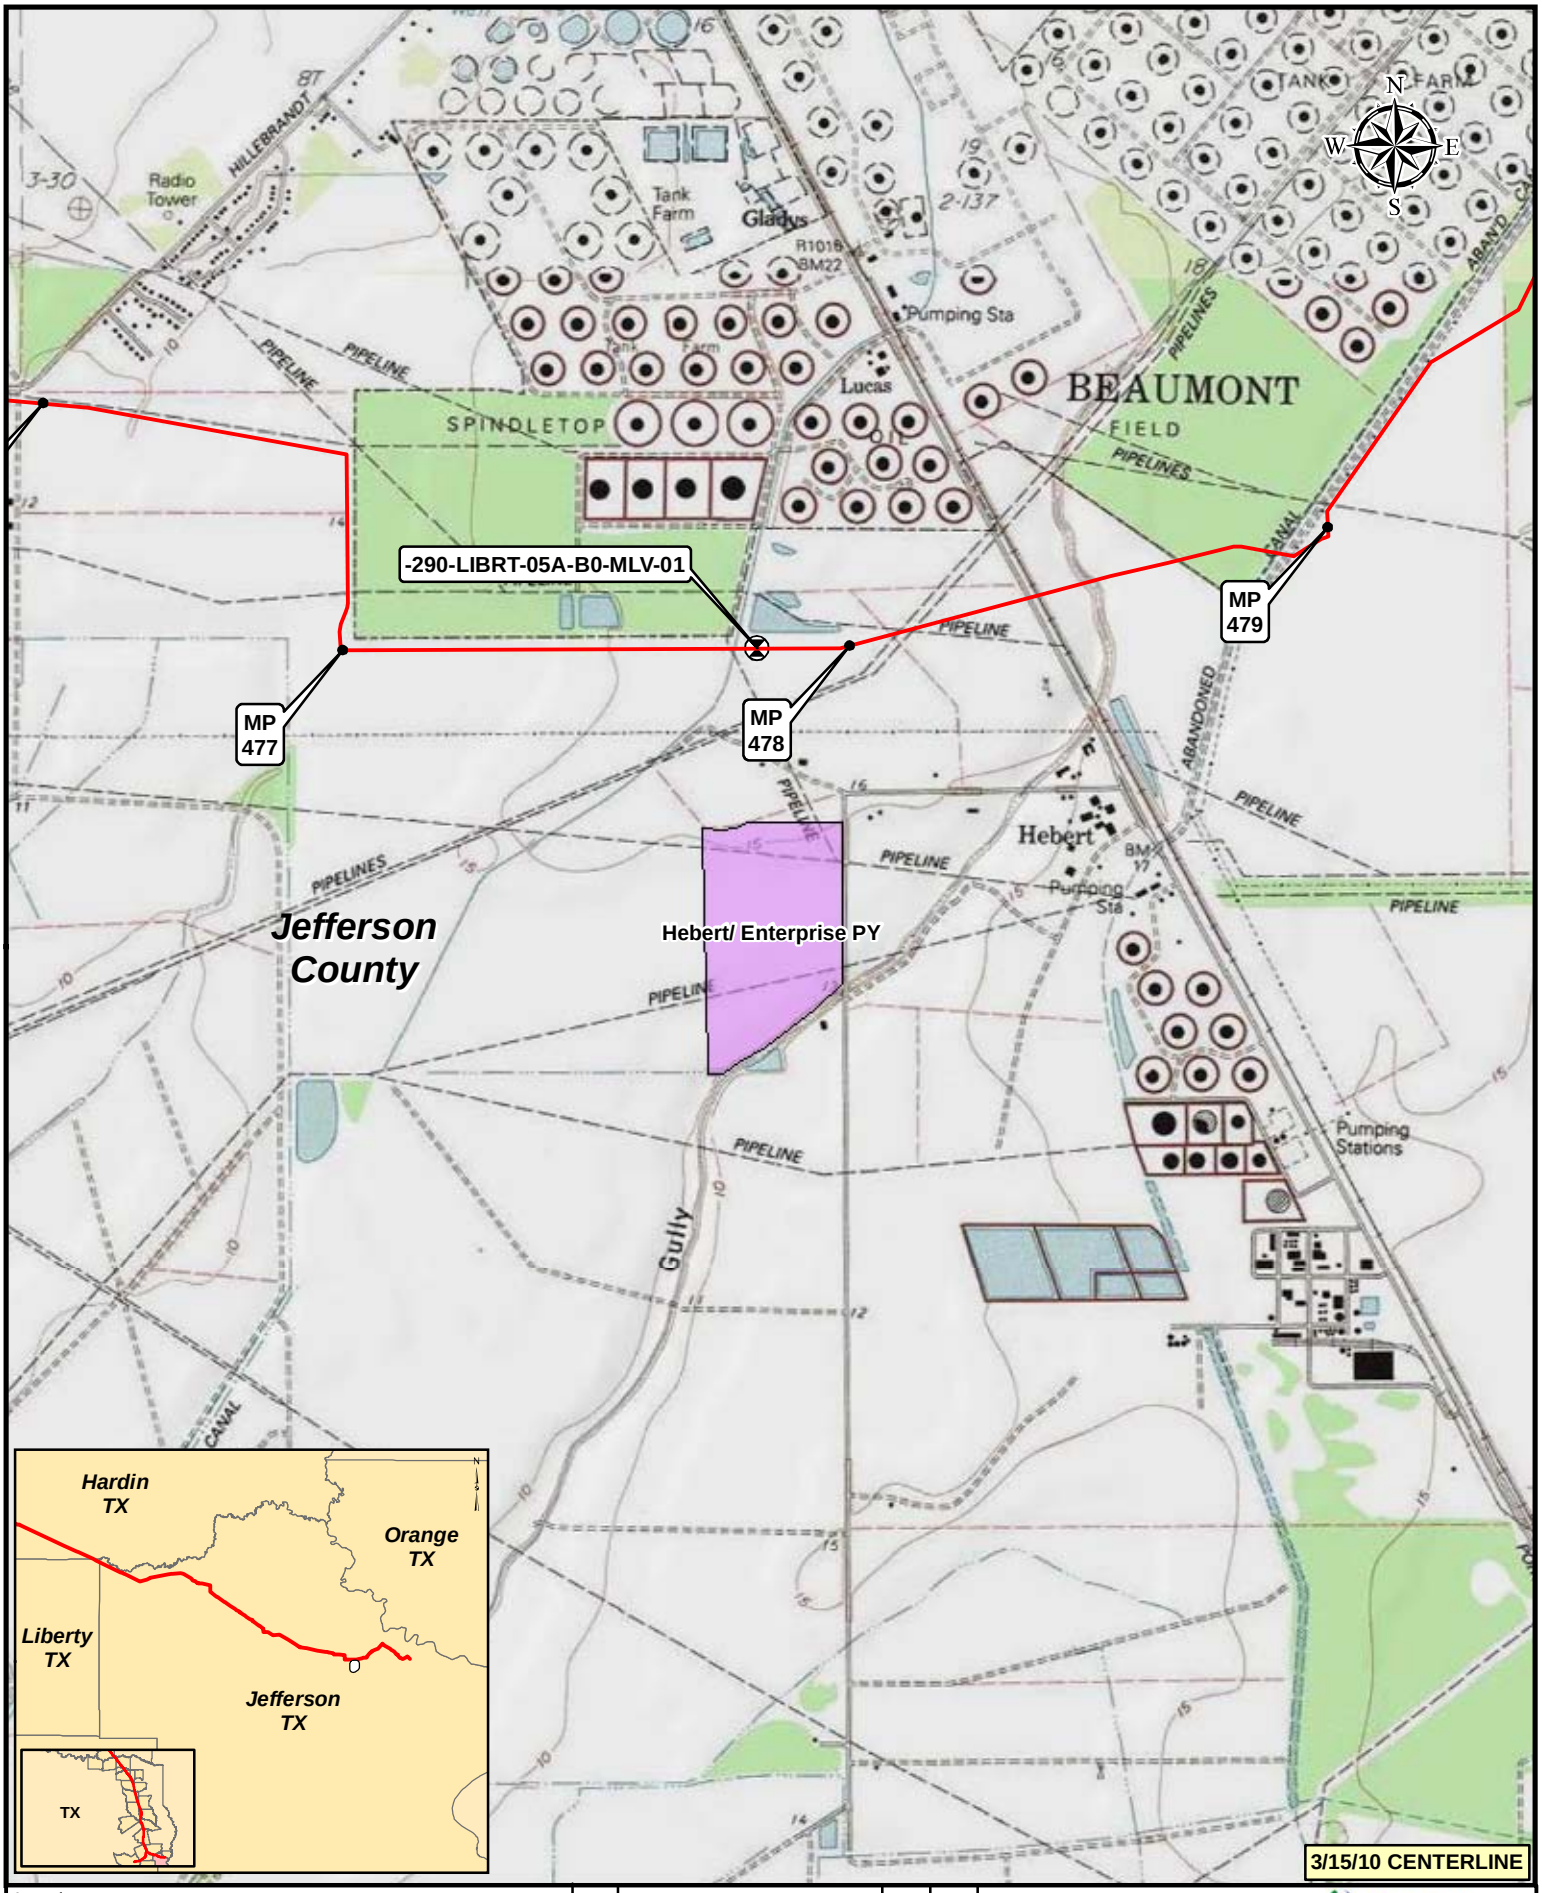

Legend

- KEYSTONE XL PROJECT
- MILEPOST
- PUMP STATION
- VALVE
- CONTRACTOR YARD
- PIPE YARD
- PIPE YARD/CONTRACTOR YARD
- PIPE YARD/RAILROAD SIDING
- RAILROAD SIDING

NO.	REVISION	DATE	APPR.
2	ISSUED FOR DEIS COMMENT SUBMITTAL TO U.S. DEPT. OF STATE (3.15.10 CL)	5.19.10	RG
1	ISSUED FOR SUPPLEMENTAL U.S. DEPT. OF STATE FILING (2.15.09 CL)	7.6.09	RG
0	ISSUED FOR UNITED STATES DEPARTMENT OF STATE (7.31.08 CL)	11.19.08	RG

PREPARED BY: TROW ENGINEERING CONSULTANTS INC.

TransCanada — In Business to Deliver

0 500 1,000 2,000 Feet

KEYSTONE XL PROJECT
ROUTE SHEETS
CUSHING, OKLAHOMA TO NEDERLAND, TEXAS

SCALE	DATE	DRAWN	CHECKED	APPROVED	PROJECT:	DRAWING NUMBER	SHEET	REVISION
1:24000	11.19.08	GS	SS	RG	50388X	XL-48-ML-2002-P- 09 -Q	09	2

Legend

- KEYSTONE XL PROJECT
- MILEPOST
- PUMP STATION
- VALVE
- CONTRACTOR YARD
- PIPE YARD
- PIPE YARD/CONTRACTOR YARD
- PIPE YARD/RAILROAD SIDING
- RAILROAD SIDING

NO.	REVISION	DATE	APPR.
2	ISSUED FOR DEIS COMMENT SUBMITTAL TO U.S. DEPT. OF STATE (3.15.10 CL)	5.19.10	RG
1	ISSUED FOR SUPPLEMENTAL U.S. DEPT. OF STATE FILING (2.15.09 CL)	7.6.09	RG
0	ISSUED FOR UNITED STATES DEPARTMENT OF STATE (7.31.08 CL)	11.19.08	RG

PREPARED BY: TROW ENGINEERING CONSULTANTS INC.

TransCanada — In Business to Deliver

0 500 1,000 2,000 Feet

KEYSTONE XL PROJECT
ROUTE SHEETS
CUSHING, OKLAHOMA TO NEDERLAND, TEXAS

SCALE	DATE	DRAWN	CHECKED	APPROVED	PROJECT:	DRAWING NUMBER	SHEET	REVISION
1:24000	11.19.08	GS	SS	RG	50388X	XL-40-ML-2002-P- 01 -Q	01	2

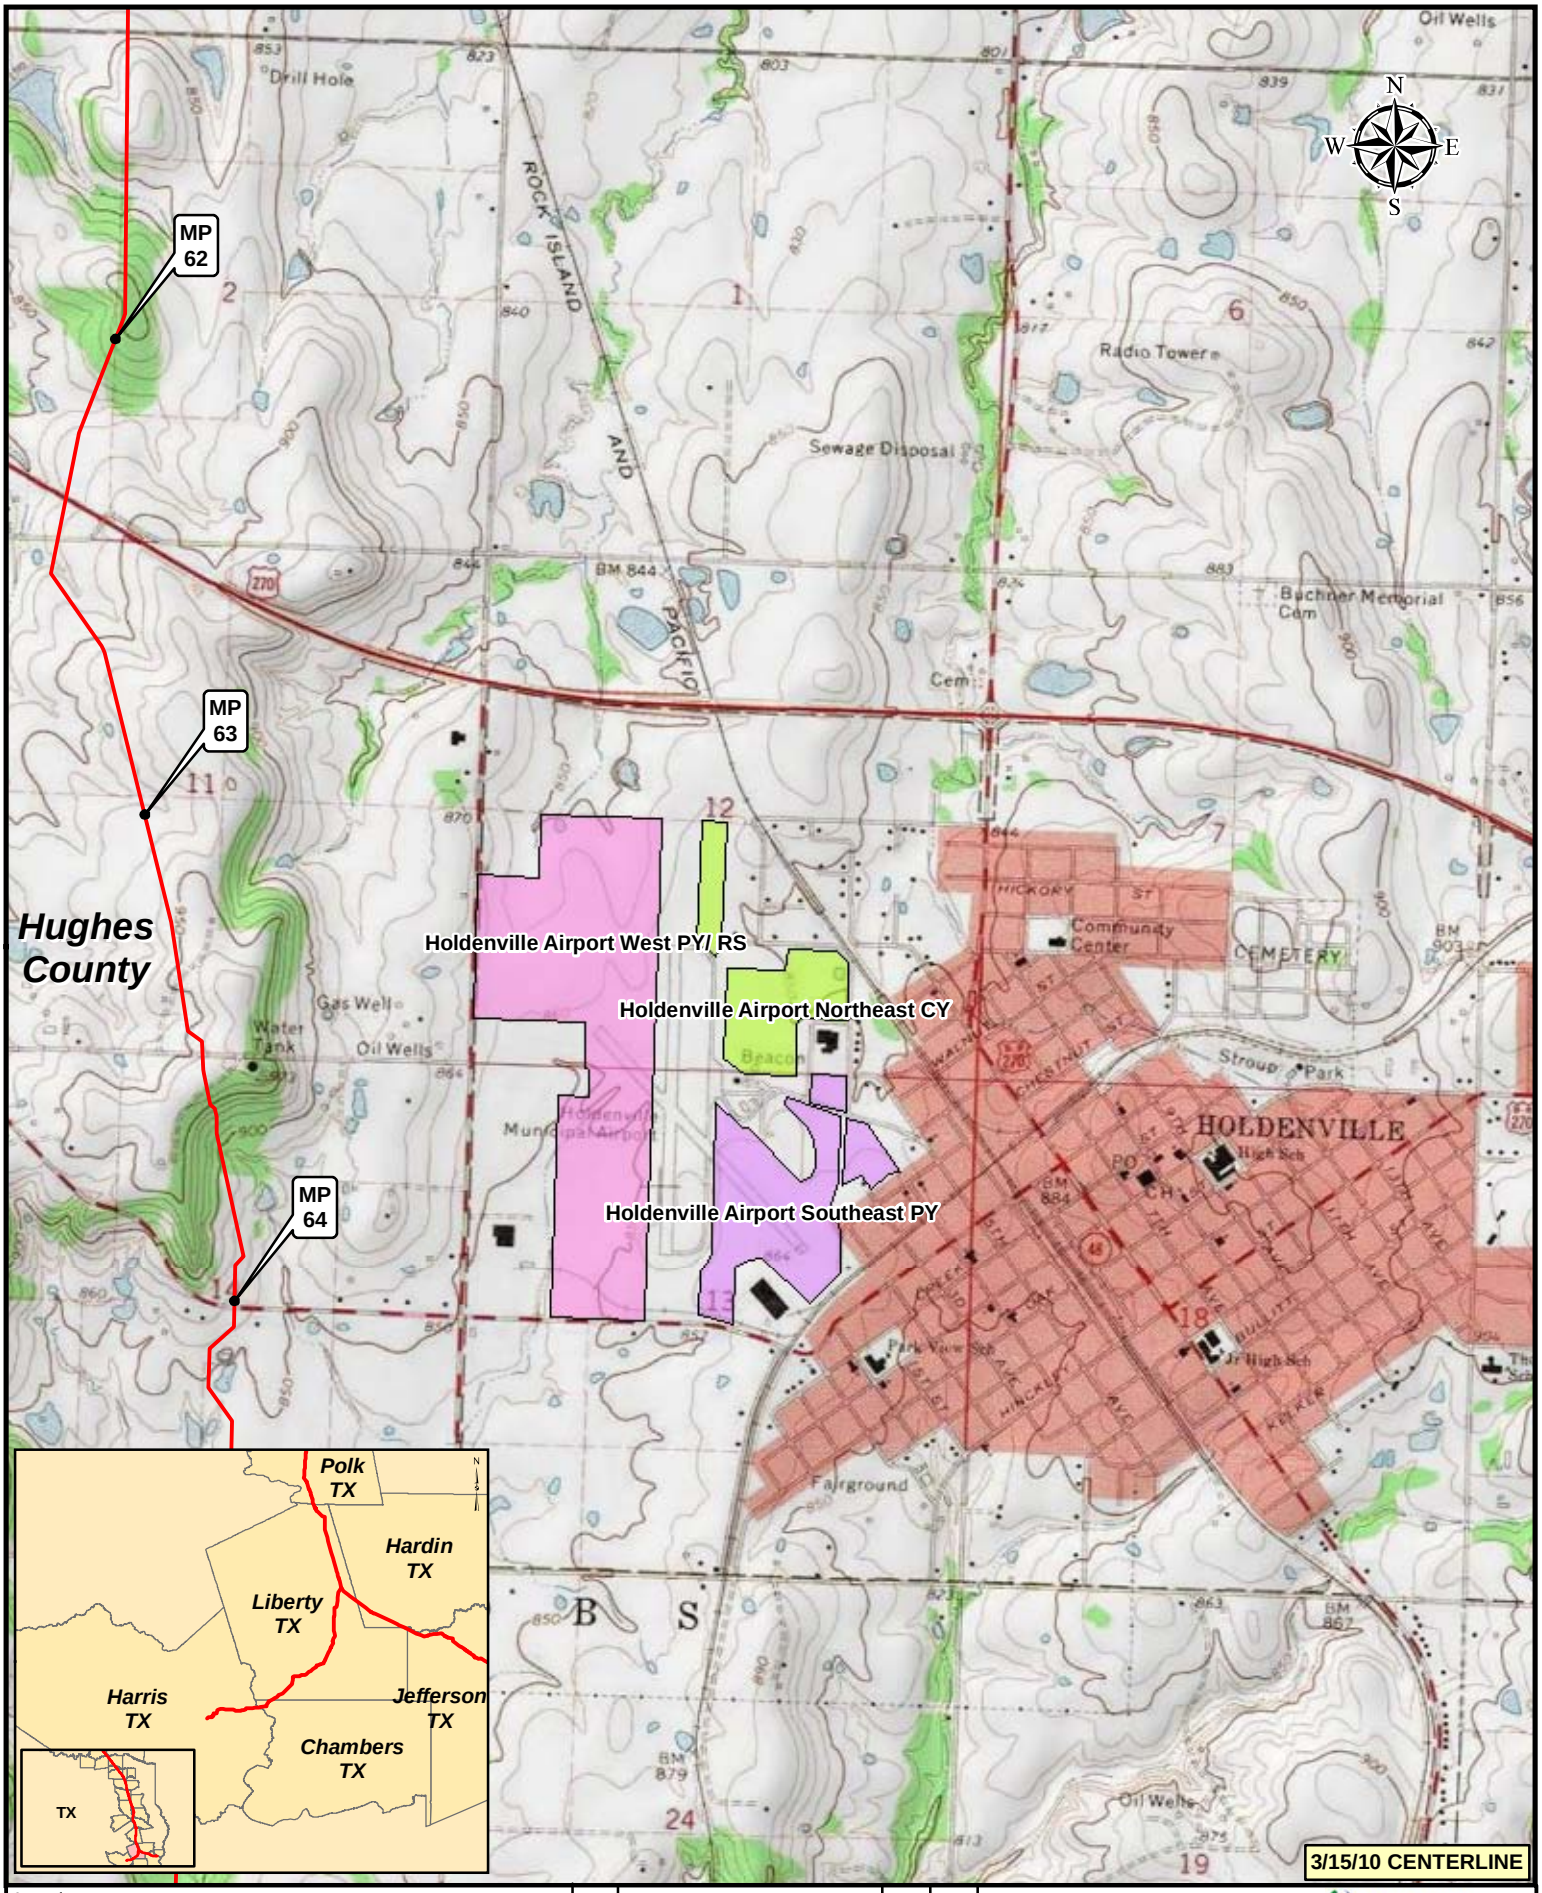

Legend

- KEYSTONE XL PROJECT
- MILEPOST
- PUMP STATION
- VALVE
- CONTRACTOR YARD
- PIPE YARD
- PIPE YARD/CONTRACTOR YARD
- PIPE YARD/RAILROAD SIDING
- RAILROAD SIDING

NO.	REVISION	DATE	APPR.
2	ISSUED FOR DEIS COMMENT SUBMITTAL TO U.S. DEPT. OF STATE (3.15.10 CL)	5.19.10	RG
1	ISSUED FOR SUPPLEMENTAL U.S. DEPT. OF STATE FILING (2.15.09 CL)	7.6.09	RG
0	ISSUED FOR UNITED STATES DEPARTMENT OF STATE (7.31.08 CL)	11.19.08	RG

PREPARED BY: TROW ENGINEERING CONSULTANTS INC.

TransCanada — In business to deliver

0 500 1,000 2,000 Feet

KEYSTONE XL PROJECT
ROUTE SHEETS
CUSHING, OKLAHOMA TO NEDERLAND, TEXAS

SCALE	DATE	DRAWN	CHECKED	APPROVED	PROJECT:	DRAWING NUMBER	SHEET	REVISION
1:24000	11.19.08	GS	SS	RG	50388X	XL-40-ML-2002-P- 02 -Q	02	2

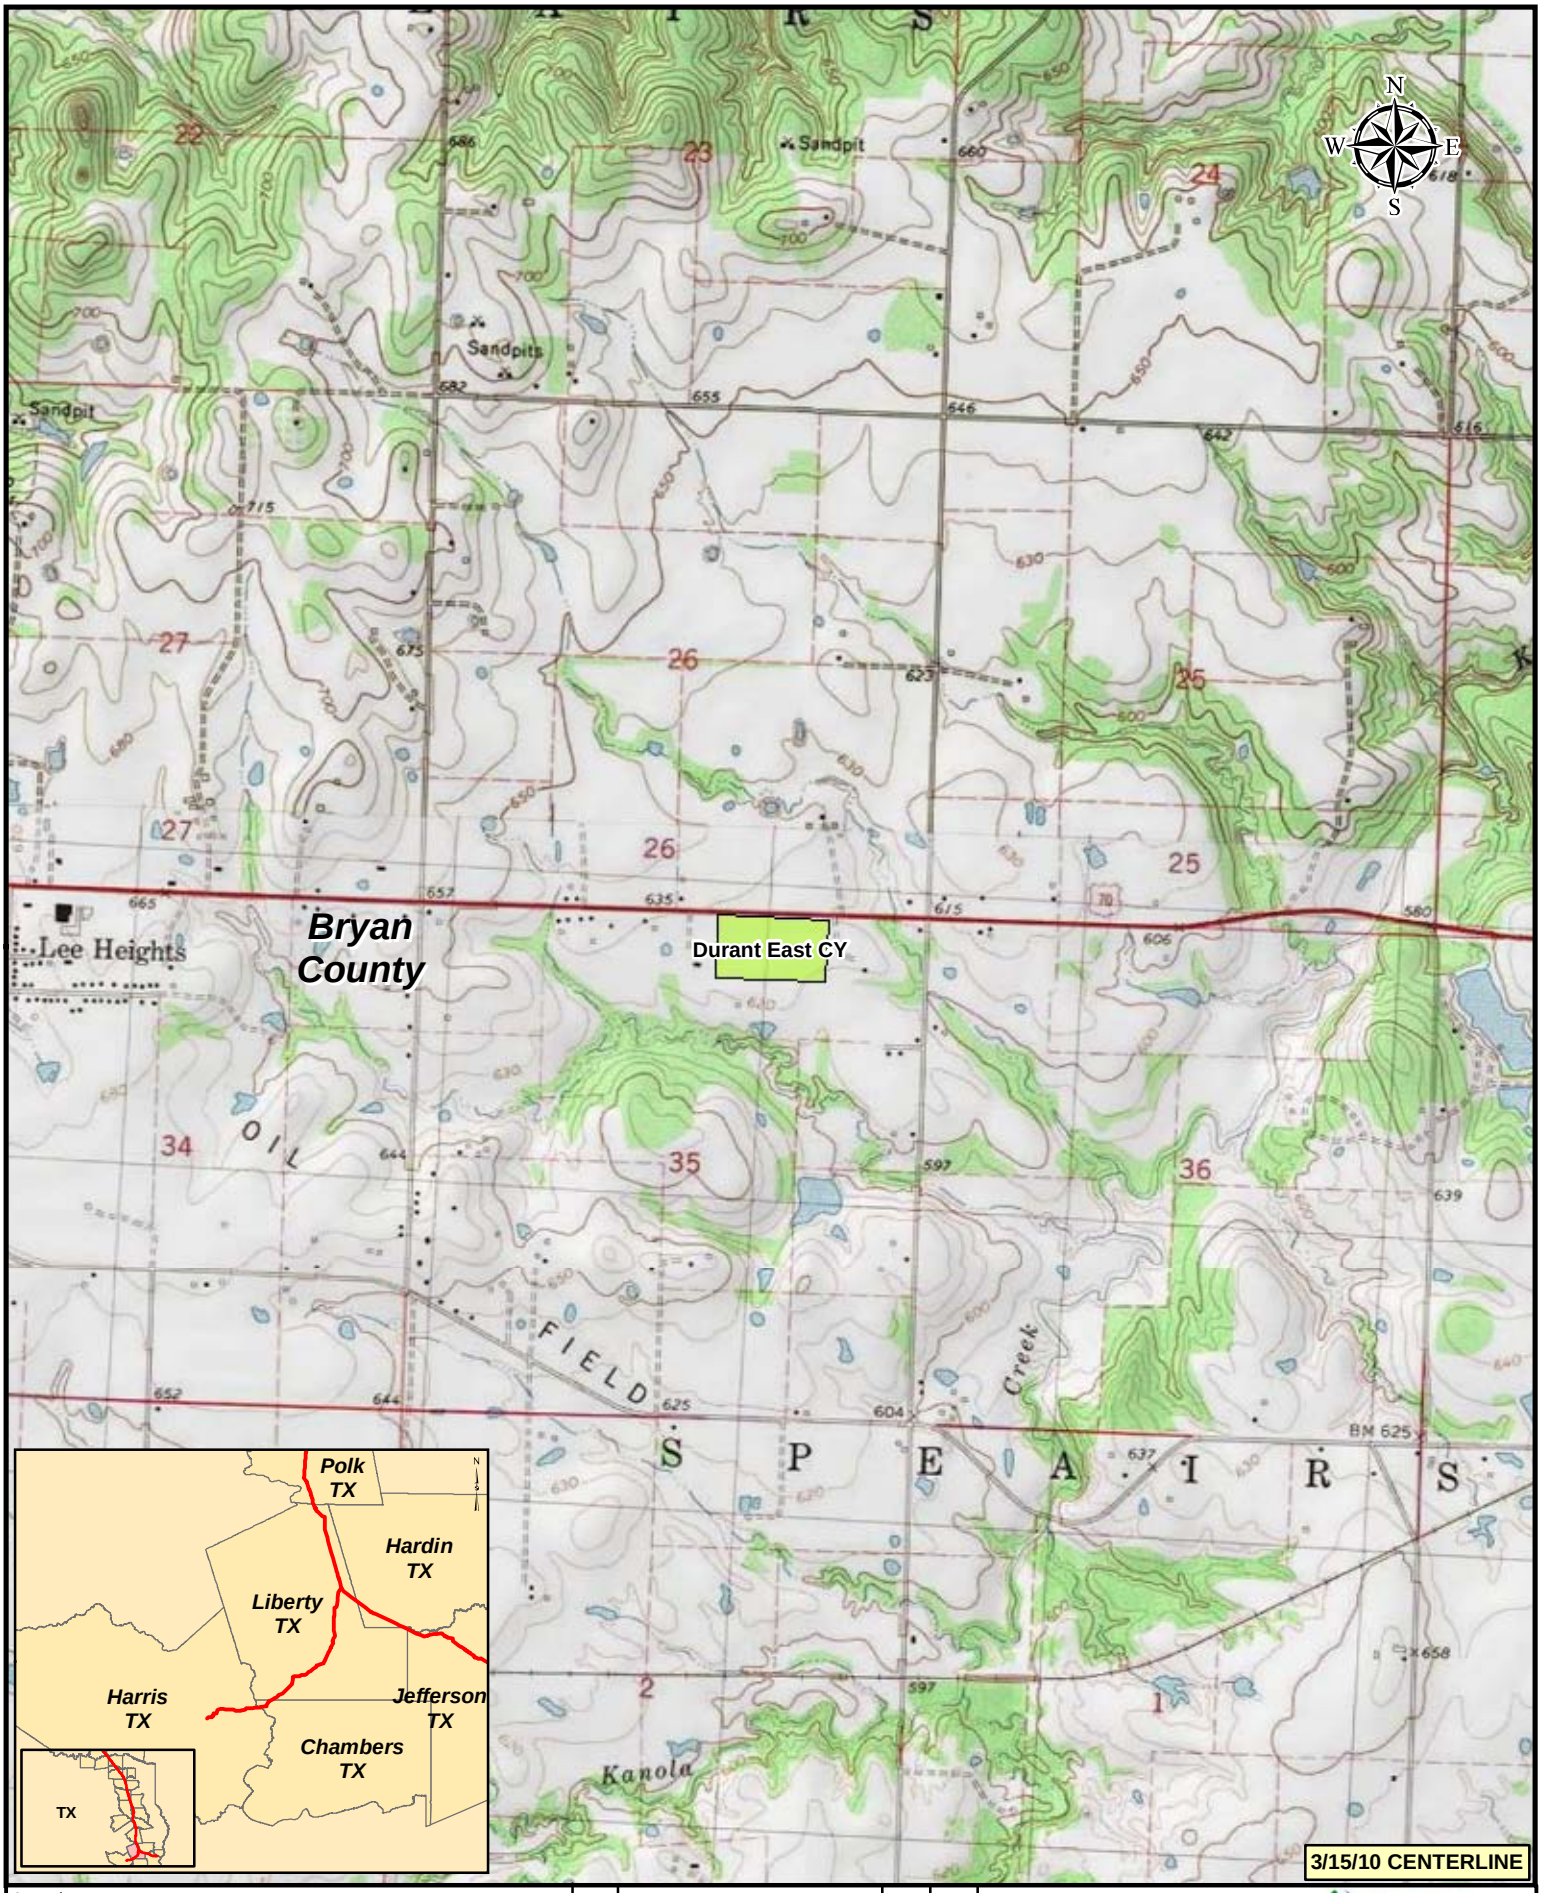

Legend

- KEYSTONE XL PROJECT
- MILEPOST
- PUMP STATION
- VALVE
- CONTRACTOR YARD
- PIPE YARD
- PIPE YARD/CONTRACTOR YARD
- PIPE YARD/RAILROAD SIDING
- RAILROAD SIDING

NO.	REVISION	DATE	APPR.
2	ISSUED FOR DEIS COMMENT SUBMITTAL TO U.S. DEPT. OF STATE (3.15.10 CL)	5.19.10	RG
1	ISSUED FOR SUPPLEMENTAL U.S. DEPT. OF STATE FILING (2.15.09 CL)	7.6.09	RG
0	ISSUED FOR UNITED STATES DEPARTMENT OF STATE (7.31.08 CL)	11.19.08	RG

PREPARED BY: TROW ENGINEERING CONSULTANTS INC.

TransCanada — In Business to Deliver

0 500 1,000 2,000 Feet

SCALE	DATE	DRAWN	CHECKED	APPROVED
1:24000	11.19.08	GS	SS	RG

KEYSTONE XL PROJECT
ROUTE SHEETS
CUSHING, OKLAHOMA TO NEDERLAND, TEXAS

PROJECT:	DRAWING NUMBER	SHEET	REVISION
50388X	XL-40-ML-2002-P- 03 -Q	03	2

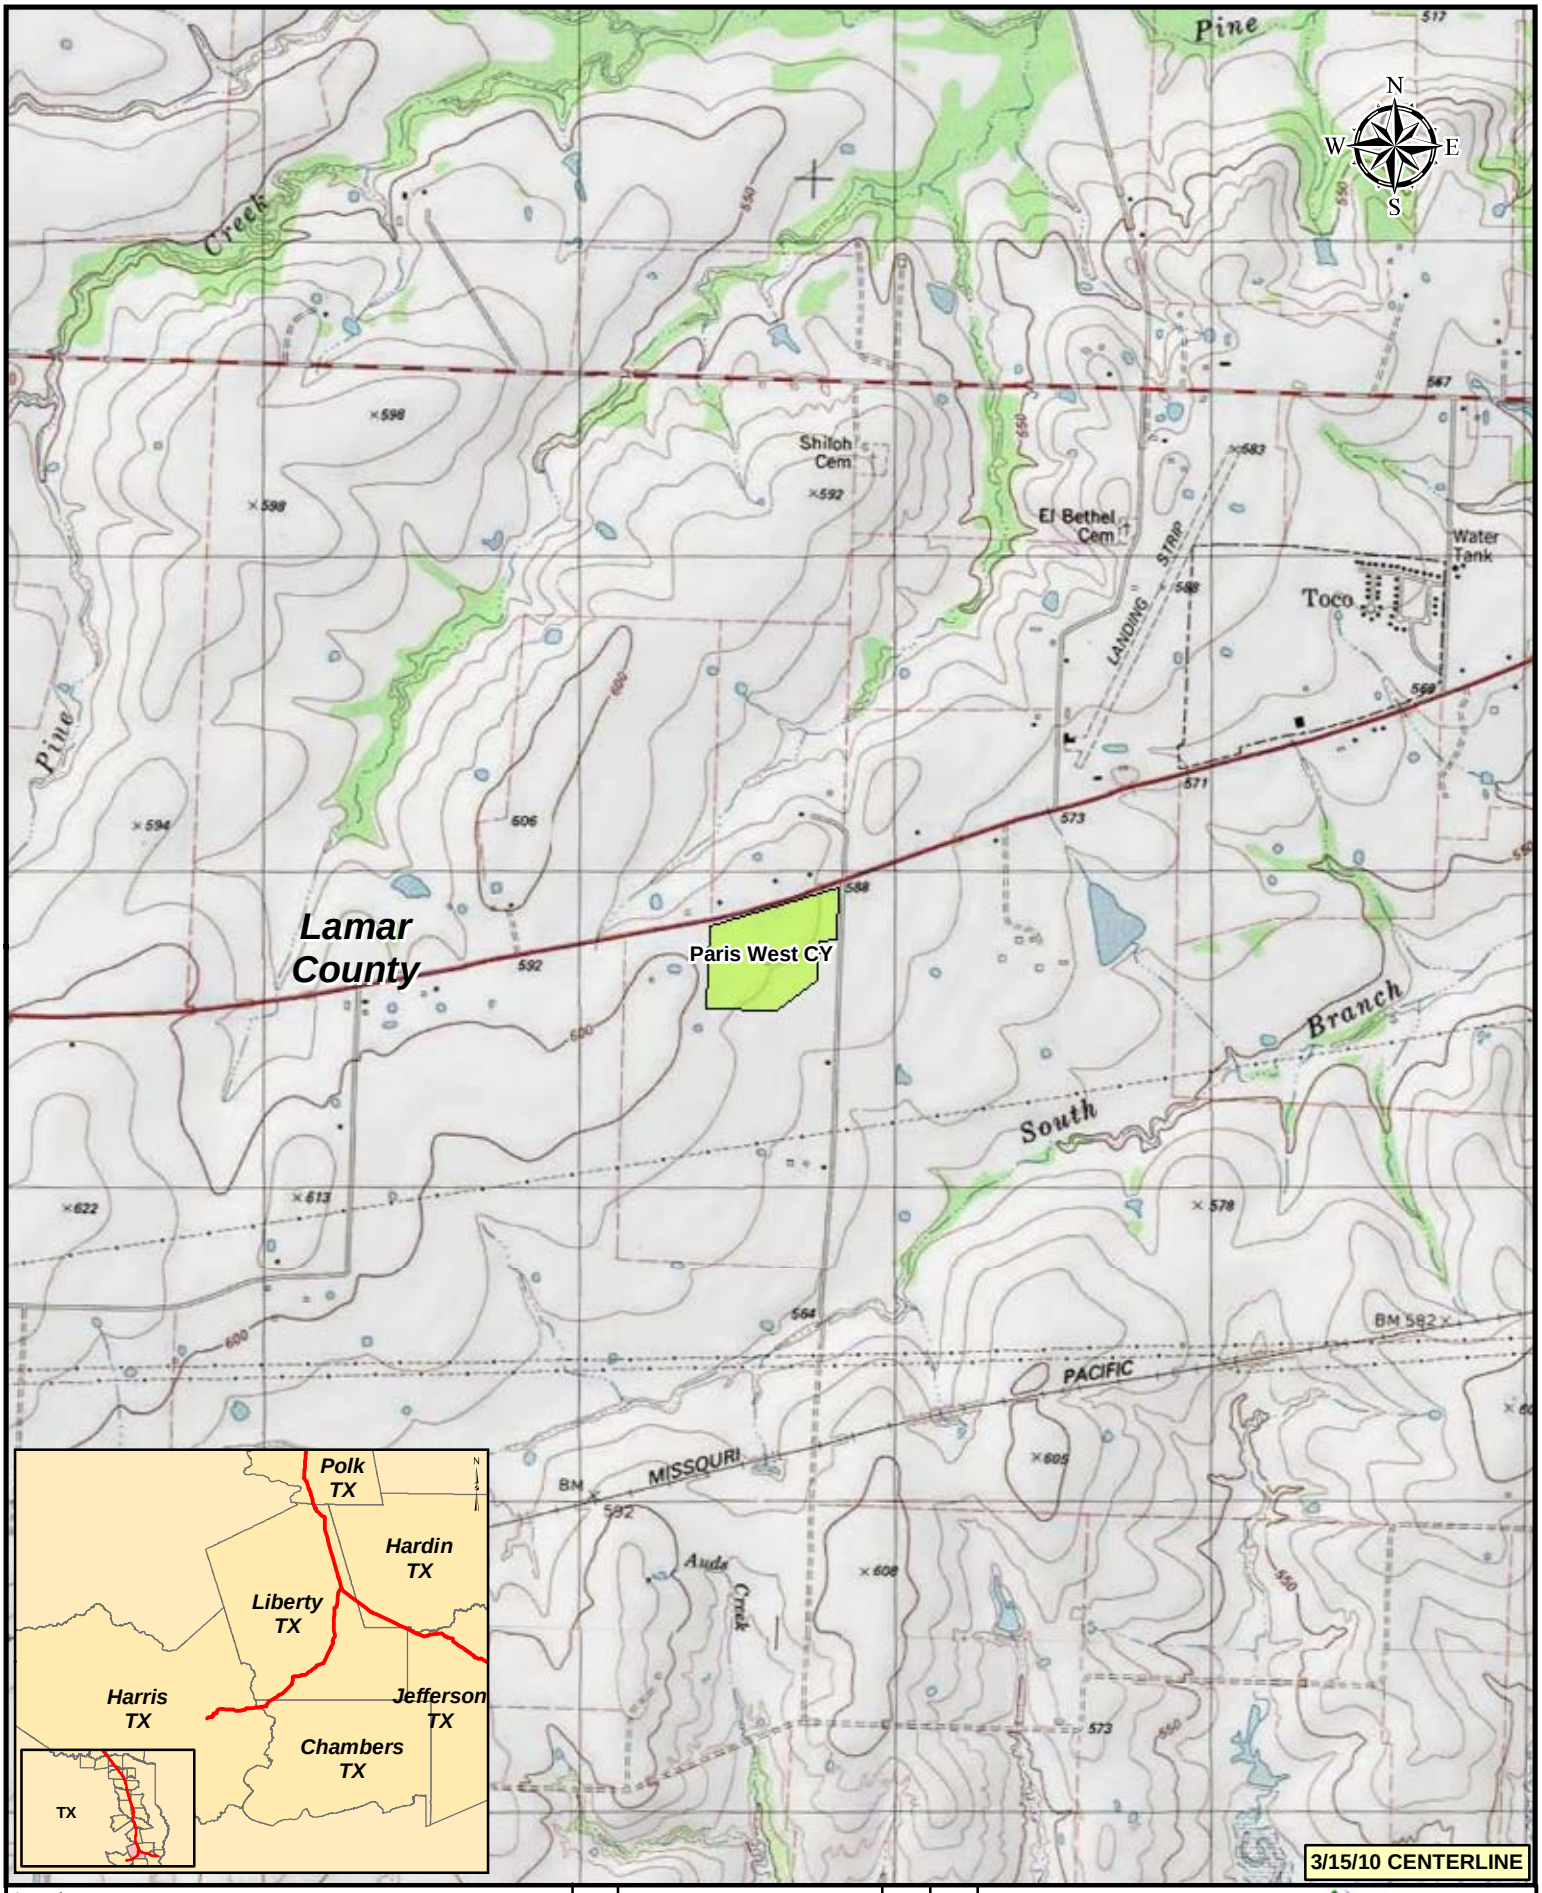

3/15/10 CENTERLINE

Legend

- KEYSTONE XL PROJECT
- MILEPOST
- PUMP STATION
- VALVE
- CONTRACTOR YARD
- PIPE YARD
- PIPE YARD/CONTRACTOR YARD
- PIPE YARD/RAILROAD SIDING
- RAILROAD SIDING

NO.	REVISION	DATE	APPR.
2	ISSUED FOR DEIS COMMENT SUBMITTAL TO U.S. DEPT. OF STATE (3.15.10 CL)	5.19.10	RG
1	ISSUED FOR SUPPLEMENTAL U.S. DEPT. OF STATE FILING (2.15.09 CL)	7.6.09	RG
0	ISSUED FOR UNITED STATES DEPARTMENT OF STATE (7.31.08 CL)	11.19.08	RG

PREPARED BY: TROW ENGINEERING CONSULTANTS INC.

TransCanada — In Business to Deliver

0 500 1,000 2,000 Feet

KEYSTONE XL PROJECT
ROUTE SHEETS
CUSHING, OKLAHOMA TO NEDERLAND, TEXAS

SCALE	DATE	DRAWN	CHECKED	APPROVED	PROJECT:	DRAWING NUMBER	SHEET	REVISION
1:24000	11.19.08	GS	SS	RG	50388X	XL-48-ML-2002-P- 04 -Q	04	2

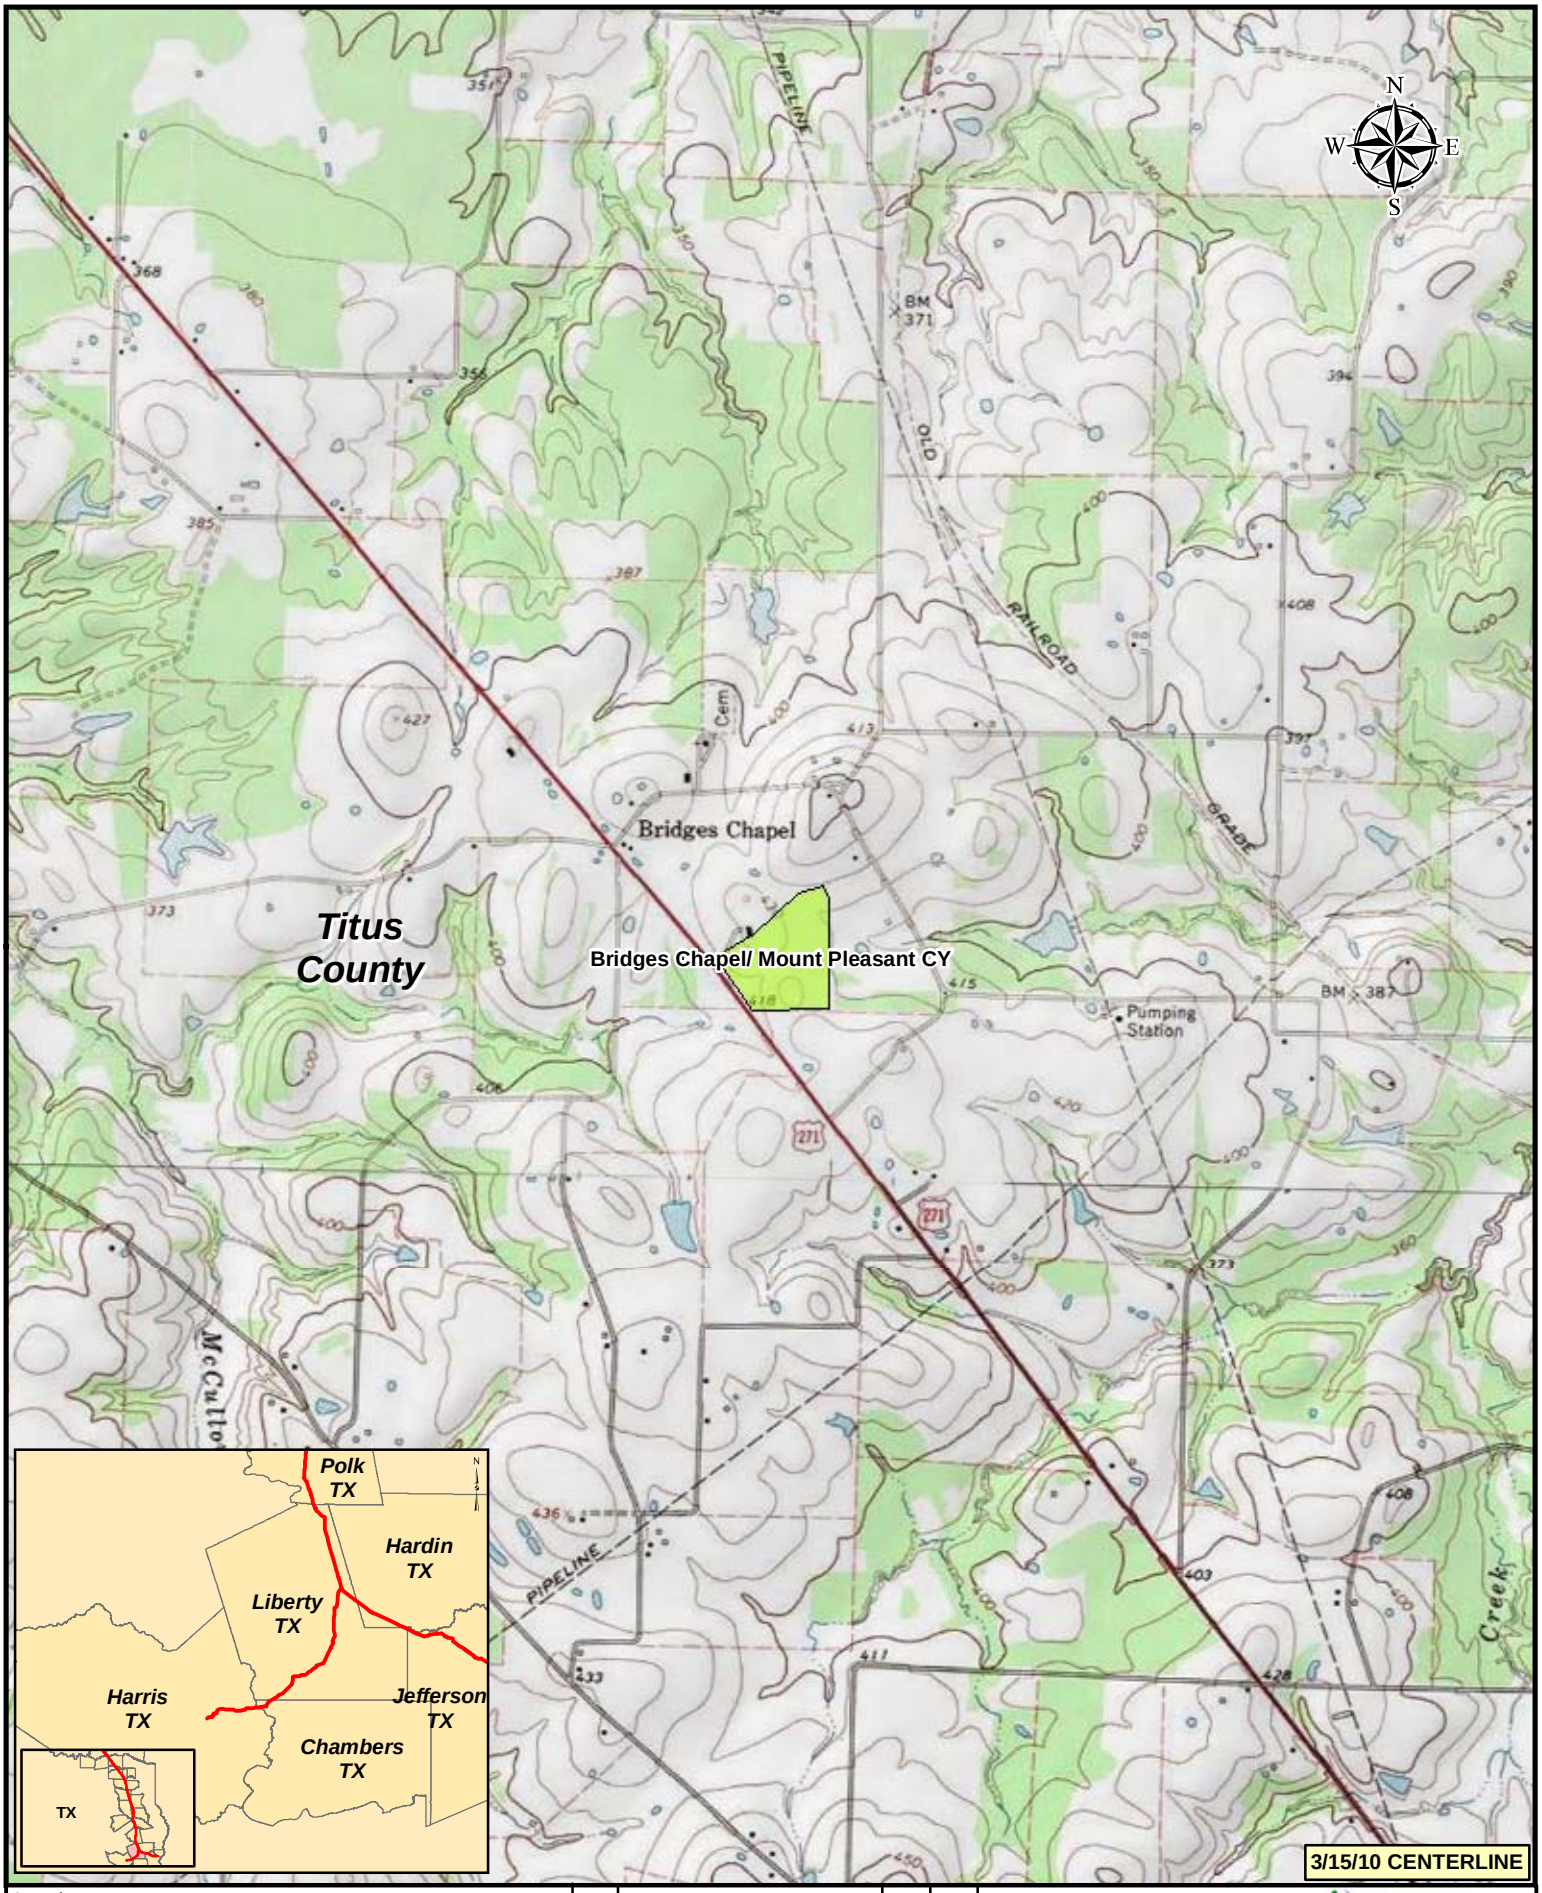

Legend

- KEYSTONE XL PROJECT
- MILEPOST
- PUMP STATION
- VALVE
- CONTRACTOR YARD
- PIPE YARD
- PIPE YARD/CONTRACTOR YARD
- PIPE YARD/RAILROAD SIDING
- RAILROAD SIDING

NO.	REVISION	DATE	APPR.
2	ISSUED FOR DEIS COMMENT SUBMITTAL TO U.S. DEPT. OF STATE (3.15.10 CL)	5.19.10	RG
1	ISSUED FOR SUPPLEMENTAL U.S. DEPT. OF STATE FILING (2.15.09 CL)	7.6.09	RG
0	ISSUED FOR UNITED STATES DEPARTMENT OF STATE (7.31.08 CL)	11.19.08	RG

PREPARED BY: TROW ENGINEERING CONSULTANTS INC.

TransCanada — in business to deliver

0 500 1,000 2,000 Feet

KEYSTONE XL PROJECT
ROUTE SHEETS
CUSHING, OKLAHOMA TO NEDERLAND, TEXAS

SCALE	DATE	DRAWN	CHECKED	APPROVED	PROJECT:	DRAWING NUMBER	SHEET	REVISION
1:24000	11.19.08	GS	SS	RG	50388X	XL-48-ML-2002-P- 05 -Q	05	2

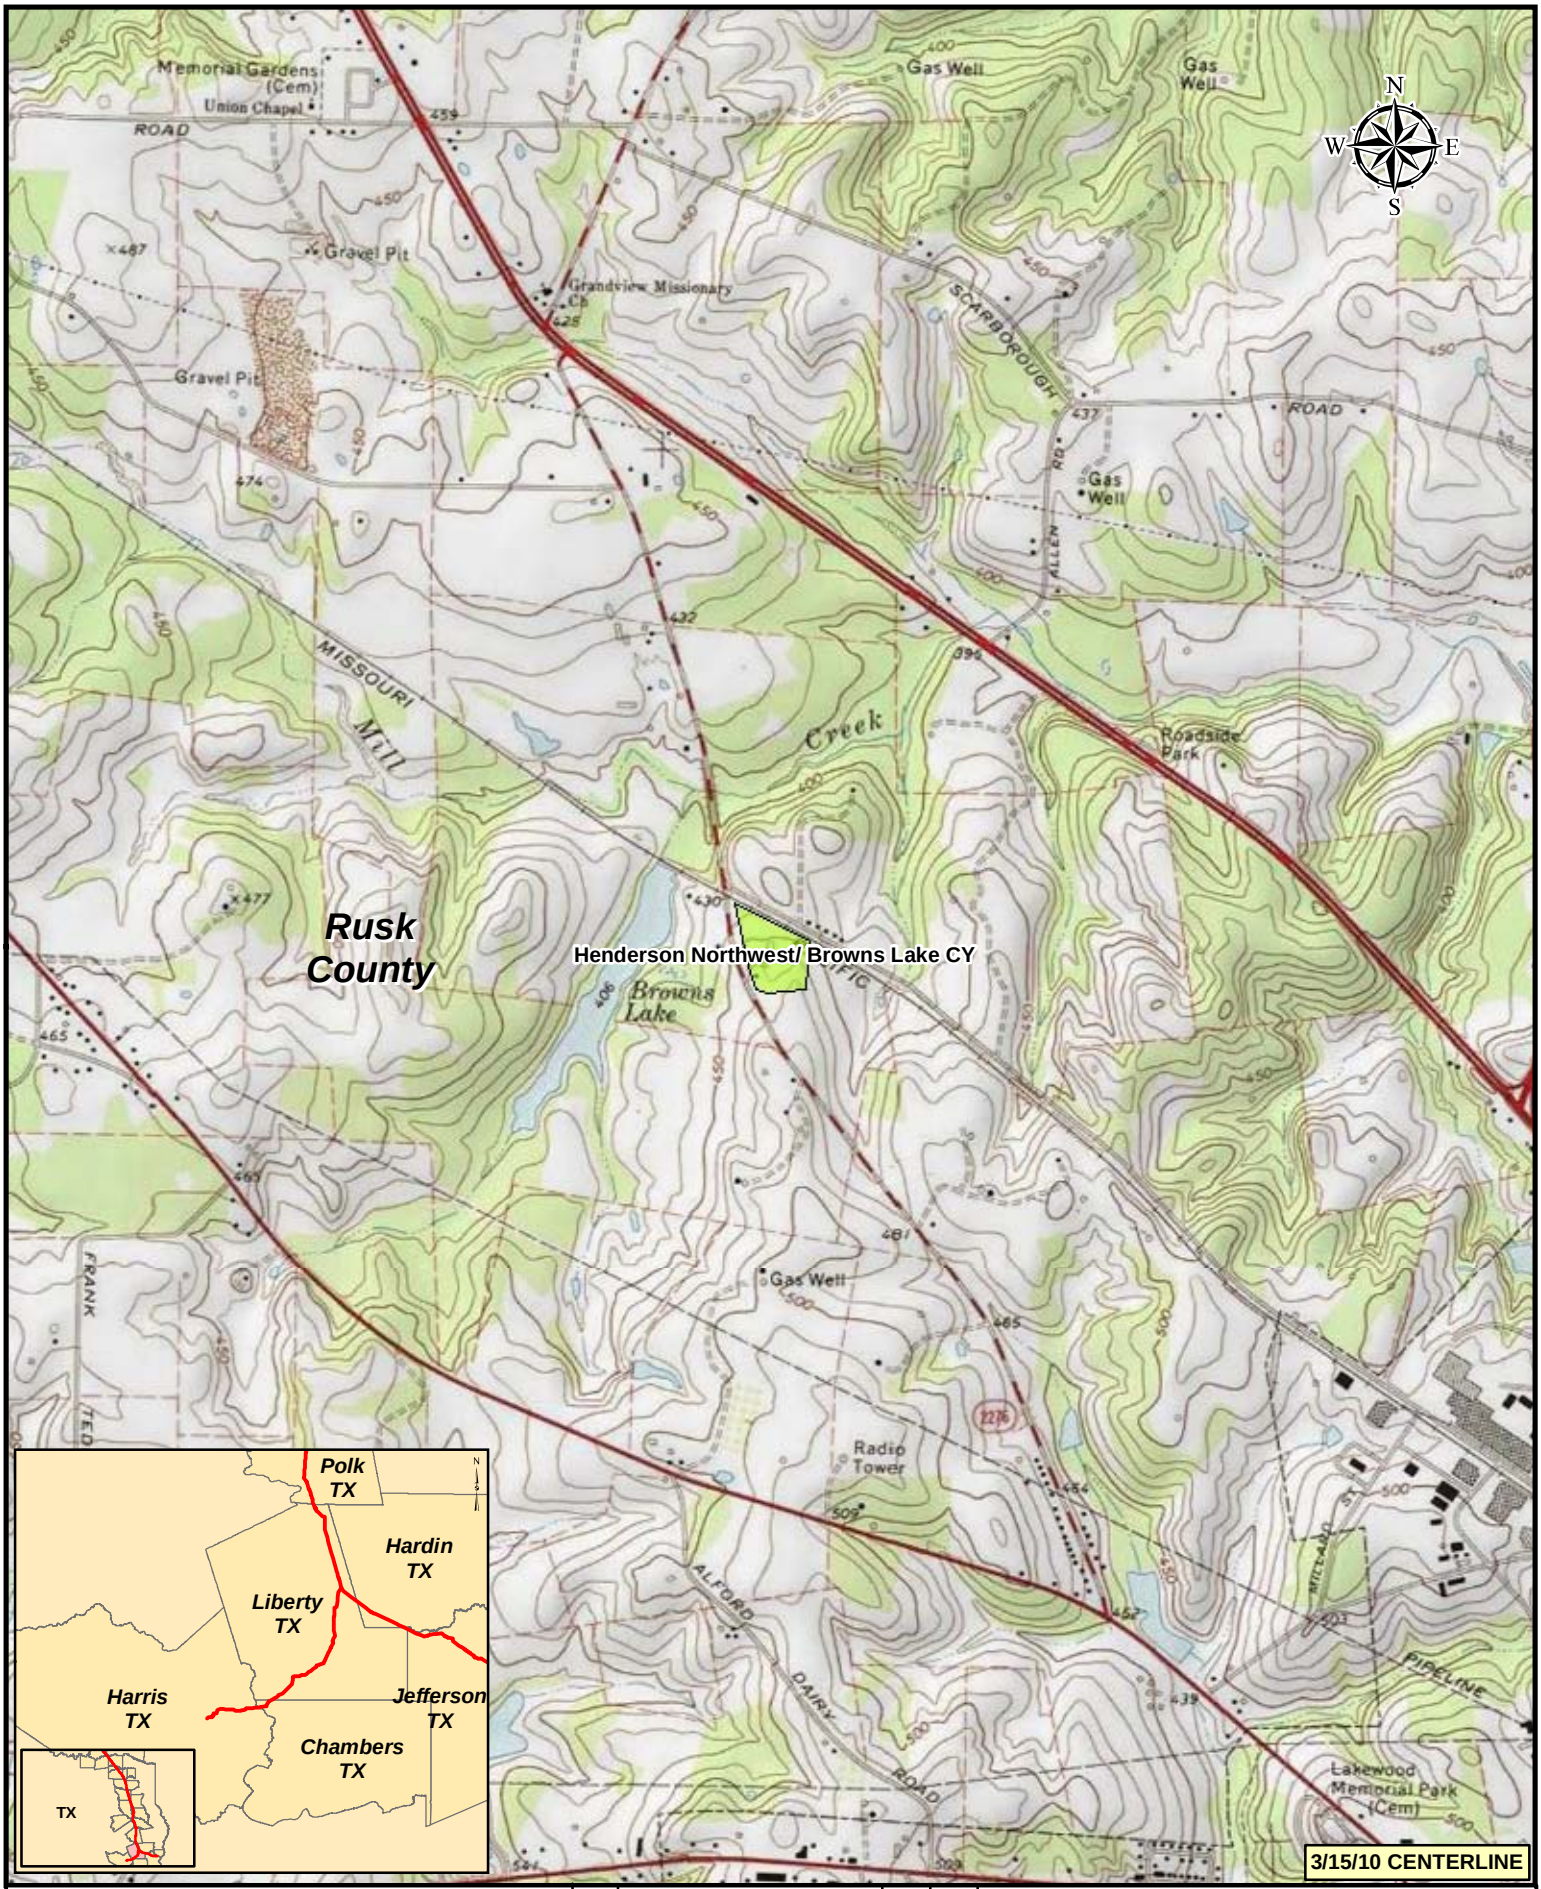

Legend

- KEYSTONE XL PROJECT
- MILEPOST
- PUMP STATION
- VALVE
- CONTRACTOR YARD
- PIPE YARD
- PIPE YARD/CONTRACTOR YARD
- PIPE YARD/RAILROAD SIDING
- RAILROAD SIDING

NO.	REVISION	DATE	APPR.
2	ISSUED FOR DEIS COMMENT SUBMITTAL TO U.S. DEPT. OF STATE (3.15.10 CL)	5.19.10	RG
1	ISSUED FOR SUPPLEMENTAL U.S. DEPT. OF STATE FILING (2.15.09 CL)	7.6.09	RG
0	ISSUED FOR UNITED STATES DEPARTMENT OF STATE (7.31.08 CL)	11.19.08	RG

PREPARED BY: TROW ENGINEERING CONSULTANTS INC.

TransCanada — In Business to Deliver

0 500 1,000 2,000 Feet

KEYSTONE XL PROJECT
ROUTE SHEETS
CUSHING, OKLAHOMA TO NEDERLAND, TEXAS

SCALE	DATE	DRAWN	CHECKED	APPROVED	PROJECT:	DRAWING NUMBER	SHEET	REVISION
1:24000	11.19.08	GS	SS	RG	50388X	XL-48-ML-2002-P- 06 -Q	06	2

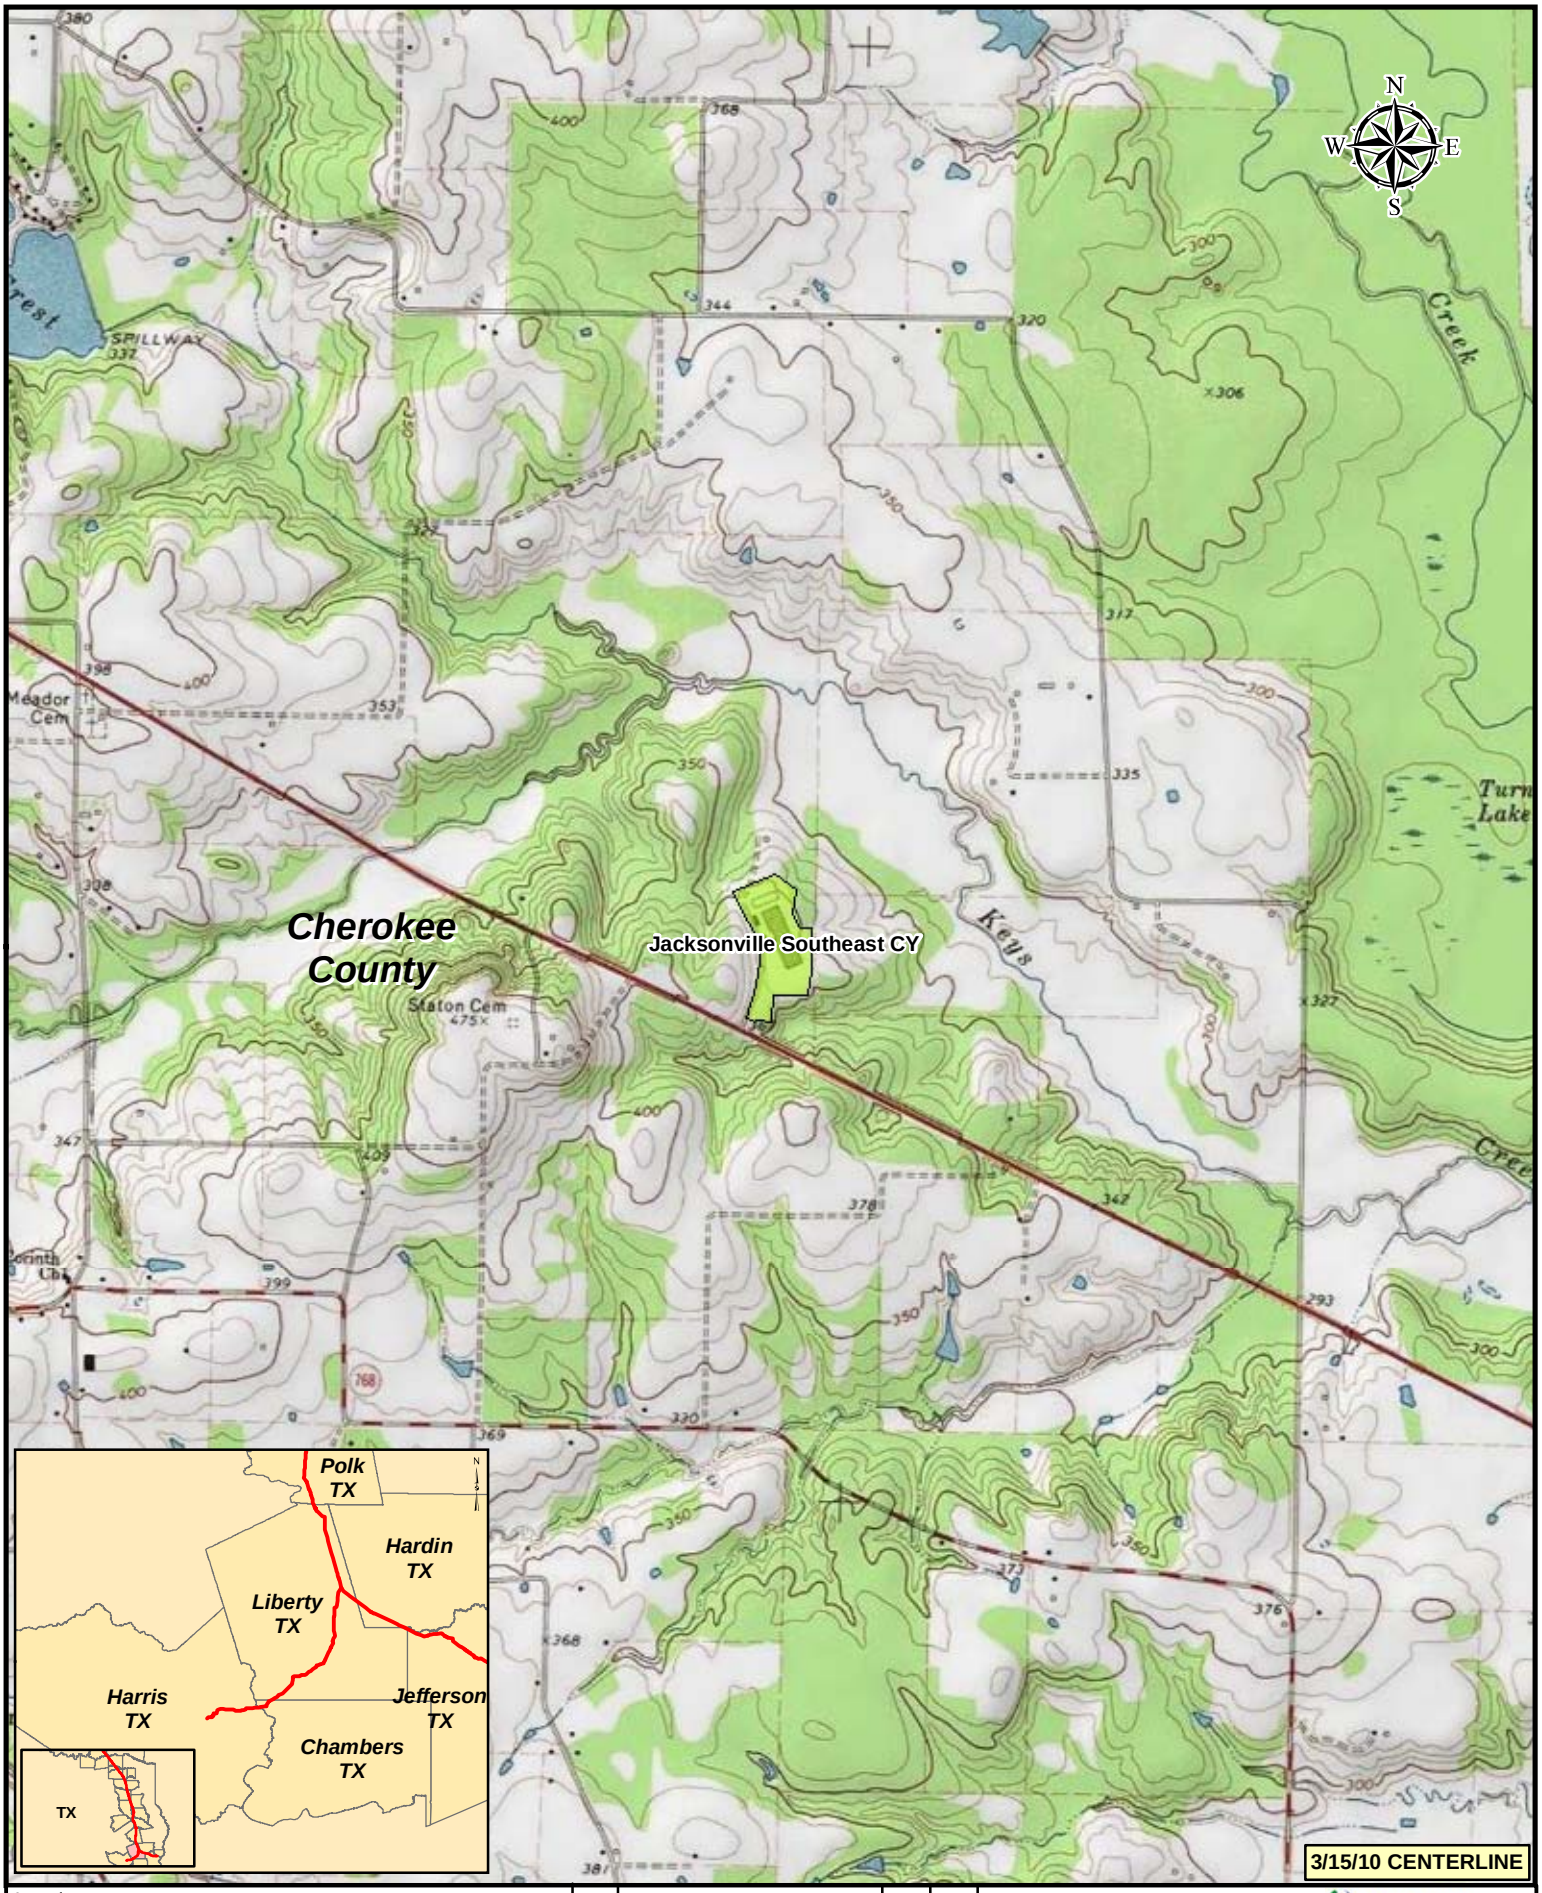

Legend

- KEYSTONE XL PROJECT
- MILEPOST
- PUMP STATION
- VALVE
- CONTRACTOR YARD
- PIPE YARD
- PIPE YARD/CONTRACTOR YARD
- PIPE YARD/RAILROAD SIDING
- RAILROAD SIDING

NO.	REVISION	DATE	APPR.
2	ISSUED FOR DEIS COMMENT SUBMITTAL TO U.S. DEPT. OF STATE (3.15.10 CL)	5.19.10	RG
1	ISSUED FOR SUPPLEMENTAL U.S. DEPT. OF STATE FILING (2.15.09 CL)	7.6.09	RG
0	ISSUED FOR UNITED STATES DEPARTMENT OF STATE (7.31.08 CL)	11.19.08	RG

PREPARED BY: TROW ENGINEERING CONSULTANTS INC.

TransCanada — In business to deliver

0 500 1,000 2,000 Feet

KEYSTONE XL PROJECT
ROUTE SHEETS
CUSHING, OKLAHOMA TO NEDERLAND, TEXAS

SCALE	DATE	DRAWN	CHECKED	APPROVED	PROJECT:	DRAWING NUMBER	SHEET	REVISION
1:24000	11.19.08	GS	SS	RG	50388X	XL-48-ML-2002-P- 07 -Q	07	2

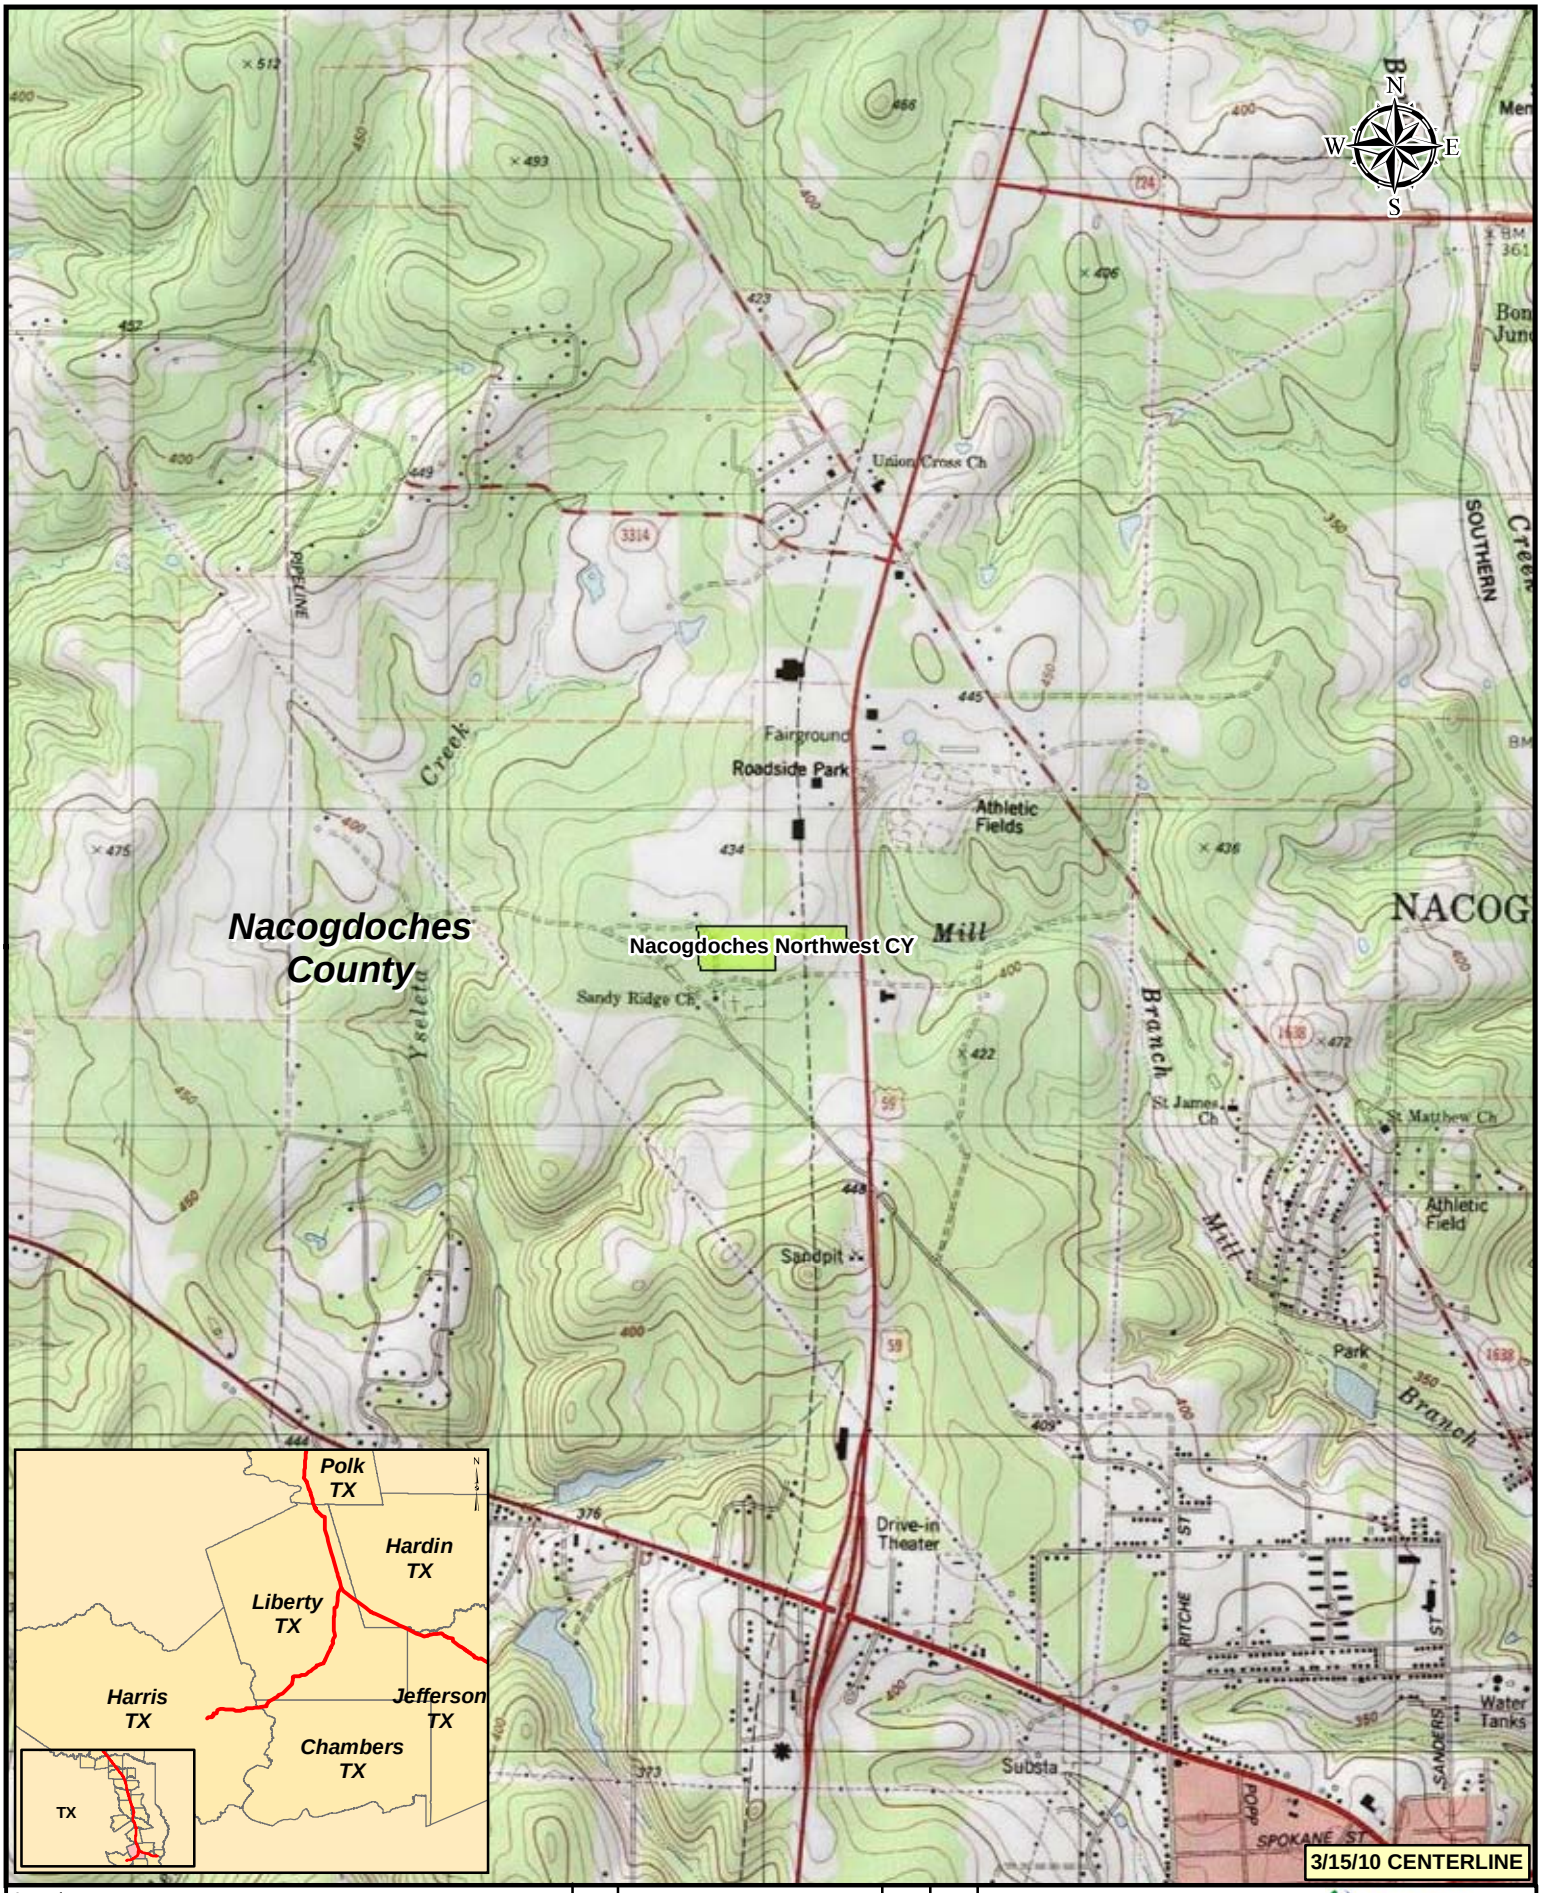

Legend

- KEYSTONE XL PROJECT
- MILEPOST
- PUMP STATION
- VALVE
- CONTRACTOR YARD
- PIPE YARD
- PIPE YARD/CONTRACTOR YARD
- PIPE YARD/RAILROAD SIDING
- RAILROAD SIDING

NO.	REVISION	DATE	APPR.
2	ISSUED FOR DEIS COMMENT SUBMITTAL TO U.S. DEPT. OF STATE (3.15.10 CL)	5.19.10	RG
1	ISSUED FOR SUPPLEMENTAL U.S. DEPT. OF STATE FILING (2.15.09 CL)	7.6.09	RG
0	ISSUED FOR UNITED STATES DEPARTMENT OF STATE (7.31.08 CL)	11.19.08	RG

PREPARED BY: TROW ENGINEERING CONSULTANTS INC.

TransCanada — In business to deliver

0 500 1,000 2,000 Feet

KEYSTONE XL PROJECT
ROUTE SHEETS
CUSHING, OKLAHOMA TO NEDERLAND, TEXAS

SCALE	DATE	DRAWN	CHECKED	APPROVED	PROJECT:	DRAWING NUMBER	SHEET	REVISION
1:24000	11.19.08	GS	SS	RG	50388X	XL-48-ML-2002-P- 08 -Q	08	2

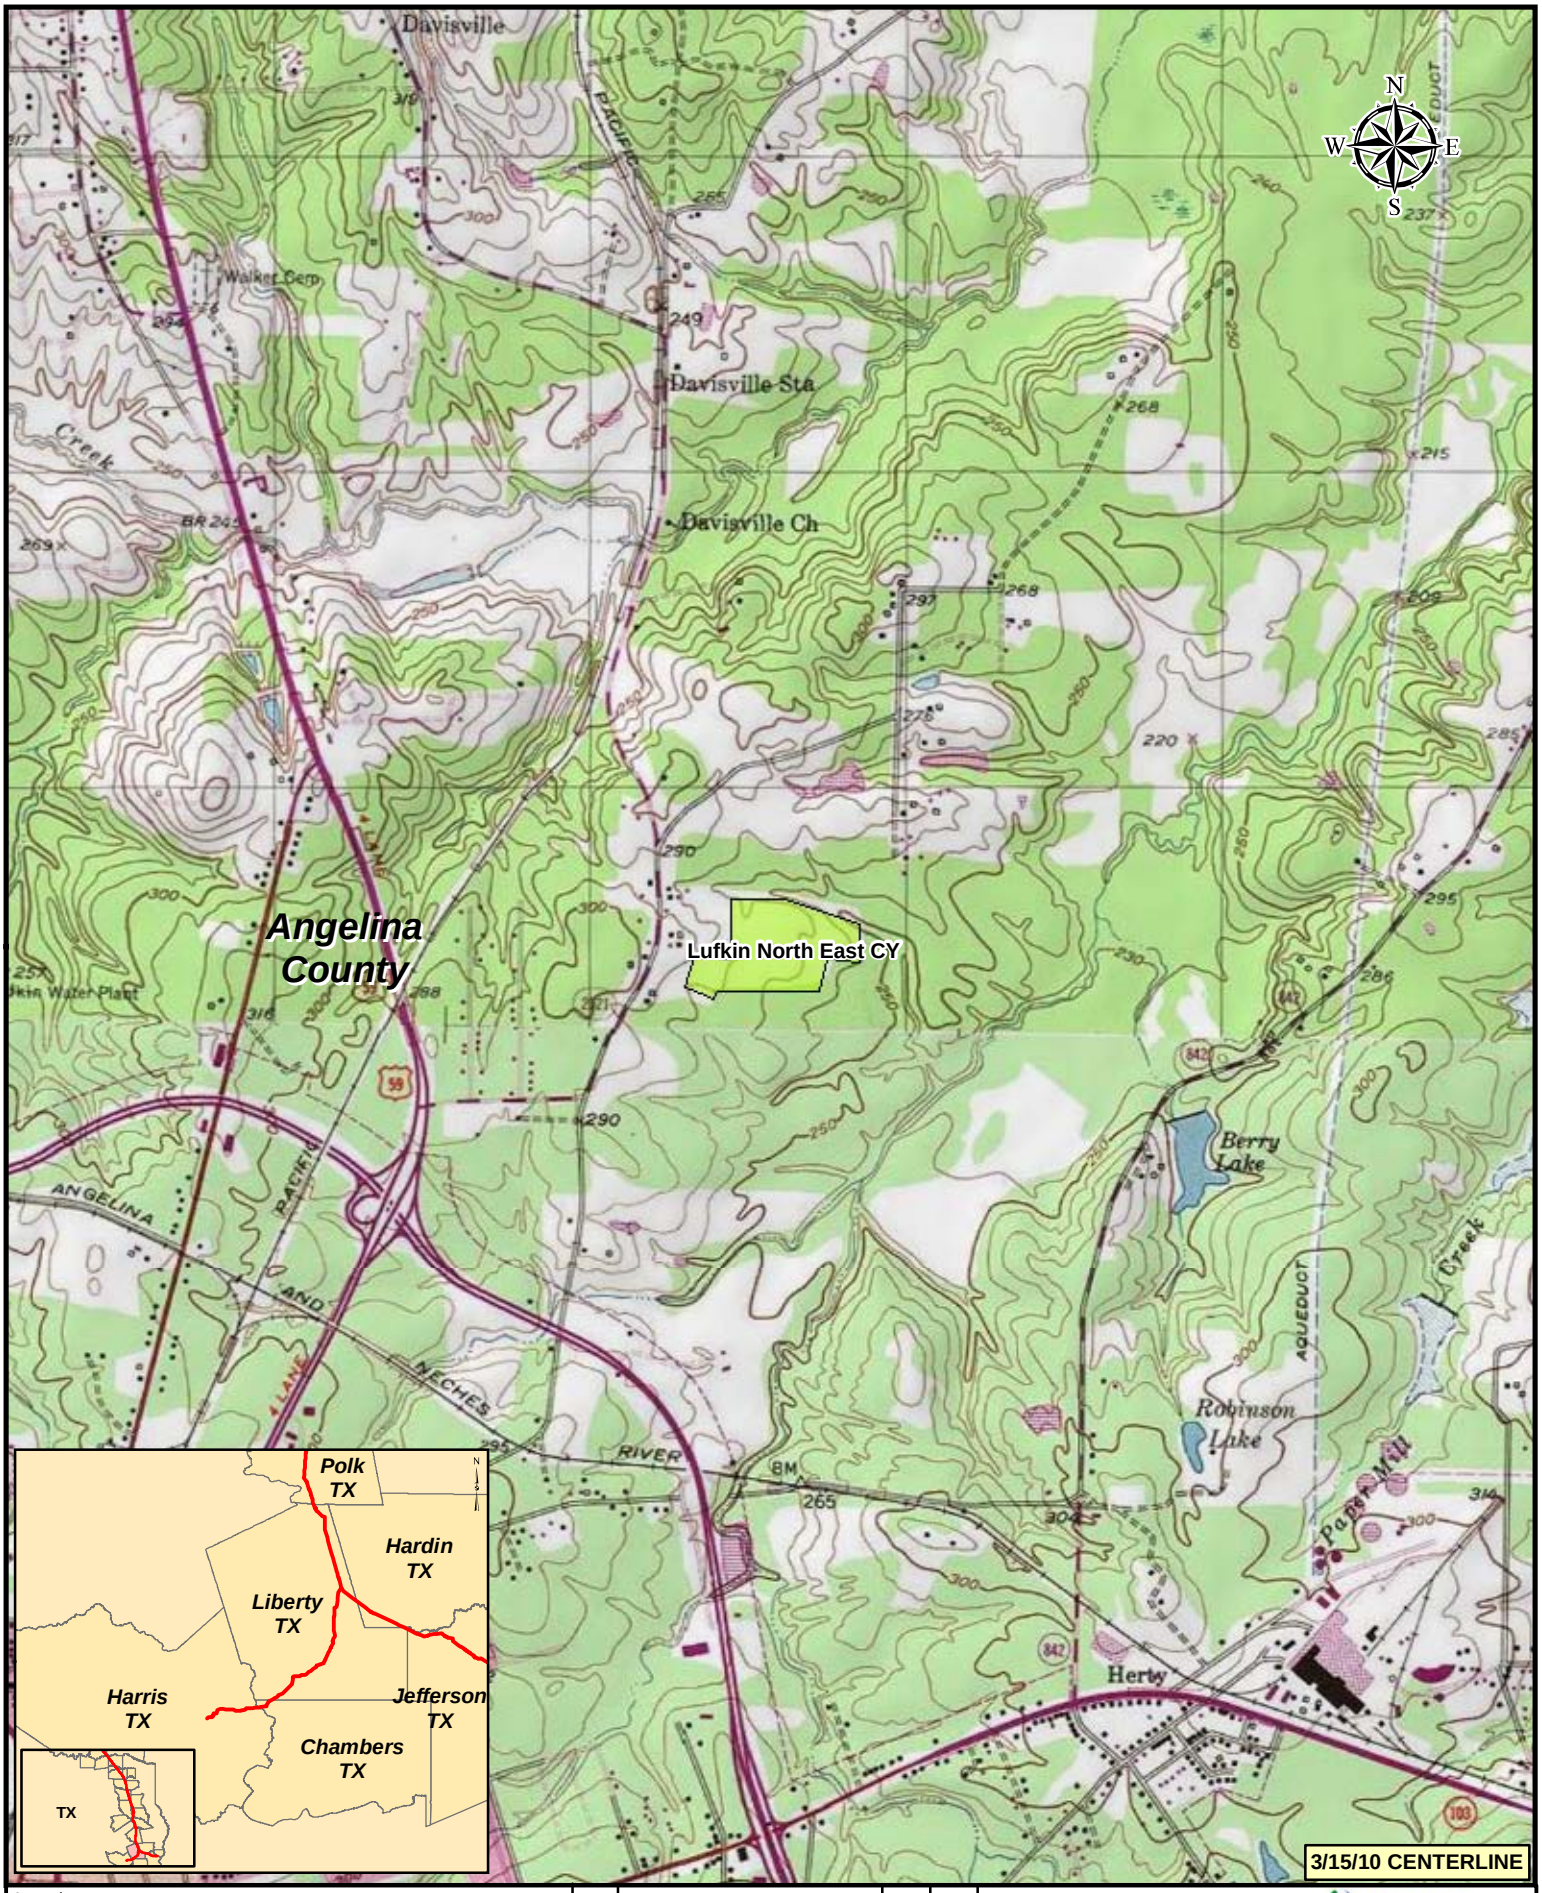

Legend

- KEYSTONE XL PROJECT
- MILEPOST
- PUMP STATION
- VALVE
- CONTRACTOR YARD
- PIPE YARD
- PIPE YARD/CONTRACTOR YARD
- PIPE YARD/RAILROAD SIDING
- RAILROAD SIDING

NO.	REVISION	DATE	APPR.
2	ISSUED FOR DEIS COMMENT SUBMITTAL TO U.S. DEPT. OF STATE (3.15.10 CL)	5.19.10	RG
1	ISSUED FOR SUPPLEMENTAL U.S. DEPT. OF STATE FILING (2.15.09 CL)	7.6.09	RG
0	ISSUED FOR UNITED STATES DEPARTMENT OF STATE (7.31.08 CL)	11.19.08	RG

PREPARED BY: TROW ENGINEERING CONSULTANTS INC.

TransCanada — In business to deliver

0 500 1,000 2,000 Feet

KEYSTONE XL PROJECT
ROUTE SHEETS
CUSHING, OKLAHOMA TO NEDERLAND, TEXAS

SCALE	DATE	DRAWN	CHECKED	APPROVED	PROJECT:	DRAWING NUMBER	SHEET	REVISION
1:24000	11.19.08	GS	SS	RG	50388X	XL-48-ML-2002-P- 09 -Q	09	2

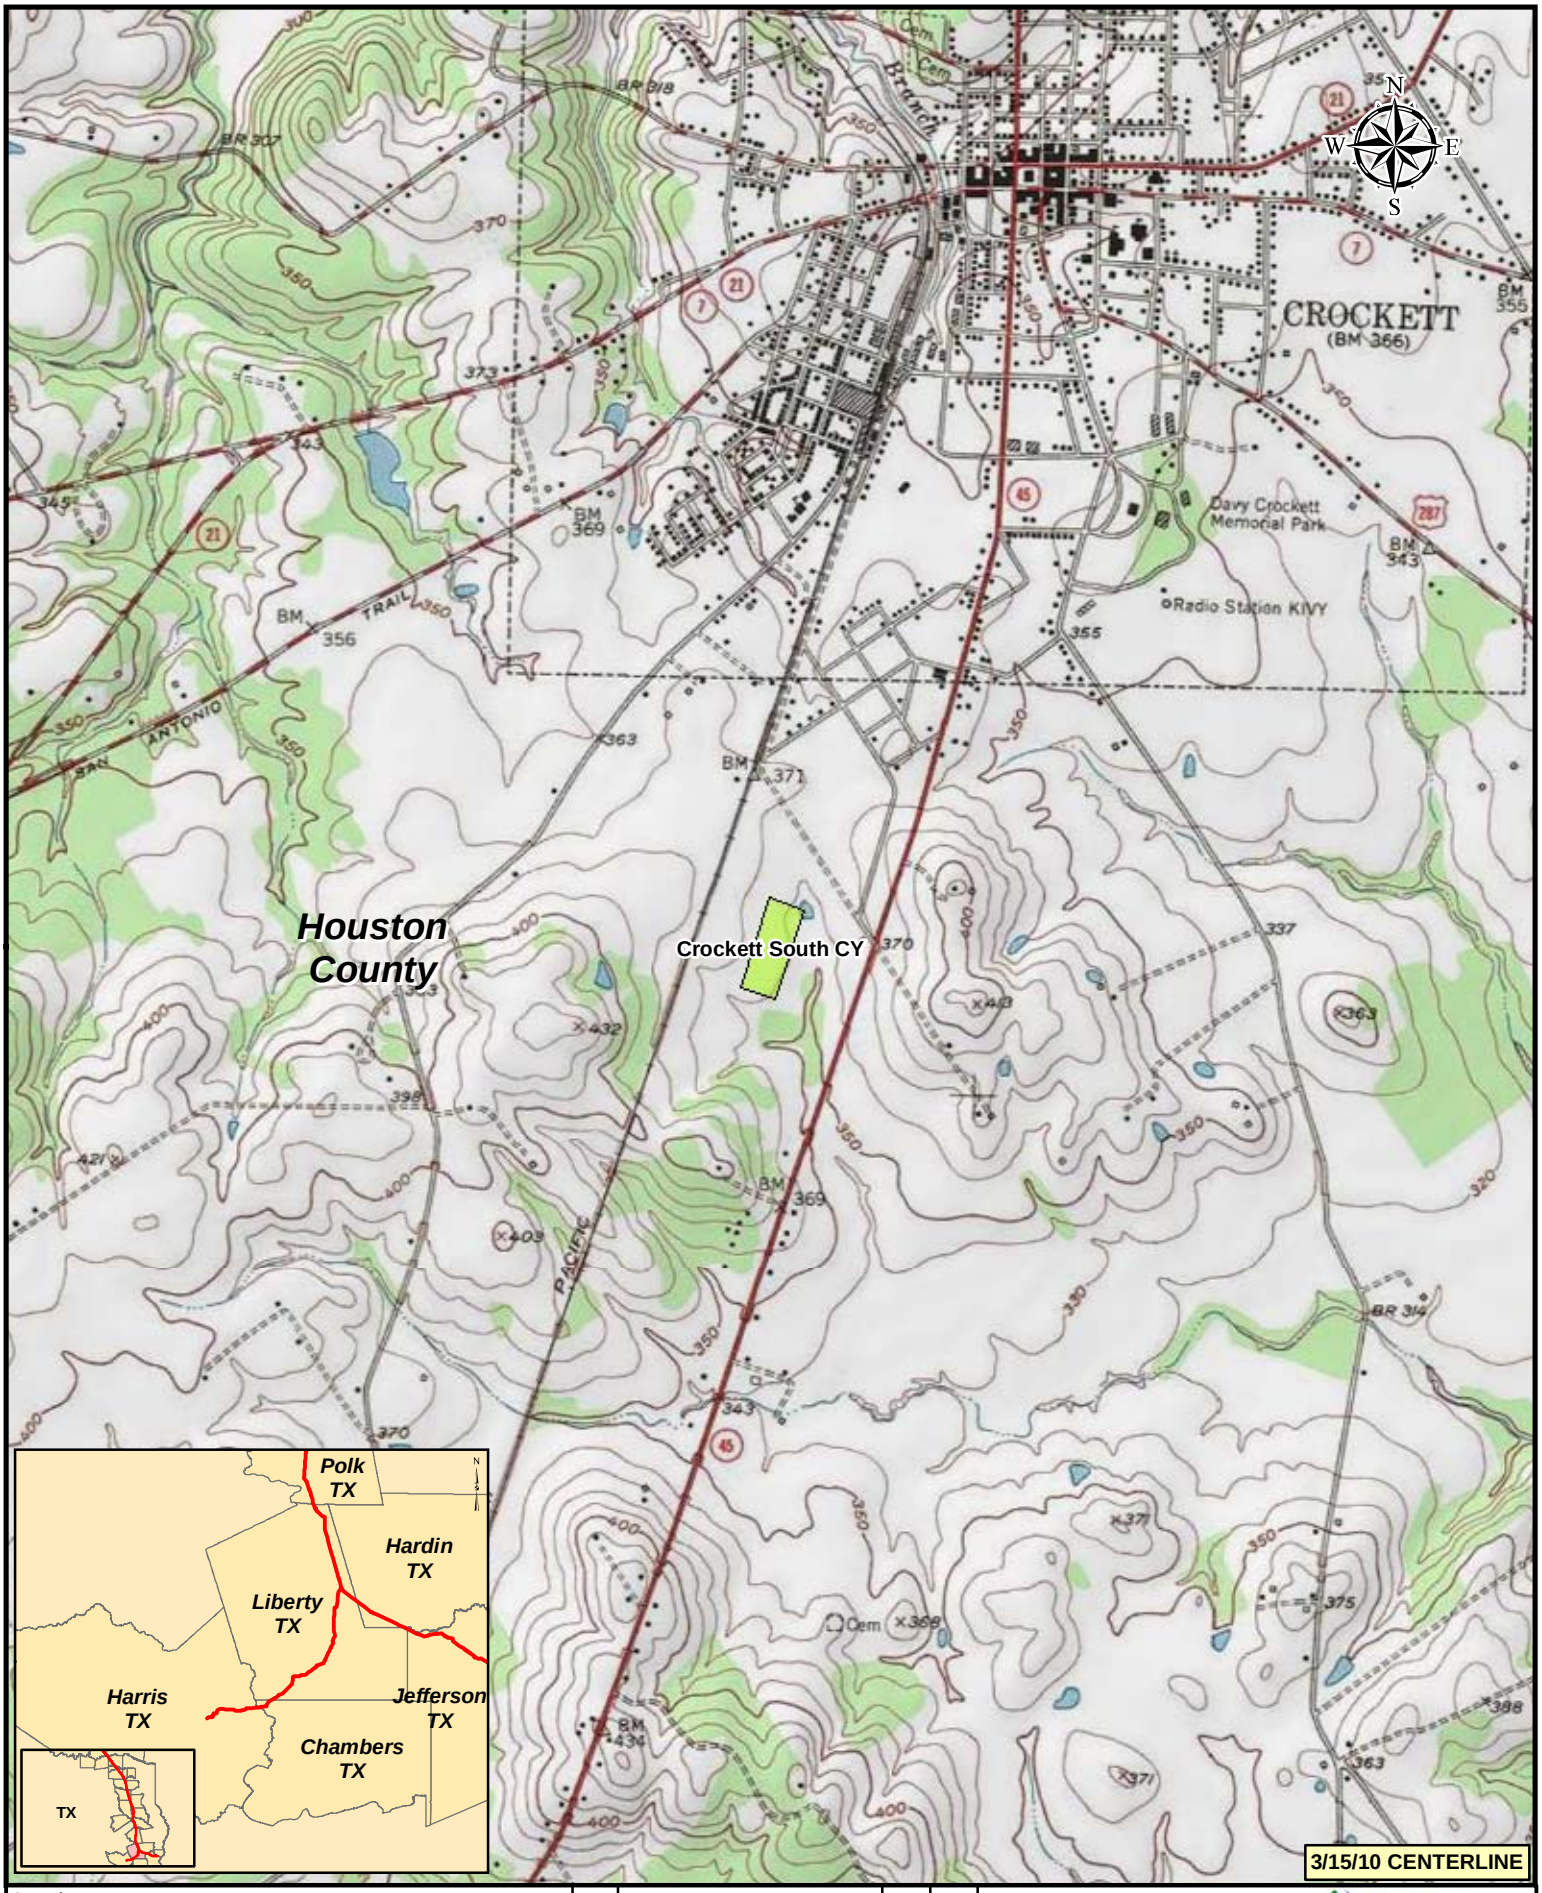

Legend

- KEYSTONE XL PROJECT
- MILEPOST
- PUMP STATION
- VALVE
- CONTRACTOR YARD
- PIPE YARD
- PIPE YARD/CONTRACTOR YARD
- PIPE YARD/RAILROAD SIDING
- RAILROAD SIDING

NO.	REVISION	DATE	APPR.
2	ISSUED FOR DEIS COMMENT SUBMITTAL TO U.S. DEPT. OF STATE (3.15.10 CL)	5.19.10	RG
1	ISSUED FOR SUPPLEMENTAL U.S. DEPT. OF STATE FILING (2.15.09 CL)	7.6.09	RG
0	ISSUED FOR UNITED STATES DEPARTMENT OF STATE (7.31.08 CL)	11.19.08	RG

PREPARED BY: TROW ENGINEERING CONSULTANTS INC.

TransCanada
In business to deliver

0 500 1,000 2,000 Feet

SCALE	DATE	DRAWN	CHECKED	APPROVED
1:24000	11.19.08	GS	SS	RG

KEYSTONE XL PROJECT
ROUTE SHEETS
CUSHING, OKLAHOMA TO NEDERLAND, TEXAS

PROJECT:	DRAWING NUMBER	SHEET	REVISION
50388X	XL-48-ML-2002-P- 10 -Q	10	2

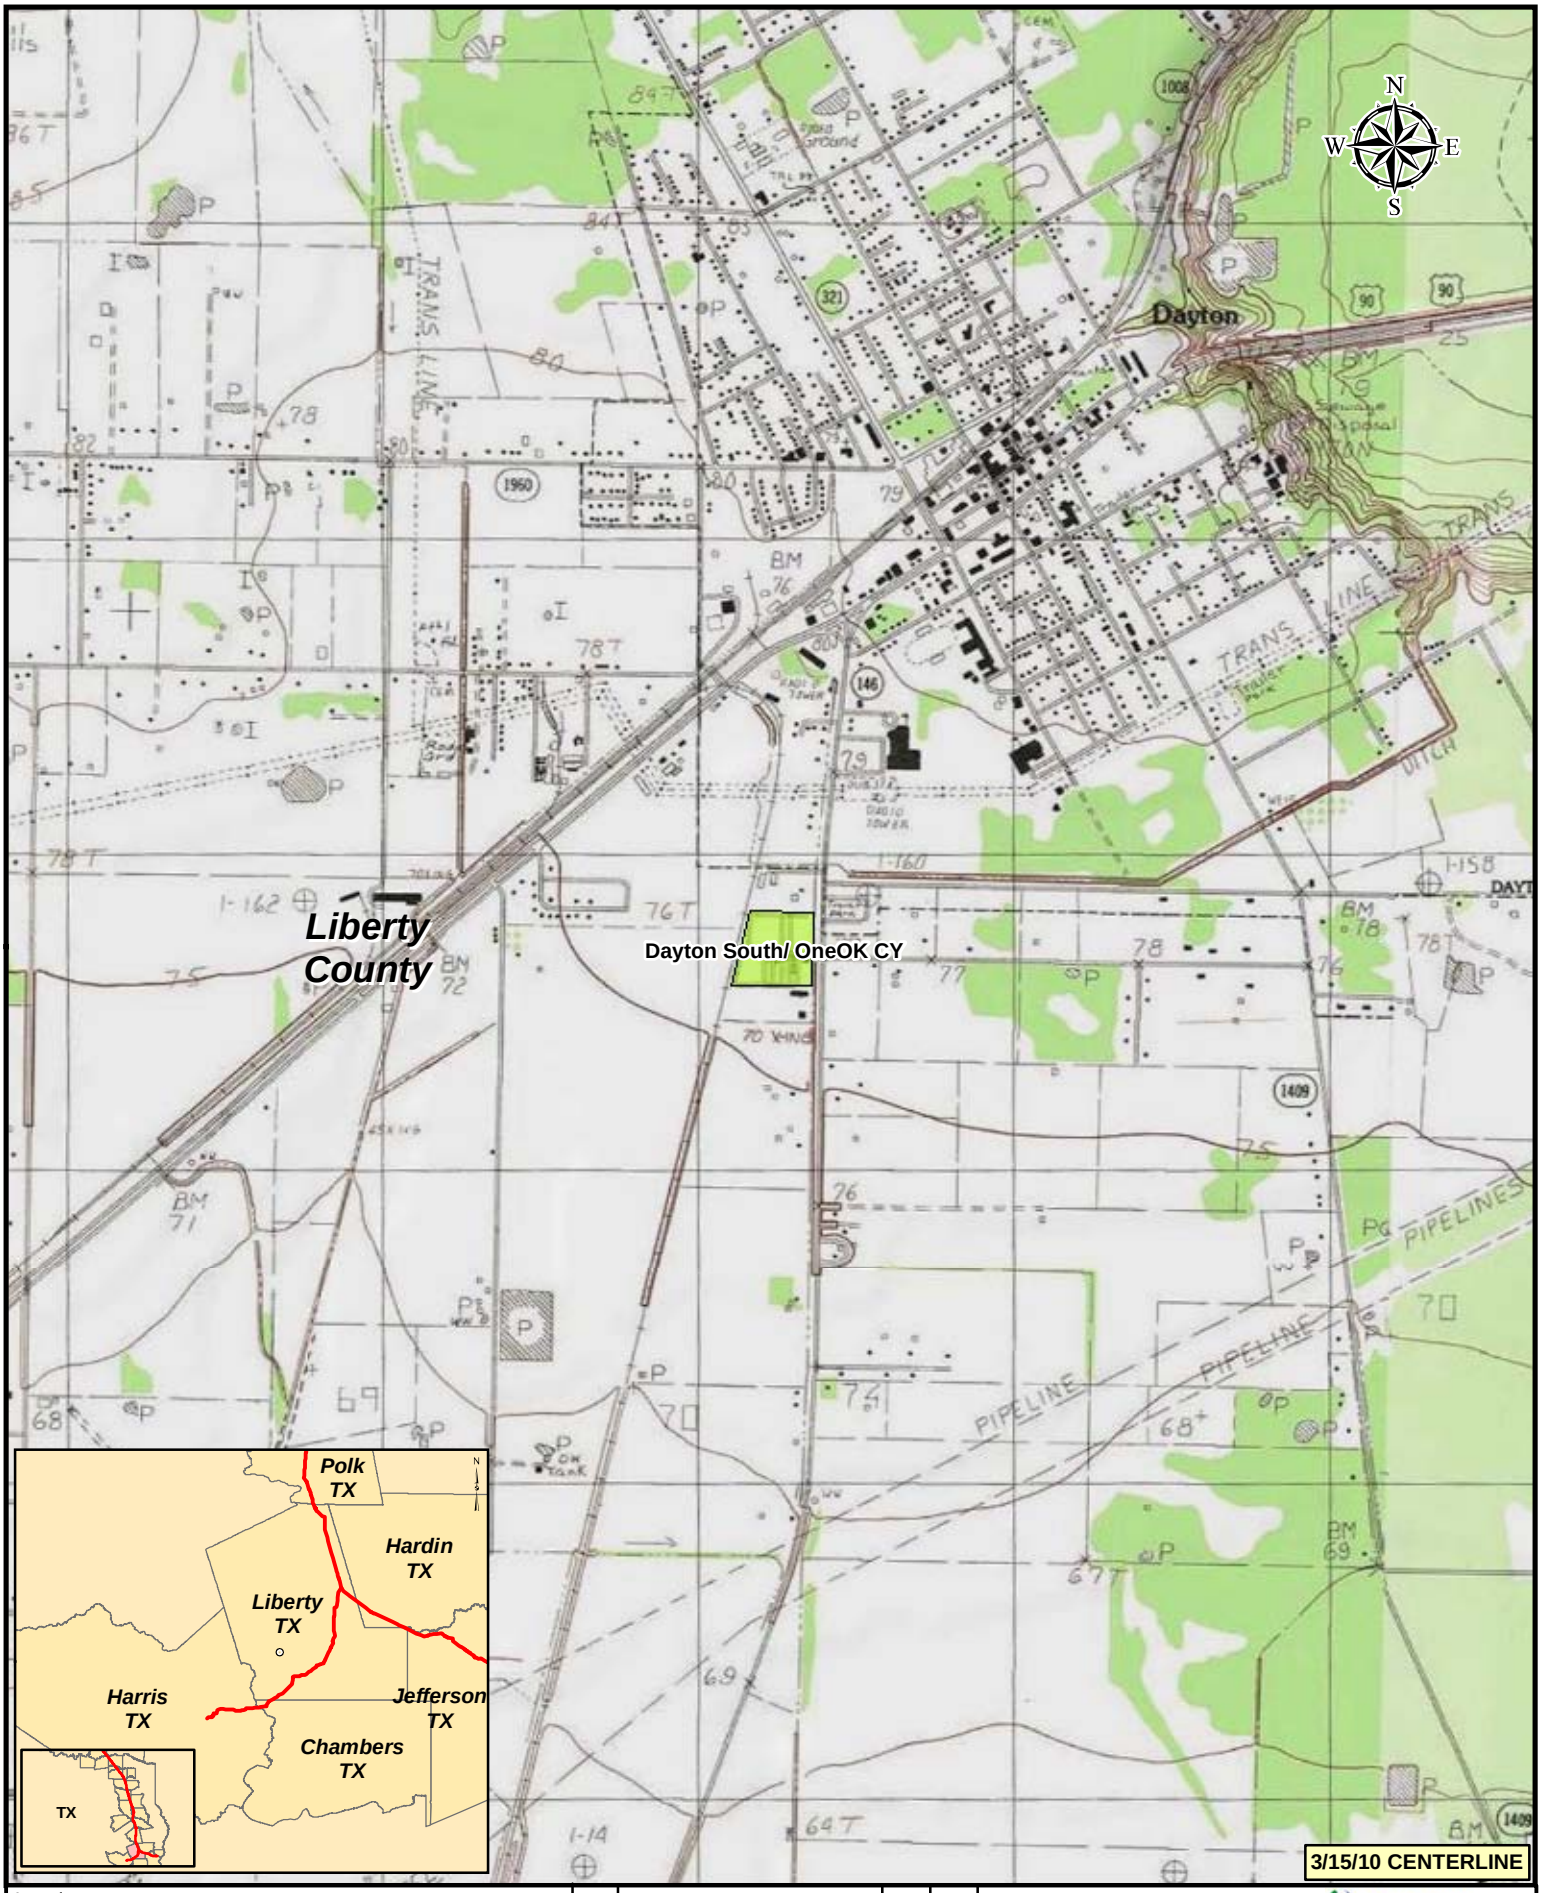

3/15/10 CENTERLINE

Legend

- KEYSTONE XL PROJECT
- MILEPOST
- PUMP STATION
- VALVE
- CONTRACTOR YARD
- PIPE YARD
- PIPE YARD/CONTRACTOR YARD
- PIPE YARD/RAILROAD SIDING
- RAILROAD SIDING

NO.	REVISION	DATE	APPR.
2	ISSUED FOR DEIS COMMENT SUBMITTAL TO U.S. DEPT. OF STATE (3.15.10 CL)	5.19.10	RG
1	ISSUED FOR SUPPLEMENTAL U.S. DEPT. OF STATE FILING (2.15.09 CL)	7.6.09	RG
0	ISSUED FOR UNITED STATES DEPARTMENT OF STATE (7.31.08 CL)	11.19.08	RG

PREPARED BY: TROW ENGINEERING CONSULTANTS INC.

TransCanada — In business to deliver

0 500 1,000 2,000 Feet

KEYSTONE XL PROJECT
ROUTE SHEETS
CUSHING, OKLAHOMA TO NEDERLAND, TEXAS

SCALE	DATE	DRAWN	CHECKED	APPROVED	PROJECT:	DRAWING NUMBER	SHEET	REVISION
1:24000	11.19.08	GS	SS	RG	50388X	XL-48-ML-2002-P- 11 -Q	11	2

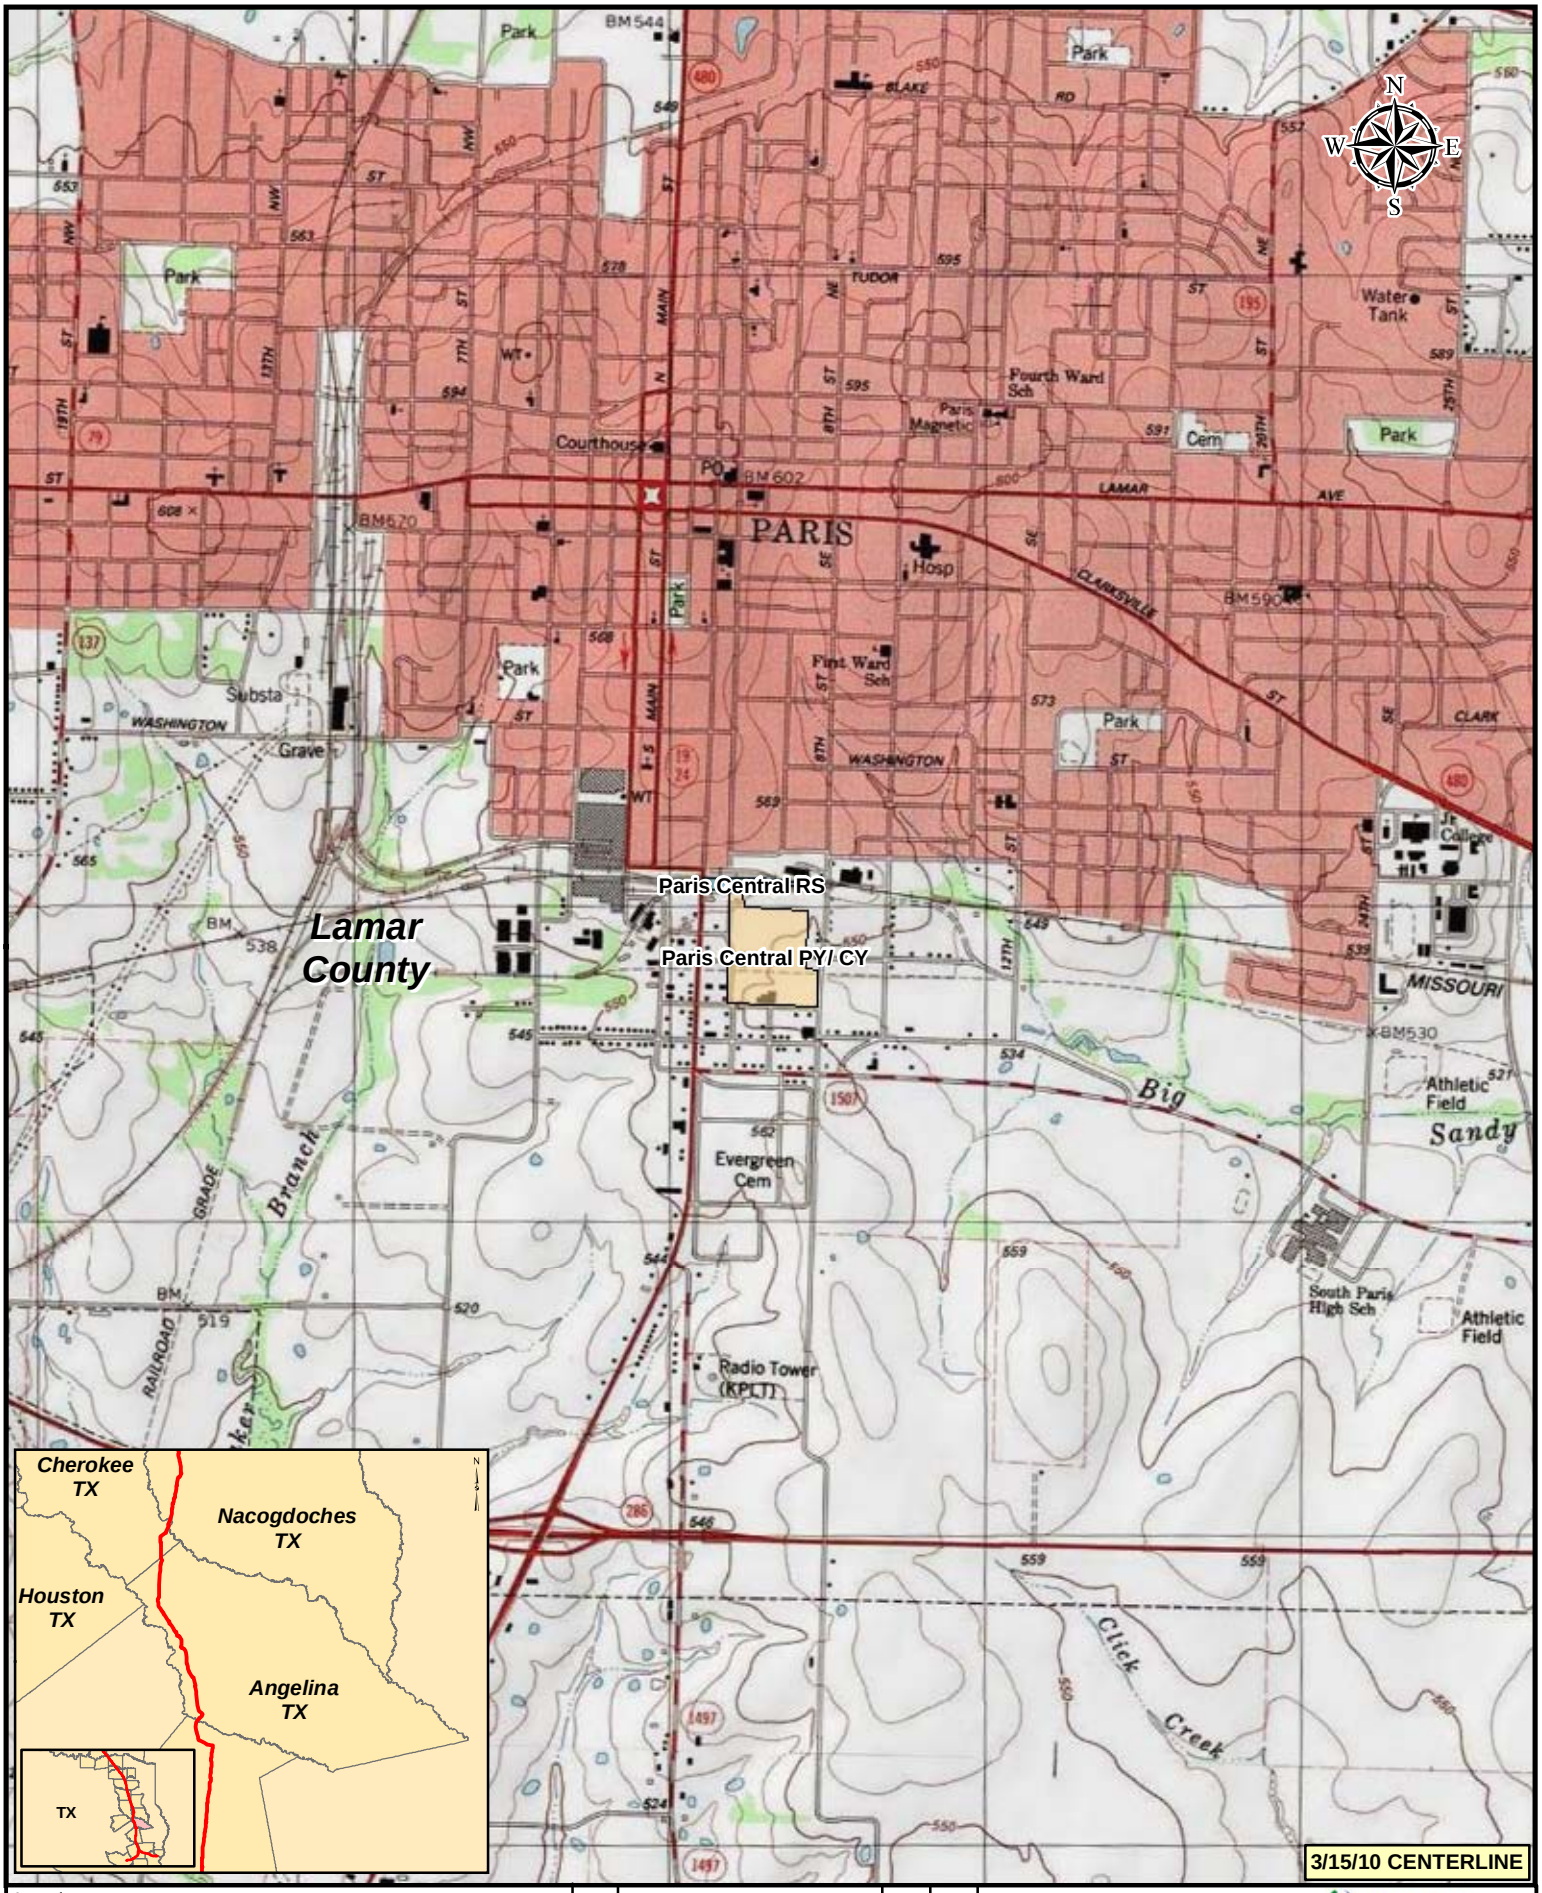

Legend

- KEYSTONE XL PROJECT
- MILEPOST
- PUMP STATION
- VALVE
- CONTRACTOR YARD
- PIPE YARD
- PIPE YARD/CONTRACTOR YARD
- PIPE YARD/RAILROAD SIDING
- RAILROAD SIDING

NO.	REVISION	DATE	APPR.
2	ISSUED FOR DEIS COMMENT SUBMITTAL TO U.S. DEPT. OF STATE (3.15.10 CL)	5.19.10	RG
1	ISSUED FOR SUPPLEMENTAL U.S. DEPT. OF STATE FILING (2.15.09 CL)	7.6.09	RG
0	ISSUED FOR UNITED STATES DEPARTMENT OF STATE (7.31.08 CL)	11.19.08	RG

PREPARED BY: TROW ENGINEERING CONSULTANTS INC.

TransCanada — In business to deliver

0 500 1,000 2,000 Feet

KEYSTONE XL PROJECT
ROUTE SHEETS
CUSHING, OKLAHOMA TO NEDERLAND, TEXAS

SCALE	DATE	DRAWN	CHECKED	APPROVED	PROJECT:	DRAWING NUMBER	SHEET	REVISION
1:24000	11.19.08	GS	SS	RG	50388X	XL-48-ML-2002-P- 01 -Q	01	2

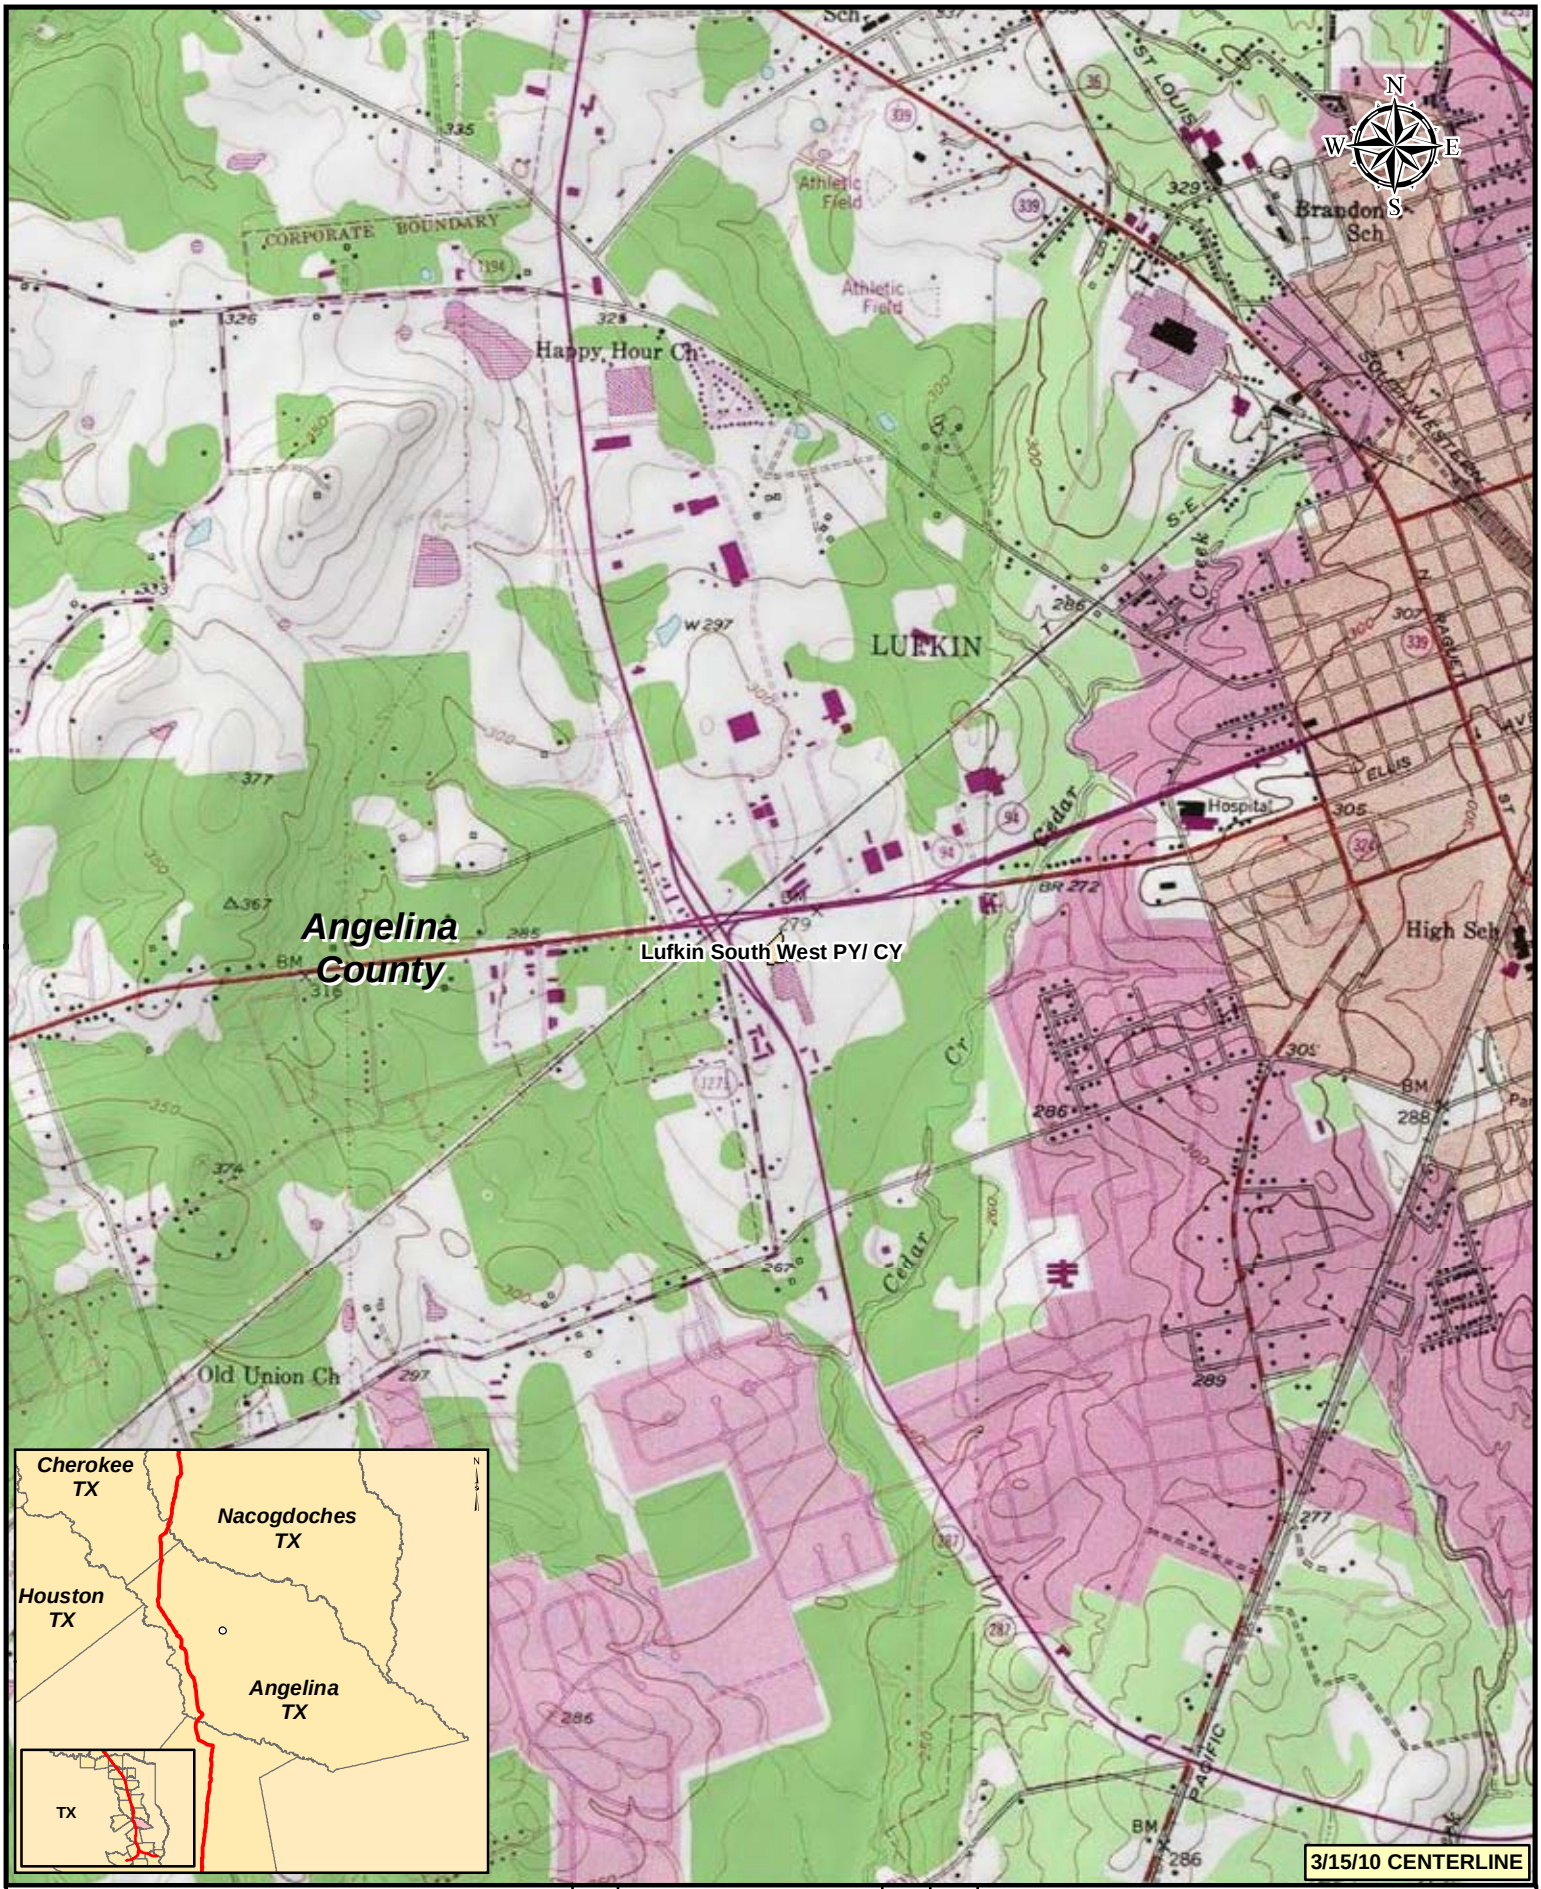

Legend

- KEYSTONE XL PROJECT
- MILEPOST
- PUMP STATION
- VALVE
- CONTRACTOR YARD
- PIPE YARD
- PIPE YARD/CONTRACTOR YARD
- PIPE YARD/RAILROAD SIDING
- RAILROAD SIDING

NO.	REVISION	DATE	APPR.
2	ISSUED FOR DEIS COMMENT SUBMITTAL TO U.S. DEPT. OF STATE (3.15.10 CL)	5.19.10	RG
1	ISSUED FOR SUPPLEMENTAL U.S. DEPT. OF STATE FILING (2.15.09 CL)	7.6.09	RG
0	ISSUED FOR UNITED STATES DEPARTMENT OF STATE (7.31.08 CL)	11.19.08	RG

PREPARED BY: TROW ENGINEERING CONSULTANTS INC.

TransCanada — In business to deliver

0 500 1,000 2,000 Feet

KEYSTONE XL PROJECT
ROUTE SHEETS
CUSHING, OKLAHOMA TO NEDERLAND, TEXAS

SCALE	DATE	DRAWN	CHECKED	APPROVED	PROJECT:	DRAWING NUMBER	SHEET	REVISION
1:24000	11.19.08	GS	SS	RG	50388X	XL-48-ML-2002-P- 02 -Q	02	2

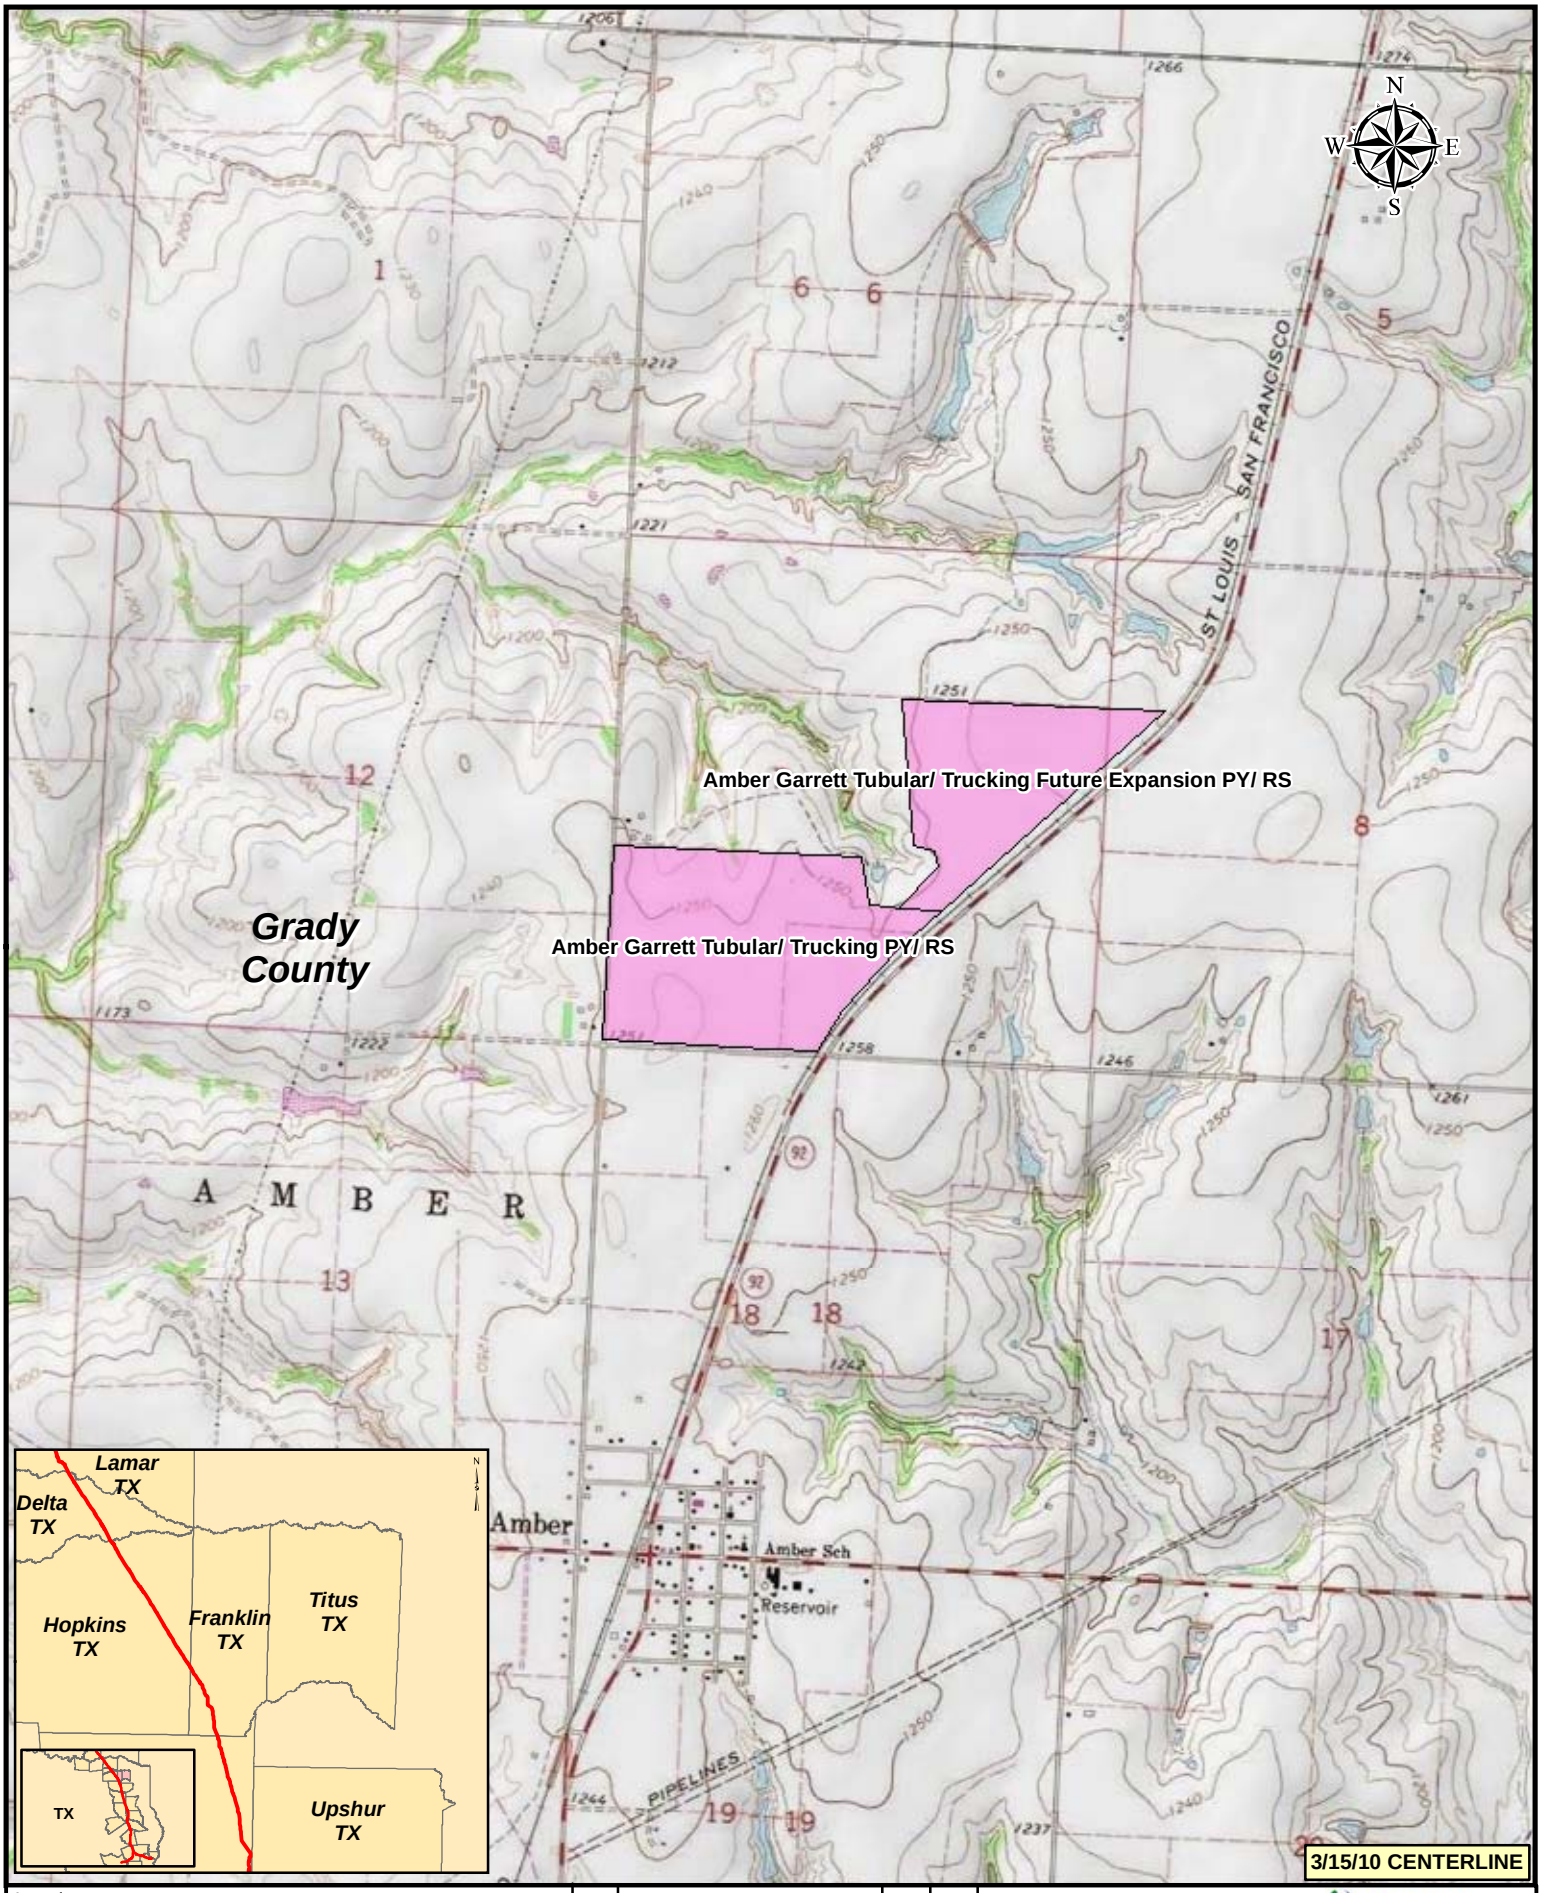

Legend

- KEYSTONE XL PROJECT
- MILEPOST
- PUMP STATION
- VALVE
- CONTRACTOR YARD
- PIPE YARD
- PIPE YARD/CONTRACTOR YARD
- PIPE YARD/RAILROAD SIDING
- RAILROAD SIDING

NO.	REVISION	DATE	APPR.
2	ISSUED FOR DEIS COMMENT SUBMITTAL TO U.S. DEPT. OF STATE (3.15.10 CL)	5.19.10	RG
1	ISSUED FOR SUPPLEMENTAL U.S. DEPT. OF STATE FILING (2.15.09 CL)	7.6.09	RG
0	ISSUED FOR UNITED STATES DEPARTMENT OF STATE (7.31.08 CL)	11.19.08	RG

PREPARED BY: TROW ENGINEERING CONSULTANTS INC.

TransCanada — in business to deliver

0 500 1,000 2,000 Feet

KEYSTONE XL PROJECT
ROUTE SHEETS
CUSHING, OKLAHOMA TO NEDERLAND, TEXAS

SCALE	DATE	DRAWN	CHECKED	APPROVED	PROJECT:	DRAWING NUMBER	SHEET	REVISION
1:24000	11.19.08	GS	SS	RG	50388X	XL-40-ML-2002-P- 01 -Q	01	2

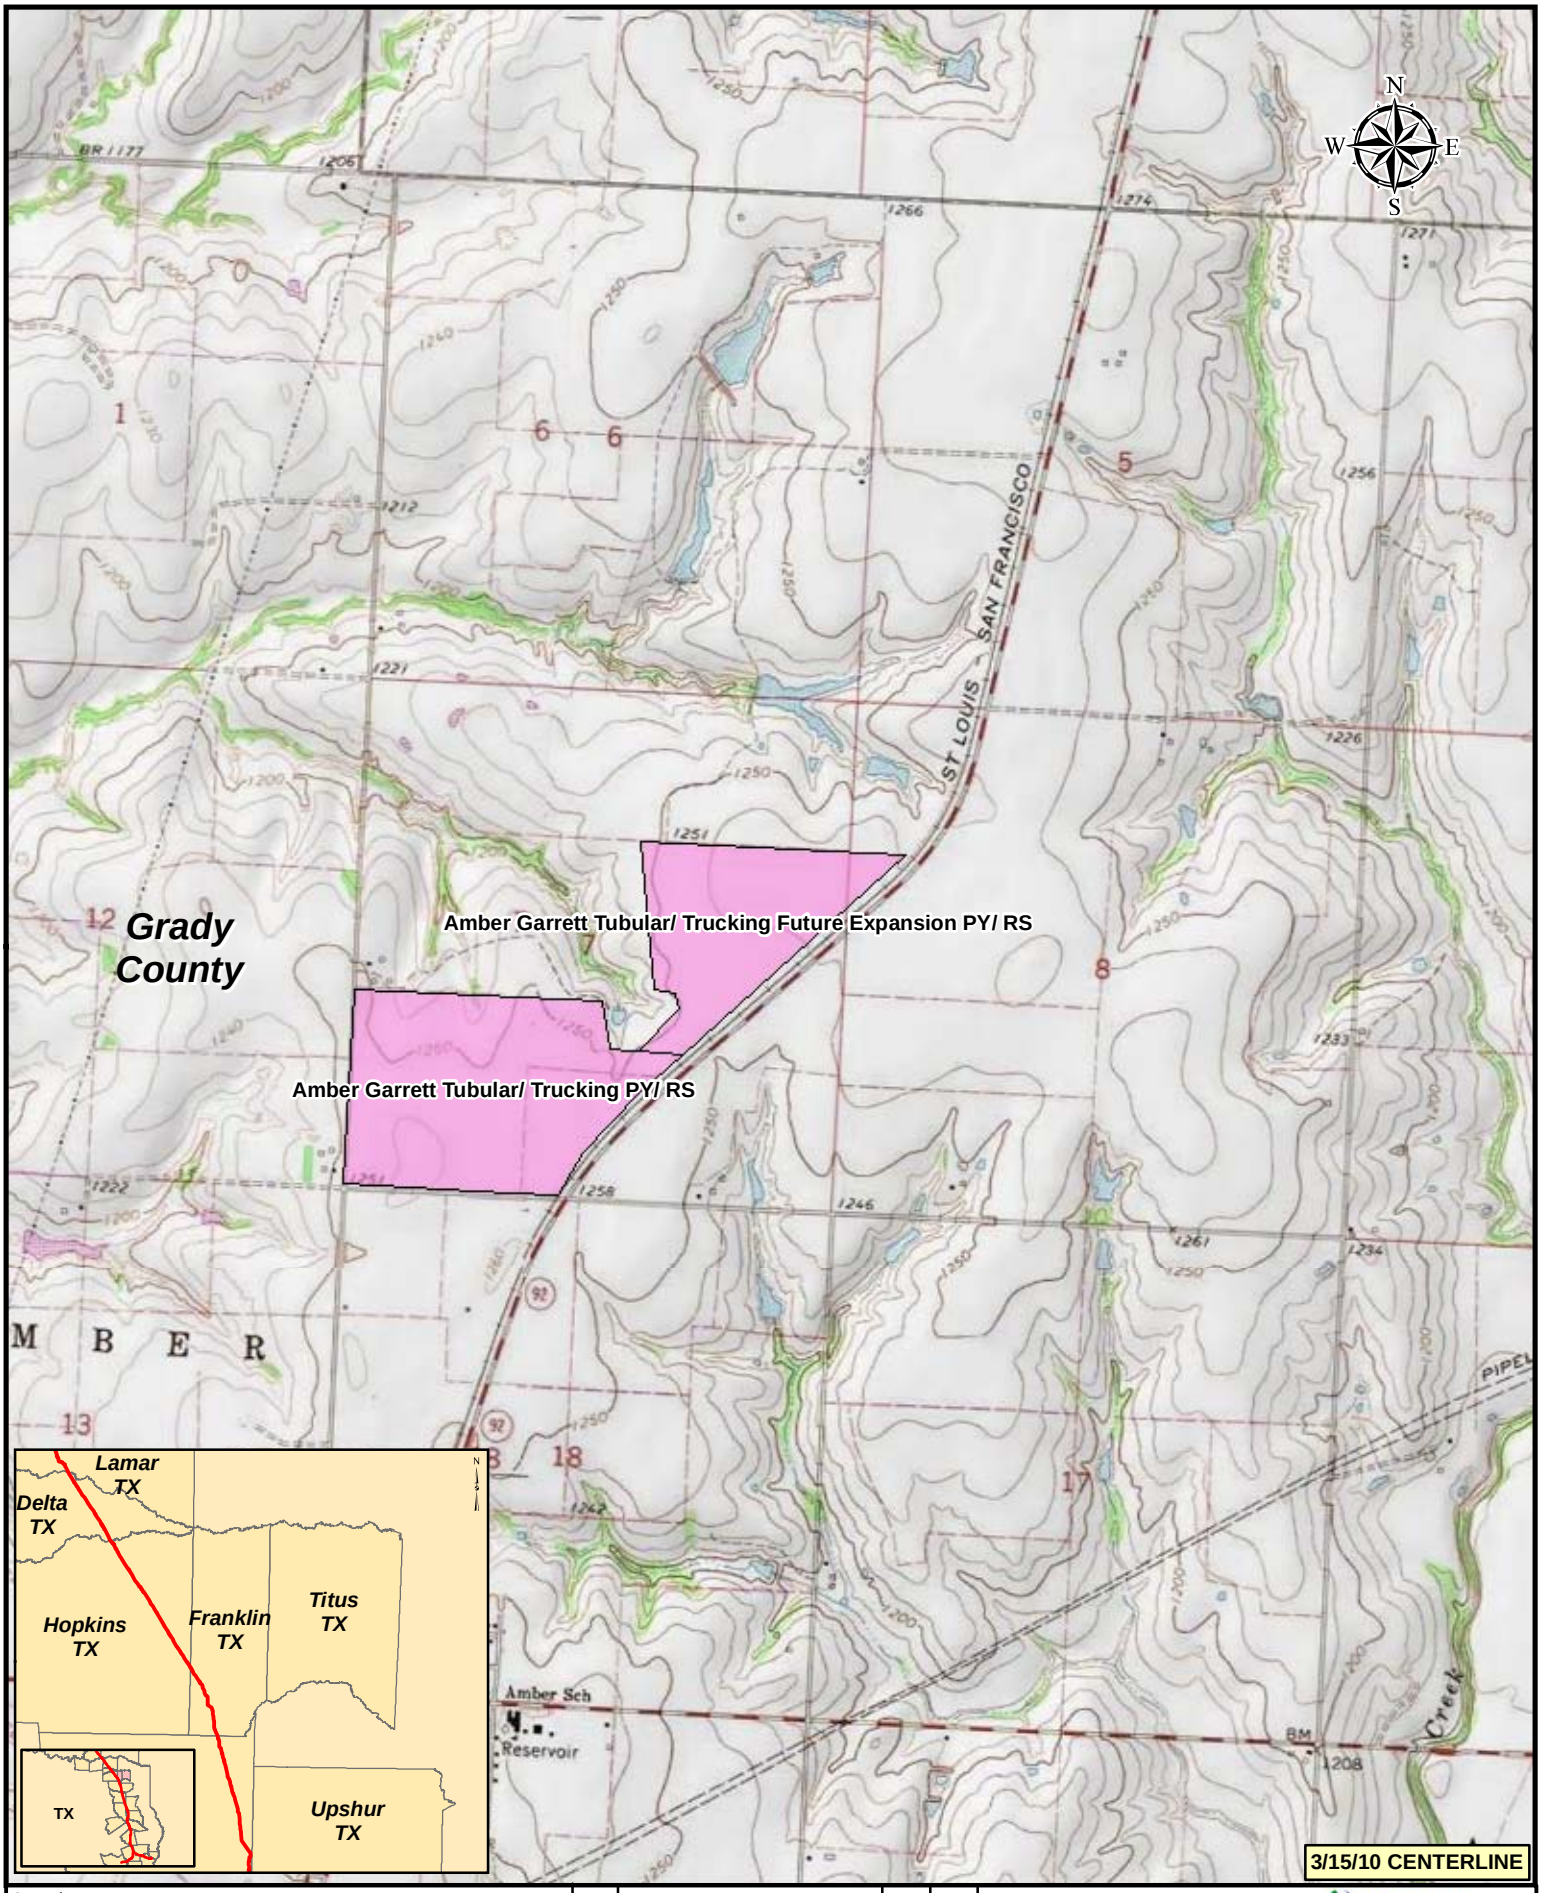

Legend

- KEYSTONE XL PROJECT
- MILEPOST
- PUMP STATION
- VALVE
- CONTRACTOR YARD
- PIPE YARD
- PIPE YARD/CONTRACTOR YARD
- PIPE YARD/RAILROAD SIDING
- RAILROAD SIDING

NO.	REVISION	DATE	APPR.
2	ISSUED FOR DEIS COMMENT SUBMITTAL TO U.S. DEPT. OF STATE (3.15.10 CL)	5.19.10	RG
1	ISSUED FOR SUPPLEMENTAL U.S. DEPT. OF STATE FILING (2.15.09 CL)	7.6.09	RG
0	ISSUED FOR UNITED STATES DEPARTMENT OF STATE (7.31.08 CL)	11.19.08	RG

PREPARED BY: TROW ENGINEERING CONSULTANTS INC.

TransCanada — In Business to Deliver

0 500 1,000 2,000 Feet

KEYSTONE XL PROJECT
ROUTE SHEETS
CUSHING, OKLAHOMA TO NEDERLAND, TEXAS

SCALE	DATE	DRAWN	CHECKED	APPROVED	PROJECT:	DRAWING NUMBER	SHEET	REVISION
1:24000	11.19.08	GS	SS	RG	50388X	XL-40-ML-2002-P- 02 -Q	02	2

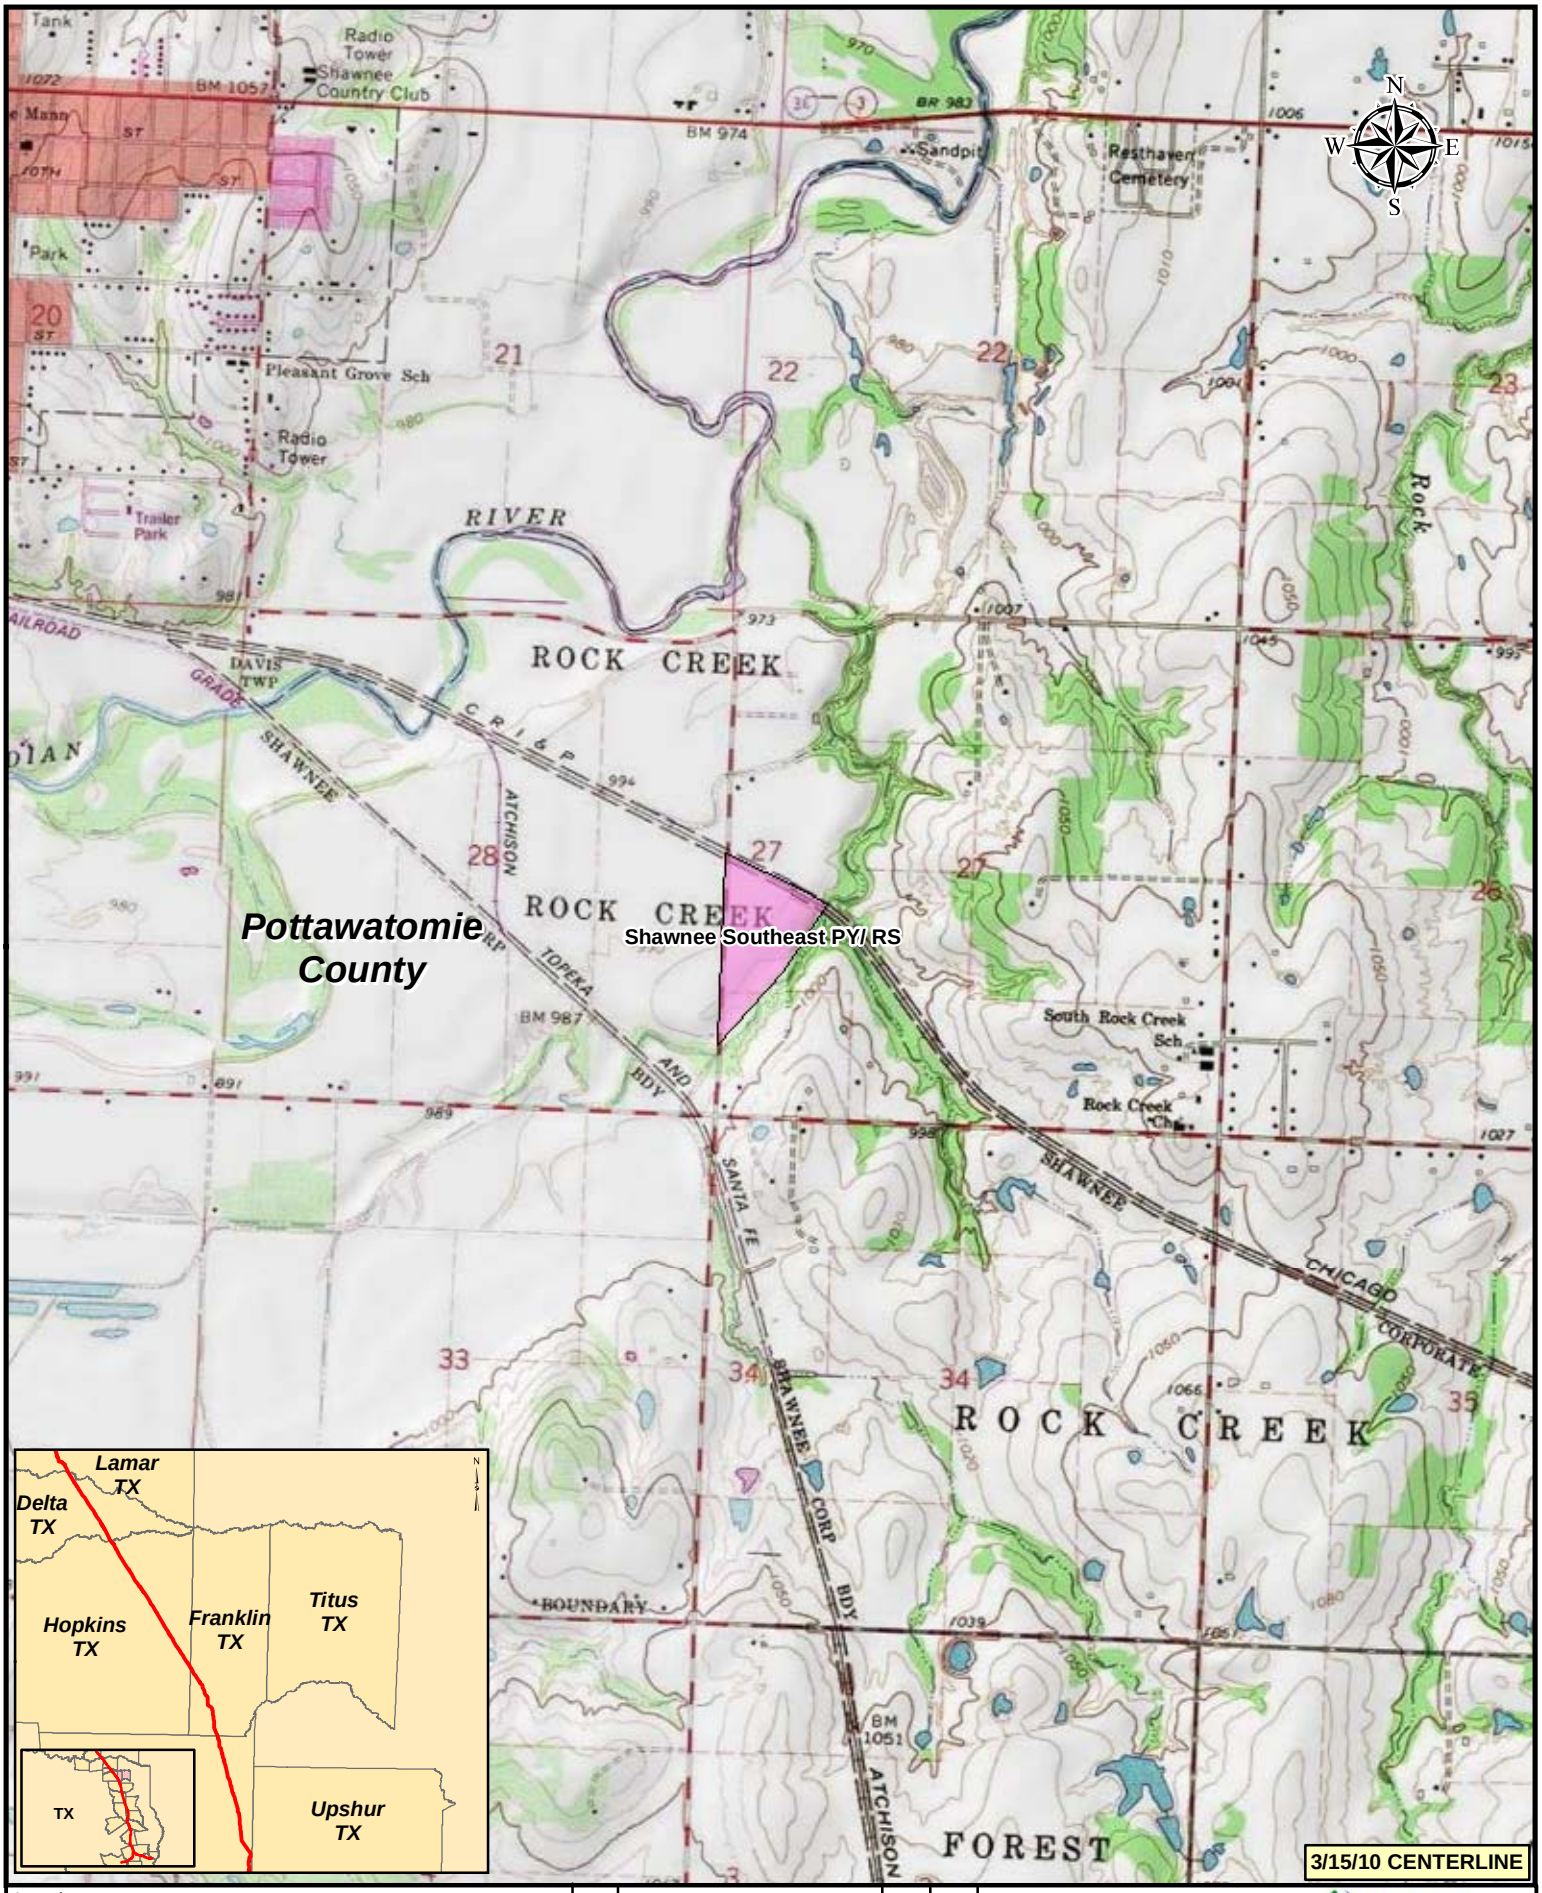

Legend

- KEYSTONE XL PROJECT
- MILEPOST
- PUMP STATION
- VALVE
- CONTRACTOR YARD
- PIPE YARD
- PIPE YARD/CONTRACTOR YARD
- PIPE YARD/RAILROAD SIDING
- RAILROAD SIDING

NO.	REVISION	DATE	APPR.
2	ISSUED FOR DEIS COMMENT SUBMITTAL TO U.S. DEPT. OF STATE (3.15.10 CL)	5.19.10	RG
1	ISSUED FOR SUPPLEMENTAL U.S. DEPT. OF STATE FILING (2.15.09 CL)	7.6.09	RG
0	ISSUED FOR UNITED STATES DEPARTMENT OF STATE (7.31.08 CL)	11.19.08	RG

PREPARED BY: TROW ENGINEERING CONSULTANTS INC.

TransCanada — in business to deliver

0 500 1,000 2,000 Feet

KEYSTONE XL PROJECT
ROUTE SHEETS
CUSHING, OKLAHOMA TO NEDERLAND, TEXAS

SCALE	DATE	DRAWN	CHECKED	APPROVED	PROJECT:	DRAWING NUMBER	SHEET	REVISION
1:24000	11.19.08	GS	SS	RG	50388X	XL-40-ML-2002-P- 03 -Q	03	2

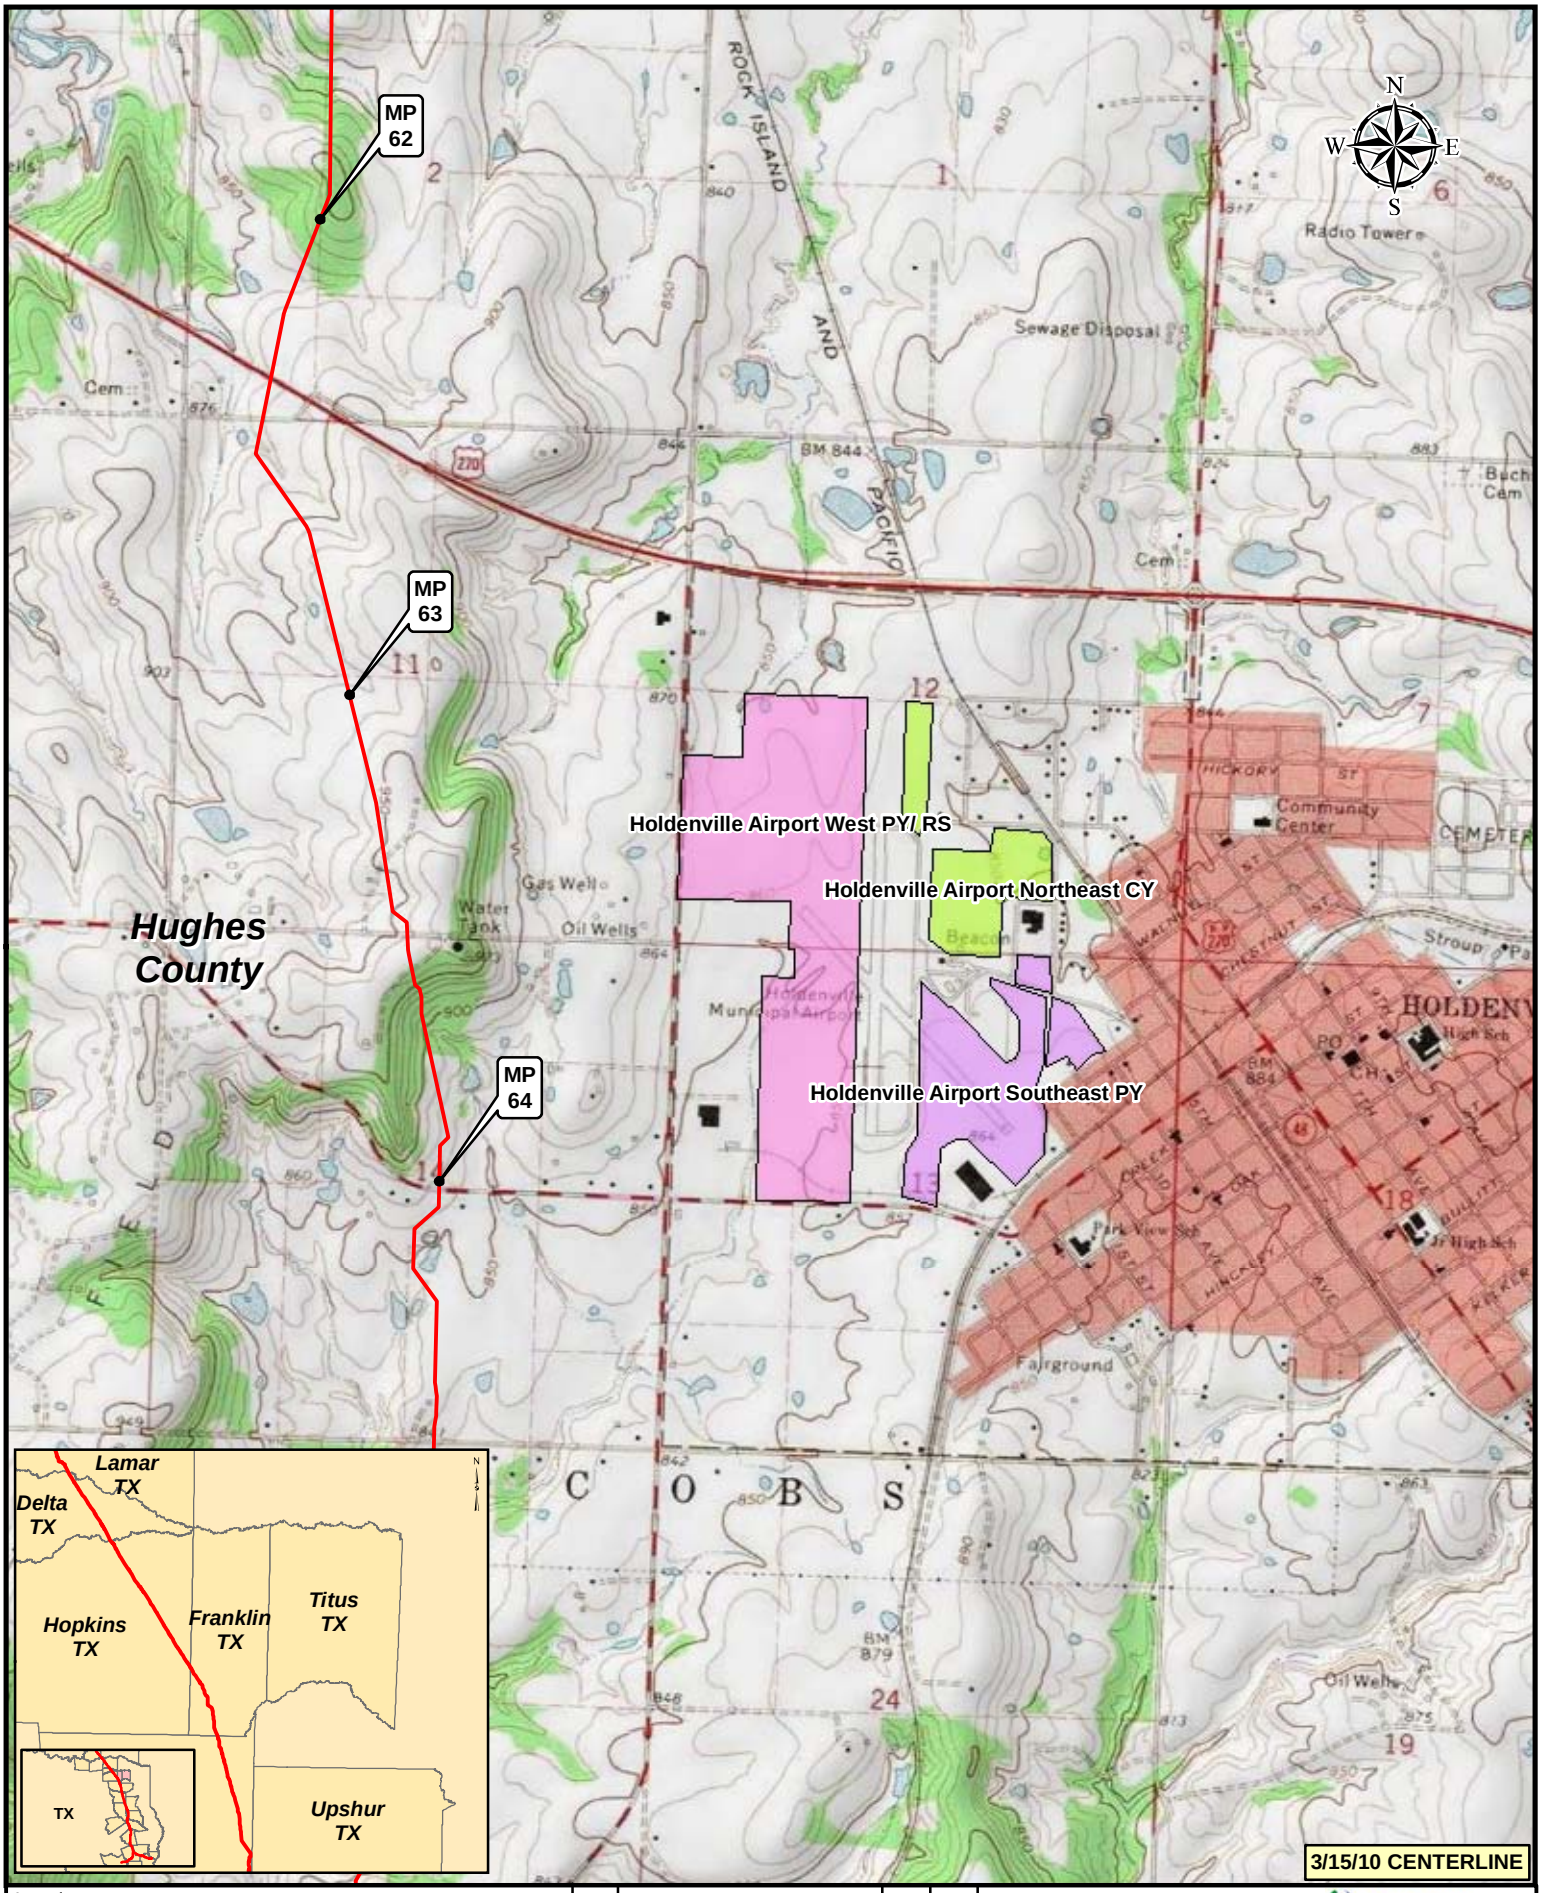

Legend

- KEYSTONE XL PROJECT
- MILEPOST
- PUMP STATION
- VALVE
- CONTRACTOR YARD
- PIPE YARD
- PIPE YARD/CONTRACTOR YARD
- PIPE YARD/RAILROAD SIDING
- RAILROAD SIDING

NO.	REVISION	DATE	APPR.
2	ISSUED FOR DEIS COMMENT SUBMITTAL TO U.S. DEPT. OF STATE (3.15.10 CL)	5.19.10	RG
1	ISSUED FOR SUPPLEMENTAL U.S. DEPT. OF STATE FILING (2.15.09 CL)	7.6.09	RG
0	ISSUED FOR UNITED STATES DEPARTMENT OF STATE (7.31.08 CL)	11.19.08	RG

PREPARED BY: TROW ENGINEERING CONSULTANTS INC.

TransCanada — In Business to Deliver

0 500 1,000 2,000 Feet

KEYSTONE XL PROJECT
ROUTE SHEETS
CUSHING, OKLAHOMA TO NEDERLAND, TEXAS

SCALE	DATE	DRAWN	CHECKED	APPROVED	PROJECT:	DRAWING NUMBER	SHEET	REVISION
1:24000	11.19.08	GS	SS	RG	50388X	XL-40-ML-2002-P- 04 -Q	04	2

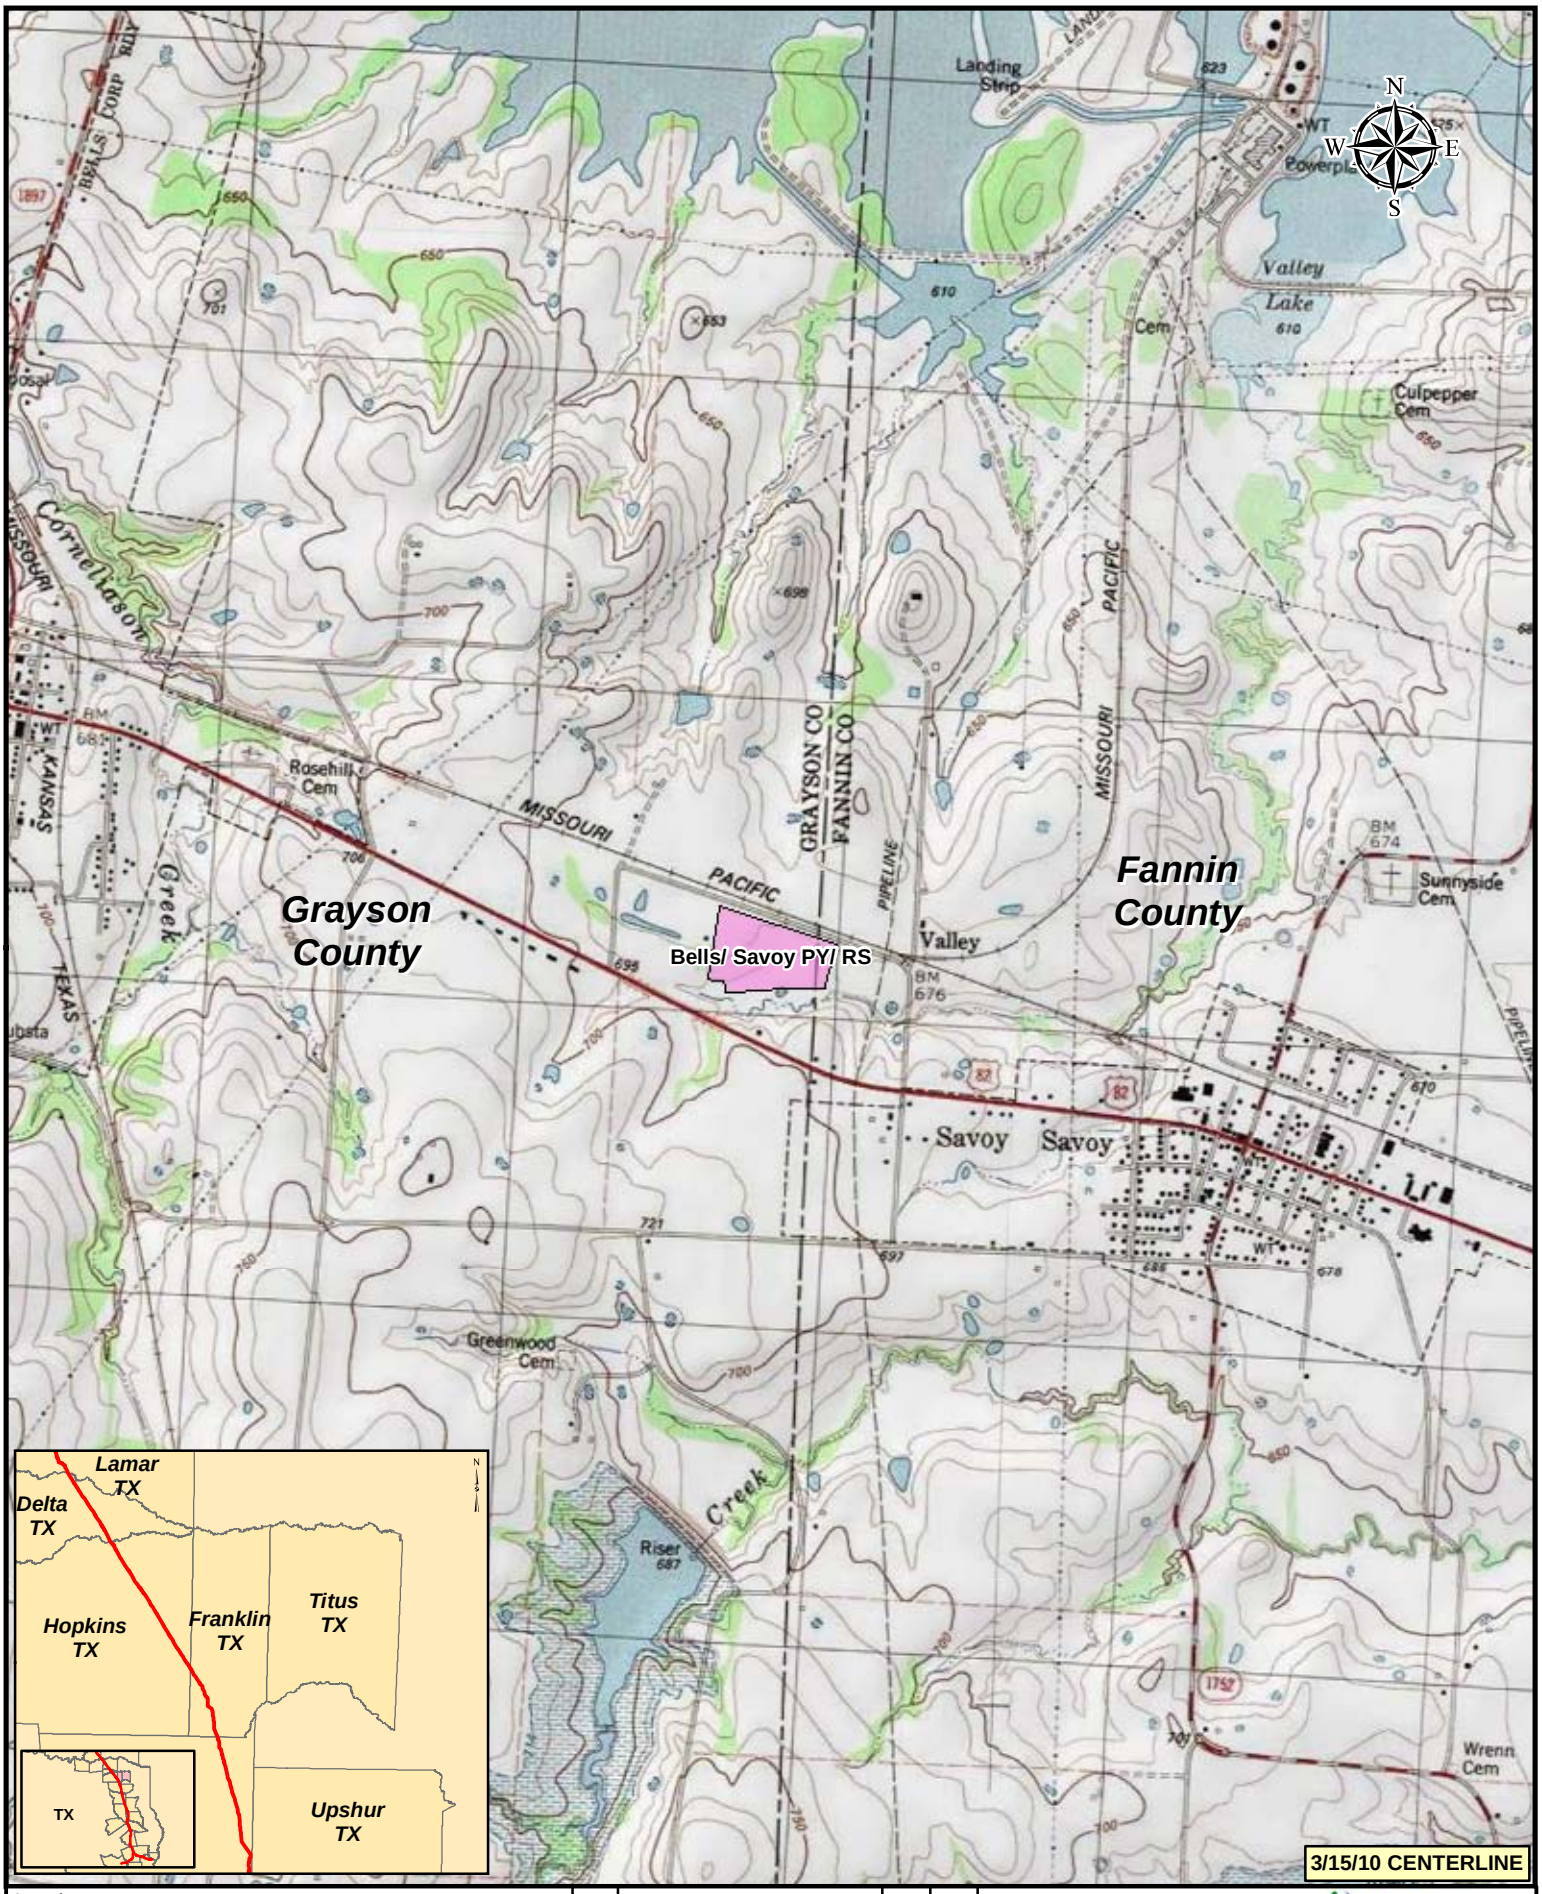

Legend

- KEYSTONE XL PROJECT
- MILEPOST
- PUMP STATION
- VALVE
- CONTRACTOR YARD
- PIPE YARD
- PIPE YARD/CONTRACTOR YARD
- PIPE YARD/RAILROAD SIDING
- RAILROAD SIDING

NO.	REVISION	DATE	APPR.
2	ISSUED FOR DEIS COMMENT SUBMITTAL TO U.S. DEPT. OF STATE (3.15.10 CL)	5.19.10	RG
1	ISSUED FOR SUPPLEMENTAL U.S. DEPT. OF STATE FILING (2.15.09 CL)	7.6.09	RG
0	ISSUED FOR UNITED STATES DEPARTMENT OF STATE (7.31.08 CL)	11.19.08	RG

PREPARED BY: TROW ENGINEERING CONSULTANTS INC.

TransCanada — In business to deliver

0 500 1,000 2,000 Feet

KEYSTONE XL PROJECT
ROUTE SHEETS
CUSHING, OKLAHOMA TO NEDERLAND, TEXAS

SCALE	DATE	DRAWN	CHECKED	APPROVED	PROJECT:	DRAWING NUMBER	SHEET	REVISION
1:24000	11.19.08	GS	SS	RG	50388X	XL-48-ML-2002-P- 05 -Q	05	2

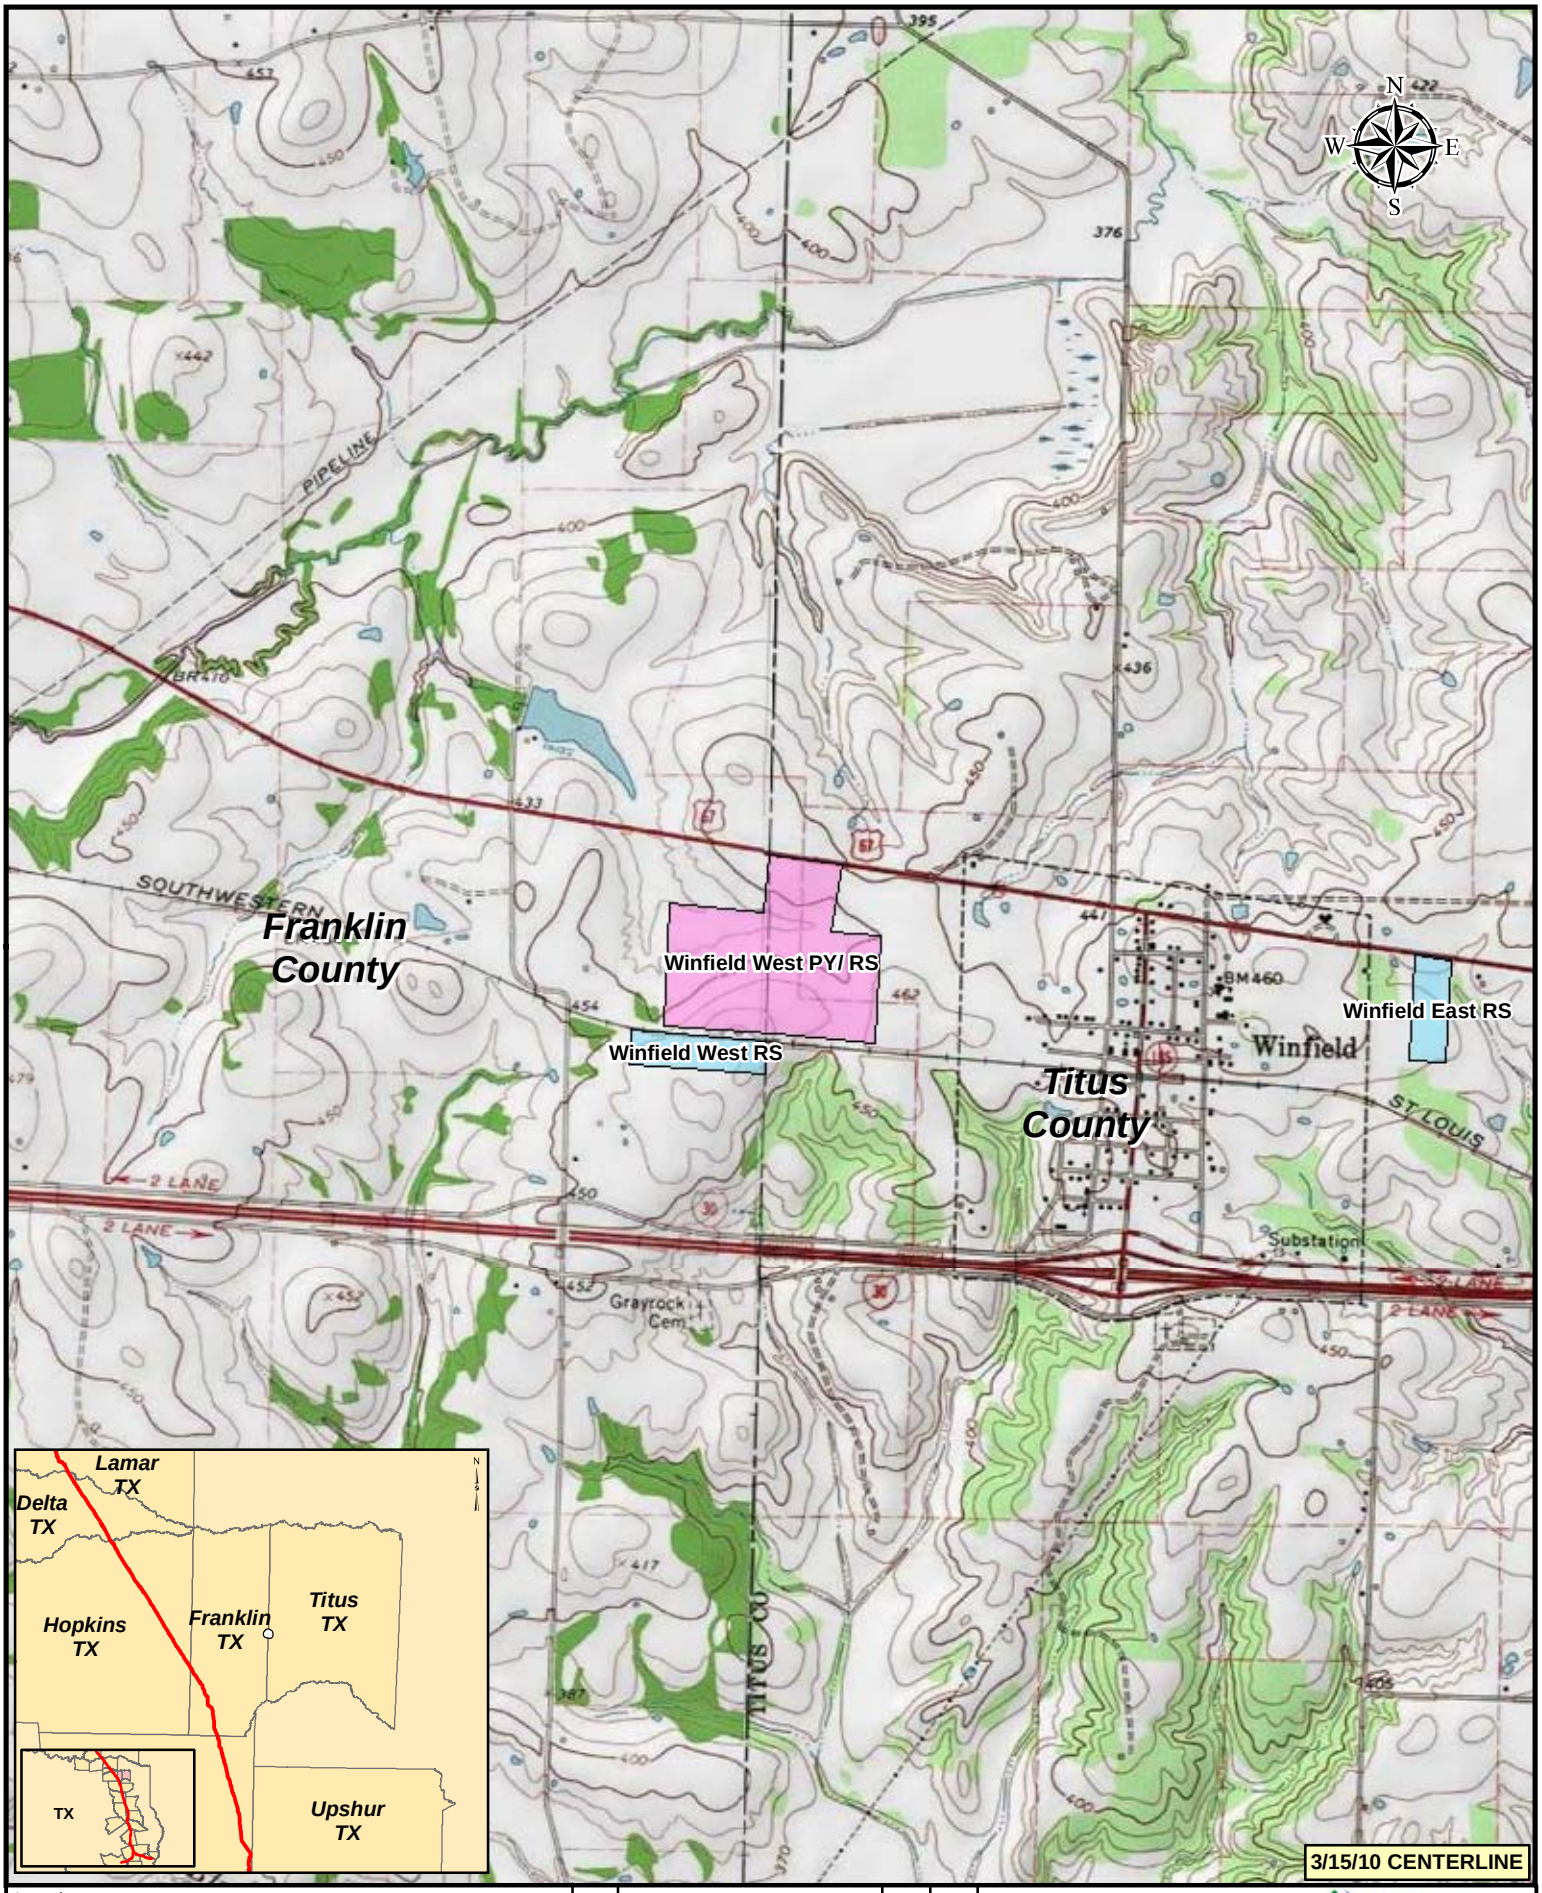

Legend

- KEYSTONE XL PROJECT
- MILEPOST
- PUMP STATION
- VALVE
- CONTRACTOR YARD
- PIPE YARD
- PIPE YARD/CONTRACTOR YARD
- PIPE YARD/RAILROAD SIDING
- RAILROAD SIDING

NO.	REVISION	DATE	APPR.
2	ISSUED FOR DEIS COMMENT SUBMITTAL TO U.S. DEPT. OF STATE (3.15.10 CL)	5.19.10	RG
1	ISSUED FOR SUPPLEMENTAL U.S. DEPT. OF STATE FILING (2.15.09 CL)	7.6.09	RG
0	ISSUED FOR UNITED STATES DEPARTMENT OF STATE (7.31.08 CL)	11.19.08	RG

PREPARED BY: TROW ENGINEERING CONSULTANTS INC.

TransCanada — In business to deliver

0 500 1,000 2,000 Feet

KEYSTONE XL PROJECT
ROUTE SHEETS
CUSHING, OKLAHOMA TO NEDERLAND, TEXAS

SCALE	DATE	DRAWN	CHECKED	APPROVED	PROJECT:	DRAWING NUMBER	SHEET	REVISION
1:24000	11.19.08	GS	SS	RG	50388X	XL-48-ML-2002-P- 06 -Q	06	2

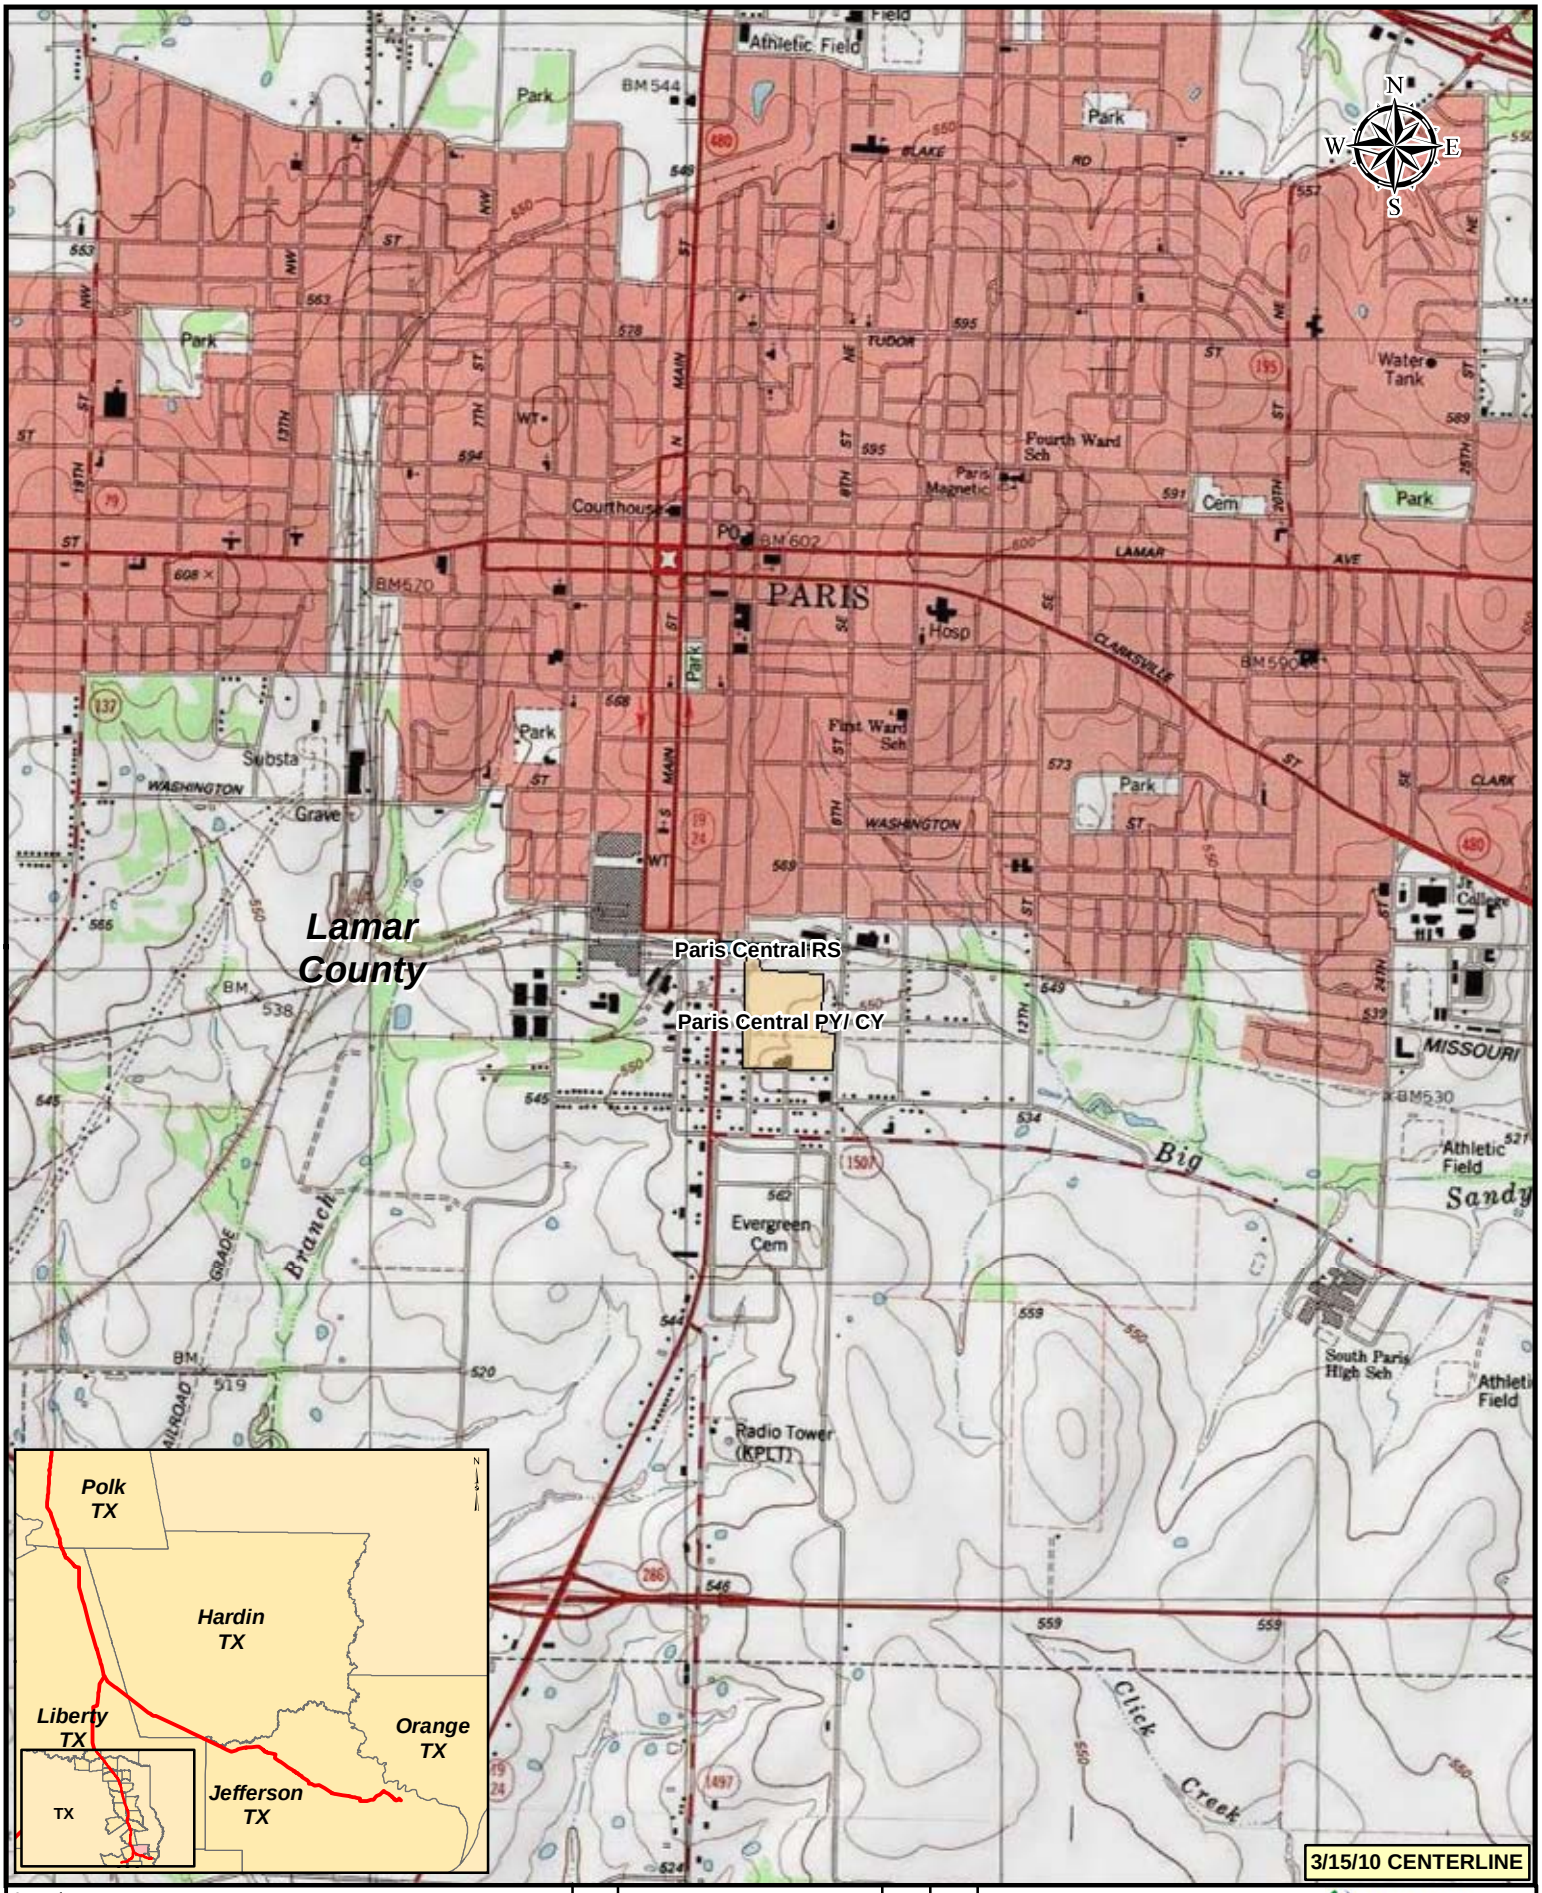

Legend

- KEYSTONE XL PROJECT
- MILEPOST
- PUMP STATION
- VALVE
- CONTRACTOR YARD
- PIPE YARD
- PIPE YARD/CONTRACTOR YARD
- PIPE YARD/RAILROAD SIDING
- RAILROAD SIDING

NO.	REVISION	DATE	APPR.
2	ISSUED FOR DEIS COMMENT SUBMITTAL TO U.S. DEPT. OF STATE (3.15.10 CL)	5.19.10	RG
1	ISSUED FOR SUPPLEMENTAL U.S. DEPT. OF STATE FILING (2.15.09 CL)	7.6.09	RG
0	ISSUED FOR UNITED STATES DEPARTMENT OF STATE (7.31.08 CL)	11.19.08	RG

PREPARED BY: TROW ENGINEERING CONSULTANTS INC.

TransCanada — In business to deliver

0 500 1,000 2,000 Feet

KEYSTONE XL PROJECT
ROUTE SHEETS
CUSHING, OKLAHOMA TO NEDERLAND, TEXAS

SCALE	DATE	DRAWN	CHECKED	APPROVED	PROJECT:	DRAWING NUMBER	SHEET	REVISION
1:24000	11.19.08	GS	SS	RG	50388X	XL-48-ML-2002-P- 01 -Q	01	2

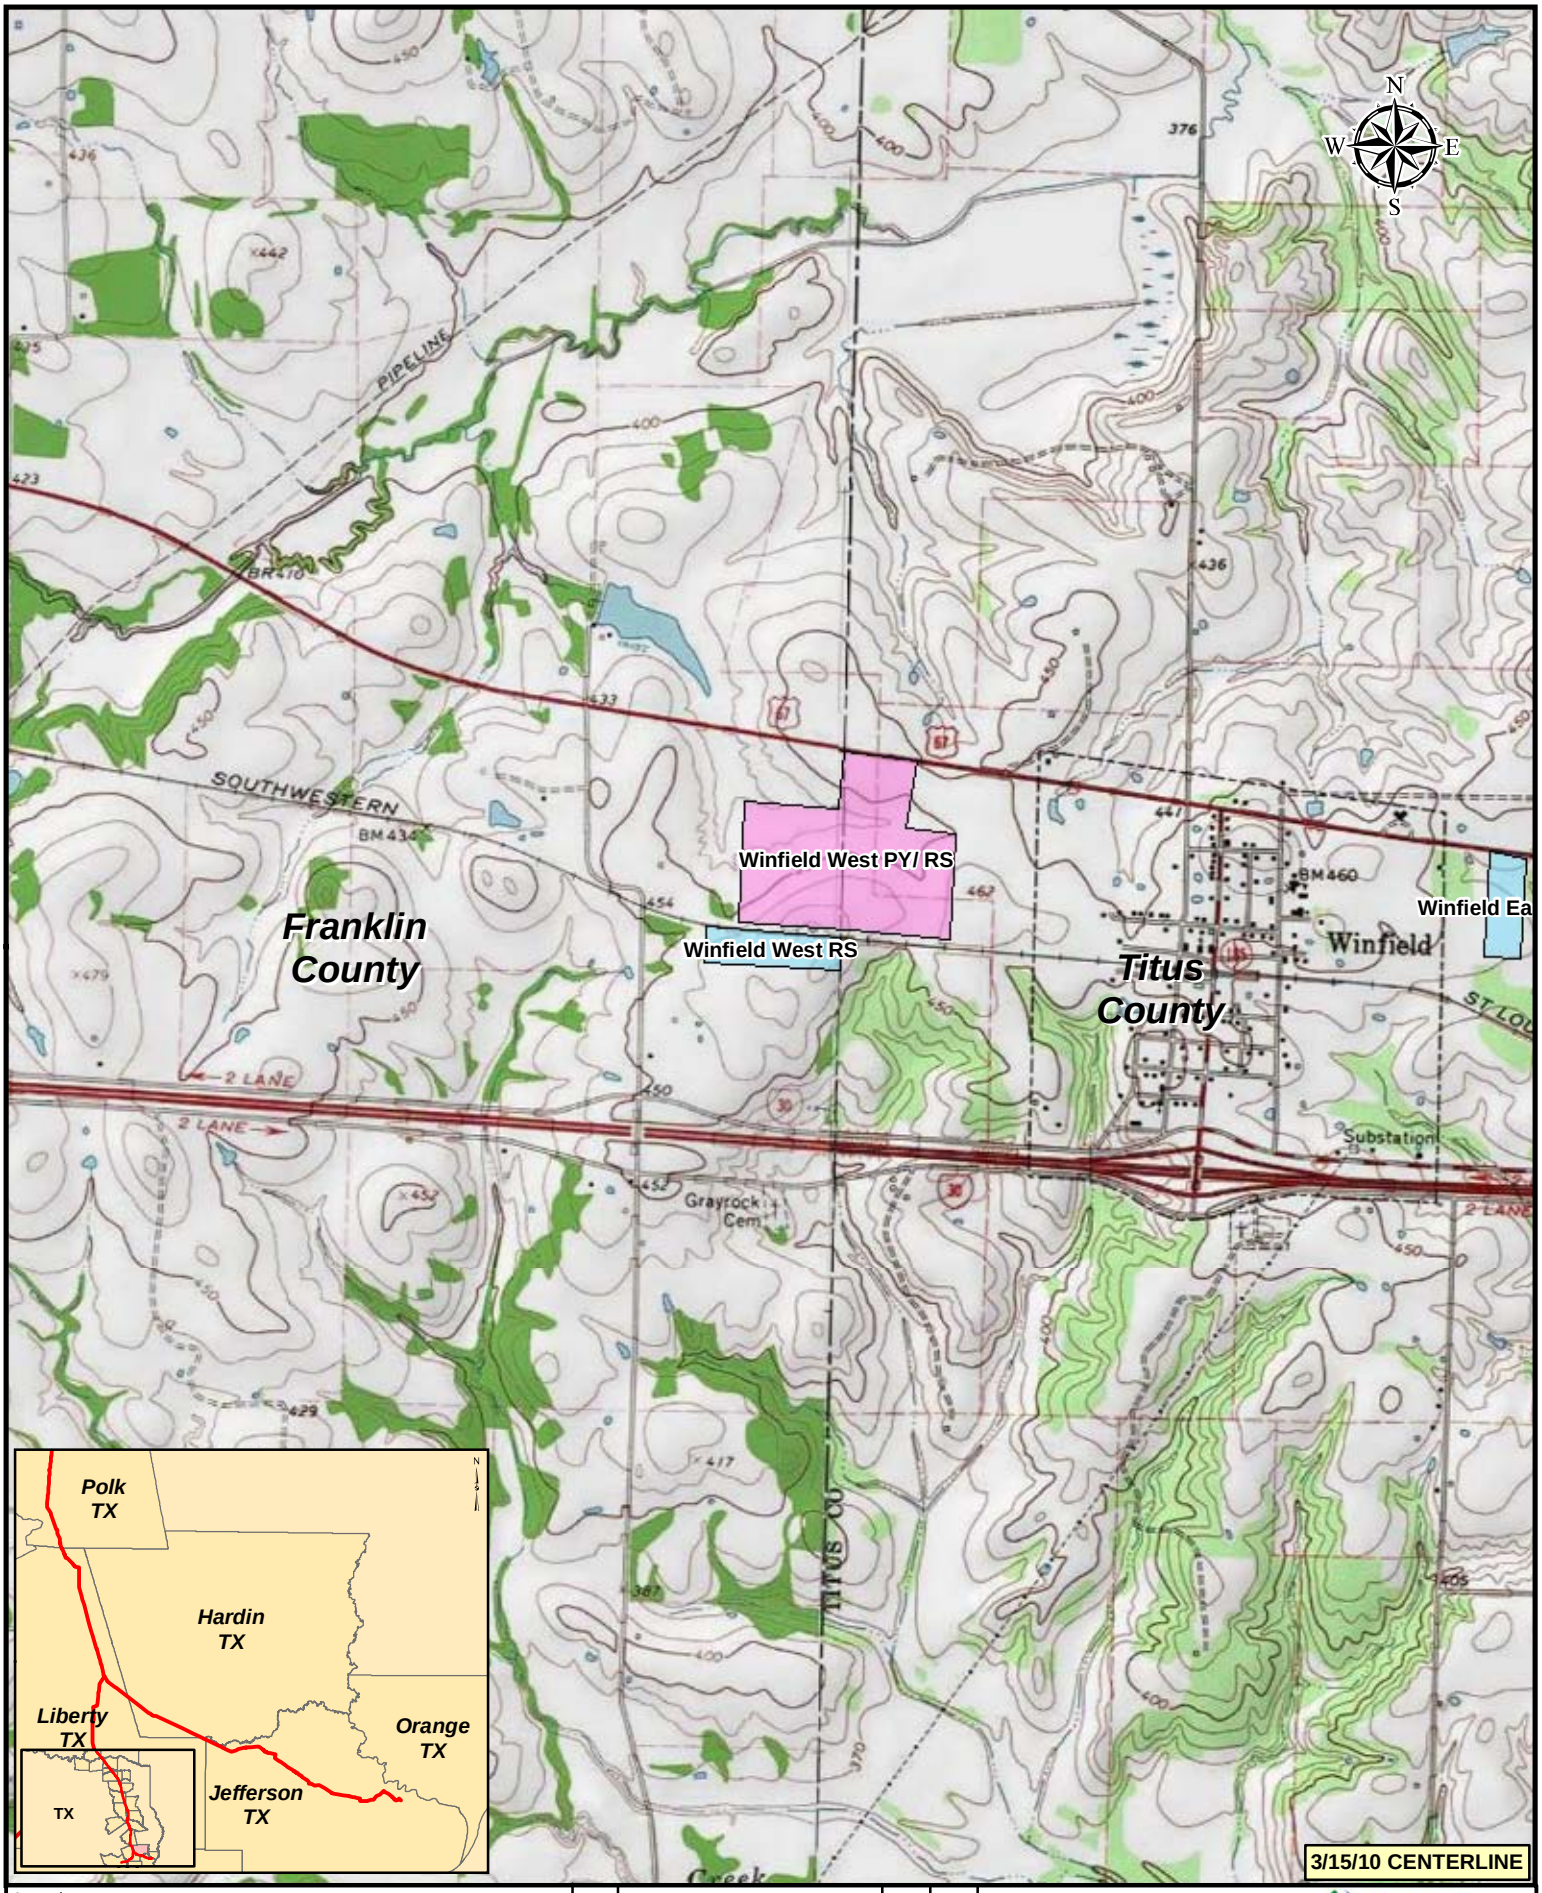

Legend

- KEYSTONE XL PROJECT
- MILEPOST
- PUMP STATION
- VALVE
- CONTRACTOR YARD
- PIPE YARD
- PIPE YARD/CONTRACTOR YARD
- PIPE YARD/RAILROAD SIDING
- RAILROAD SIDING

NO.	REVISION	DATE	APPR.
2	ISSUED FOR DEIS COMMENT SUBMITTAL TO U.S. DEPT. OF STATE (3.15.10 CL)	5.19.10	RG
1	ISSUED FOR SUPPLEMENTAL U.S. DEPT. OF STATE FILING (2.15.09 CL)	7.6.09	RG
0	ISSUED FOR UNITED STATES DEPARTMENT OF STATE (7.31.08 CL)	11.19.08	RG

PREPARED BY: TROW ENGINEERING CONSULTANTS INC.

TransCanada — In Business to Deliver

0 500 1,000 2,000 Feet

KEYSTONE XL PROJECT
ROUTE SHEETS
CUSHING, OKLAHOMA TO NEDERLAND, TEXAS

SCALE	DATE	DRAWN	CHECKED	APPROVED	PROJECT:	DRAWING NUMBER	SHEET	REVISION
1:24000	11.19.08	GS	SS	RG	50388X	XL-48-ML-2002-P- 02 -Q	02	2

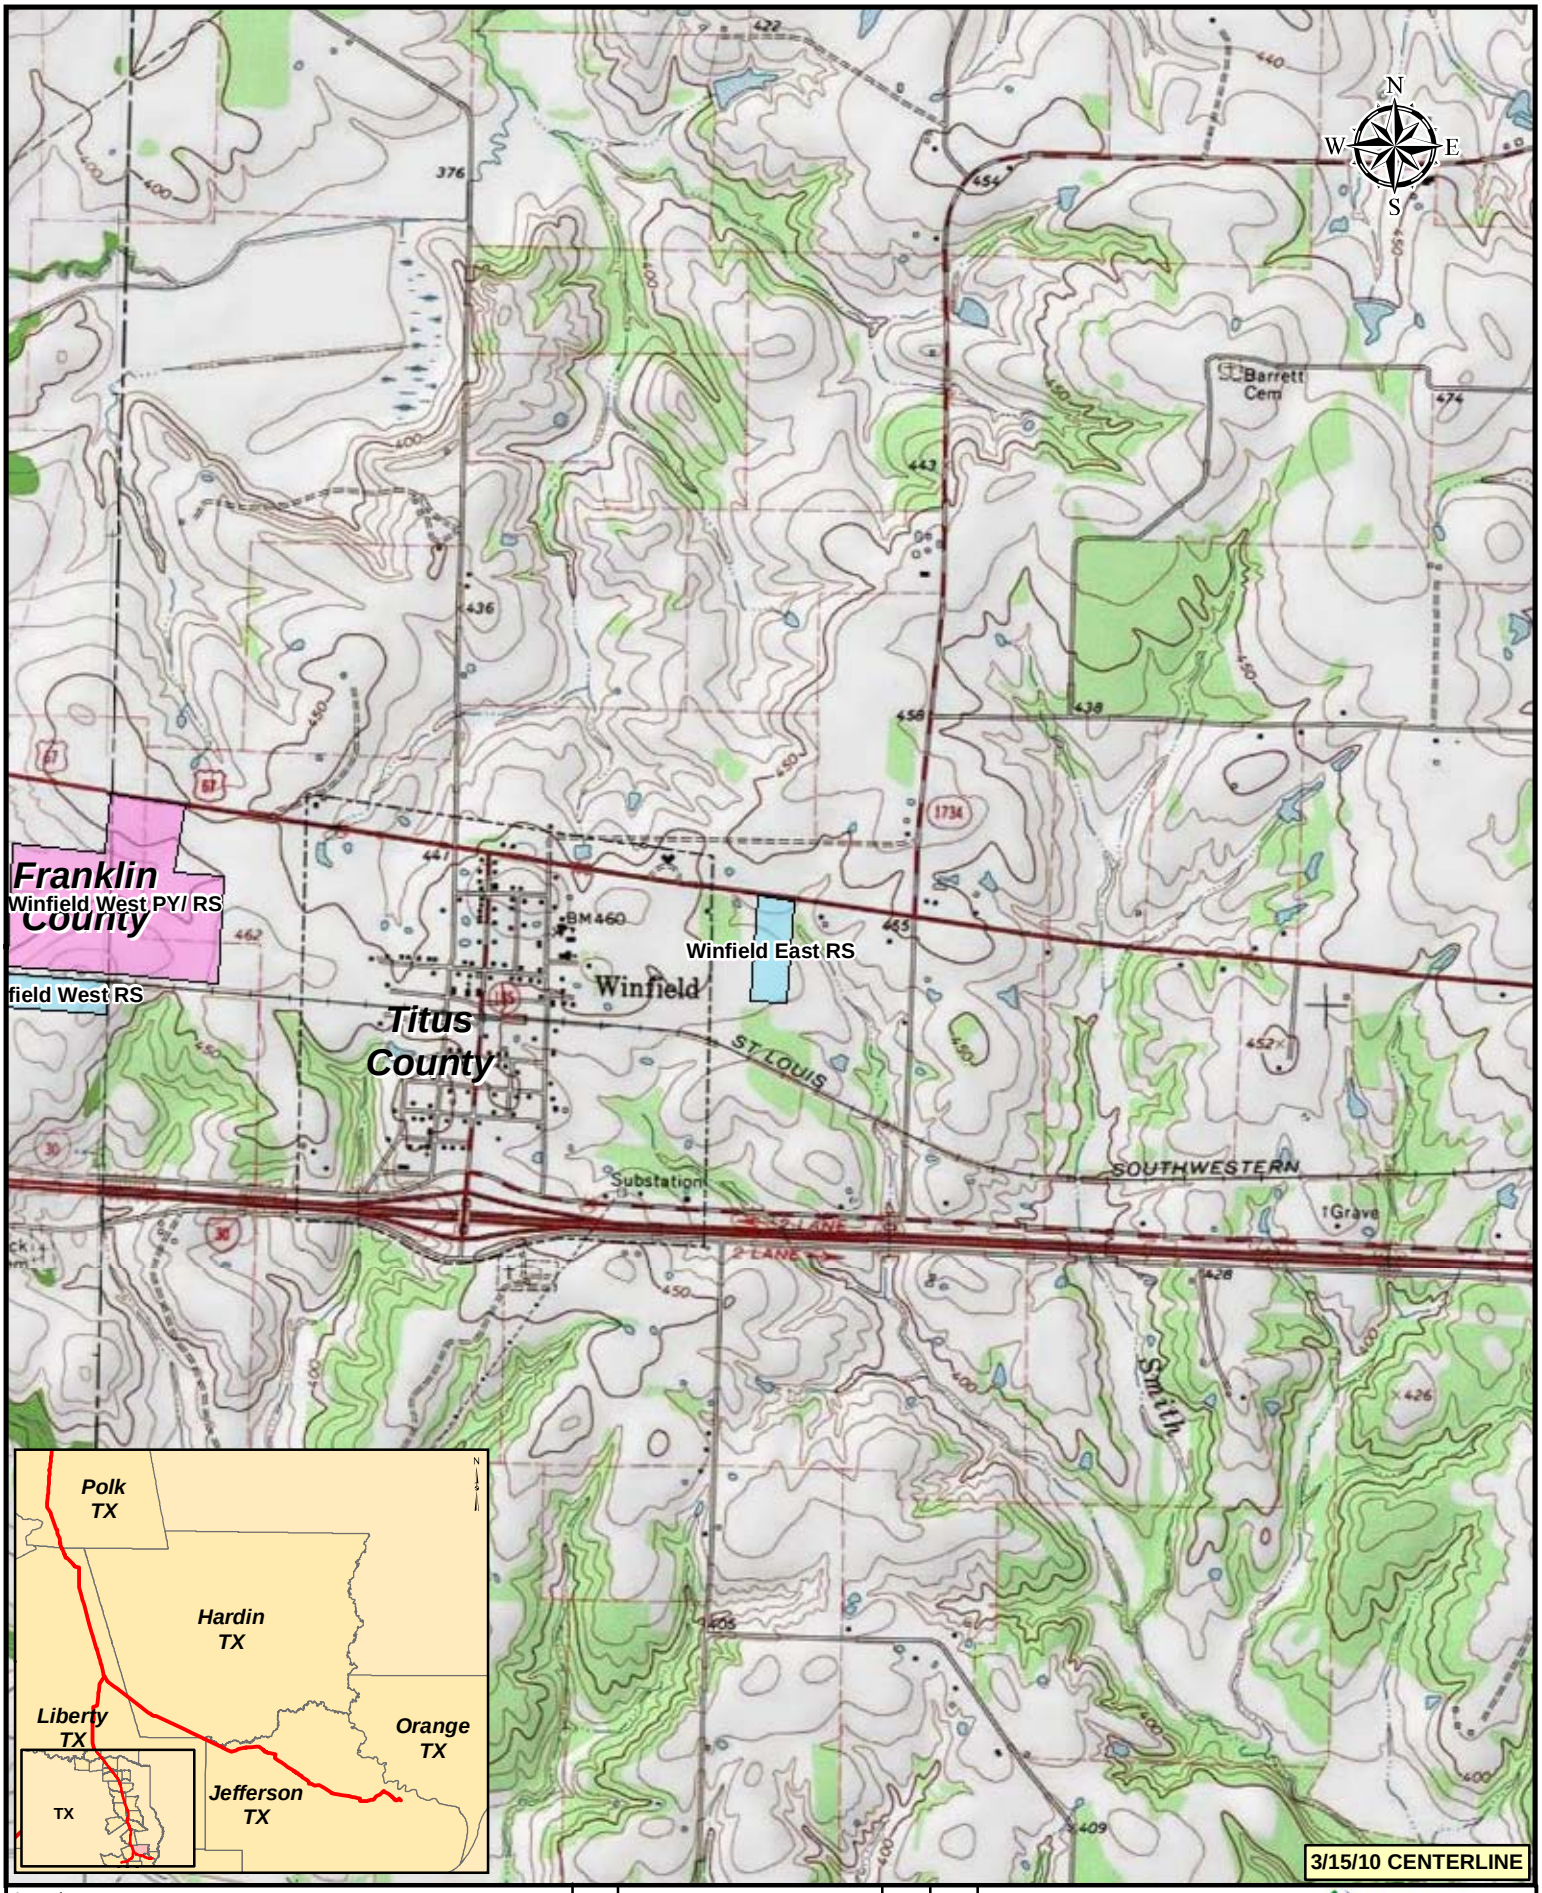

Legend

- KEYSTONE XL PROJECT
- MILEPOST
- PUMP STATION
- VALVE
- CONTRACTOR YARD
- PIPE YARD
- PIPE YARD/CONTRACTOR YARD
- PIPE YARD/RAILROAD SIDING
- RAILROAD SIDING

NO.	REVISION	DATE	APPR.
2	ISSUED FOR DEIS COMMENT SUBMITTAL TO U.S. DEPT. OF STATE (3.15.10 CL)	5.19.10	RG
1	ISSUED FOR SUPPLEMENTAL U.S. DEPT. OF STATE FILING (2.15.09 CL)	7.6.09	RG
0	ISSUED FOR UNITED STATES DEPARTMENT OF STATE (7.31.08 CL)	11.19.08	RG

PREPARED BY: TROW ENGINEERING CONSULTANTS INC.

TransCanada — In business to deliver

0 500 1,000 2,000 Feet

KEYSTONE XL PROJECT
ROUTE SHEETS
CUSHING, OKLAHOMA TO NEDERLAND, TEXAS

SCALE	DATE	DRAWN	CHECKED	APPROVED	PROJECT:	DRAWING NUMBER	SHEET	REVISION
1:24000	11.19.08	GS	SS	RG	50388X	XL-48-ML-2002-P- 03 -Q	03	2

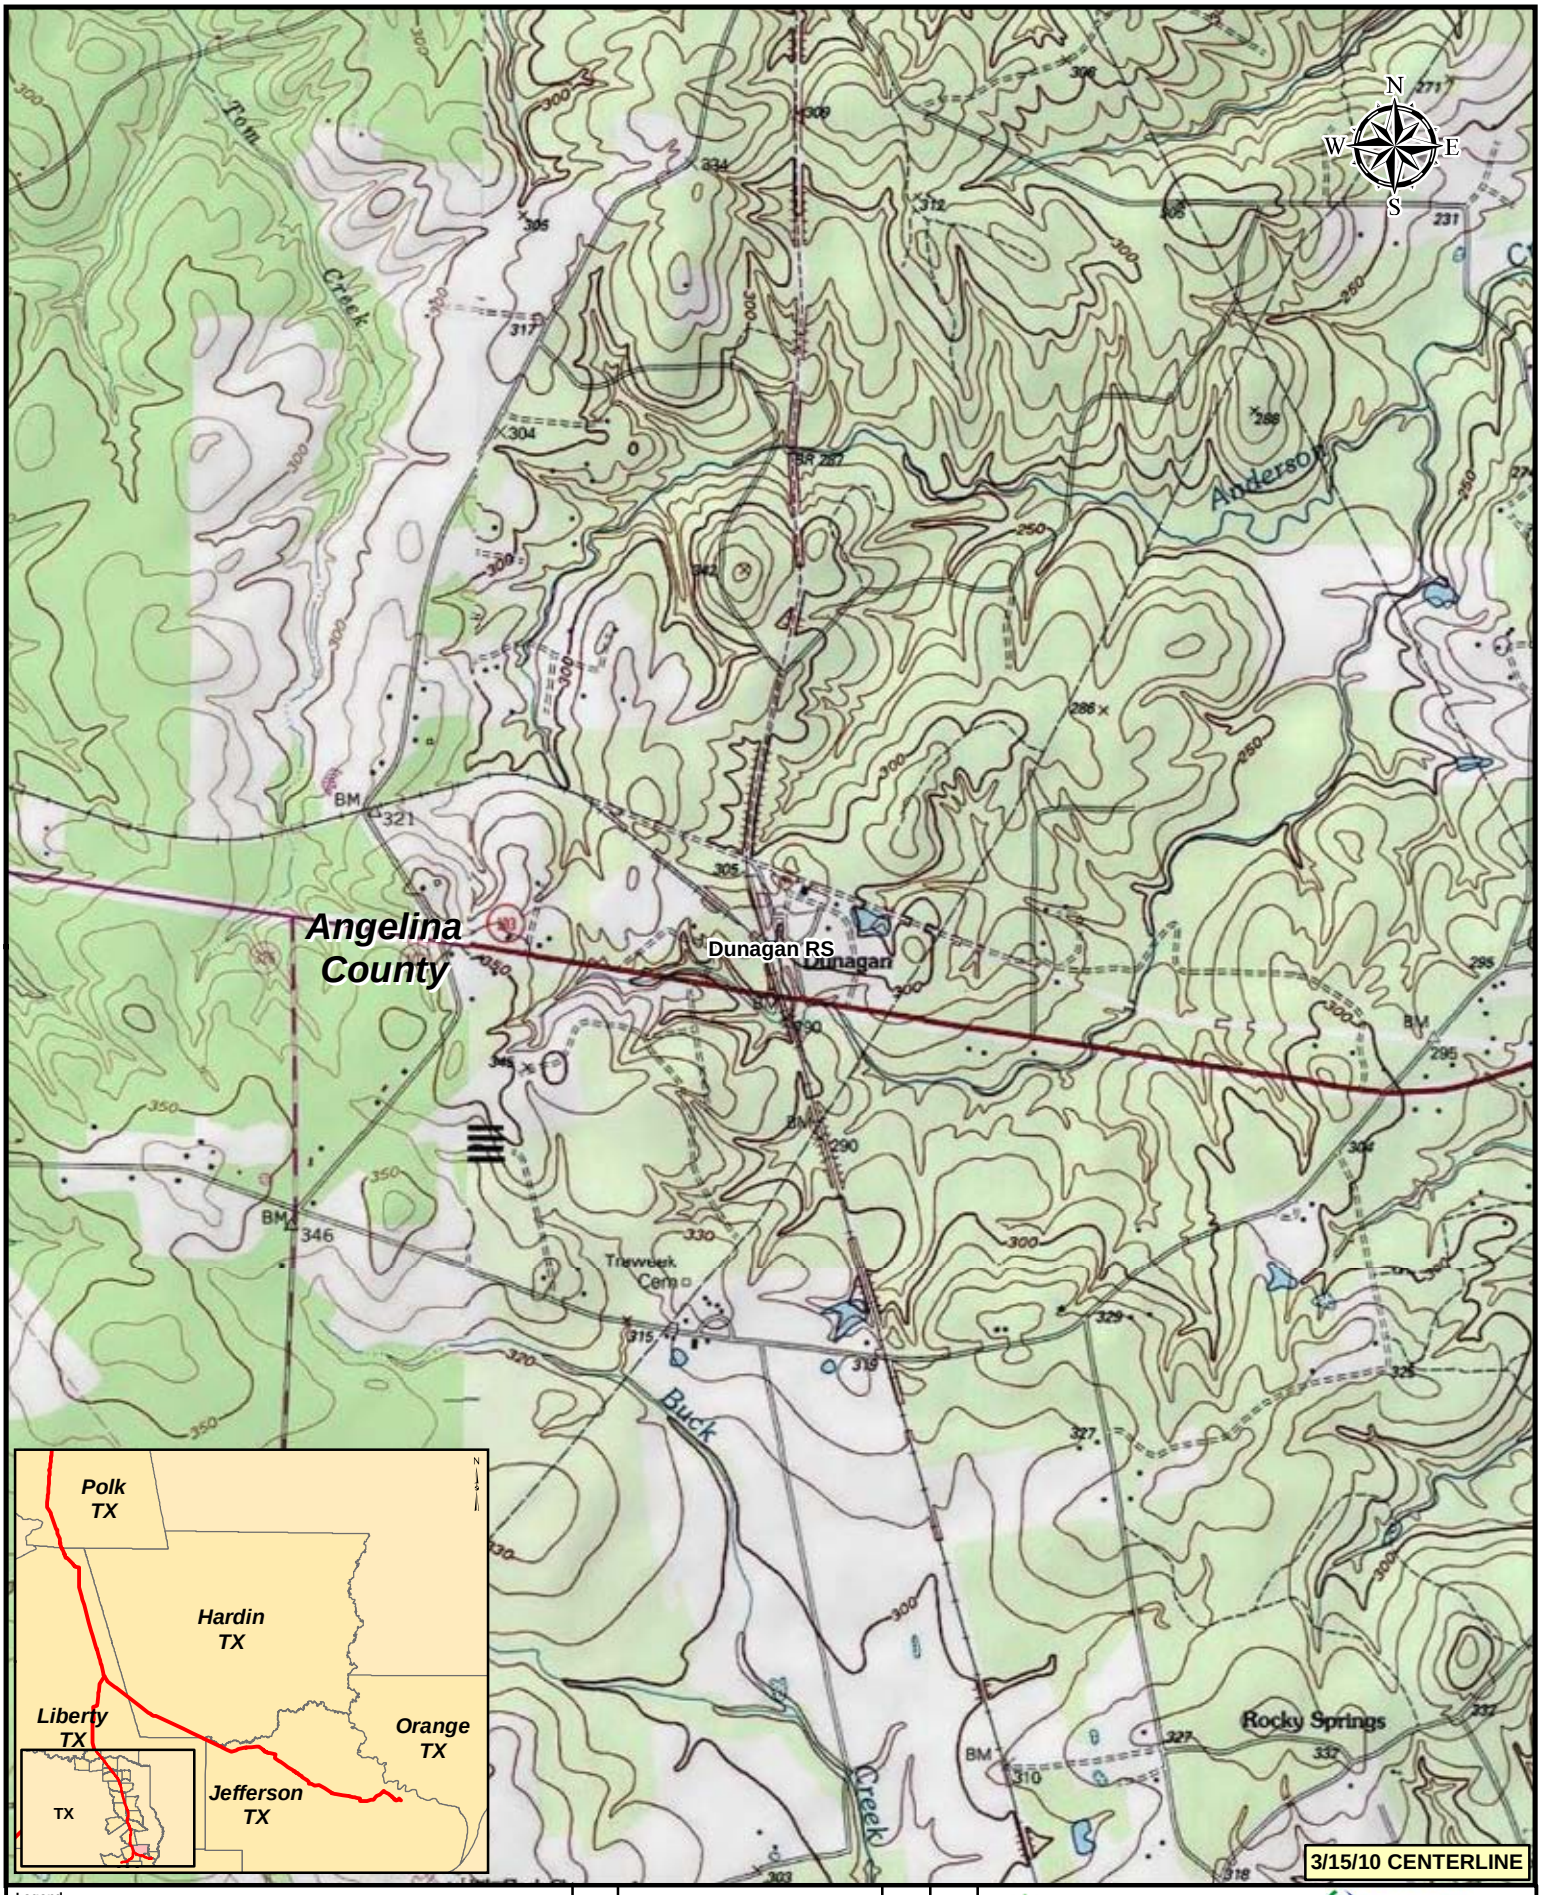

Legend

- KEYSTONE XL PROJECT
- MILEPOST
- PUMP STATION
- VALVE
- CONTRACTOR YARD
- PIPE YARD
- PIPE YARD/CONTRACTOR YARD
- PIPE YARD/RAILROAD SIDING
- RAILROAD SIDING

NO.	REVISION	DATE	APPR.
2	ISSUED FOR DEIS COMMENT SUBMITTAL TO U.S. DEPT. OF STATE (3.15.10 CL)	5.19.10	RG
1	ISSUED FOR SUPPLEMENTAL U.S. DEPT. OF STATE FILING (2.15.09 CL)	7.6.09	RG
0	ISSUED FOR UNITED STATES DEPARTMENT OF STATE (7.31.08 CL)	11.19.08	RG

PREPARED BY: TROW ENGINEERING CONSULTANTS INC.

TransCanada — In business to deliver

0 500 1,000 2,000 Feet

SCALE	DATE	DRAWN	CHECKED	APPROVED
1:24000	11.19.08	GS	SS	RG

KEYSTONE XL PROJECT
ROUTE SHEETS
CUSHING, OKLAHOMA TO NEDERLAND, TEXAS

PROJECT:	DRAWING NUMBER	SHEET	REVISION
50388X	XL-48-ML-2002-P- 04 -Q	04	2

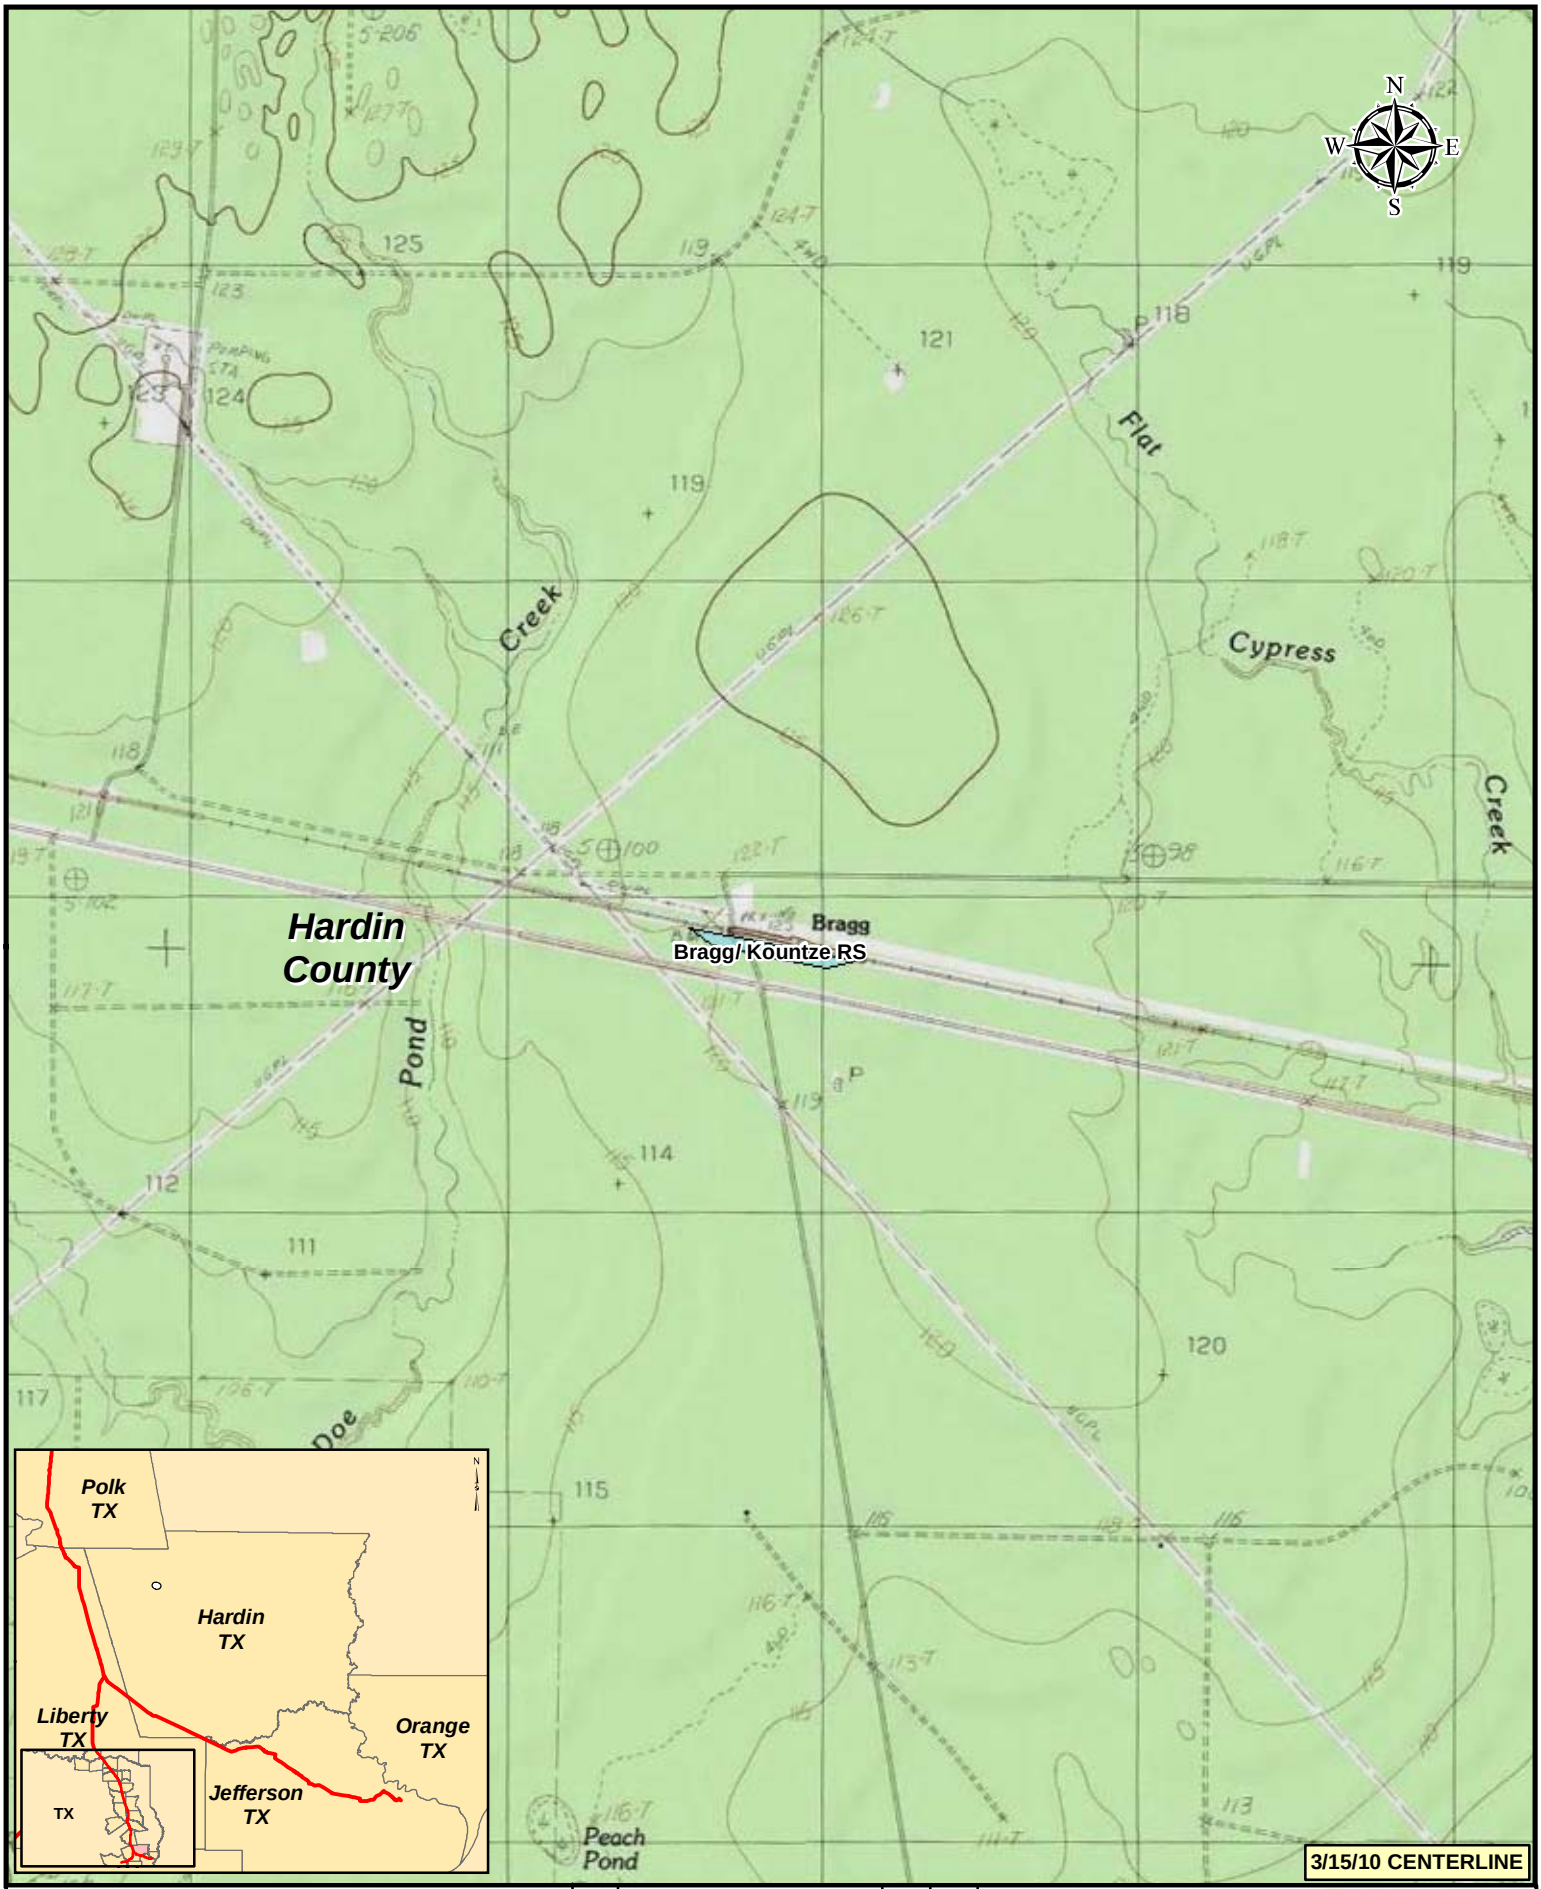

Legend

- KEYSTONE XL PROJECT
- MILEPOST
- PUMP STATION
- VALVE
- CONTRACTOR YARD
- PIPE YARD
- PIPE YARD/CONTRACTOR YARD
- PIPE YARD/RAILROAD SIDING
- RAILROAD SIDING

NO.	REVISION	DATE	APPR.
2	ISSUED FOR DEIS COMMENT SUBMITTAL TO U.S. DEPT. OF STATE (3.15.10 CL)	5.19.10	RG
1	ISSUED FOR SUPPLEMENTAL U.S. DEPT. OF STATE FILING (2.15.09 CL)	7.6.09	RG
0	ISSUED FOR UNITED STATES DEPARTMENT OF STATE (7.31.08 CL)	11.19.08	RG

PREPARED BY: TROW ENGINEERING CONSULTANTS INC.

TransCanada
In business to deliver

0 500 1,000 2,000 Feet

KEYSTONE XL PROJECT
ROUTE SHEETS
CUSHING, OKLAHOMA TO NEDERLAND, TEXAS

SCALE	DATE	DRAWN	CHECKED	APPROVED	PROJECT:	DRAWING NUMBER	SHEET	REVISION
1:24000	11.19.08	GS	SS	RG	50388X	XL-48-ML-2002-P- 05 -Q	05	2