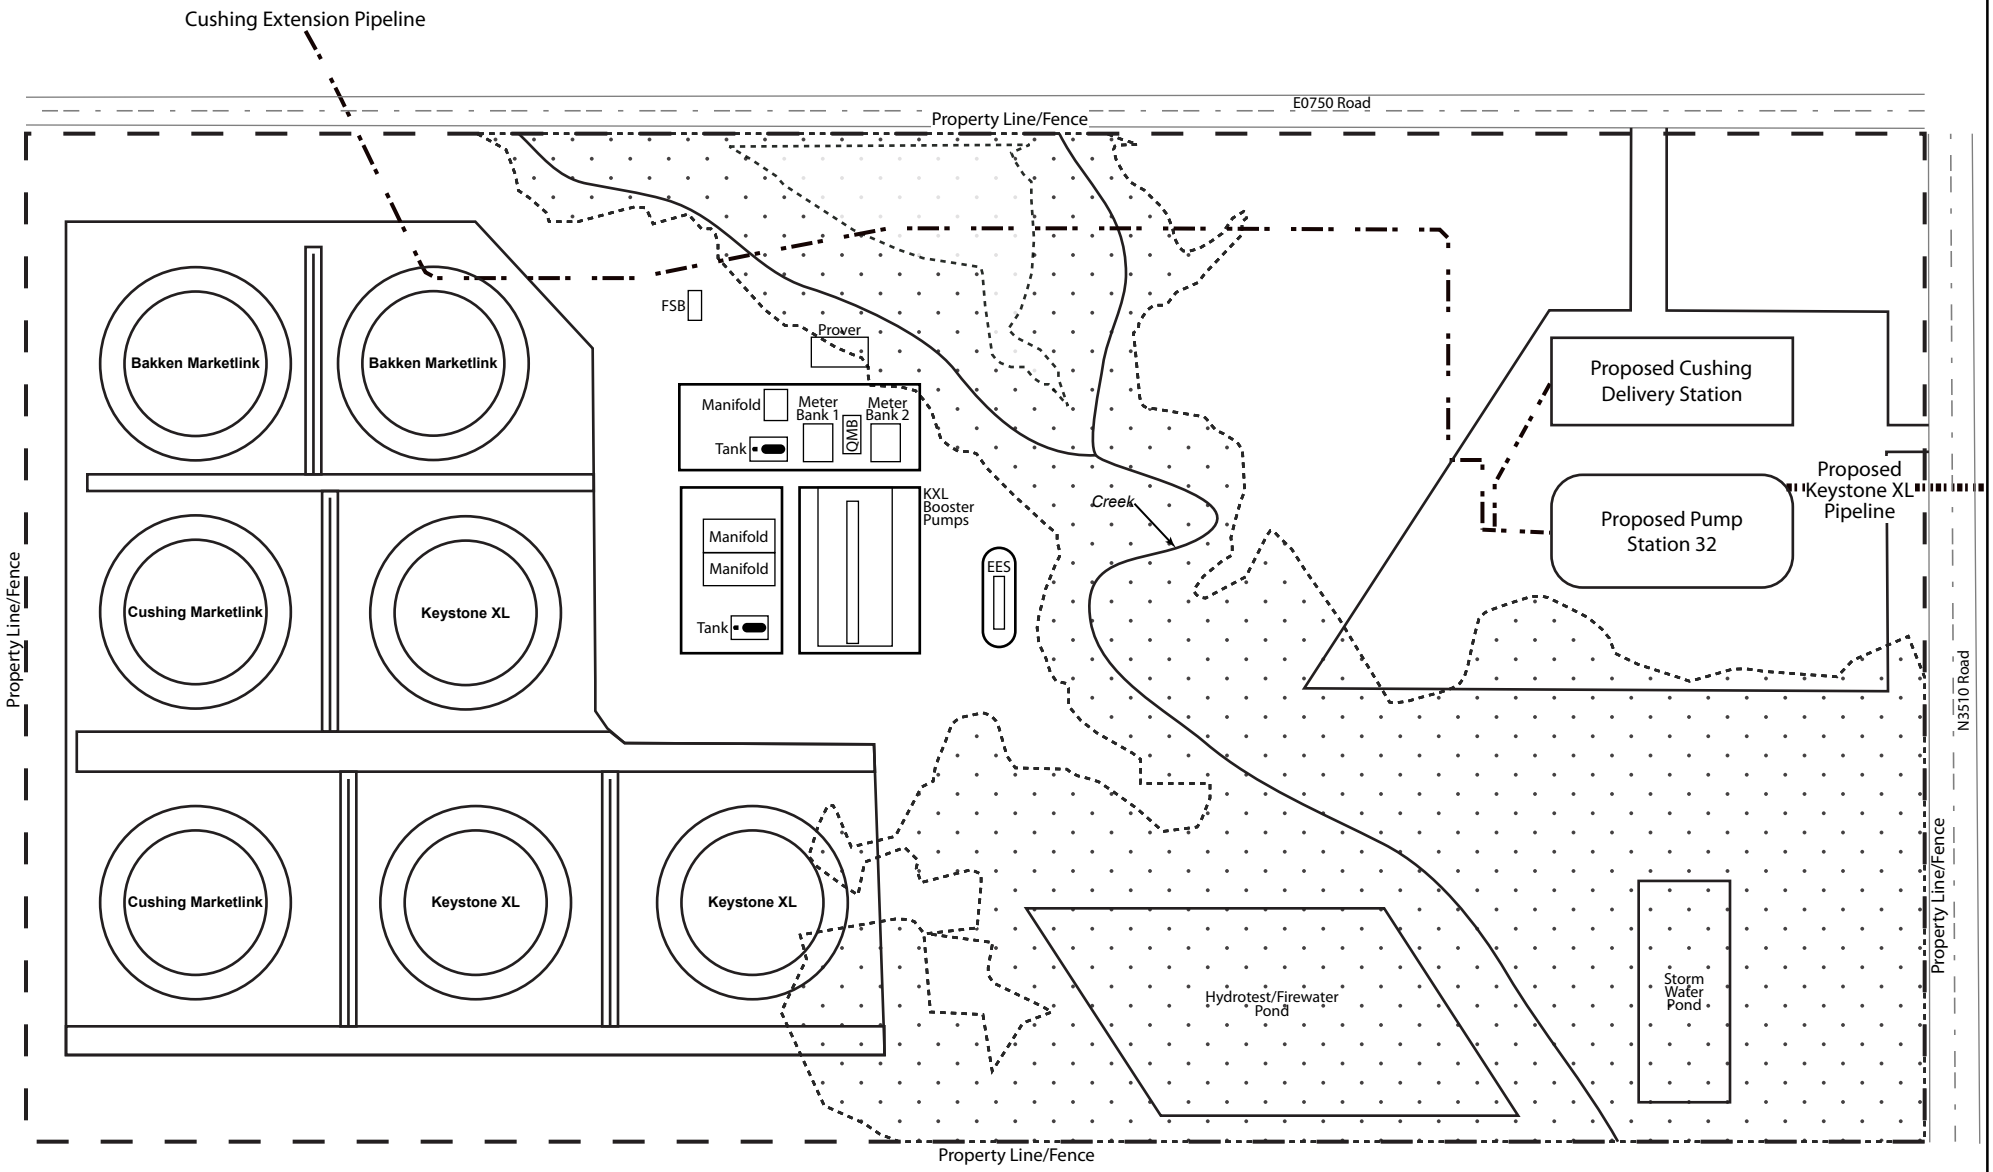

Floodplain

N
W
E
S

KEYSTONE XL PROJECT

Figure 2.5.3-4

Cushing Tank Farm
Proposed Plot Plan