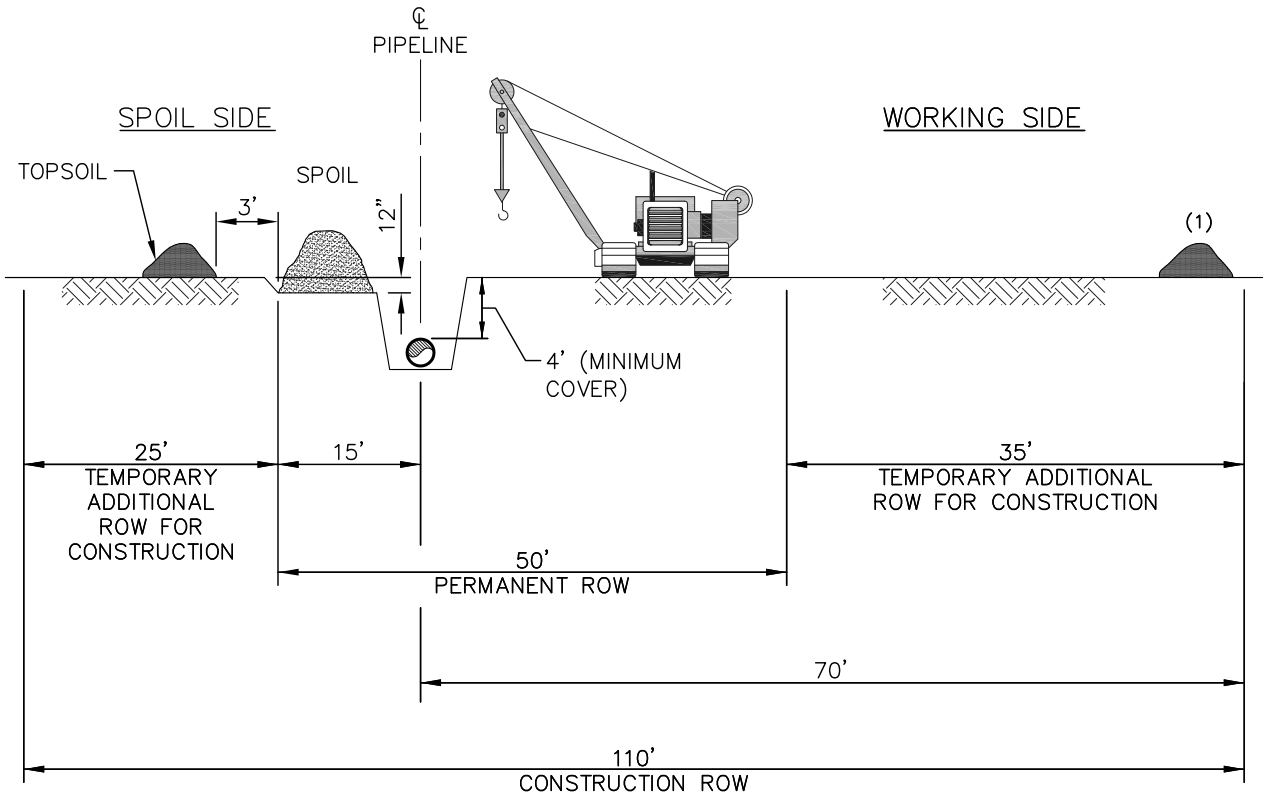

(1) ALTERNATE TOPSOIL PLACEMENT LOCATIONS

REVISIONS		
1	11.05.08	REMOVED TOPSOIL NEAR TRENCH
2	05.29.09	REVISED DIMENSIONS & TOPSOIL LOCATION

G:\2000DraftingandGIS\CADFiles\Drawings\ER\Constr_ROW_Details_Sect2_REV2.dwg 5/29/2009 12:11:02 PM CDT

TransCanada
In business to deliver
KEYSTONE XL PROJECT

PREPARED BY:
TROW ENGINEERING CONSULTANTS, INC.
7505 NW Tiffany Springs Pkwy., Suite 400
Northpointe Circle I
Kansas City, MO 64153
Phone: 1-816-801-7063
Fax: 1-816-801-7048
Trow

LAST PLOT DATE: Fri, 12 Jun 2009 - 4:27pm

ORIGINATOR: JOE A. NELSON (NAME) 9/08/08 (DATE)

CHECKED BY: TW | APPROVED BY: SS

Figure 2.1.4-1

FIA # 1399	CHAINAGE:	DISCIPLINE # 03

TITLE: TYPICAL 110' CONSTRUCTION RIGHT-OF-WAY (36" PIPELINE) WITH TOPSOIL REMOVAL ONLY OVER TRENCH LINE

SCALE N.T.S.	DWG No 1399-03-ML-03-458	REV 2

CADD DRAWING: DO NOT MAKE MANUAL REVISIONS PLOTTED SIZE: ANSI A (8.5x11)