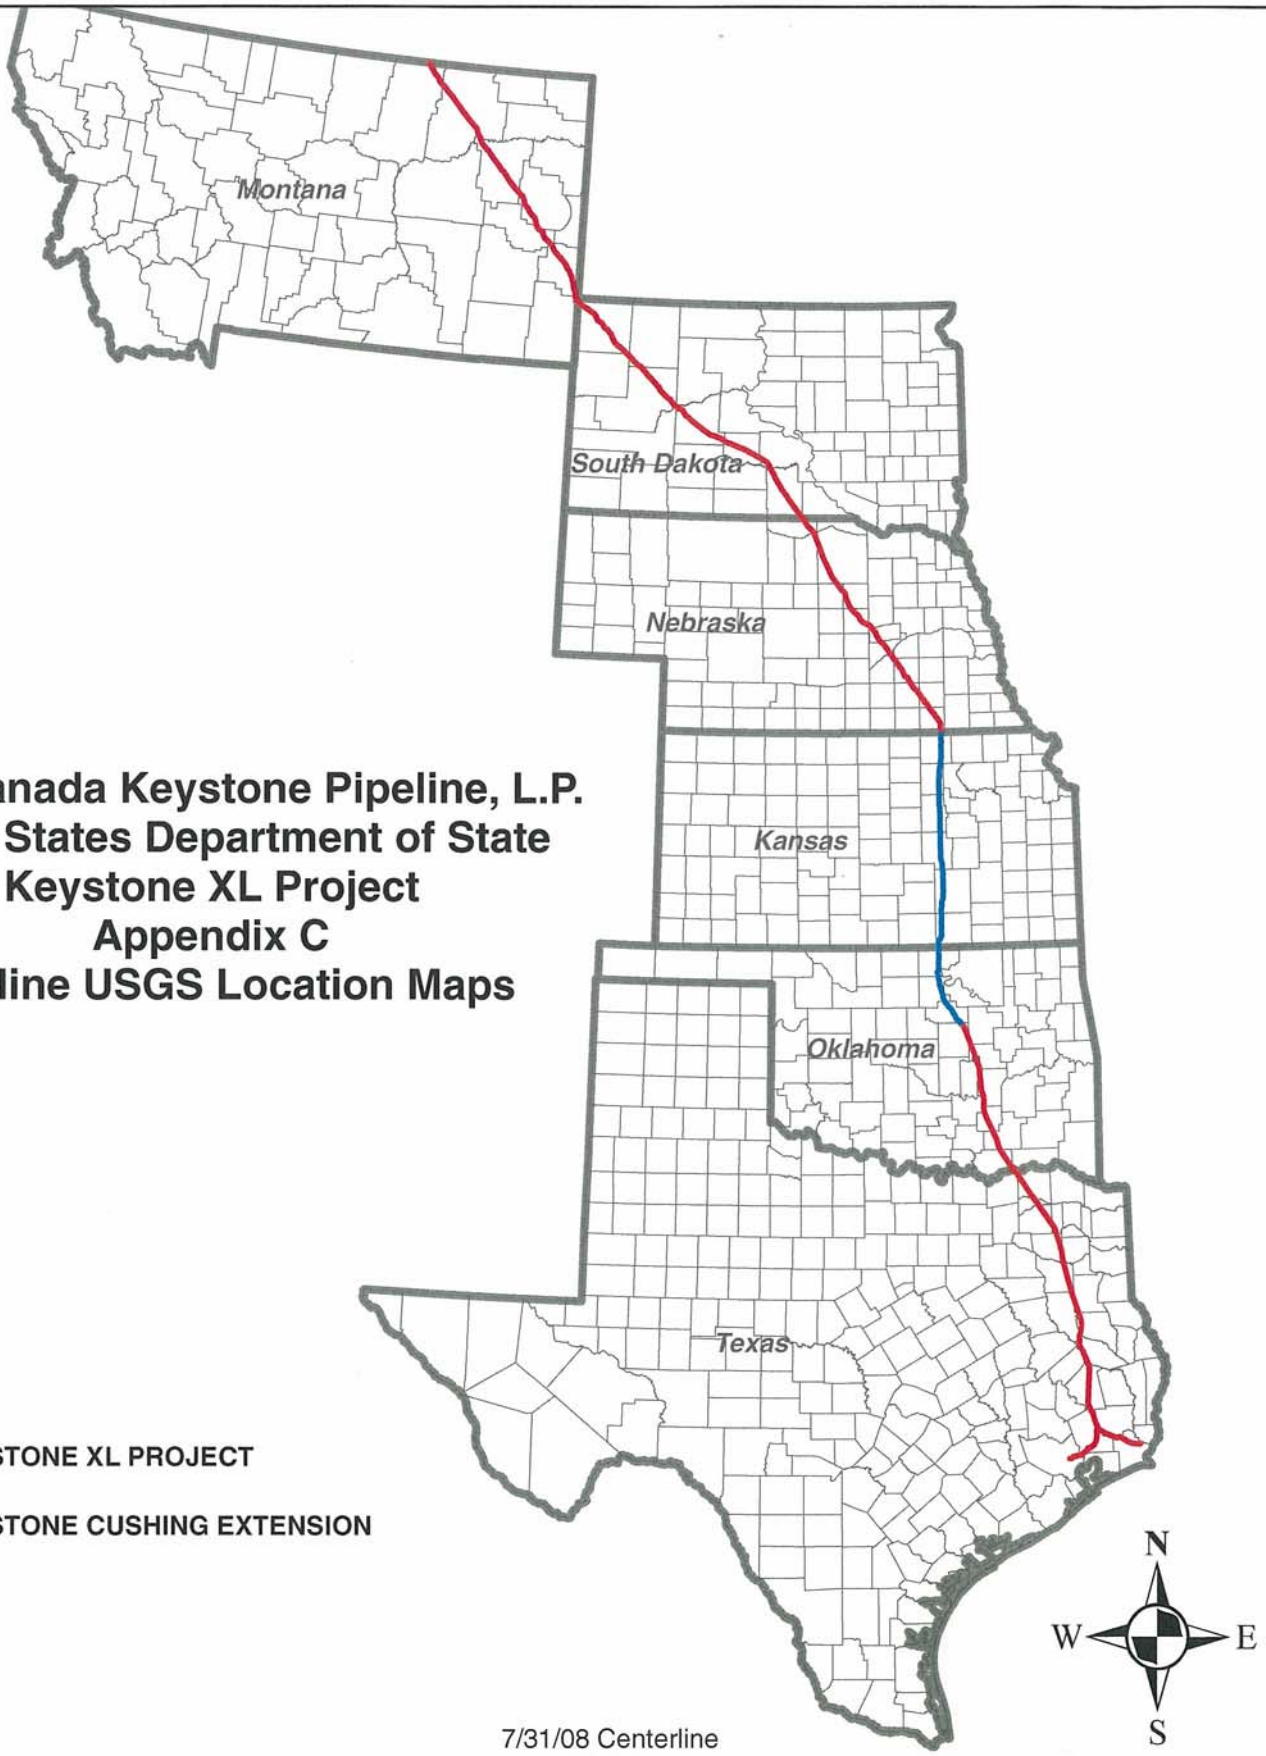

TransCanada Keystone Pipeline, L.P.
United States Department of State
Keystone XL Project
Appendix C
Pipeline USGS Location Maps

KEYSTONE XL PROJECT

KEYSTONE CUSHING EXTENSION

7/31/08 Centerline

TROW ENGINEERING CONSULTANTS, INC.
NOVEMBER 19, 2008
REVISION 0

PREPARED BY:
TROW ENGINEERING CONSULTANTS INC.
1300 Metropolitan Boulevard, Suite 200
Tallahassee, Florida , USA 32308
Phone: 1-850-385-5441
Fax: 1-850-385-5523

Trow

ConocoPhillips | TransCanada — In business to deliver

NO.	REVISION	DATE
0	ISSUED FOR UNITED STATES DEPARTMENT OF STATE (7.31.08 CL)	11.19.08

KEYSTONE XL PROJECT
ROUTE SHEETS

MAP PARAMETERS
PROJECTION: NAD83, UTM: 13N, 14N, 15N
NTS

PROJECT: 50388X

SHEET: COVER SHEET

DRAWING NUMBER	DRAWN BY	CHECKED BY	APPROVED BY
XL-FIPS-ML-2002-P-001	GS	SS	RG

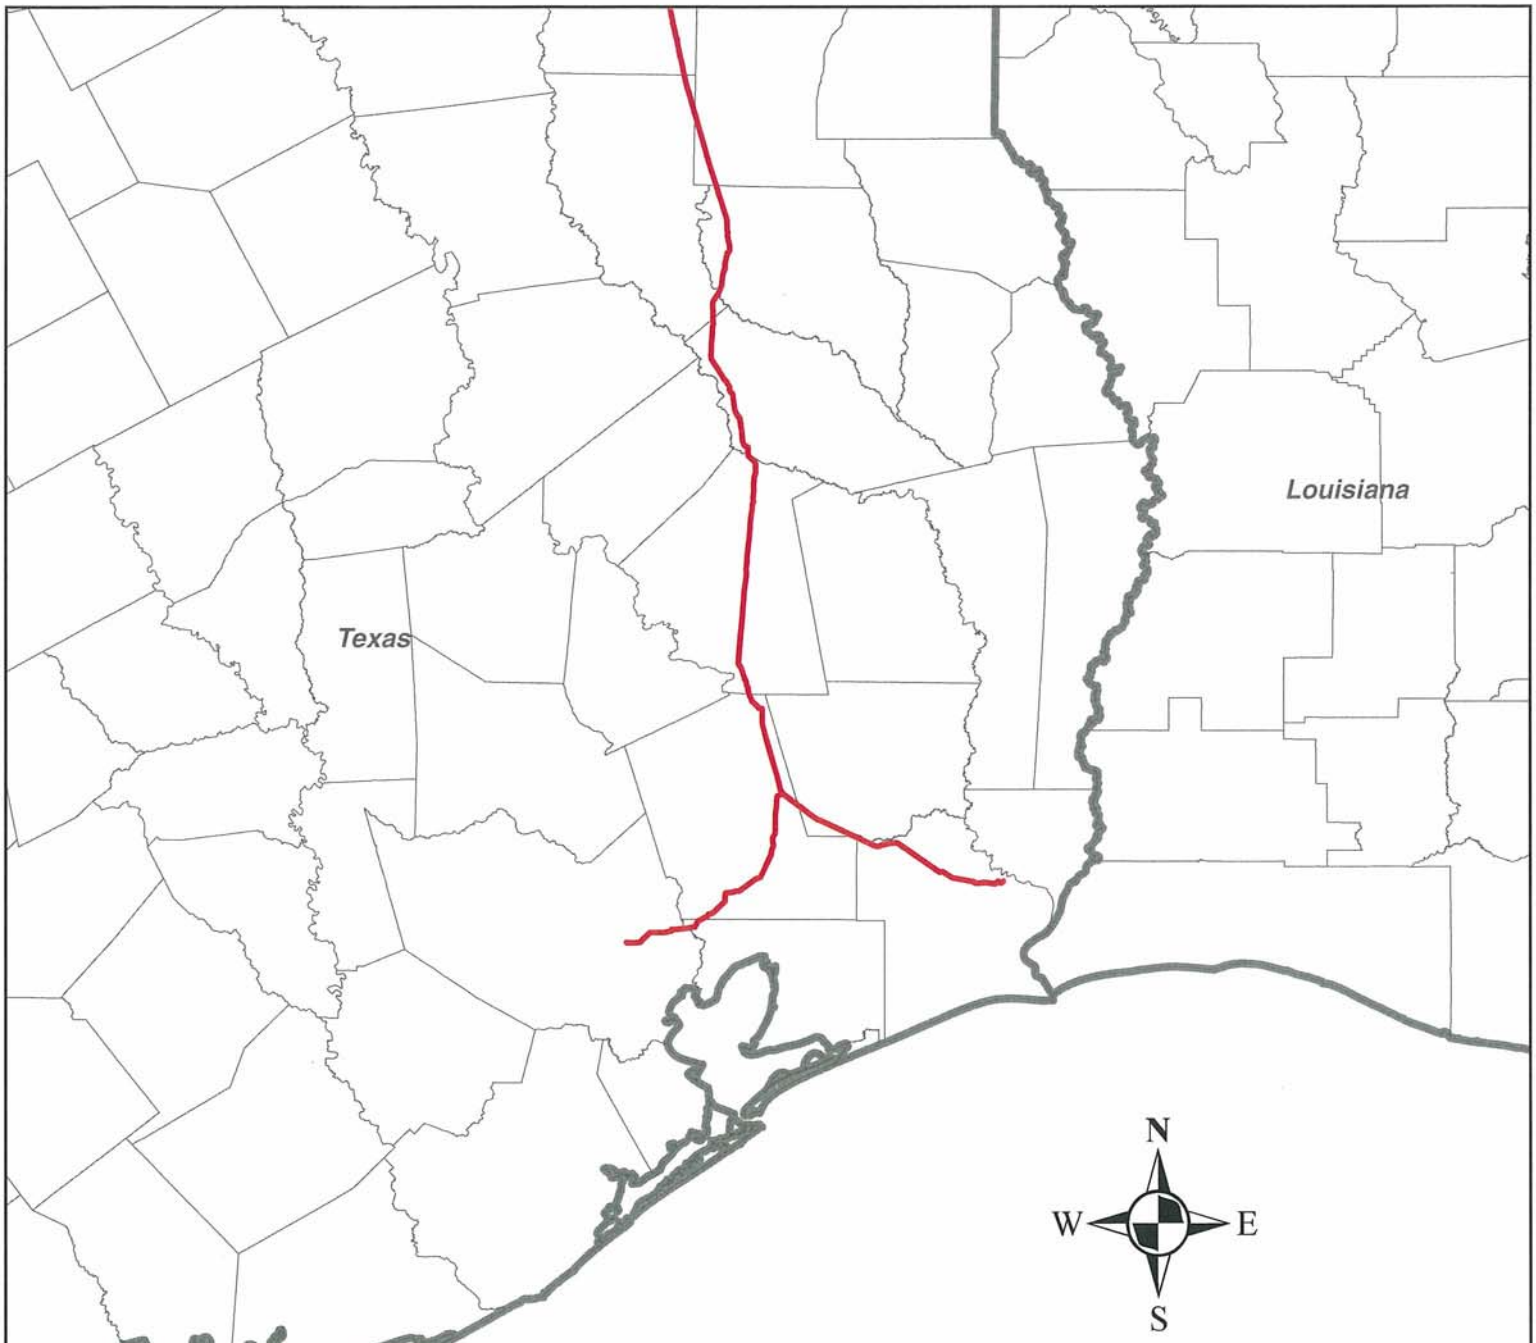

TransCanada Keystone Pipeline, L.P.
United States Department of State
Keystone XL Project
Appendix C
Pipeline USGS Location Maps

Houston Lateral

7/31/08 Centerline

TROW ENGINEERING CONSULTANTS, INC.
NOVEMBER 19, 2008
REVISION 0

KEYSTONE XL PROJECT

PREPARED BY:
TROW ENGINEERING CONSULTANTS INC.
1300 Metropolitan Boulevard, Suite 200
Tallahassee, Florida , USA 32308
Phone: 1-850-385-5441
Fax: 1-850-385-5523

Trow

ConocoPhillips | TransCanada In business to deliver

NO.	REVISION	DATE
0	ISSUED FOR UNITED STATES DEPARTMENT OF STATE (7.31.08 CL)	11.19.08

KEYSTONE XL PROJECT
ROUTE SHEETS

MAP PARAMETERS
PROJECTION: NAD83, UTM: 15N
NTS

PROJECT: 50388X

SHEET: COVER SHEET

DRAWING NUMBER	DRAWN BY	CHECKED BY	APPROVED BY
XL-48-LA-2002-P-003	GS	SS	RG

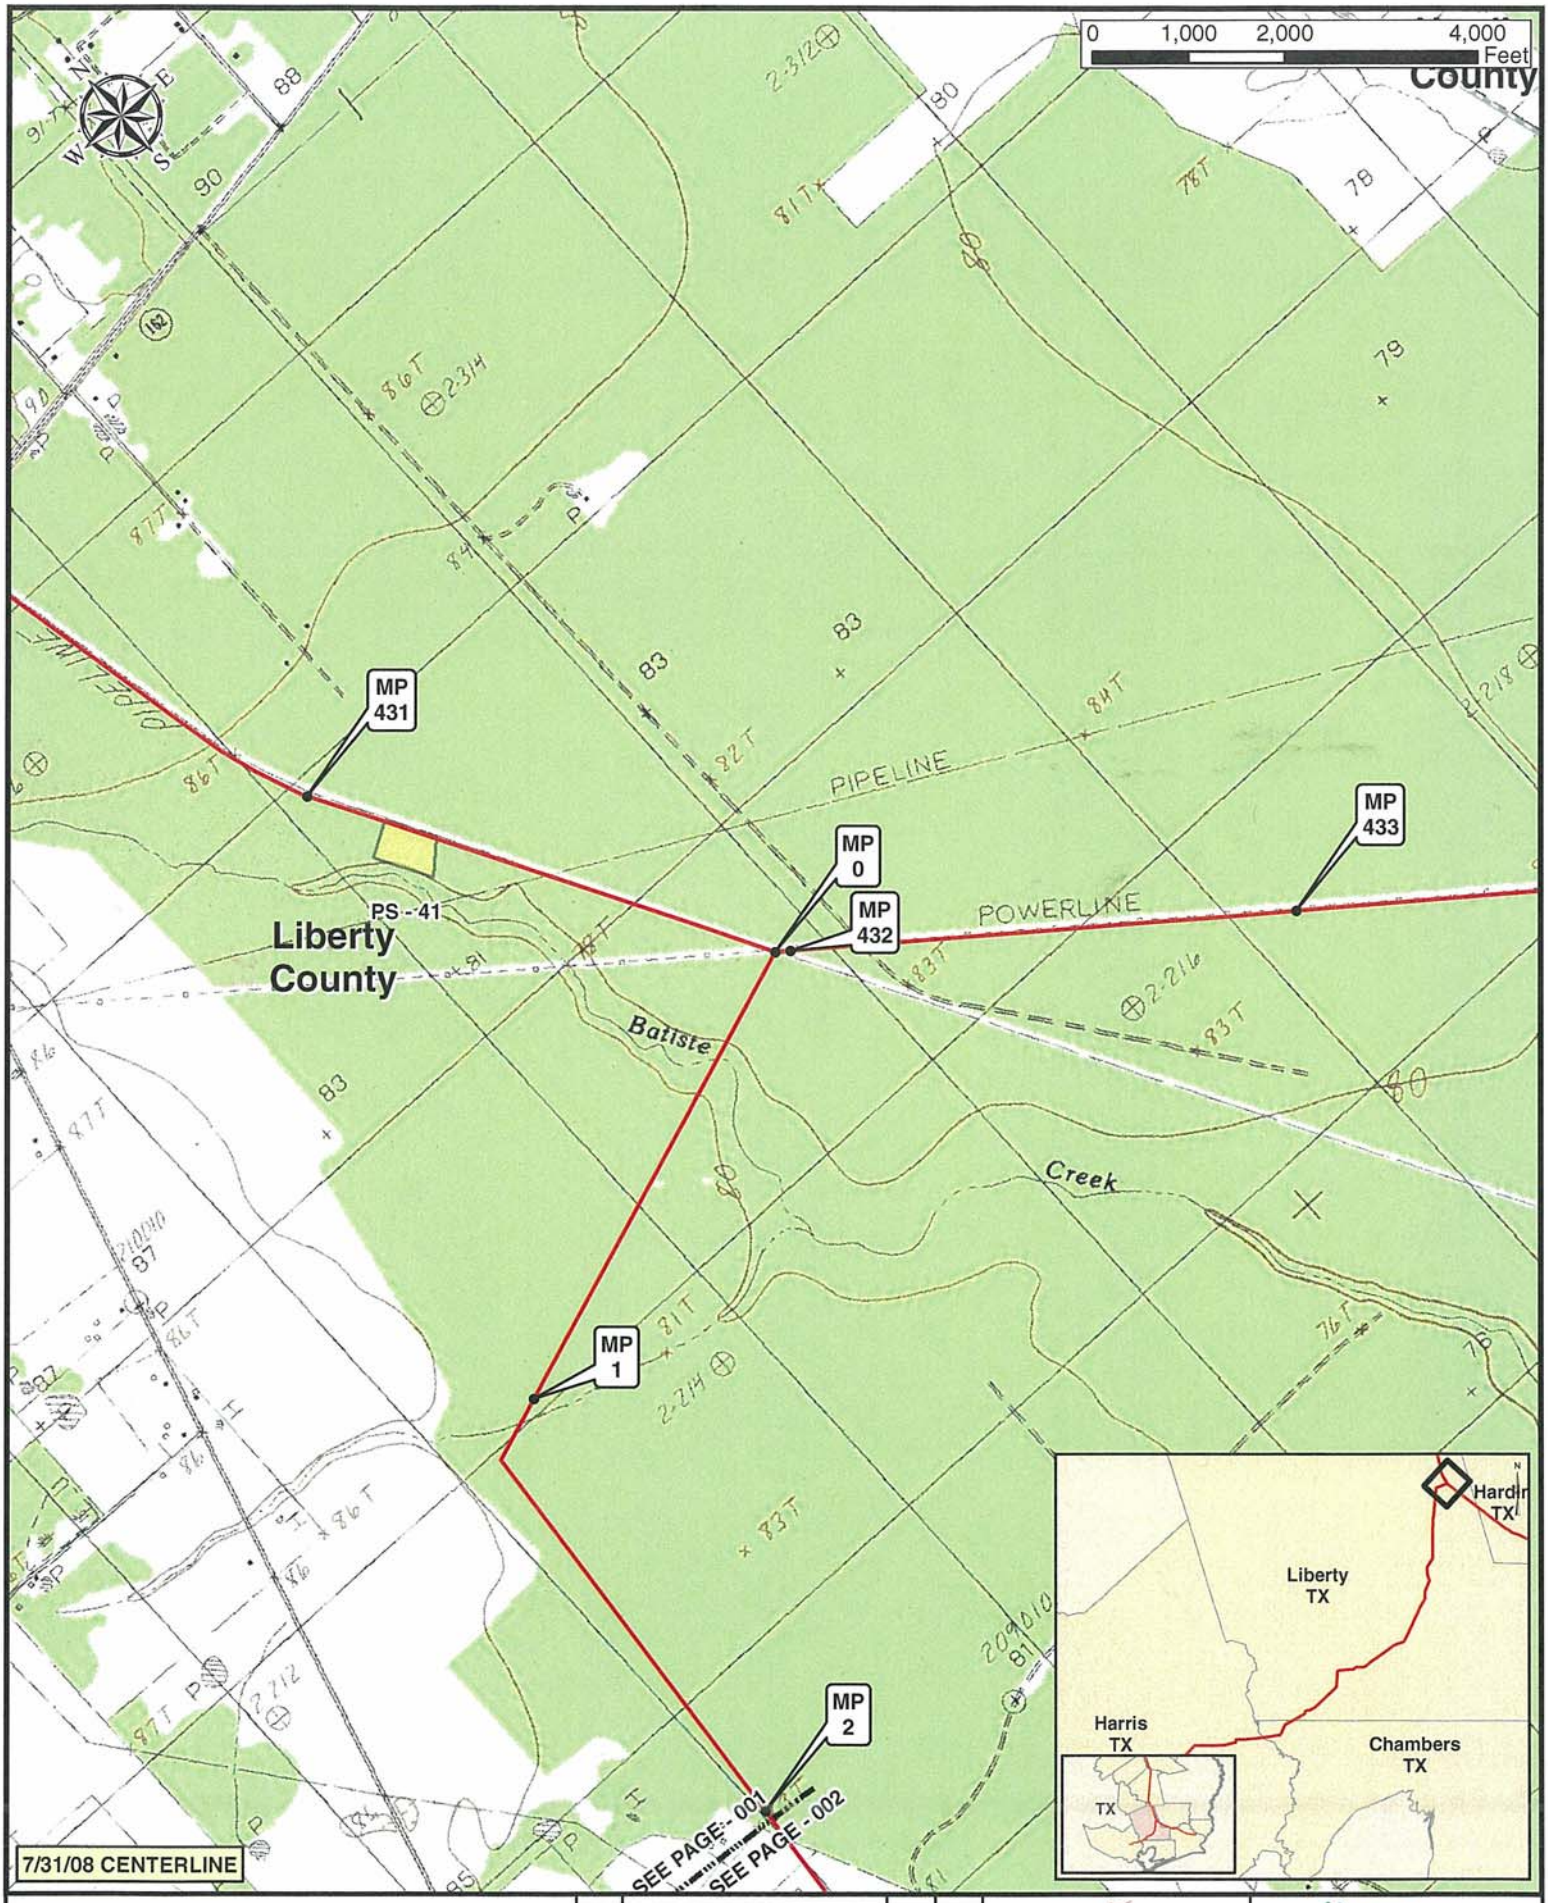

Legend

- MILE POST
- KEYSTONE XL PROJECT
- PUMP STATION
- VALVE SITE

ConocoPhillips

TransCanada — In business to deliver

PREPARED BY TROW ENGINEERING CONSULTANTS INC.

KEYSTONE XL PROJECT
ROUTE SHEETS
HOUSTON LATERAL

NO.	REVISION	DATE	APPR.
0	ISSUED FOR UNITED STATES DEPARTMENT OF STATE (7.31.08 CL)	11.19.08	RG

SCALE	DATE	DRAWN	CHECKED	APPROVED
1:24000	11.19.08	GS	SS	RG

PROJECT	DRAWING NUMBER	SHEET	REVISION
50388X	XL-48-LA-2002-P- 01 -Q	01	0

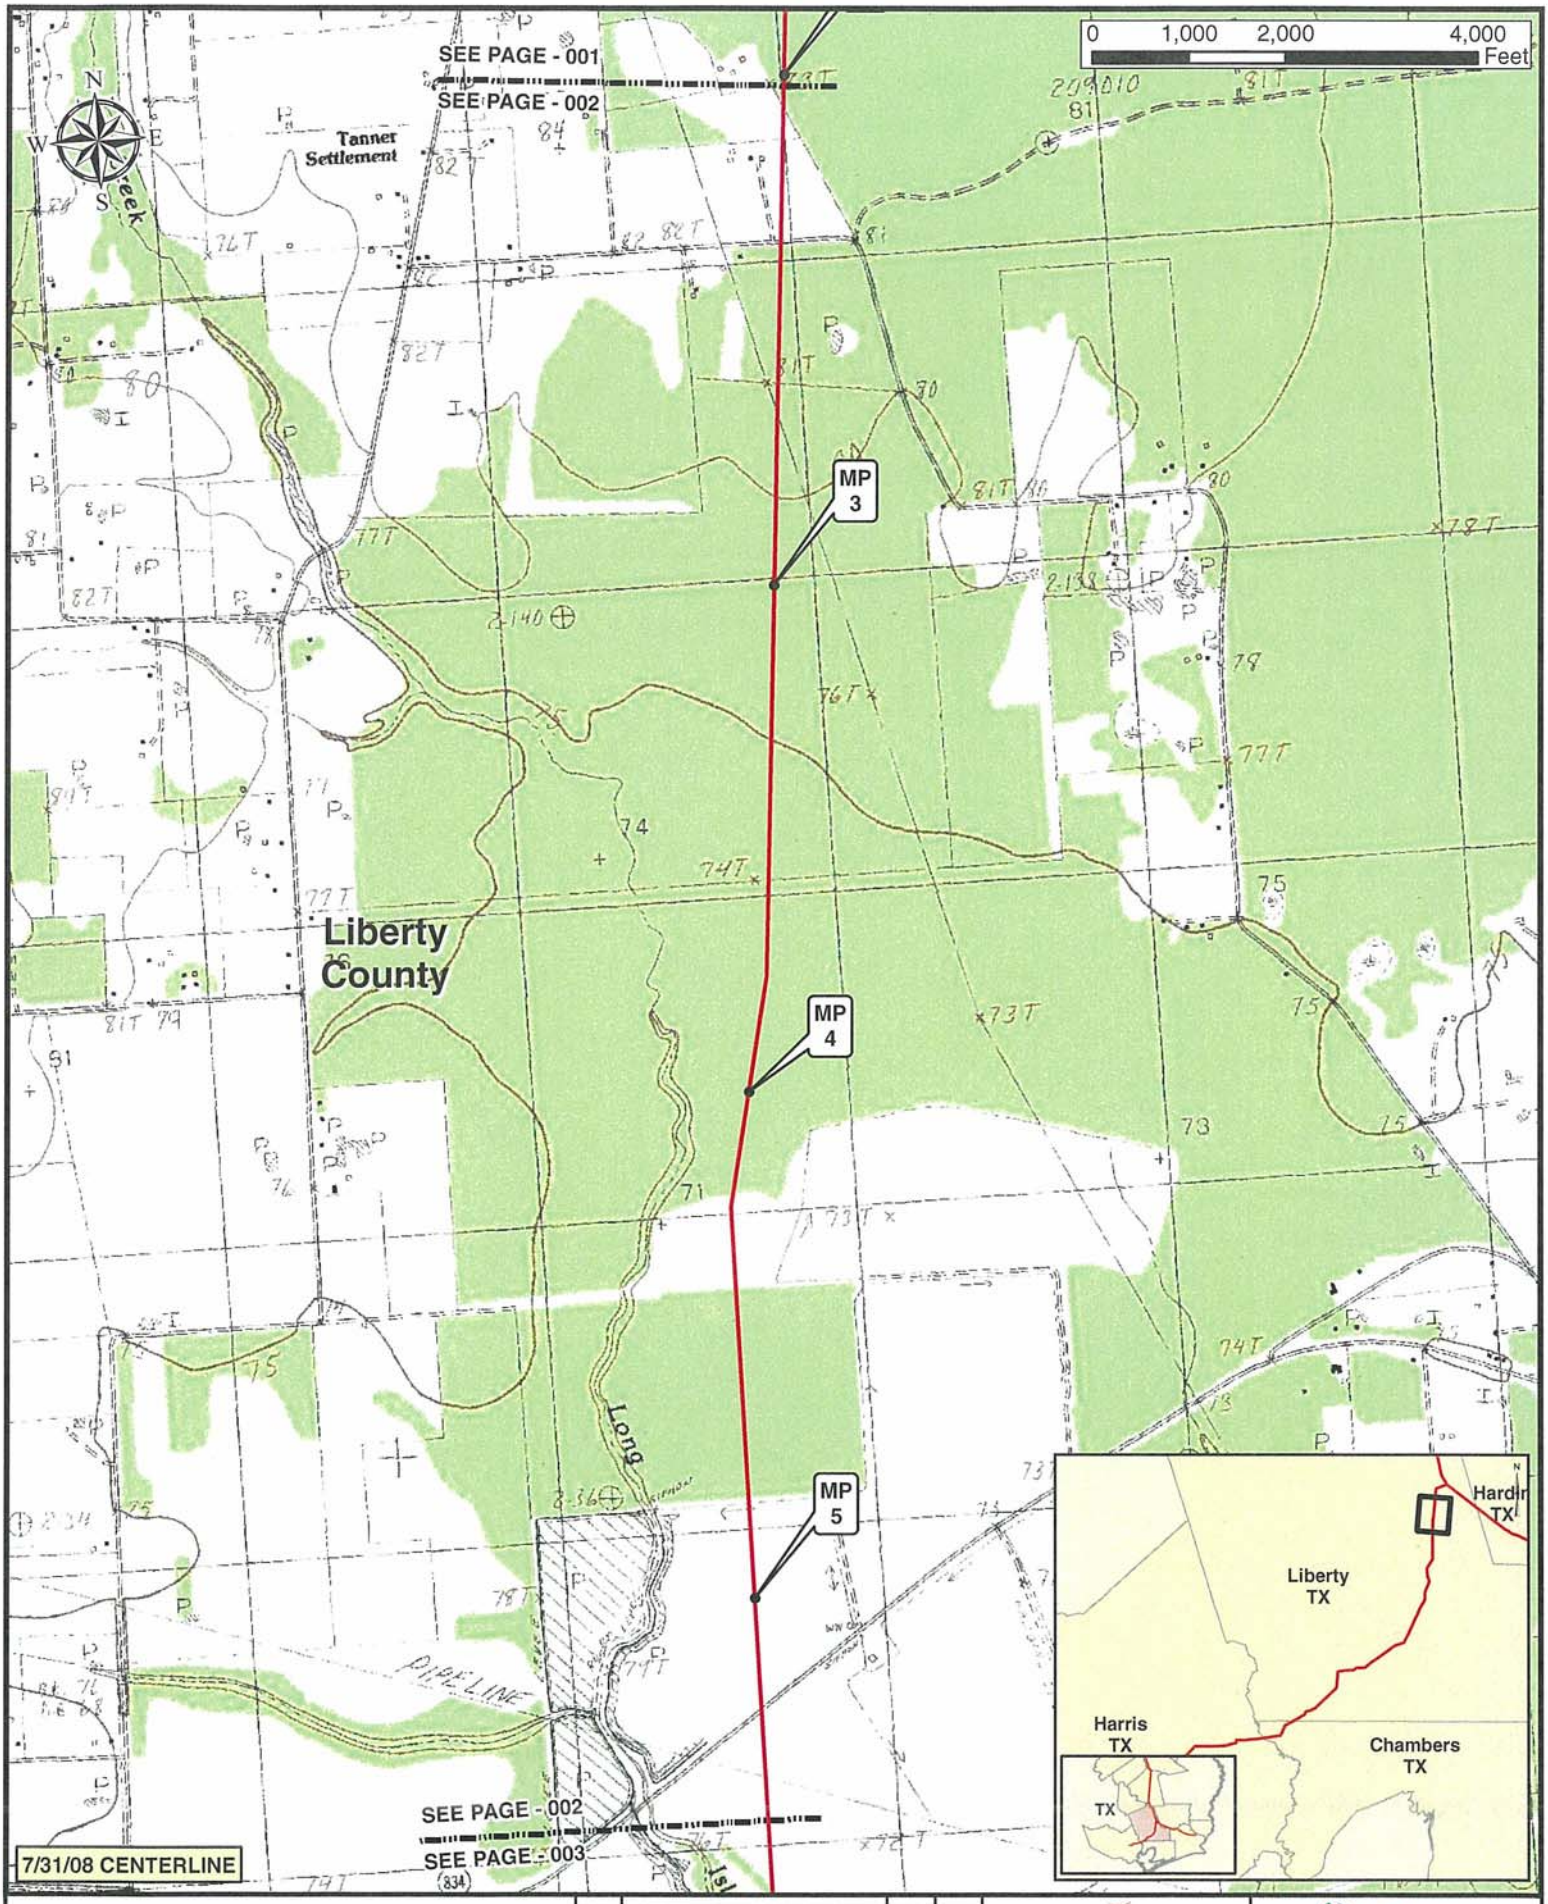

Legend

- MILE POST
- KEYSTONE XL PROJECT
- PUMP STATION
- VALVE SITE

NO.	REVISION	DATE	APP'R.
0	ISSUED FOR UNITED STATES DEPARTMENT OF STATE (7.31.08 CL)	11.19.08	RG

ConocoPhillips

Trow PREPARED BY: TROW ENGINEERING CONSULTANTS INC.

TransCanada
In business to deliver

KEYSTONE XL PROJECT
ROUTE SHEETS
HOUSTON LATERAL

SCALE	DATE	DRAWN	CHECKED	APPROVED	PROJECT:	DRAWING NUMBER	SHEET	REVISION
1:24000	11.19.08	GS	SS	RG	50388X	XL-48-LA-2002-P- 02 -Q	02	0

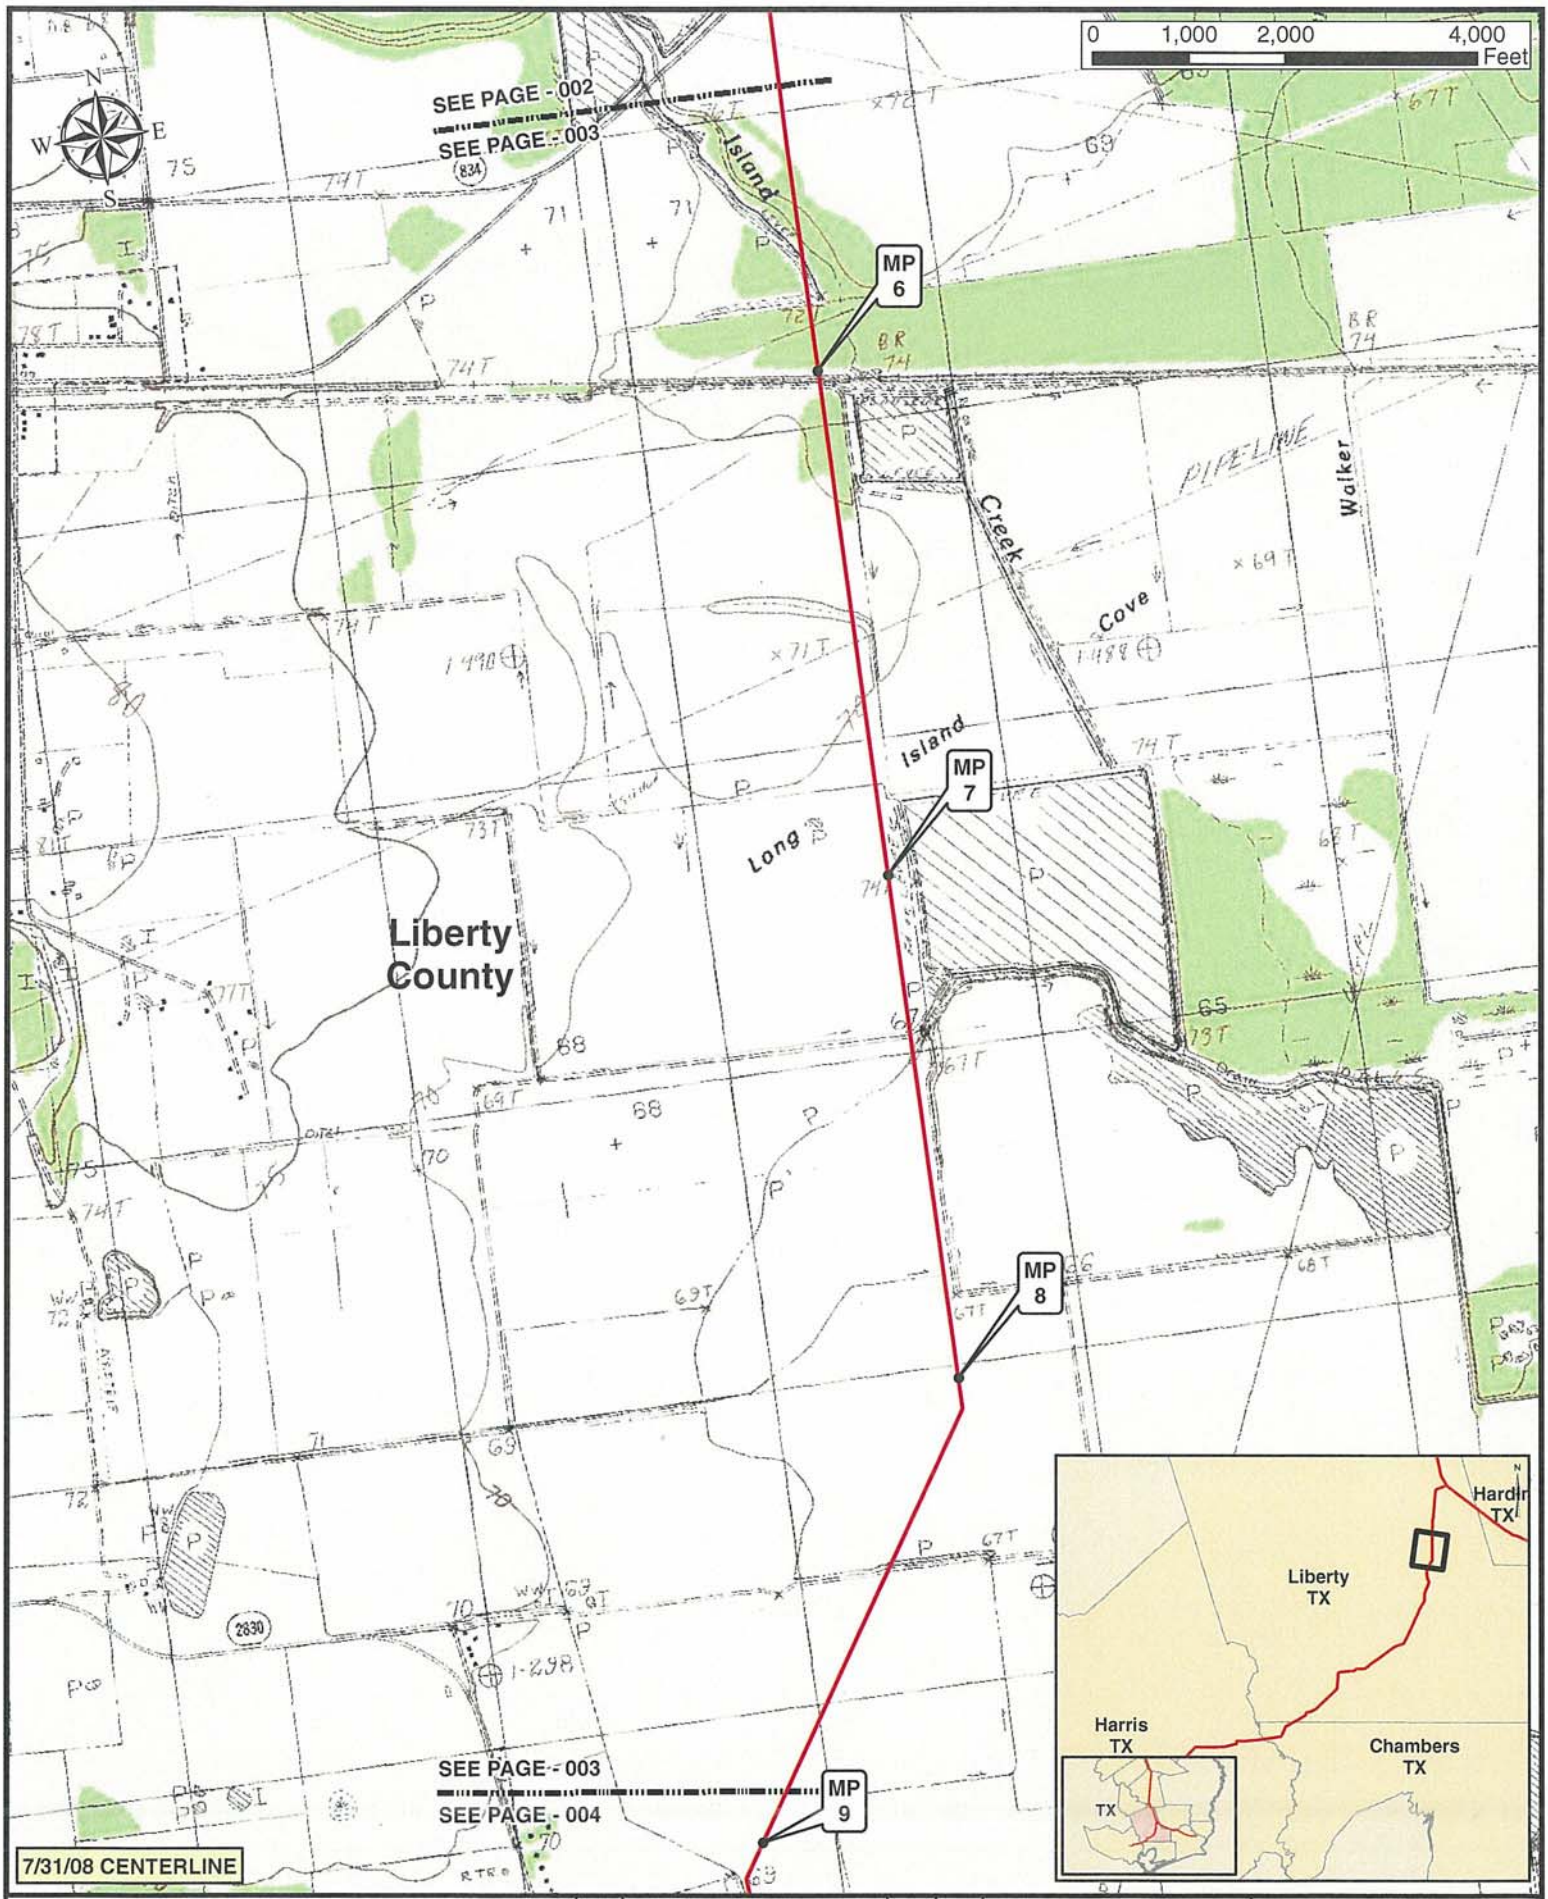

Legend

- MILE POST
- KEYSTONE XL PROJECT
- PUMP STATION
- VALVE SITE

ConocoPhillips

TransCanada
In business to deliver

PREPARED BY: TROW ENGINEERING CONSULTANTS INC.

KEYSTONE XL PROJECT
ROUTE SHEETS
HOUSTON LATERAL

NO.	REVISION	DATE	APPR.
0	ISSUED FOR UNITED STATES DEPARTMENT OF STATE (7.31.08 CL)	11.19.08	RG

SCALE	DATE	DRAWN	CHECKED	APPROVED
1:24000	11.19.08	GS	SS	RG

PROJECT:	DRAWING NUMBER	SHEET	REVISION
50388X	XL-48-LA-2002-P- 03 -Q	03	0

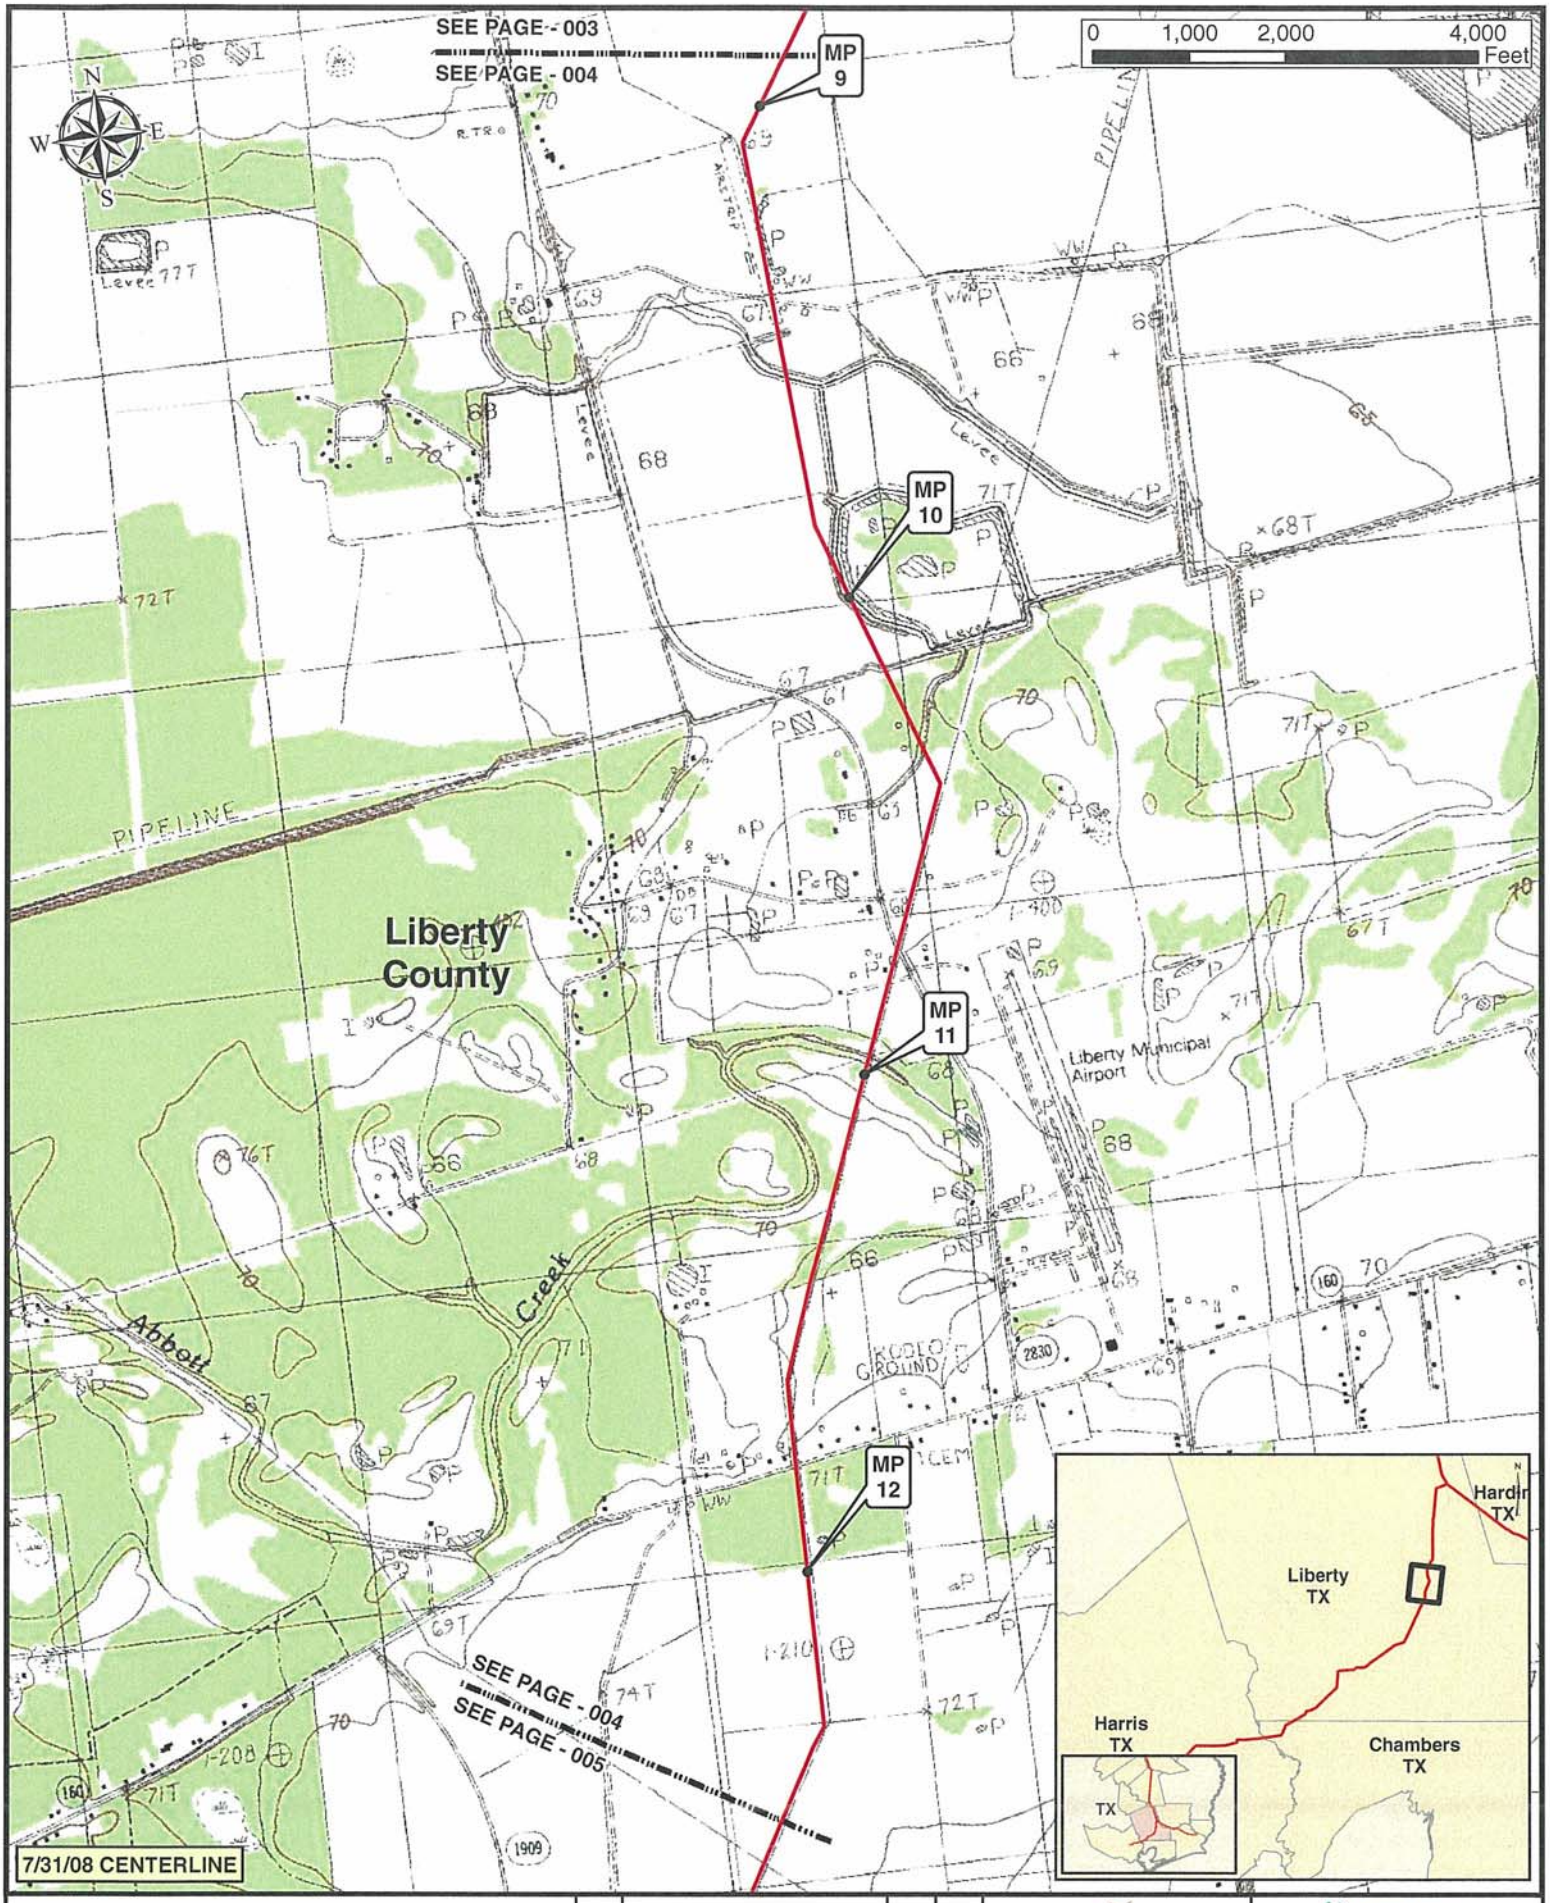

Legend

- MILE POST
- KEYSTONE XL PROJECT
- PUMP STATION
- VALVE SITE

ConocoPhillips

TransCanada
In business to deliver

PREPARED BY TROW ENGINEERING CONSULTANTS INC.

KEYSTONE XL PROJECT
ROUTE SHEETS
HOUSTON LATERAL

NO.	REVISION	DATE	APPR.
0	ISSUED FOR UNITED STATES DEPARTMENT OF STATE (7.31.08 CL)	11.19.08	RG

SCALE	DATE	DRAWN	CHECKED	APPROVED	PROJECT:	DRAWING NUMBER	SHEET	REVISION
1:24000	11.19.08	GS	SS	RG	50389X	XL-48-LA-2002-P- 04 -Q	04	0

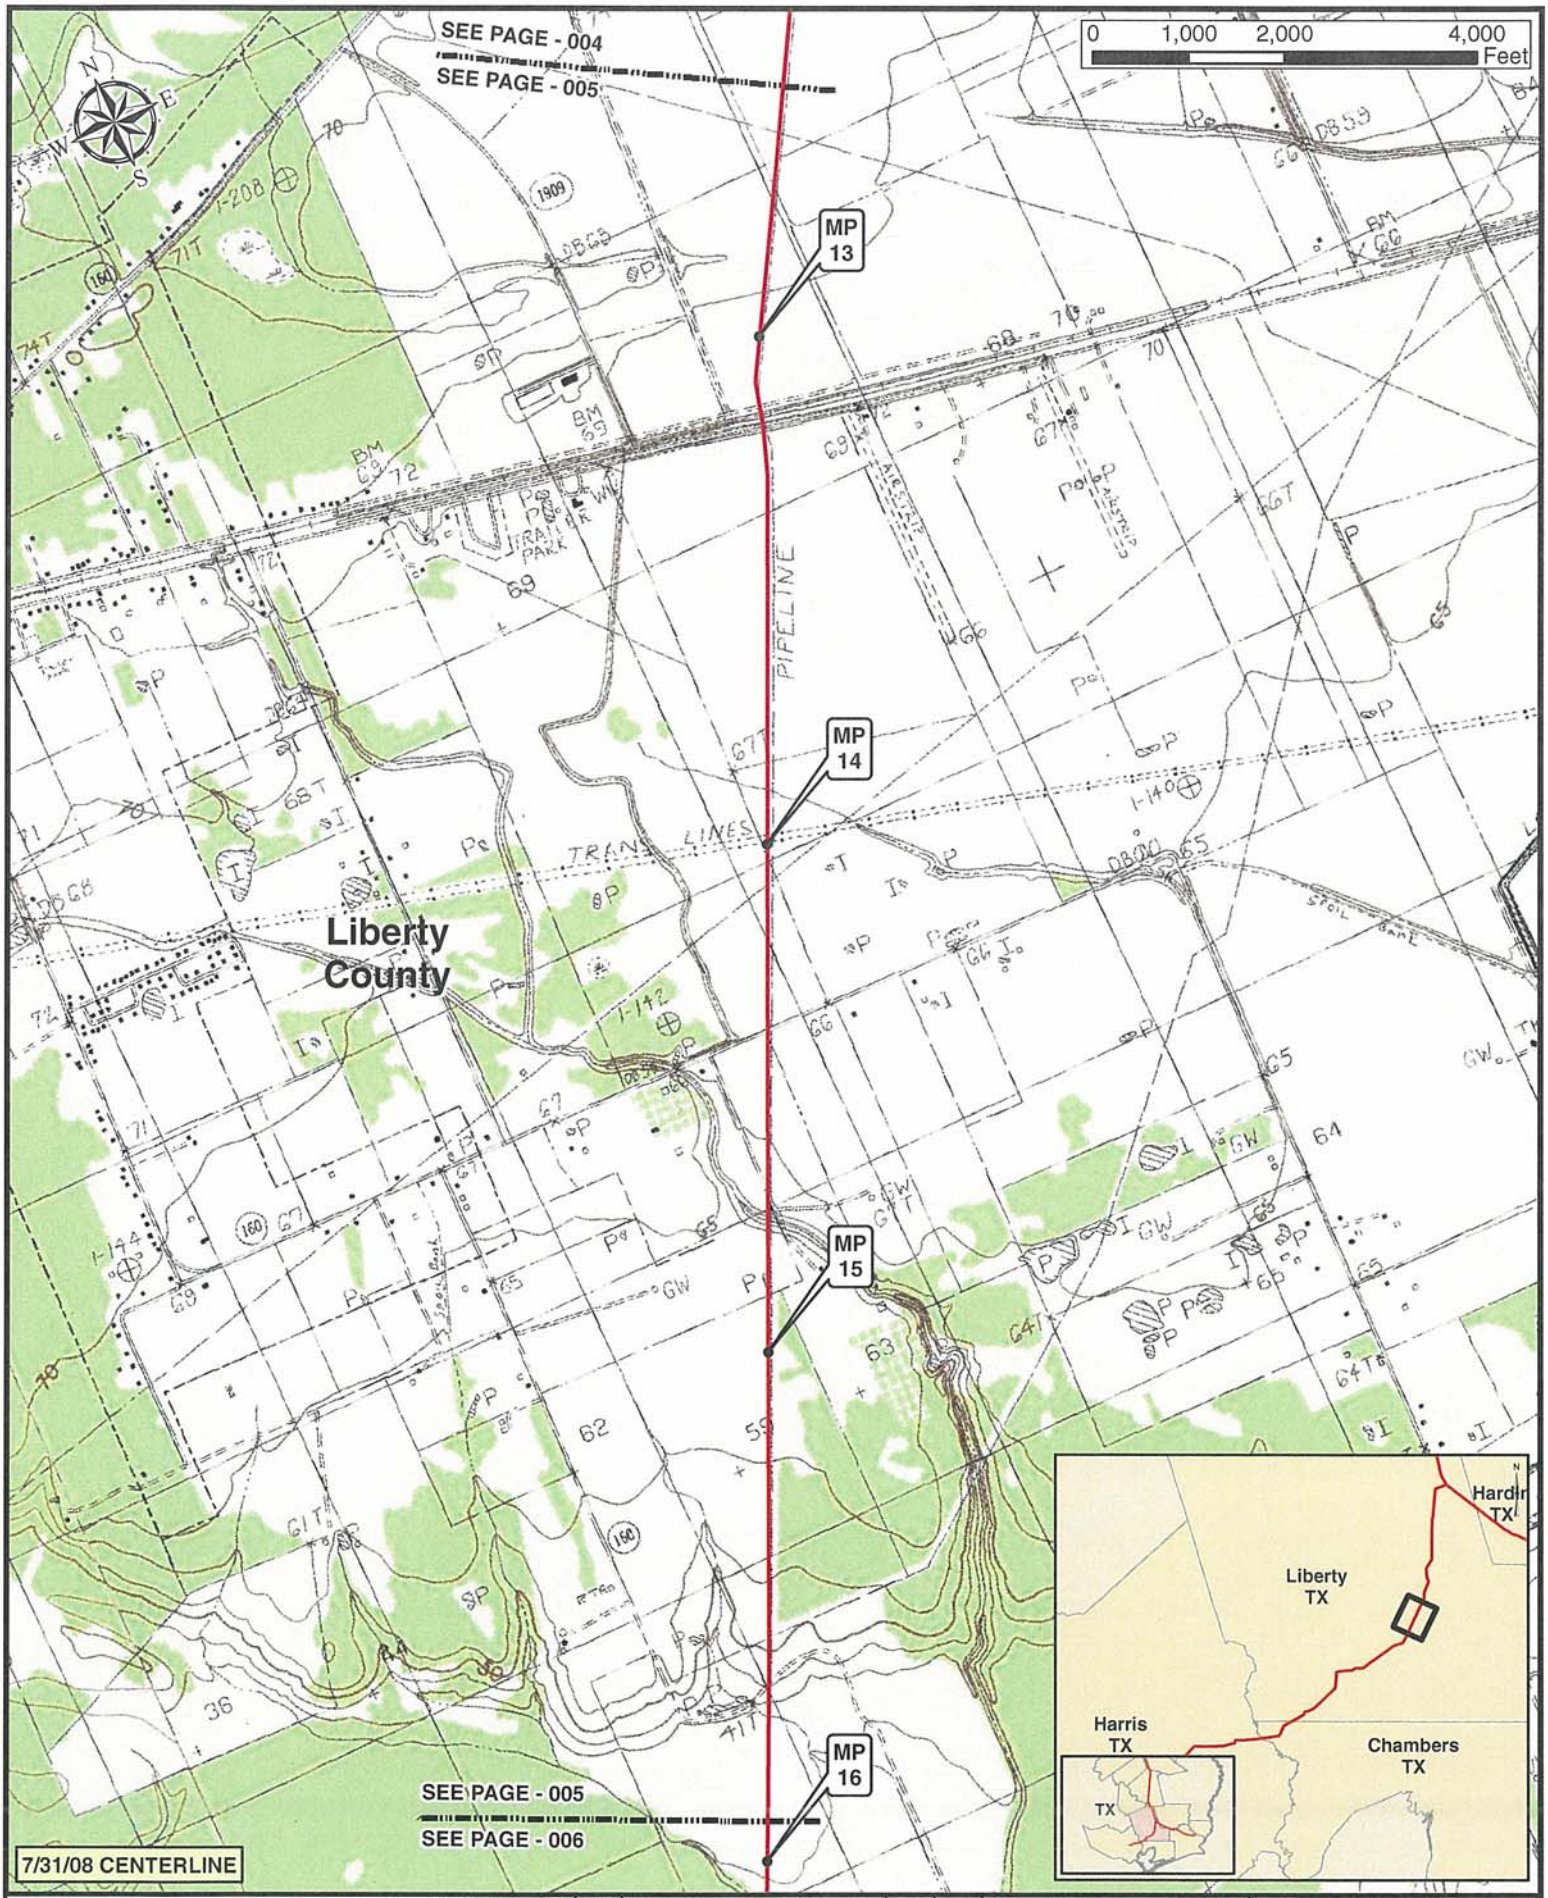

Legend

- MILE POST
- KEYSTONE XL PROJECT
- PUMP STATION
- VALVE SITE

ConocoPhillips

TransCanada
In business to deliver

PREPARED BY: TROW ENGINEERING CONSULTANTS INC.

KEYSTONE XL PROJECT
ROUTE SHEETS
HOUSTON LATERAL

NO.	REVISION	DATE	APPR.
0	ISSUED FOR UNITED STATES DEPARTMENT OF STATE (7.31.08 CL)	11.19.08	RG

SCALE	DATE	DRAWN	CHECKED	APPROVED	PROJECT	DRAWING NUMBER	SHEET	REVISION
1:24000	11.19.08	GS	SS	RG	50388X	XL-48-LA-2002-P- 06 -O	05	0

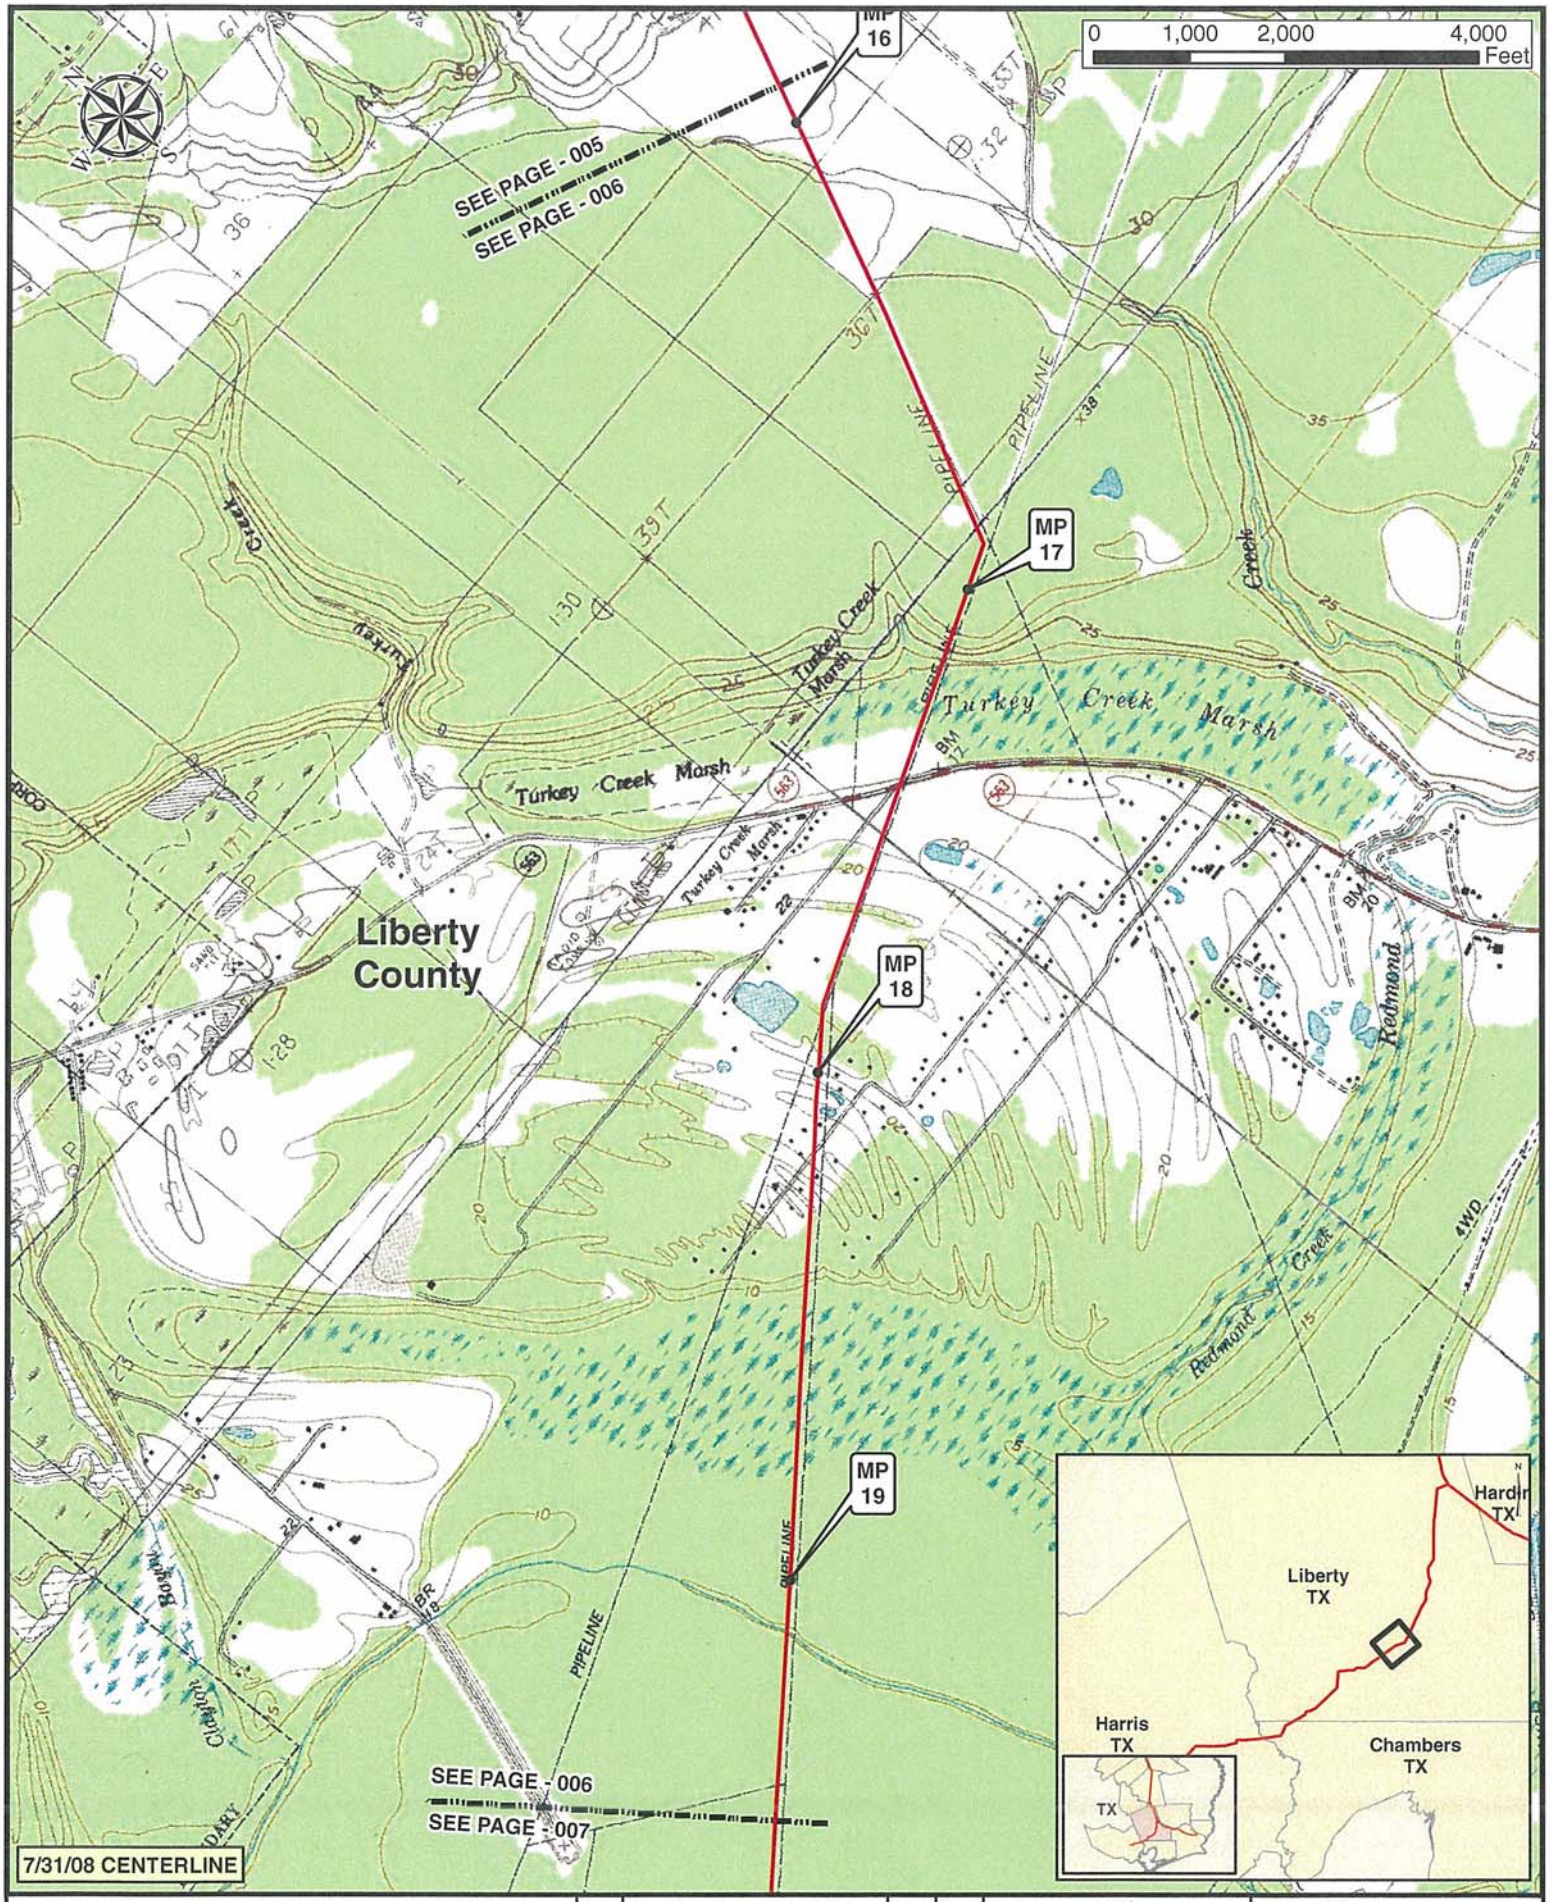

Legend

- MILE POST
- KEYSTONE XL PROJECT
- PUMP STATION
- VALVE SITE

NO.	REVISION	DATE	APPR.
0	ISSUED FOR UNITED STATES DEPARTMENT OF STATE (7.31.08 CL)	11.19.08	RG

ConocoPhillips

PREPARED BY TROW ENGINEERING CONSULTANTS INC.

TransCanada — In business to deliver

KEYSTONE XL PROJECT
ROUTE SHEETS
HOUSTON LATERAL

SCALE	DATE	DRAWN	CHECKED	APPROVED	PROJECT:	DRAWING NUMBER	SHEET	REVISION
1:24000	11.19.08	GS	SS	RG	50388X	XL-48-LA-2002-P- 06 -Q	06	0

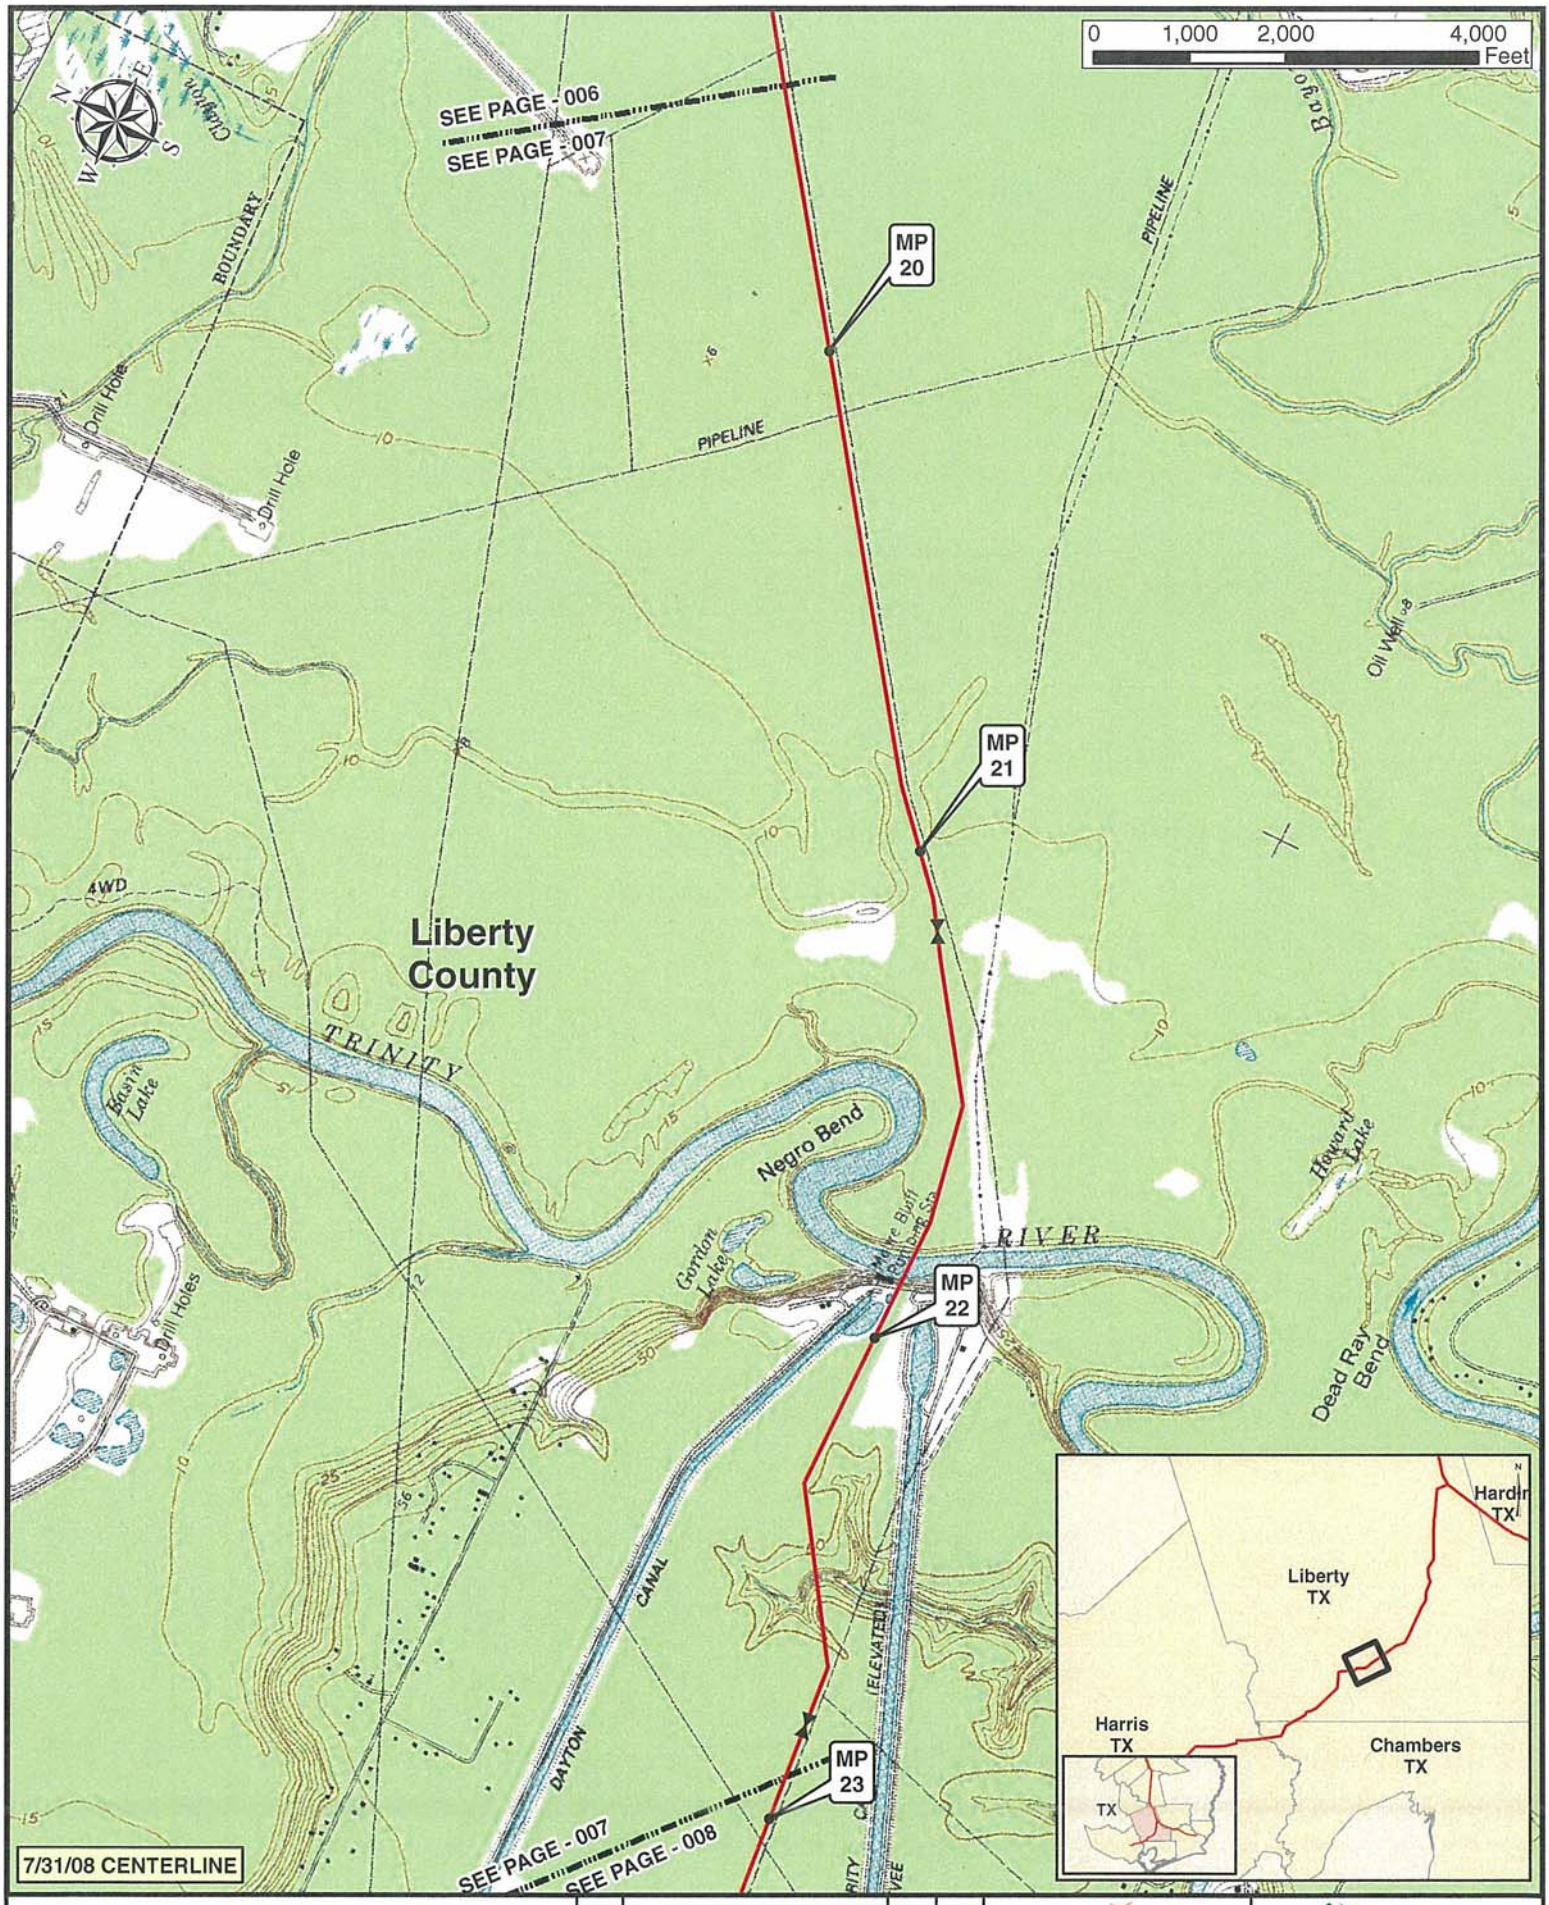

Legend

- MILE POST
- KEYSTONE XL PROJECT
- PUMP STATION
- VALVE SITE

ConocoPhillips

TransCanada — In business to deliver

PREPARED BY: TROW ENGINEERING CONSULTANTS INC.

KEYSTONE XL PROJECT
ROUTE SHEETS
HOUSTON LATERAL

NO.	REVISION	DATE	APPR.
0	ISSUED FOR UNITED STATES DEPARTMENT OF STATE (7.31.08 CL)	11.19.08	RG

SCALE	DATE	DRAWN	CHECKED	APPROVED	PROJECT:	DRAWING NUMBER	SHEET	REVISION
1:24000	11.19.08	GS	SS	RG	50388X	XL-48-LA-2002-P- 07 -Q	07	0

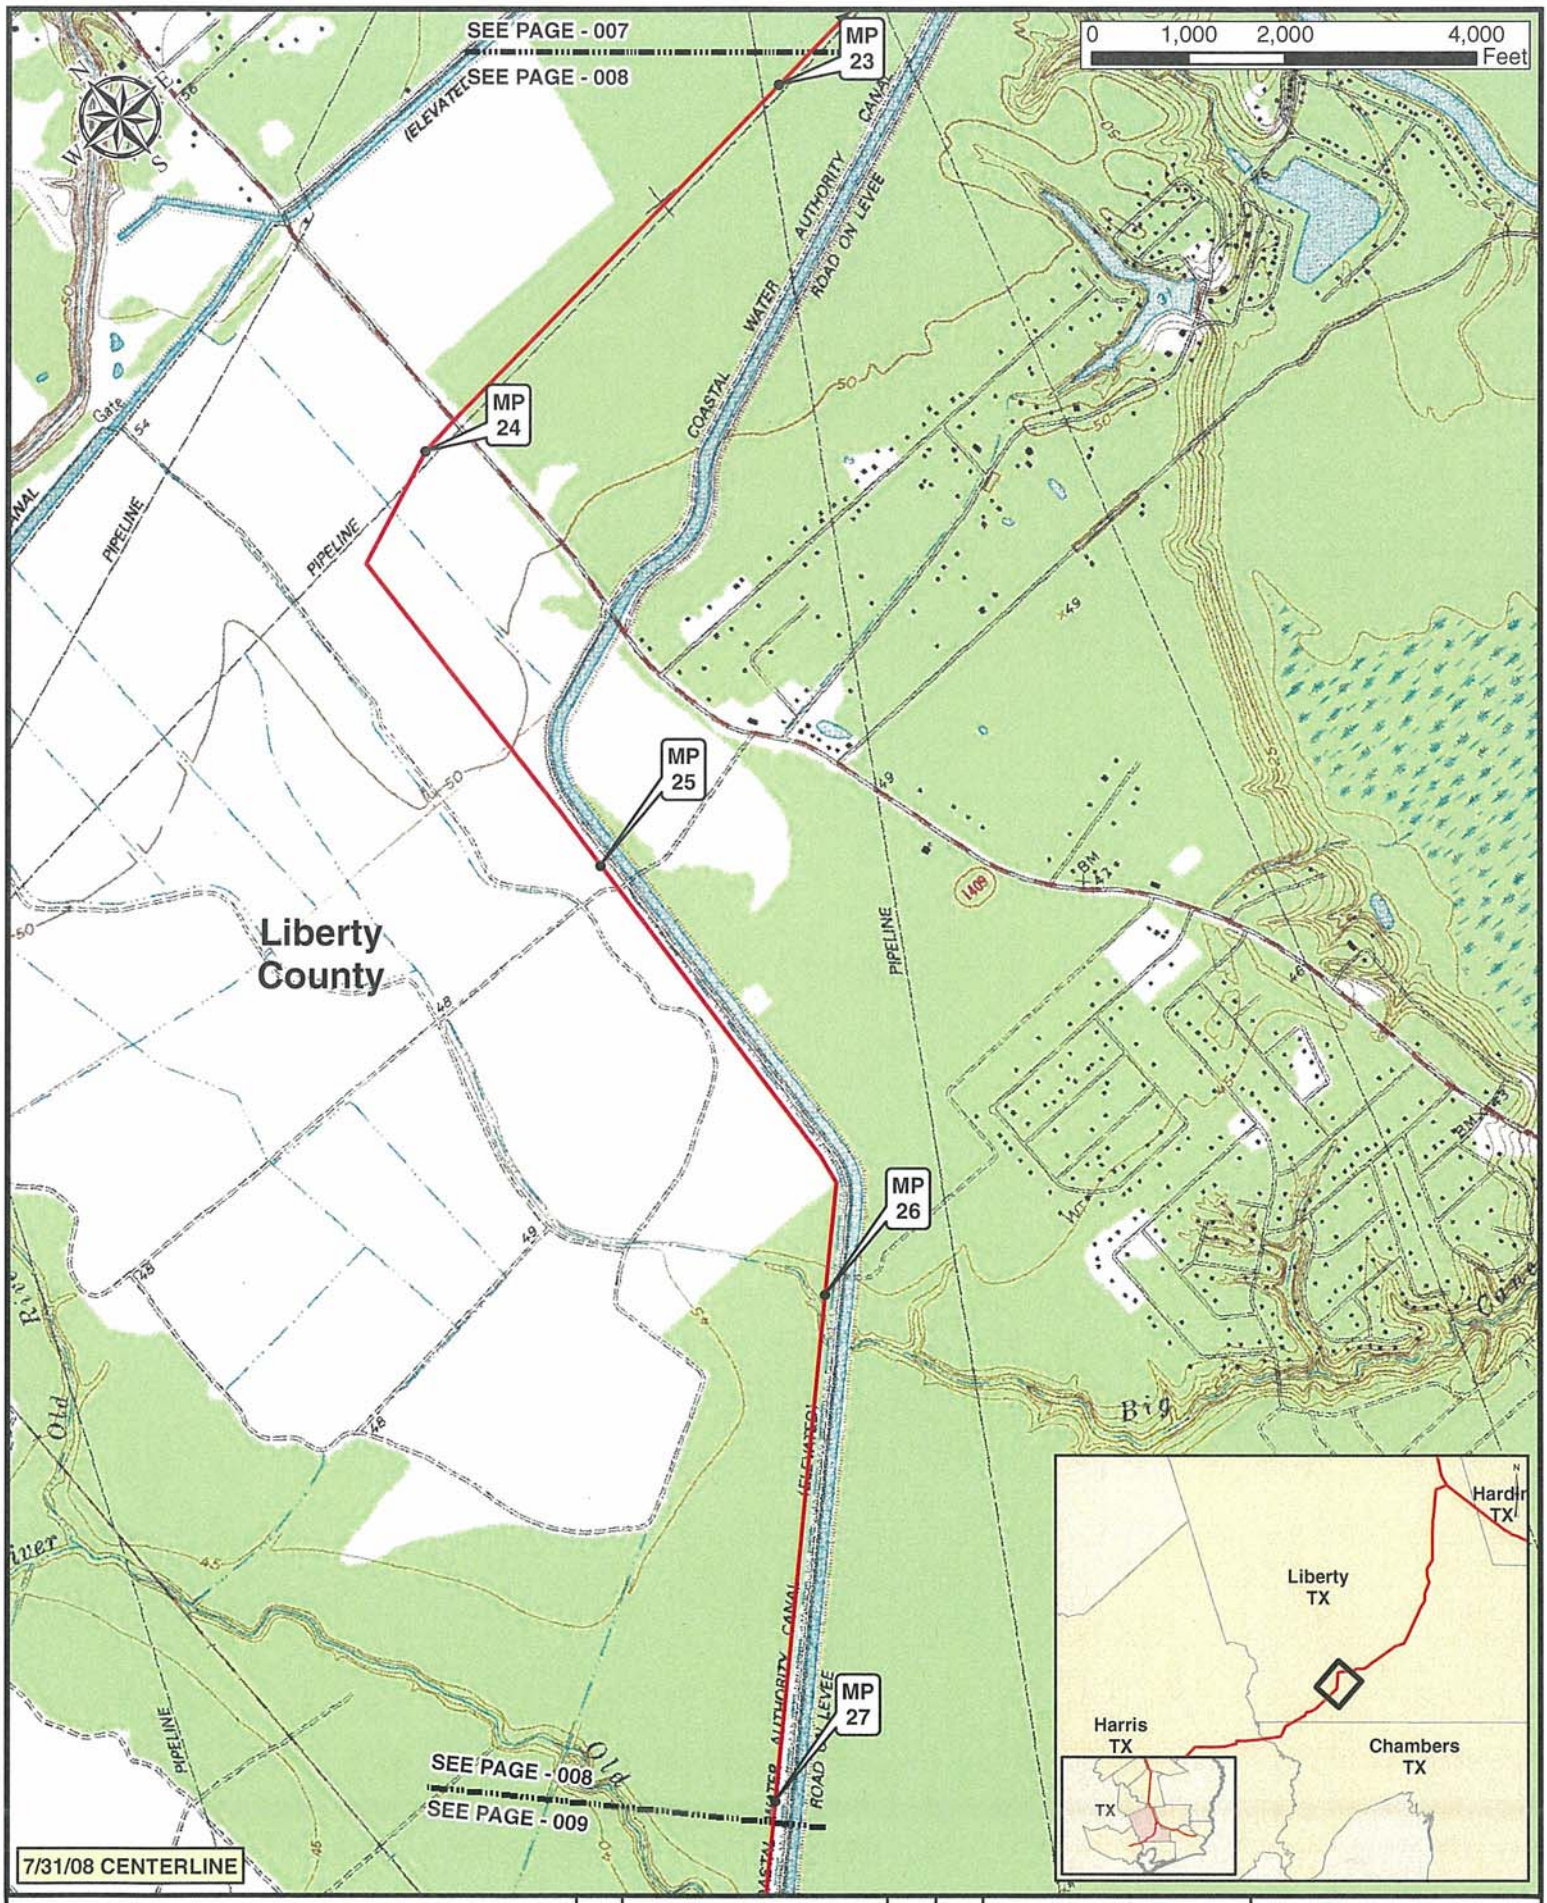

Legend

- MILE POST
- KEYSTONE XL PROJECT
- PUMP STATION
- VALVE SITE

NO.	REVISION	DATE	APPR.
0	ISSUED FOR UNITED STATES DEPARTMENT OF STATE (7.31.08 CL)	11.19.08	RG

ConocoPhillips

TransCanada
In business to deliver

PREPARED BY: TROW ENGINEERING CONSULTANTS INC.

KEYSTONE XL PROJECT
ROUTE SHEETS
HOUSTON LATERAL

SCALE	DATE	DRAWN	CHECKED	APPROVED
1:24000	11.19.08	GS	SS	RG

PROJECT:	DRAWING NUMBER	SHEET	REVISION
50388X	XL-48-LA-2002-P- 08 -O	08	0

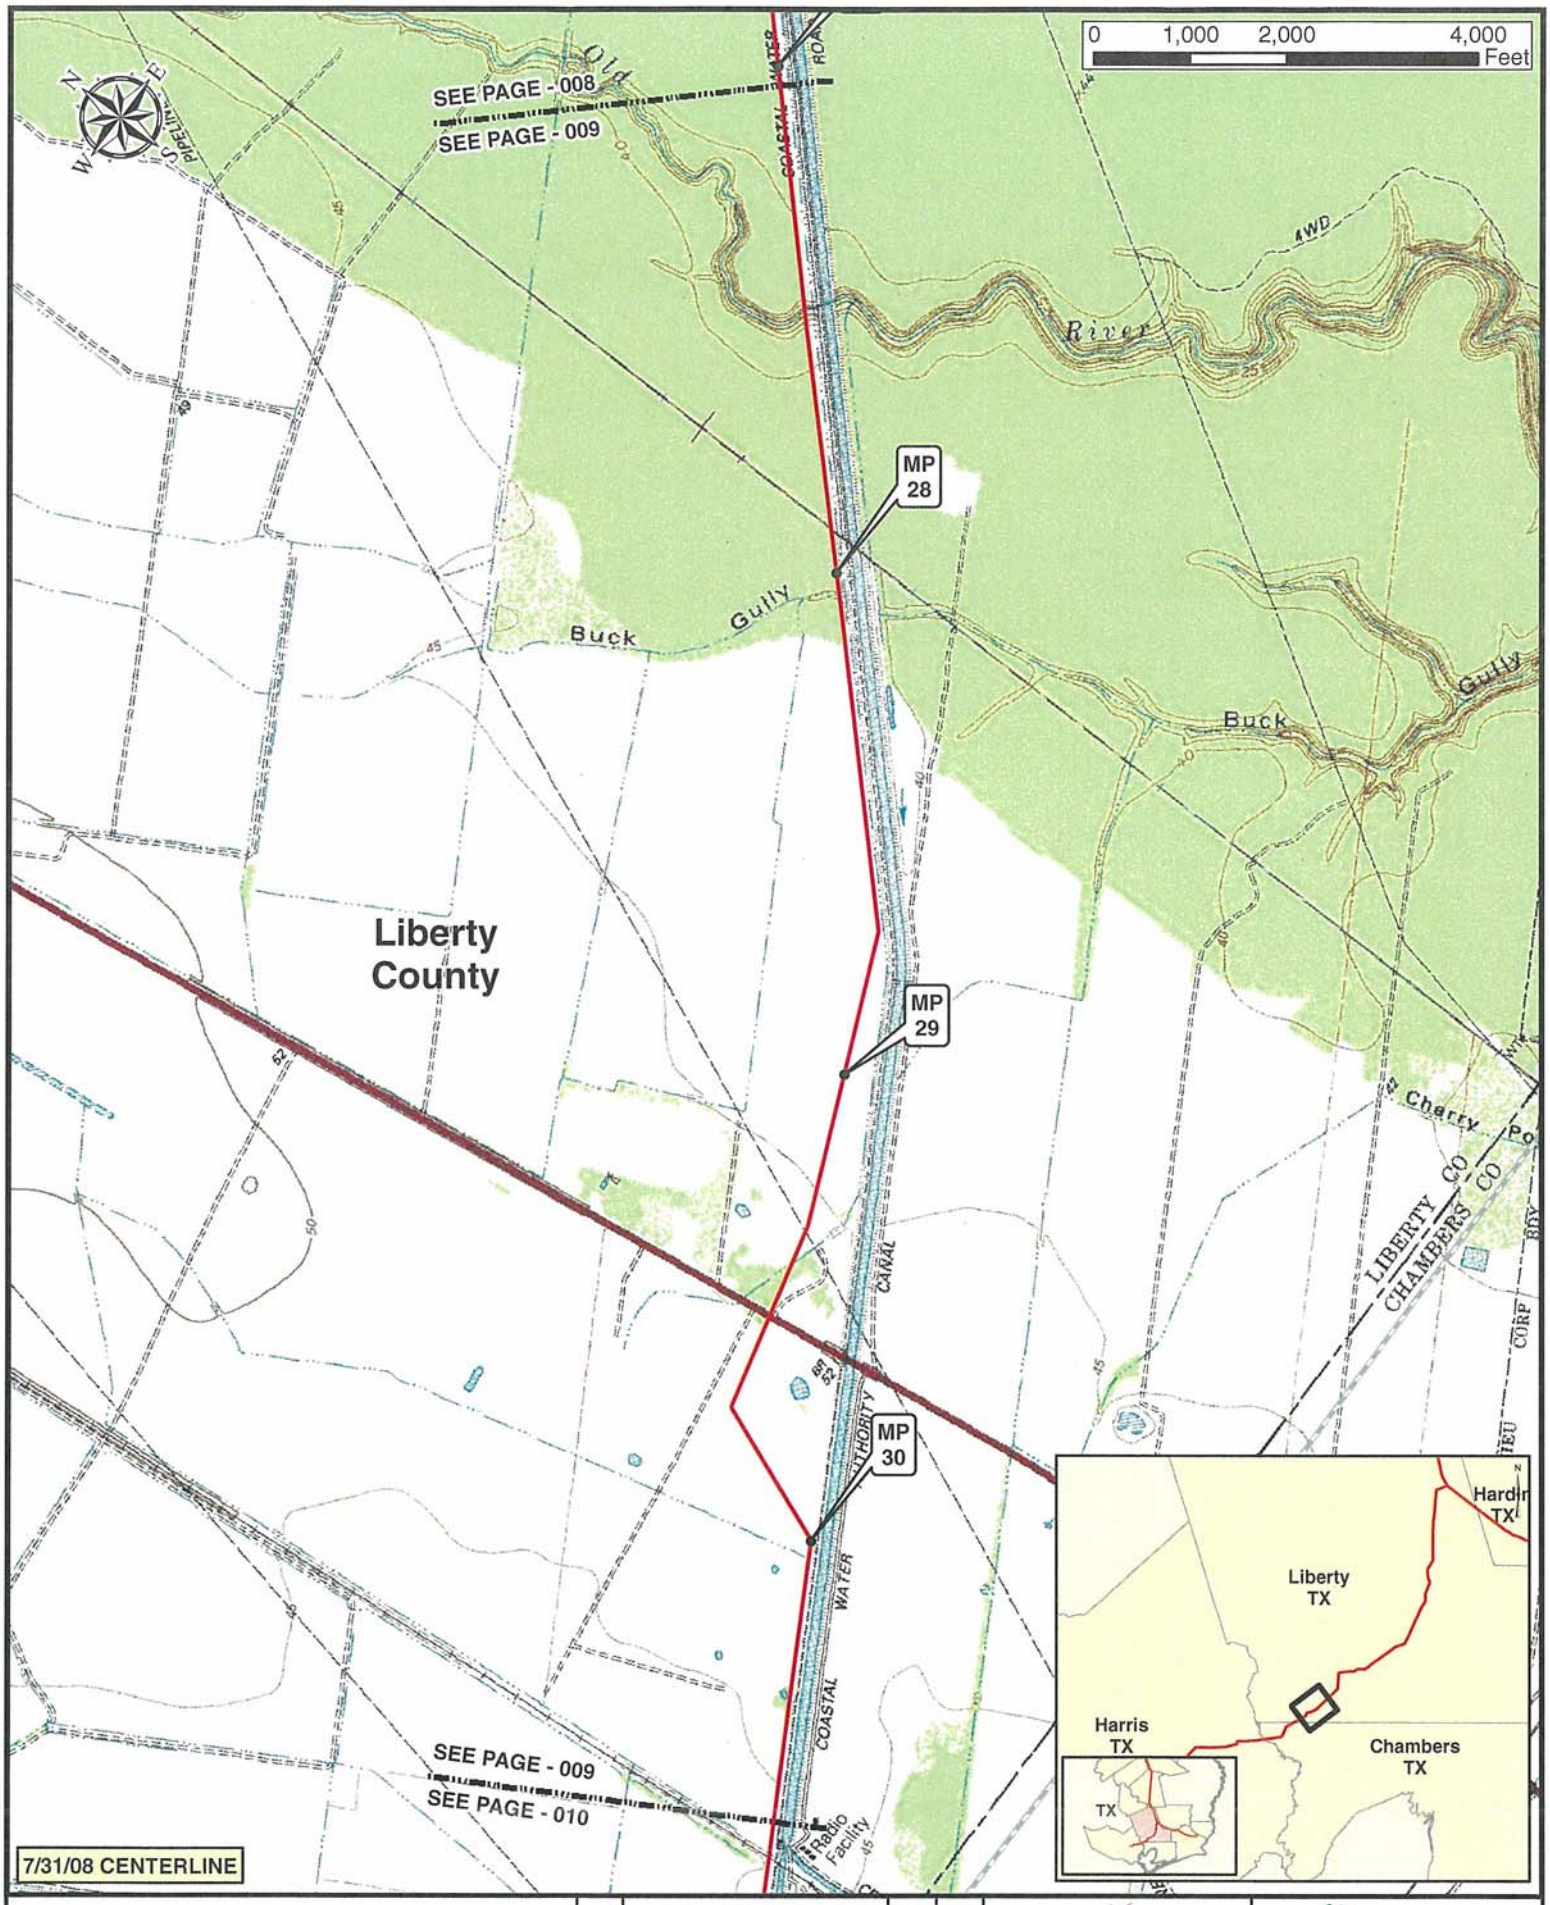

Legend

- MILE POST
- KEYSTONE XL PROJECT
- PUMP STATION
- VALVE SITE

ConocoPhillips

TransCanada
In business to deliver

PREPARED BY: TROW ENGINEERING CONSULTANTS INC.

KEYSTONE XL PROJECT
ROUTE SHEETS
HOUSTON LATERAL

NO.	REVISION	DATE	APPR.
0	ISSUED FOR UNITED STATES DEPARTMENT OF STATE (7.31.08 CL)	11.19.08	RG

SCALE	DATE	DRAWN	CHECKED	APPROVED
1:24000	11.19.08	GS	SS	RG

PROJECT:	DRAWING NUMBER	SHEET	REVISION
50388X	XL-48-LA-2002-P- 09 -Q	09	0

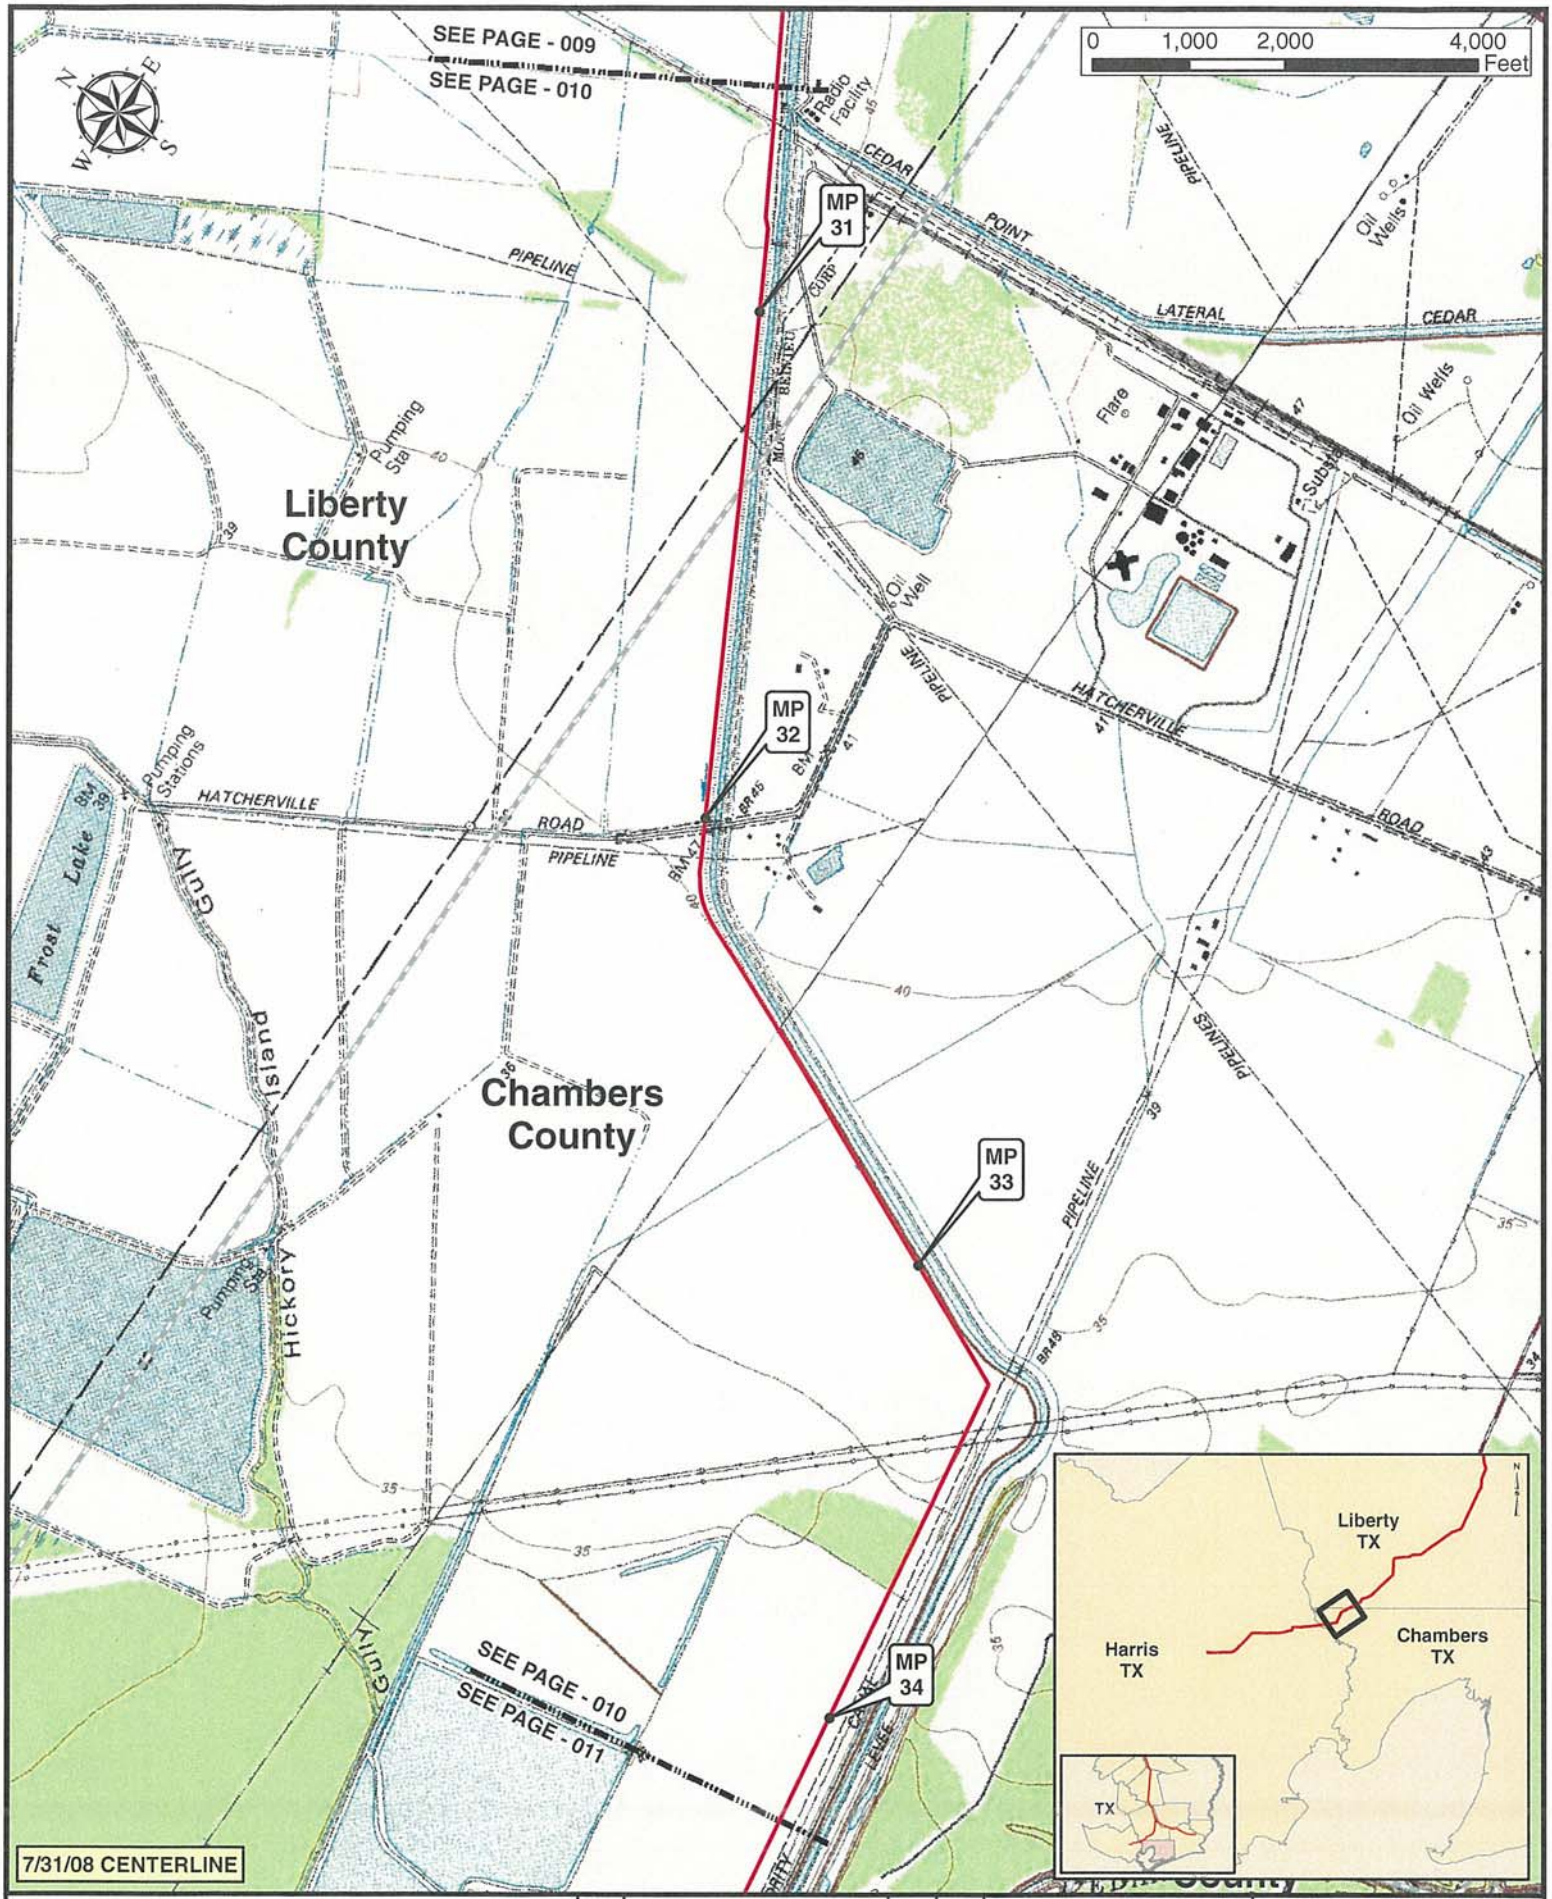

Legend

- MILE POST
- KEYSTONE XL PROJECT
- PUMP STATION
- VALVE SITE

ConocoPhillips

TransCanada
In business to deliver

Trow PREPARED BY: TROW ENGINEERING CONSULTANTS INC.

KEYSTONE XL PROJECT
ROUTE SHEETS
HOUSTON LATERAL

NO.	REVISION	DATE	APPR.
0	ISSUED FOR UNITED STATES DEPARTMENT OF STATE (7.31.08 CL)	11.19.08	RG

SCALE	DATE	DRAWN	CHECKED	APPROVED
1:24000	11.19.08	GS	SS	RG

PROJECT:	DRAWING NUMBER	SHEET	REVISION
60388X	XL-48-LA-2002-P- 10 -D	10	0

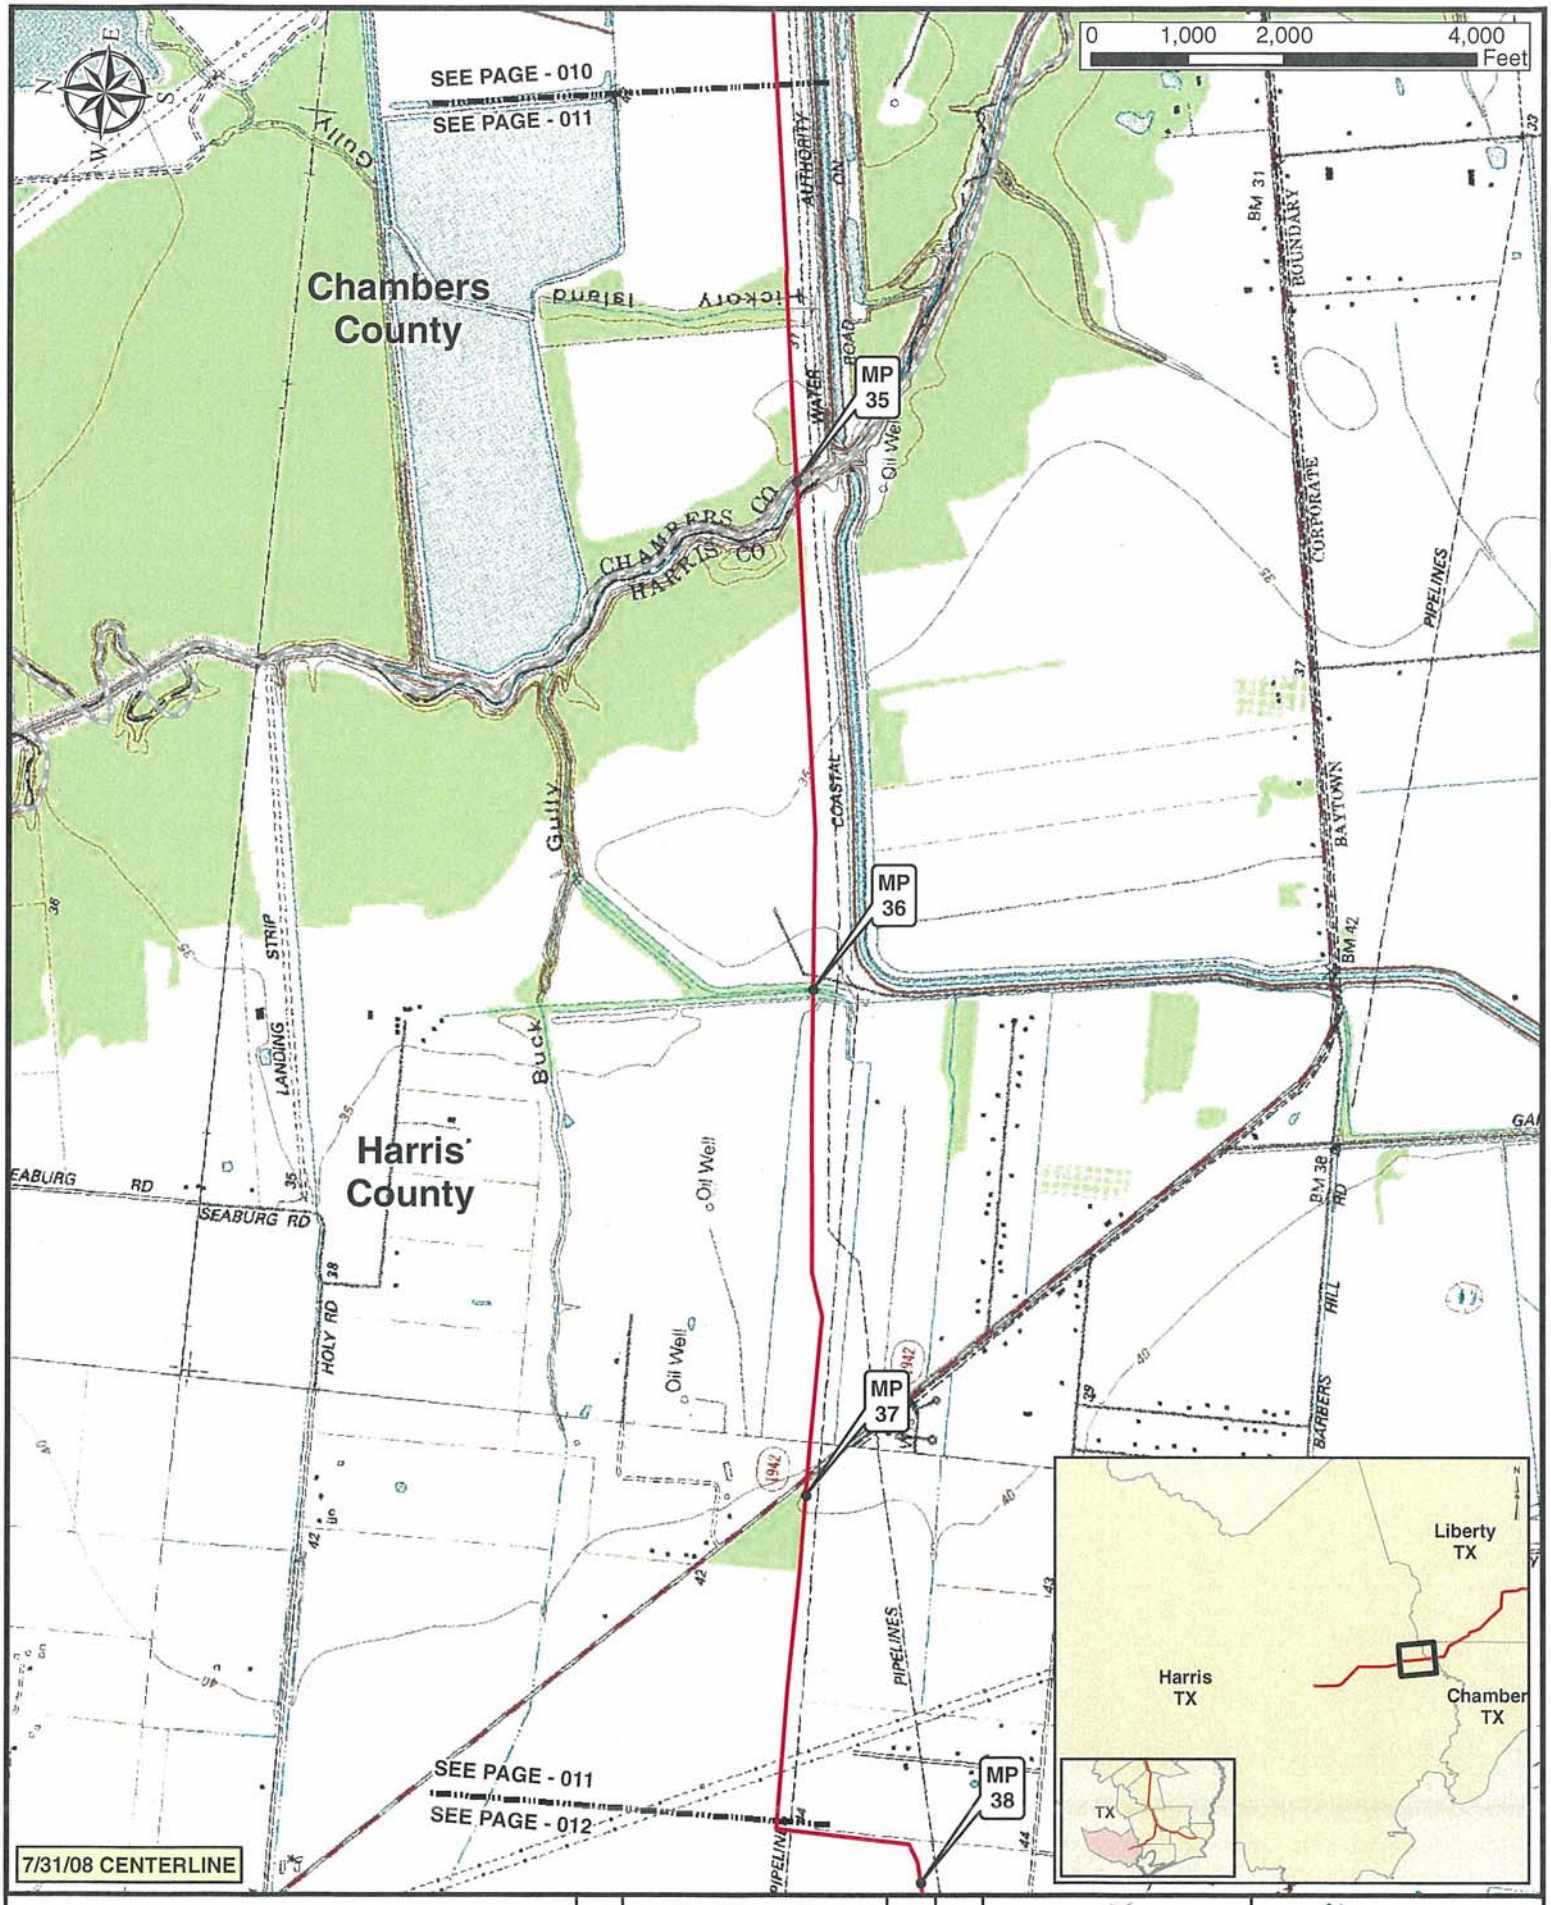

Legend

- MILE POST
- KEYSTONE XL PROJECT
- PUMP STATION
- VALVE SITE

ConocoPhillips

TransCanada — In business to deliver

PREPARED BY: Trow — TROW ENGINEERING CONSULTANTS INC.

KEYSTONE XL PROJECT
ROUTE SHEETS
HOUSTON LATERAL

NO.	REVISION	DATE	APPR.
0	ISSUED FOR UNITED STATES DEPARTMENT OF STATE (7.31.08 CL)	11.19.08	RG

SCALE	DATE	DRAWN	CHECKED	APPROVED	PROJECT	DRAWING NUMBER	SHEET	REVISION
1:24000	11.19.08	GS	SS	RG	60388X	XL-48-LA-2002-P- 11 -Q	11	0

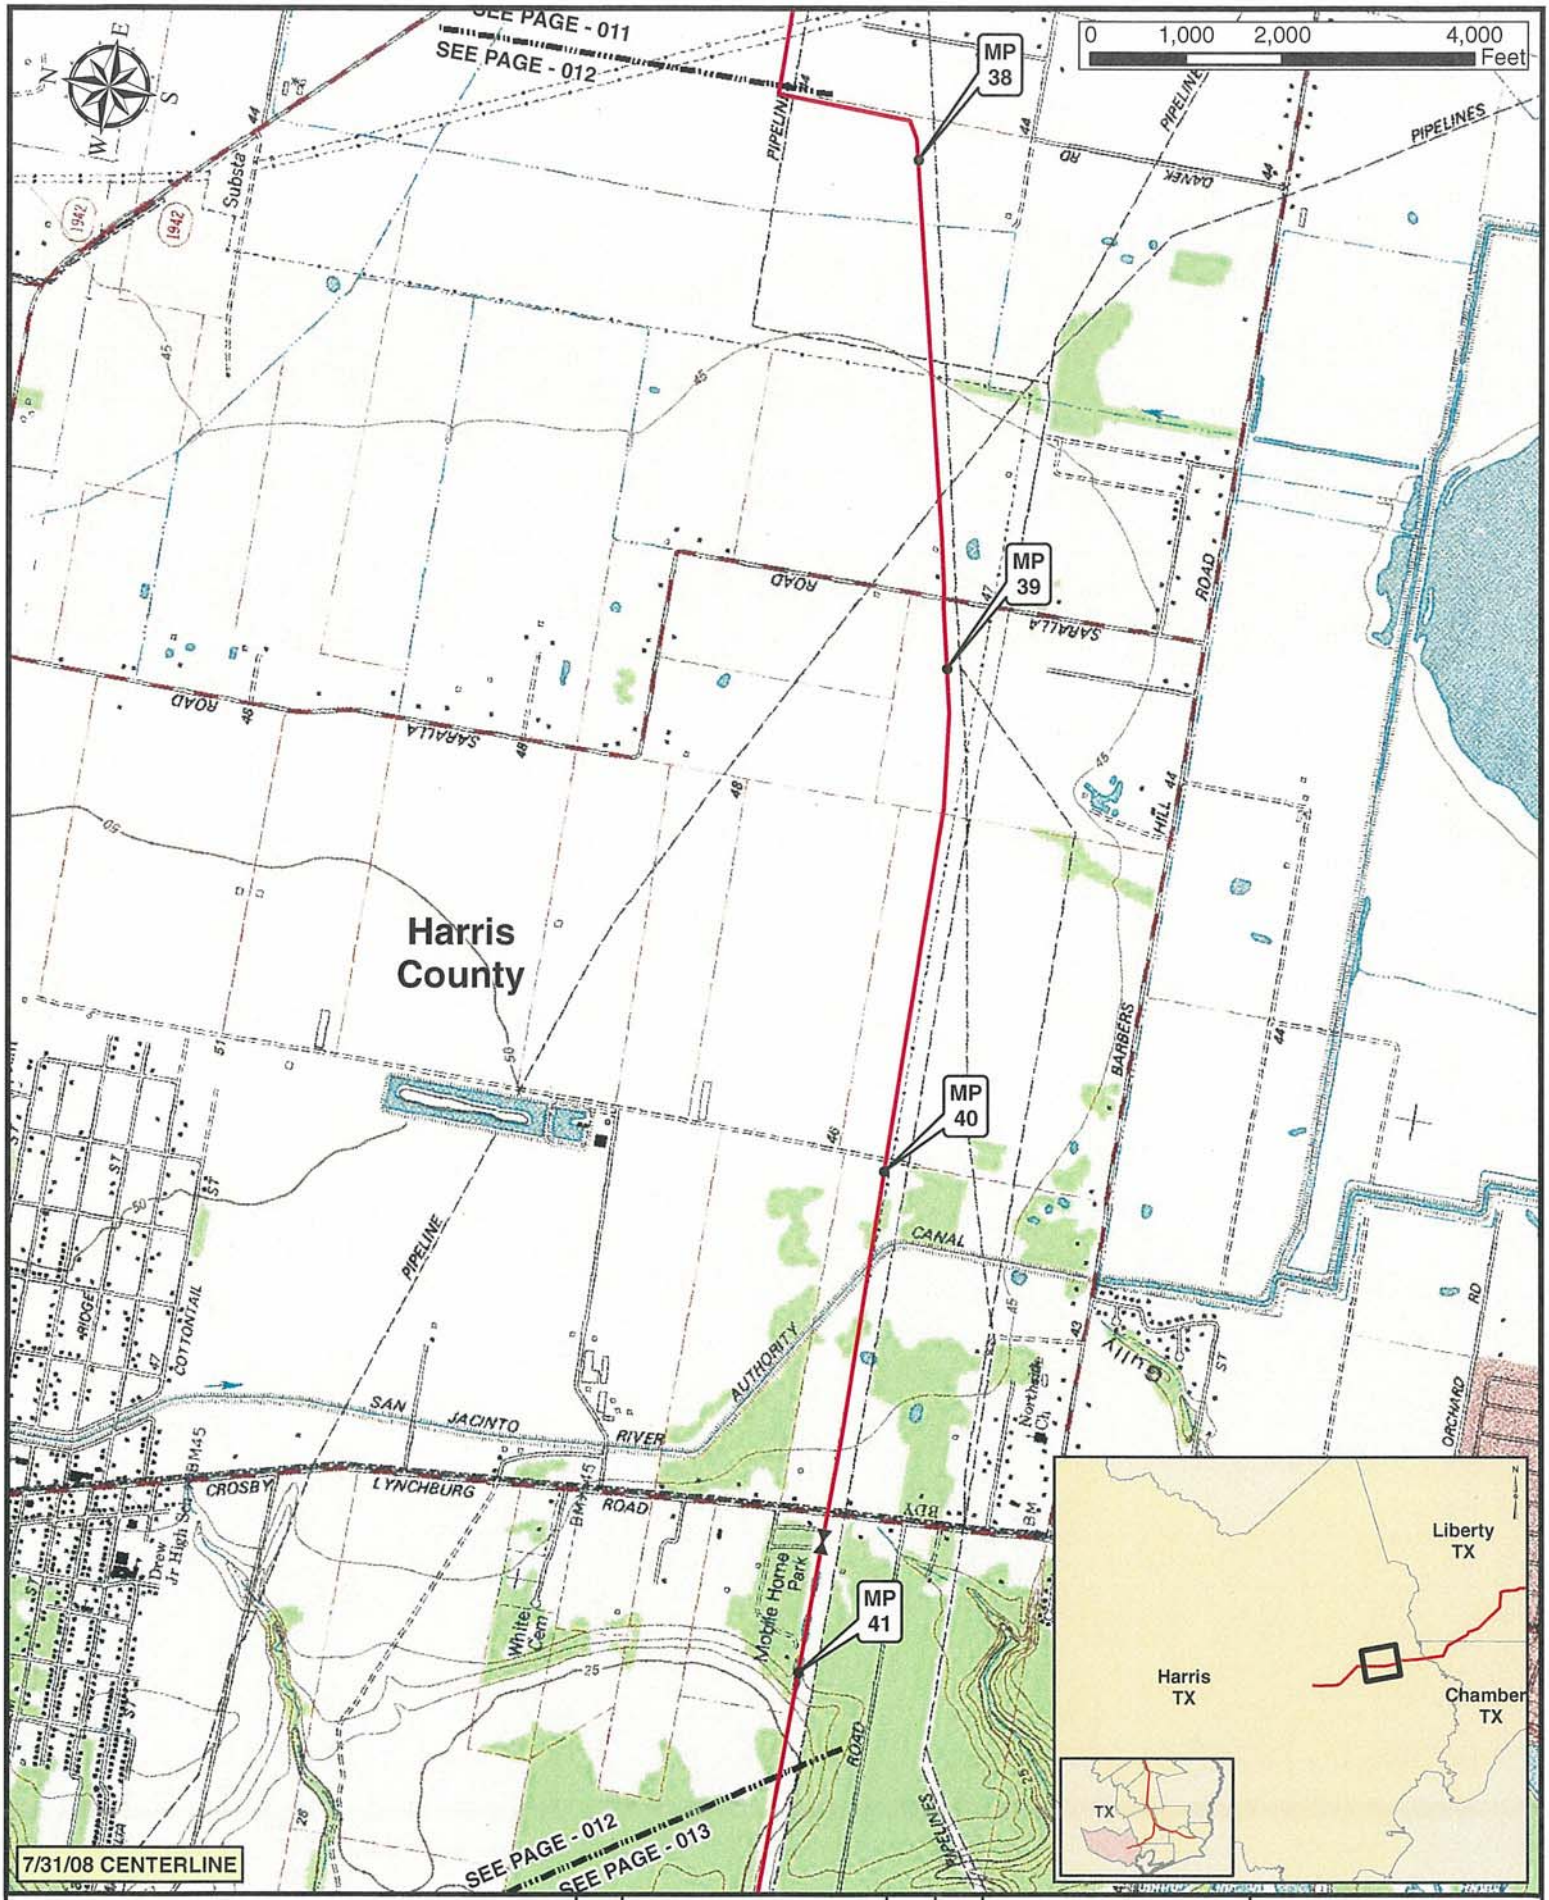

Legend

- MILE POST
- KEYSTONE XL PROJECT
- PUMP STATION
- VALVE SITE

ConocoPhillips

TransCanada
In business to deliver

PREPARED BY TROW ENGINEERING CONSULTANTS INC.

KEYSTONE XL PROJECT
ROUTE SHEETS
HOUSTON LATERAL

NO.	REVISION	DATE	APPR.
0	ISSUED FOR UNITED STATES DEPARTMENT OF STATE (7.31.08 CL)	11.19.08	RG

SCALE	DATE	DRAWN	CHECKED	APPROVED
1:24000	11.19.08	GS	SS	RG

PROJECT:	DRAWING NUMBER	SHEET	REVISION
50388X	XL-48-LA-2002-P- 12 -Q	12	0

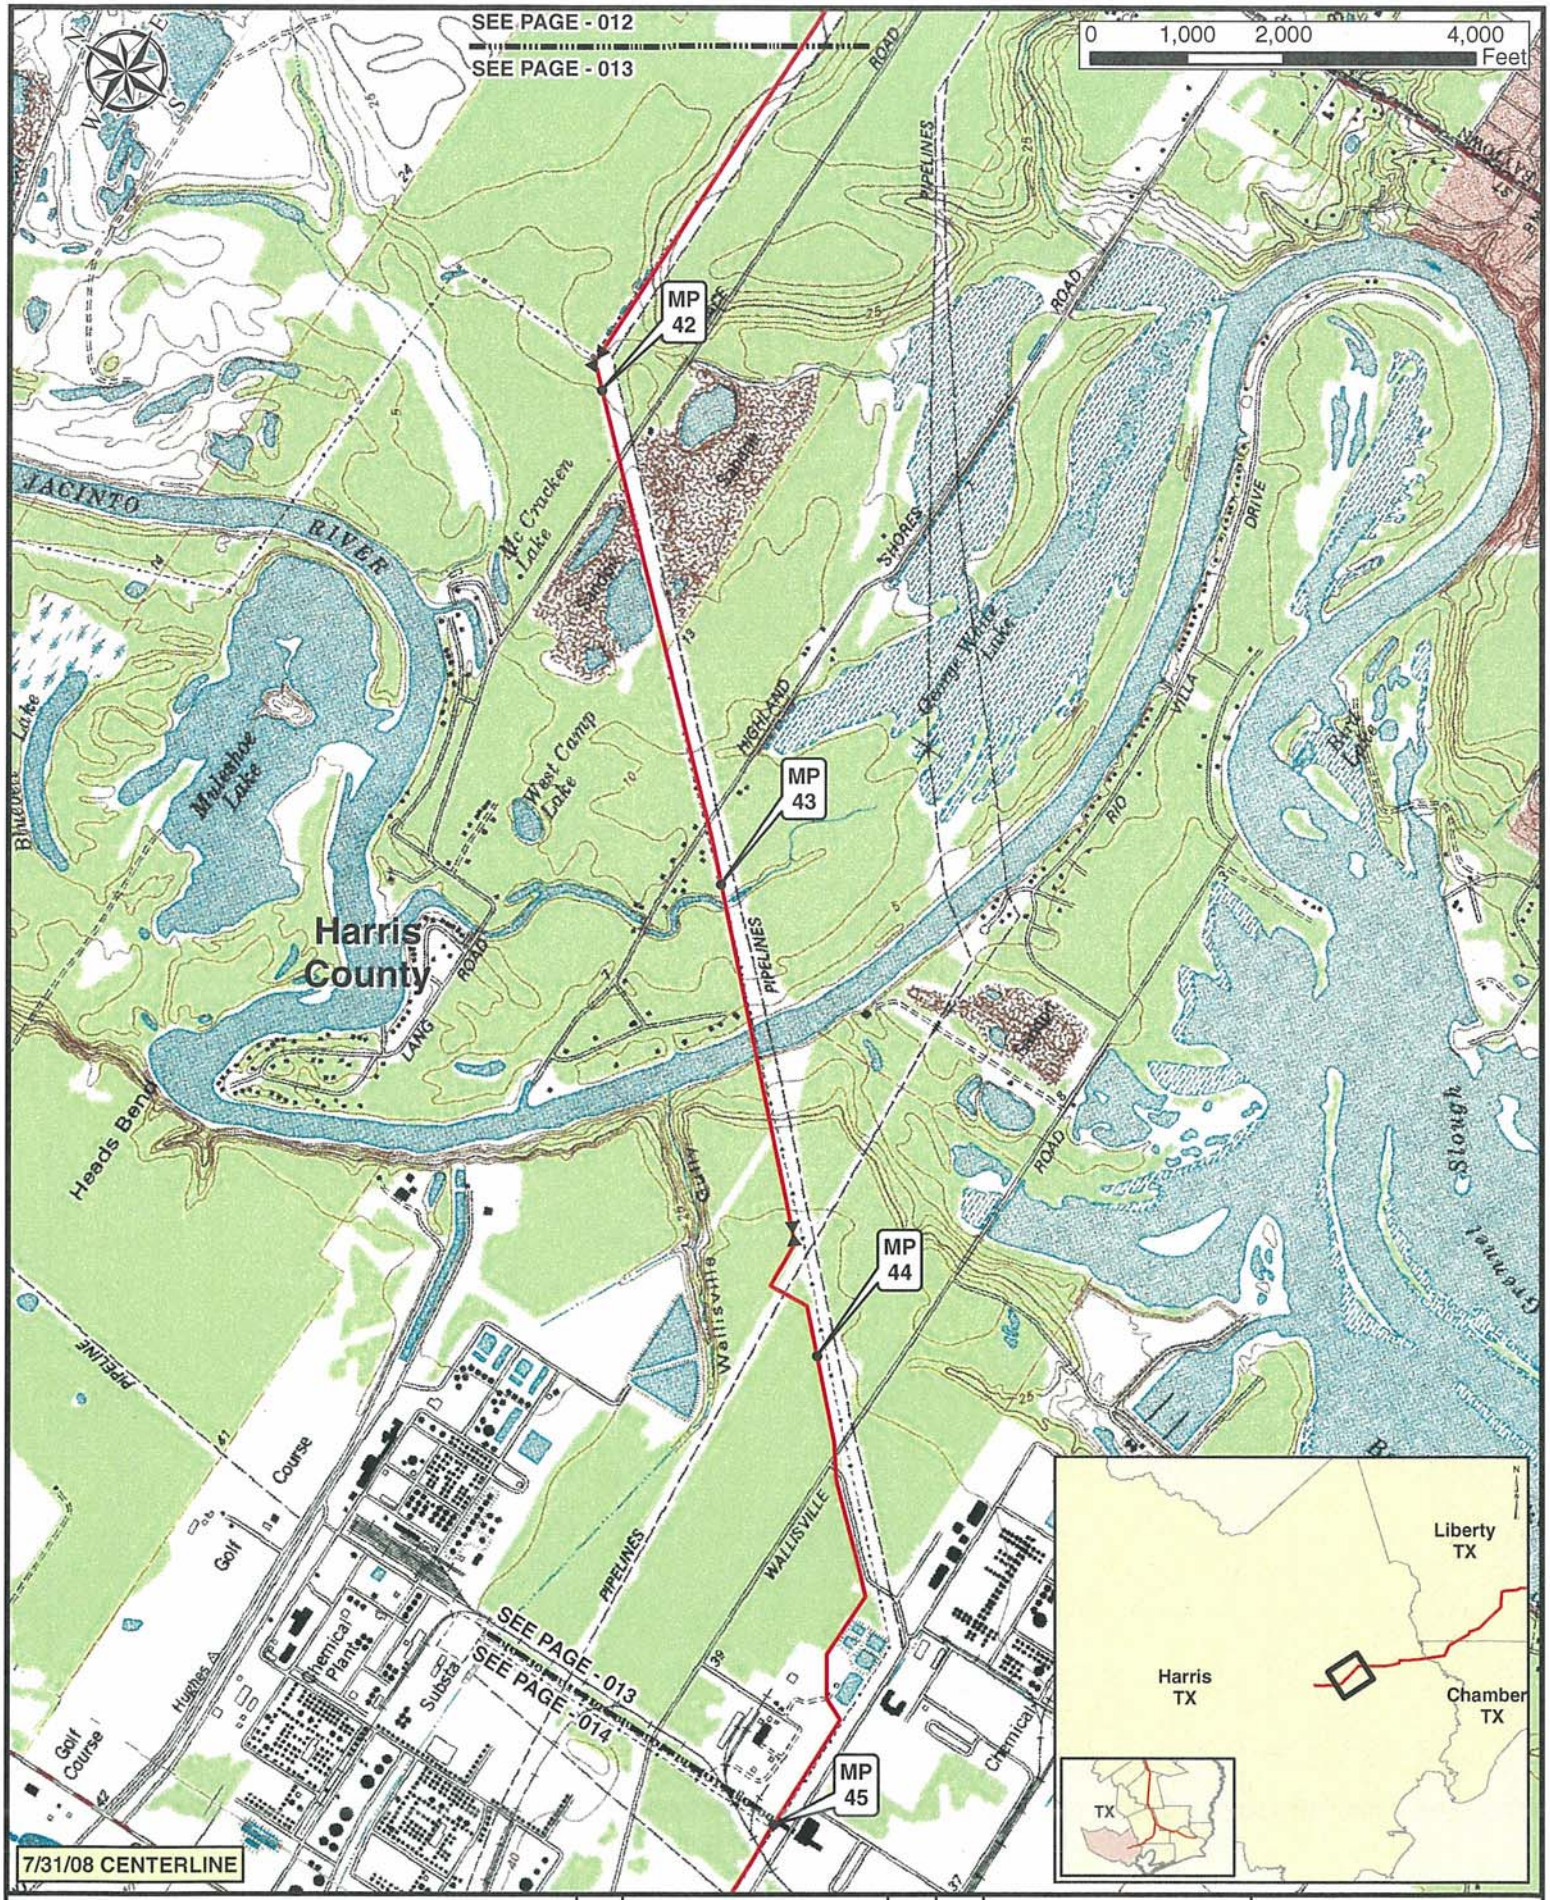

Legend

- MILE POST
- KEYSTONE XL PROJECT
- PUMP STATION
- VALVE SITE

ConocoPhillips

TransCanada

PREPARED BY Trow TROW ENGINEERING CONSULTANTS INC.

KEYSTONE XL PROJECT
ROUTE SHEETS
HOUSTON LATERAL

NO.	REVISION	DATE	APPR.
0	ISSUED FOR UNITED STATES DEPARTMENT OF STATE (7.31.08 CL)	11.19.08	RG

SCALE	DATE	DRAWN	CHECKED	APPROVED
1:24000	11.19.08	GS	SS	RG

PROJECT:	DRAWING NUMBER	SHEET	REVISION
50388X	XL-48-LA-2002-P- 13 -Q	13	0

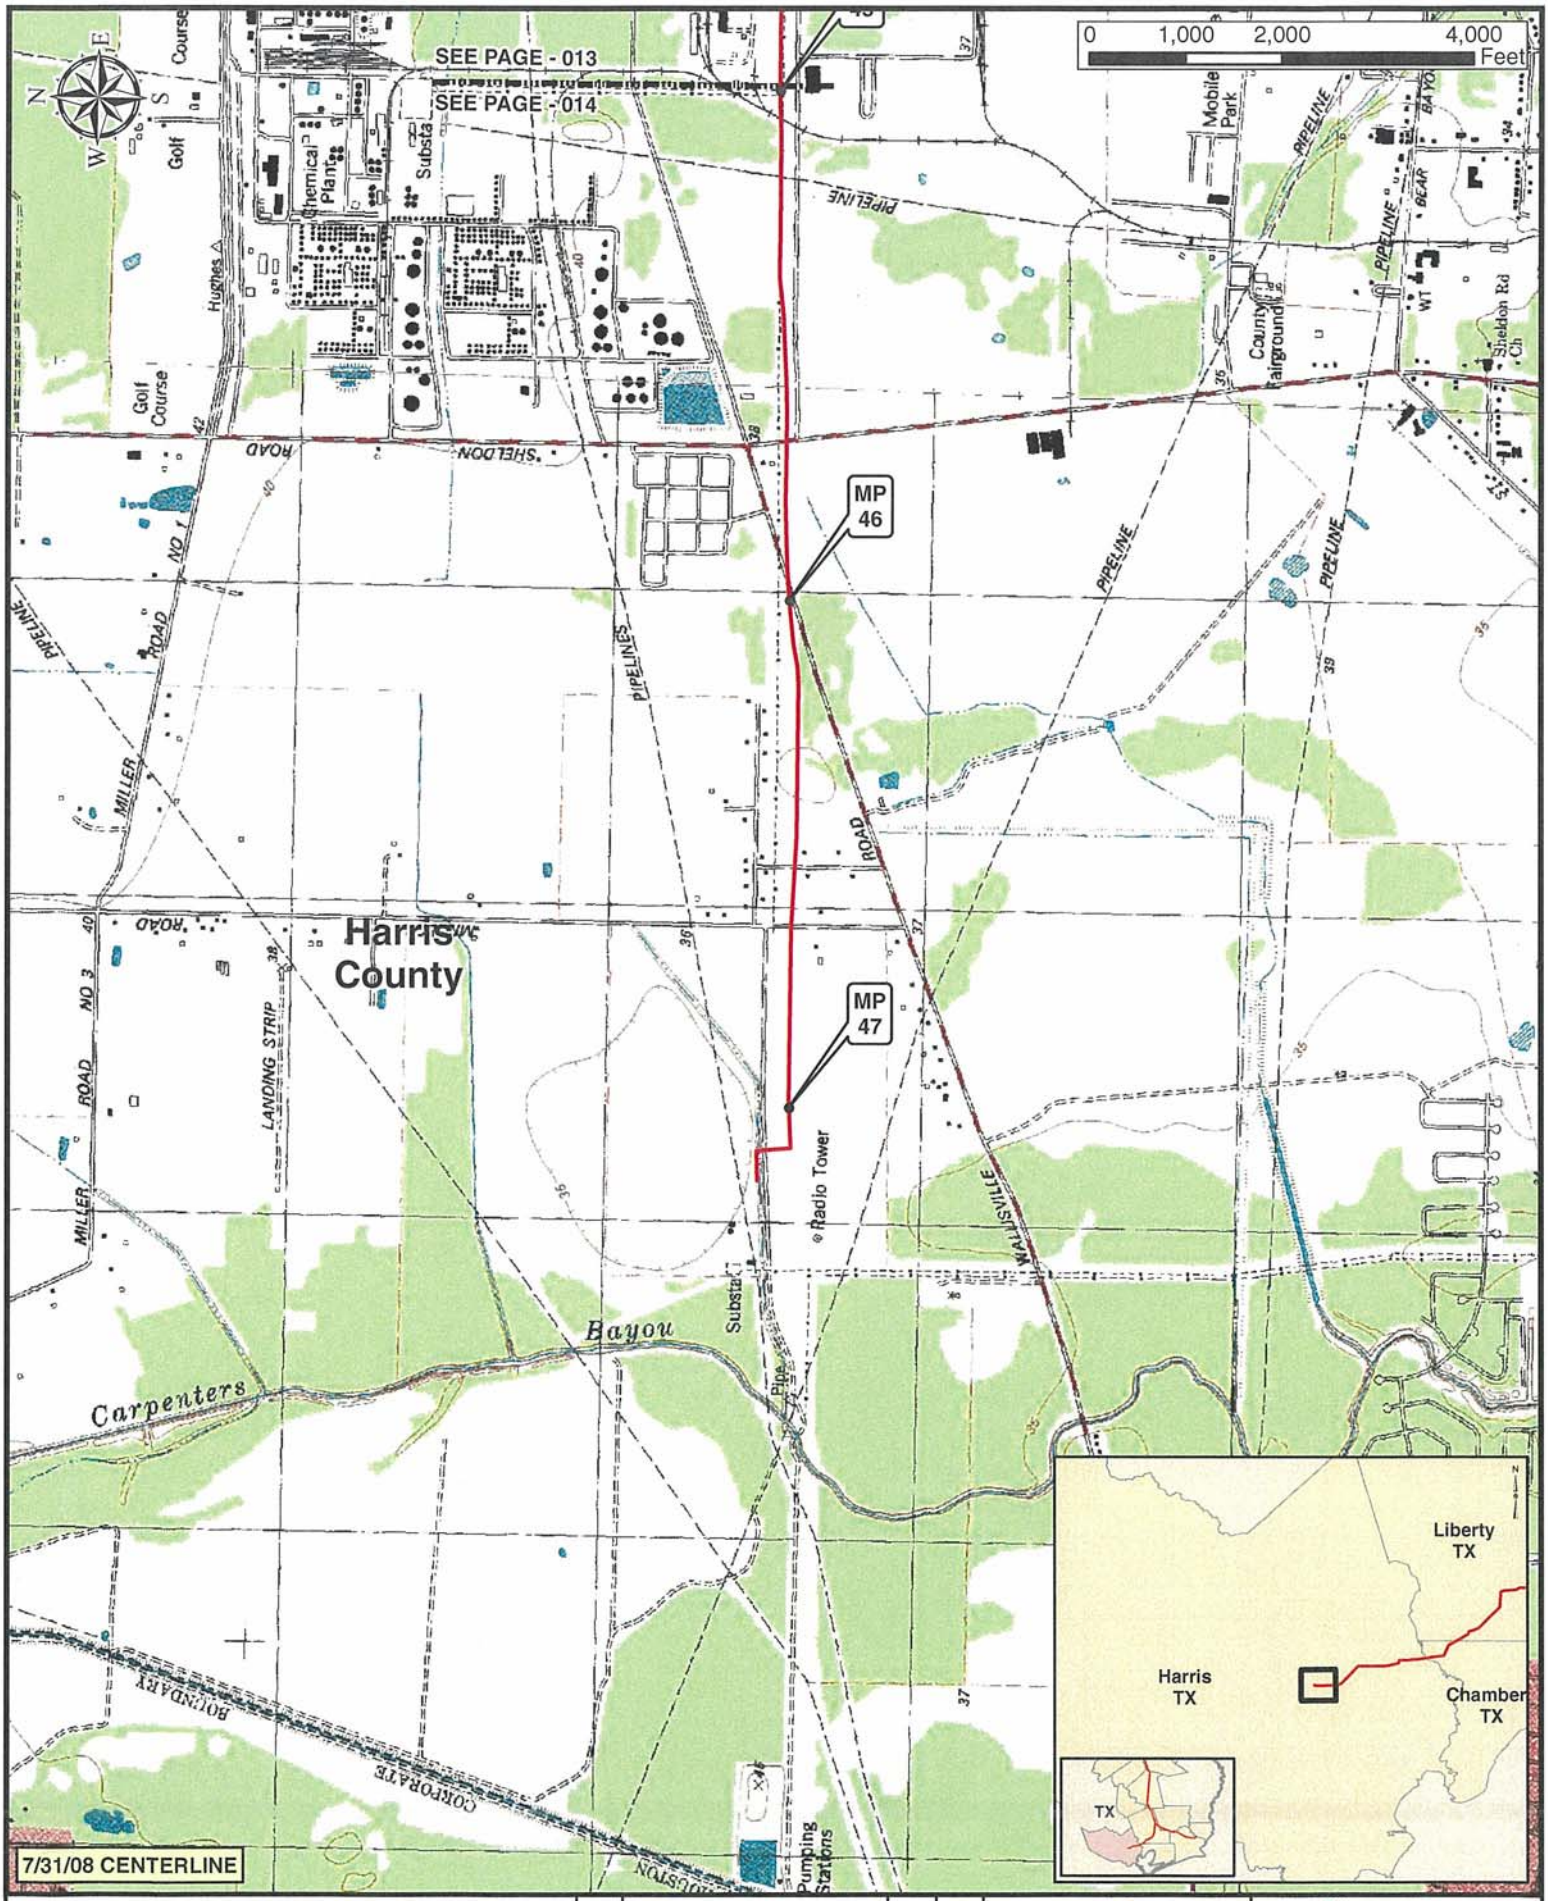

Legend

- MILE POST
- KEYSTONE XL PROJECT
- PUMP STATION
- VALVE SITE

NO.	REVISION	DATE	APPR.
0	ISSUED FOR UNITED STATES DEPARTMENT OF STATE (7.31.08 CL)	11.19.08	RG

ConocoPhillips

Trow — PREPARED BY: TROW ENGINEERING CONSULTANTS INC.

TransCanada — In business to deliver

KEYSTONE XL PROJECT
ROUTE SHEETS
HOUSTON LATERAL

SCALE	DATE	DRAWN	CHECKED	APPROVED
1:24000	11.19.08	GS	SS	RG

PROJECT:	DRAWING NUMBER	SHEET	REVISION
50388X	XL-48-LA-2002-P- 14 -Q	14	0