Legend

- MILE POST
- 0.1 MILE TICK MARK
- VALVE
- KEYSTONE CUSHING EXTENSION
- PERMANENT EASEMENT
- TEMPORARY EASEMENT
- EXTRA WORKSPACE
- ACCESS ROAD
- TRANSMISSION LINE
- PUMP STATION
- STAGING AREA
- PIPE YARD
- CONTRACTOR YARD
- WATER BODY
- WETLAND
- COUNTY LINE
- SECTION LINE

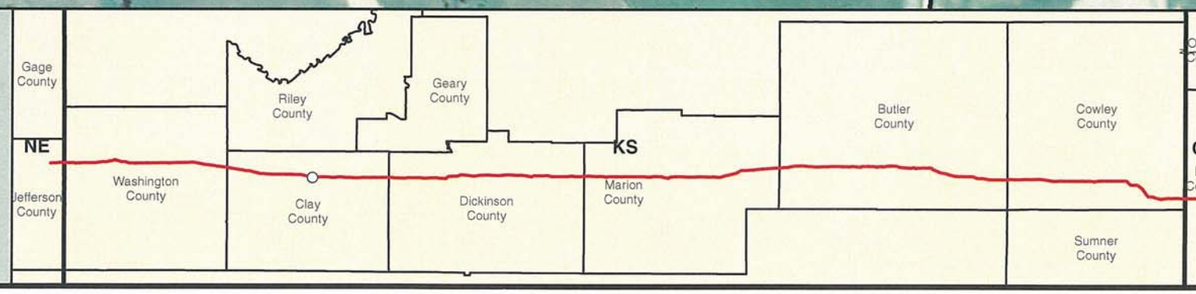

PREPARED BY:
TROW ENGINEERING CONSULTANTS INC.
1300 Metropolitan Boulevard, Suite 200
Tallahassee, Florida , USA 32308
Phone: 1-850-385-5441
Fax: 1-850-385-5523

Trow

ConocoPhillips

TransCanada
In business to deliver

NO.	REVISION	DATE
1	ISSUED FOR SUPPLEMENTAL U.S. DEPT. OF STATE FILING (3.20.09 CL)	7.6.09
0	ISSUED FOR UNITED STATES DEPARTMENT OF STATE (7.31.08 CL)	11.19.08

KEYSTONE CUSHING EXTENSION
PUMP STATION LOCATION
PS-27

MAP PARAMETERS
PROJECTION: NAD83, UTM:14N
SCALE: 1: 6000 ; 1" = 500'

DRAWN BY	CHECKED BY	APPROVED BY	PROJECT:	DRAWING NUMBER	SHEET	REV.
GS	SS	RG	50388X	CE-20-ML-2002-P-CEPS-A	PS-27	1

Legend

- MILE POST
- 0.1 MILE TICK MARK
- VALVE
- KEYSTONE CUSHING EXTENSION
- PERMANENT EASEMENT
- TEMPORARY EASEMENT
- EXTRA WORKSPACE
- ACCESS ROAD
- TRANSMISSION LINE
- PUMP STATION
- STAGING AREA
- PIPE YARD
- CONTRACTOR YARD
- WATER BODY
- WETLAND
- COUNTY LINE
- SECTION LINE

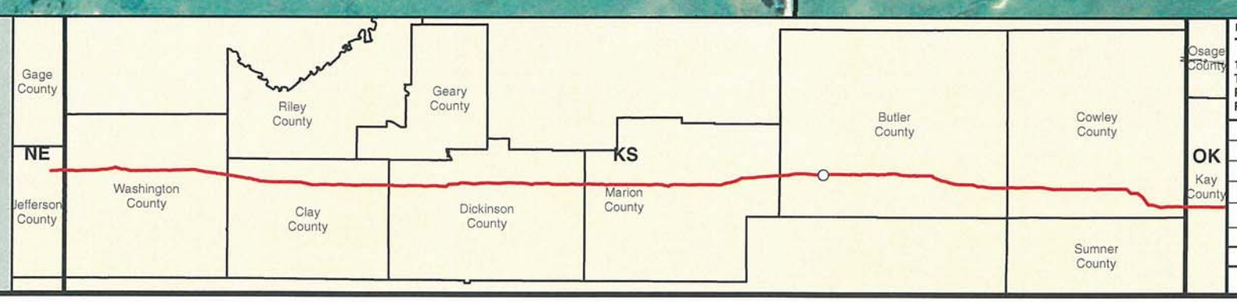

PREPARED BY:
TROW ENGINEERING CONSULTANTS INC.
1300 Metropolitan Boulevard, Suite 200
Tallahassee, Florida , USA 32308
Phone: 1-850-385-5441
Fax: 1-850-385-5523
Trow

ConocoPhillips

TransCanada
In business to deliver

NO.	REVISION	DATE
1	ISSUED FOR SUPPLEMENTAL U.S. DEPT. OF STATE FILING (3.20.09 CL)	7.6.09
0	ISSUED FOR UNITED STATES DEPARTMENT OF STATE (7.31.08 CL)	11.19.08

KEYSTONE CUSHING EXTENSION
PUMP STATION LOCATION
PS-29

MAP PARAMETERS
PROJECTION: NAD83, UTM:14N
SCALE: 1: 6000 ; 1" = 500'

DRAWN BY	CHECKED BY	APPROVED BY	PROJECT:	DRAWING NUMBER	SHEET	REV.
GS	SS	RG	50388X	CE-20-ML-2002-P-CEPS-A	PS-29	1