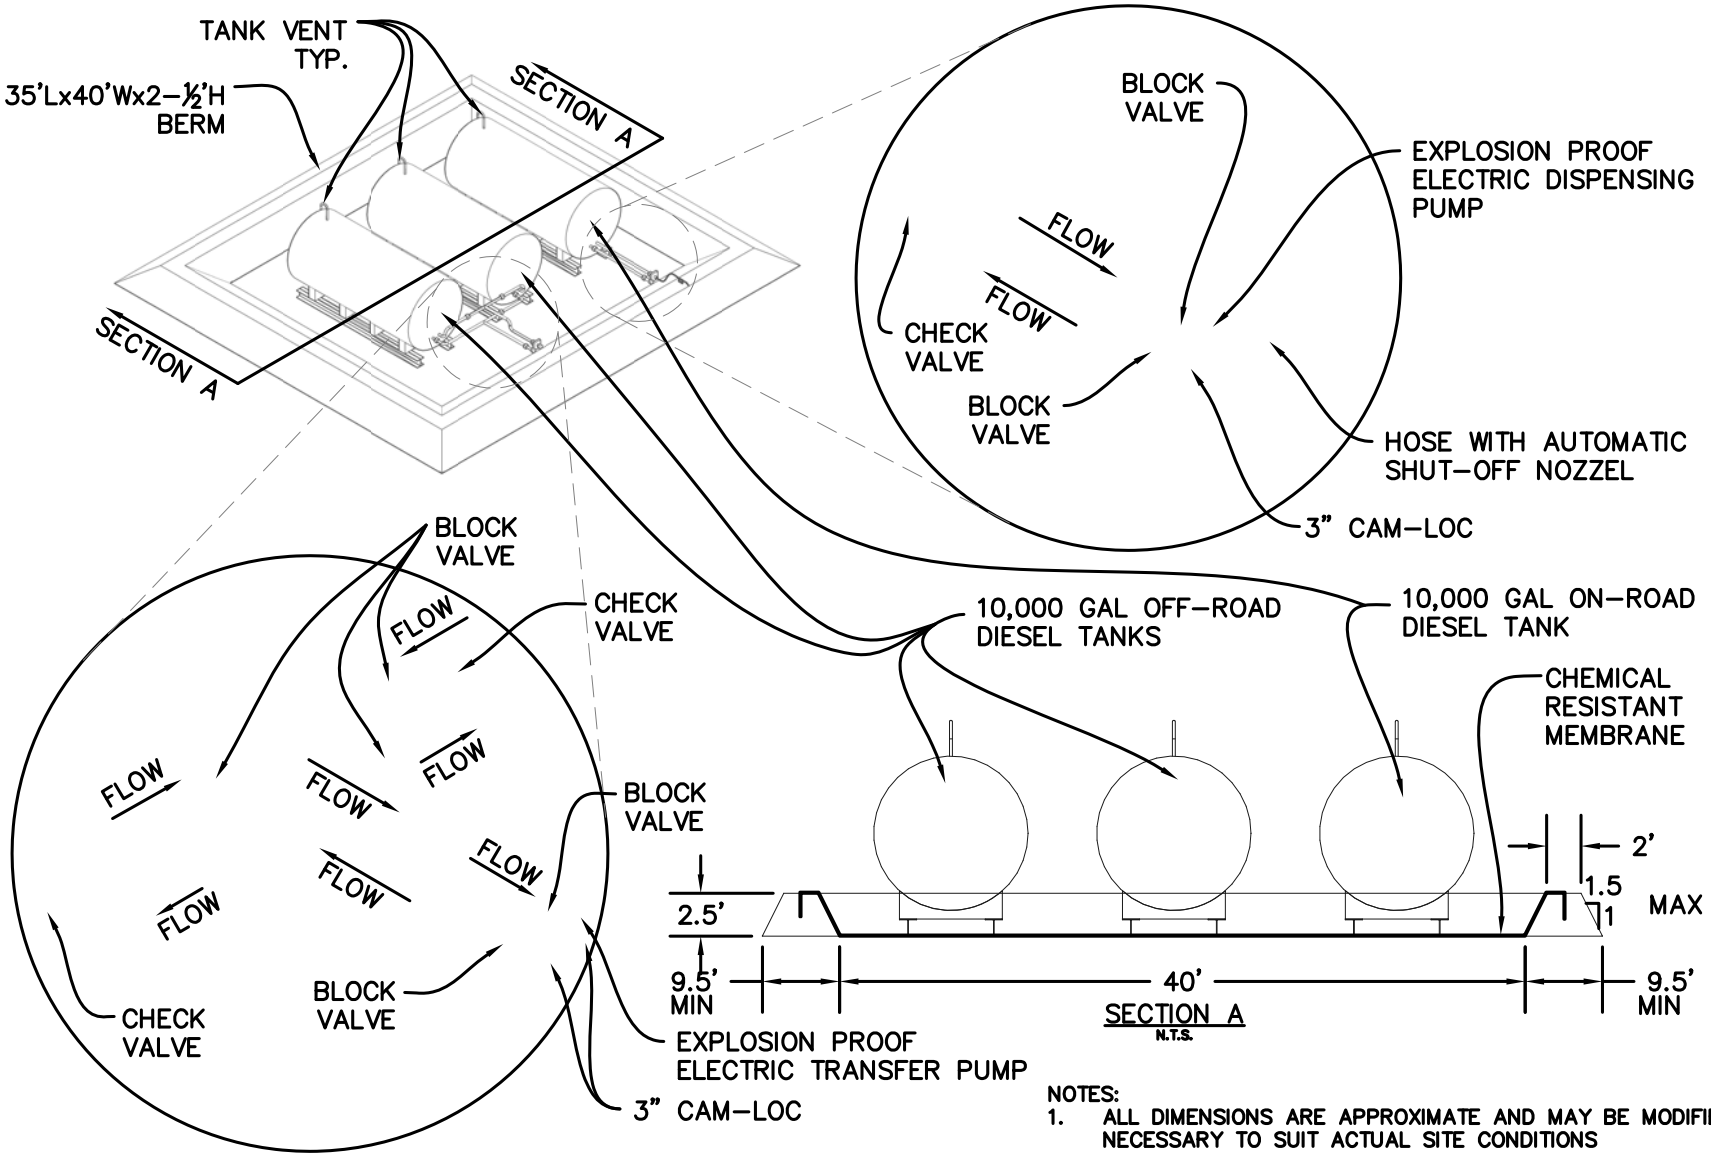

NOTES:
1. ALL DIMENSIONS ARE APPROXIMATE AND MAY BE MODIFIED AS NECESSARY TO SUIT ACTUAL SITE CONDITIONS

REVISIONS

TransCanada
In business to deliver
KEYSTONE XL PROJECT

PREPARED BY:
TROW ENGINEERING CONSULTANTS, INC.
7505 NW Tiffany Springs Pkwy., Suite 400
Northpointe Circle I
Kansas City, MO 64153
Phone: 1-816-801-7063
Fax: 1-816-801-7048
Trow

ORIGINATOR: C. BUSH (NAME) 06.12.09 (DATE)

CHECKED BY: TW

APPROVED BY: SS

Figure 2.2.7-1

FIA # 1399 | CHAINAGE: | DISCIPLINE # 00

TITLE: TYPICAL DIESEL FUEL TANK ARRANGEMENT DETAIL

SCALE: N.T.S. | DWG No 1399-00-ML-00-703 | REV